

PP

APPROVAL RECORD

Planning Permission

Thoothukkudi district, Tamil Nadu

APPROVAL TYPE

Building Plan

ISSUING AUTHORITY


Rural Panchayat

The approval as the planning authority issued it, reproduced in full behind this page.

An approval speaks to what was sanctioned, not to what was built. Completion is a separate record.


PLAN SHOWING THE PROPOSED CONSTRUCTION OF RCC ROOF RESIDENTIAL BUILDING AFTER DEMOLISHING THE EXG.BUILDING IN D.NO:3/95-1,R.S.NO:408/6,PATTA NO:437,WARD NO:3 IN MM STREET AT VEERAPANDIAN PATTINAM VILLAGE AND PANCHAYAT IN TIRUCHENDUR PANCHAYAT UNION IN THOOTHUKUDI DISTRICT.

APPLICANT:THIRU JOTHI PINTO,S/O MARCIAN PINTO.

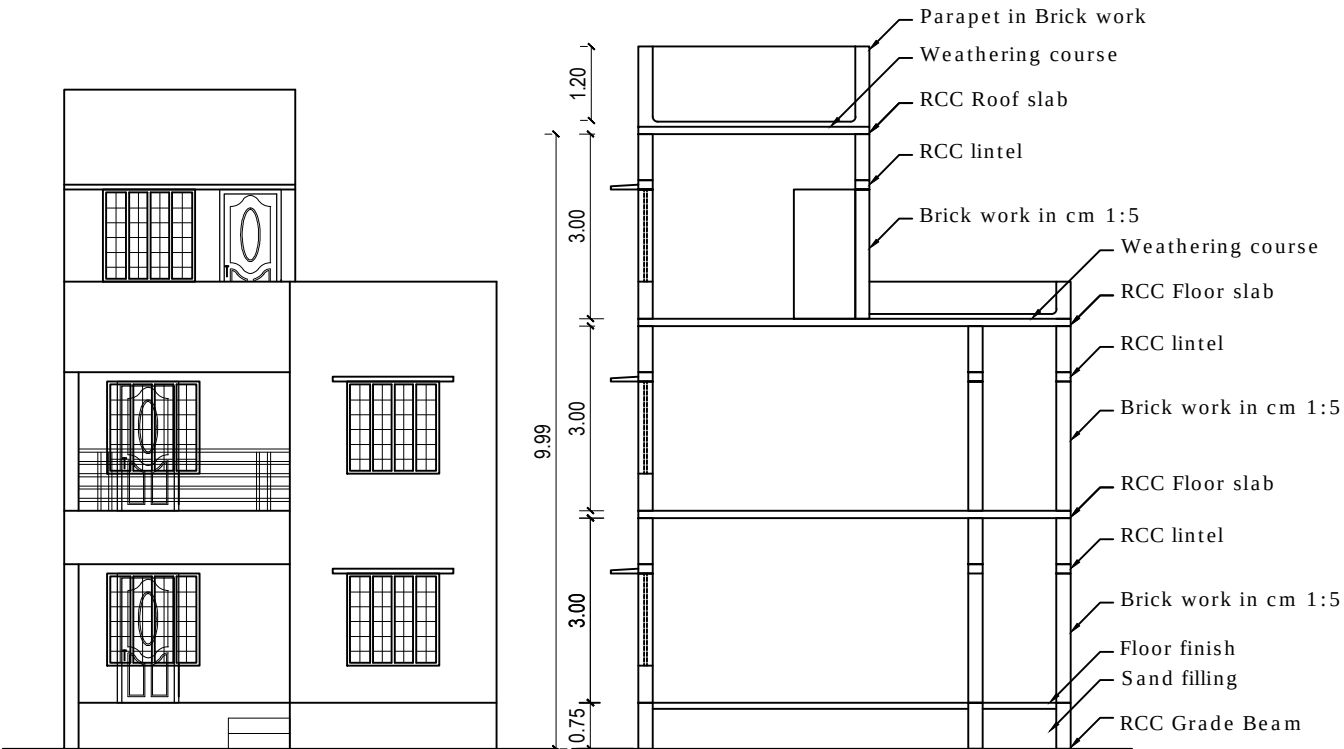


FRONT ELEVATION


SECTION ON AB

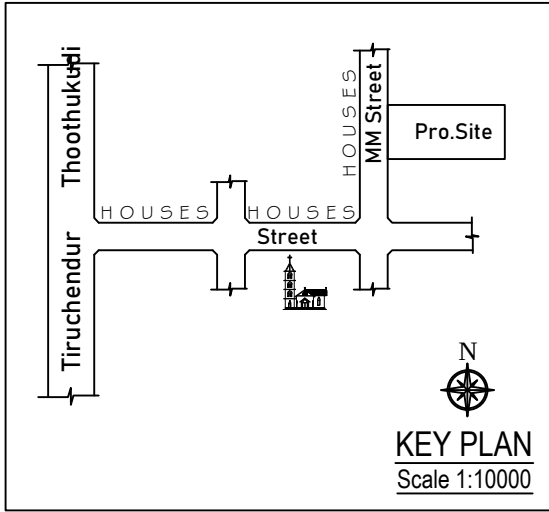

KEY PLAN
Scale 1:10000

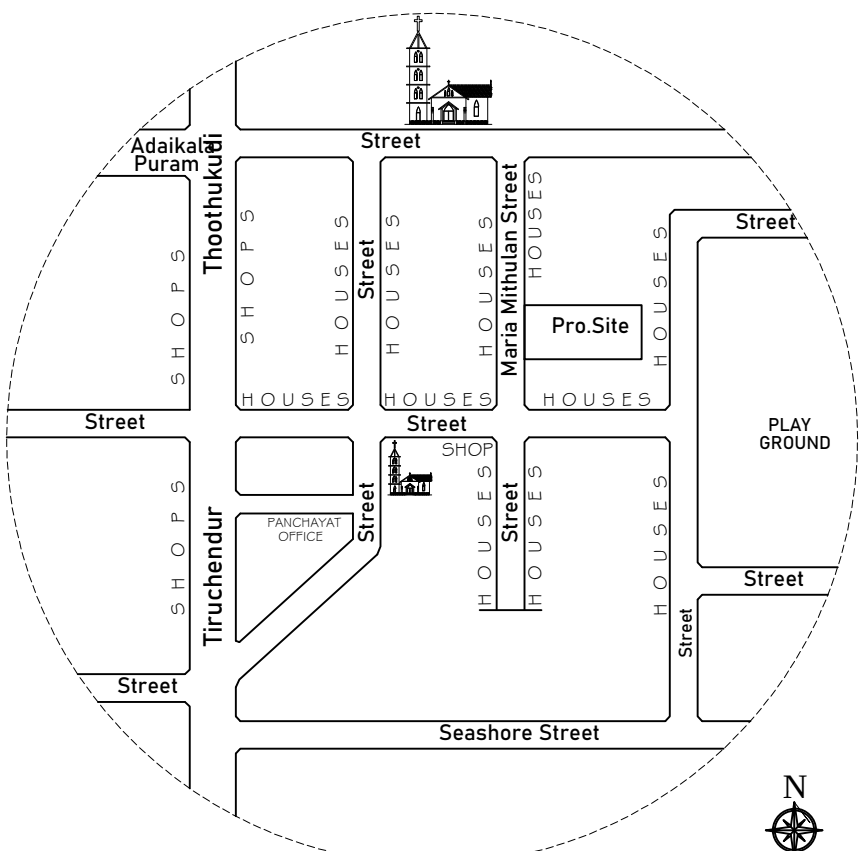


Topo plan
Scale 1:5000

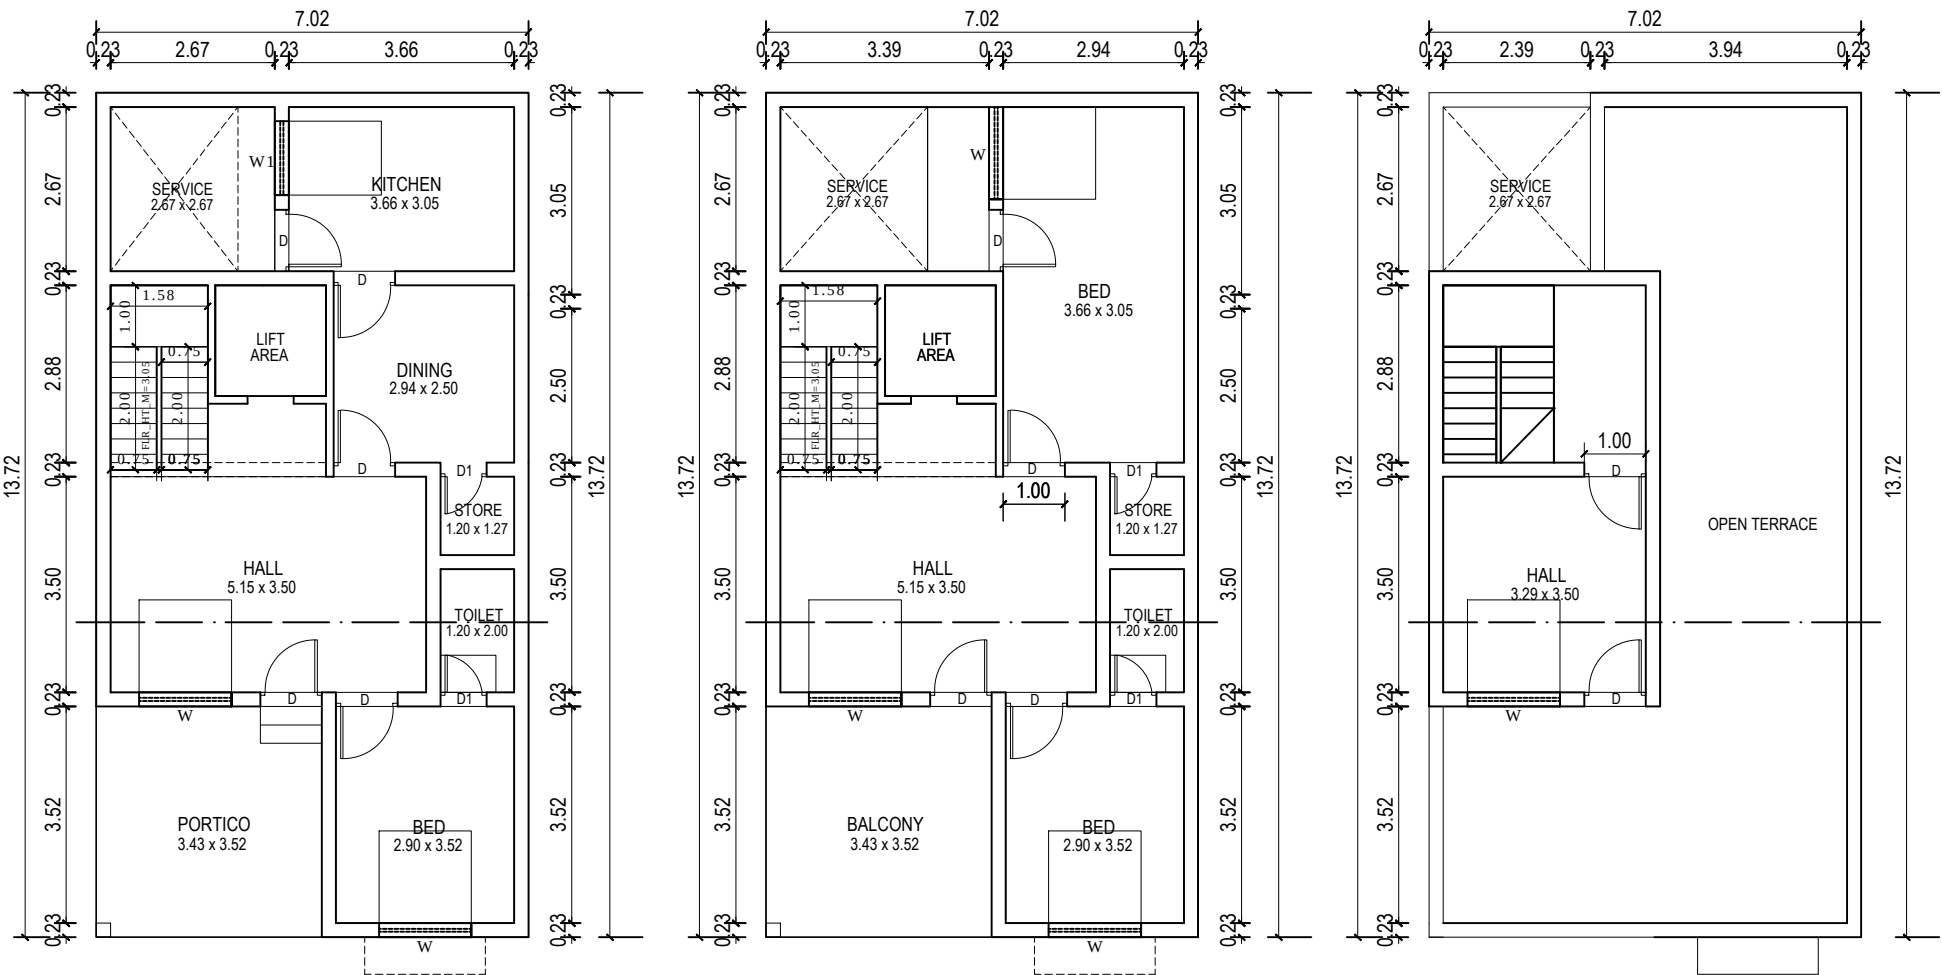

GF PLAN


FF PLAN

SF PLAN

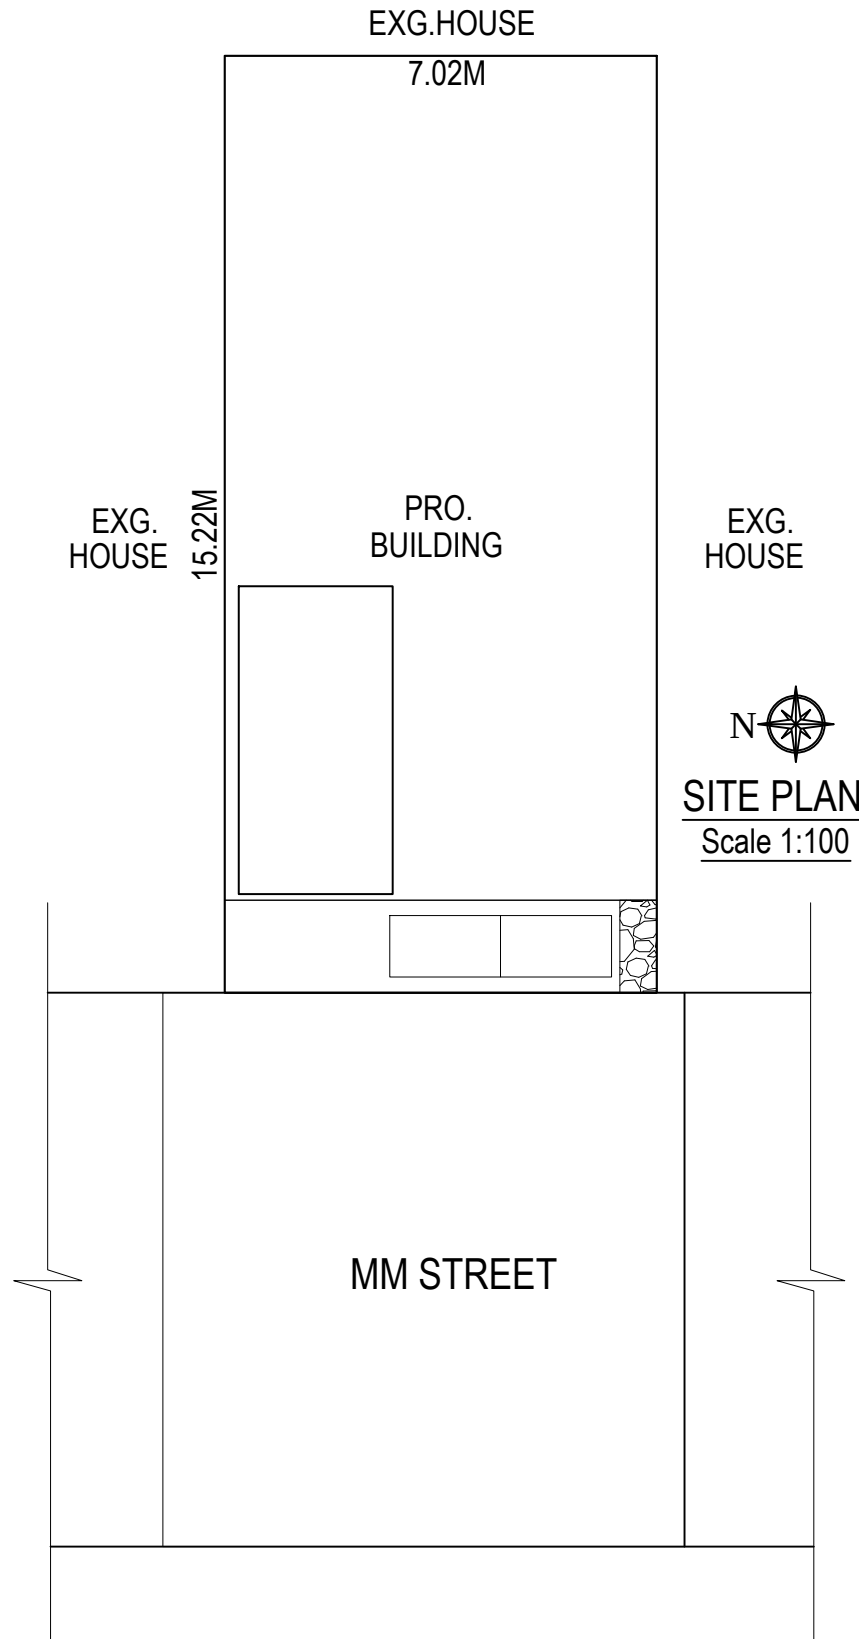


SITE PLAN
Scale 1:100

All Dimensions are in Meter				AREA
JOINERIES DETAILS				SQ.FT
D	DOOR	1.00M	x 2.10M	DOCU
D1	DOOR	0.75M	x 2.10M	PLR/FI
W	WINDOW	1.80M	x 2.10M	SUPER
W1	WINDOW	1.20M	x 2.10M	PROPI
V	VENTILATOR	0.90M	x 0.60M	

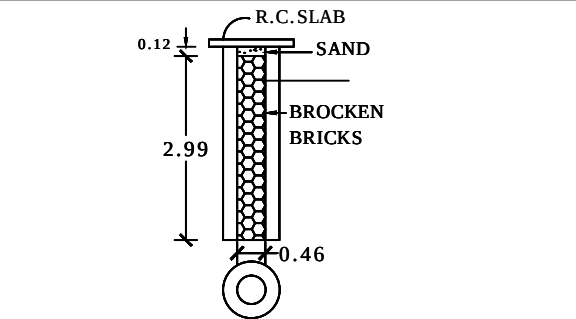


PERCOLATION PIT

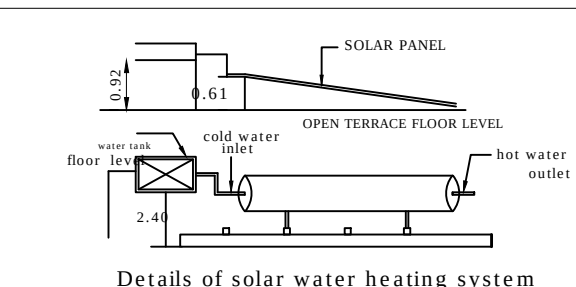


Details of solar water heating system

Solar water heating system arrangements are to be provided as per IS 12933 in this proposed building.

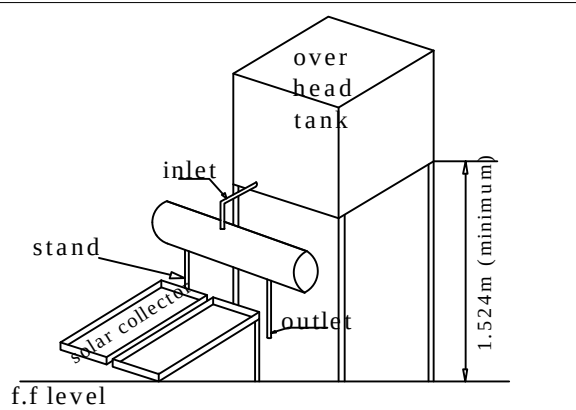


SOLAR WATER HEATING SYSTEM

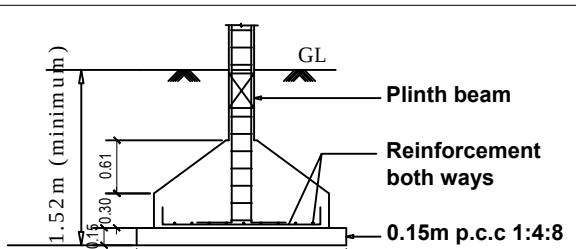

TYP.DET.COLUMN FOOTING

NOTE:
1. Waste water from bath and washbasin is connected to percolation pit for ground water recharge.
2. Rain water to be connected with R W H
3. W C water to be connected with Septic Tank
CERTIFICATE:
Certified that provisions shall be made to provide "rain water harvesting arrangement system" in the proposed construction as per plan

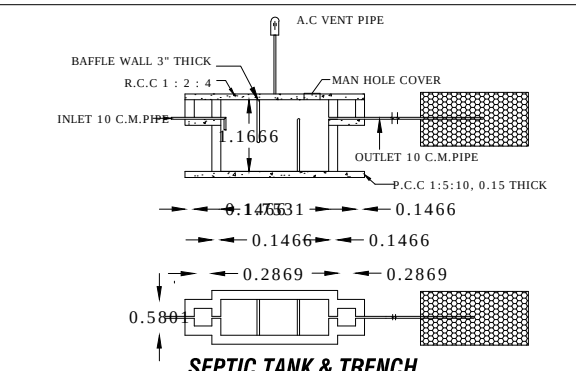

SEPTIC TANK & TRENCH




PROPOSED FF AREA	89.94	967.75
PROPOSED SF AREA	26.53	285.46
TOTAL AREA	205.67	2213.00
VACANT LAND AREA	17.66	190.02
COSUMED FSI AREA	1.93	
PLOT COVERAGE AREA	83.47%	


- APPLICANT SITE BOUNDARY
- PROPOSED CONSTRUCTION
- EXISTING STREET

APPLICANT SIGNATURE

Thiru M.Jothi Pinto,
s/o Marcian Pinto.

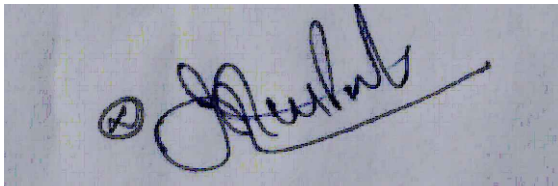

LICENSED SURVEYOR

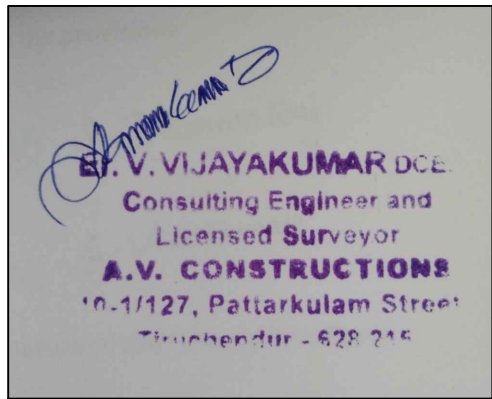

AV Constructions, Tiruchendur

Apr 9/2024

Phone:94436-71967 & 94431-74866

OFFICE USE

Eight ways to know a piece of land before you pay for it.

This report covers one part of the picture. These cover the rest, drawn from the same government records, for any property in Tamil Nadu.

LandLens One

Ask anything about a property and get an answer grounded in live government records, with the sources shown.

[/landlens/one](#)



Verify My Land

Every record check run on one property and returned as a single report.

[/landlens/verify-my-land](#)



Legal Opinion

An advocate's written opinion on the title, built on the records we pull for it.

[/landlens](#)



One Map

Every layer on one map: the parcel, its boundary, zoning, water bodies and what sits around it.

[/landlens/one/map](#)



PriceMap

What land actually changed hands for around this plot, taken from the registered deeds.

[/landlens/pricemap](#)



Build Scope

What you are allowed to build here: floor space, height, coverage and setbacks.

[/landlens/build-scope](#)



Property Tracker

Watch a property and hear about it when something new is registered against it.

[/landlens/property-tracker](#)



Deal Room

Run the transaction in one place: documents, stamping, signatures and the parties.

[/landlens/deal-room](#)



Twenty-four checks you can run yourself, at no cost.

Records and verification

The registers themselves, read for you.

Encumbrance Certificate

Patta and Chitta

Field Measurement Sketch

EC Analyzer

Bank charge check

Court case search

Seller background check

Approval check by survey

Zoning and land use

What the plan says can happen on this land.

Land use zone finder

CMDA land use check

Coastal regulation zone

Master plan check

Water bodies finder

Airport height clearance

Value and duty

What it is worth and what it costs to register.

Guideline value by street

Guideline value by survey

Stamp duty and registration fees

Capital gains

Floor space index

Area unit converter

Registers and directories

Who holds it, and which office keeps the record.

Find your registering office

Temple property check

Waqf property check

RERA register



Every free tool
/tools



Services we run
for you
/services



The LandLens
suite
/landlens/one



Every claim in this document traces back to a government record.

Legal opinions, due diligence and title verification

Building plan, layout and sub-division approvals

Completion and occupancy certificates, regularisation

Escrow, negotiation and NRI property management

Land survey, soil testing, architecture and construction

Verified RealEstate
3/350/2 Mettukuppam,
OMR Thoraipakkam,
Chennai 600 097, India
hello@verified.realestate
+91 9996 12 9996

Prepared from the registers named on the page each finding sits on. Where a register could not be read, this document says so in its place rather than leaving the gap to be read as a clean result.

