

PP

APPROVAL RECORD

Planning Permission

Thoothukkudi district, Tamil Nadu

APPROVAL TYPE

Building Plan

ISSUING AUTHORITY






Rural Panchayat



The approval as the planning authority issued it, reproduced in full behind this page.


An approval speaks to what was sanctioned, not to what was built. Completion is a separate record.

PLAN SHOWING THE PROPOSED ADDITIONAL CONSTRUCTION OF FIRST FLOOR DWELLING HOUSE IN EXISTING GROUND FLOOR DOOR No: 6 / 444-P
SURVEY NO: 238 / 2H, 239 / 1B, 1C, 1D AT "SRINIVASA NAGAR" PLOT NO:- 36 (NORTH PART) ALAMPATTI VILLAGE INAM MANTYACHI PANCHAYAT,
KOVILPATTI PANCHAYAT UNION, KOVILPATTI TALUK, THOOTHUKKUDI DISTRICT

APPLICANT :- Mrs. S.KAMALA DAYAL W/O Mr. A.R DAYAL RAGUNATH

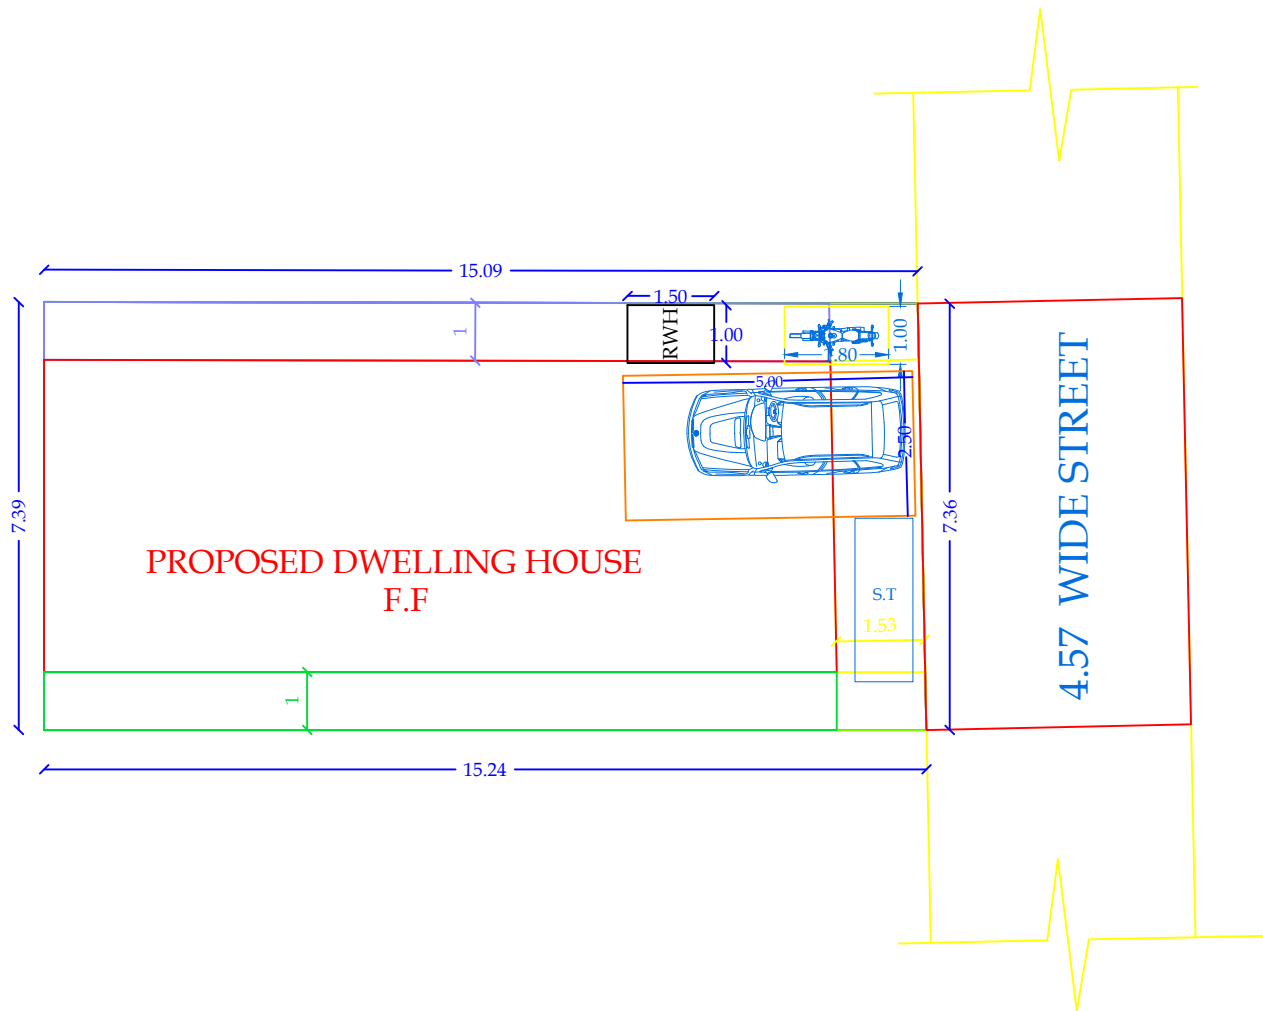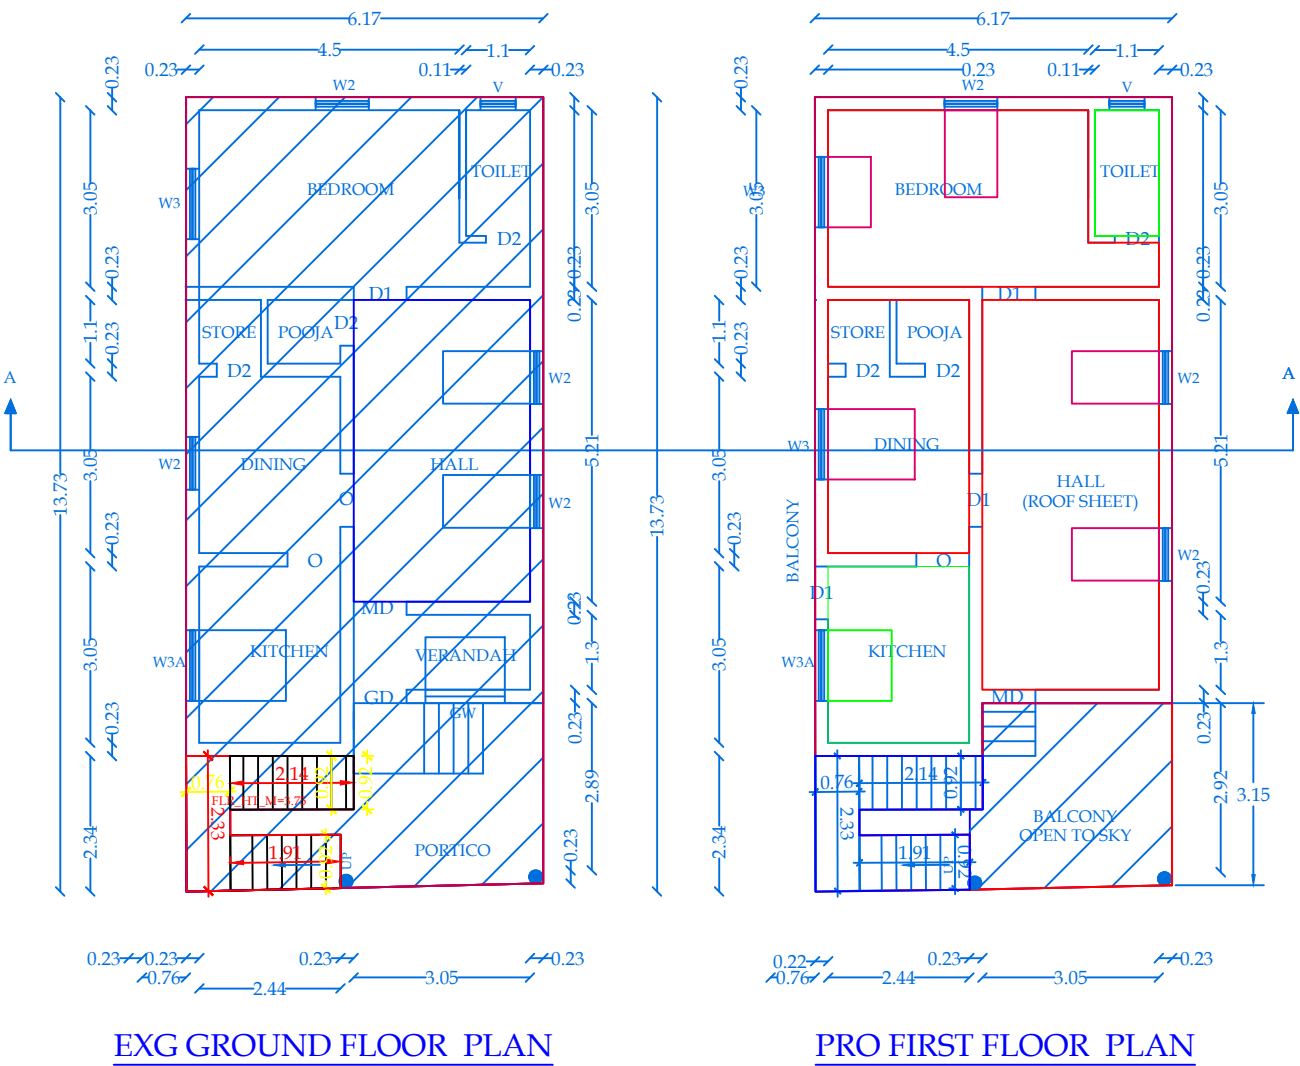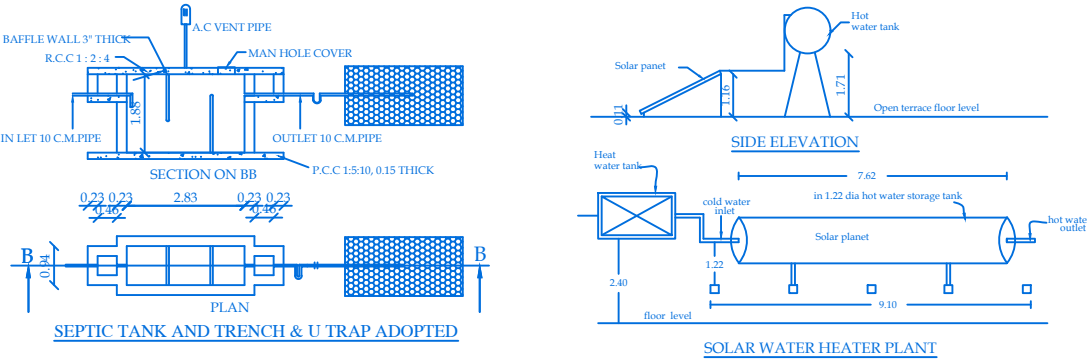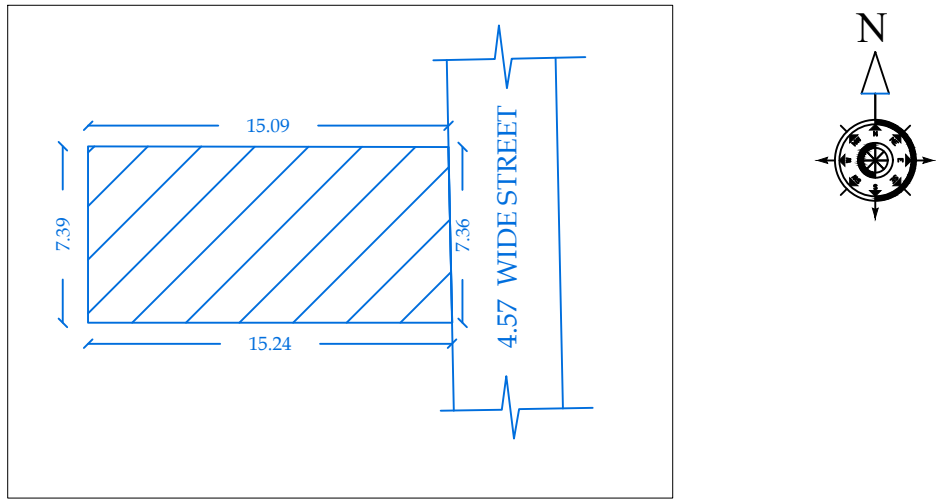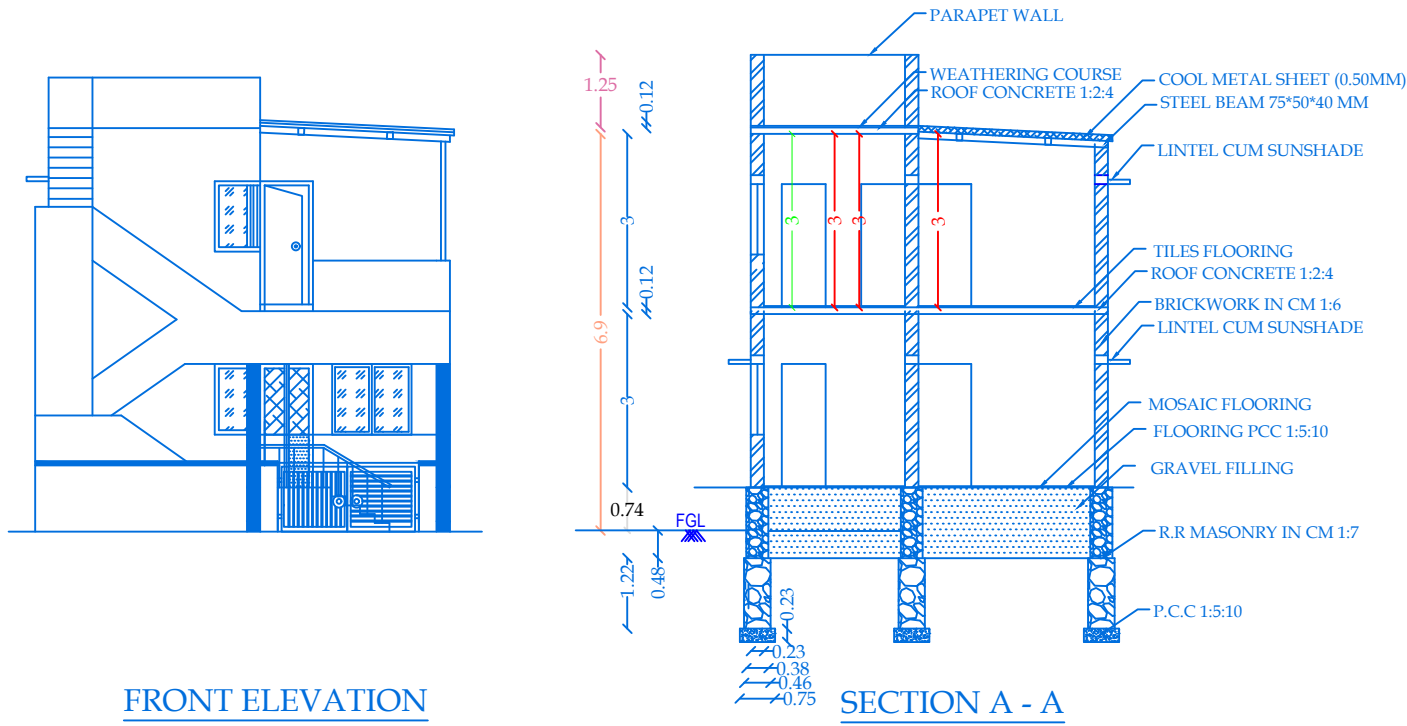

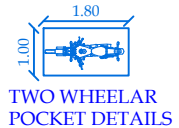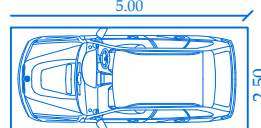 TWO WHEELAR POCKET DETAILS ALL DIMENSIONS ARE IN METRE SCALE 1:100	 CAR POCKET DETAILS												
<table><tr><th colspan="2">PSI DETAILS</th><th>PROPOSED</th><th>PERMISSIBLE</th></tr><tr><td>TOTAL PLINTH AREA</td><td>157.05</td><td>1.40</td><td>2.00</td></tr><tr><td>PLOT AREA</td><td>111.90</td><td></td><td></td></tr></table>		PSI DETAILS		PROPOSED	PERMISSIBLE	TOTAL PLINTH AREA	157.05	1.40	2.00	PLOT AREA	111.90		
PSI DETAILS		PROPOSED	PERMISSIBLE										
TOTAL PLINTH AREA	157.05	1.40	2.00										
PLOT AREA	111.90												
PARKING CALCULATION													
NO.OF CAR & BIKE POCKETS PROVIDED		} = EXG AREA IN G.F = 84.26 SQ.MT PRO AREA IN F.F = 72.79 SQ.MT TOTAL = 157.05 SQ.MT											
PARKING REQUIRED:- NO.OF CAR POCKETS : 1 NO NO.OF BIKE POCKETS : 1 NO		PARKING PROVIDED :- NO. OF CAR POCKETS : 1 No NO. OF BIKE POCKETS : 1 No											
COLOR INDEX													
PARTY'S SITE													
PROPOSED BUILDING													
EX. BUILDINGS													
ROAD AND STREET													
AREA DETAILS													
AREA	SQ.MT.	SQ.FT.											
AREA OF SITE (Super Imposed)	111.89	1204.38											
EXG AREA OF G.F	67.26	723.98											
EXG AREA OF G.F STAIR / PORCH	17.00	182.99											
PRO AREA OF F.F	67.22	723.55											
PRO AREA OF F.F STAIR	5.57	59.95											
AREA OF OPEN TO SKY	27.63	297.41											
JOINERY DETAILS													
SYMBOLS	DESCRIPTION	SIZES											
GD	GRILL DOOR	1.00 x 2.10											
MD	DOOR	1.00 x 2.10											
D1	DOOR	0.90 x 2.10											
D2	DOOR	0.76 x 2.10											
GW	GLASS WINDOW	1.22 x 1.22											
W2	WINDOW	0.90 x 1.22											
W3	WINDOW	1.22 x 1.22											
W3A	WINDOW	1.22 x 0.90											
V	VENTILATOR	0.60 x 0.45											
NOTE: PROVIDE RAIN WATER HARVESTING ARRANGMENTS IN THE PROPOSAL CONSTRUCTION AS PER PLAN													
Plan Prepared by "Dharini Builders", Kovilpatti . Cell.No- 9500596292													

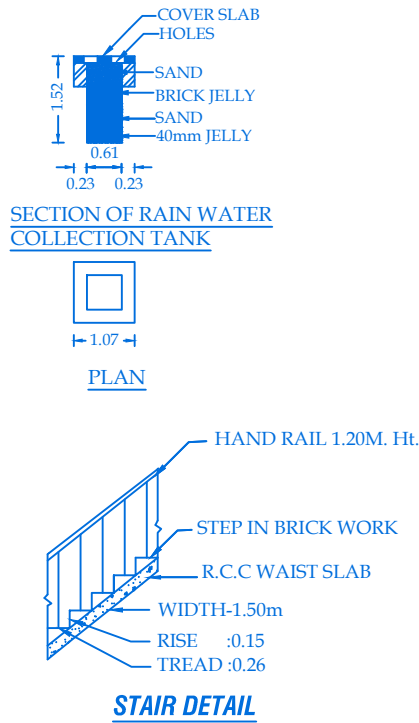

PLAN IN
PLOT_A
AS_AT_S
FMB_OR
AS_PER
DISTRICT
TALUK =
SURVEY_
PATTI_
IS_SWIM
IS_APPRO
SINGLE_
CRZ=NO
SECURIT
ACCESS_
ROAD_W
ROAD_LENGTH=7.38
AVG_PLOT_DEPTH=7.38
AVG_PLOT_WIDTH=15.16
LAND_USE_ZONE=RESIDENTIAL
PLOT_NO=36 NORTH PART
RWH_DECLARED=YES
OSR_APPLICABLE=NO
OSR_SURREYBACK_RETAIN=NO
PREMIUM_FSL_REQUIRED=NO
BUILDING_NEAR_TO_RIVER=NO
AREA_TYPE=OTHERS
BUILDING_NEAR_GOVTT_BLDG=NO
PROVISION_FOR_GREEN_BUILDING_AND_SUSTAINABILITY=YES
FIRE_PROTECTION_AND_FIRE_SAFETY_REQUIREMENTS=YES
JURISDICTION_TYPE=PANCHAYAT
IF_HERITAGE_TOWN_LESSTHAN_1KM_RADIUS =NO

S. Kamala Dayal

APPLICANT

S. Ashok Kumar

Er.S.ASHOK KUMAR D.C.E.,
Consulting Engineer & Licensed Surveyor
Regn.No : 137 / LS / 2022 / 00017
DHARINI BUIDERS
No.16A, Veeravanchi Nagar 1st Street
KOVILPATTI - 628502
Mobile : 9500596292

REGISTERED ENGINEER

Eight ways to know a piece of land before you pay for it.

This report covers one part of the picture. These cover the rest, drawn from the same government records, for any property in Tamil Nadu.

LandLens One

Ask anything about a property and get an answer grounded in live government records, with the sources shown.

[/landlens/one](#)



Verify My Land

Every record check run on one property and returned as a single report.

[/landlens/verify-my-land](#)



Legal Opinion

An advocate's written opinion on the title, built on the records we pull for it.

[/landlens](#)



One Map

Every layer on one map: the parcel, its boundary, zoning, water bodies and what sits around it.

[/landlens/one/map](#)



PriceMap

What land actually changed hands for around this plot, taken from the registered deeds.

[/landlens/pricemap](#)



Build Scope

What you are allowed to build here: floor space, height, coverage and setbacks.

[/landlens/build-scope](#)



Property Tracker

Watch a property and hear about it when something new is registered against it.

[/landlens/property-tracker](#)



Deal Room

Run the transaction in one place: documents, stamping, signatures and the parties.

[/landlens/deal-room](#)



Twenty-four checks you can run yourself, at no cost.

Records and verification

The registers themselves, read for you.

Encumbrance Certificate

Patta and Chitta

Field Measurement Sketch

EC Analyzer

Bank charge check

Court case search

Seller background check

Approval check by survey

Value and duty

What it is worth and what it costs to register.

Guideline value by street

Guideline value by survey

Stamp duty and registration fees

Capital gains

Floor space index

Area unit converter

Zoning and land use

What the plan says can happen on this land.

Land use zone finder

CMDA land use check

Coastal regulation zone

Master plan check

Water bodies finder

Airport height clearance

Registers and directories

Who holds it, and which office keeps the record.

Find your registering office

Temple property check

Waqf property check

RERA register



Every free tool
/tools



Services we run
for you
/services



The LandLens
suite
/landlens/one



Every claim in this document traces back to a government record.

Legal opinions, due diligence and title verification

Building plan, layout and sub-division approvals

Completion and occupancy certificates, regularisation

Escrow, negotiation and NRI property management

Land survey, soil testing, architecture and construction

Verified RealEstate
3/350/2 Mettukuppam,
OMR Thoraipakkam,
Chennai 600 097, India
hello@verified.realestate
+91 9996 12 9996

Prepared from the registers named on the page each finding sits on. Where a register could not be read, this document says so in its place rather than leaving the gap to be read as a clean result.

