

PP

APPROVAL RECORD

Planning Permission

Thoothukkudi district, Tamil Nadu

APPROVAL TYPE

Building Plan

ISSUING AUTHORITY

Rural Panchayat

The approval as the planning authority issued it, reproduced in full behind this page.

An approval speaks to what was sanctioned, not to what was built. Completion is a separate record.

ALL DIMENSION ARE IN METER

APPLICANT : C.VENKADESH
S/o- CHOKKALINGAM.

TEJA SREE NAGAR PLOTS

TO A KAYATHAR

GREEN GOLDEN CITY PLOTS

6.10M WIDE ROAD

6.10M WIDE ROAD

6.10M WIDE ROAD

7.62M WIDE ROAD

SY.NO-136/1/1

175 174 173 174

187 186 185 184 183 182 181 180 179 178

200 201 202 203 204 205 206 207 208 209

217

216 215 214 213 212 211 210

1.40

3.20

0.60

G.L.

ELEVATION

0.23

2.95

0.12

2.50

0.23

0.97

0.23

1.20

3.21

0.60

G.L.

0.50

SECTION ON AA'

PARAPET WALL

WEATHERING COURSE

R.C.C. ROOF SLAB 1:2:4 MIX

LINTEL

BRICKWORK IN C.M 1:5

FLOORING CONCRETE 1:5:10

R.R. MASONARY IN C.M 1:8

P.C.C 1:5:10

0.30

0.60

0.60

1.523

0.60


0.60

(C. VENKATESH)

APPLICANT

Er. S. SYED MOHAMMED D.C.E.
RE-III Reg.No: KYR/2022/10
SHAFI Constructions
28/1, Madurai Main Road
A.M.Complex Kayathar-628 952
Cell: 9566779100


APPLICANT

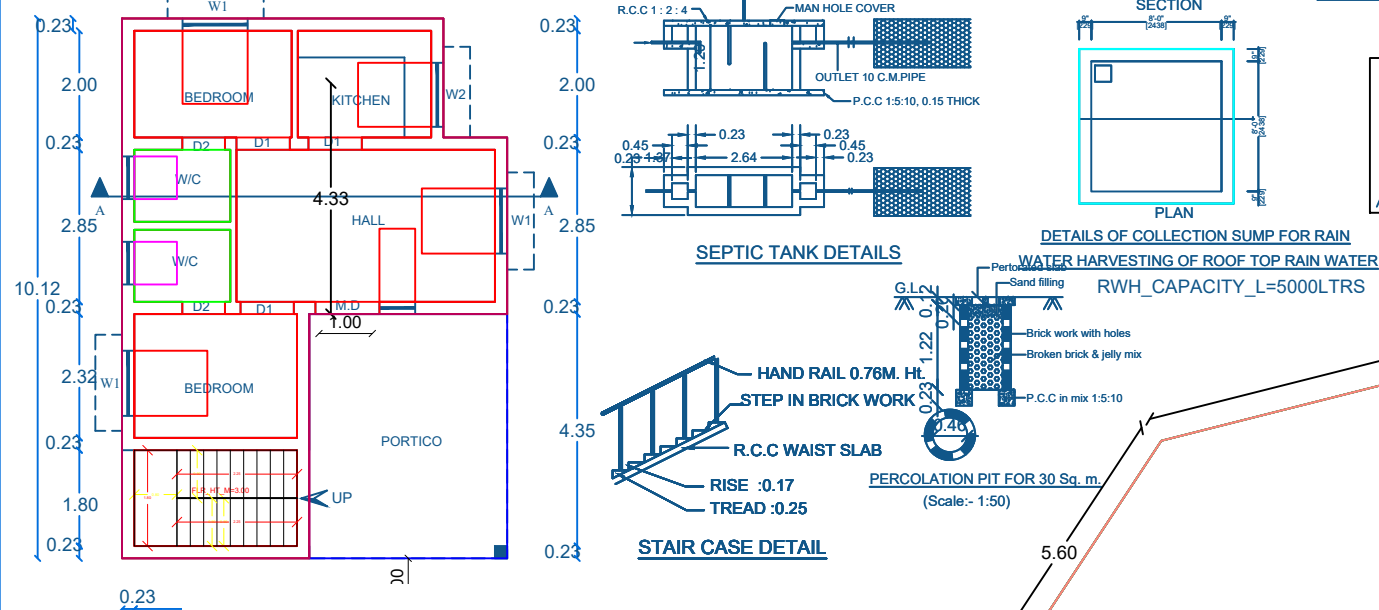

SCHEDULE OF	
D	MAIN DOOR
D1	DOOR
D2	DOOR
O	OPENING
W	WINDOW
W1	KITCHEN WIND
V	VENTILATOR



(NOT TO SCALE)

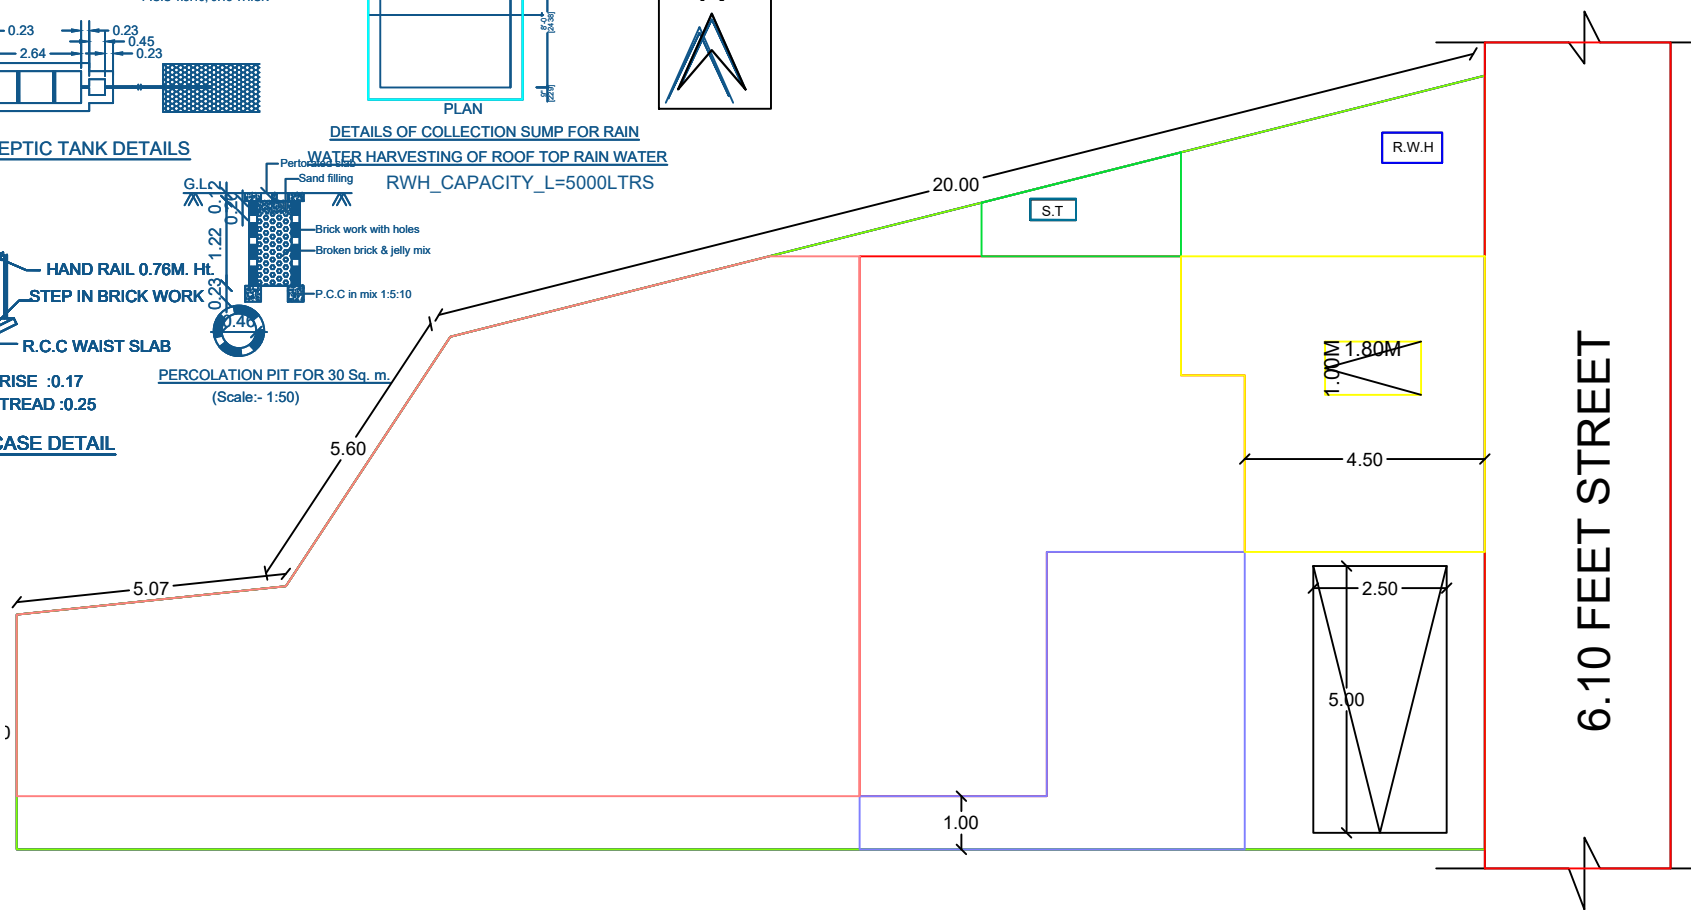

PLAN INFO
PLOT_AREA_M2=279.68
AS_AT_SITE=279.68
FMB_OR_PLR=279.68
AS_PER_DOCUMENT=279.68
DISTRICT=THOOTHUKUDI
TALUK=KAYATHAR
SURVEY_NO=177/225,178/171
PATTANAM_NO=3948, 3077
IS_SWIMMING_POOL_EXISTS=NO
IS_APPROVED_LAYOUT=NO
SINGLE_FAMILY_BLDG=YES
CRZ=NO
SECURITY_ZONE=NO
ACCESS_WIDTH_M=9.15
ROAD_WIDTH=6.10
ROAD_LENGTH=100
AVG_PLOT_DEPTH= 26.25
AVG_PLOT_WIDTH= 12.25
LAND_USE_ZONE = RESIDENTIAL
PLOT_NO=29,176,177
RWH_DECLARED=YES
OSR_APPLICABLE=NO
OSR_SURRENDER_RETAIN=NO
PREMIUM_FSI_REQUIRED=NO
BUILDING_NEAR_TO_RIVER=NO
AREA_TYPE=OTHERS
BUILDING_NEAR_MONUMENT=NO
BUILDING_NEAR_GOVT_BLDG=NO
PROVISION_FOR_GREEN_BUILDINGS_ AND_SUSTAINABILITY=YES
FIRE_PROTECTION_AND_FIRE_SAFETY_REQUIREMENTS=YES
JURISDICTION_TYPE=PANCHAYAT
IF_HERITAGE_TOWN_LESS_THAN_1KM_RADIUS=NO

Eight ways to know a piece of land before you pay for it.

This report covers one part of the picture. These cover the rest, drawn from the same government records, for any property in Tamil Nadu.

LandLens One

Ask anything about a property and get an answer grounded in live government records, with the sources shown.

[/landlens/one](#)



Verify My Land

Every record check run on one property and returned as a single report.

[/landlens/verify-my-land](#)



Legal Opinion

An advocate's written opinion on the title, built on the records we pull for it.

[/landlens](#)



One Map

Every layer on one map: the parcel, its boundary, zoning, water bodies and what sits around it.

[/landlens/one/map](#)



PriceMap

What land actually changed hands for around this plot, taken from the registered deeds.

[/landlens/pricemap](#)



Build Scope

What you are allowed to build here: floor space, height, coverage and setbacks.

[/landlens/build-scope](#)



Property Tracker

Watch a property and hear about it when something new is registered against it.

[/landlens/property-tracker](#)



Deal Room

Run the transaction in one place: documents, stamping, signatures and the parties.

[/landlens/deal-room](#)



Twenty-four checks you can run yourself, at no cost.

Records and verification

The registers themselves, read for you.

Encumbrance Certificate

Patta and Chitta

Field Measurement Sketch

EC Analyzer

Bank charge check

Court case search

Seller background check

Approval check by survey

Zoning and land use

What the plan says can happen on this land.

Land use zone finder

CMDA land use check

Coastal regulation zone

Master plan check

Water bodies finder

Airport height clearance

Value and duty

What it is worth and what it costs to register.

Guideline value by street

Guideline value by survey

Stamp duty and registration fees

Capital gains

Floor space index

Area unit converter

Registers and directories

Who holds it, and which office keeps the record.

Find your registering office

Temple property check

Waqf property check

RERA register



Every free tool
/tools



Services we run
for you
/services



The LandLens
suite
/landlens/one



Every claim in this document traces back to a government record.

Legal opinions, due diligence and title verification

Building plan, layout and sub-division approvals

Completion and occupancy certificates, regularisation

Escrow, negotiation and NRI property management

Land survey, soil testing, architecture and construction

Verified RealEstate
3/350/2 Mettukuppam,
OMR Thoraipakkam,
Chennai 600 097, India
hello@verified.realestate
+91 9996 12 9996

Prepared from the registers named on the page each finding sits on. Where a register could not be read, this document says so in its place rather than leaving the gap to be read as a clean result.

