

PP

APPROVAL RECORD

Planning Permission

Thoothukkudi district, Tamil Nadu

APPROVAL TYPE

Building Plan

ISSUING AUTHORITY

Rural Panchayat











The approval as the planning authority issued it, reproduced in full behind this page.

An approval speaks to what was sanctioned, not to what was built. Completion is a separate record.

PLAN SHOWING THE PROPOSED NEW CONSTRUCTION OF A DWELLING HOUSE IN GROUND FLOOR& FIRST FLOOR&SECOND FLOOR

PLOT Nos:111&112 (REGULARISED IN 2/2401/2021 DATED 29.01.2024) SURVEY No:218B/2A1A1A1A1A, "MAHALAKSHMI NAGAR", AT
ALAMPATTI VILLAGE,INAMMANIYACHI PANCHAYAT,KOVILPATTI UNION,THOOTHUKUDI DISTRICT.

APPLICANT : Dr.K.K.JAYASHRI W/o.Thiru.P.ANAND

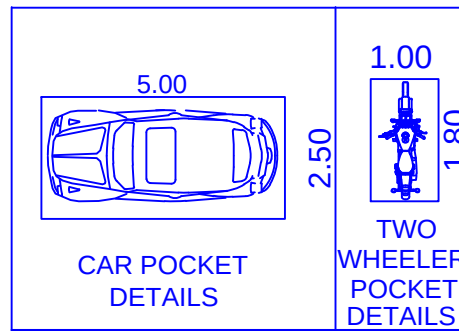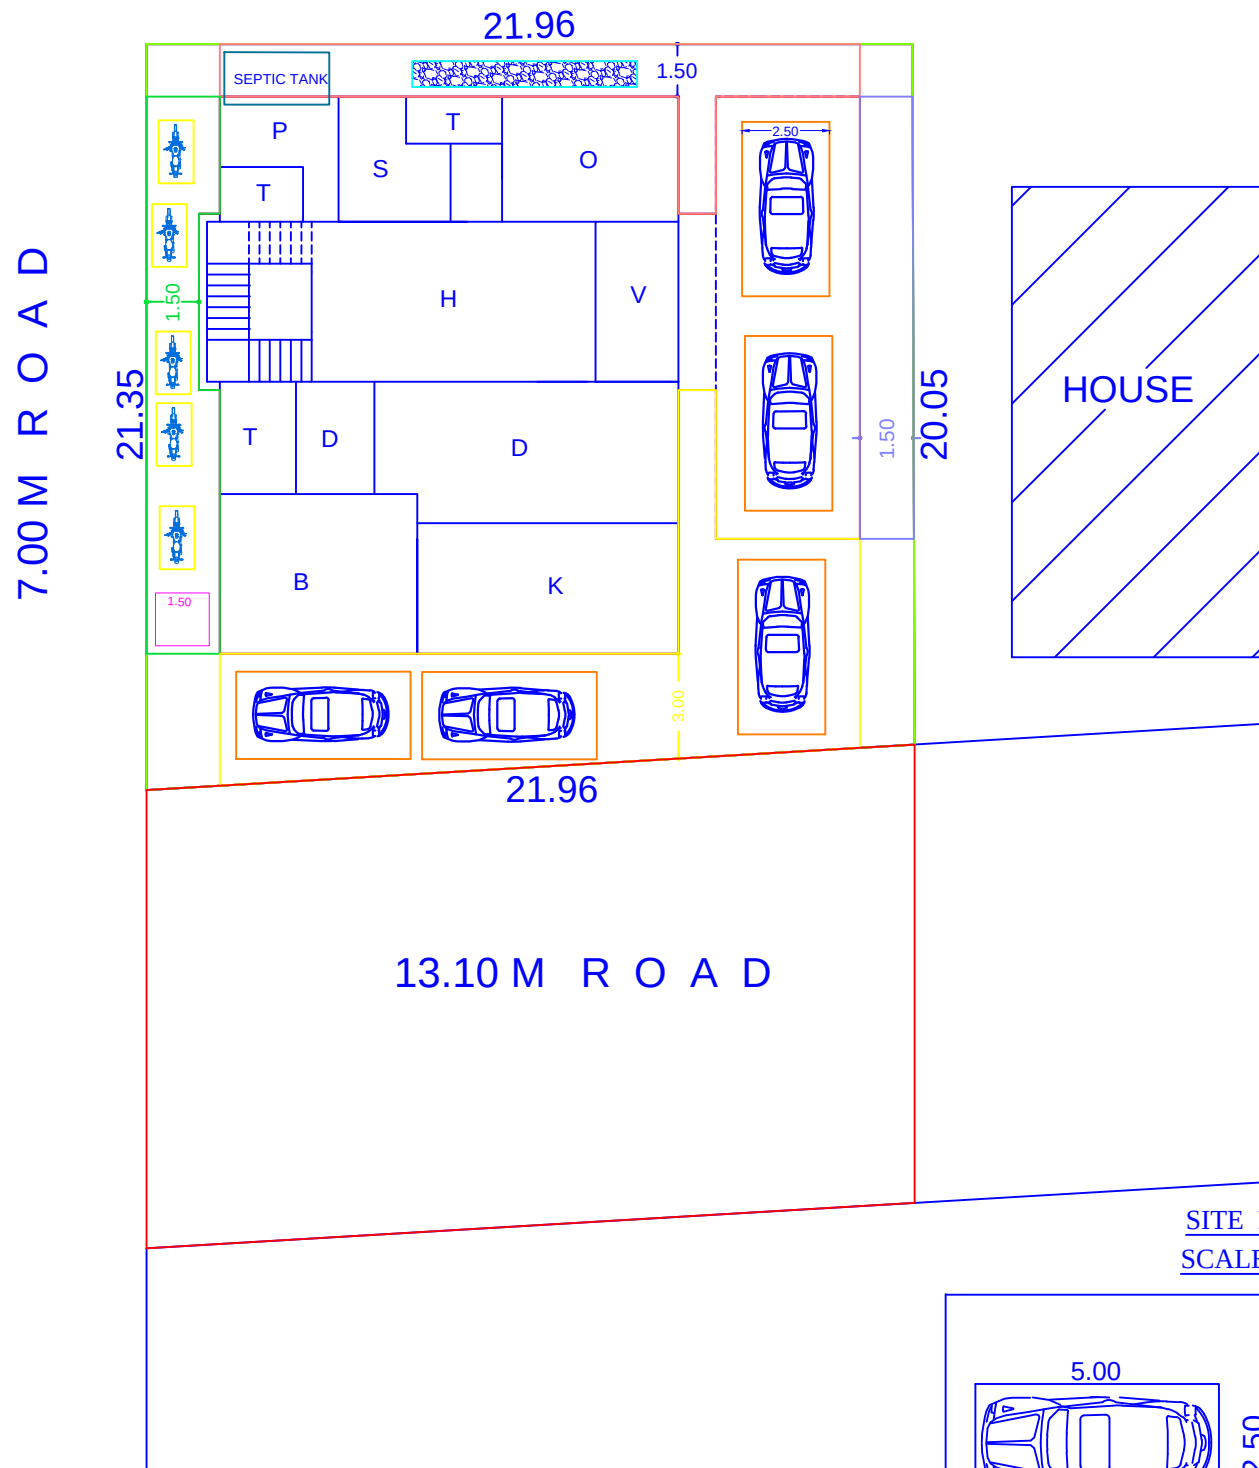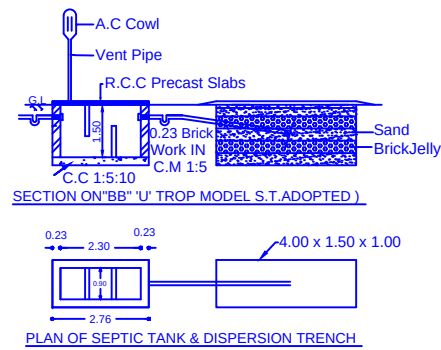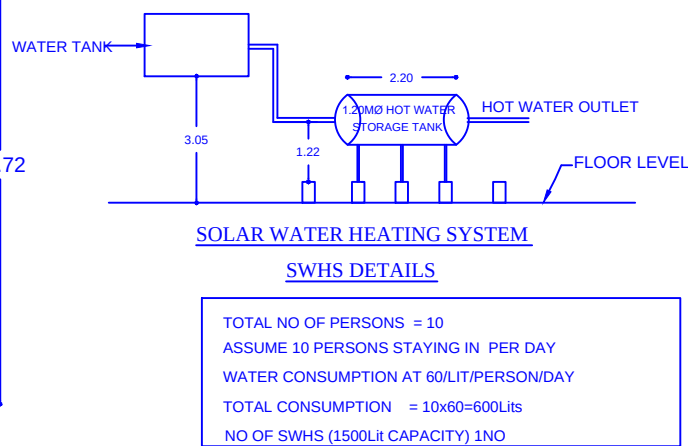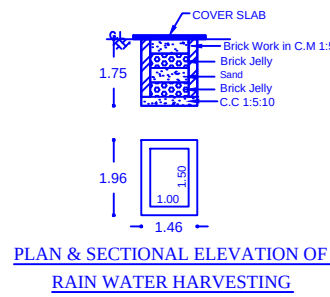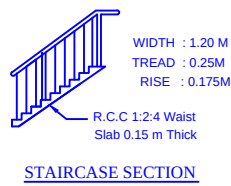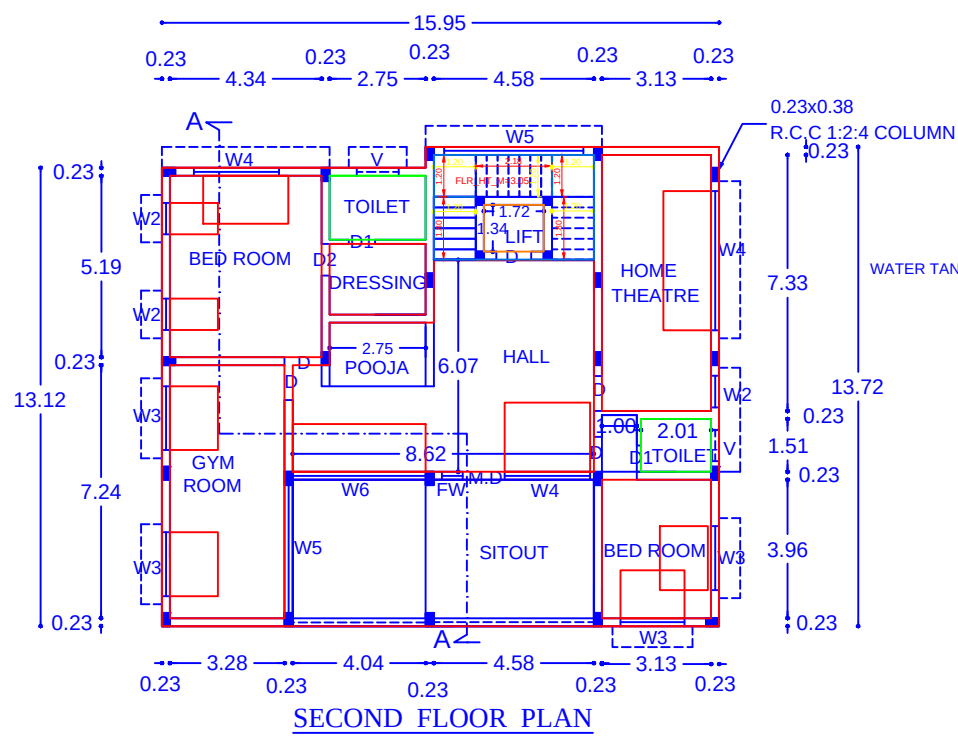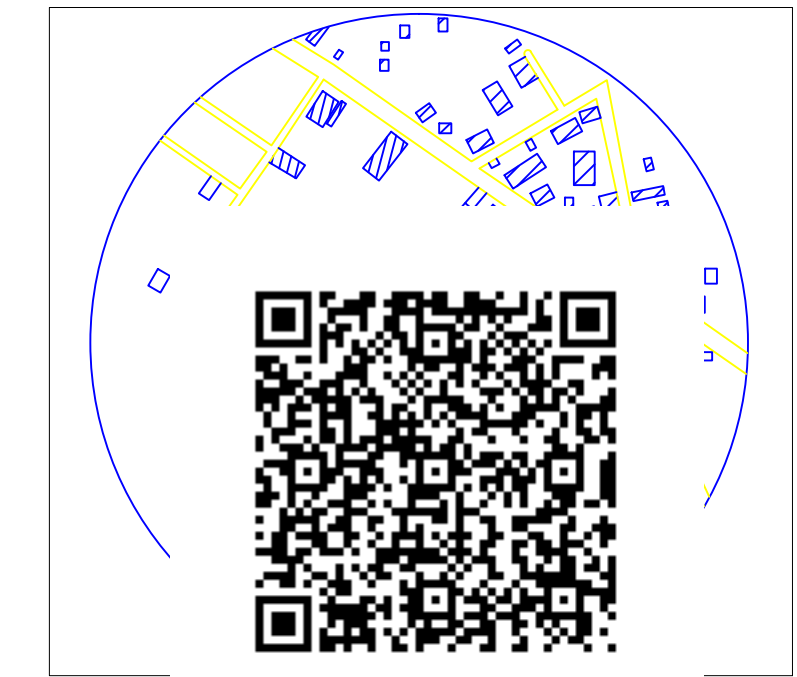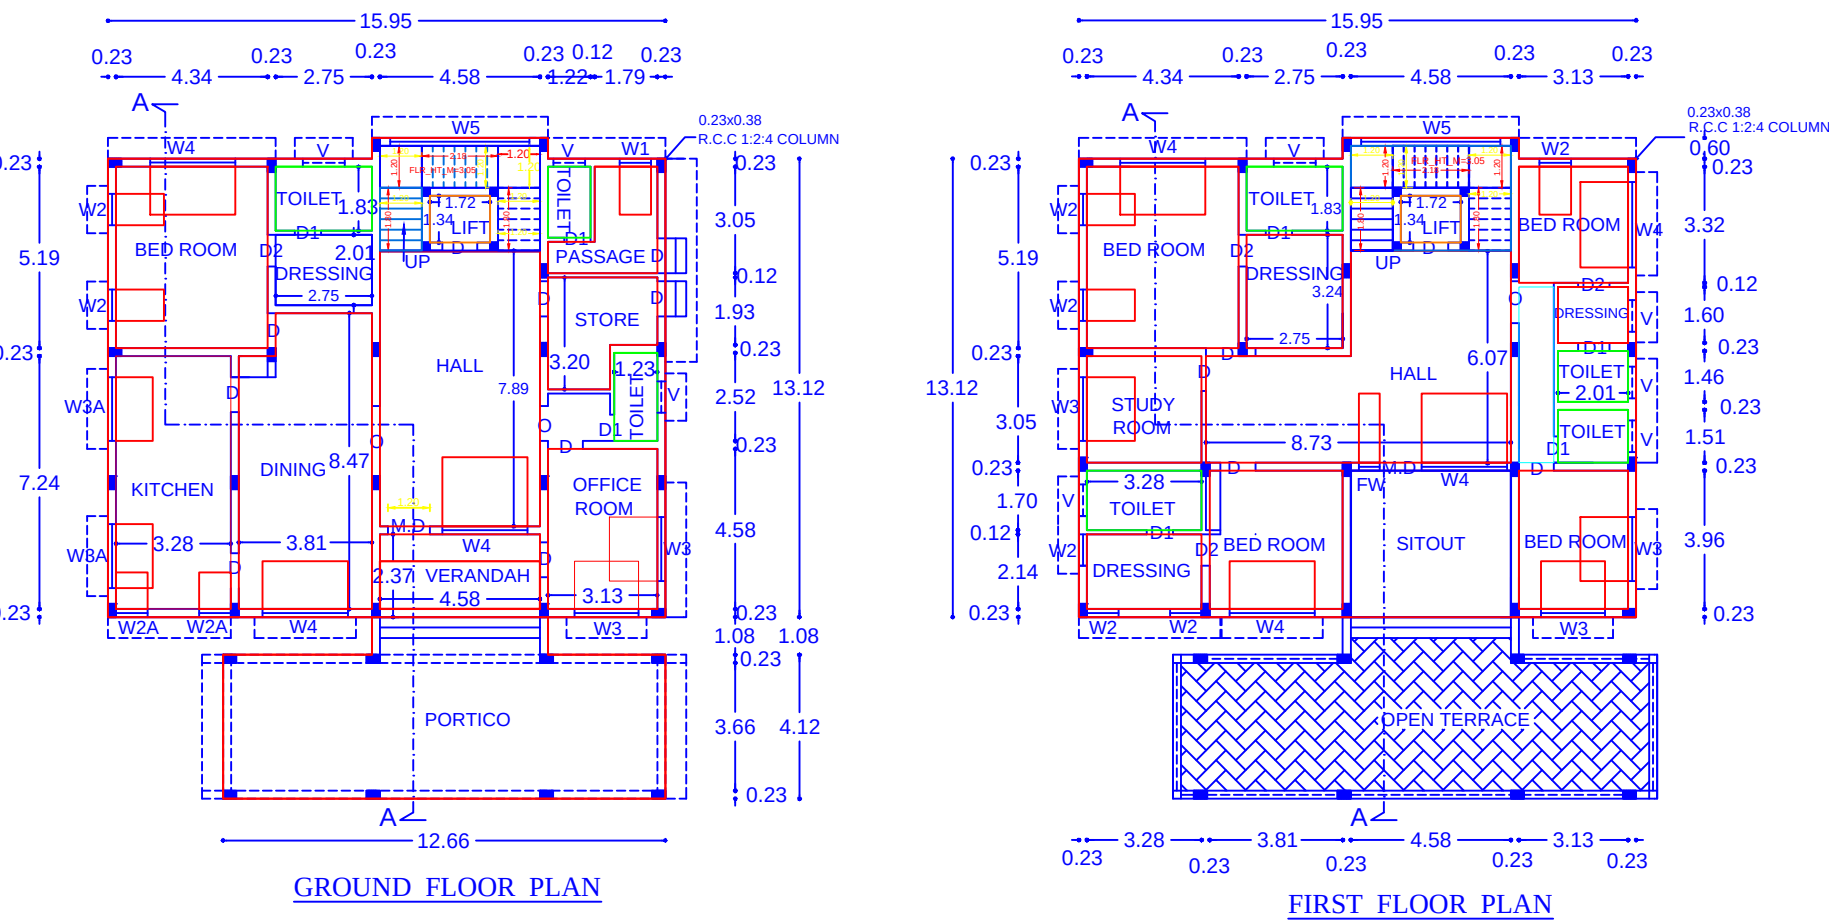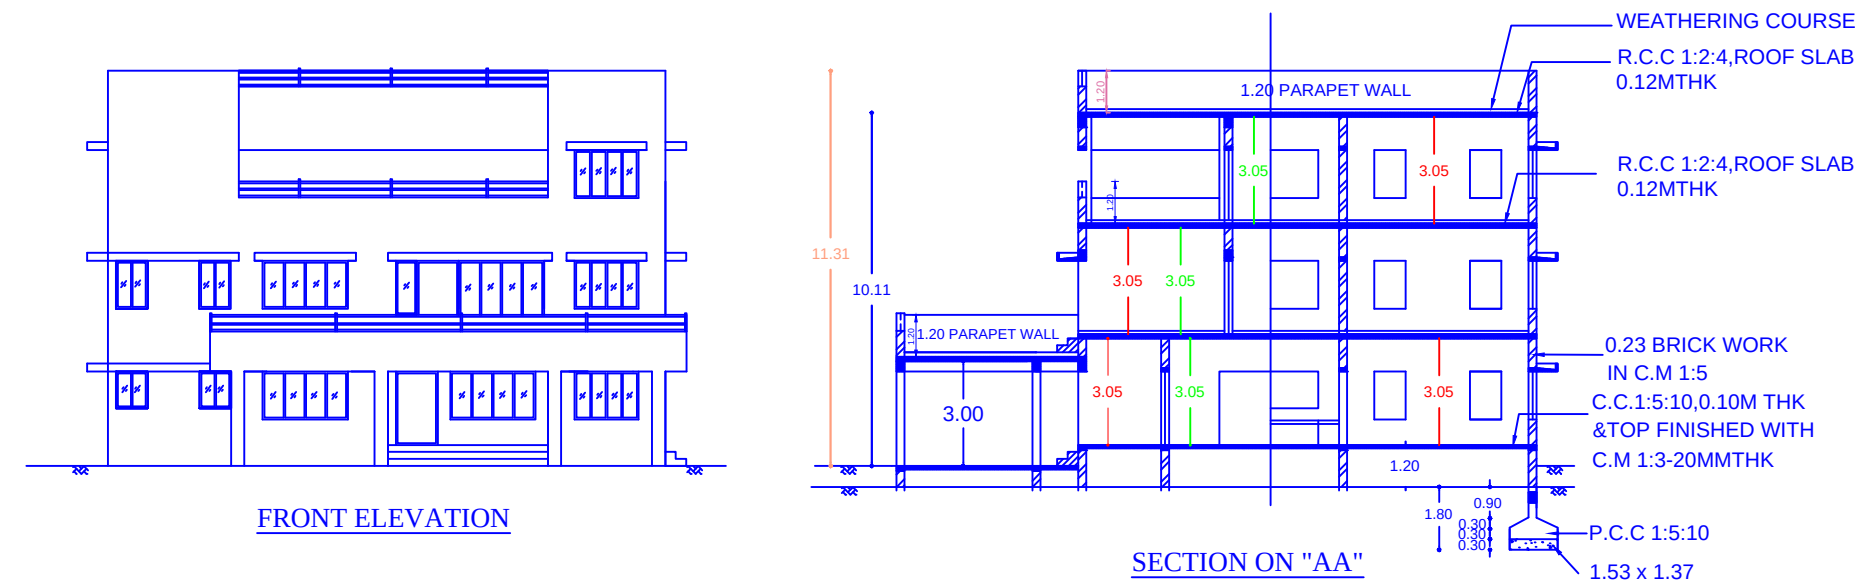

CERTIFICATE
CERTIFY THAT ALL THE
PARTICULARS SHALL BE MADE
TO PROVIDE RAINWATER
HARVESTING ARRANGMENTS
IN THE PROPOSED
CONSTRUCTION AS PER PLAN

JOINERIES
M.D - DOOR ----- 1.20 x 2.10
D - DOOR ----- 1.00 x 2.10
D1- DOOR ----- 0.77 x 2.10
D2- DOOR ----- 0.90 x 2.10
W2 - WINDOW --- 0.90 x 1.37
W3 - WINDOW --- 1.83 x 1.37
W4 - WINDOW --- 2.44 x 1.37
W5 - WINDOW --- 3.98 x 1.37
W6 - WINDOW --- 3.98 x 1.37
FW - WINDOW --- 0.60 x 1.98
V-VENTILATOR---0.90 x 0.60

PLAN INFO
AS_PER_DOCUMENT=454.431
PLOT_AREA_M2= 454.431
PLOT_NO=111&112
SURVEY_NO=218B/2A1A1A1A1A
PATTA_NO=2179
FMB_OR_PLR= 454.431
AS_AT_SITE = 454.43
SINGLE_FAMILY_BLDG=YES
IS_SWIMMING_POOL_EXISTS=NO
CRZ=NO
SECURITY_ZONE=NO
ACCESS_WIDTH_M=21.96
ROAD_WIDTH=13.10
ROAD_LENGTH=21.96
AREA_TYPE=OTHERS
AVG_PLOT_DEPTH= 20.70
AVG_PLOT_WIDTH= 21.96
LAND_USE_ZONE =RESIDENTIAL
IF_HERITAGE_TOWN_LESSTHAN_1KM_RADIUS=NO
RWH_DECLARED=YES
DISTRICT=THOOTHUKUDI
TALUK=KOVILPATTI
JURISDICTION_TYPE= PANCHAYAT
OSR_APPLICABLE=NO
OSR_SURR_BUYBACK_RETAIN=NO
PREMIUM_FSI_REQUIRED=NO
IS_APPROVED_LAYOUT=NO

PARKING CALCULATION:
NO.OF CAR & TWO WHEELER
POCKETS PROVIDED } = TOTAL FLOOR AREA
75M²
PARKING PROVIDED
FLOOR AREA ABOVE 75 SQM
(ONE CAR SPACE FOR EVERY 75 SQM)
NO.OF CAR POCKETS : 8 Nos.
NO.OF TWO WHEELER POCKETS : 8 Nos.

FSI DETAILS	PROPOSED	PERMISSIBLE
FSI = $\frac{\text{TOTAL PLINTH AREA}}{\text{SITE AREA}}$ = $\frac{638.89}{454.43} = 1.41$	1.41	2.00

	SQM	SFT
SITE AREA	454.43	4891.50
PROPOSED CONSTRUCTION IN G.F	212.29	2285.09
PORTICO	57.60	620.00
PROPOSED CONSTRUCTION IN F.F	193.10	2078.53
SITOUT	19.19	206.56
PROPOSED CONSTRUCTION IN S.F	178.19	1918.04
SITOUT	36.12	388.80
AREA OPEN TO SKY	184.54	1986.41

BOUNDARY OF THE SITE
PROPOSED CONSTRUCTION
EXISTING BUILDINGS
ROAD'S & STREET'S

ENGINEER

APPLICANT

Eight ways to know a piece of land before you pay for it.

This report covers one part of the picture. These cover the rest, drawn from the same government records, for any property in Tamil Nadu.

LandLens One

Ask anything about a property and get an answer grounded in live government records, with the sources shown.

[/landlens/one](#)



Verify My Land

Every record check run on one property and returned as a single report.

[/landlens/verify-my-land](#)



Legal Opinion

An advocate's written opinion on the title, built on the records we pull for it.

[/landlens](#)



One Map

Every layer on one map: the parcel, its boundary, zoning, water bodies and what sits around it.

[/landlens/one/map](#)



PriceMap

What land actually changed hands for around this plot, taken from the registered deeds.

[/landlens/pricemap](#)



Build Scope

What you are allowed to build here: floor space, height, coverage and setbacks.

[/landlens/build-scope](#)



Property Tracker

Watch a property and hear about it when something new is registered against it.

[/landlens/property-tracker](#)



Deal Room

Run the transaction in one place: documents, stamping, signatures and the parties.

[/landlens/deal-room](#)



Twenty-four checks you can run yourself, at no cost.

Records and verification

The registers themselves, read for you.

Encumbrance Certificate

Patta and Chitta

Field Measurement Sketch

EC Analyzer

Bank charge check

Court case search

Seller background check

Approval check by survey

Value and duty

What it is worth and what it costs to register.

Guideline value by street

Guideline value by survey

Stamp duty and registration fees

Capital gains

Floor space index

Area unit converter

Zoning and land use

What the plan says can happen on this land.

Land use zone finder

CMDA land use check

Coastal regulation zone

Master plan check

Water bodies finder

Airport height clearance

Registers and directories

Who holds it, and which office keeps the record.

Find your registering office

Temple property check

Waqf property check

RERA register



Every free tool
/tools



Services we run
for you
/services



The LandLens
suite
/landlens/one



Every claim in this document traces back to a government record.

Legal opinions, due diligence and title verification

Building plan, layout and sub-division approvals

Completion and occupancy certificates, regularisation

Escrow, negotiation and NRI property management

Land survey, soil testing, architecture and construction

Verified RealEstate
3/350/2 Mettukuppam,
OMR Thoraipakkam,
Chennai 600 097, India
hello@verified.realestate
+91 9996 12 9996

Prepared from the registers named on the page each finding sits on. Where a register could not be read, this document says so in its place rather than leaving the gap to be read as a clean result.

