

PP

APPROVAL RECORD

Planning Permission

Vaippar

Thoothukkudi district, Tamil Nadu


APPROVAL TYPE
Building PlanISSUING AUTHORITY
Rural PanchayatPURPOSE
Residential

The approval as the planning authority issued it, reproduced in full behind this page.


An approval speaks to what was sanctioned, not to what was built. Completion is a separate record.

PLAN SHOWING THE PROPOSED CONSTRUCTION OF GROUND FLOOR R.C.C DWELLING HOUSE
BUILDING IN SURVEY NO:68/1C PATTa NO:503, VAIPPAR PART-2 REVENUE VILLAGE,
KEELAVAIPPAR VILLAGE & PANCHAYAT, VILATHIKULAM UNION & TALUK,THOOTHUKUDI DISTRICT.

OWNER NAME : Mrs.MOTCHARANI, W/o MOTCHIAH

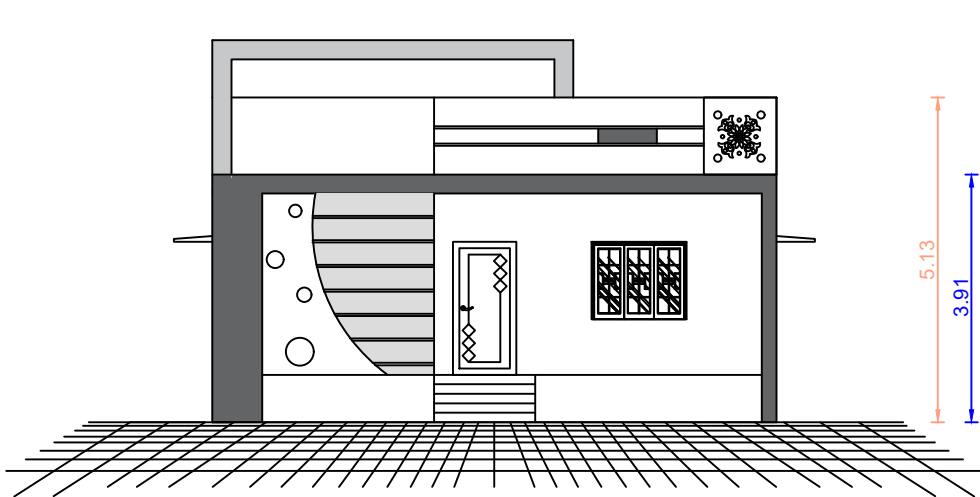


FRONT ELEVATION

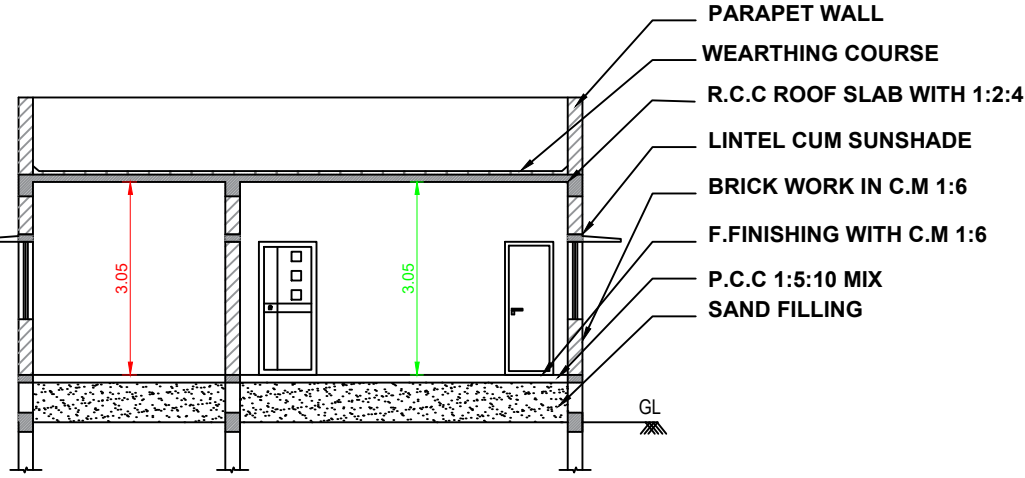


SECTION A-A


DETAILS OF STAIRCASE

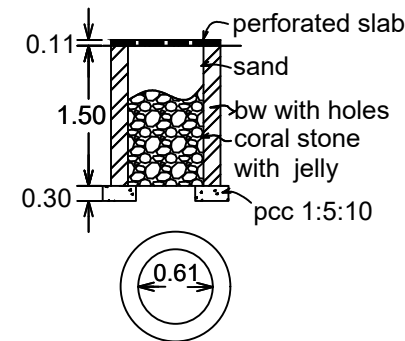


PERCOLATION PIT

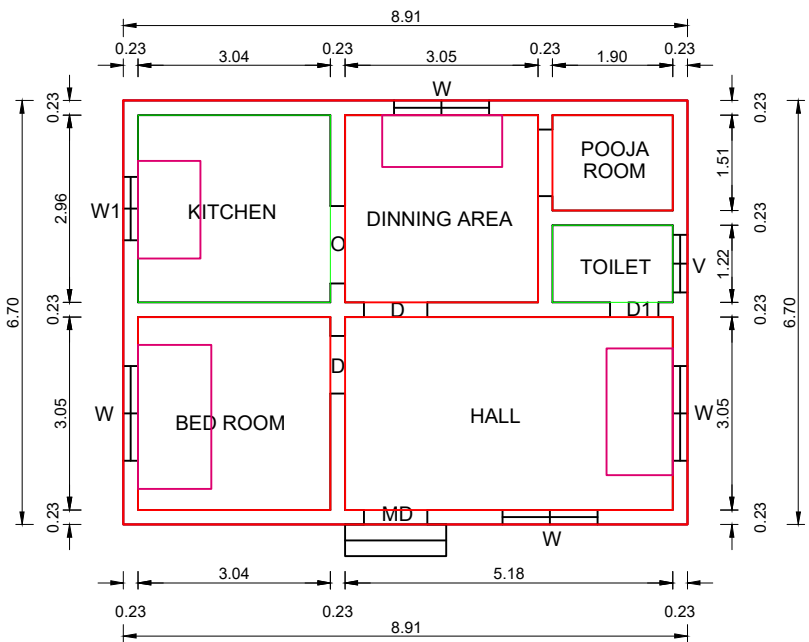


GROUND FLOOR PLAN

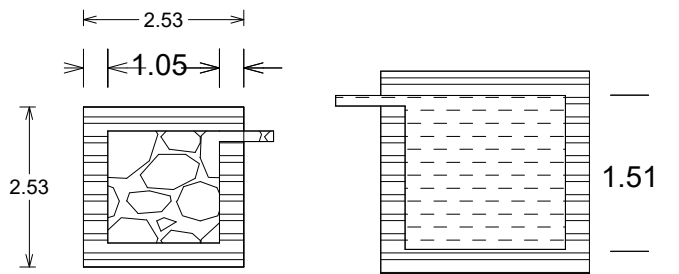

DETAILS OF FILTER BED & WELL

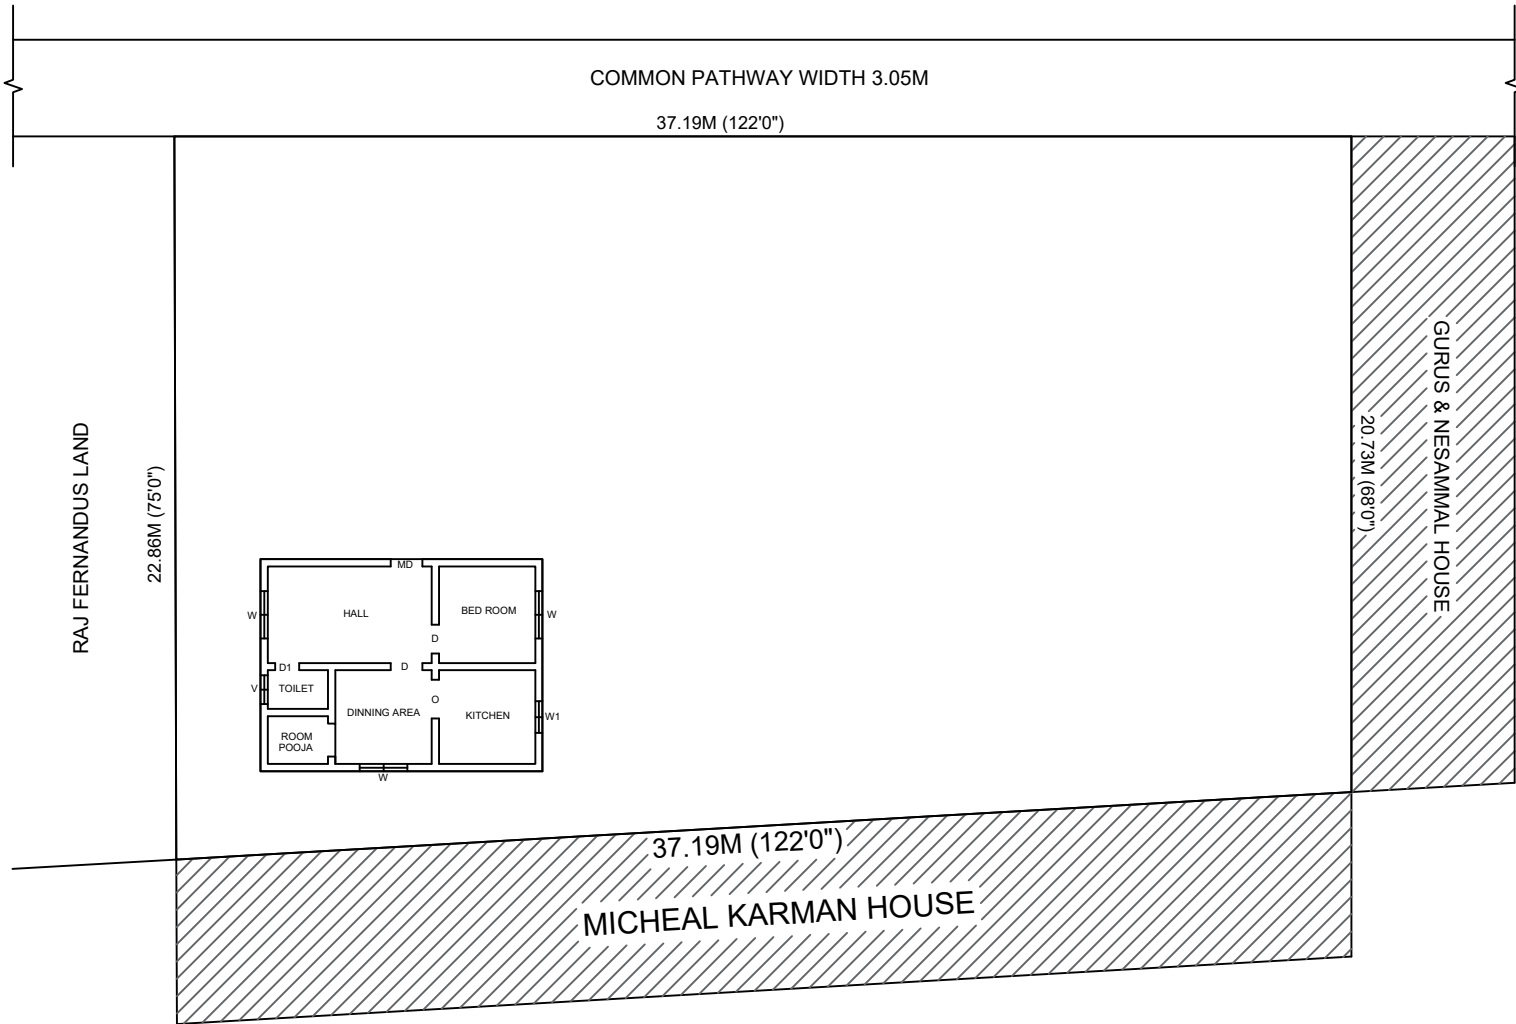

SITE PLAN (SCALE 1:200)

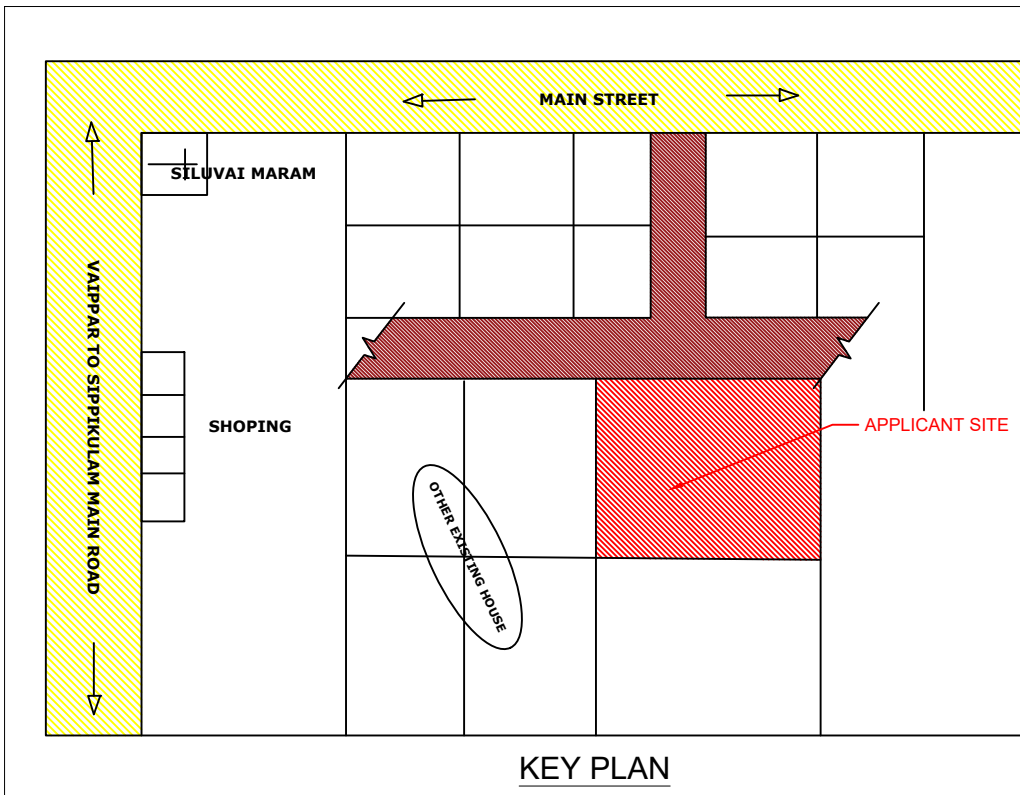

KEY PLAN

PARKING DETAILS


TOTAL PROPOSED AREA	= 59.70 SQ.MT
PROVIDED CAR	= 0
PROVIDED TWO WHEELER	= 01

FLOOR SPACE INDEX

SUM OF ALL FLOOR AREA	= 59.70 Sq.m
SITE AREA	= 810.00 Sq.m

$$FSI = \frac{\text{SUM OF ALL FLOOR AREA}}{\text{PLOT AREA}}$$
$$= \frac{59.70}{810.00} = 0.07$$
$$= 0.07 < 2.0$$

PLAN INFO
PLOT_AREA_M2=809.92
AS_AT_SITE=809.92
FMB_OR_PLR=810.00
AS_PER_DOCUMENT=810.00
SINGLE_FAMILY_BLDG=NO
CRZ=NO
SECURITY_ZONE=NO
ACCESS_WIDTH_M=9.14
WHETHER_GOVT_OR_AIDED_SCHOOL=NO
ROAD_WIDTH=3.05
ROAD_LENGTH=500
AVG_PLOT_DEPTH=21.79
AVG_PLOT_WIDTH=37.19
MIN_PLOT_DEPTH=20.73
MIN_PLOT_WIDTH=37.19
LAND_USE_ZONE=RESIDENTIAL,
SURVEY_NO=68/1C
PLOT_NO=-
PATTa_NO=503
DISTRICT=THOOTHUKUDI
TALUK=VILATHIKULAM
RWH_DECLARED=YES
BUILDING_NEAR_TO_RIVER=NO
AREA_TYPE=OTHER
BUILDING_NEAR_MONUMENT=NO
BUILDING_NEAR_GOVt_BLDG=NO
PROVISION_FOR_GREEN_BUILDINGS_AND_SUSTAINABILITY=NO
FIRE_PROTECTION_AND_FIRE_SAFETY_REQUIREMENTS=YES
NOC_FOR_CONSTRUCTION_NEAR_MONUMENT=NO
NOC_FIRE_DEPT=NO
OSR_APPLICABLE=NO
JURISDICTION_TYPE=PANCHAYAT
IS_APPROVED_LAYOUT=NO
PREMIUM_FSI_REQUIRED=NO
IS_SWIMMING_POOL_EXISTS=NO
IF_HERITAGE_TOWN_LESS THAN_1KM_RADIUS=NO

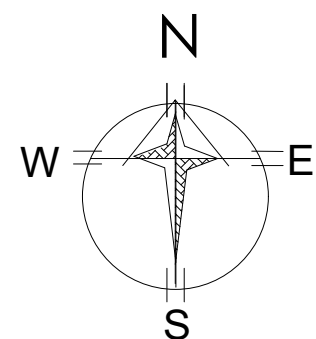

ALL DIMENSION IN METER

COLOR INDEX & AREA DETAILS

AREA STATEMENT	SQ.MT	SQ.FT
APPLICANT SITE DOC	810.00	8718.84
SUPER IMPOSED AREA	809.92	8717.97
PRO.GROUND FLOOR	59.70	642.61
PRO.FIRST FLOOR	0	0
PRO.STAIR AREA	0	0
TOTAL PROPOSAL AREA	59.70	642.61
OPEN SPACE	750.30	8076.22

- EXISTING BUILDING
- ROAD OR STREET
- TO BE REMOVED

SET BACK DETAILS

SET BACK	REQUIRED	PROVIDED
FRONT SETBACK	1.50m	13.37m
REAR SETBACK	NIL	2.13m
SIDE SETBACK-1	1.00m	2.68m
SIDE SETBACK-2	1.00m	25.56m

JOINERY DETAILS

MD	-	MAIN DOOR	-	1.00 X 2.10
D	-	DOOR	-	0.91 X 2.10
D1	-	DOOR	-	0.76 X 2.10
O	-	OPEN	-	1.22 X 2.10
W	-	WINDOW	-	1.50 X 1.22
W1	-	WINDOW	-	1.00 X 1.22
V	-	VENTILATOR	-	0.90 X 0.90


m. Balaraj

LAND AND BUILDING OWNER


Er.S.MOHAMED IQBAL,B.E.,PG.DCA.,
Govt.Reg Engineer Gr-I

Reg No: RE-1/TKDTC/JANUARY/1/2024
Vilathikulam-07.(94437-72655)

REGISTERED ENGINEER.

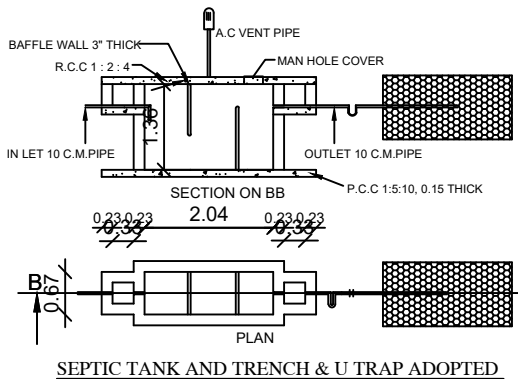

SEPTIC TANK AND TRENCH & U TRAP ADOPTED

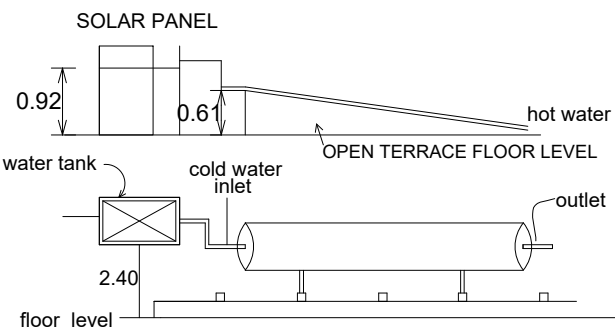

DETAILS OF SOLAR WATER HEATING SYSTEM

Eight ways to know a piece of land before you pay for it.

This report covers one part of the picture. These cover the rest, drawn from the same government records, for any property in Tamil Nadu.

LandLens One

Ask anything about a property and get an answer grounded in live government records, with the sources shown.

[/landlens/one](#)



Verify My Land

Every record check run on one property and returned as a single report.

[/landlens/verify-my-land](#)



Legal Opinion

An advocate's written opinion on the title, built on the records we pull for it.

[/landlens](#)



One Map

Every layer on one map: the parcel, its boundary, zoning, water bodies and what sits around it.

[/landlens/one/map](#)



PriceMap

What land actually changed hands for around this plot, taken from the registered deeds.

[/landlens/pricemap](#)



Build Scope

What you are allowed to build here: floor space, height, coverage and setbacks.

[/landlens/build-scope](#)



Property Tracker

Watch a property and hear about it when something new is registered against it.

[/landlens/property-tracker](#)



Deal Room

Run the transaction in one place: documents, stamping, signatures and the parties.

[/landlens/deal-room](#)



Twenty-four checks you can run yourself, at no cost.

Records and verification

The registers themselves, read for you.

Encumbrance Certificate

Patta and Chitta

Field Measurement Sketch

EC Analyzer

Bank charge check

Court case search

Seller background check

Approval check by survey

Value and duty

What it is worth and what it costs to register.

Guideline value by street

Guideline value by survey

Stamp duty and registration fees

Capital gains

Floor space index

Area unit converter

Zoning and land use

What the plan says can happen on this land.

Land use zone finder

CMDA land use check

Coastal regulation zone

Master plan check

Water bodies finder

Airport height clearance

Registers and directories

Who holds it, and which office keeps the record.

Find your registering office

Temple property check

Waqf property check

RERA register



Every free tool
/tools



Services we run
for you
/services



The LandLens
suite
/landlens/one



Every claim in this document traces back to a government record.

Legal opinions, due diligence and title verification

Building plan, layout and sub-division approvals

Completion and occupancy certificates, regularisation

Escrow, negotiation and NRI property management

Land survey, soil testing, architecture and construction

Verified RealEstate
3/350/2 Mettukuppam,
OMR Thoraipakkam,
Chennai 600 097, India
hello@verified.realestate
+91 9996 12 9996

Prepared from the registers named on the page each finding sits on. Where a register could not be read, this document says so in its place rather than leaving the gap to be read as a clean result.

