

PP

APPROVAL RECORD

Planning Permission

Thoothukkudi district, Tamil Nadu

APPROVAL TYPE

Building Plan


ISSUING AUTHORITY

Rural Panchayat

The approval as the planning authority issued it, reproduced in full behind this page.

An approval speaks to what was sanctioned, not to what was built. Completion is a separate record.

PLAN SHOWING THE PROPOSED CONSTRUCTION OF COMMERCIAL SHOP BUILDING AFTER REMOVING EXISTING BUILDING BEARING DOOR NO: 219, 219-1, 219-2, 219-3, 219-4 & 219-5, SURVEY NO: 22/1A1E5 OF KORAMPALLAM VILLAGE - 1 AND PANCHAYAT, PALAI MAIN ROAD, THOOTHUKUDI TALUK, THOOTHUKUDI DISTRICT.

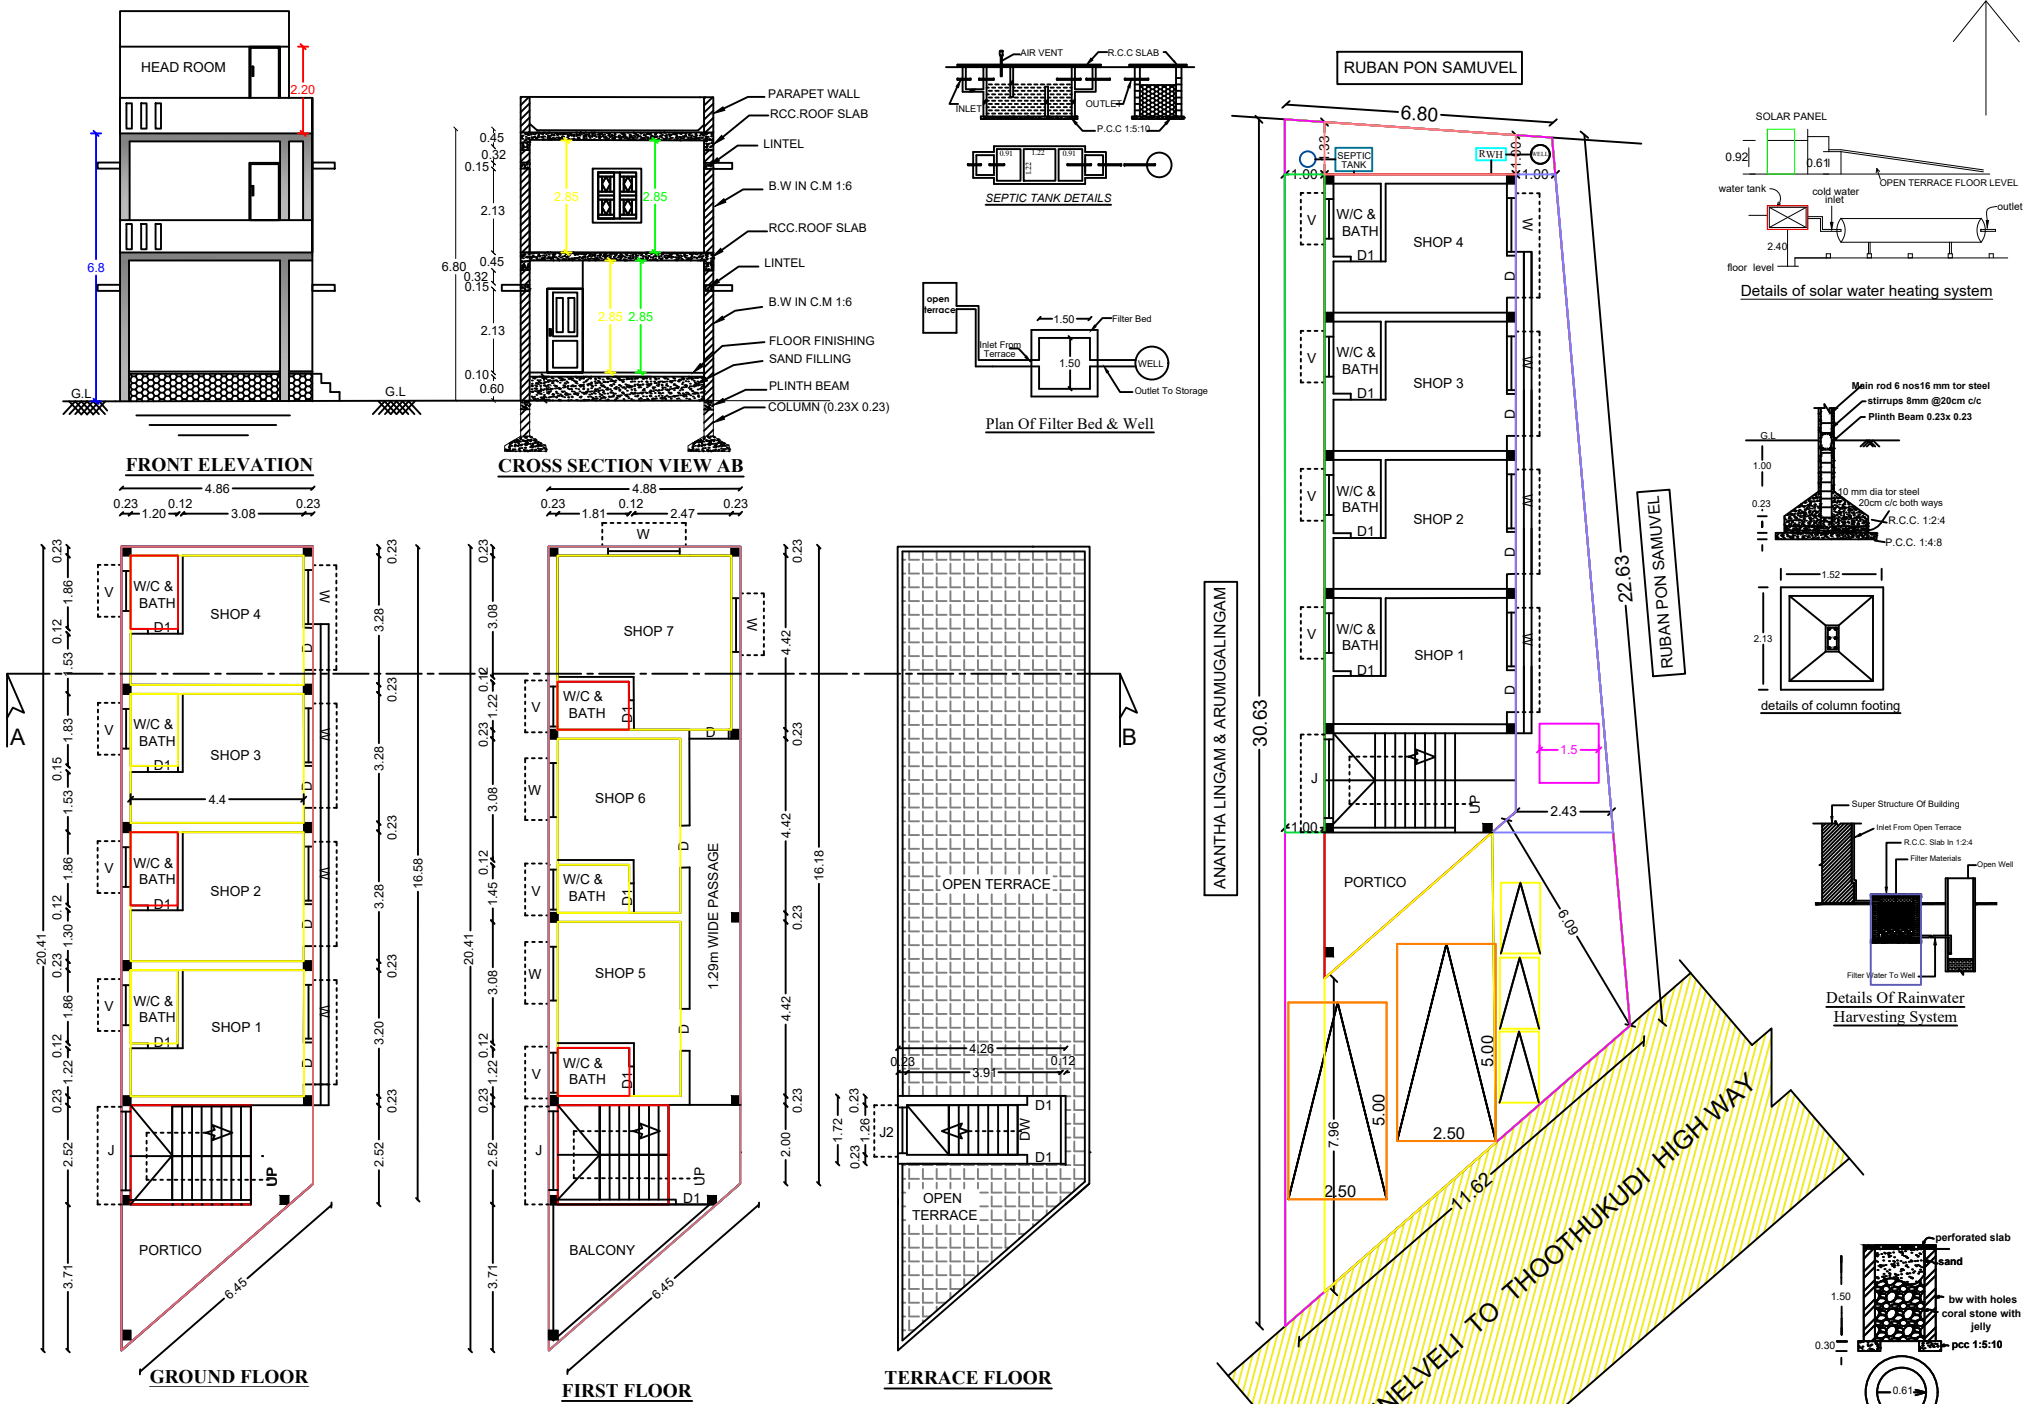

APPLICANT NAME	 SCALE:- 1 : 100	
Mr. S. MUTHUKUMAR		
S/o Mr. SUBBIAH		

REFERENCE	COLOUR INDEX	SQ.M	SQ.FT
AREA OF SITE AS PER DOCUMENT		244.72	2634.16
AREA OF SITE AS PER (SUPER IMPOSED)		244.72	538.20
EXISTING BUILDING		50.00	2634.16
EXISTING ROAD		-----	-----

BUILDUP AREA DETAILS				
DESCRIPTION	FSI AREA	NON FSI AREA	AREA in	
			Sq.m	Sq.ft
GROUND FLOOR	68.94	19.98	88.92	957.13
FIRST FLOOR	68.94	19.98	88.92	957.13
TERRACE FLOOR	-----	7.32	7.32	78.79
TOTAL	137.88	47.28	185.16	1993.05
NET OPEN AREA			59.56	1677.03



JOINERY DETAILS	
D - DOOR	1.00 X 2.10
D1- DOOR 1	0.75 X 2.10
W - WINDOW	1.22 X 1.37
V - VENTILATER	0.60 X 0.90
J - JOLLY	2.00 X 1.00
J2 - JOLLY	1.00 X 1.00


Er.S.PONMANIKANDAN, B.Tech.,LLB,AIV,AIE
Licensed Surveyor / Registered Engineer
Approved Valuer/Chartered Engineer
149/8, Polepettai West 1st Street,
Tuticorin - 628 002
Mob: 8056700160.

REGISTERED ENGINEER


APPLICANT SIGNATURE

ALL DIMENSIONS ARE IN METRE SKETCH AS PER DOCUMENT & PATTA

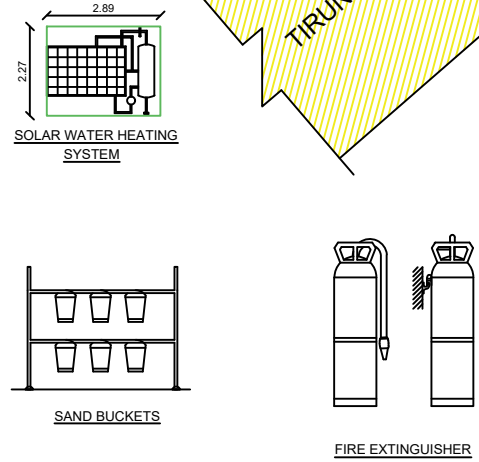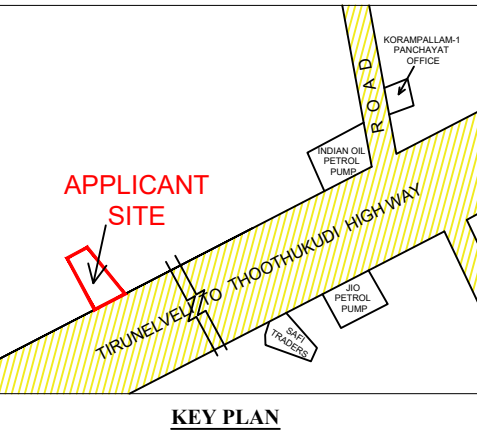

SETBACK DETAILS	REQUIRED	PROVIDE
FRONT SETBACK	6.00m	6.09m
REAR SETBACK	1.00m	1.00m
SIDE -1 SETBACK	1.00m	1.00m
SIDE -2 SETBACK	1.00m	1.00m
PARKING DETAILS	REQUIRED	PROVIDE
CAR PARKING	2 NO'S	2 NO'S
TWO WHEELER PARKING	2 NO'S	3 NO'S
FSI AREA : 137.88 SQ.M AREA OF SITE : 244.72 SQ.M		
FSI = FSI AREA/AREA OF SITE = 137.88 / 244.72 = 0.563 ≤ 2		

Eight ways to know a piece of land before you pay for it.

This report covers one part of the picture. These cover the rest, drawn from the same government records, for any property in Tamil Nadu.

LandLens One

Ask anything about a property and get an answer grounded in live government records, with the sources shown.

[/landlens/one](#)



Verify My Land

Every record check run on one property and returned as a single report.

[/landlens/verify-my-land](#)



Legal Opinion

An advocate's written opinion on the title, built on the records we pull for it.

[/landlens](#)



One Map

Every layer on one map: the parcel, its boundary, zoning, water bodies and what sits around it.

[/landlens/one/map](#)



PriceMap

What land actually changed hands for around this plot, taken from the registered deeds.

[/landlens/pricemap](#)



Build Scope

What you are allowed to build here: floor space, height, coverage and setbacks.

[/landlens/build-scope](#)



Property Tracker

Watch a property and hear about it when something new is registered against it.

[/landlens/property-tracker](#)



Deal Room

Run the transaction in one place: documents, stamping, signatures and the parties.

[/landlens/deal-room](#)



Twenty-four checks you can run yourself, at no cost.

Records and verification

The registers themselves, read for you.

Encumbrance Certificate

Patta and Chitta

Field Measurement Sketch

EC Analyzer

Bank charge check

Court case search

Seller background check

Approval check by survey

Zoning and land use

What the plan says can happen on this land.

Land use zone finder

CMDA land use check

Coastal regulation zone

Master plan check

Water bodies finder

Airport height clearance

Value and duty

What it is worth and what it costs to register.

Guideline value by street

Guideline value by survey

Stamp duty and registration fees

Capital gains

Floor space index

Area unit converter

Registers and directories

Who holds it, and which office keeps the record.

Find your registering office

Temple property check

Waqf property check

RERA register



Every free tool
/tools



Services we run
for you
/services



The LandLens
suite
/landlens/one



Every claim in this document traces back to a government record.

Legal opinions, due diligence and title verification

Building plan, layout and sub-division approvals

Completion and occupancy certificates, regularisation

Escrow, negotiation and NRI property management

Land survey, soil testing, architecture and construction

Verified RealEstate
3/350/2 Mettukuppam,
OMR Thoraipakkam,
Chennai 600 097, India
hello@verified.realestate
+91 9996 12 9996

Prepared from the registers named on the page each finding sits on. Where a register could not be read, this document says so in its place rather than leaving the gap to be read as a clean result.

