

SCALE - 1:100

SHEET NO. 1/4

**PLAN SHOWING THE PROPOSED
CONSTRUCTION OF A WAREHOUSE
BUILDING IN S.NO. 78/3C2 & 78/4A2 AT
THERKKU SILUKKANPATTI VILLAGE OF
THOOTHUKUDI PANCHAYAT UNION IN
THOOTHUKUDI TALUK
THOOTHUKUDI DISTRICT.**

OWNER NAME: Mr. A. ABDUL RAZAK

K. Shankar Narayanan
Er. K. SHANKAR NARAYANAN, B.E., M.Tech.,
Registered Geotech Engineer
RGTE 001 / 2022
VARAHA GEOTECHNICAL WORKS
RAJAPALAYAM - 626 117.

REGISTERED GEO-TECH ENGINEER

OWNER

S. K. Arun Kumar
Er. S. K. Arun Kumar, M.E. (Struct.), M.B.A., MIE.,
Chartered Structural Engineer,
Reg: CBELPA-LPA/SE/GR-I/19/05/051
KAARVENS Structural Consultancy,
41, BR Nagar, 3rd Street, Kothari layout,
Ramanathapuram, Coimbatore - 641005.
E: skarun@kaarvens.com W: www.karvens.com
M: +91-9894215019, O: +91-8270005019

REGISTERED STRUCTURAL ENGINEER

REGISTERED ENGINEER


OFFICE USE:

PLANNING PERMISSION

ROC. NO. SWP/BPA/467558/2025

SITE BOUNDARY SHOWN AS "A TO D"

PLANNING PERMISSION NO. 24/2025 (SWP/TUTY)

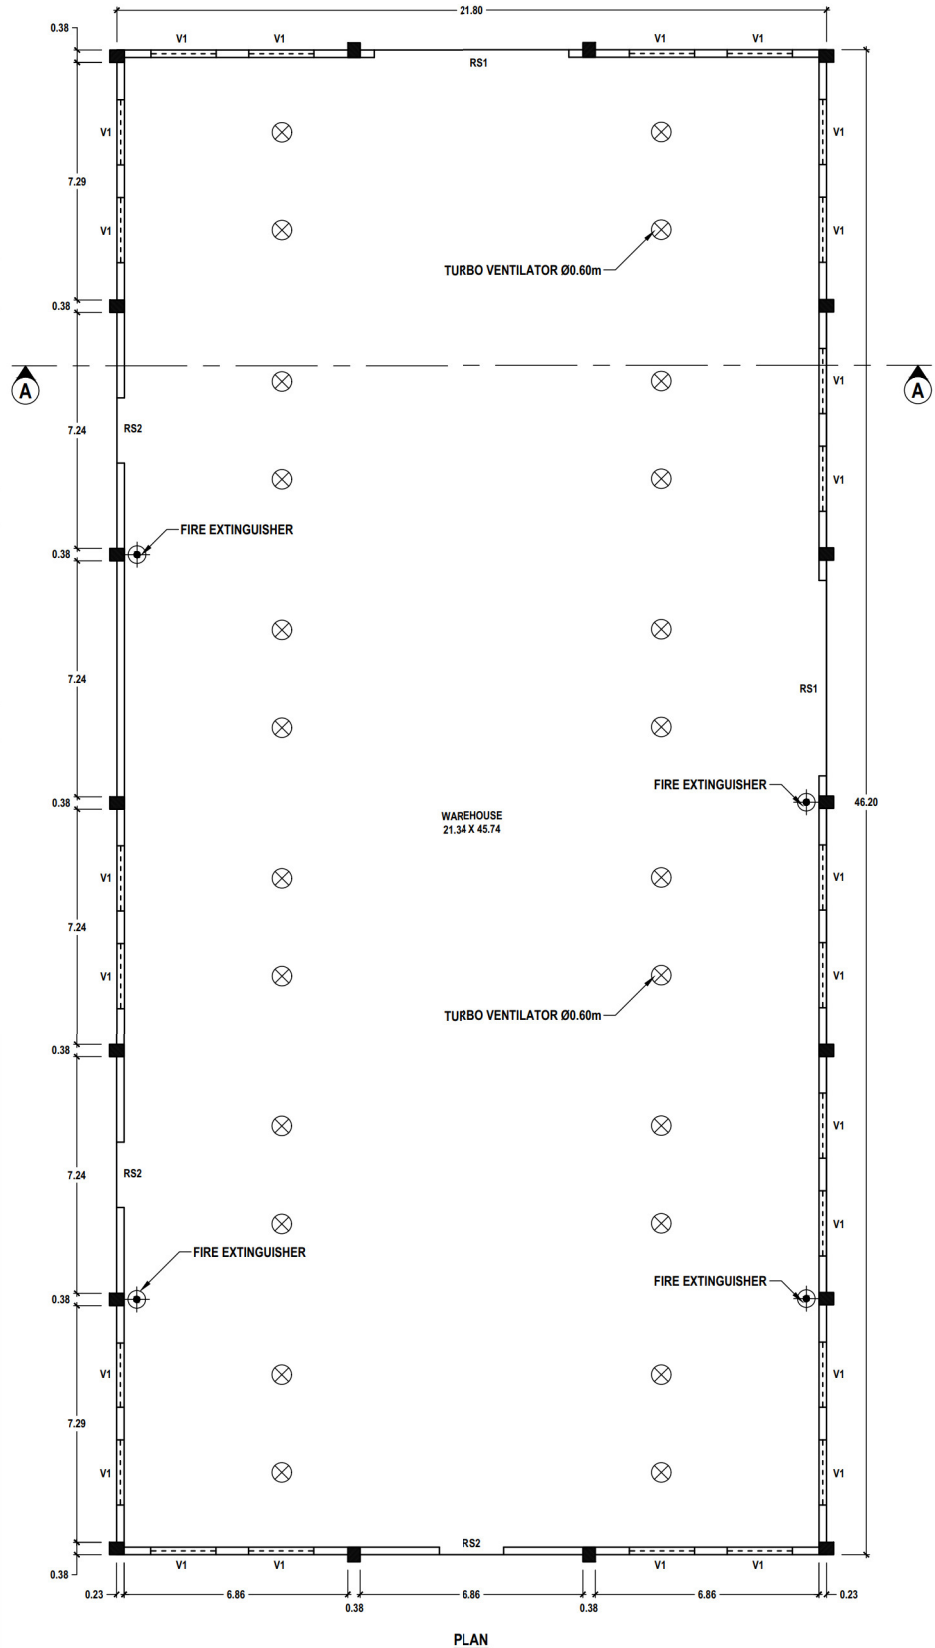**WAREHOUSE**

SCALE - 1:100

SHEET NO. 2/4

**PLAN SHOWING THE PROPOSED
CONSTRUCTION OF A WAREHOUSE
BUILDING IN S.NO. 78/3C2 & 78/4A2 AT
THERKKU SILUKKANPATTI VILLAGE OF
THOOTHUKUDI PANCHAYAT UNION IN
THOOTHUKUDI TALUK
THOOTHUKUDI DISTRICT.**

OWNER NAME: Mr. A. ABDUL RAZAK

K. Shankar Narayanan
Er. K. SHANKAR NARAYANAN, B.E., M.Tech.,
Registered Geotech Engineer
RGTE 001 / 2022
VARAHA GEOTECHNICAL WORKS
RAJAPALAYAM - 626 117.

Abdul Razak

REGISTERED GEO-TECH ENGINEER

OWNER

S. Suresh Kumar
Er. S. K. Arun Kumar M.E.(Struct.), M.B.A., MIE.,
Chartered Structural Engineer,
Reg: CBELPA-UPA/SE/GR-1/19/05/051
KAARVENS Structural Consultancy,
41, BR Nagar, 3rd Street, Kothari layout,
Ramanathapuram, Coimbatore - 641005.
E: skarun@kaarvens.com W: www.karvens.com
M: +91-9894215019, O: +91-8270005019

S. Suresh Kumar
S. SURESH KUMAR, B.E., M.J.E., F.I.V.,
Chartered Engineer, Approved Valuer,
Consulting Engineer, Registered Engineer Gr. I,
RE / Gr. I / TUT / May 2019 / 001,
District Panel Engineer Class IA,
Licensed Builder and Surveyor,
28, 1st Floor, Tooveypuram 5th Street,
Thoothukudi - 628 003.

REGISTERED STRUCTURAL ENGINEER

REGISTERED ENGINEER


OFFICE USE:

PLANNING PERMISSION


ROC. NO. SWP/BPA/467558/2025

SITE BOUNDARY SHOWN AS "A TO D"

PLANNING PERMISSION NO. 24/2025 (SWP/TUTY)

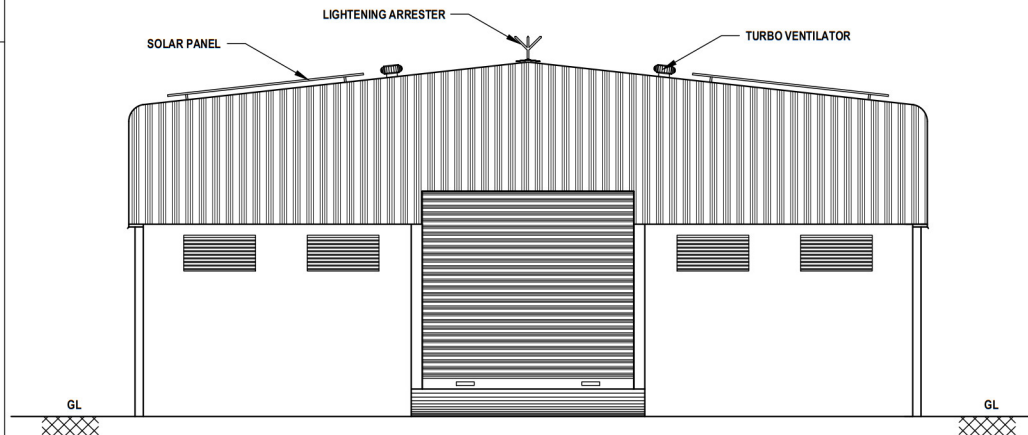


ELEVATION

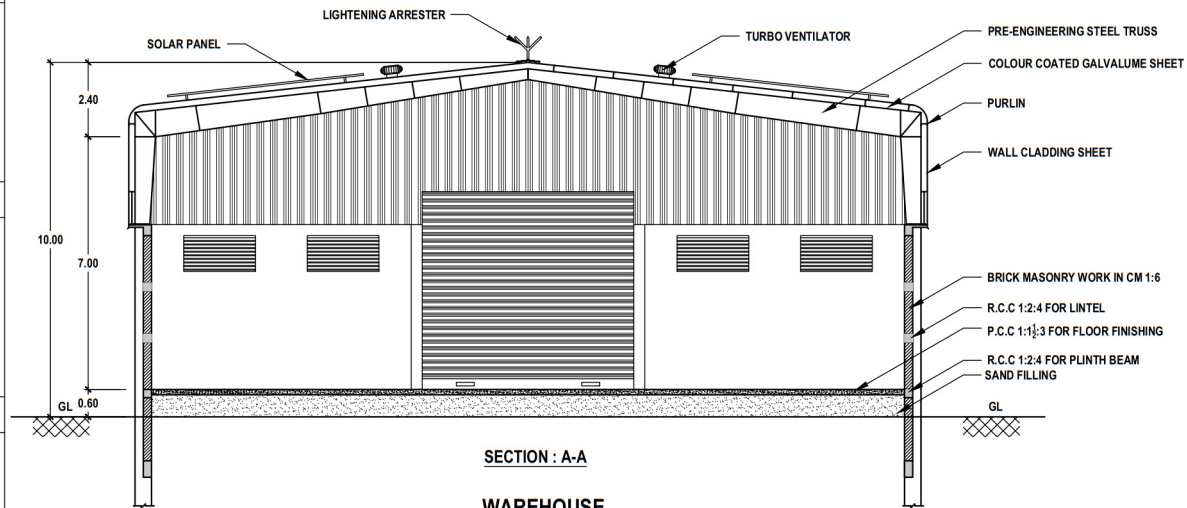


SECTION : A-A


WAREHOUSE

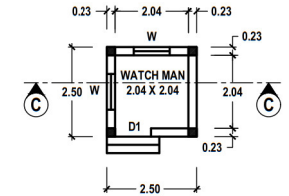

PLAN

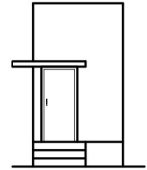


ELEVATION

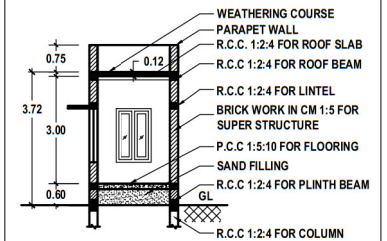


SECTION: C-C

WATCH MAN BOOTH

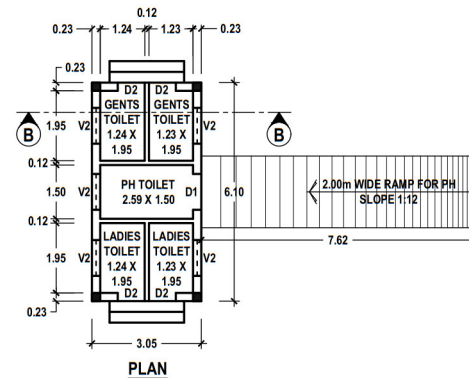


PLAN

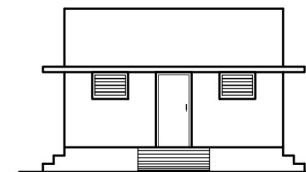

EAST SIDE ELEVATION

WORKER'S TOILET

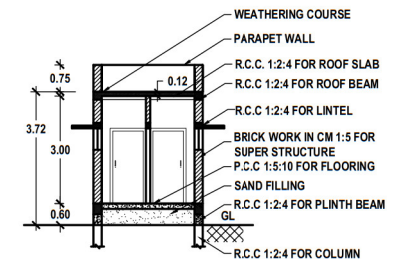

SECTION: B-B

SCALE - 1:100

SHEET NO. 3/4

**PLAN SHOWING THE PROPOSED
CONSTRUCTION OF A WAREHOUSE
BUILDING IN S.NO. 78/3C2 & 78/4A2 AT
THERKKU SILUKKANPATTI VILLAGE OF
THOOTHUKUDI PANCHAYAT UNION IN
THOOTHUKUDI TALUK
THOOTHUKUDI DISTRICT.**

OWNER NAME: Mr. A. ABDUL RAZAK

K. Shankar Narayanan
Er. K. SHANKAR NARAYANAN, B.E., M.Tech.,
Registered Geotech Engineer
RGTE 001 / 2022
VARAHA GEOTECHNICAL WORKS
RAJAPALAYAM - 626 117.

Abdul Razak

REGISTERED GEO-TECH ENGINEER

OWNER

S. Suresh Kumar
Er. S. K. Arun Kumar M.E.(Struct.), M.B.A., M.E.,
Chartered Structural Engineer,
Reg: CBELPA-UPA/SE/GR-1/19/05/051
KAARVENS Structural Consultancy,
41, BR Nagar, 3rd Street, Kothari layout,
Ramanathapuram, Coimbatore - 641005.
E: skarun@kaarvens.com W: www.karvens.com
M: +91-9894215019, O: +91-8270005019

S. Suresh Kumar
S. SURESH KUMAR, B.E., M.J.E., F.I.V.,
Chartered Engineer, Approved Valuer,
Consulting Engineer, Registered Engineer Gr. I,
RE / Gr. I / TUT / May 2019 / 001,
District Panel Engineer Class IA,
Licensed Builder and Surveyor,
28, 1st Floor, Tooveypuram 5th Street,
Thoothukudi - 628 003.

REGISTERED STRUCTURAL ENGINEER

REGISTERED ENGINEER


OFFICE USE:

PLANNING PERMISSION


ROC. NO. SWP/BPA/467558/2025

SITE BOUNDARY SHOWN AS "A TO D"


PLANNING PERMISSION NO. 24/2025 (SWP/TUTY)

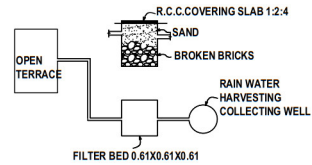


DETAILS OF RAIN WATER HARVESTING SYSTEM

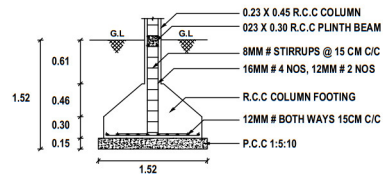


COLUMN FOOTING DETAILS

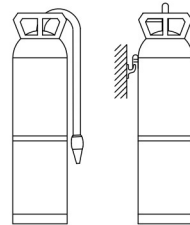


FIRE EXTINGUISHER

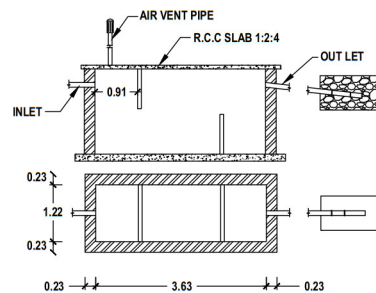


SEPTIC TANK & TRENCH

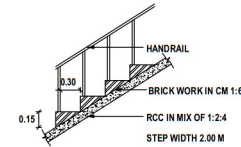


STAIRCASE DETAILS

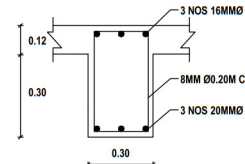


ROOF BEAM DETAILS

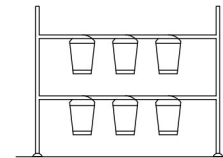



SAND BUCKETS

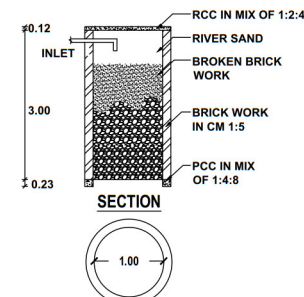


PLAN PERCOLATION PIT

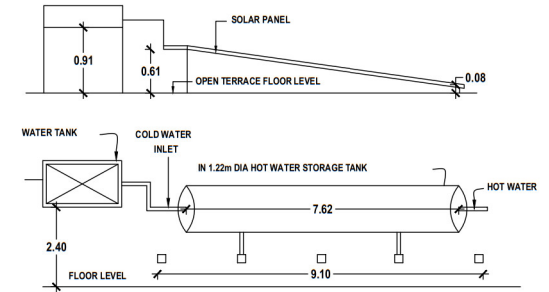

DETAILS OF SOLAR WATER HEATING SYSTEM

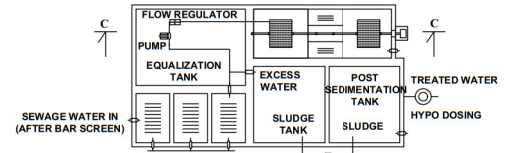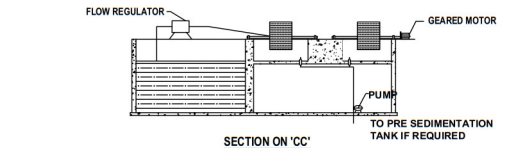

PLAN DETAILS OF SEWAGE TREATMENT PLANT

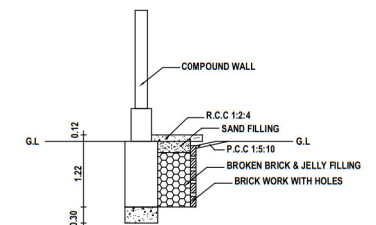

PLINTH BOUNDARY PERCOLATION PIT

SHEET NO. 4/4

Signed by: Assistant Director
Location: Thoothukudi
Date: 2022-03-21 11:30:40