

PP

APPROVAL RECORD

Planning Permission

Inammaniyachi
Thoothukkudi district, Tamil Nadu

APPROVAL TYPE
Building Plan

ISSUING AUTHORITY
Rural Panchayat

PURPOSE
Commercial






The approval as the planning authority issued it, reproduced in full behind this page.

An approval speaks to what was sanctioned, not to what was built. Completion is a separate record.

THE PLAN SHOWING PROPOSED CONSTRUCTION OF A DWELLING SHOP IN GROUND FLOOR, SURVEY NO: 17/9A, 17/10, PLOT NO: 467, KOVILPATTI

NEW TOWN, INAMMANIYACHI VILLAGE AND PANCHAYAT, KOVILPATTI PANCHAYAT UNION AND TALUK, THOOTHUKUDI DISTRICT.

NAME OF THE APPLICANT: Thiru - S.VINOD, S/O Thiru - SUBBURAJ.

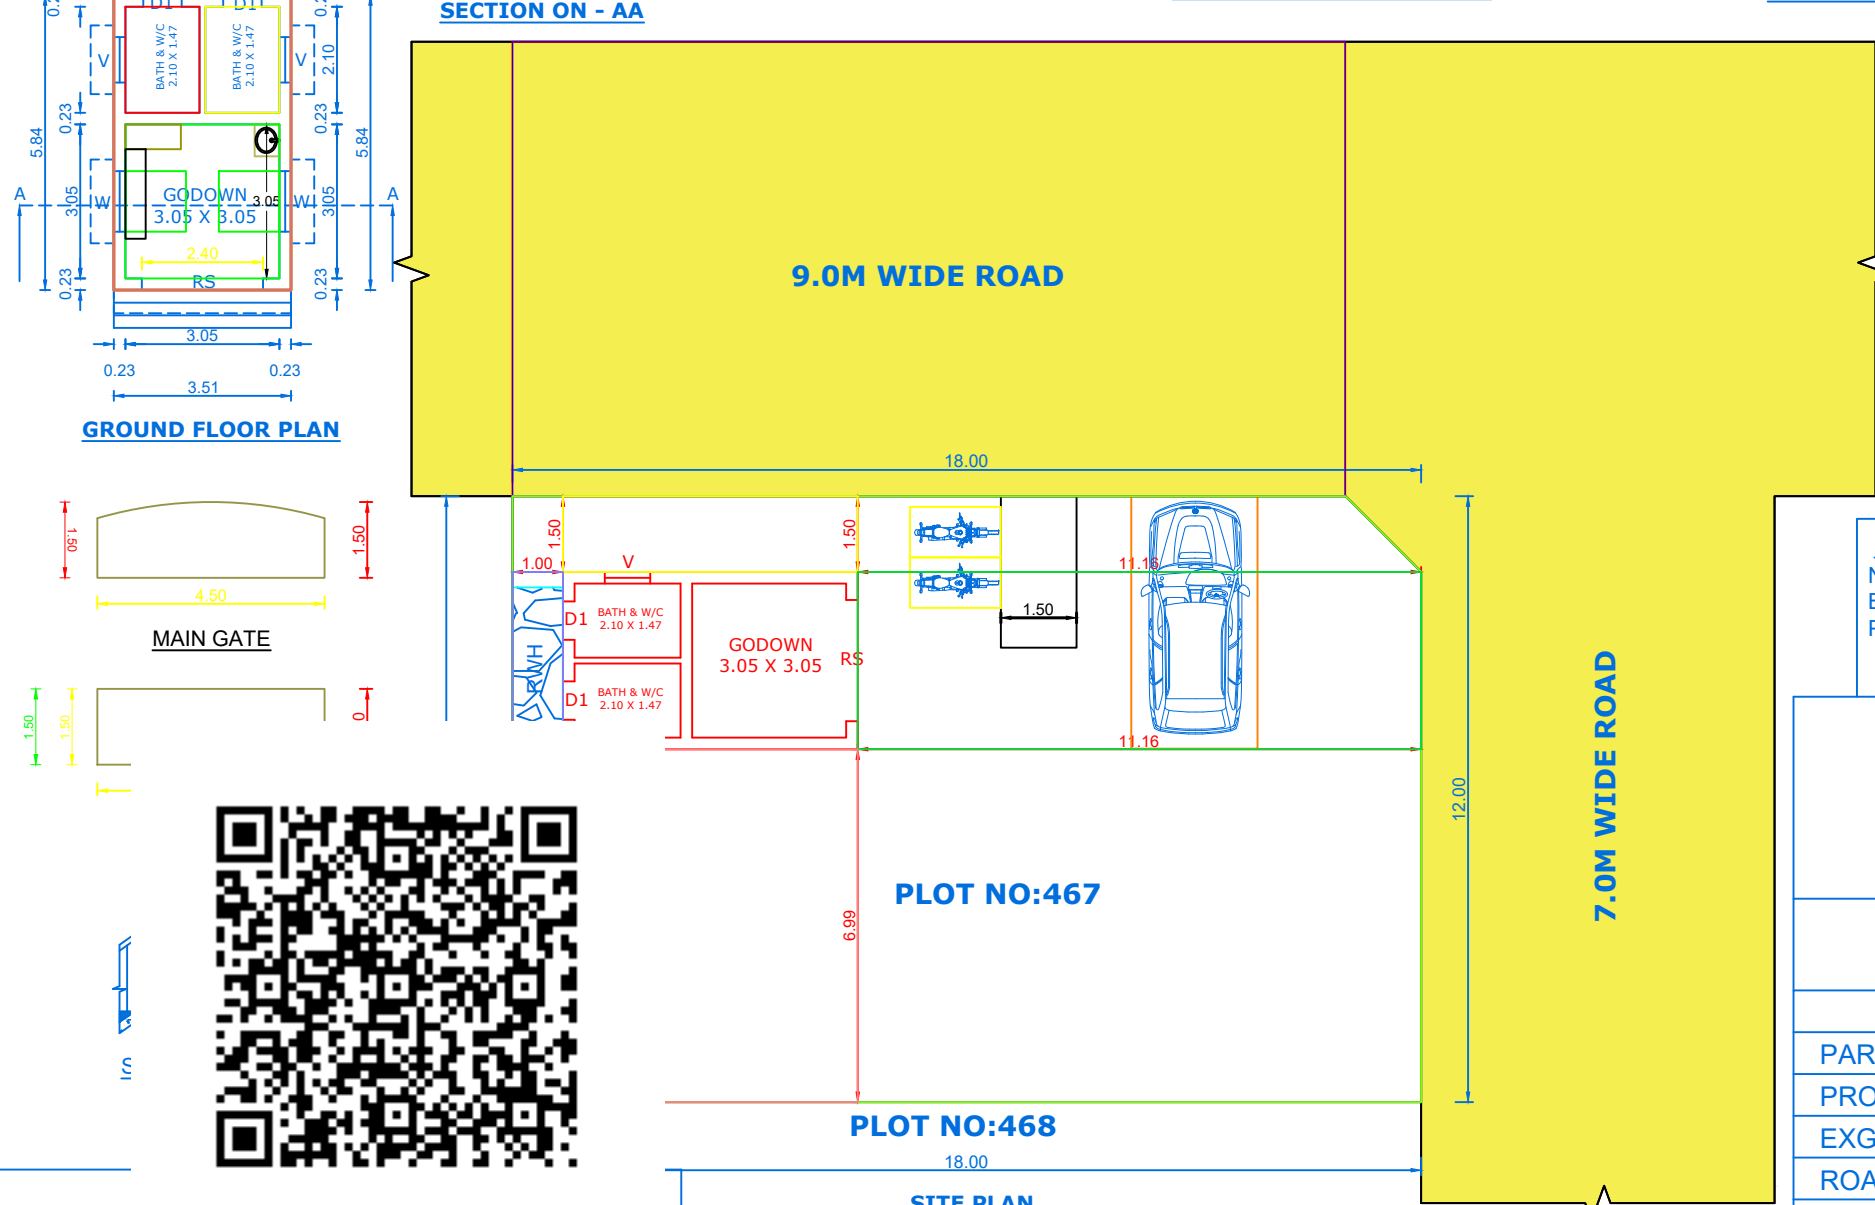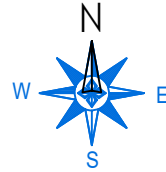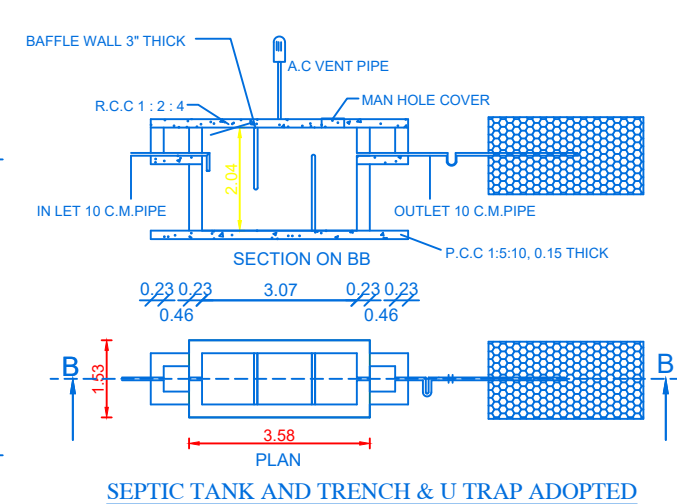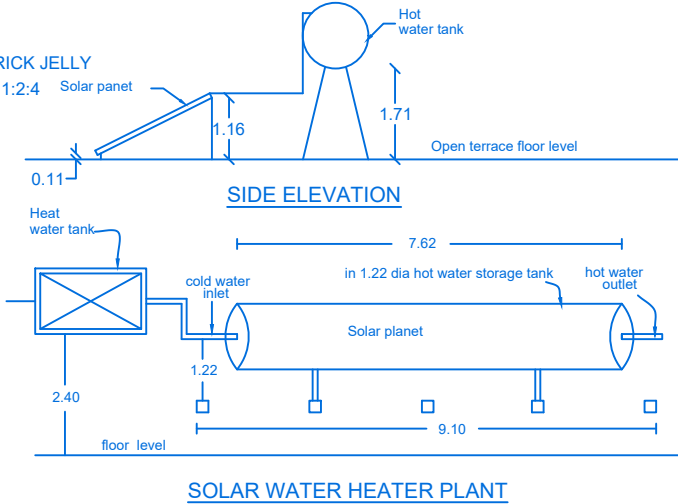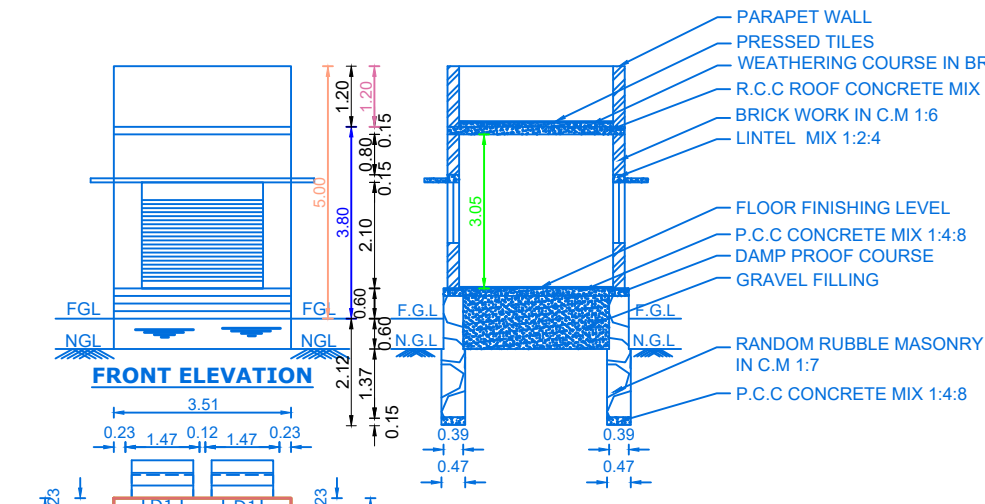

SYMBOL		
RS	ROLLING SHUTTER	2.40 x 2.10
D1	DOOR	0.76 x 2.10
W	WINDOW	1.20 x 1.20
V	VENTILATOR	0.91 x 0.60

FSI DETAILS		PROPOSED	PERMISSIBLE
TOTAL PLINTH AREA	20.50	0.10	2.00
PLOT AREA	214.84		

 FIRE EXTINGUISHER (N.T.S.)		
PARKING REQUIRED :-		
NO. OF CAR POCKETS	:	Nil
NO. OF BIKE POCKETS	:	Nil
PARKING PROVIDED :-		
NO. OF CAR POCKETS	:	1 Nos
NO. OF BIKE POCKETS	:	2 Nos
PARKING CALCULATION:		
NO. OF CAR & BIKE POCKETS PROVIDED } = FLOOR AREA IN G.F = 20.50 sq.mt.		
TOTAL F.A = 20.50 sq.mt.		
TOTAL F.A upto 50.00 sq.mt. = Nil		
 TWO WHEELAR POCKET DETAILS		
 CAR POCKET DETAILS		
ALL DIMENSIONS ARE IN METER		
SCALE - 1:100		
COLOR INDEX		
PARTY'S SITE		
PROPOSED BUILDING		
EXG. BUILDINGS		
ROAD AND STREET		
AREA DETAILS		
AREA	SQ.MT.	SQ.FT.
AREA OF SITE	214.84	2312.52
AREA OF GODOWN IN G.F	20.50	220.66
AREA OF OPEN TO SKY	194.34	2091.86

FOR OFFICE USE

PLAN INFO
PLOT_AREA_M2= 214.84
SINGLE_FAMILY_BLDG=NO
CRZ=NO
SECURITY_ZONE=NO
WHETHER_GOV'T_OR_AIDED_SCHOOL=NO
ROAD_WIDTH=9.00
ROAD_LENGTH=250
AVG_PLOT_DEPTH= 12.00
AVG_PLOT_WIDTH= 18.00
LAND_USE_ZONE =COMMERCIAL
DISTRICT=THOOTHUKUDI
RWH_DECLARED=YES
BUILDING_NEAR_TO_RIVER=NO
AREA_TYPE=OTHERS
BUILDING_NEAR_MONUMENT=NO
BUILDING_NEAR_GOV'T_BLDG=NO
PROVISION_FOR_GREEN_BUILDINGS_AND_SUSTAINABILITY=YES
FIRE_PROTECTION_AND_FIRE_SAFETY_REQUIREMENTS=YES
AS_AT_SITE=214.88
FMB_OR_PLR=214.88
AS_PER_DOCUMENT=214.84
NOC_FOR_CONSTRUCTION_NEAR_MONUMENT=NO
NOC_FIRE_DEPT=NO
JURISDICTION_TYPE=PANCHAYAT
BLOCK_1_B-SHOP_MEMBER_COUNT=5
SURVEY_NO=17/9A,17/10
PATTA_NO= 2226, 3527
TALUK=KOVILPATTI
IS_SWIMMING_POOL_EXISTS=NO
IS_APPROVED_LAYOUT=YES
ACCESS_WIDTH_M=18.00
PLOT_NO= 467
OSR_APPLICABLE=NO
OSR_SURREYBUYBACK_RETAIN=NO
PREMIUM_FSI_REQUIRED=NO
IF_HERITAGE_TOWN_LESSTHAN_1KM_RADIUS=NO

Signature of Applicant

APPLICANT

Er. R. Anish Raj B.E.,
Register Engineer - Grade II,
Reg. No. : RE - II / TKOTCP / January|01|2024
Ganga Builders,
D.No : 650 E, Velan Complex,
Manthihoppu Road, KOVILPATTI - 628 502.
Cell : 94422 54415, 79049 54259

REGISTERED ENGINEER

Eight ways to know a piece of land before you pay for it.

This report covers one part of the picture. These cover the rest, drawn from the same government records, for any property in Tamil Nadu.

LandLens One

Ask anything about a property and get an answer grounded in live government records, with the sources shown.

[/landlens/one](#)



Verify My Land

Every record check run on one property and returned as a single report.

[/landlens/verify-my-land](#)



Legal Opinion

An advocate's written opinion on the title, built on the records we pull for it.

[/landlens](#)



One Map

Every layer on one map: the parcel, its boundary, zoning, water bodies and what sits around it.

[/landlens/one/map](#)



PriceMap

What land actually changed hands for around this plot, taken from the registered deeds.

[/landlens/pricemap](#)



Build Scope

What you are allowed to build here: floor space, height, coverage and setbacks.

[/landlens/build-scope](#)



Property Tracker

Watch a property and hear about it when something new is registered against it.

[/landlens/property-tracker](#)



Deal Room

Run the transaction in one place: documents, stamping, signatures and the parties.

[/landlens/deal-room](#)



Twenty-four checks you can run yourself, at no cost.

Records and verification

The registers themselves, read for you.

Encumbrance Certificate

Patta and Chitta

Field Measurement Sketch

EC Analyzer

Bank charge check

Court case search

Seller background check

Approval check by survey

Value and duty

What it is worth and what it costs to register.

Guideline value by street

Guideline value by survey

Stamp duty and registration fees

Capital gains

Floor space index

Area unit converter

Zoning and land use

What the plan says can happen on this land.

Land use zone finder

CMDA land use check

Coastal regulation zone

Master plan check

Water bodies finder

Airport height clearance

Registers and directories

Who holds it, and which office keeps the record.

Find your registering office

Temple property check

Waqf property check

RERA register



Every free tool
/tools



Services we run
for you
/services



The LandLens
suite
/landlens/one



Every claim in this document traces back to a government record.

Legal opinions, due diligence and title verification

Building plan, layout and sub-division approvals

Completion and occupancy certificates, regularisation

Escrow, negotiation and NRI property management

Land survey, soil testing, architecture and construction

Verified RealEstate
3/350/2 Mettukuppam,
OMR Thoraipakkam,
Chennai 600 097, India
hello@verified.realestate
+91 9996 12 9996

Prepared from the registers named on the page each finding sits on. Where a register could not be read, this document says so in its place rather than leaving the gap to be read as a clean result.

