

SCALE - 1:100

SHEET NO. 1/4

PLAN SHOWING THE PROPOSED CONSTRUCTION
OF AN INDUSTRIAL BUILDING FOR HULLING OF
PULSES (GREEN CATEGORY) USING 5 H.P
ELECTRICAL POWER IN SURVEY NOS. 293/1, 294,
295, 297B & 326B AT THATTAPARAI ROAD,
KEELATHATTAPARAI VILLAGE AND PANCHAYAT,
THOOTHUKUDI PANCHAYAT UNION,
THOOTHUKUDI LOCAL PLANNING AREA,
THOOTHUKUDI TALUK AND DISTRICT.

OWNER NAME: Mr. R. BALAMURUGAN



Er. K. SHANKAR NARAYANAN, B.E., M.Tech.,
Registered Geotech Engineer
RGTE 001 / 2022
VARAHA GEOTECHNICAL WORKS
RAJAPALAYAM - 626 117.



REGISTERED GEO-TECH ENGINEER

OWNER



Er. S.K. Arun Kamaraj M.E.(Struct.), MBA, MIE.,
Chartered Structural Engineer,
Reg: CBELPA-LPA/SE/GR-I/19/05/051
KAARVENS Structural Consultancy,
41, BR Nagar, 3rd Street, Kothari layout,
Ramanathapuram, Coimbatore - 641005.
E: skarun@kaarvens.com W: www.karvens.com
M: +91-9894215019, O: +91-8270005019



S. SURESH KUMAR, B.E., M.I.E., F.I.V.,
Chartered Engineer, Approved Valuer,
Consulting Engineer, Registered Engineer Gr. I,
RE / Gr. I / TUT / May 2019 / 001,
District Panel Engineer Class IA,
Licensed Builder and Surveyor,
28, 1st Floor, Tooveyapuram 5th Street,
Thoothukudi - 628 003.

REGISTERED STRUCTURAL ENGINEER

REGISTERED ENGINEER


OFFICE USE:

PLANNING PERMISSION

ROC. NO. SWP/BPA/528226/2025

SITE BOUNDARY SHOWN AS "A TO K"

PLANNING PERMISSION NO. 65/2025 (SWP/TUTY)

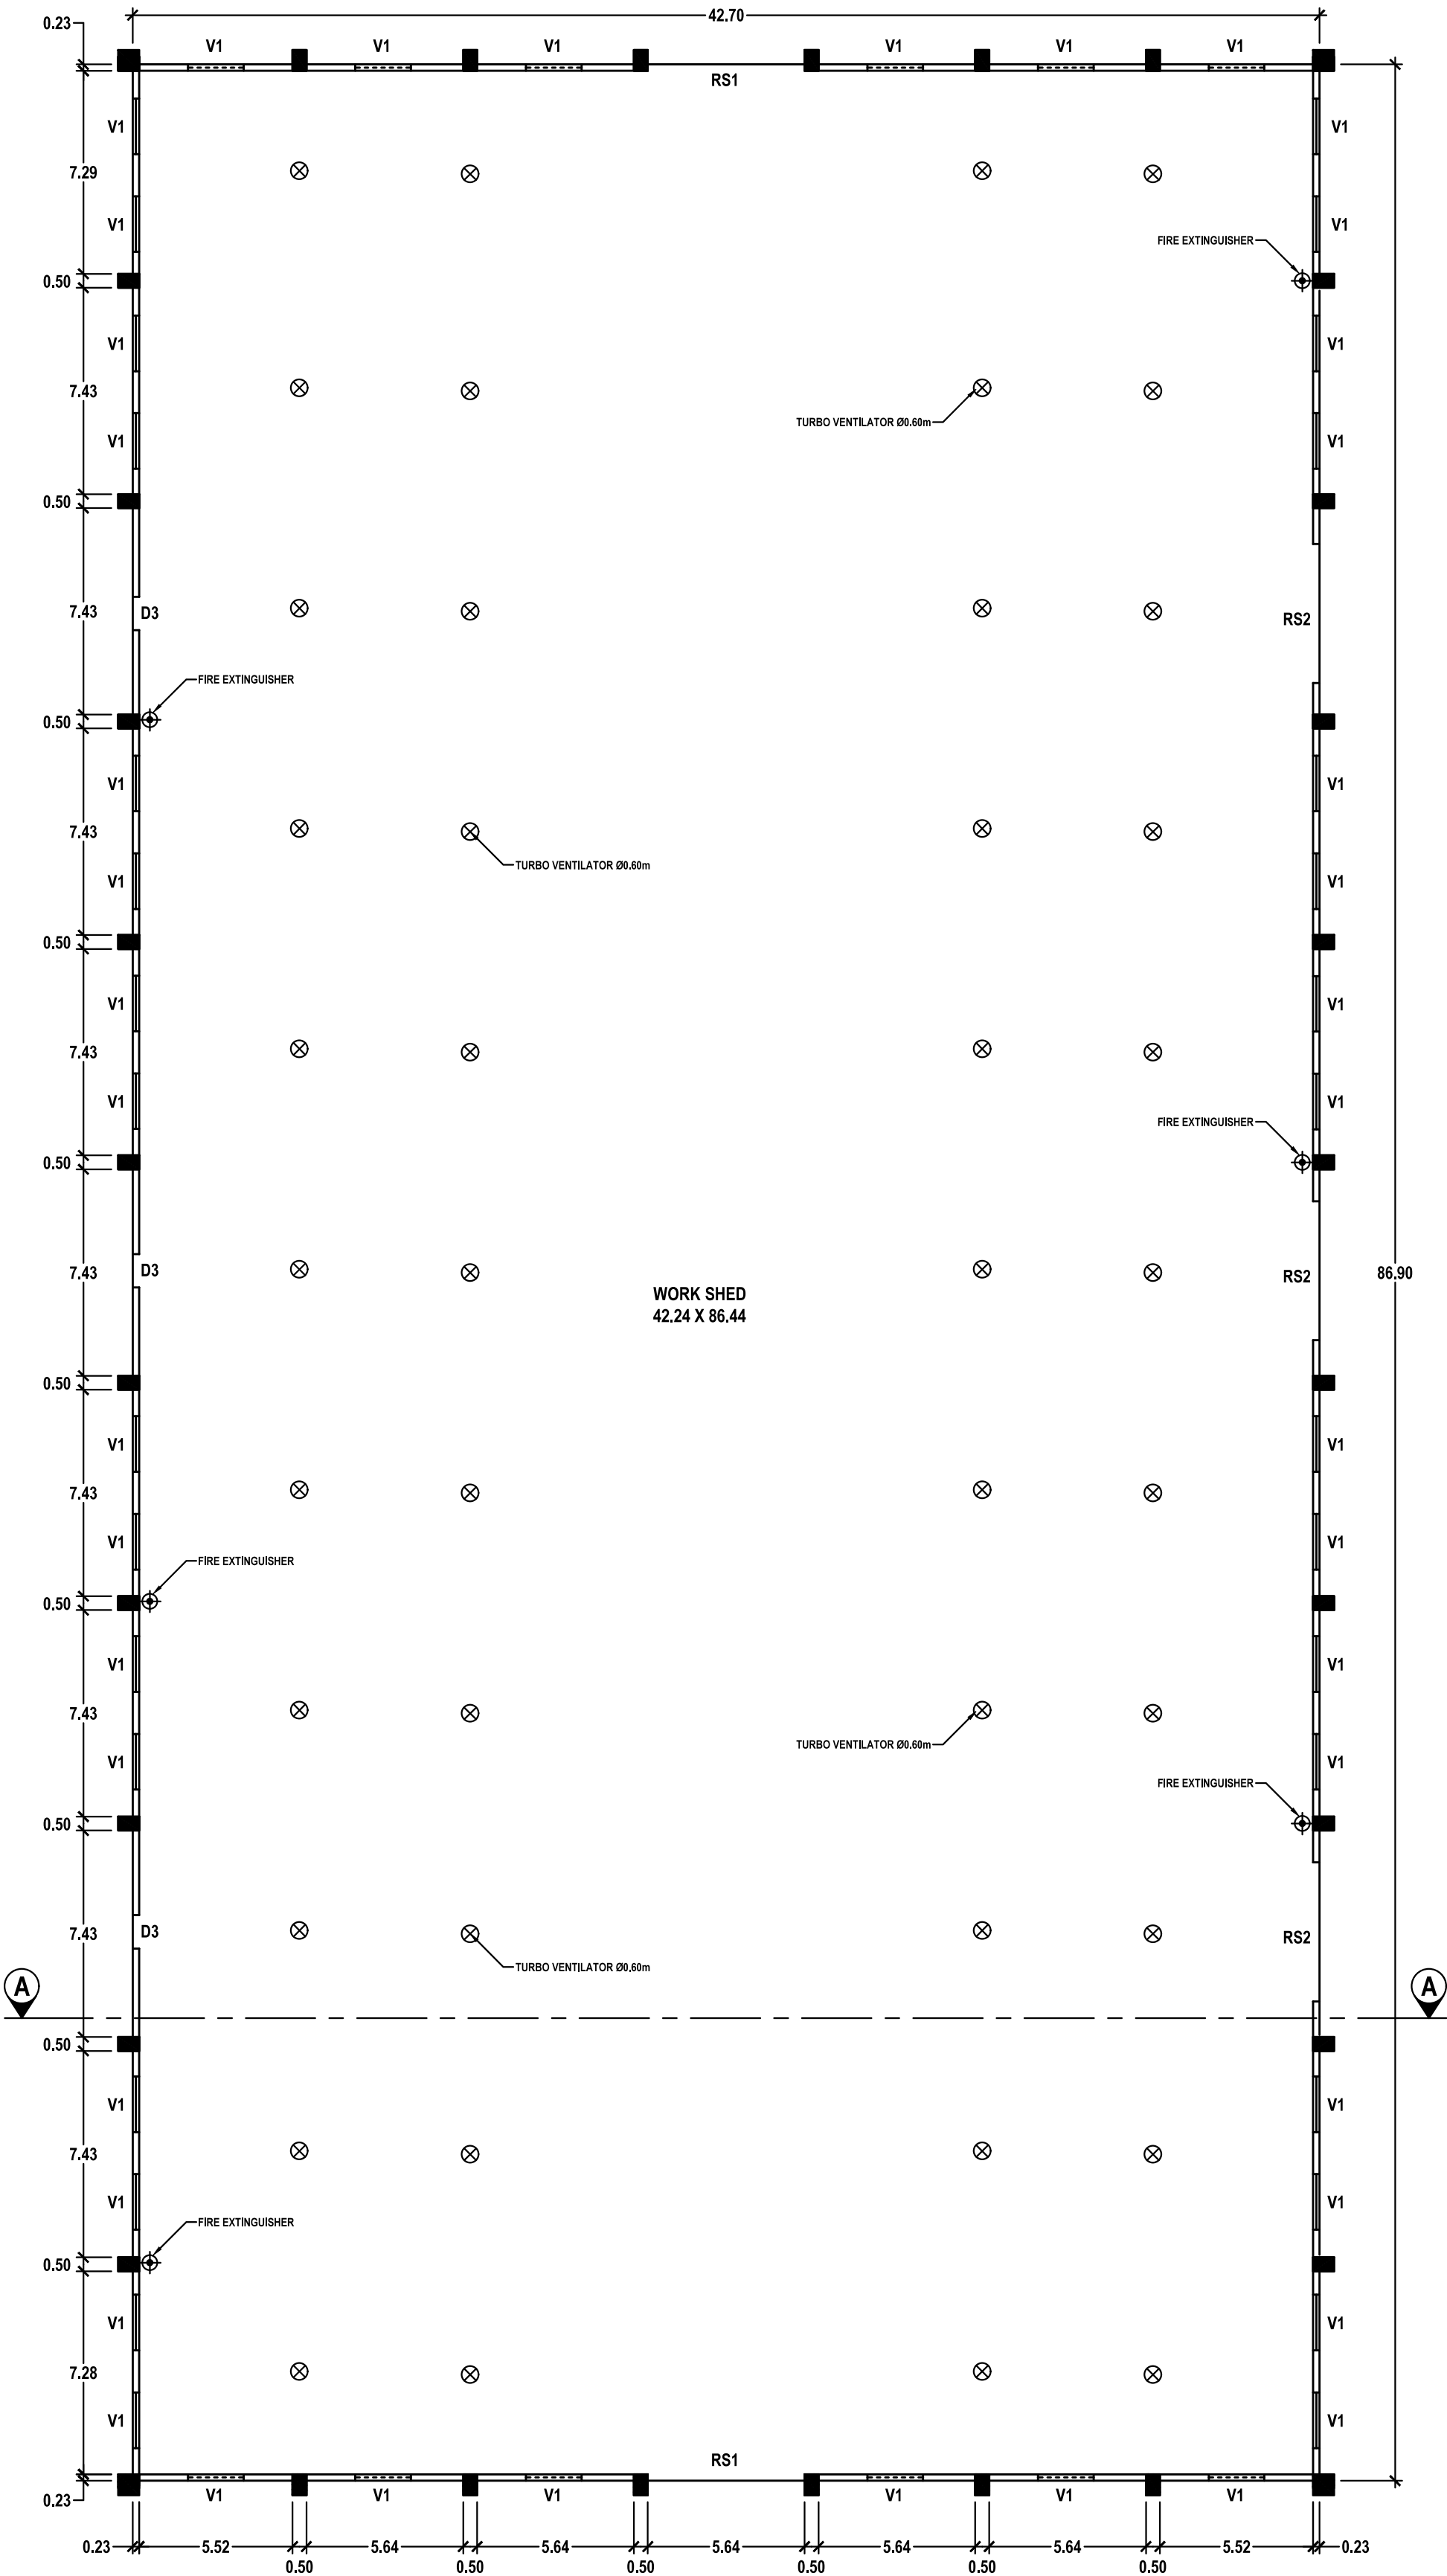

PLAN

WORK SHED

SCALE - 1:100

SHEET NO. 2/4

PLAN SHOWING THE PROPOSED CONSTRUCTION
OF AN INDUSTRIAL BUILDING FOR HULLING OF
PULSES (GREEN CATEGORY) USING 5 H.P
ELECTRICAL POWER IN SURVEY NOS. 293/1, 294,
295, 297B & 326B AT THATTAPARAI ROAD,
KEELATHATTAPARAI VILLAGE AND PANCHAYAT,
THOOTHUKUDI PANCHAYAT UNION,
THOOTHUKUDI LOCAL PLANNING AREA,
THOOTHUKUDI TALUK AND DISTRICT.

OWNER NAME: Mr. R. BALAMURUGAN

K. Shankar Narayanan
Er. K. SHANKAR NARAYANAN, B.E., M.Tech.,
Registered Geotech Engineer
RGTE 001 / 2022
VARAHA GEOTECHNICAL WORKS
RAJAPALAYAM - 626 117.

R. Balamurugan

REGISTERED GEO-TECH ENGINEER

OWNER

S. K. Arun Kamaraj
Er. S.K. Arun Kamaraj M.E.(Struct.), MBA, MIE.,
Chartered Structural Engineer,
Reg: CBELPA-LPA/SE/GR-I/19/05/051
KAARVENS Structural Consultancy,
41, BR Nagar, 3rd Street, Kothari layout,
Ramanathapuram, Coimbatore - 641005.
E: skarun@kaarvens.com W: www.karvens.com
M: +91-9894215019, O: +91-8270005019

S. Suresh Kumar
S. SURESH KUMAR, B.E., M.I.E., F.I.V.,
Chartered Engineer, Approved Valuer,
Consulting Engineer, Registered Engineer Gr. I,
RE / Gr. I / TUT / May 2019 / 001,
District Panel Engineer Class IA,
Licensed Builder and Surveyor,
28, 1st Floor, Tooveypuram 5th Street,
Thoothukudi - 628 003.

REGISTERED STRUCTURAL ENGINEER

REGISTERED ENGINEER


OFFICE USE:

PLANNING PERMISSION


ROC. NO. SWP/BPA/528226/2025

SITE BOUNDARY SHOWN AS "A TO K"

PLANNING PERMISSION NO. 65/2025 (SWP/TUTY)

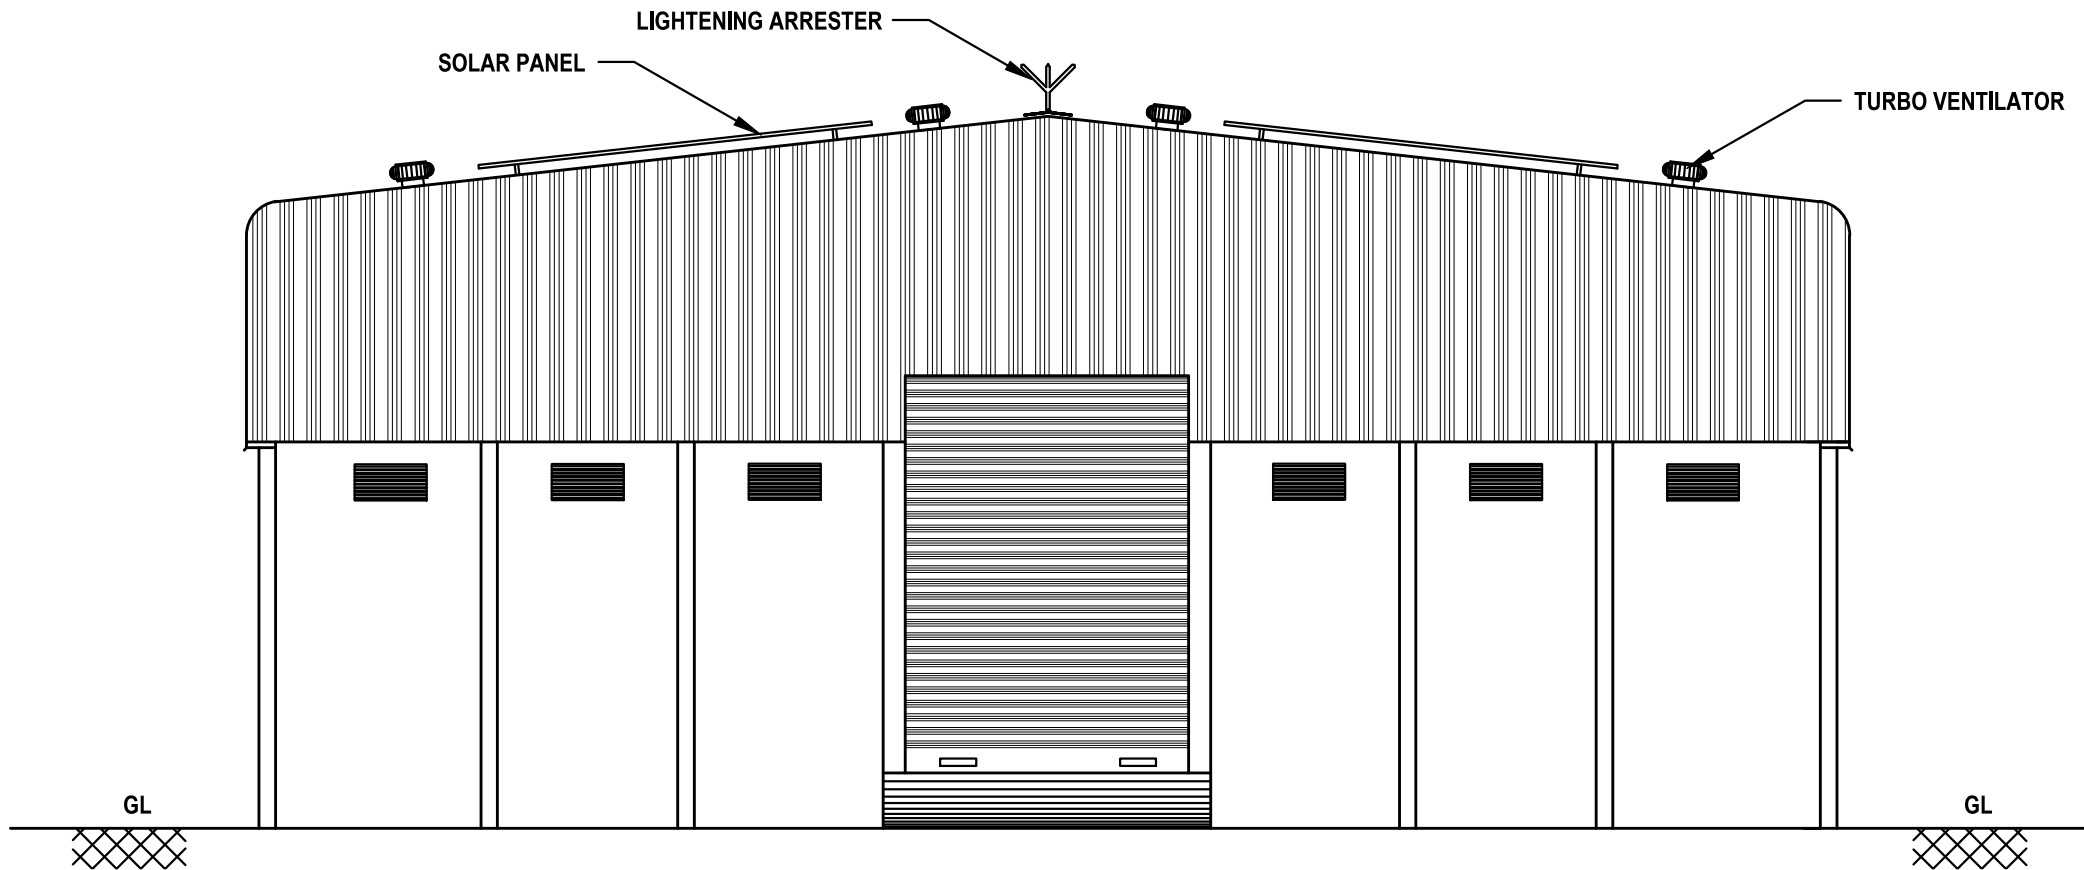


ELEVATION

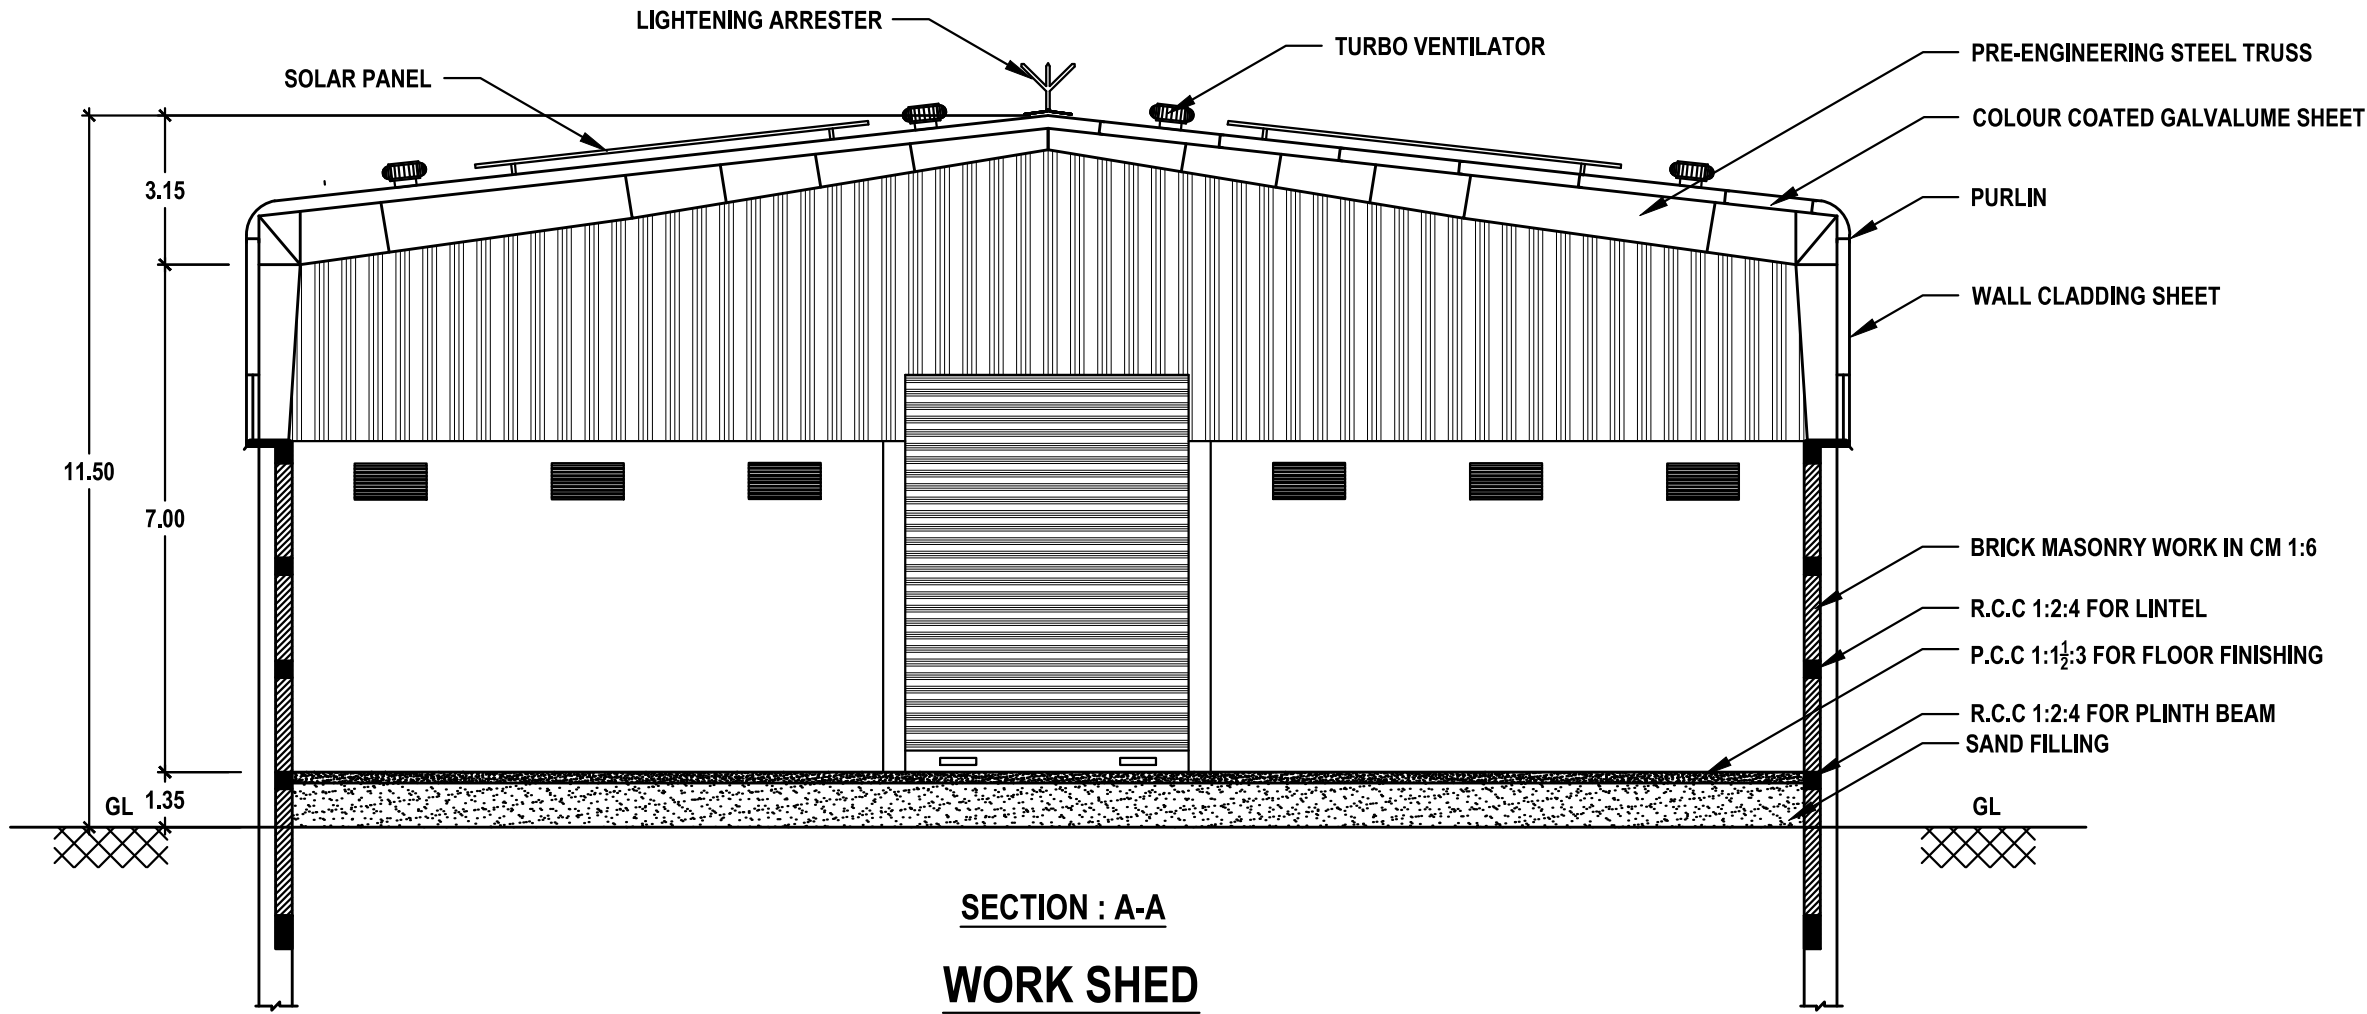


SECTION : A-A


WORK SHED

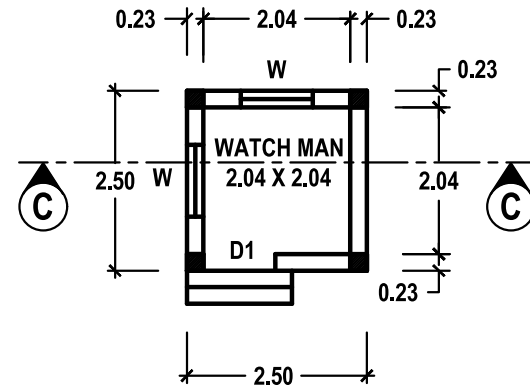

PLAN

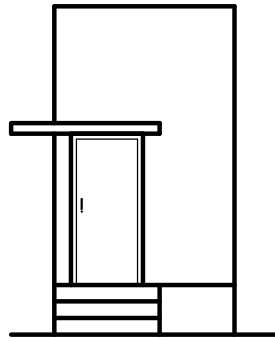


ELEVATION

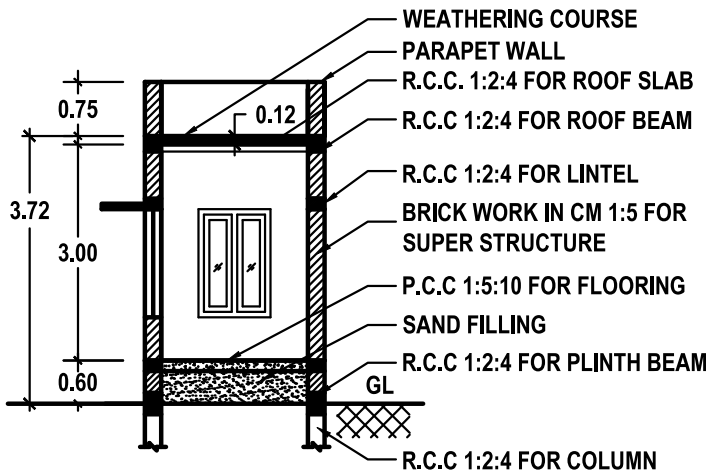


SECTION: C-C

WATCH MAN BOOTH

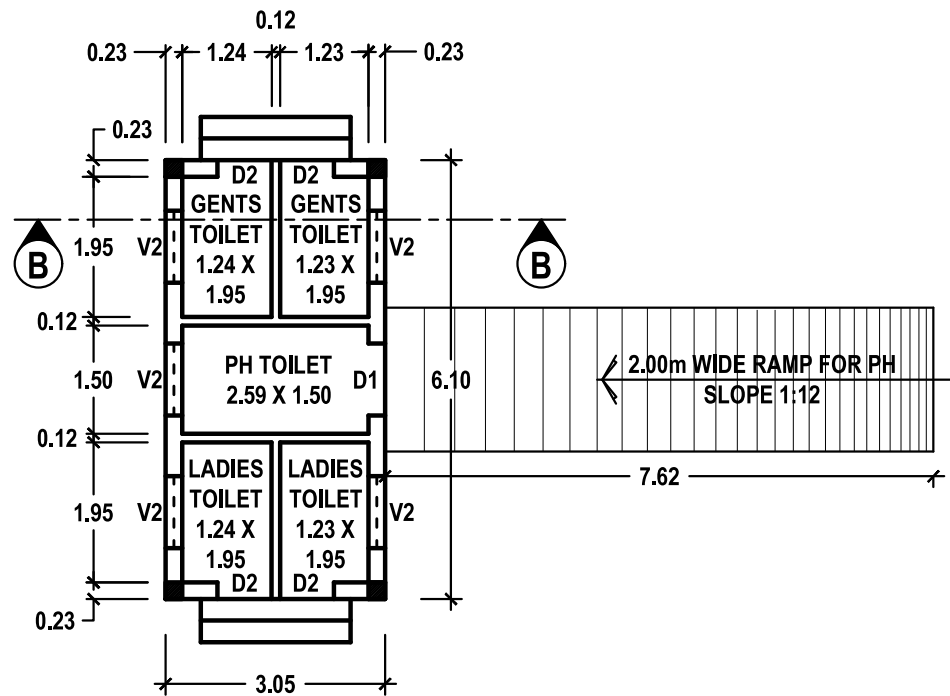


PLAN

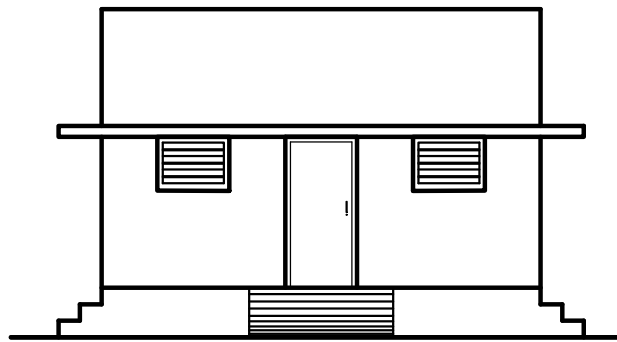

EAST SIDE ELEVATION

WORKER'S TOILET

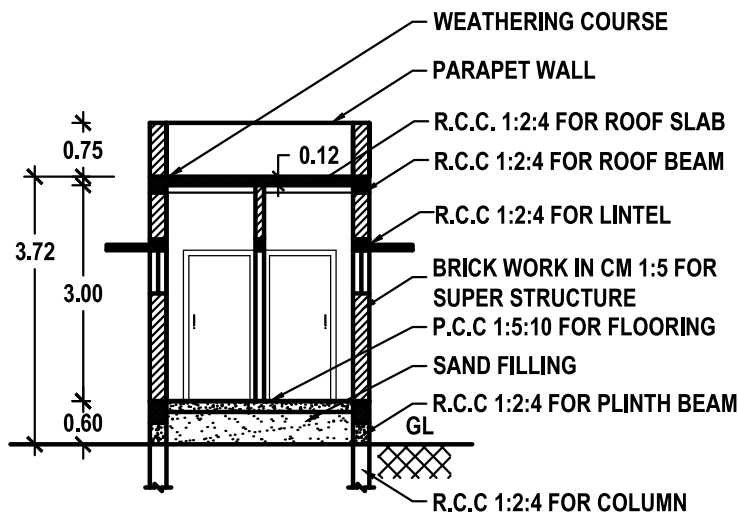

SECTION: B-B

SHEET NO. 3/4

OWNER NAME: Mr. R. BALAMURUGAN

A. R. Balamangun

OWNER

S. SURESH KUMAR, B.E., M.I.E., F.I.V.,
Chartered Engineer, Approved Valuer,
Consulting Engineer, Registered Engineer Gr. I,
RE / Gr. I / TUT / May 2019 / 001,
District Panel Engineer Class IA,
Licensed Builder and Surveyor,
28, 1st Floor, Tooveyapuram 5th Street,
Thoothukudi - 628 003.

REGISTERED ENGINEER

PLANNING PERMISSION

SITE BOUNDARY SHOWN AS "A TO K"

PLANNING PERMISSION NO. 65/2025 (SWP/TUTY)



SHEET NO. 4/4

OWNER NAME: Mr. R. BALAMURUGAN

A. R. Balammagan

REGISTERED GEO-TECH ENGINEER

OWNER

S.K. Arun Kamaraj
Er.S.K.Arun Kamaraj M.E.(Struct.),MBA,MIE.,
Chartered Structural Engineer,
Reg: CBELPA-LPA/SE/GR-I/19/05/051
KAARVENS Structural Consultancy,
41, BR Nagar, 3rd Street, Kothari layout,
Ramanathapuram, Coimbatore - 641005.
E: skarun@kaarvens.com W: www.kaarvens.com
M: +91-9894215019, O: +91-8270005019

S. SURESH KUMAR, B.E., M.I.E., F.I.V.,
Chartered Engineer, Approved Valuer,
Consulting Engineer, Registered Engineer Gr. I
RE / Gr. I / TUT / May 2019 / 001,
District Panel Engineer Class IA,
Licensed Builder and Surveyor,
28, 1st Floor, Tooveyapuram 5th Street,
Thoothukudi - 628 003.

REGISTERED STRUCTURAL ENGINEER

REGISTERED ENGINEER

OFFICE USE:

PLANNING PERMISSION

ROC. NO. SWP/BPA/528226/2025
SITE BOUNDARY SHOWN AS "A TO K"
PLANNING PERMISSION NO. 65/2025 (SWP/TUTY)

