

PP

APPROVAL RECORD

# Planning Permission

Thoothukkudi district, Tamil Nadu

APPROVAL TYPE

**Building Plan**

ISSUING AUTHORITY


**Rural Panchayat**

The approval as the planning authority issued it, reproduced in full behind this page.

An approval speaks to what was sanctioned, not to what was built. Completion is a separate record.




FRONT ELEVATION  
FOR THE PROPOSED BUILDING

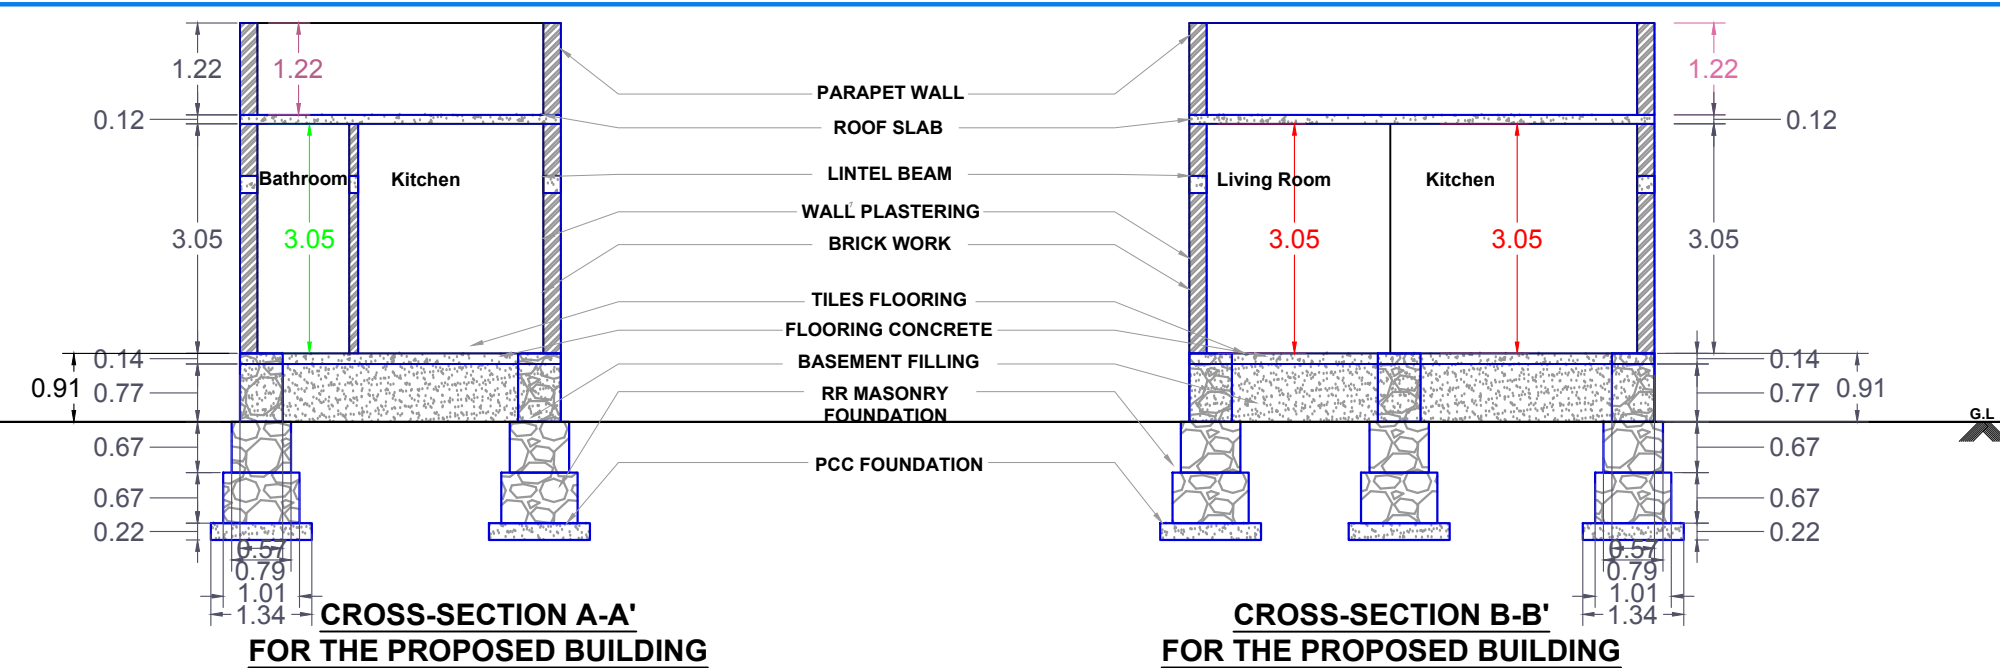


CROSS-SECTION A-A'  
FOR THE PROPOSED BUILDING


CROSS-SECTION B-B'  
FOR THE PROPOSED BUILDING

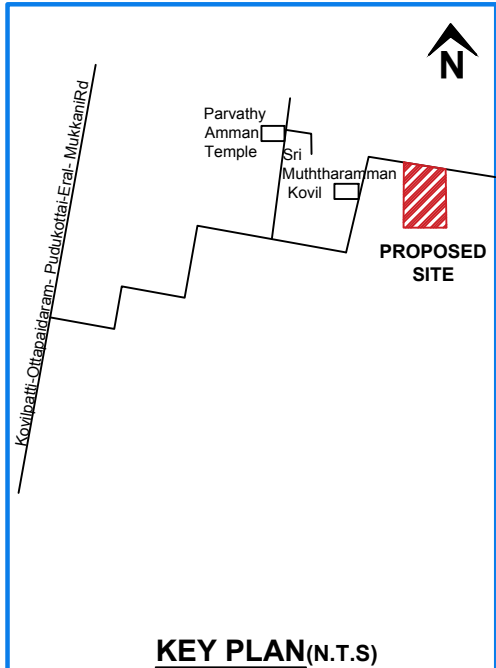


KEY PLAN(N.T.S)

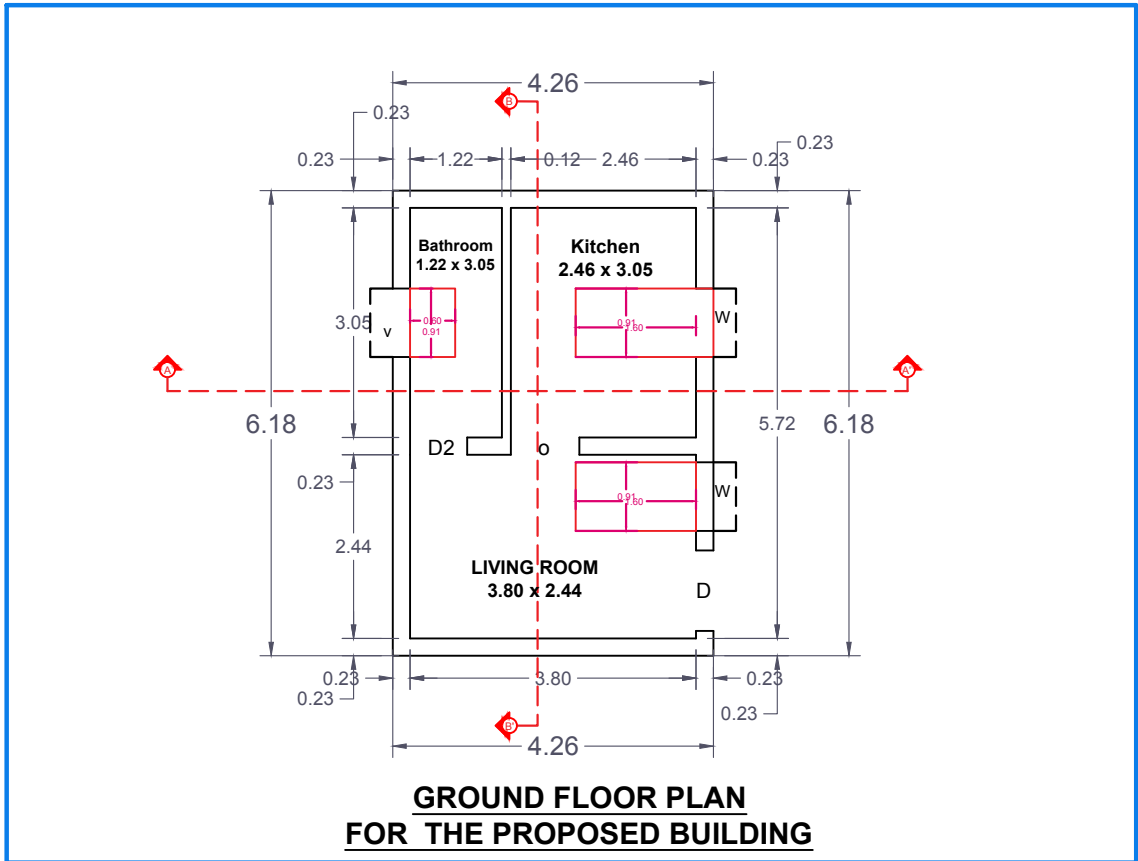


GROUND FLOOR PLAN  
FOR THE PROPOSED BUILDING

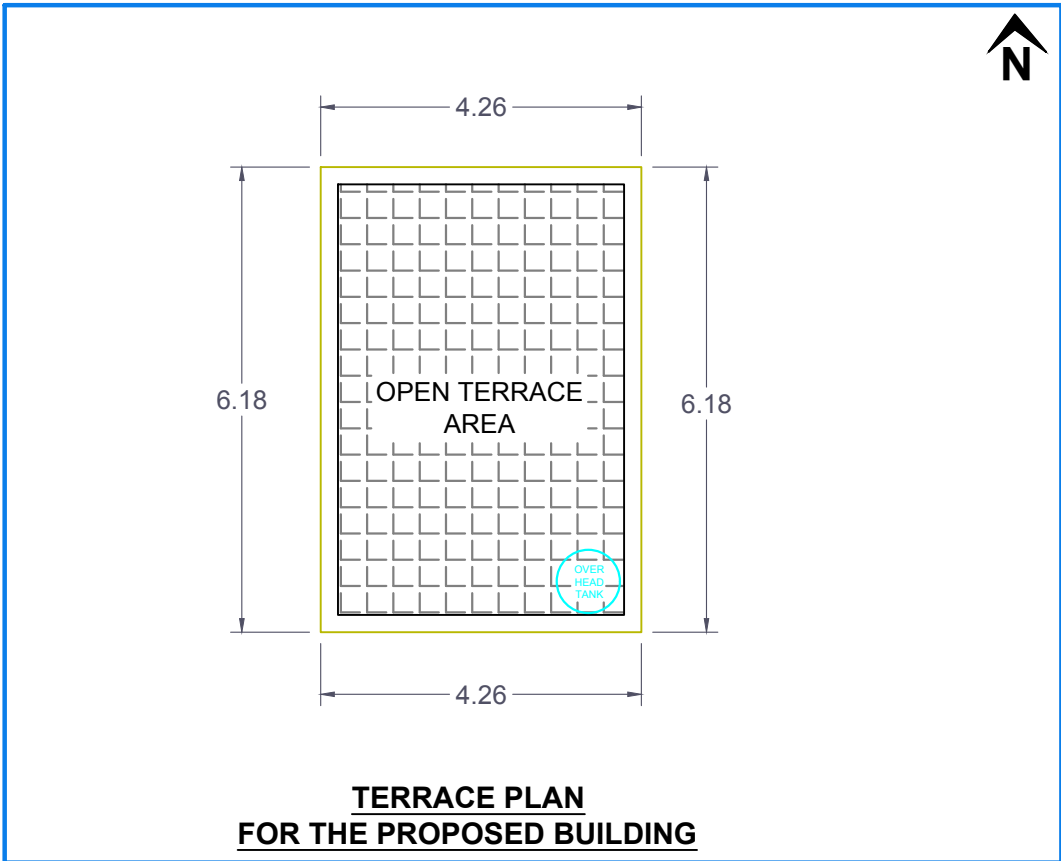

TERRACE PLAN  
FOR THE PROPOSED BUILDING

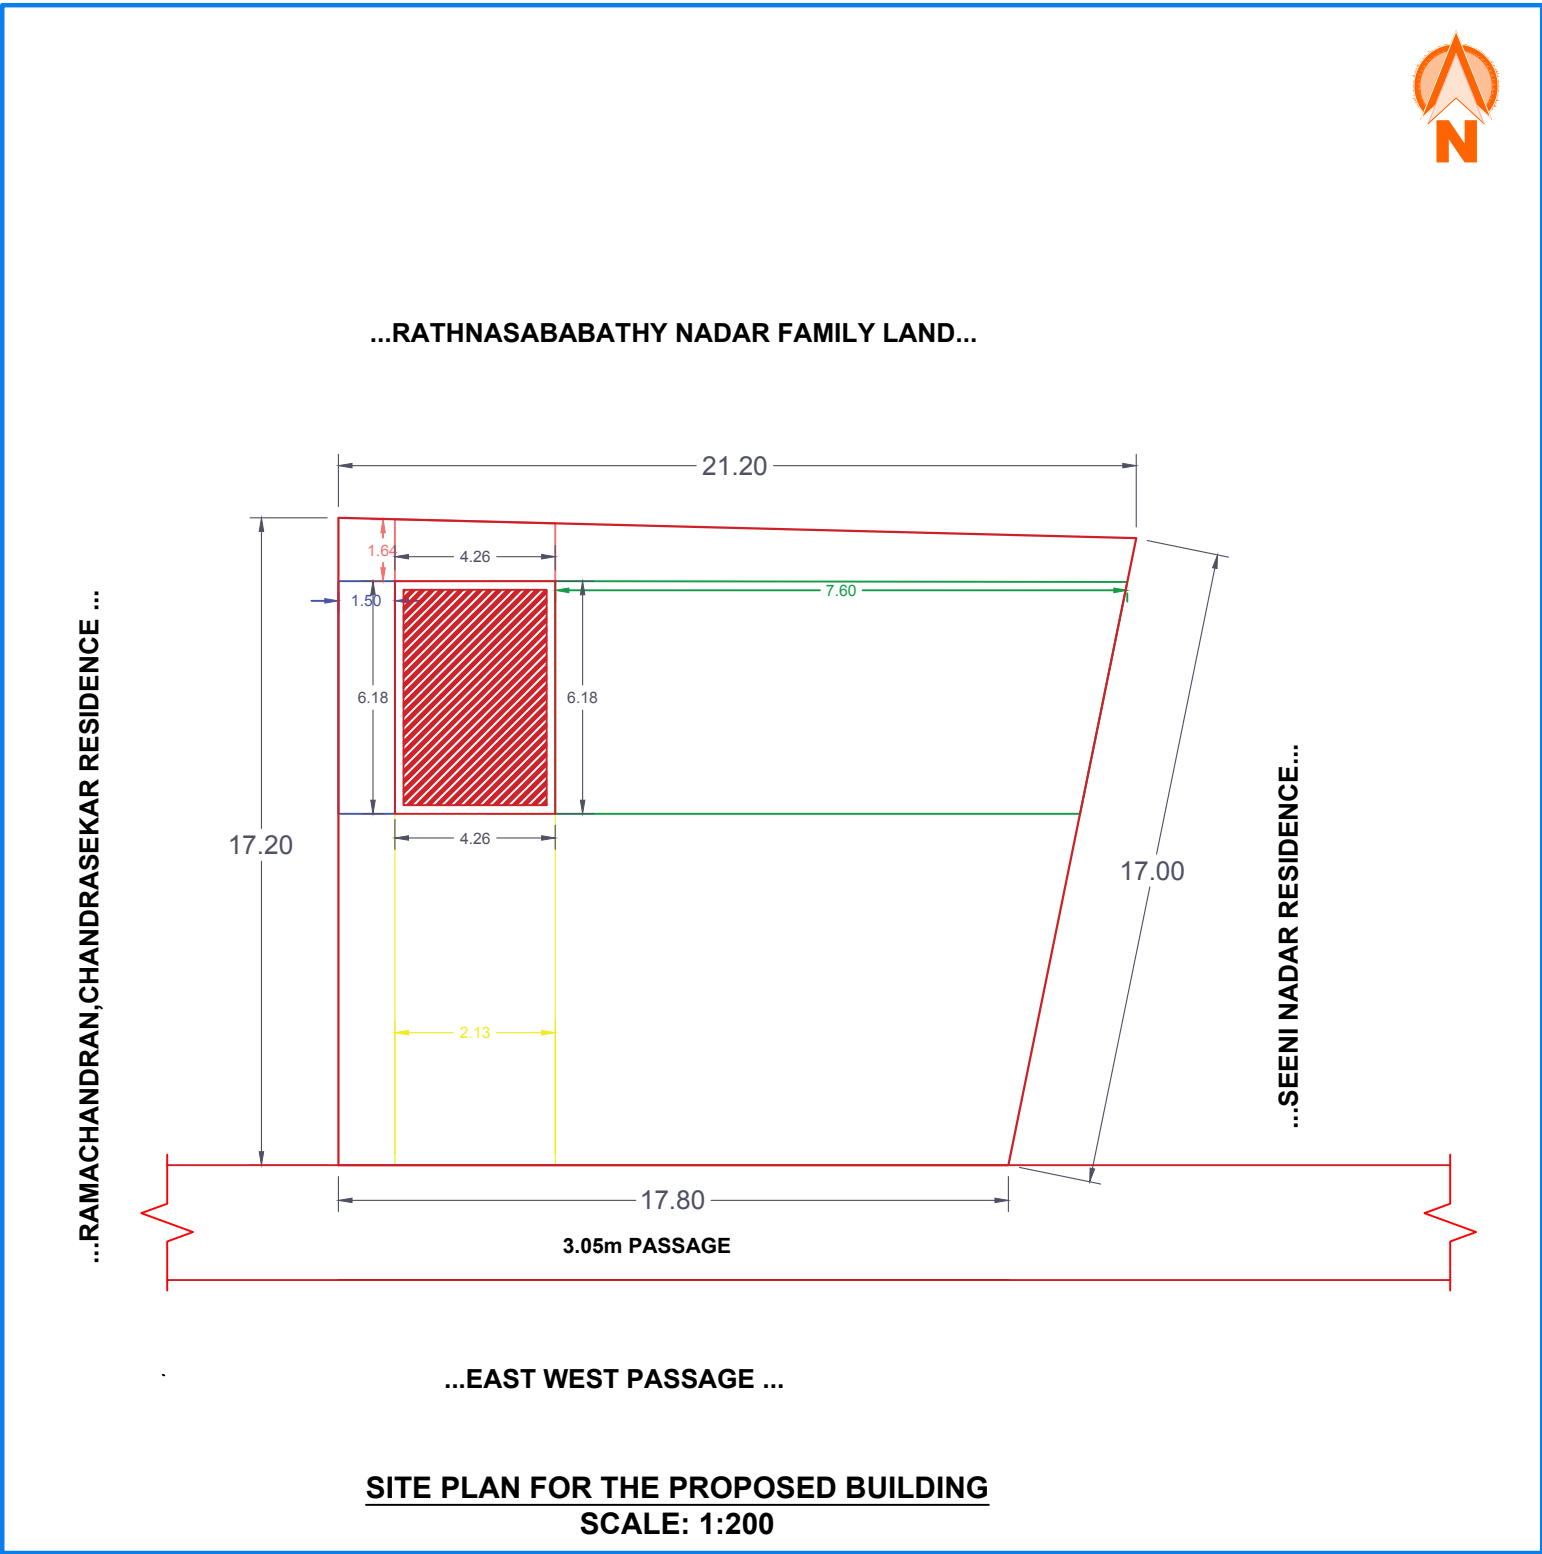

SITE PLAN FOR THE PROPOSED BUILDING  
SCALE: 1:200

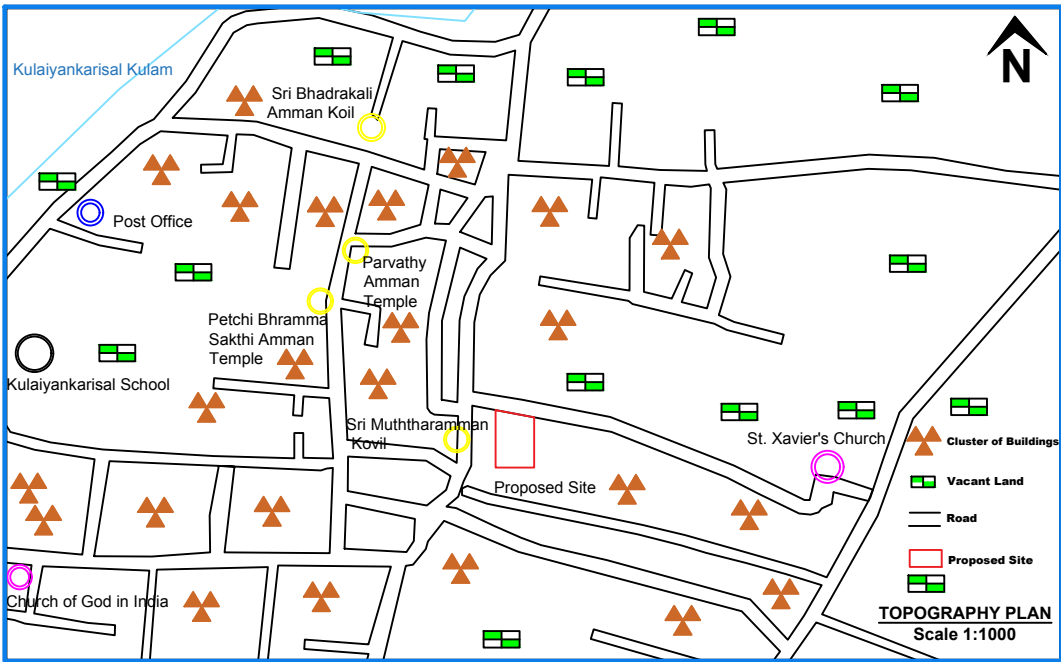

TOPOGRAPHY PLAN  
Scale 1:1000

PLAN SHOWING THE PROPOSED CONSTRUCTION OF RESIDENTIAL BUILDING AT SURVEY NUMBER: 189 /13A2,PATTA NUMBER: 4350 KULAYANKARISAL VILLAGE, KULAYANKARISAL PANCHAYAT, THOOTHUKUDI PANCHAYAT UNION, THOOTHUKUDI TALUK, THOOTHUKUDI DISTRICT. APPLICANT(S): Mr. P. SAKTHIVEL S/o Mr. M. PATTU

**PLAN INFO**  
WATER\_BODIES\_BEYOND\_15M=NO  
RESERVE\_FOREST\_WOODED\_LAND\_BEYOND\_150M=NO  
BLDG\_LENGTH\_MORETHAN\_10M=NO  
BURIAL\_PLACE\_BEYOND\_50M=NO  
IS\_SWIMMING\_POOL\_EXISTS=NO  
CRZ=NO  
SECURITY\_ZONE=NO  
SINGLE\_FAMILY\_BLDG=YES  
RWH\_DECLARED=YES  
LAND\_USE\_ZONE=RESIDENTIAL  
FIRE\_PROTECTION\_AND\_FIRE\_SAFETY\_REQUIREMENTS=NO  
JURISDICTION\_TYPE=PANCHAYAT  
OSR\_APPLICABLE=NO  
PREMIUM\_FSI\_REQUIRED=NO  
IS\_APPROVED\_LAYOUT=NO  
AREA\_TYPE=OTHERS  
IF\_HERITAGE\_TOWN\_LESSTHAN\_1KM\_RADIUS=NO

PLOT\_AREA\_M2=330.56  
AS\_AT\_SITE=330.56  
FMB\_OR\_PLR=330.56  
AS\_PER\_DOCUMENT=333.45  
ACCESS\_WIDTH\_M=1.07  
ROAD\_WIDTH=3.05  
ROAD\_LENGTH=100  
MIN\_PLOT\_DEPTH=17.80  
MIN\_PLOT\_WIDTH=21.20  
AVG\_PLOT\_DEPTH=17.20  
AVG\_PLOT\_WIDTH=17.00  
SURVEY\_NO=189/13A2  
PATTA\_NO=4350  
VILLAGE=KULAYANKARISAL  
TALUK=THOOTHUKUDI  
DISTRICT=THOOTHUKUDI

- TECHNICAL NOTES & LEGEND FOR THE PLAN**
- All dimensional annotations are expressed in METRES unless explicitly denoted otherwise, adhering to metric precision standards.
  - All schematic representations are rendered at a SCALE of 1:100 unless alternate specifications are stipulated, ensuring proportional fidelity.
  - This drawing has been meticulously engineered in strict compliance with TNCDBR regulations and has been verified via the Scrutiny Engine Service of the Tamil Nadu Single Window Portal for Planning Permission.
  - The "N.T.S" indicates that the specified drawing segment is NOT TO SCALE for illustrative purposes.
  - The Floor Space Index (FSI) parameter of this structural edifice has been calculated to conform within the stipulated permissible thresholds as per regulatory zoning mandates.
  - This drawing has been drafted and verified by Registered Engineer of Thoothukudi Corporation, predicated on the client-submitted data.

| AREA STATEMENT         | AREA (sqm) | AREA (sqft) |
|------------------------|------------|-------------|
| Area as per document   | 333.45     | 3,589.22    |
| Superimposed Site Area | 330.56     | 3,558.12    |
| Existing GF Area       | -N/A-      | -N/A-       |
| Proposed GF Area       | 26.32      | 283.30      |
| Proposed FF Area       | -N/A-      | -N/A-       |
| Total Buildup Area     | 26.32      | 283.30      |
| Open Space Area        | 304.24     | 3274.82     |

PLOT COVERAGE (PC) = 7.96%  
FSI (Floor Space Index) = 0.079 < 2

| TYPE | DESCRIPTION                      | SIZE        |
|------|----------------------------------|-------------|
| D    | Double Leaf Wooden Main Door     | 1.07 x 2.13 |
| D2   | Single Leaf Wooden Room Door     | 0.97 x 2.13 |
| D3   | Single Leaf PVC Door             | 0.76 x 2.13 |
| W1   | Wooden Framed Glass Window       | 0.91 x 1.22 |
| W2   | Wooden Framed Glass Window       | 0.91 x 1.50 |
| O    | Unframed Masonry Access Opening  | 1.00 x 2.13 |
| V    | Fixed Louvered Ventilation Panel | 0.61 x 0.46 |

- SPECIFICATION OF BUILDING :**
- RCC IN MIX OF 1:2:4 FOR ROOF SLAB
  - RCC IN MIX OF 1:2:4 FOR LINTEL BEAM
  - WALL PLASTERING IN CM 1:4
  - 0.23m BRICK WORK IN CM 1:6
  - PCC IN MIX OF 1:5:10 FOR FLOORING
  - RR MASONRY IN CM 1:8 FOR FOUNDATION
  - PCC IN MIX OF 1:5:10 FOR FOUNDATION

DATE : 5/24/2025 8:06:18 PM  
DESC : BUILDING APPROVAL PLAN  
WORKED ON BY: ars

**LAND / BUILDING OWNER**

*P. Sakthivel*

**REGISTERED ENGINEER**

*A. A. R. A. R.*  
**ER. A. RAAJAGURU**  
Registered Engineer,  
138/LS/2020/00016,  
46, Matha Nagar, Pudukottai,  
Thoothukudi-628103,  
Cell : 9486920845



**VENUS BUILDERS, PUDUKOTTAI, THOOTHUKUDI. Call Us: 93637 16155**

# Eight ways to know a piece of land before you pay for it.

This report covers one part of the picture. These cover the rest, drawn from the same government records, for any property in Tamil Nadu.

## LandLens One

Ask anything about a property and get an answer grounded in live government records, with the sources shown.

[/landlens/one](#)



## Verify My Land

Every record check run on one property and returned as a single report.

[/landlens/verify-my-land](#)



## Legal Opinion

An advocate's written opinion on the title, built on the records we pull for it.

[/landlens](#)



## One Map

Every layer on one map: the parcel, its boundary, zoning, water bodies and what sits around it.

[/landlens/one/map](#)



## PriceMap

What land actually changed hands for around this plot, taken from the registered deeds.

[/landlens/pricemap](#)



## Build Scope

What you are allowed to build here: floor space, height, coverage and setbacks.

[/landlens/build-scope](#)



## Property Tracker

Watch a property and hear about it when something new is registered against it.

[/landlens/property-tracker](#)



## Deal Room

Run the transaction in one place: documents, stamping, signatures and the parties.

[/landlens/deal-room](#)



# Twenty-four checks you can run yourself, at no cost.

## Records and verification

The registers themselves, read for you.

Encumbrance Certificate

Patta and Chitta

Field Measurement Sketch

EC Analyzer

Bank charge check

Court case search

Seller background check

Approval check by survey

## Zoning and land use

What the plan says can happen on this land.

Land use zone finder

CMDA land use check

Coastal regulation zone

Master plan check

Water bodies finder

Airport height clearance

## Value and duty

What it is worth and what it costs to register.

Guideline value by street

Guideline value by survey

Stamp duty and registration fees

Capital gains

Floor space index

Area unit converter

## Registers and directories

Who holds it, and which office keeps the record.

Find your registering office

Temple property check

Waqf property check

RERA register



Every free tool  
/tools



Services we run  
for you  
/services



The LandLens  
suite  
/landlens/one



# Every claim in this document traces back to a government record.

---

Legal opinions, due diligence and title verification

---

Building plan, layout and sub-division approvals

---

Completion and occupancy certificates, regularisation

---

Escrow, negotiation and NRI property management

---

Land survey, soil testing, architecture and construction

---

**Verified RealEstate**  
3/350/2 Mettukuppam,  
OMR Thoraipakkam,  
Chennai 600 097, India  
[hello@verified.realestate](mailto:hello@verified.realestate)  
+91 9996 12 9996

Prepared from the registers named on the page each finding sits on. Where a register could not be read, this document says so in its place rather than leaving the gap to be read as a clean result.

