

PP

APPROVAL RECORD

Planning Permission

Appaneri

Thoothukkudi district, Tamil Nadu

APPROVAL TYPE

Building Plan

ISSUING AUTHORITY

Rural Panchayat

PURPOSE

Residential

The approval as the planning authority issued it, reproduced in full behind this page.

An approval speaks to what was sanctioned, not to what was built. Completion is a separate record.


PLAN INFO
PLOT_AREA_M2=246.429
AS_AT_SITE=245.86
FMB_OR_PLR=5793.00
AS_PER_DOCUMENT=246.429
DISTRICT=THOOTHUKUDI
TALUK=KOVILPATTI
SURVEY_NO=222/3A1A1A1A1
PATTI_NO=5961
IS_SWIMMING_POOL_EXISTS=NO
IS_APPROVED_LAYOUT=YES
SINGLE_FAMILY_BLDG=YES
CRZ=NO
SECURITY_ZONE=NO
ACCESS_WIDTH_M=7.01
ROAD_WIDTH=7.01
ROAD_LENGTH=12.50
AVG_PLOT_DEPTH=12.54
AVG_PLOT_WIDTH=19.66
LAND_USE_ZONE = RESIDENTIAL
PLOT_NO=81
RWH_DECLARED=YES
OSR_APPLICABLE=NO
OSR_SURRENDBACK_RETAIN=NO
PREMIUM_FSI_REQUIRED=NO
BUILDING_NEAR_TO_RIVER=NO
AREA_TYPE=OTHERS
BUILDING_NEAR_MONUMENT=NO
BUILDING_NEAR_GOVT_BLDG=NO
PROVISION_FOR_GREEN_BUILDINGS_AND_SUSTAINABILITY=YES
FIRE_PROTECTION_AND_FIRE_SAFETY_REQUIREMENTS=YES
JURISDICTION_TYPE= PANCHAYAT
IF_HERITAGE_TOWN_LESS_THAN_1KM_RADIUS=NO

The image displays two architectural drawings of a building, labeled 'ELEVATION' and 'SECTION ON - AA'.


ELEVATION: This drawing shows the front facade of a two-story building. The ground level is marked as 'G.L.' and the finished ground level as 'F.G.L.'. The building features a central entrance with a small porch and a lattice-patterned door. To the left of the entrance are two windows, and to the right are three windows. The upper floor has a balcony with a railing and two windows. The total height of the building is indicated as 7.00 meters.

SECTION ON - AA: This drawing shows a cross-section of the building, labeled 'SECTION ON - AA'. The ground level is marked as 'G.L.' and the finished ground level as 'F.G.L.'. The section shows the internal structure, including the roof, floors, walls, and foundation. Key components and dimensions are labeled:


- Roof:** ROOF CONCRETE IN 1:2:4, PARAPET WALL, WEATHERING COURSE.
- Floors:** TILES FLOORING, FLOORING PCC 1:5:10, GRAVEL FILLING.
- Walls:** BRICK WORK IN CM 1:6, PARAPET WALL, WEATHERING COURSE.
- Beams:** LINTEL BEAM IN 1:2:4.
- Columns:** R.C.C COLUMN 1:2:4, P.C.C.1:5:10, 0.23M THICK.
- Dimensions:**
 - Overall height: 7.00 meters.
 - Room height: 3.05 meters.
 - Roof height: 1.20 meters.
 - Foundation depth: 0.60 meters.
 - Foundation width: 0.90 meters.

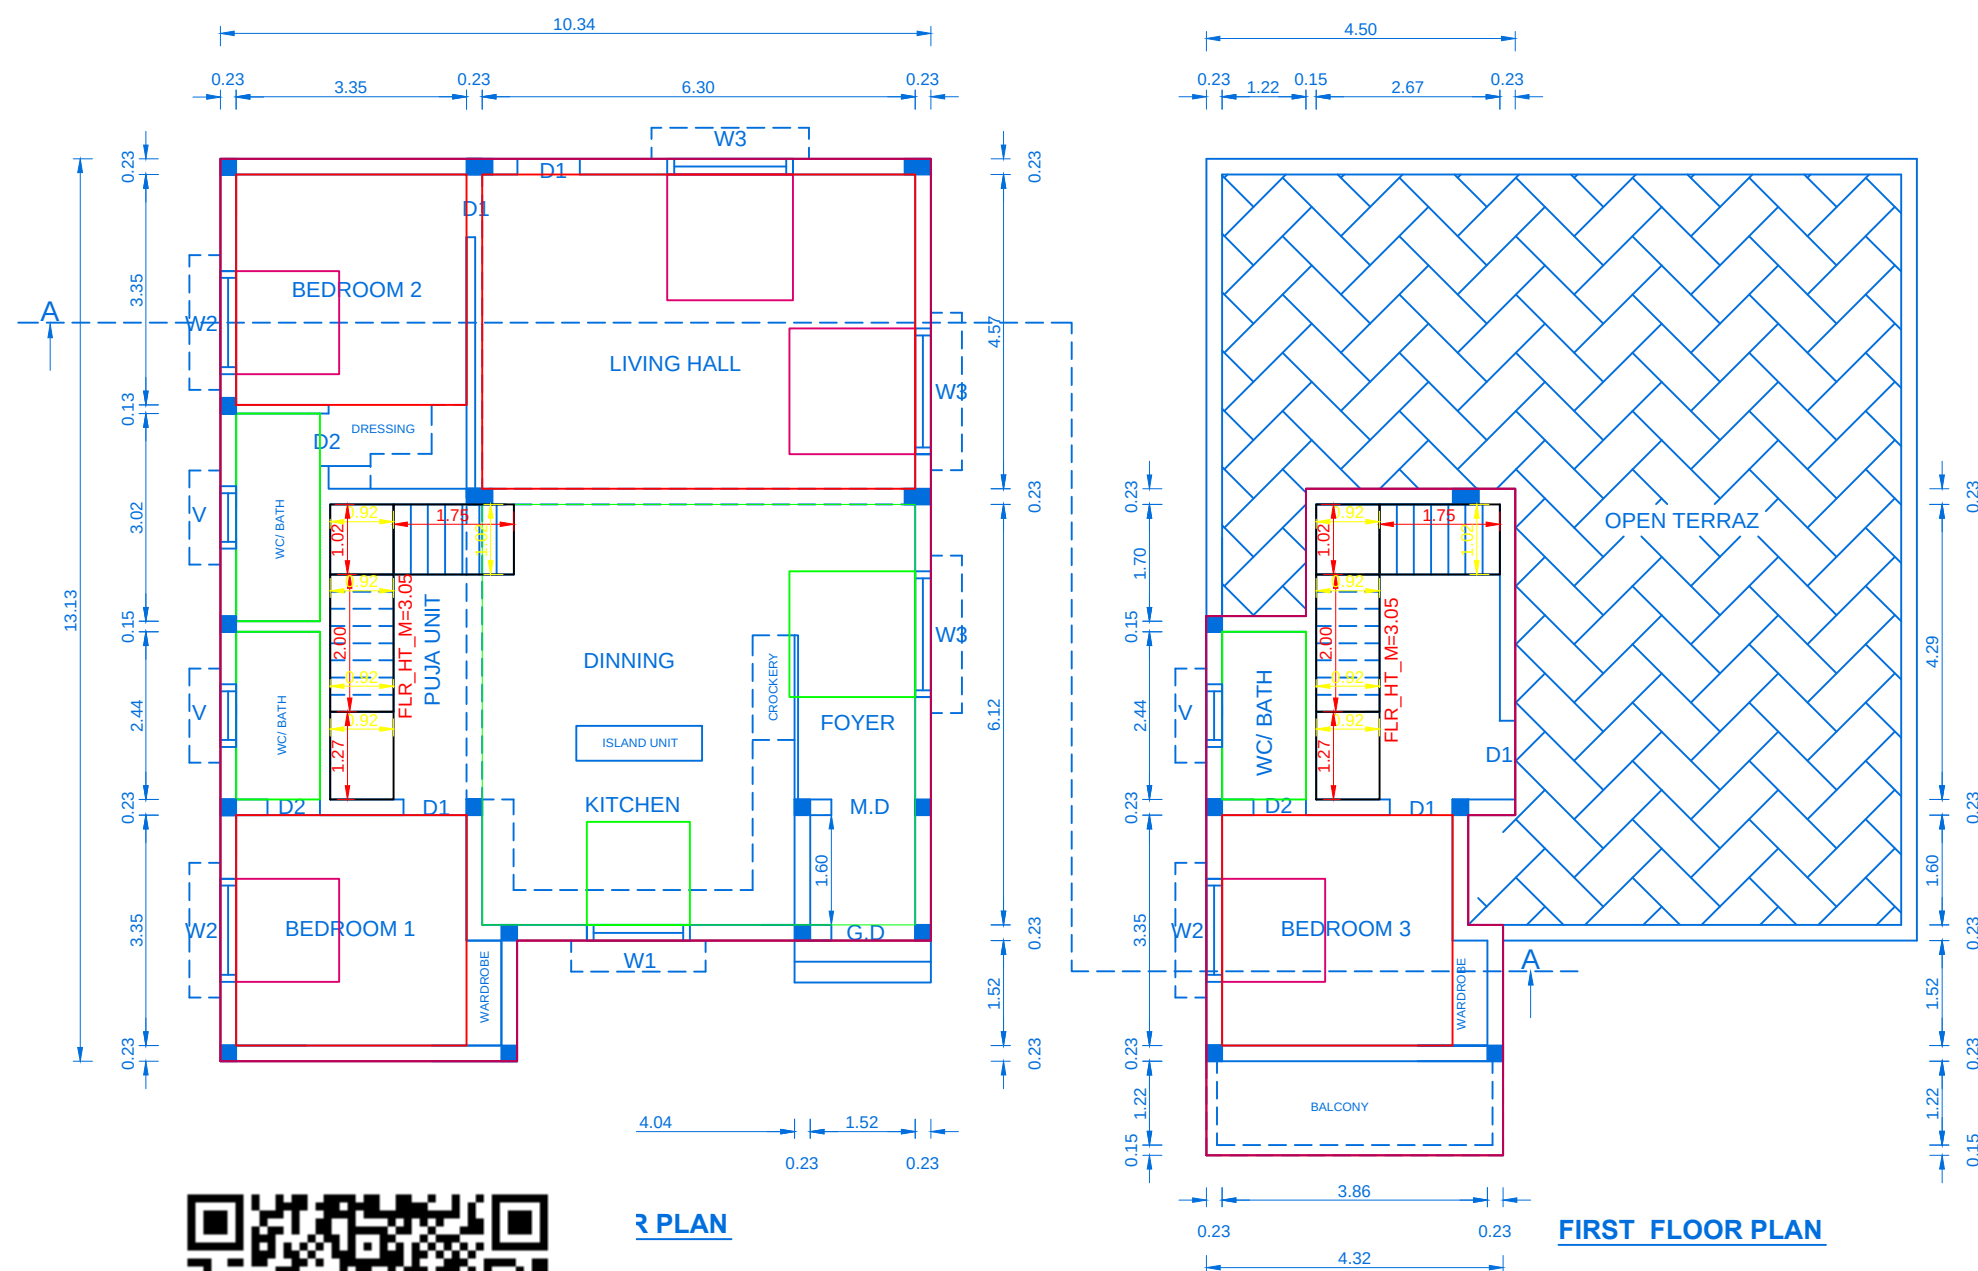


R PLAN

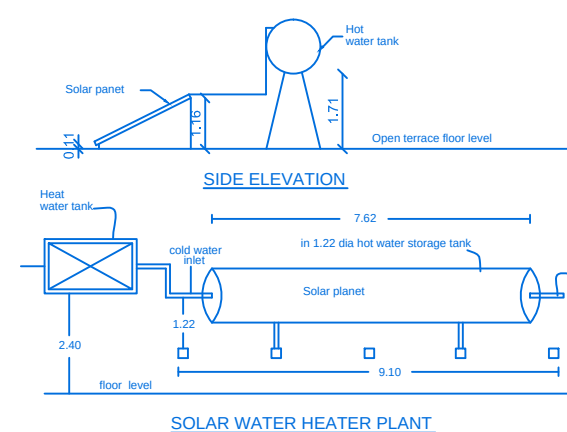


SOLAR WATER HEATER PLANT

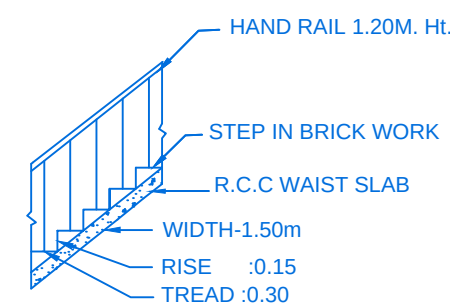

STAIR DETAIL

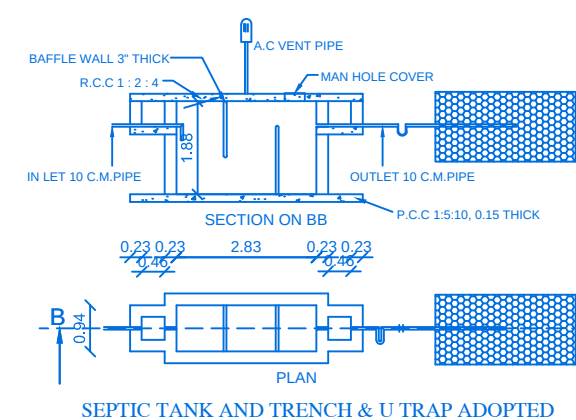


SEPTIC TANK AND TRENCH & U TRAP ADOPTED

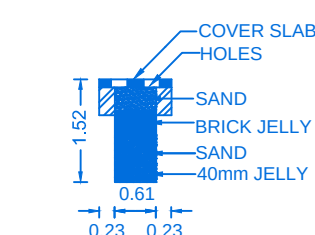

SECTION OF RAIN WATER COLLECTION TANK



PLAN

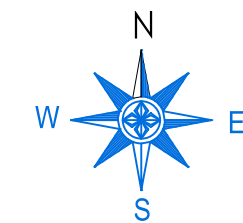

LOCATION PLAN
Scale 1:400

ALL DIMENSIONS ARE IN METRE
SCALE 1:100

NOTE:
TO PROVIDE RAIN WATER HARVESTING ARRANGMENTS IN THE
PROPOSAL CONSTRUCTION AS PER PLAN

COLOR INDEX

PARTY'S SITE	
PROPOSED BUILDING	
EXG. BUILDINGS	
ROAD AND STREET	

AREA DETAILS

AREA	SQ.MT.	SQ.FT.
AREA OF SITE	246.43	2652.56
GROUND FLOOR	125.20	1347.65
FIRST FLOOR	39.25	422.49
TOTAL BUILDUP AREA	164.45	1770.14
AREA OF OPEN TO SKY	121.23	1304.91

JOINERY DETAILS

SYMBOLS	DESCRIPTION	SIZES
M.D	MAIN DOOR	1.20 x 2.10
D1	DOOR	1.00 x 2.10
D2	DOOR	0.76 x 2.10
W	WINDOW	0.61 x 1.20
W1	WINDOW	1.00 x 0.90
W2	WINDOW	1.20 x 1.20
W3	WINDOW	1.37 x 1.20
V	VENTILATOR	0.91 x 0.61


Er. D. KALIRAJ, B.E.,
Consulting Engineer & Licensed Surveyor
Regn. No. 143/LS/2022/00012
KSJ Engineering Constructions
159/C3, Vijayapuri V.E.P. Complex
First Floor, KOVILPATTI-628 501.
Cell No: 90425 38025.

REGISTERED ENGINEER

Prasanth A

APPLICANT

Eight ways to know a piece of land before you pay for it.

This report covers one part of the picture. These cover the rest, drawn from the same government records, for any property in Tamil Nadu.

LandLens One

Ask anything about a property and get an answer grounded in live government records, with the sources shown.

[/landlens/one](#)



Verify My Land

Every record check run on one property and returned as a single report.

[/landlens/verify-my-land](#)



Legal Opinion

An advocate's written opinion on the title, built on the records we pull for it.

[/landlens](#)



One Map

Every layer on one map: the parcel, its boundary, zoning, water bodies and what sits around it.

[/landlens/one/map](#)



PriceMap

What land actually changed hands for around this plot, taken from the registered deeds.

[/landlens/pricemap](#)



Build Scope

What you are allowed to build here: floor space, height, coverage and setbacks.

[/landlens/build-scope](#)



Property Tracker

Watch a property and hear about it when something new is registered against it.

[/landlens/property-tracker](#)



Deal Room

Run the transaction in one place: documents, stamping, signatures and the parties.

[/landlens/deal-room](#)



Twenty-four checks you can run yourself, at no cost.

Records and verification

The registers themselves, read for you.

Encumbrance Certificate

Patta and Chitta

Field Measurement Sketch

EC Analyzer

Bank charge check

Court case search

Seller background check

Approval check by survey

Zoning and land use

What the plan says can happen on this land.

Land use zone finder

CMDA land use check

Coastal regulation zone

Master plan check

Water bodies finder

Airport height clearance

Value and duty

What it is worth and what it costs to register.

Guideline value by street

Guideline value by survey

Stamp duty and registration fees

Capital gains

Floor space index

Area unit converter

Registers and directories

Who holds it, and which office keeps the record.

Find your registering office

Temple property check

Waqf property check

RERA register



Every free tool
/tools



Services we run
for you
/services



The LandLens
suite
/landlens/one



Every claim in this document traces back to a government record.

Legal opinions, due diligence and title verification

Building plan, layout and sub-division approvals

Completion and occupancy certificates, regularisation

Escrow, negotiation and NRI property management

Land survey, soil testing, architecture and construction

Verified RealEstate
3/350/2 Mettukuppam,
OMR Thoraipakkam,
Chennai 600 097, India
hello@verified.realestate
+91 9996 12 9996

Prepared from the registers named on the page each finding sits on. Where a register could not be read, this document says so in its place rather than leaving the gap to be read as a clean result.

