PP APPROVAL RECORD

Planning Permission

Arasadi

Thoothukkudi district, Tamil Nadu

APPROVAL TYPE
Building Plan

ISSUING AUTHORITY
Rural Panchayat

PURPOSE
Commercial

The approval as the planning authority issued it, reproduced in full behind this page.

An approval speaks to what was sanctioned, not to what was built. Completion is a separate record.

Verified RealEstate™

3/350/2 Mettukuppam,
OMR Thoraipakkam,
Chennai 600 097, India


hello@verified.realestate

+91 9996 12 9996


verified.realestate

PLAN SHOWING THE PROPOSED CONSTRUCTION OF COMMERCIAL SHOP BUILDING IN S.NO.94/1, SUB DIVISON S.NO.94/1A2B IN MELAARASADI VILLAGE&PANCHAYAT,OTTAPIDARAM PANCHAYAT UNION&TALUK,THOOTHUKUDI DISTRICT.


OWNER NAME:Mr.A.PUVANESWARAN (S/O.AMBIGAPATHY)

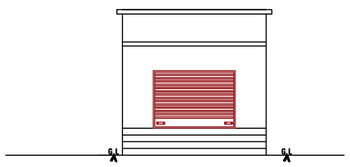


FRONT ELEVATION

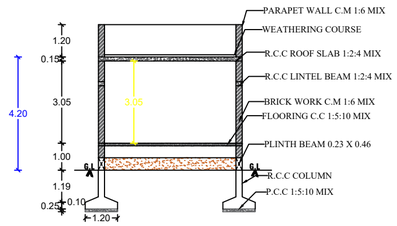

SECTTION ON A-A

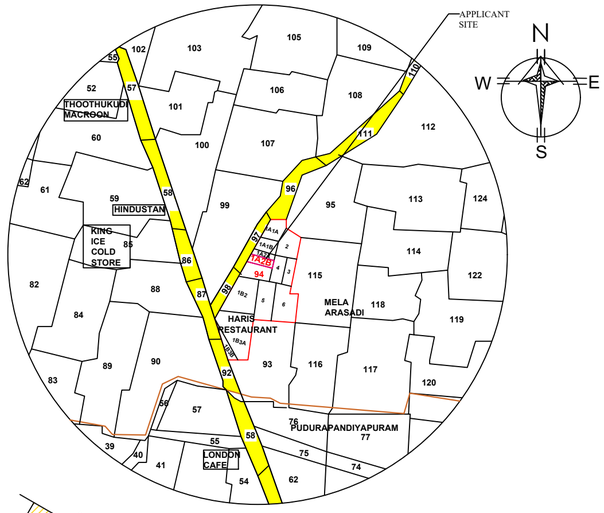

TOPO SKETCH

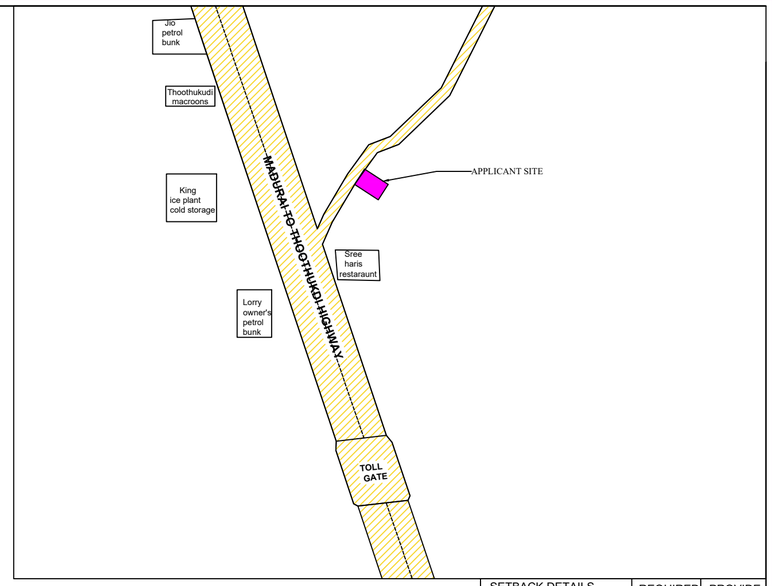

KEY PLAN

SETBACK DETAILS	REQUIRED	PROVIDE
FRONT SET BACK	1.50	3.05
REAR SET BACK	N.A	102.92
SIDE SET BACK 1	1.00	1.81
SIDE SET BACK 2	1.00	12.68
PARKING DETAILS		
CAR PARKING	1.00	1.00
TWO WHEELER PARKING	1.00	4.00

TOTAL BUILD UP AREA :30.08 SQ.M
AREA OF SITE : 1436.62 SQ.M

FSI
= SUM OF ALL FLOOR AREA/AREA OF SITE
=30.08 / 1436.62= 0.02 ≤ 2

REFFERENCE	COLOUR INDEX	SQ.MT	SQ.FT
AREA OF SITE AS PER DOCUMENT		1436.62	15463.77
AREA OF SITE AS PER PATTA		1436.62	15463.77
AREA OF SITE AS PER SITE		1436.62	15463.77
PRO BUILDING G.F		30.08	323.78
NET OPEN AREA		-	-
ROAD		-	-

JOINERY DETAILS

R.S - ROLLING SHUTTER - 4.42 x 2.10 M

ALL DIMENSIONS ARE IN METRE


A.PUVANESWARAN

APPLICANT SIGNATURE


Er.S.PONMANIKANDAN, M.E.,LLB,AIV,AIE
Licensed Surveyor / Registered Engineer
Approved Valuer/Charted Engineer
149/8, Polepettai West 1st Street,
Tuticorin - 628 008
Mob: 8056700160.

REGISTERED ENGINEER


GROUND FLOOR PLAN

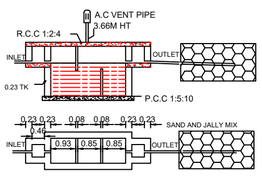


SEPTIC TANK AND TRENCH

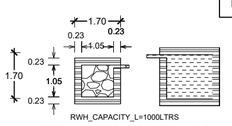


DETAILS OF FILTER BED & WELL

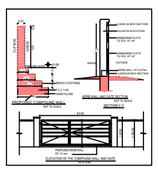


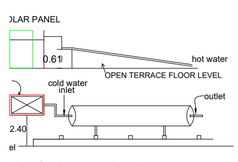

ails of solar water heating system

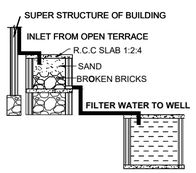

RAINWATER HARVESTING

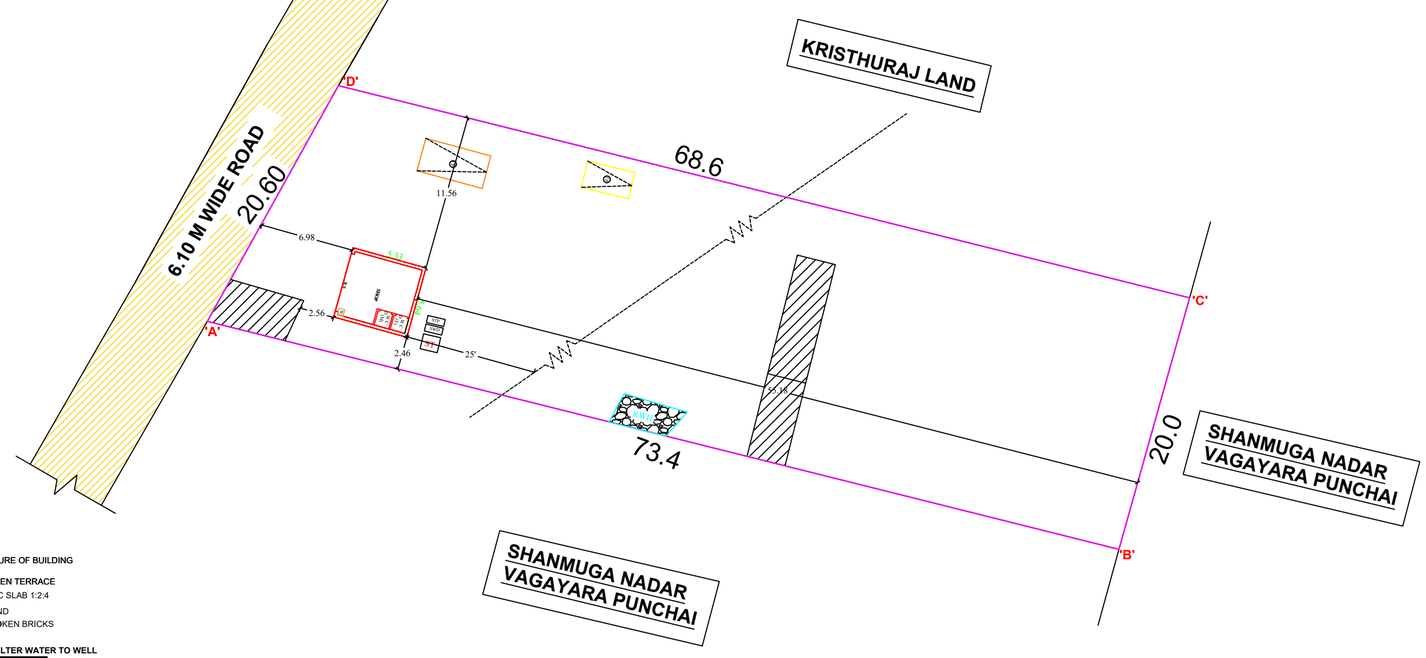

SITE PLAN(1:200)

THE LANDLENS SUITE

Eight ways to know a piece of land before you pay for it.

This report covers one part of the picture. These cover the rest, drawn from the same government records, for any property in Tamil Nadu.

LandLens One
Ask anything about a property and get an answer grounded in live government records, with the sources shown.
/landlens/one

Verify My Land
Every record check run on one property and returned as a single report.
/landlens/verify-my-land

Legal Opinion
An advocate's written opinion on the title, built on the records we pull for it.
/landlens

One Map
Every layer on one map: the parcel, its boundary, zoning, water bodies and what sits around it.
/landlens/one/map

PriceMap
What land actually changed hands for around this plot, taken from the registered deeds.
/landlens/pricemap

Build Scope
What you are allowed to build here: floor space, height, coverage and setbacks.
/landlens/build-scope

Property Tracker
Watch a property and hear about it when something new is registered against it.
/landlens/property-tracker

Deal Room
Run the transaction in one place: documents, stamping, signatures and the parties.
/landlens/deal-room

FREE TOOLS · NO ACCOUNT NEEDED

Twenty-four checks you can run yourself, at no cost.

Records and verification

The registers themselves, read for you.

- Encumbrance Certificate
- Patta and Chitta
- Field Measurement Sketch
- EC Analyzer
- Bank charge check
- Court case search
- Seller background check
- Approval check by survey

Value and duty

What it is worth and what it costs to register.

- Guideline value by street
- Guideline value by survey
- Stamp duty and registration fees
- Capital gains
- Floor space index
- Area unit converter

Zoning and land use

What the plan says can happen on this land.

- Land use zone finder
- CMDA land use check
- Coastal regulation zone
- Master plan check
- Water bodies finder
- Airport height clearance

Registers and directories

Who holds it, and which office keeps the record.

- Find your registering office
- Temple property check
- Waqf property check
- RERA register

Every free tool
/tools

Services we run for you
/services

The LandLens suite
/landlens/one

Verified RealEstate™

Every claim in this document traces back to a government record.

- Legal opinions, due diligence and title verification
- Building plan, layout and sub-division approvals
- Completion and occupancy certificates, regularisation
- Escrow, negotiation and NRI property management
- Land survey, soil testing, architecture and construction

Verified RealEstate
3/350/2 Mettukuppam,
OMR Thoraipakkam,
Chennai 600 097, India
hello@verified.realestate
+91 9996 12 9996

Prepared from the registers named on the page each finding sits on. Where a register could not be read, this document says so in its place rather than leaving the gap to be read as a clean result.