

SITE PLAN SHOWING THE PROPOSED CONSTRUCTION OF HOTEL BUILDING IN S.NO:72A / 22B1 OF VEERAPANDIYAPATTINAM VILLAGE, TIRUCHENTUR PANCHAYAT AND UNION, THOOTHUKUDI DISTRICT.

SHEET -1

ALL DIMENSIONS ARE IN METER,

APPLICANT NAME:

AREA STATEMENTS	SQ.M	SQ.FT
SITE AREA	8232.00	
AS PER DOCUMENT		
AS PER PATTA	8300.00	
AS PER SITE (Super Imposed)		
LEAST AREA CONSIDERED		
AS PER PATTA		

PROPOSED BUILDING AREA DETAILS


BLOCK DETAILS	FSI Sq.m	Non-FSI Sq.m	Total Area	
			Sq.m	Sq.ft
GROUND FLOOR	591.59	-	593.21	6385.26
FIRST FLOOR	509.80	-	517.19	5566.99
SECOND FLOOR	509.80	-	517.19	5566.99
THIRD FLOOR	509.80	-	517.19	5566.99
FOURTH FLOOR	509.80	-	517.19	5566.99
TERRACE FLOOR	-	75.30	75.30	810.52
TOTAL BLOCK AREA	2630.72	75.30	2737.31	29464.16



STRUCTURAL ENGINEER





CONSTRUCTION ENGINEER

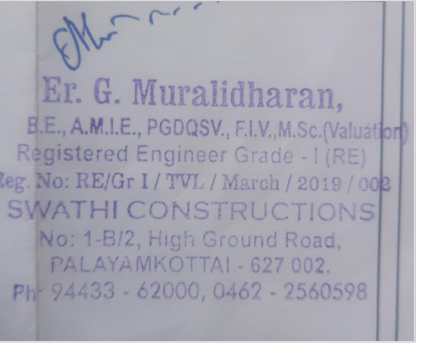

APPLICANT

REG.ENGINEER

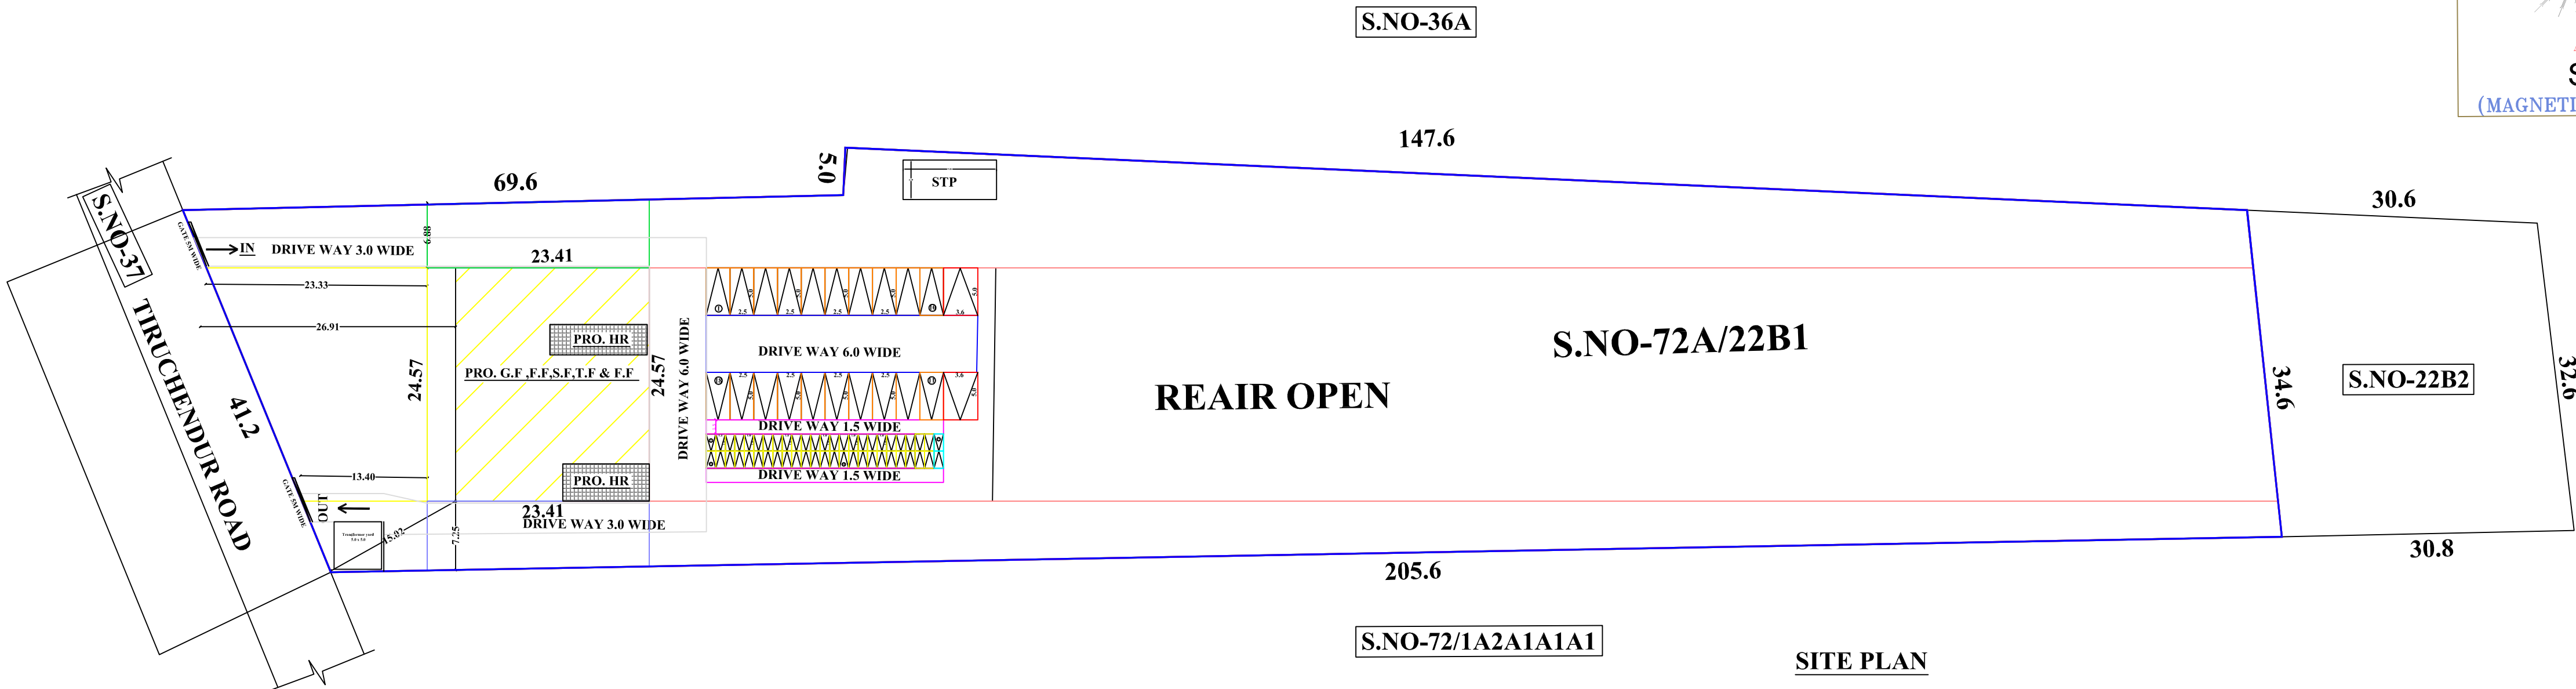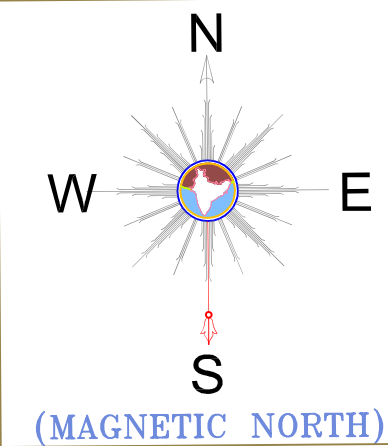

SITE PLAN

SCALE - 1:400

CAR PARKING

Restaurant Area 50Sq.m = 1Car
 $\frac{316.87}{50} = 6.34 = 6\text{Car}$
Lodge 10Room = 1 Car
 $\frac{42}{10} = 4\text{Car}$

Lodge Other Area 100Sq.m = 1Car
Lodge Other Area 75.30Sq.m









FSI

$$= \frac{\text{FLOOR AREA}}{\text{SITE AREA}}$$

$$= \frac{2630.72}{8232.30}$$

$$= 0.32 < 2.0$$

Total Required Parking = 6+4 = 10Car
Total Provided Parking = 10 Car
Two wheeler Parking 52 Nos Provided

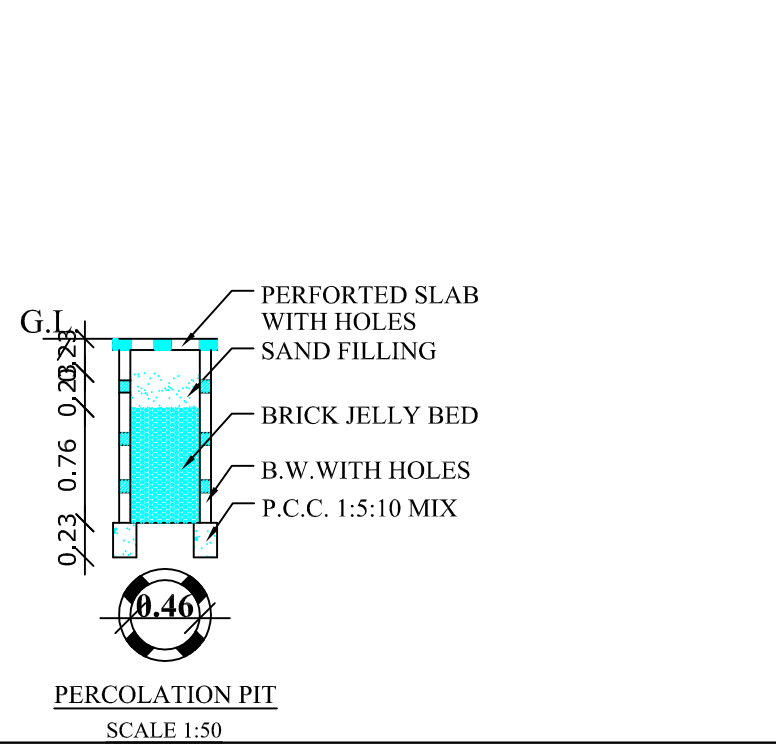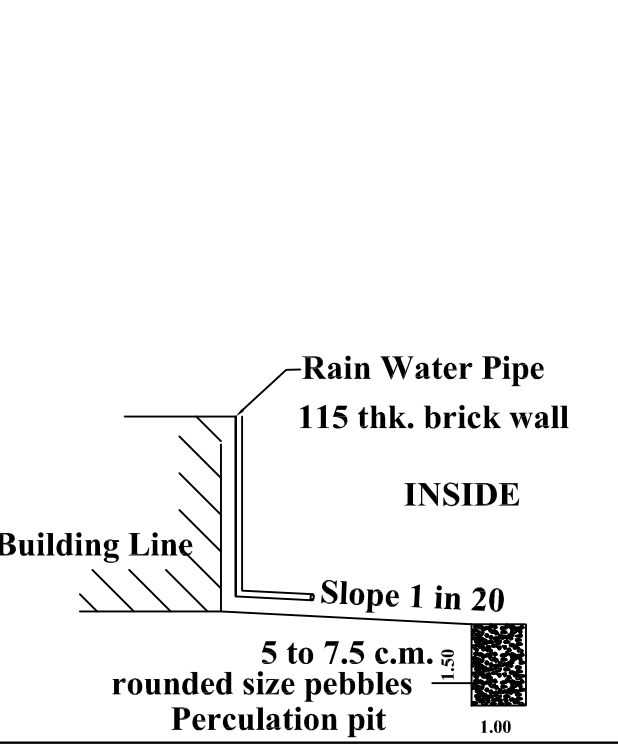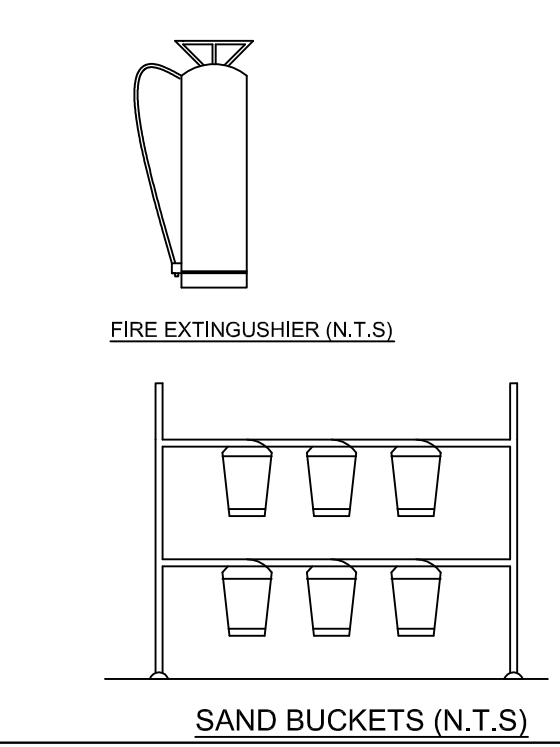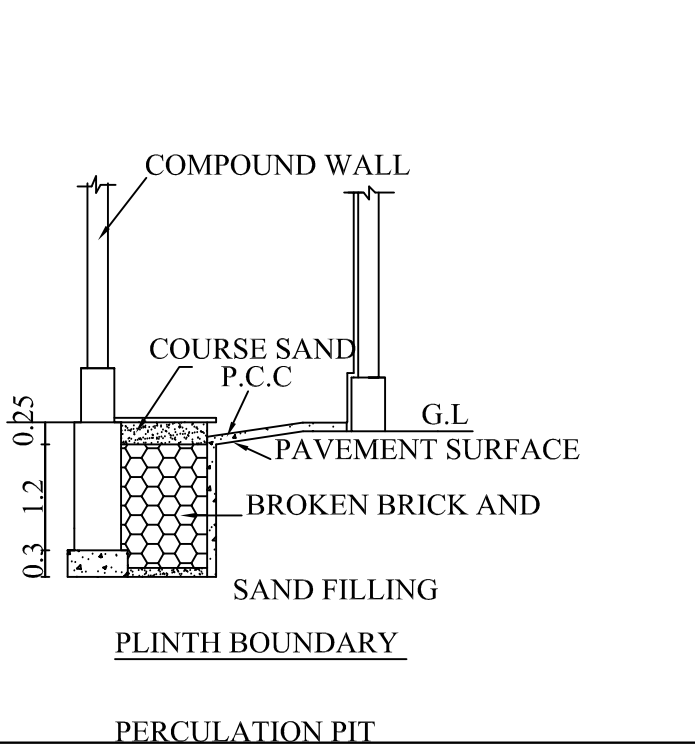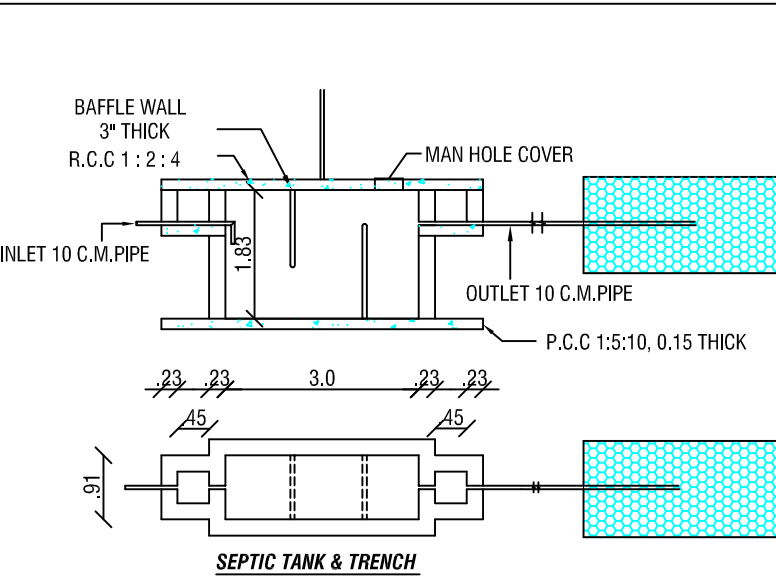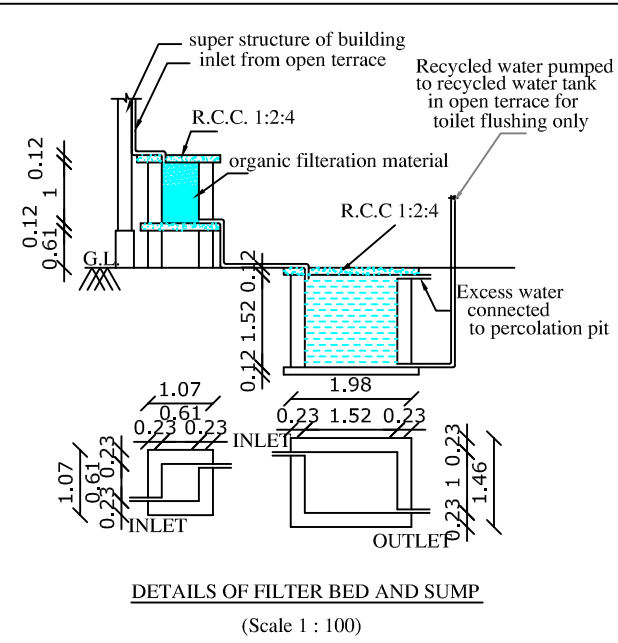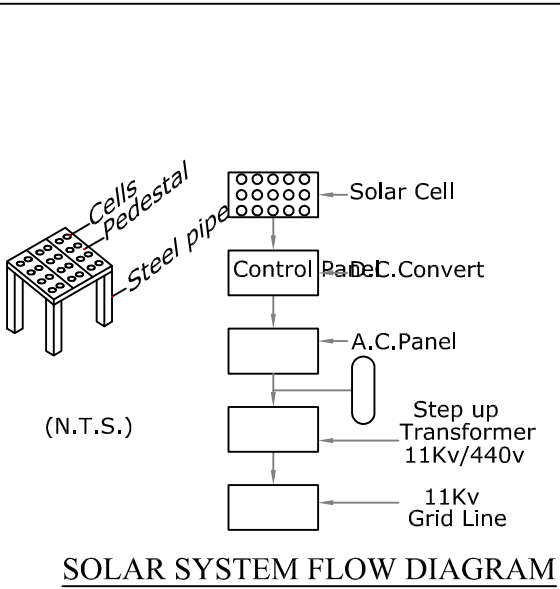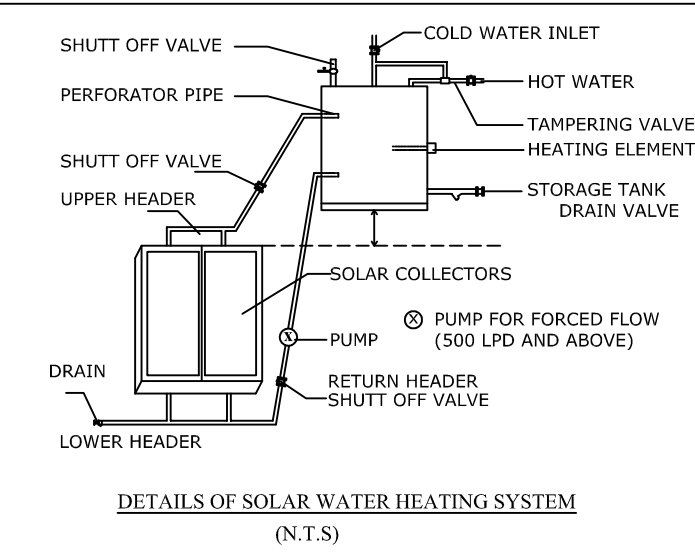

PLAN SHOWING THE PROPOSED CONSTRUCTION
OF HOTEL BUILDING IN S.NO:72A / 22B1 OF
VEERAPANDIYAPATTINAM VILLAGE, TIRUCHENTUR
PANCHAYAT AND UNION, THOOTHUKUDI DISTRICT.


SHEET -2

ALL DIMENSIONS ARE IN METER,


APPLICANT NAME:

JOINERIES


M.D	MAIN DOOR	2.5 x 2.10
G.D	GLASS DOOR	1.8 x 2.10
D	DOOR	1.22 x 2.10
D1	DOOR	1.00 x 2.10
D2	DOOR	0.75 x 2.10
W	WINDOW	2.51 x 1.37
W1	WINDOW	1.83 x 1.37
W2	WINDOW	1.52 x 1.37
W3	WINDOW	0.90 x 1.37
V2	VENTILATOR	0.91 x 0.61

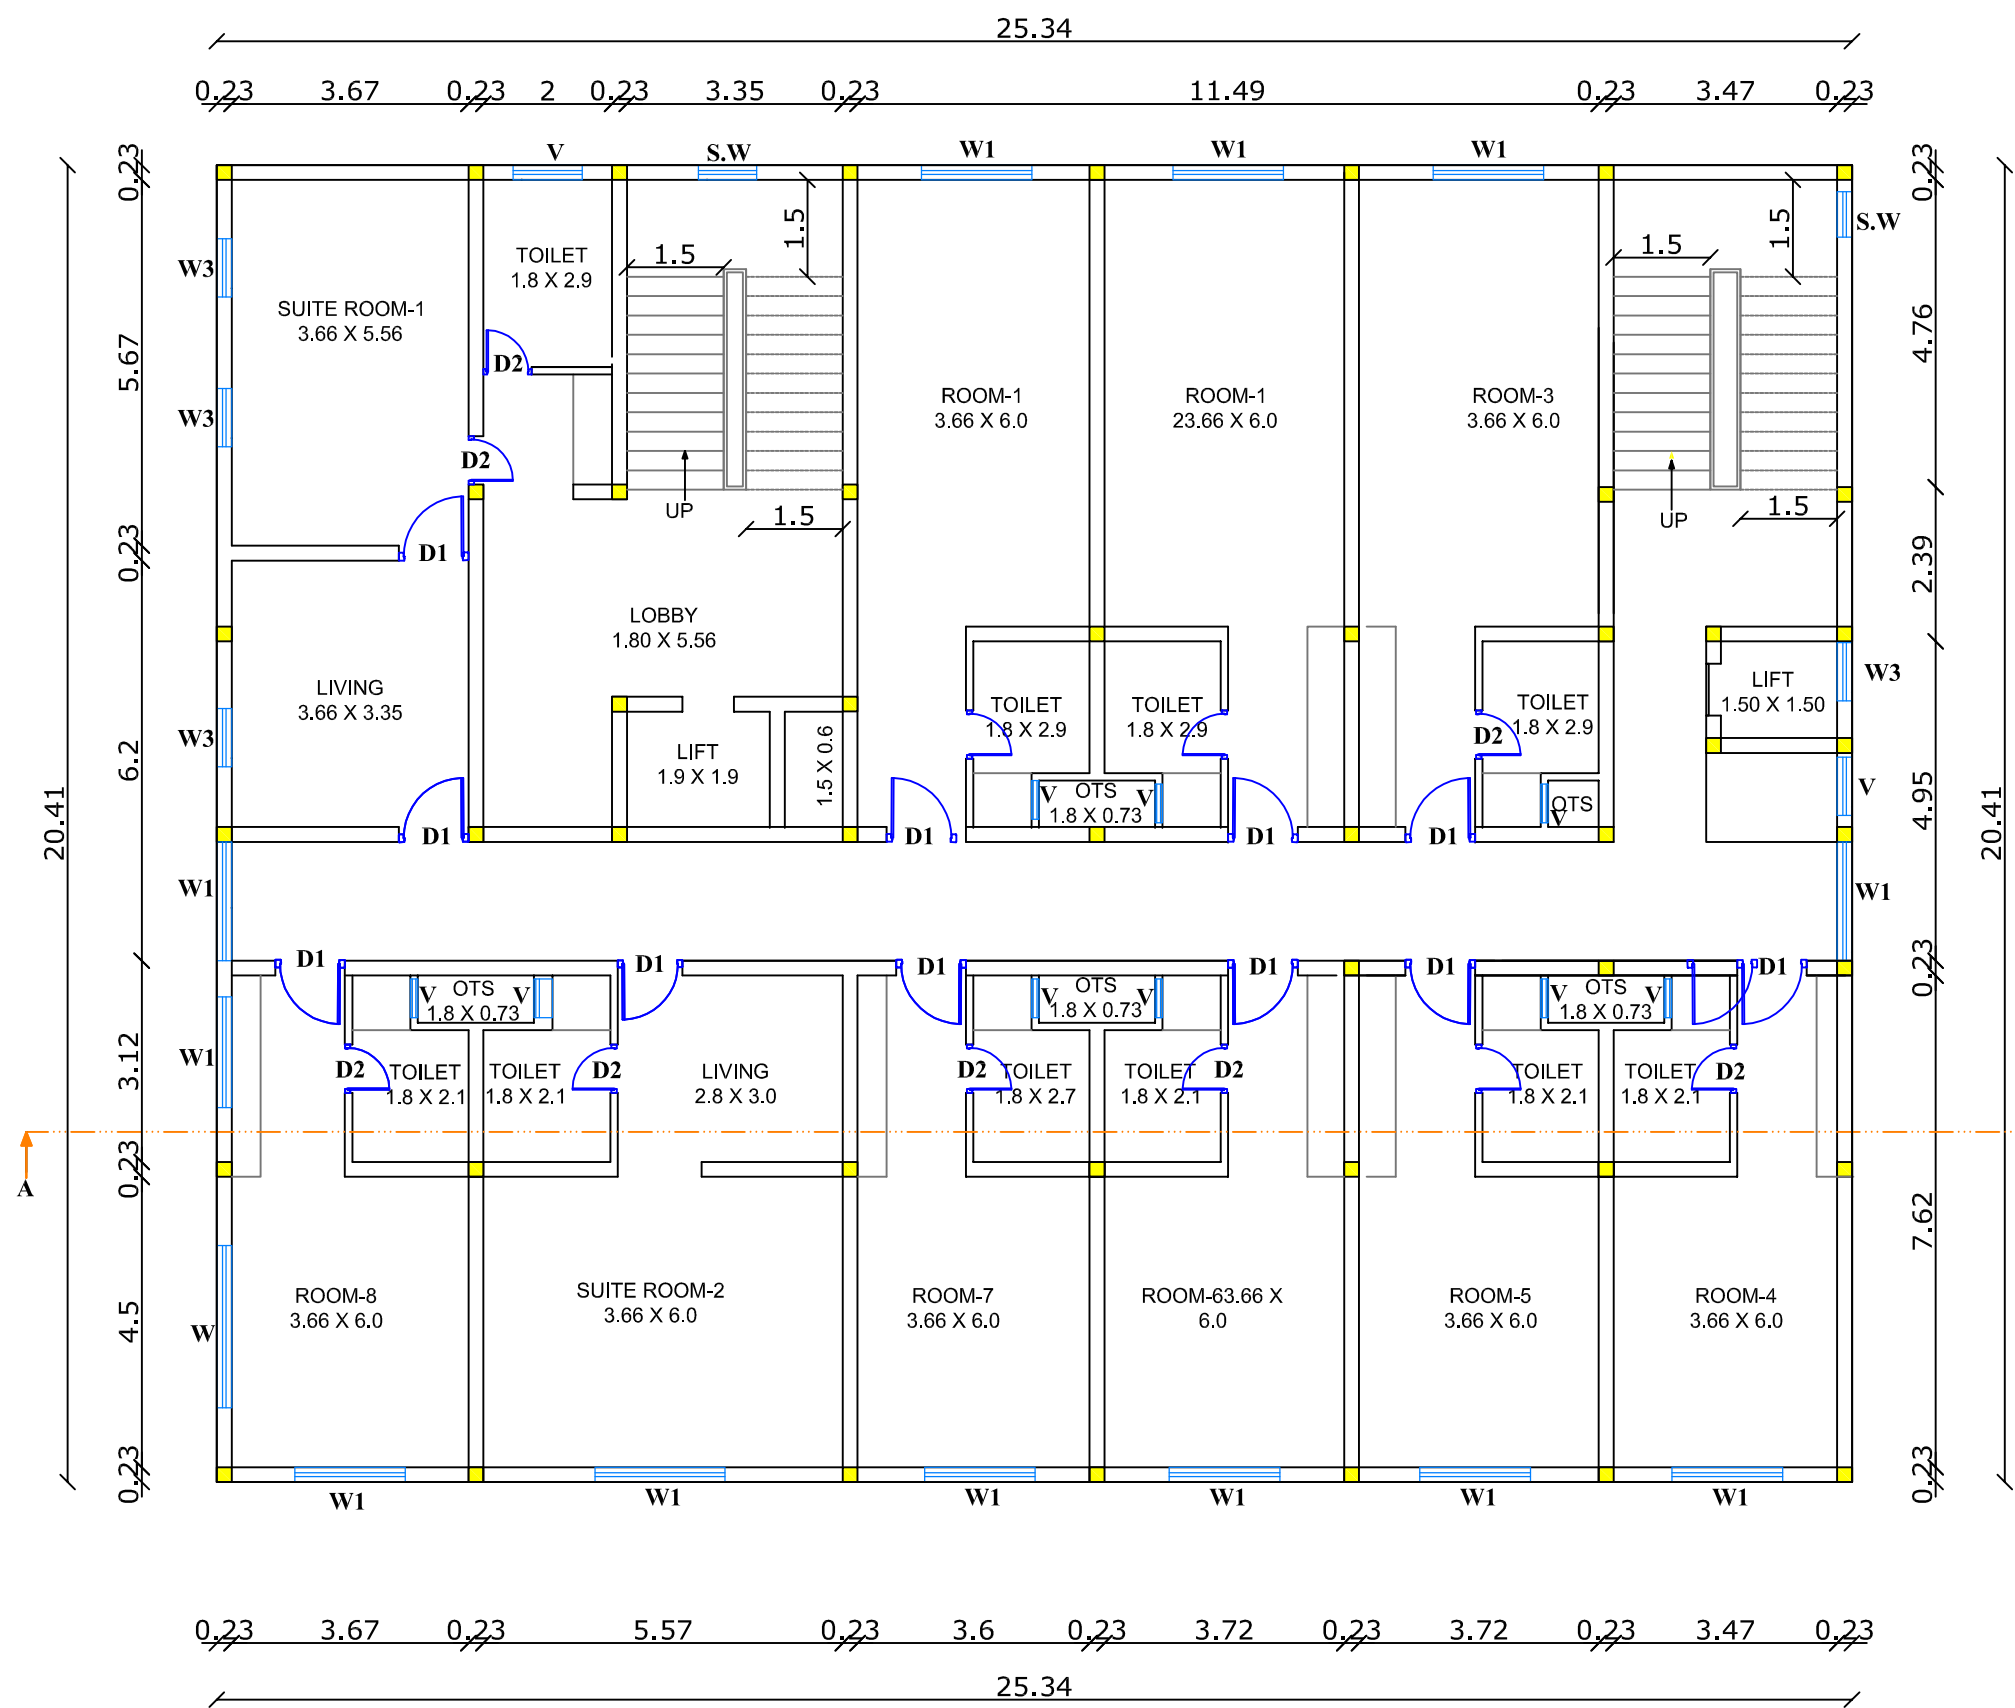


SECOND FLOOR PLAN

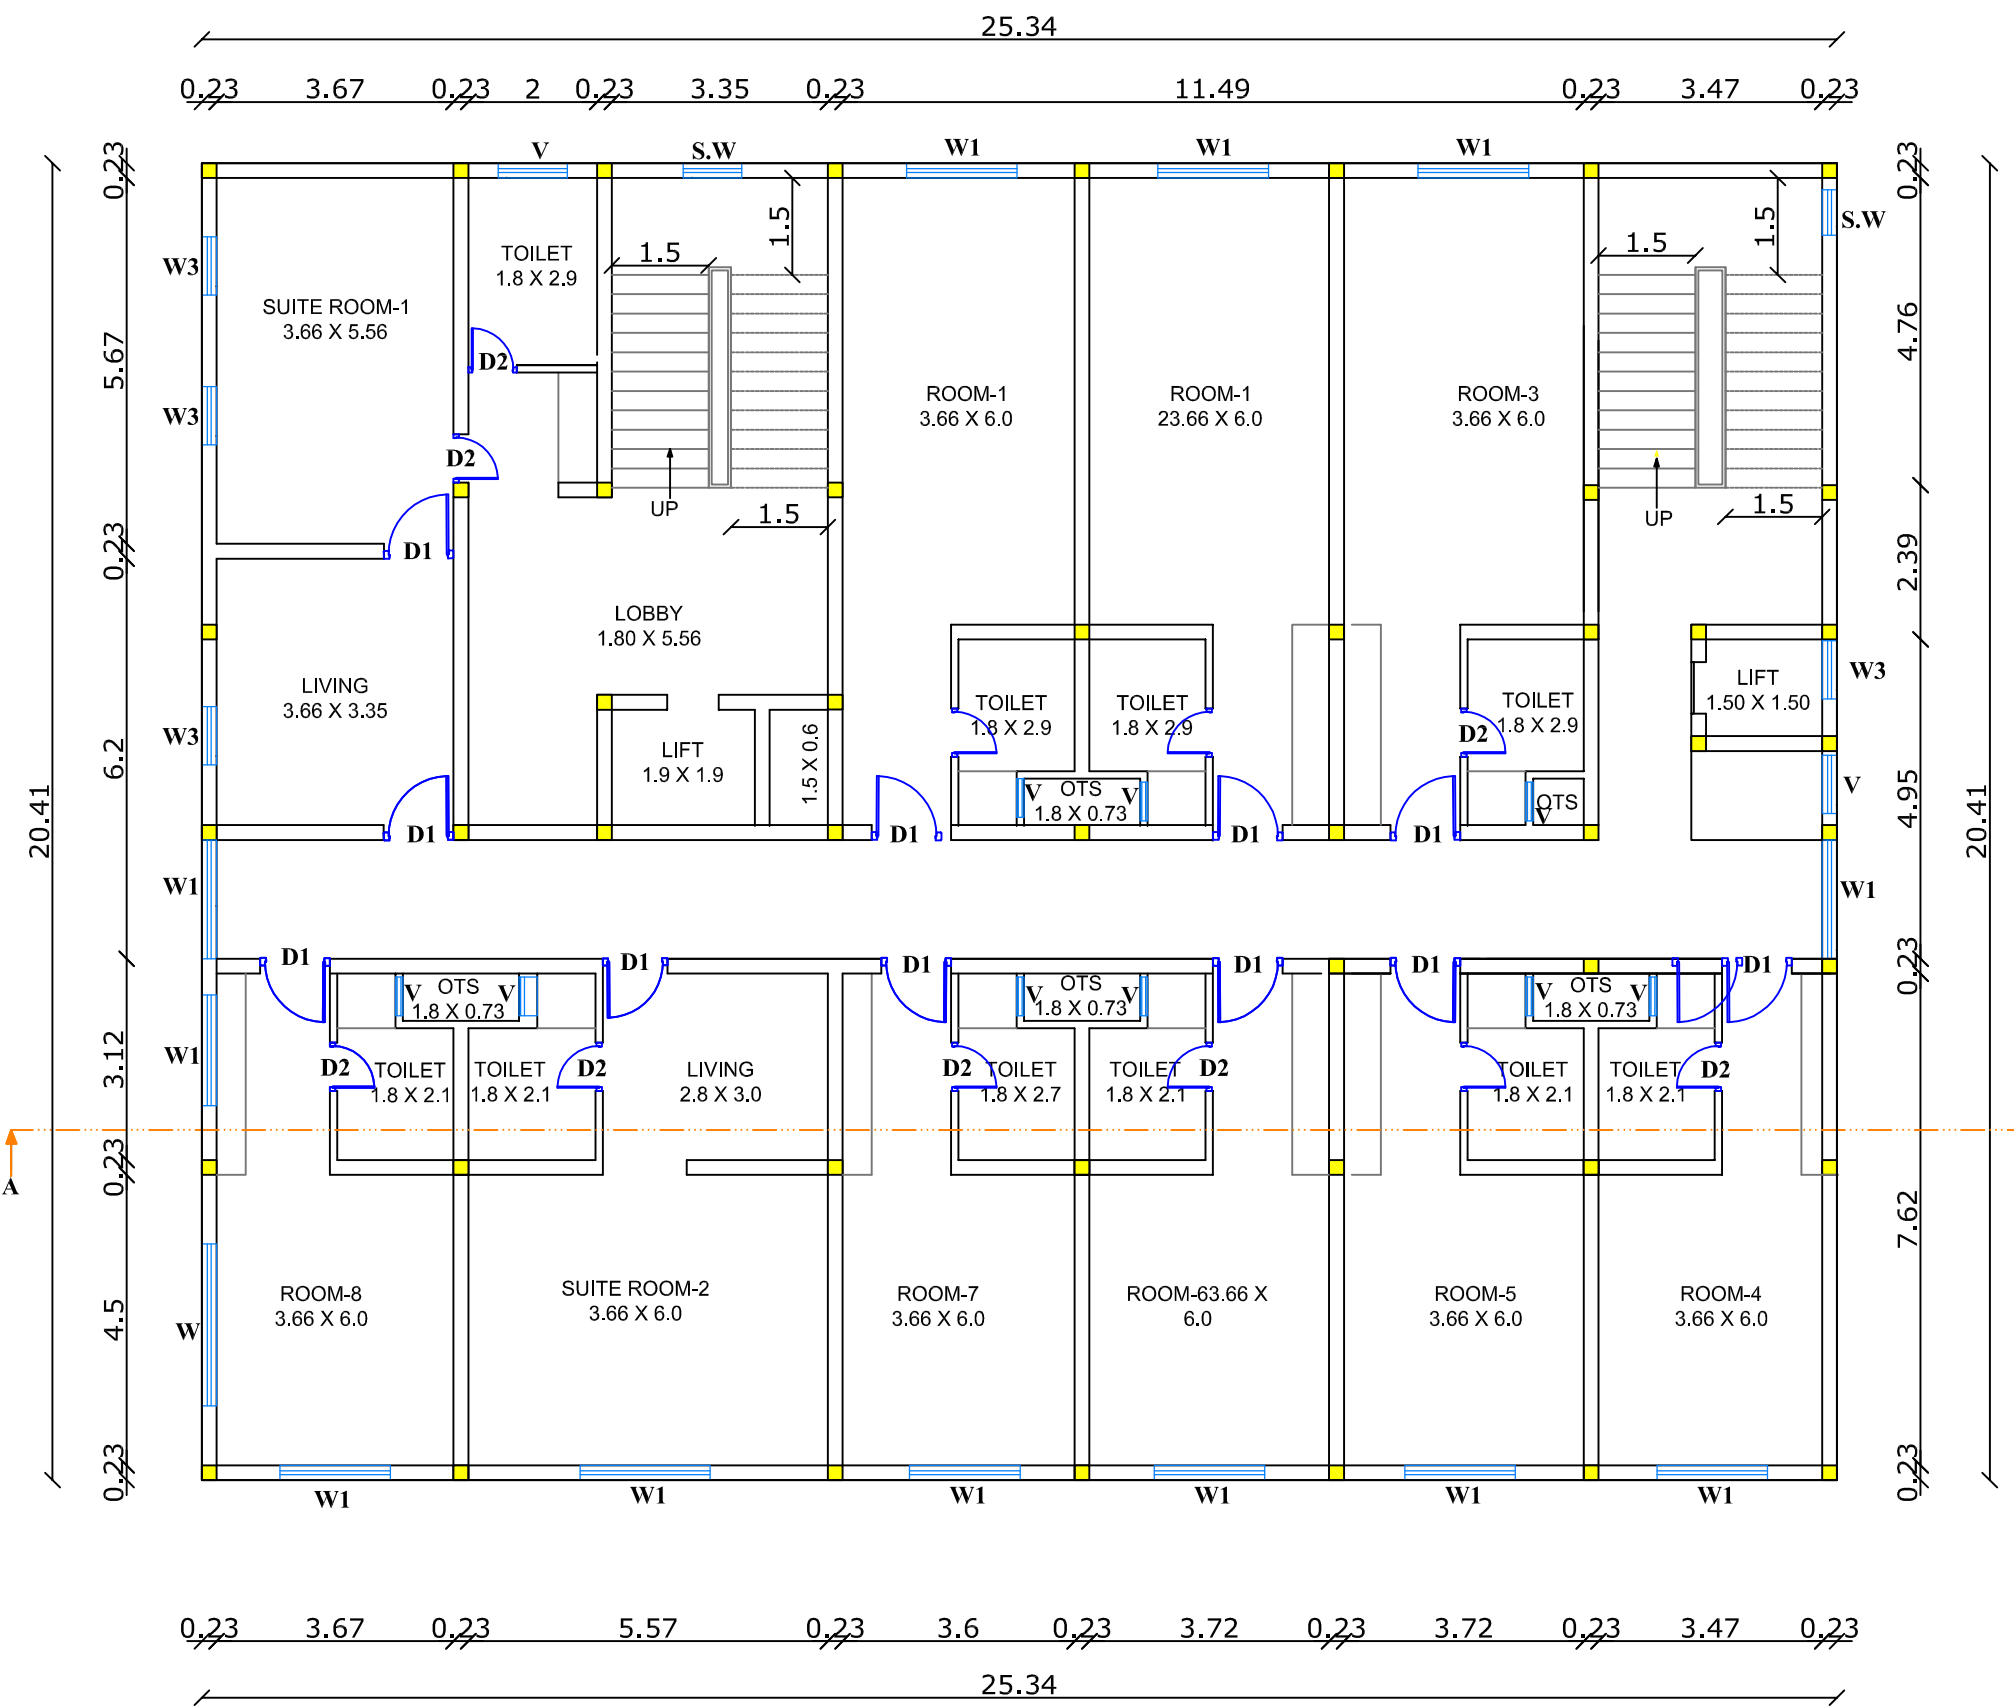

THIRD FLOOR PLAN

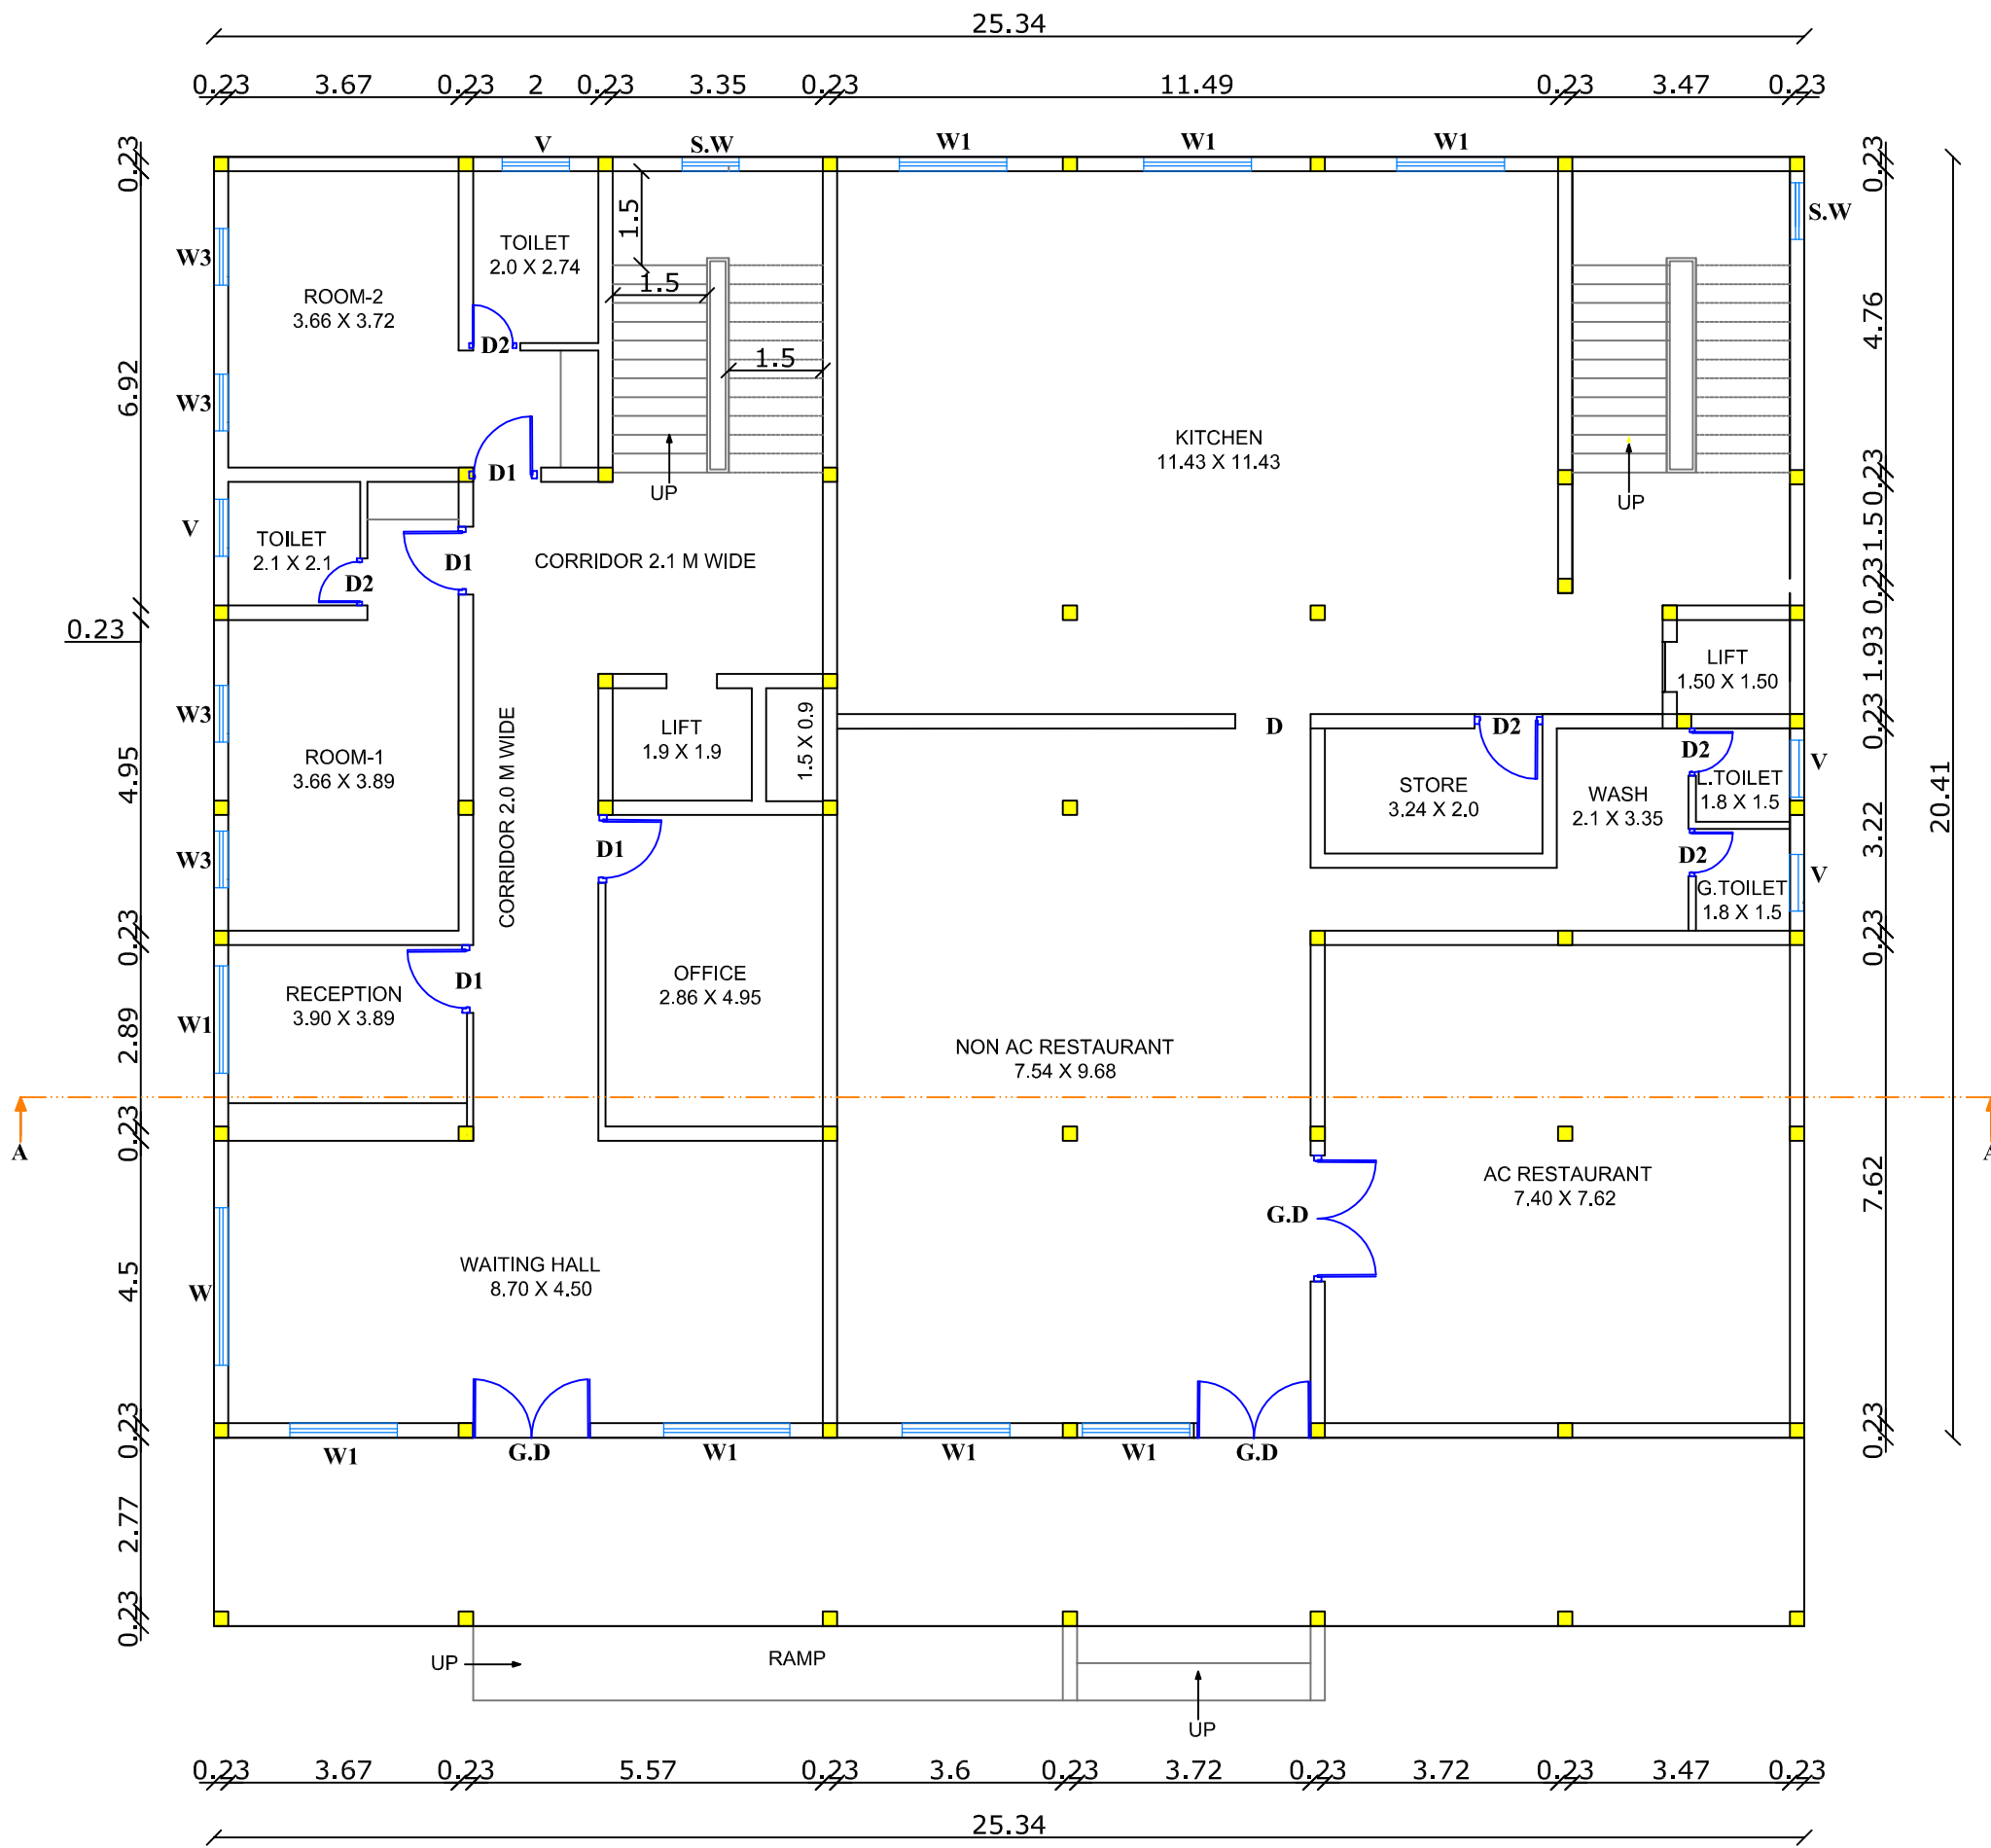

GROUND FLOOR PLAN

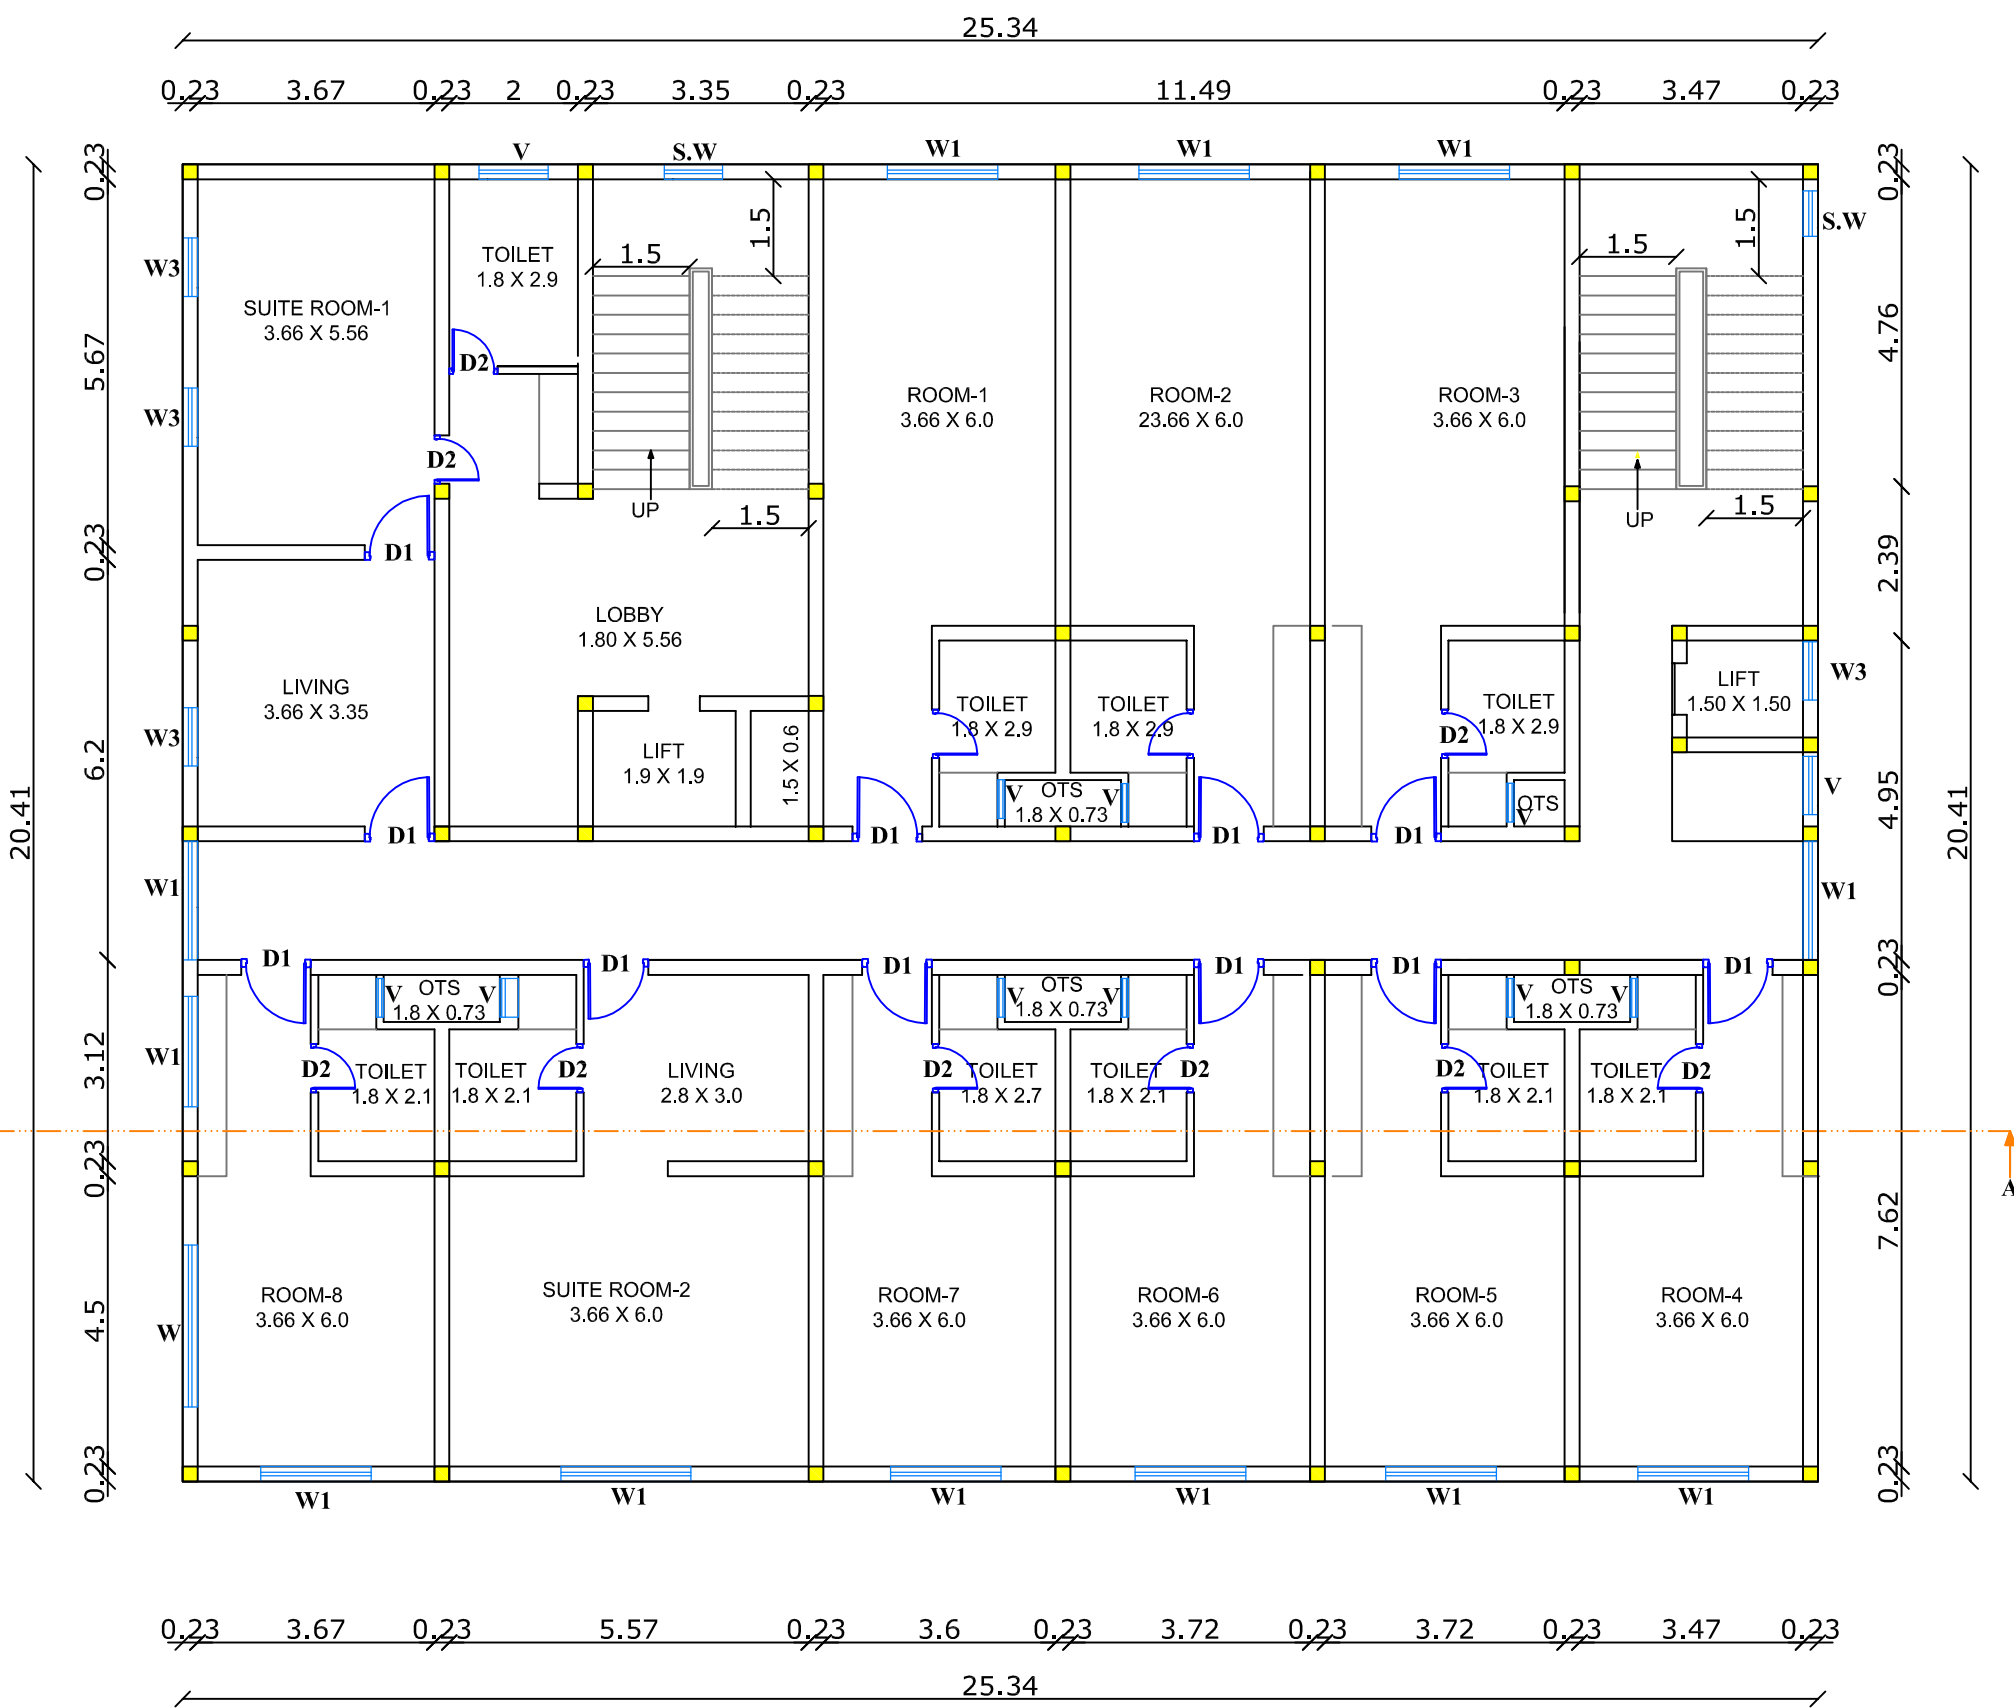

FIRST FLOOR PLAN



STRUCTURAL
ENGINEER



CONSTRUCTION
ENGINEER



APPLICANT

REG.ENGINEER



PLAN SHOWING THE PROPOSED CONSTRUCTION
OF HOTEL BUILDING IN S.NO:72A / 22B1 OF
VEERAPANDIYAPATTINAM VILLAGE, TIRUCHENTUR
PANCHAYAT AND UNION, THOOTHUKUDI DISTRICT.

SHEET -3


ALL DIMENSIONS ARE IN METER,
APPLICANT NAME:

JOINERIES

M.D	MAIN DOOR	2.5 x 2.10
G.D	GLASS DOOR	1.8 x 2.10
D	DOOR	1.22 x 2.10
D1	DOOR	1.00 x 2.10
D2	DOOR	0.75 x 2.10
W	WINDOW	2.51 x 1.37
W1	WINDOW	1.83 x 1.37
W2	WINDOW	1.52 x 1.37
W3	WINDOW	0.90 x 1.37
V2	VENTILATOR	0.91 x 0.61

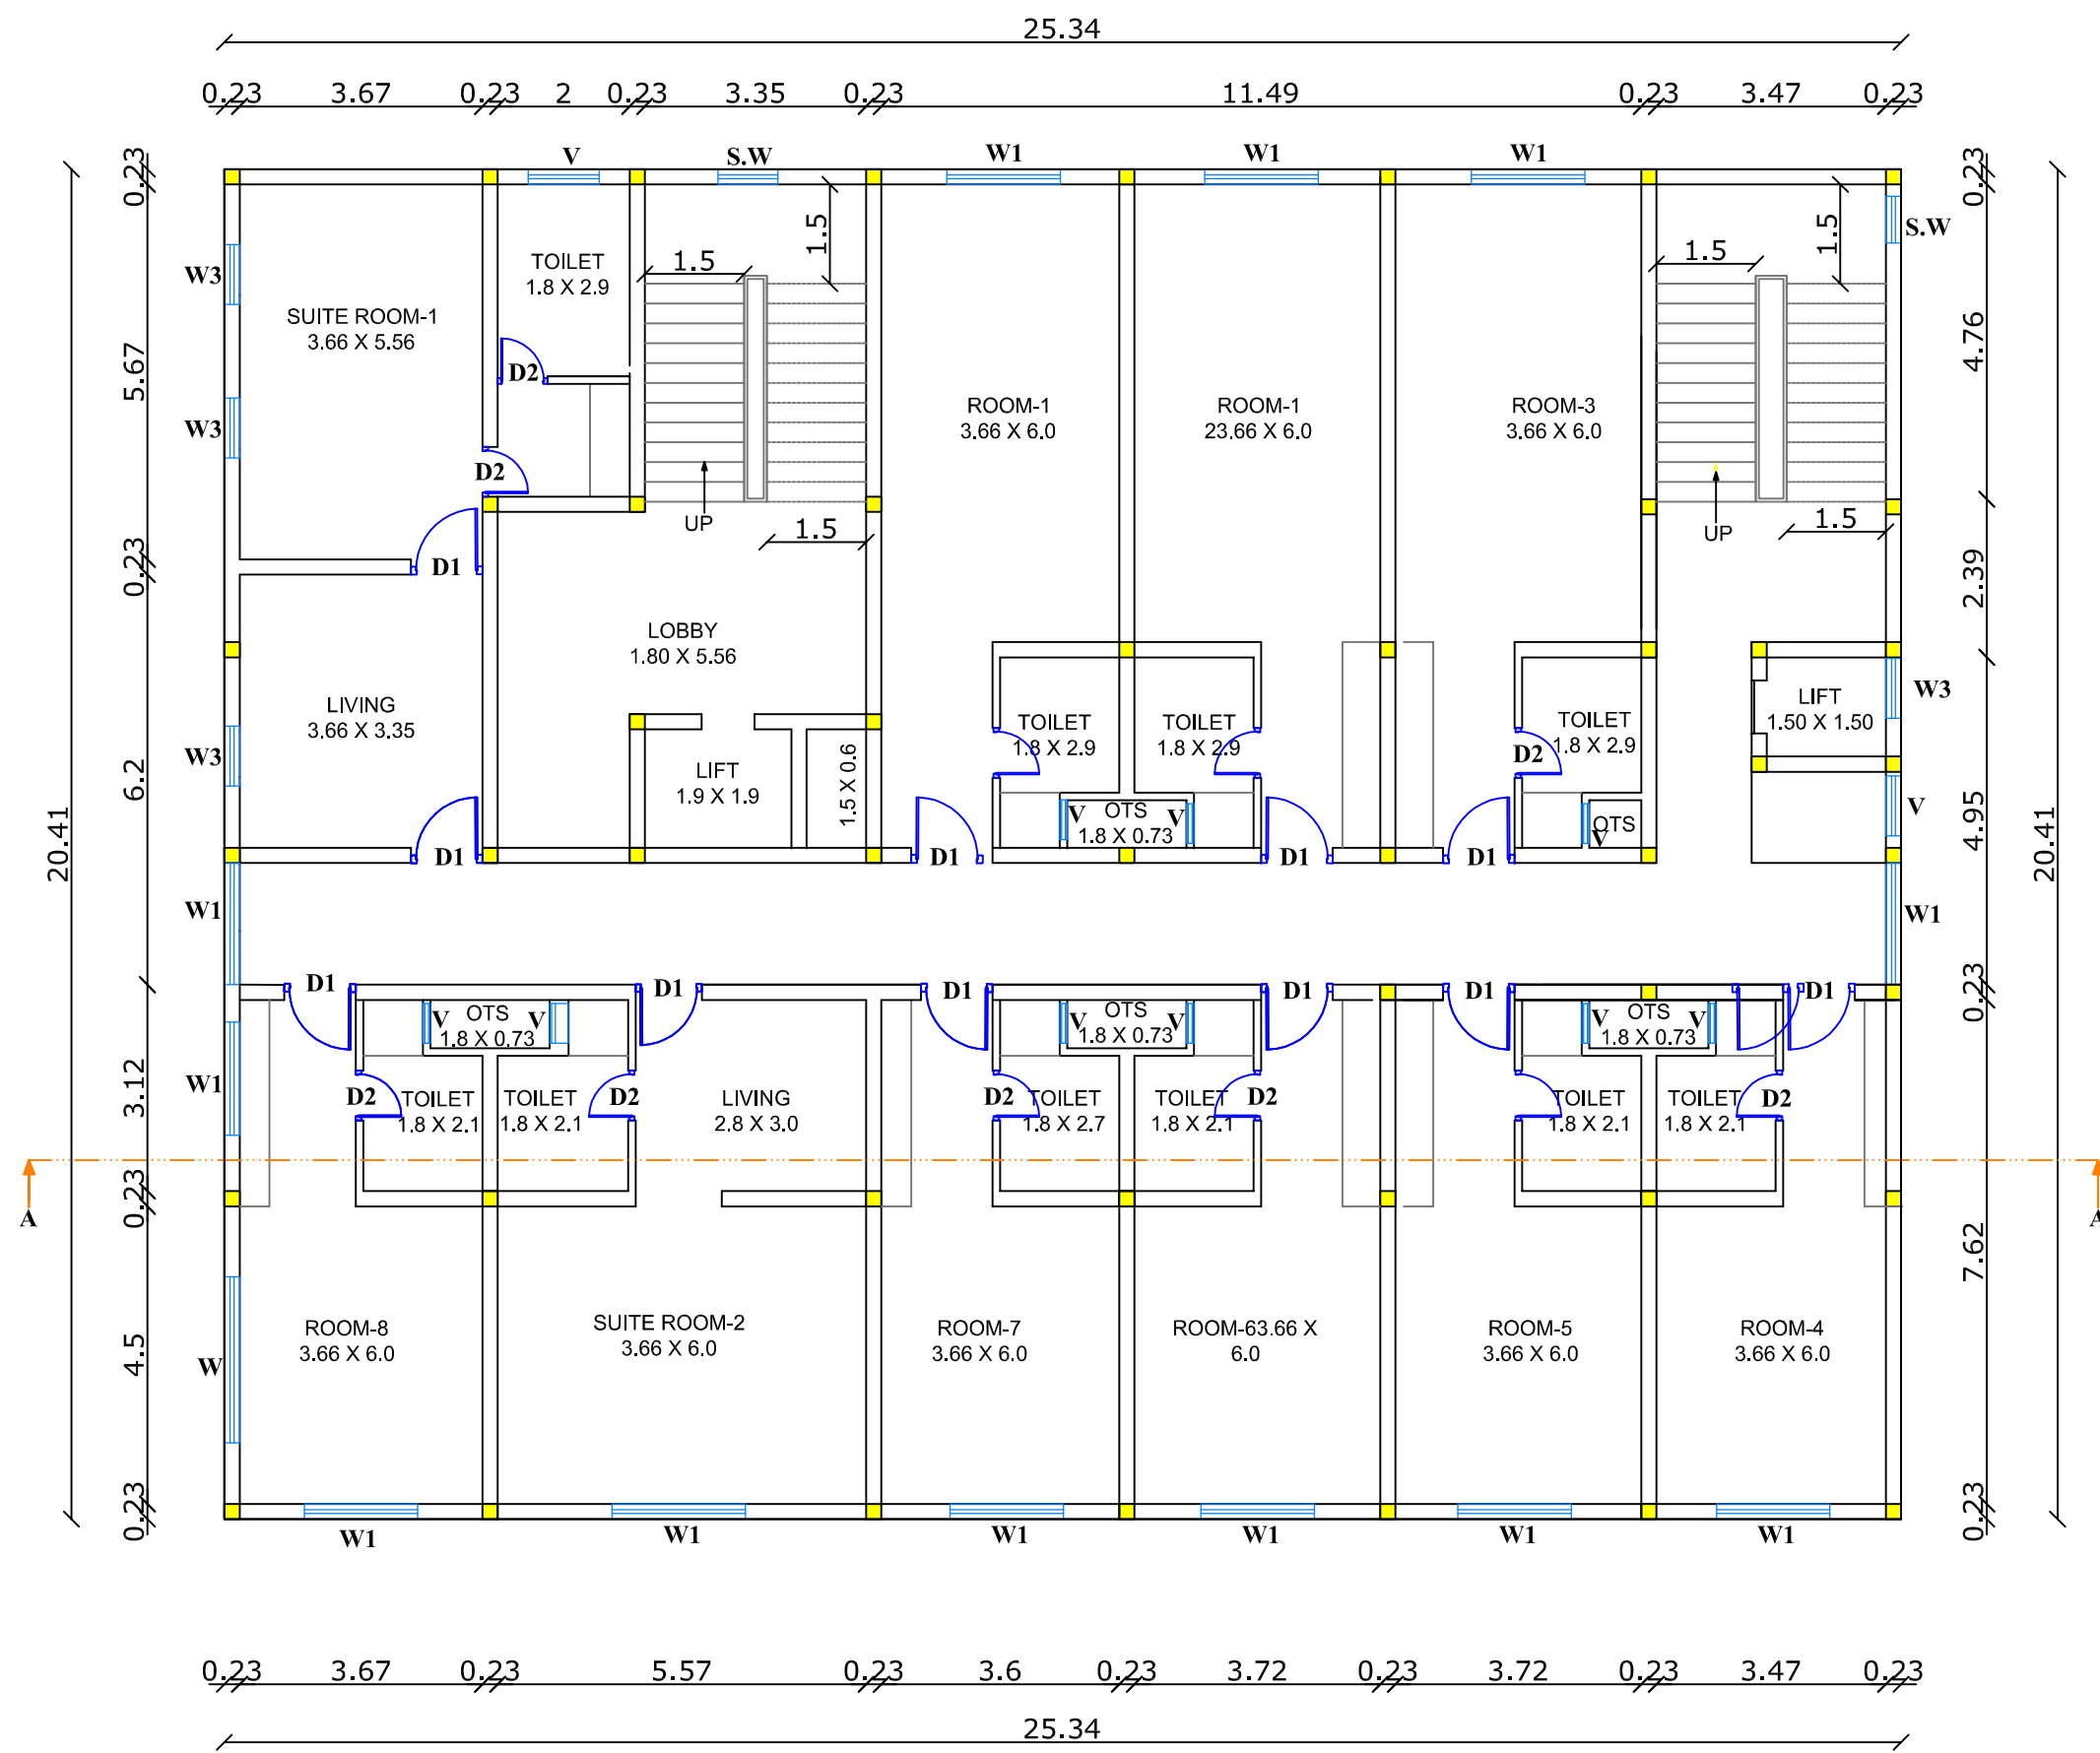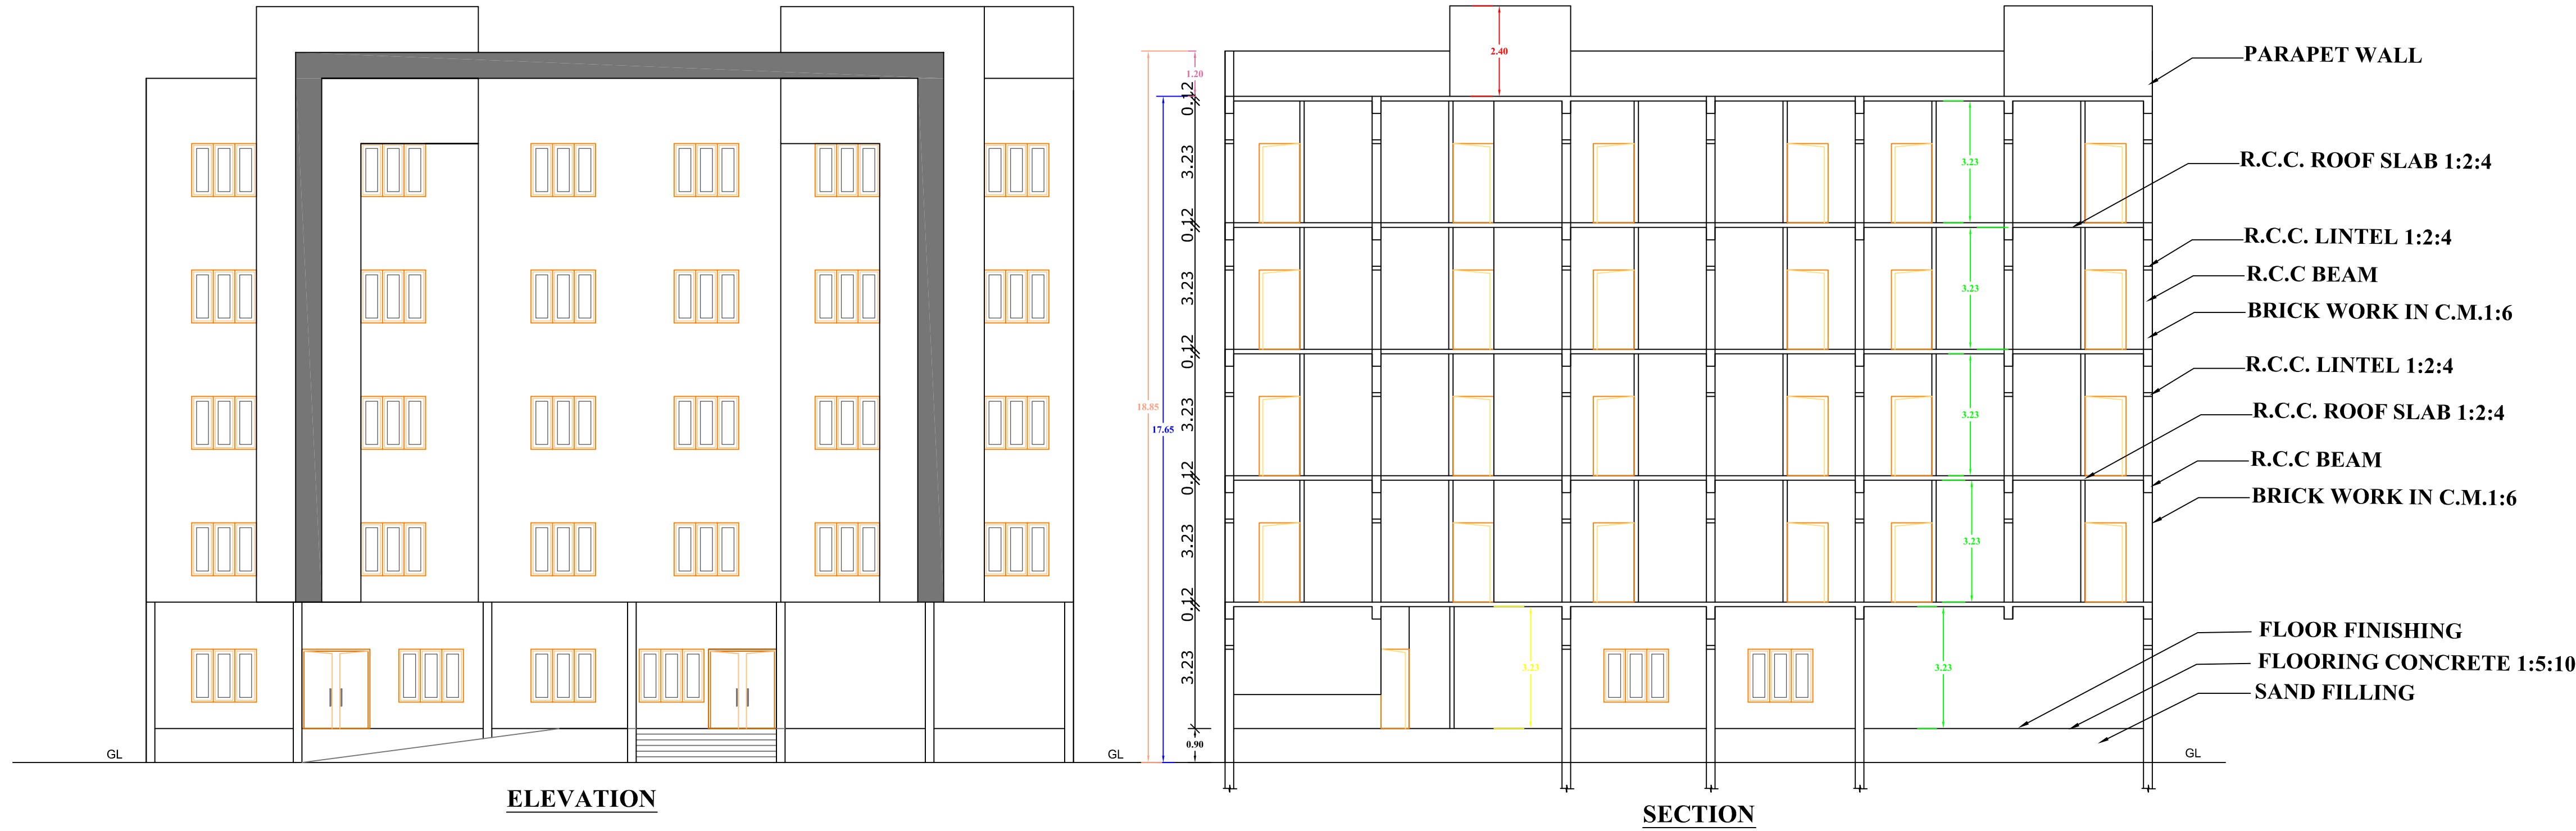

FOURTH FLOOR PLAN

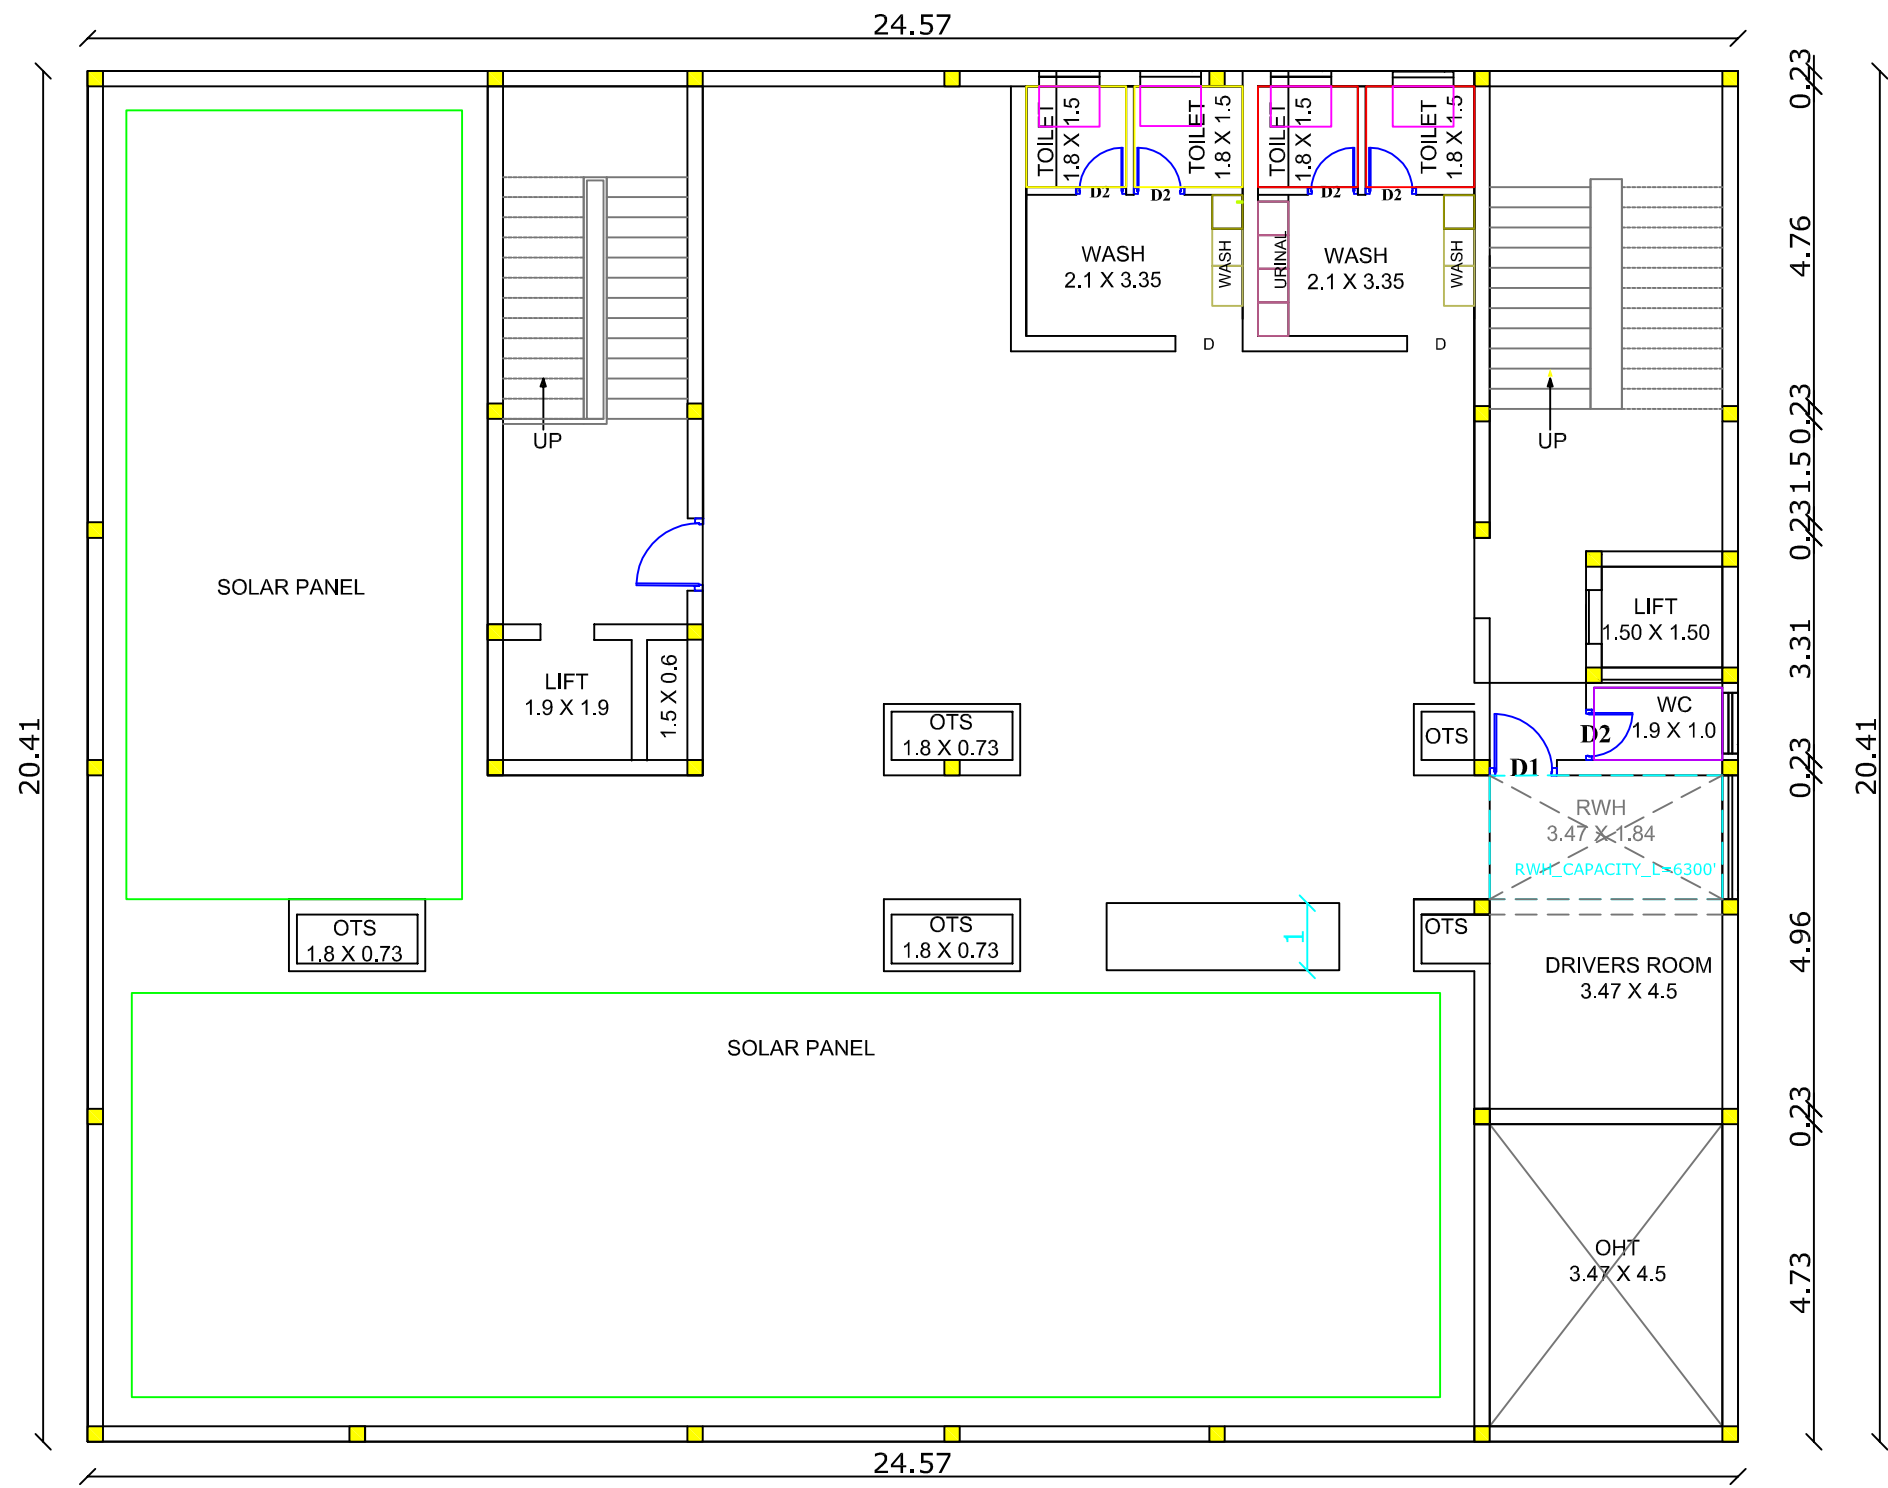

TERRACE FLOOR PLAN

STRUCTURAL
ENGINEER

CONSTRUCTION
ENGINEER

APPLICANT

REG.ENGINEER