

PP

APPROVAL RECORD

Planning Permission

Thoothukkudi district, Tamil Nadu

APPROVAL TYPE

Building Plan

ISSUING AUTHORITY

Rural Panchayat

The approval as the planning authority issued it, reproduced in full behind this page.

An approval speaks to what was sanctioned, not to what was built. Completion is a separate record.


N

The image contains two architectural drawings of a building facade and section.


ELEVATION: A line drawing of a building facade. It features a central vertical element with a window and a door. The overall height is 8.15, and the width is 6.95. The drawing includes a grid system with labels E.G.L. and G.L. at the bottom.

SECTION ON "AA": A cross-section drawing of the building. It shows the internal structure, including the roof, walls, and floor. The drawing includes a grid system with labels E.G.L. and G.L. at the bottom. The overall height is 8.15, and the width is 6.95. The drawing includes a list of materials and their proportions: PARAPET WALL, WEATHERING COURSE, ROOF CONCRETE IN 1:2:4, BRICK WORK IN CM 1:6, LINTEL BEAM IN 1:2:4, ROOF CONCRETE IN 1:2:4, BRICK WORK IN CM 1:6, LINTEL BEAM IN 1:2:4, TILE FLOORING, FLOORING PCC 1:5:10, GRAVEL FILLING, R.R.MASONRY IN CM 1:7, and P.C.C.1:5:10, 0.23M THICK.

SECTION ON "AA"

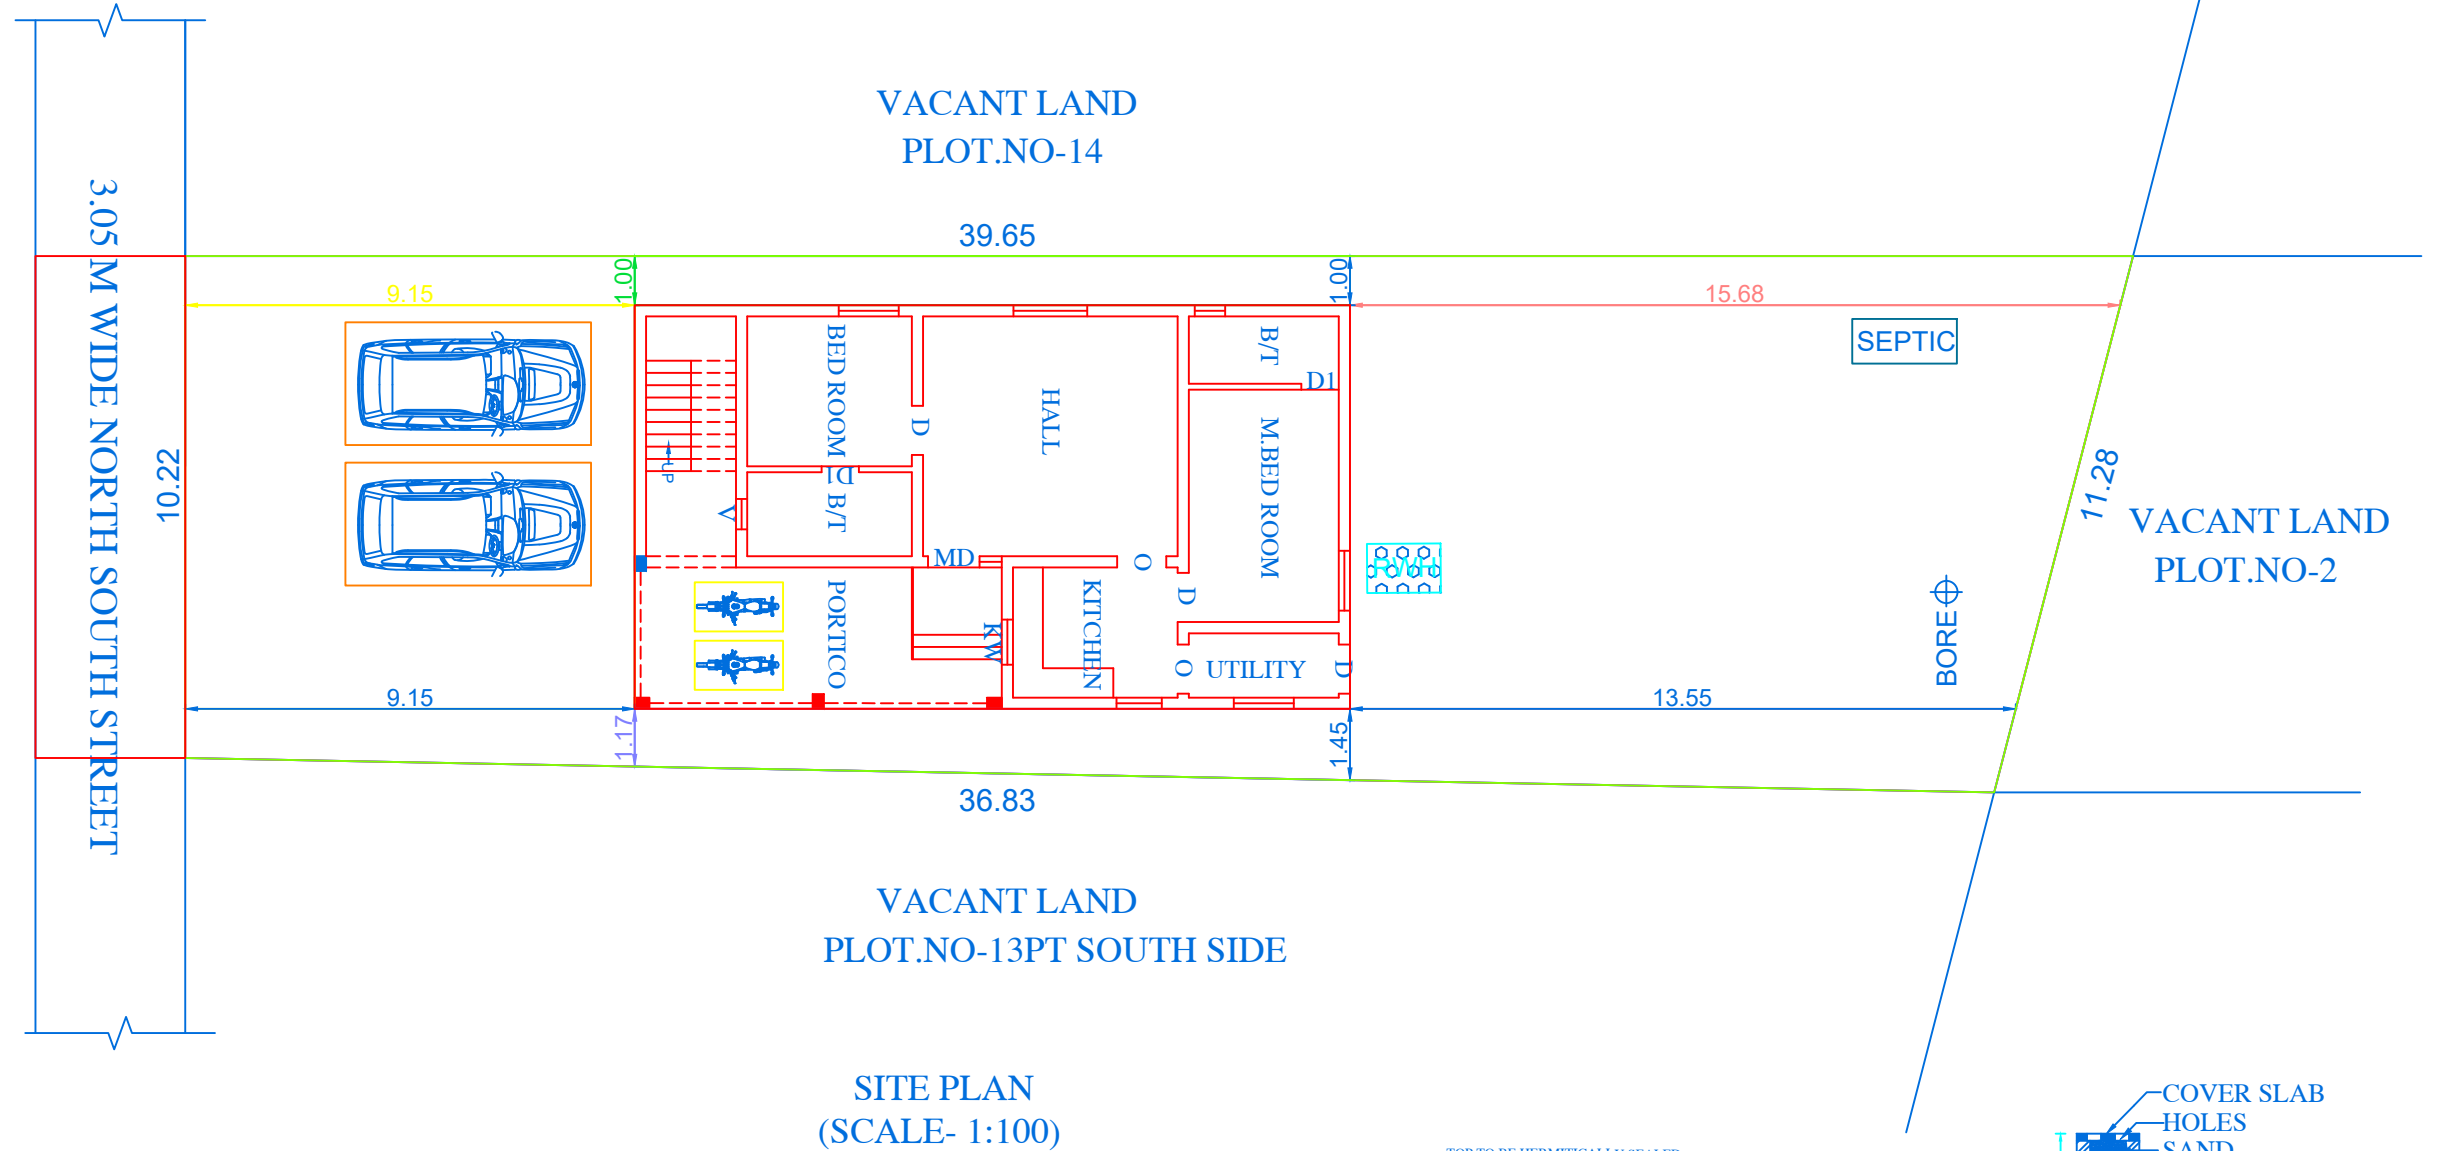


TERRACE FLOOR PLAN

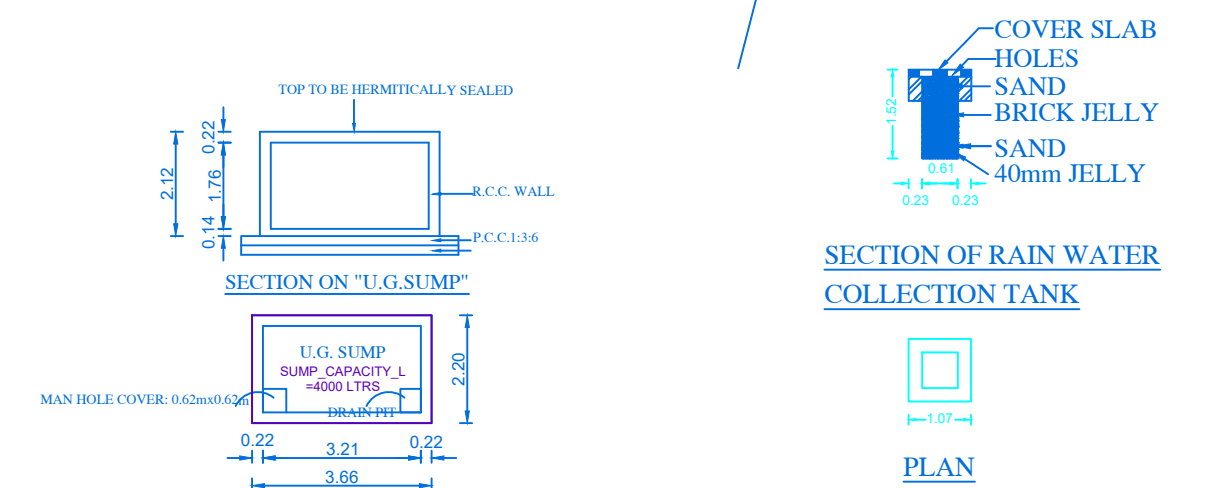


SECTION OF RAIN WATER COLLECTION TANK

PLAN

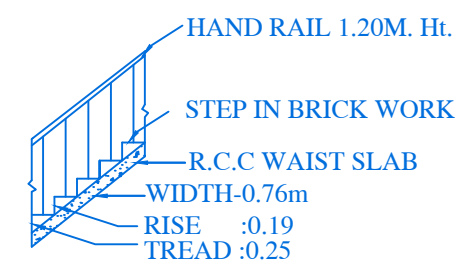

STAIR DETAIL

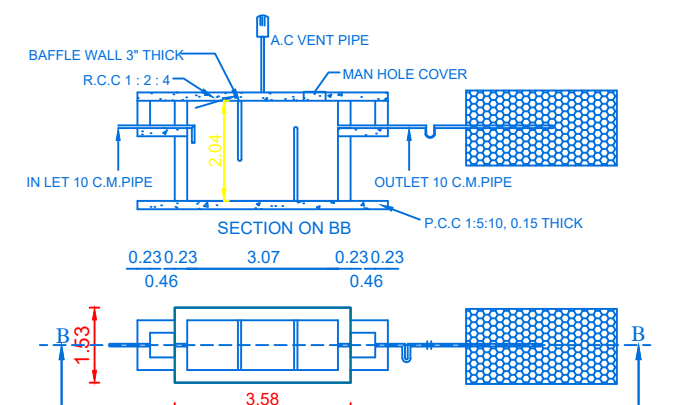

SEPTIC TANK AND TRENCH & U TRAP ADOPTED

5.00 2.30 FOUR WHEELER POCKET DETAILS	1.8 TWO WHEELER POCKET DETAILS	AREA DETAILS <table><tr><td>AREA</td><td>SQ.MT</td><td>SQ.FT</td><td></td></tr><tr><td>AREA OF SITE (Super Imposed)</td><td>410.57</td><td>4419.46</td><td rowspan="5"> APPLICANT </td></tr><tr><td>PLINTH AREA IN G.F</td><td>87.17</td><td>938.30</td></tr><tr><td>AREA OF PORTICO & STAIR IN G.F</td><td>32.51</td><td>349.94</td></tr><tr><td>PLINTH AREA IN G.F</td><td>31.35</td><td>337.45</td></tr><tr><td>AREA OF OPEN TO SKY</td><td>290.89</td><td>3131.14</td></tr></table>			AREA	SQ.MT	SQ.FT		AREA OF SITE (Super Imposed)	410.57	4419.46	APPLICANT	PLINTH AREA IN G.F	87.17	938.30	AREA OF PORTICO & STAIR IN G.F	32.51	349.94	PLINTH AREA IN G.F	31.35	337.45	AREA OF OPEN TO SKY	290.89	3131.14			
AREA	SQ.MT	SQ.FT																									
AREA OF SITE (Super Imposed)	410.57	4419.46	APPLICANT																								
PLINTH AREA IN G.F	87.17	938.30																									
AREA OF PORTICO & STAIR IN G.F	32.51	349.94																									
PLINTH AREA IN G.F	31.35	337.45																									
AREA OF OPEN TO SKY	290.89	3131.14																									
PARKING REQUIRED :- NO. OF CAR POCKETS : 1 Nos NO. OF BIKE POCKETS : 1 Nos			PARKING PROVIDED :- NO. OF CAR POCKETS : 2 Nos NO. OF BIKE POCKETS : 1 Nos																								
PARKING CALCULATION: NO. OF CAR & BIKE POCKETS PROVIDED FLOOR AREA IN G.F = 119.68 sq.mt. FLOOR AREA IN F.F = 31.35 sq.mt. Total F.A = 151.03 sq.mt. F.A- Above 75 sq.mt. = 1 Car Space For Every 75 Sq.mtr.			JOINERY DETAILS <table><tr><td>M.D</td><td>MAIN DOOR</td><td>1.05 x 2.13</td><td rowspan="8"> Er.P.POOPATHI RAJA, B.E., Registered Engineer - Grade II Reg.No.KPY/2023/06 Lakshmi Consultancy & Construction D.No.880K/1, Pallakku Road Muthu Nagar, Kovilpatti - 628 501 Cell : 9524533485, 7904324650 REGISTERED ENGINEER </td></tr><tr><td>D</td><td>DOOR</td><td>1.00 x 2.13</td></tr><tr><td>D1</td><td>DOOR</td><td>0.76 x 2.13</td></tr><tr><td>W</td><td>WINDOW</td><td>1.50 x 1.50</td></tr><tr><td>W1</td><td>WINDOW</td><td>1.22 x 1.22</td></tr><tr><td>KW</td><td>KITCHEN WINDOW</td><td>0.92 x 0.62</td></tr><tr><td>V</td><td>VENTILATOR</td><td>0.92 x 0.62</td></tr></table>			M.D	MAIN DOOR	1.05 x 2.13	Er.P.POOPATHI RAJA, B.E., Registered Engineer - Grade II Reg.No.KPY/2023/06 Lakshmi Consultancy & Construction D.No.880K/1, Pallakku Road Muthu Nagar, Kovilpatti - 628 501 Cell : 9524533485, 7904324650 REGISTERED ENGINEER	D	DOOR	1.00 x 2.13	D1	DOOR	0.76 x 2.13	W	WINDOW	1.50 x 1.50	W1	WINDOW	1.22 x 1.22	KW	KITCHEN WINDOW	0.92 x 0.62	V	VENTILATOR	0.92 x 0.62
M.D	MAIN DOOR	1.05 x 2.13	Er.P.POOPATHI RAJA, B.E., Registered Engineer - Grade II Reg.No.KPY/2023/06 Lakshmi Consultancy & Construction D.No.880K/1, Pallakku Road Muthu Nagar, Kovilpatti - 628 501 Cell : 9524533485, 7904324650 REGISTERED ENGINEER																								
D	DOOR	1.00 x 2.13																									
D1	DOOR	0.76 x 2.13																									
W	WINDOW	1.50 x 1.50																									
W1	WINDOW	1.22 x 1.22																									
KW	KITCHEN WINDOW	0.92 x 0.62																									
V	VENTILATOR	0.92 x 0.62																									
FSI DETAILS		PROPOSED		PERMISSIBLE																							
TOTAL COVERED AREA ON ALL FLOORS = 151.03 / 410.57		0.36	2.00																								

K. J. B. B. B. B.
APPLICANT

Er.P.POOPATHI RAJA, B.E.,
Registered Engineer - Grade II
Reg.No.KPY/2023/06
Lakshmi Consultancy & Construction
D.No.880K/1, Pallakku Road
Muthu Nagar, Kovilpatti - 628 501
Cell : 9524533485, 7904324650
REGISTERED ENGINEER



ALL DIMENSIONS ARE IN METRE
SCALE 1:100

Eight ways to know a piece of land before you pay for it.

This report covers one part of the picture. These cover the rest, drawn from the same government records, for any property in Tamil Nadu.

LandLens One

Ask anything about a property and get an answer grounded in live government records, with the sources shown.

[/landlens/one](#)



Verify My Land

Every record check run on one property and returned as a single report.

[/landlens/verify-my-land](#)



Legal Opinion

An advocate's written opinion on the title, built on the records we pull for it.

[/landlens](#)



One Map

Every layer on one map: the parcel, its boundary, zoning, water bodies and what sits around it.

[/landlens/one/map](#)



PriceMap

What land actually changed hands for around this plot, taken from the registered deeds.

[/landlens/pricemap](#)



Build Scope

What you are allowed to build here: floor space, height, coverage and setbacks.

[/landlens/build-scope](#)



Property Tracker

Watch a property and hear about it when something new is registered against it.

[/landlens/property-tracker](#)



Deal Room

Run the transaction in one place: documents, stamping, signatures and the parties.

[/landlens/deal-room](#)



Twenty-four checks you can run yourself, at no cost.

Records and verification

The registers themselves, read for you.

Encumbrance Certificate

Patta and Chitta

Field Measurement Sketch

EC Analyzer

Bank charge check

Court case search

Seller background check

Approval check by survey

Value and duty

What it is worth and what it costs to register.

Guideline value by street

Guideline value by survey

Stamp duty and registration fees

Capital gains

Floor space index

Area unit converter

Zoning and land use

What the plan says can happen on this land.

Land use zone finder

CMDA land use check

Coastal regulation zone

Master plan check

Water bodies finder

Airport height clearance

Registers and directories

Who holds it, and which office keeps the record.

Find your registering office

Temple property check

Waqf property check

RERA register



Every free tool
/tools



Services we run
for you
/services



The LandLens
suite
/landlens/one



Every claim in this document traces back to a government record.

Legal opinions, due diligence and title verification

Building plan, layout and sub-division approvals

Completion and occupancy certificates, regularisation

Escrow, negotiation and NRI property management

Land survey, soil testing, architecture and construction

Verified RealEstate
3/350/2 Mettukuppam,
OMR Thoraipakkam,
Chennai 600 097, India
hello@verified.realestate
+91 9996 12 9996

Prepared from the registers named on the page each finding sits on. Where a register could not be read, this document says so in its place rather than leaving the gap to be read as a clean result.

