

PP

APPROVAL RECORD

Planning Permission

Thoothukkudi district, Tamil Nadu

APPROVAL TYPE


Building Plan

ISSUING AUTHORITY


Rural Panchayat

The approval as the planning authority issued it, reproduced in full behind this page.


An approval speaks to what was sanctioned, not to what was built. Completion is a separate record.

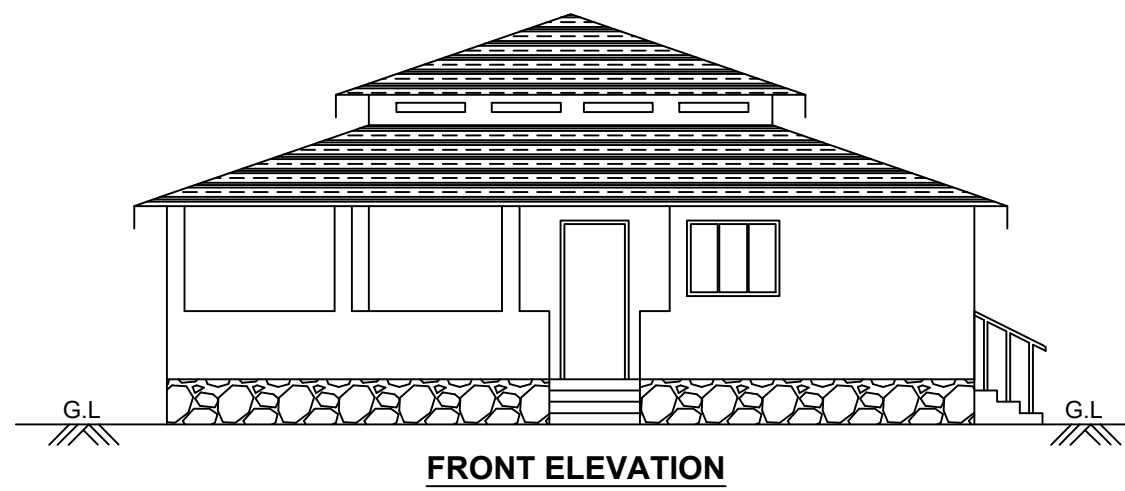


FRONT ELEVATION

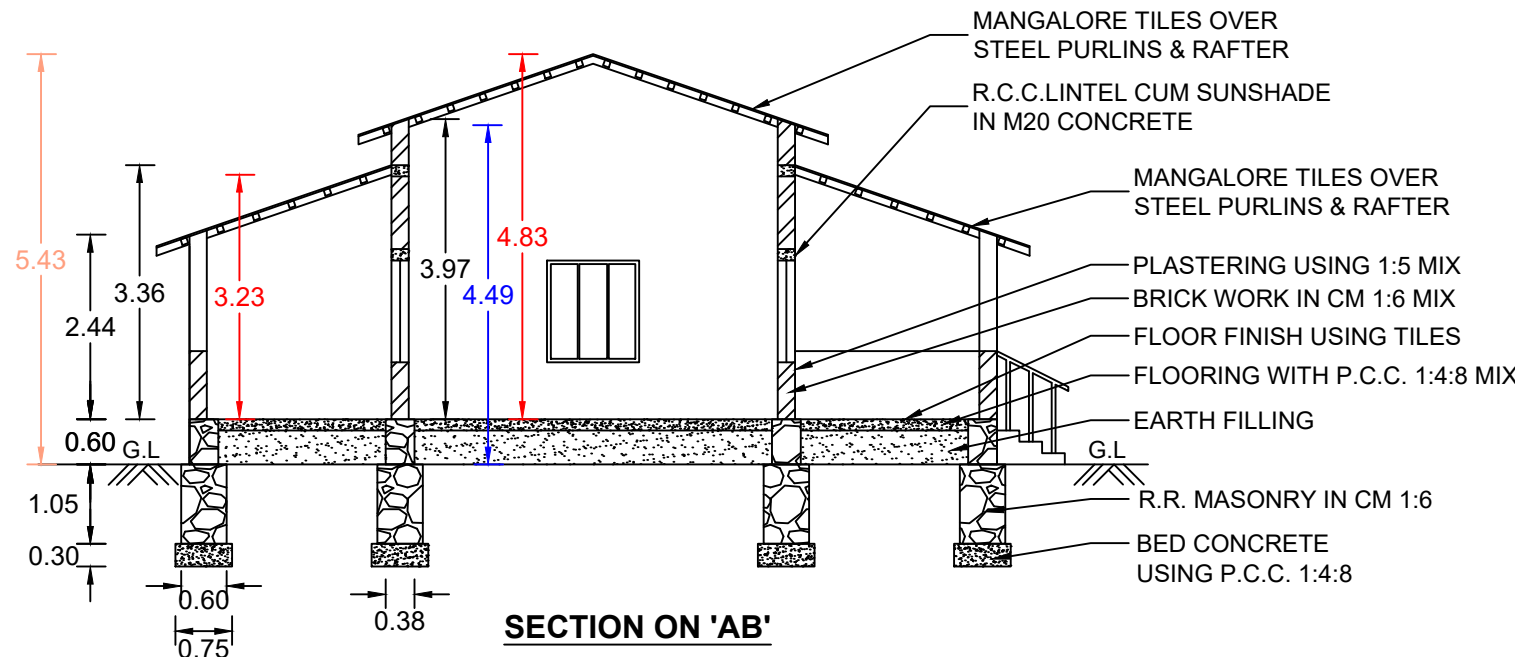


SECTION ON 'AB'

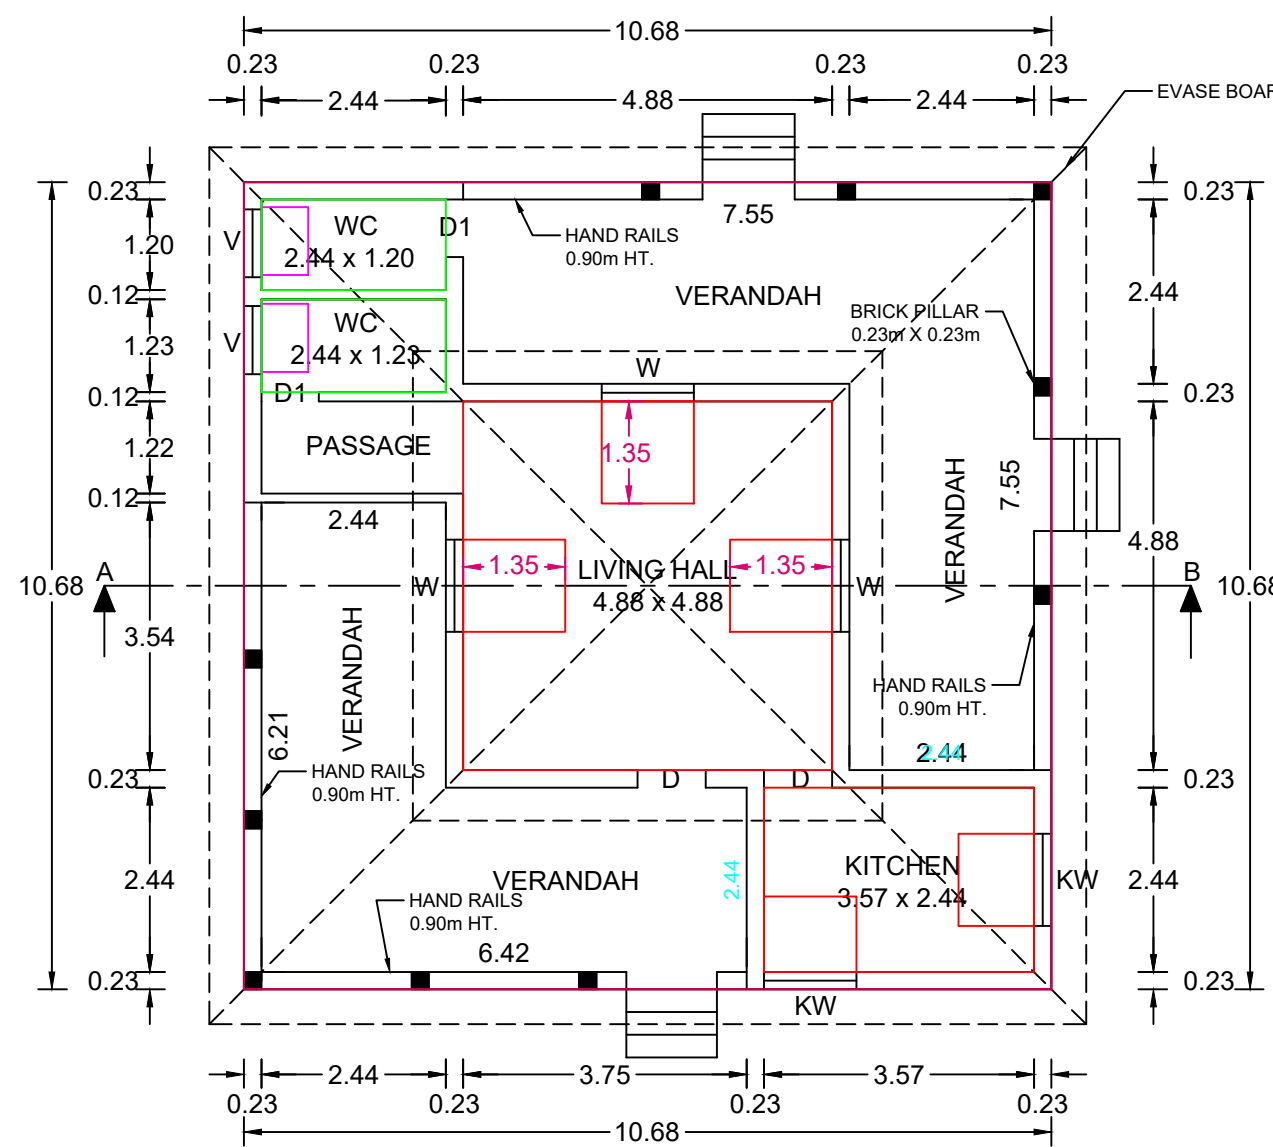


GROUND FLOOR PLAN

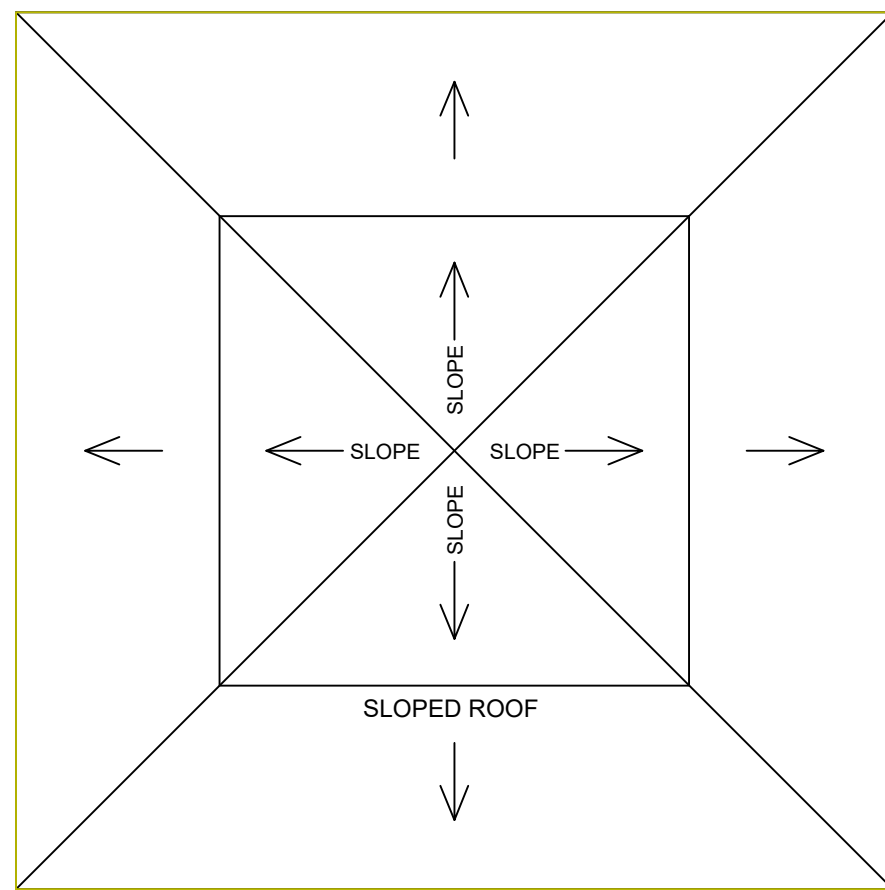

ROOF PLAN

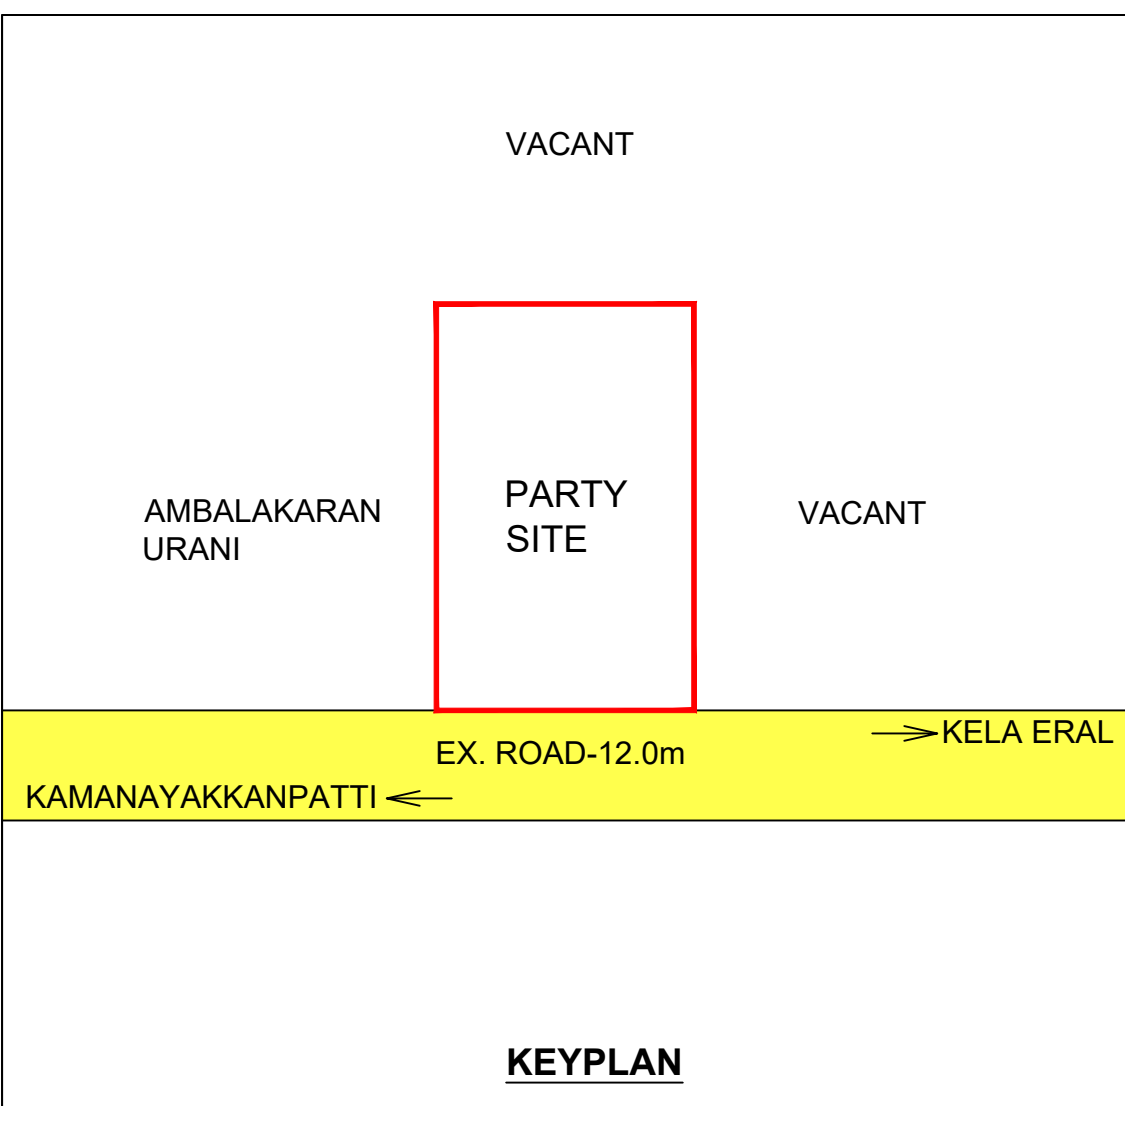


KEYPLAN

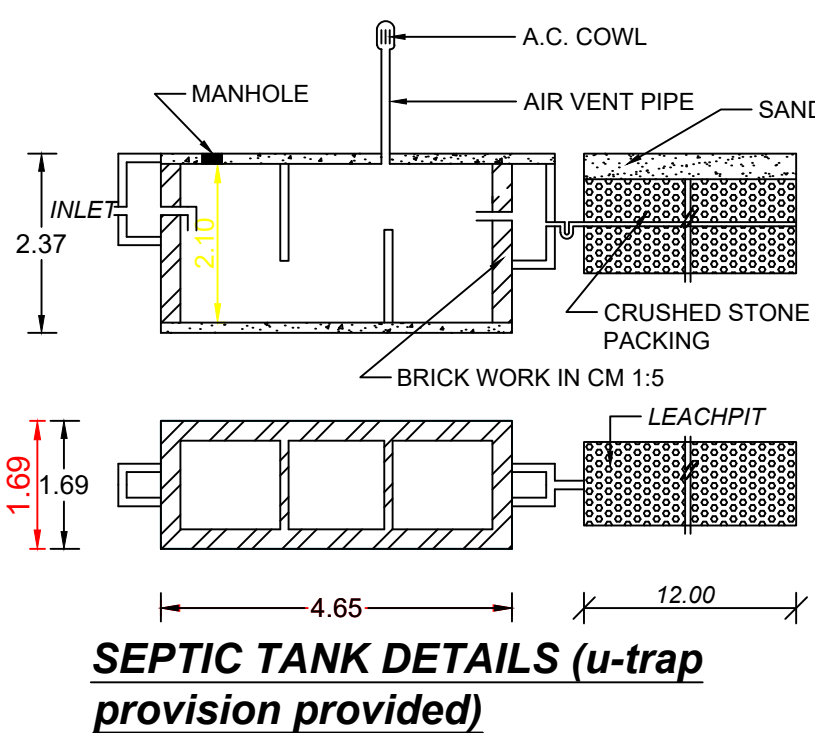


SEPTIC TANK DETAILS (u-trap provision provided)

PLAN INFO
DISTRICT=THOOTHUKUDI
TALUK=KOVILPATTI
JURISDICTION_TYPE=PANCHAYAT
AS_PER_DOCUMENT=6550.0
PLOT_AREA_M2=6859.45
PLOT_NO=0
SURVEY_NO=214/2A1,2B1
PATTA_NO=1831
FMB_OR_PLR=6550.0
AS_AT_SITE=6859.45
SINGLE_FAMILY_BLDG=YES
IS_SWIMMING_POOL_EXISTS=NO
CRZ=NO
SECURITY_ZONE=NO
ACCESS_WIDTH_M=66.40
ROAD_WIDTH=12.0
ROAD_LENGTH=200
AREA_TYPE=OTHERS
AVG_PLOT_DEPTH= 113.94
AVG_PLOT_WIDTH= 55.51
LAND_USE_ZONE=RESIDENTIAL
IF_HERITAGE_TOWN_LESS THAN_1KM_RADIUS=NO
RWH_DECLARED=YES
OSR_APPLICABLE=YES
OSR_SURREY_BUYBACK_RETAIN=RETAIN
RWH_DECLARED=YES
PREMIUM_FSI_REQUIRED=NO
IS_APPROVED_LAYOUT=NO

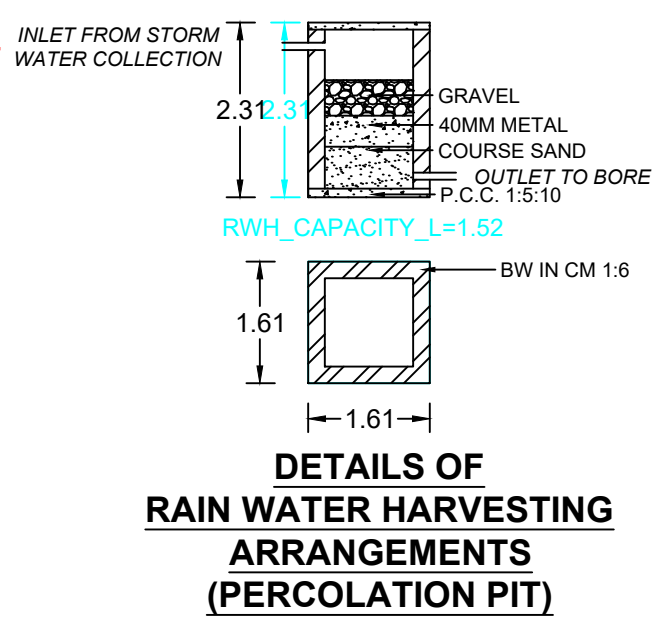

DETAILS OF RAIN WATER HARVESTING ARRANGEMENTS (PERCOLATION PIT)

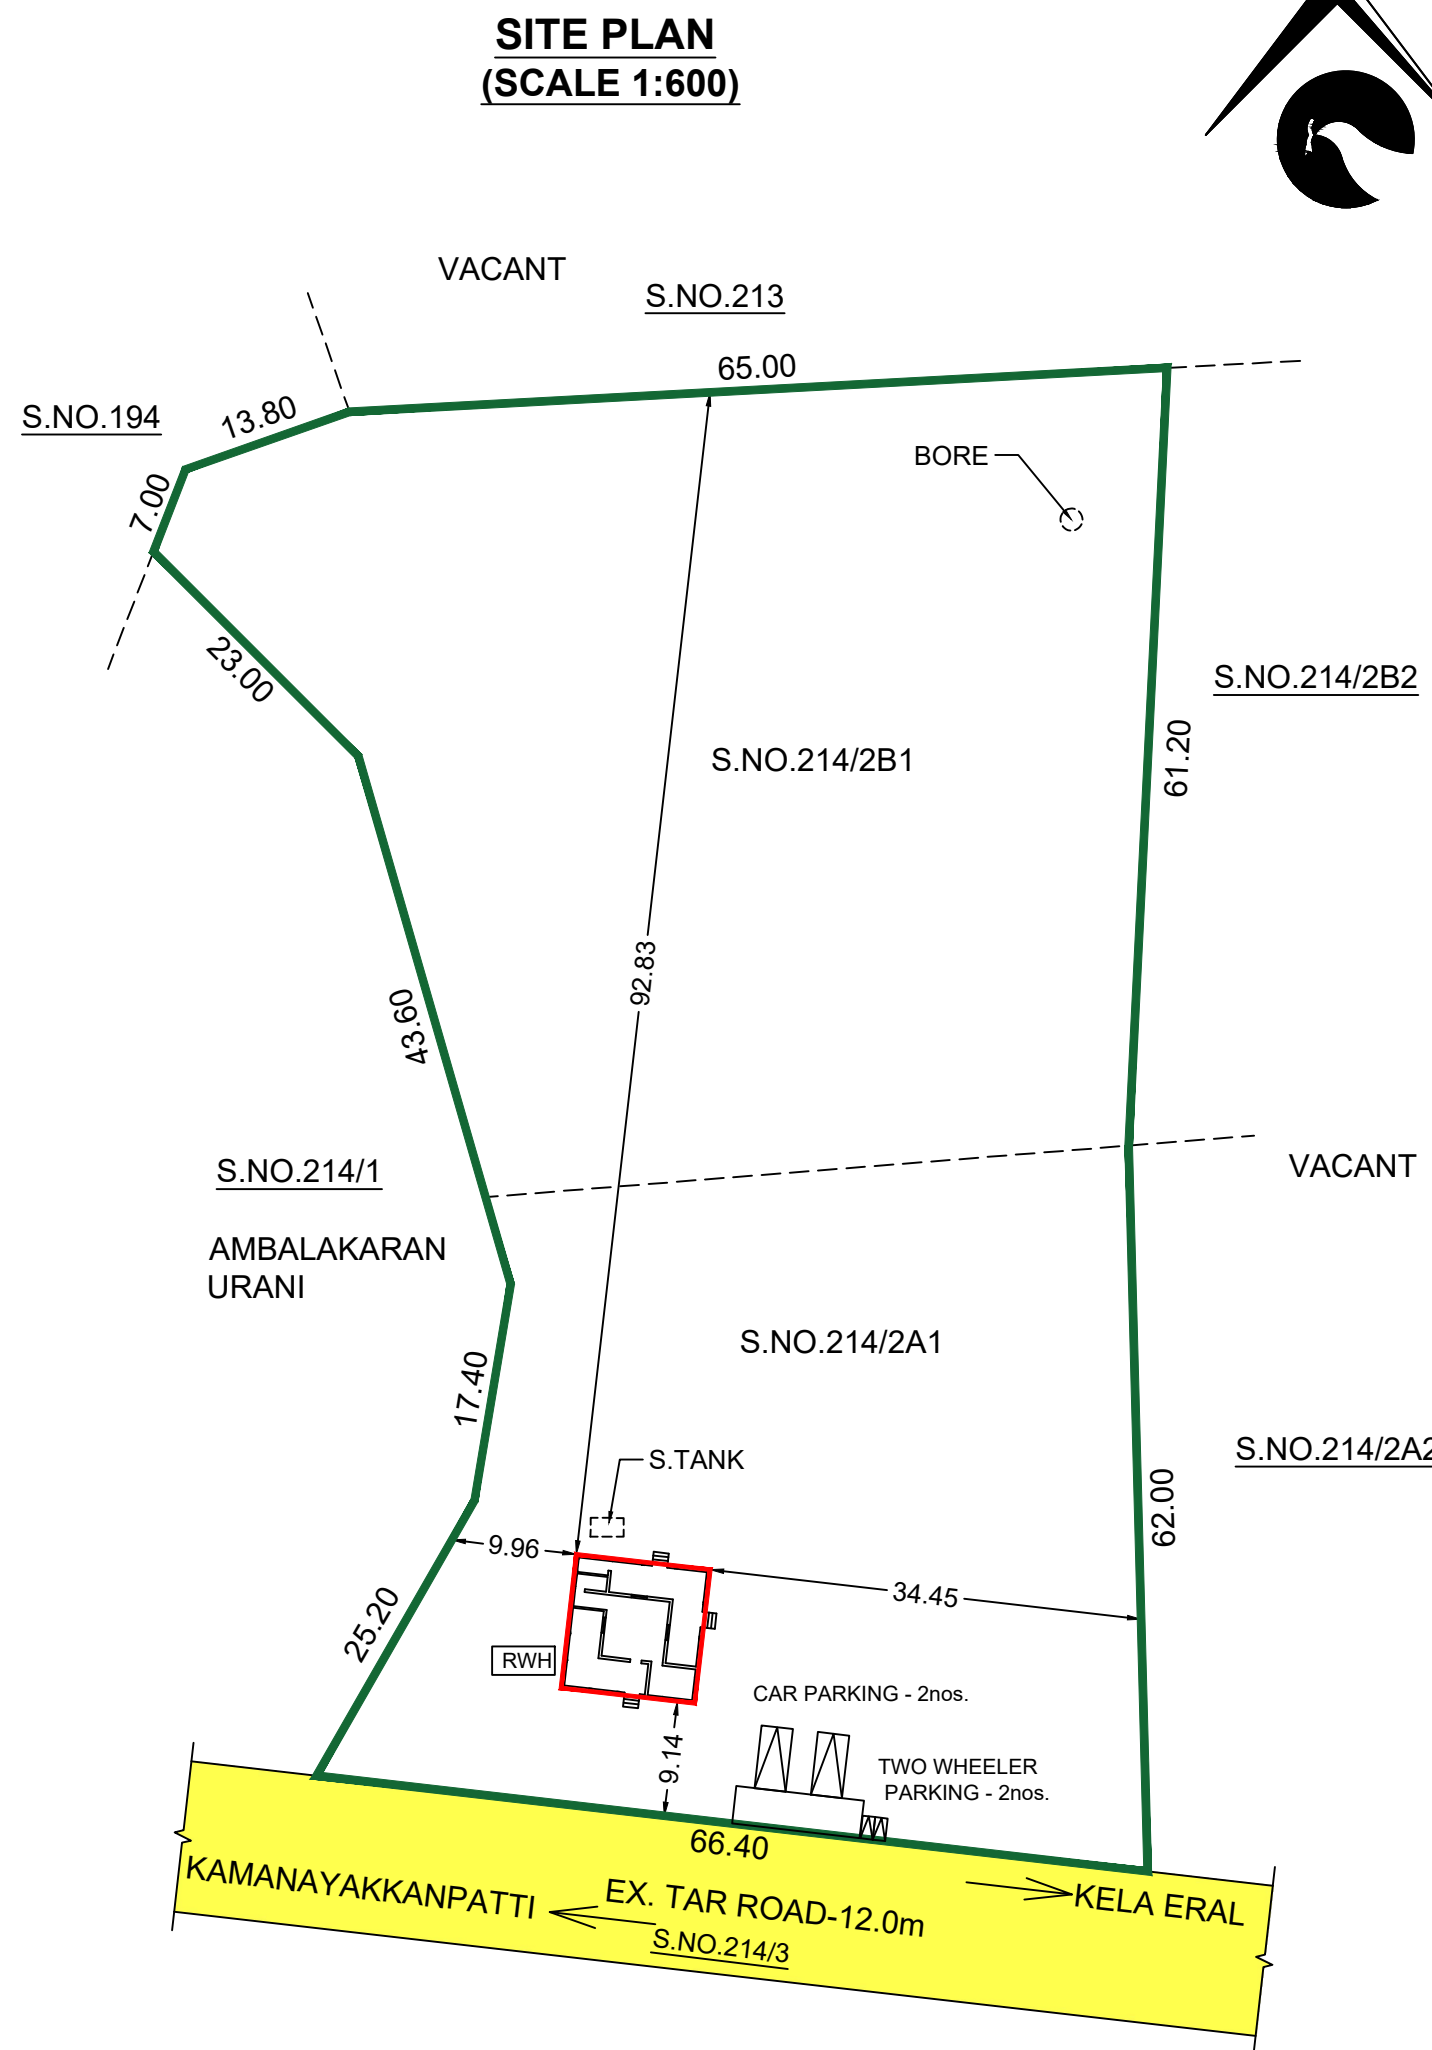

SITE PLAN
(SCALE 1:600)

PLAN SHOWING THE PROPOSED CONSTRUCTION OF
DWELLING HOUSE BUILDING IN S.NO:214/2A1,2B1 IN
SEMMAPUDUR VILLAGE & PANCHAYAT, KOVILPATTI
PANCHAYAT UNION, ETTAYAPURAM TALUK, THOOTHUKUDI
DISTRICT.

NAME OF THE APPLICANT : M.JAYANTHIMALA,
W/O MUNIASAMY.

AREA STATEMENT

SITE AREA DETAILS (In Sq.m)

AS PER DOCUMENT	6550.00
AS PER PATTA	6550.00
SUPER IMPOSED PLOT AREA	6859.45

BUILDING AREA DETAILS (In Sq.m)

FLOOR NAME	FSI AREA	NON-FSI AREA	TOTAL BUILT UP AERA
FLOOR - GROUND	114.06	-	114.06
TOTAL AREA	114.06	-	114.06

DETAILS	PERMISSIBLE	PROPOSED
FSI = $\frac{114.06}{6550.0}$	2.00	0.017

PLOT COVERAGE (PC) = $\frac{114.06}{6550.0} \times 100 = 1.74\%$

PARKING DETAILS

PARKING TYPE	REQUIRED	PROVIDED
CAR PARKING	2	2
TWO WHEELERS	2	2

SCALE 1 : 100	ALL DIMENSIONS AREA IN "METRE"
---------------	--------------------------------

JOINERY DETAILS


SYMBOLS	DESCRIPTION	SIZE
D	DOOR	0.90 X 2.10
D1	DOOR	0.76 X 2.10
W	WINDOW	1.22 X 1.35
KW	KITCHEN WINDOW	1.22 X 1.00
V	VENTILATOR	0.90 X 0.60

COLOR INDEX

PARTY'S SITE	
PROPOSED BUILDING	
EXG. BUILDINGS	
ROAD AND STREET	



/ANYA CONSULTANCY, KOVILPATTI.

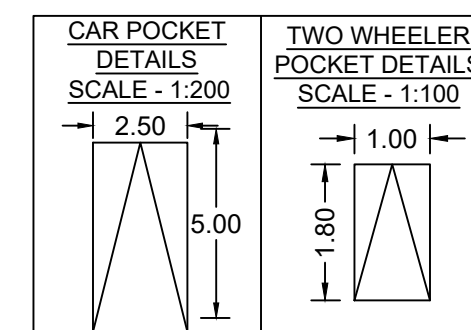

Signature of Applicant

APPLICANT

Signature of Consulting Engineer
Er. S. SUBBU
M.Tech(Struct.), M.Sc., (R&V), M.B.A., B.G.L.,
Approved Valuer-F22483, Chartered Engineer-M110472
Professional Engineer - PE/00116 / 16 / R / 23
Grade - I, RE 137/LS/2019/00001
Grade - I, RSE - I/TVLR/03/2020
LAAVANYA CONSULTANCY
68, Mathankovil Street, Kovilpatti - 628501.
Mobile: 94431-50565

CONSULTING ENGINEER

Eight ways to know a piece of land before you pay for it.

This report covers one part of the picture. These cover the rest, drawn from the same government records, for any property in Tamil Nadu.

LandLens One

Ask anything about a property and get an answer grounded in live government records, with the sources shown.

[/landlens/one](#)



Verify My Land

Every record check run on one property and returned as a single report.

[/landlens/verify-my-land](#)



Legal Opinion

An advocate's written opinion on the title, built on the records we pull for it.

[/landlens](#)



One Map

Every layer on one map: the parcel, its boundary, zoning, water bodies and what sits around it.

[/landlens/one/map](#)



PriceMap

What land actually changed hands for around this plot, taken from the registered deeds.

[/landlens/pricemap](#)



Build Scope

What you are allowed to build here: floor space, height, coverage and setbacks.

[/landlens/build-scope](#)



Property Tracker

Watch a property and hear about it when something new is registered against it.

[/landlens/property-tracker](#)



Deal Room

Run the transaction in one place: documents, stamping, signatures and the parties.

[/landlens/deal-room](#)



Twenty-four checks you can run yourself, at no cost.

Records and verification

The registers themselves, read for you.

Encumbrance Certificate

Patta and Chitta

Field Measurement Sketch

EC Analyzer

Bank charge check

Court case search

Seller background check

Approval check by survey

Value and duty

What it is worth and what it costs to register.

Guideline value by street

Guideline value by survey

Stamp duty and registration fees

Capital gains

Floor space index

Area unit converter

Zoning and land use

What the plan says can happen on this land.

Land use zone finder

CMDA land use check

Coastal regulation zone

Master plan check

Water bodies finder

Airport height clearance

Registers and directories

Who holds it, and which office keeps the record.

Find your registering office

Temple property check

Waqf property check

RERA register



Every free tool
/tools



Services we run
for you
/services



The LandLens
suite
/landlens/one



Every claim in this document traces back to a government record.

Legal opinions, due diligence and title verification

Building plan, layout and sub-division approvals

Completion and occupancy certificates, regularisation

Escrow, negotiation and NRI property management

Land survey, soil testing, architecture and construction

Verified RealEstate
3/350/2 Mettukuppam,
OMR Thoraipakkam,
Chennai 600 097, India
hello@verified.realestate
+91 9996 12 9996

Prepared from the registers named on the page each finding sits on. Where a register could not be read, this document says so in its place rather than leaving the gap to be read as a clean result.

