

PP

APPROVAL RECORD

Planning Permission

Thoothukkudi district, Tamil Nadu

APPROVAL TYPE

Building Plan

ISSUING AUTHORITY

Rural Panchayat


The approval as the planning authority issued it, reproduced in full behind this page.

An approval speaks to what was sanctioned, not to what was built. Completion is a separate record.

PLAN SHOWING THE PROPOSED CONSTRUCTION OF DWELLING HOUSES IN SURVEY NO : 167/1B1, 167/1B2, 167/1B1A, 167/1B2A IN MAPPILLAIYURANI GRAMAM, MAPPILLAIYURANI PANCHAYAT, THOOTHUKUDI TALUK AND THOOTHUKUDI DISTRICT.

OWNER NAME :- Mrs. P.STEFFI GRANA JACULIN w/o PRAVIN KALEB.

NORTH

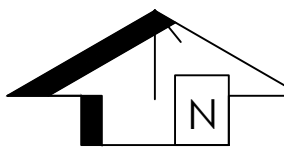

PLAN INFO
PLOT_AREA_M2=241.572
AS_AT_SITE=241.57
FMB_OR_PLR=241.572
AS_PER_DOCUMENT=241.572
SINGLE_FAMILY_BLDG=NO
GRZ=NO
SECURITY_ZONE=NO
ACCESS_WIDTH_M=12.55
WHETHER_GOV'T_OR_AIDED_SCHOOL=NO
ROAD_WIDTH=5.18
ROAD_LENGTH=250
AVG_PLOT_DEPTH=19.35
AVG_PLOT_WIDTH=12.55
MIN_PLOT_DEPTH=19.35
MIN_PLOT_WIDTH=12.55
LAND_USE_ZONE=RESIDENTIAL
SURVEY_NO=167/1B1, 167/1B2, 167/1B1A, 167/1B2A
PLOT_NO=NO
PATTI_NO=1867
DISTRICT=THOOTHUKUDI
TALUK=THOOTHUKUDI
RWDECLARED=YES
BUILDING_NEAR_TO_RIVER=NO
AREA_TYPE=OTHERS
BUILDING_NEAR_MONUMENT=NO
BUILDING_NEAR_GOV'T_BLDG=NO
PROVISION_FOR_GREEN_BUILDINGS_AND_SUSTAINABILITY=NO
FIRE_PROTECTION_AND_FIRE_SAFETY_REQUIREMENTS=YES
NOC_FOR_CONSTRUCTION_NEAR_MONUMENT=NO
NOC_FIRE_DEPT=NO
OSR_APPLICABLE=NO
JURISDICTION_TYPE=PANCHAYAT
IS_APPROVED_LAYOUT=NO
PREMIUM_FSI_REQUIRED=NO
IS_SWIMMING_POOL_EXISTS=NO
IF_HERITAGE_TOWN_LESS_THAN_1KM_RADIUS=NO

FLOOR SPACE INDEX

GROUND FLOOR AREA	=	46.030 Sq.mtr
SITE AREA	=	241.572 Sq.mtr
FLOOR SPACE INDEX	=	SUM OF ALL FLOOR AREA / SITE AREA
	=	(46.030 / 241.572) = 0.191
	=	0.191 < 2.00

ALL DIMENSIONS ARE IN METRE
SCALE 1:100

AREA STATEMENT	SQMT	SQFT
APPLICANT SITE AREA	241.572	2600.291
PRO.GROUND FLOOR	46.030	495.467
OPEN SPACE	195.542	2104.824

JOINERY DETAILS


MD	-	MAIN DOOR	1.00 X 2.13
D	-	DOOR	0.91 X 2.13
O	-	OPEN	0.91 X 2.13
W	-	WINDOW	1.52 X 1.52
V	-	VENTILATOR	0.75 X 0.75

P. Q. K.


LAND & BUILDING OWNER

Er.A.PRAVIN KALEB. B.E.,
Registered Engineer Grade - II
Register No: 138/LS/2022/00016
GOLDEN CONSTRUCTIONS
11/277-1, Arockiyapuram West,
Thoothukudi-2.
Cell : 94422 87107


REGISTERED ENGINEER

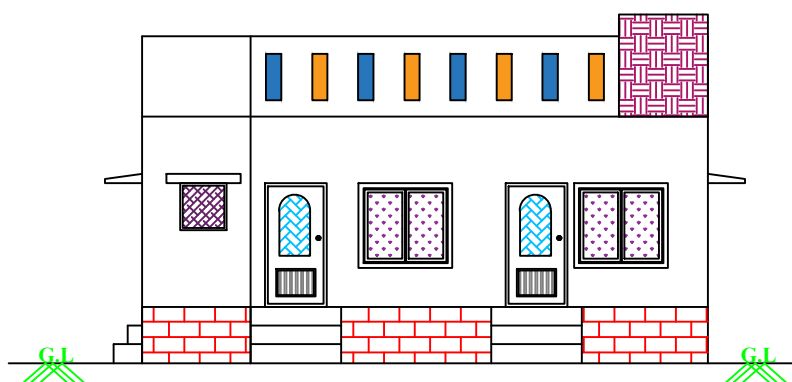


ELEVATION

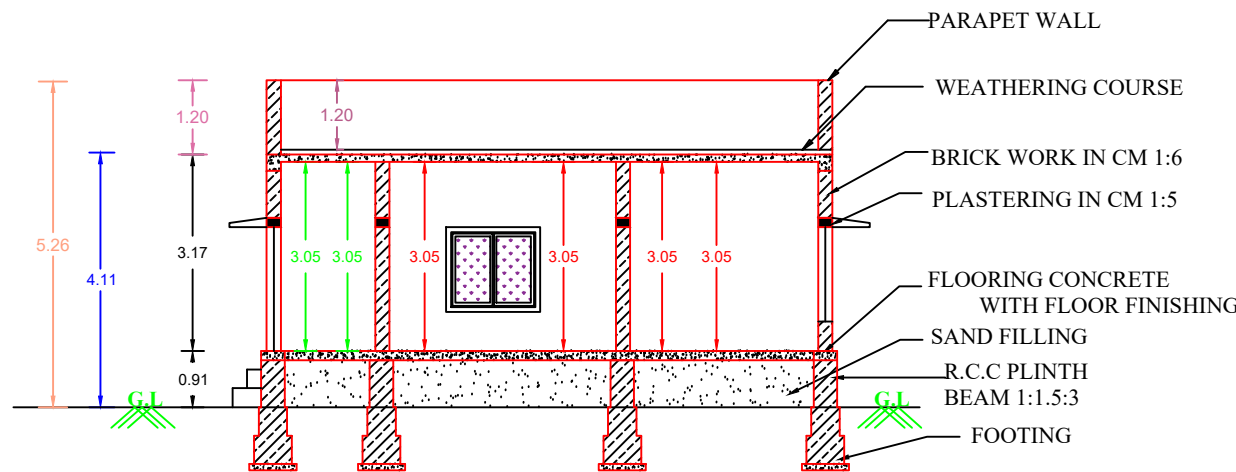


SECTION 'A - A'

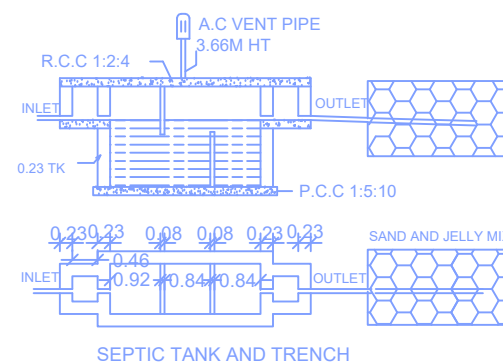


SEPTIC TANK AND TRENCH

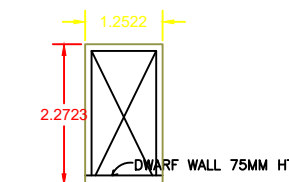


WIKET GATE ELEVATION

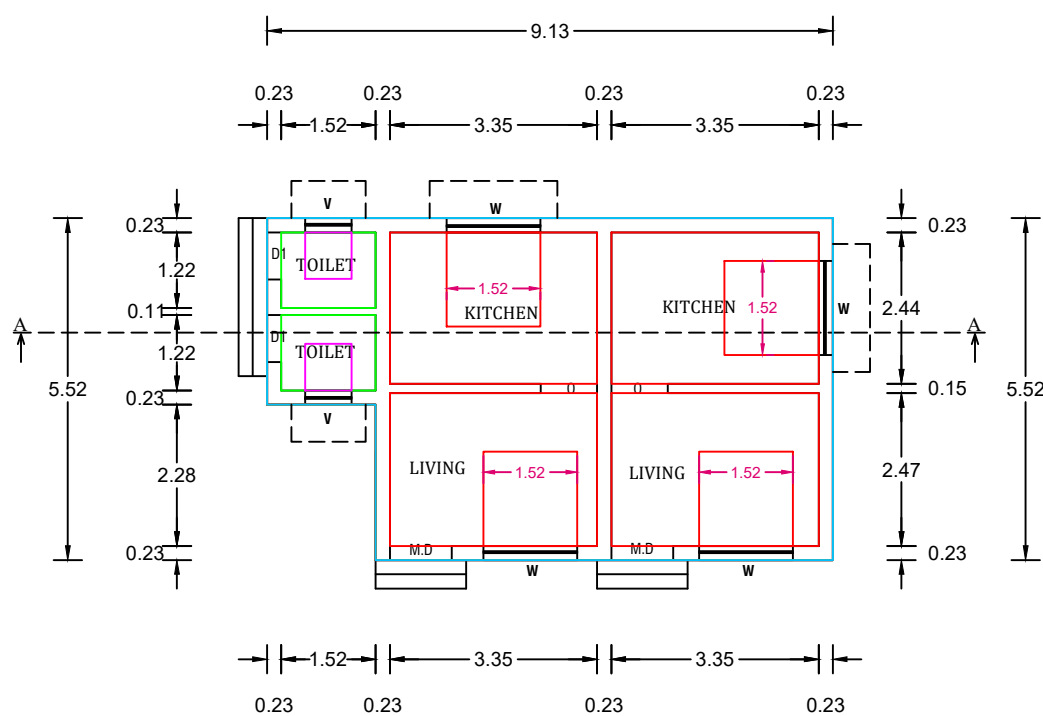


PLAN

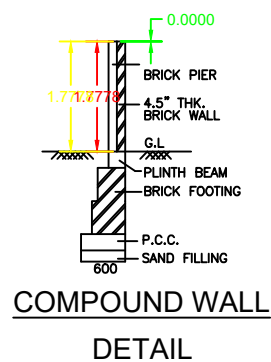


COMPOUND WALL
DETAIL

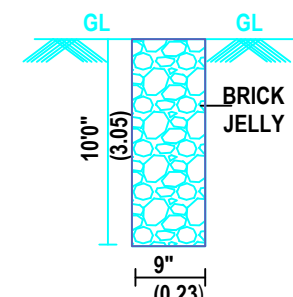


PERCOLATION PIT

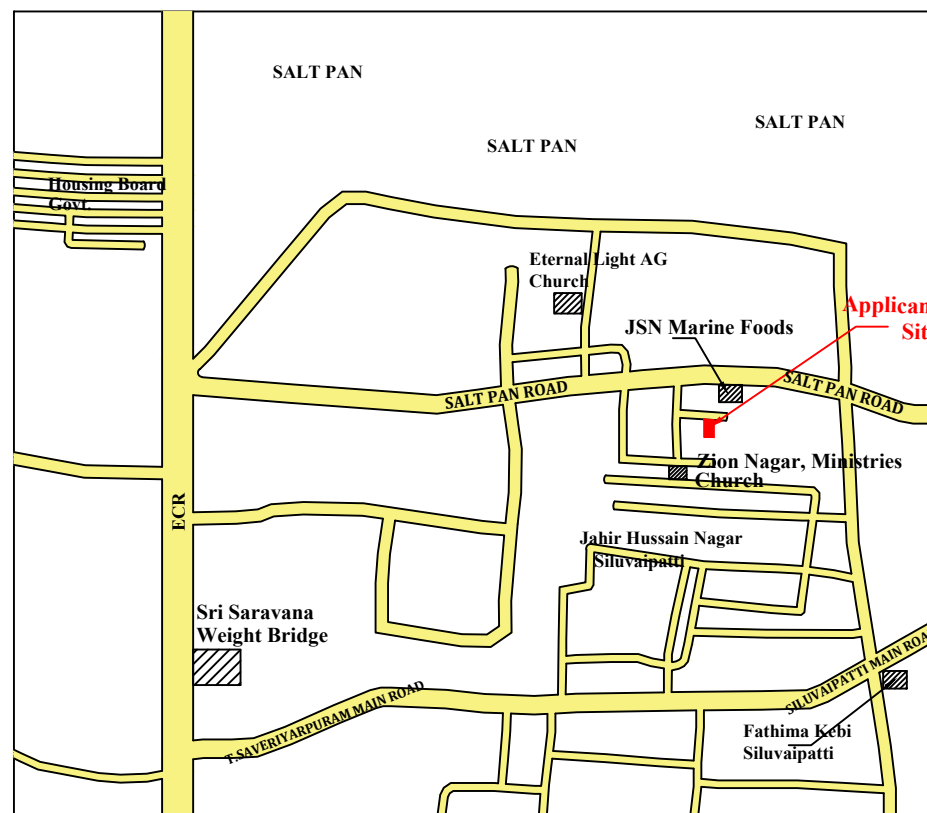


KEY PLAN

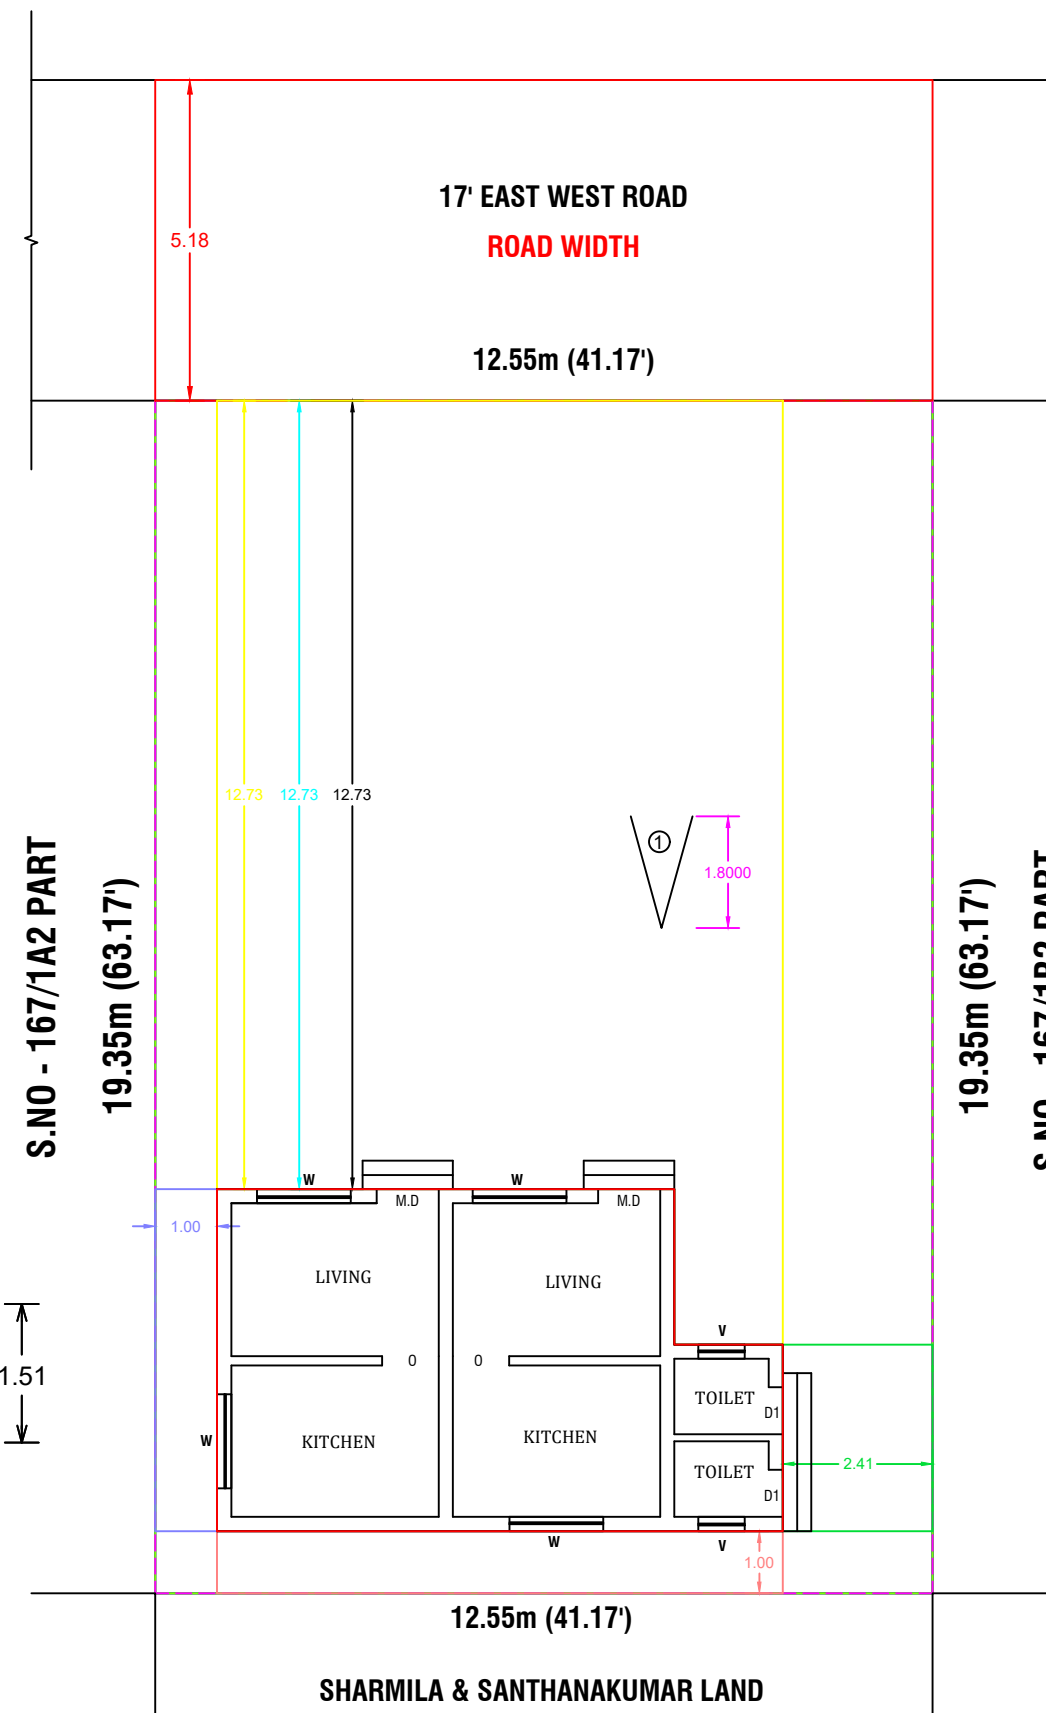


SITE PLAN

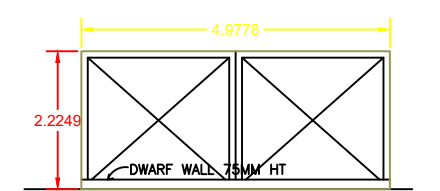


MAIN GATE ELEVATION

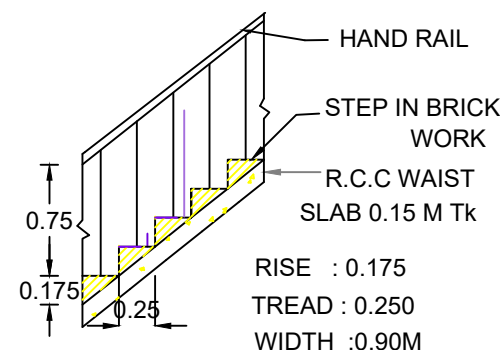

RISE : 0.175
TREAD : 0.250
WIDTH : 0.90M

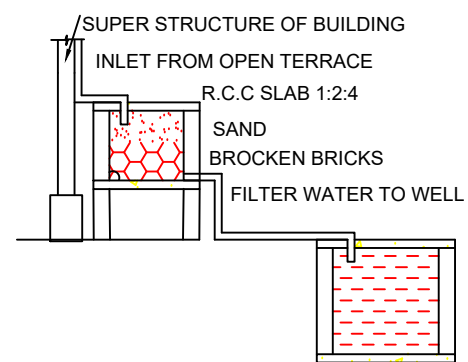

RAINWATER HARVESTING

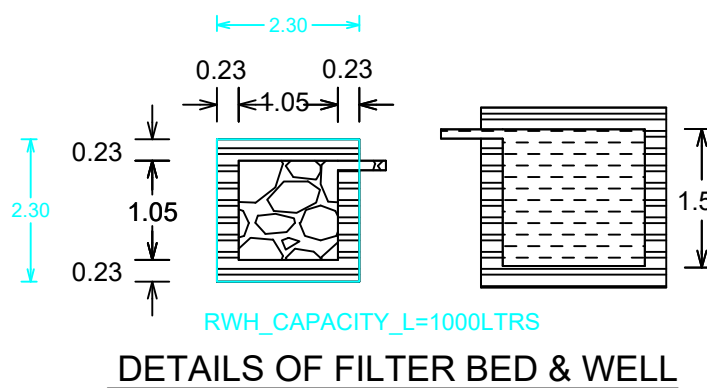

DETAILS OF FILTER BED & WELL



Eight ways to know a piece of land before you pay for it.

This report covers one part of the picture. These cover the rest, drawn from the same government records, for any property in Tamil Nadu.

LandLens One

Ask anything about a property and get an answer grounded in live government records, with the sources shown.

[/landlens/one](#)



Verify My Land

Every record check run on one property and returned as a single report.

[/landlens/verify-my-land](#)



Legal Opinion

An advocate's written opinion on the title, built on the records we pull for it.

[/landlens](#)



One Map

Every layer on one map: the parcel, its boundary, zoning, water bodies and what sits around it.

[/landlens/one/map](#)



PriceMap

What land actually changed hands for around this plot, taken from the registered deeds.

[/landlens/pricemap](#)



Build Scope

What you are allowed to build here: floor space, height, coverage and setbacks.

[/landlens/build-scope](#)



Property Tracker

Watch a property and hear about it when something new is registered against it.

[/landlens/property-tracker](#)



Deal Room

Run the transaction in one place: documents, stamping, signatures and the parties.

[/landlens/deal-room](#)



Twenty-four checks you can run yourself, at no cost.

Records and verification

The registers themselves, read for you.

Encumbrance Certificate

Patta and Chitta

Field Measurement Sketch

EC Analyzer

Bank charge check

Court case search

Seller background check

Approval check by survey

Value and duty

What it is worth and what it costs to register.

Guideline value by street

Guideline value by survey

Stamp duty and registration fees

Capital gains

Floor space index

Area unit converter

Zoning and land use

What the plan says can happen on this land.

Land use zone finder

CMDA land use check

Coastal regulation zone

Master plan check

Water bodies finder

Airport height clearance

Registers and directories

Who holds it, and which office keeps the record.

Find your registering office

Temple property check

Waqf property check

RERA register



Every free tool
/tools



Services we run
for you
/services



The LandLens
suite
/landlens/one



Every claim in this document traces back to a government record.

Legal opinions, due diligence and title verification

Building plan, layout and sub-division approvals

Completion and occupancy certificates, regularisation

Escrow, negotiation and NRI property management

Land survey, soil testing, architecture and construction

Verified RealEstate
3/350/2 Mettukuppam,
OMR Thoraipakkam,
Chennai 600 097, India
hello@verified.realestate
+91 9996 12 9996

Prepared from the registers named on the page each finding sits on. Where a register could not be read, this document says so in its place rather than leaving the gap to be read as a clean result.

