PP APPROVAL RECORD

Planning Permission

Survey 752/2B2 and 1 more

Ayanbommaiahpuram

Thoothukkudi district, Tamil Nadu

APPROVAL TYPE
Building Plan


ISSUING AUTHORITY
Rural Panchayat

The approval as the planning authority issued it, reproduced in full behind this page.

An approval speaks to what was sanctioned, not to what was built. Completion is a separate record.


PLAN SHOWING THE EXISTING RCC ROOF GROUND FLOOR , FIRST FLOOR AND PROPOSED ADDITIONAL CONSTRUCTION OF RCC ROOF GROUND FLOOR & SECOND FLOOR CONSTRUCTION OF RESIDENTIAL BUILDING ADDRESS : S.F.NO:752/2B2, AYAN BOMMAIYAPURAM REV.VILLAGE & PANCHAYAT, VILATHIKULAM UNION & TALUK, THOOTHUKUDI DISTRICT.

APPLICANT: Mr.KUMAR S/o RAJU & Mrs.MUNETRAKODI D/o NARAYANAN.

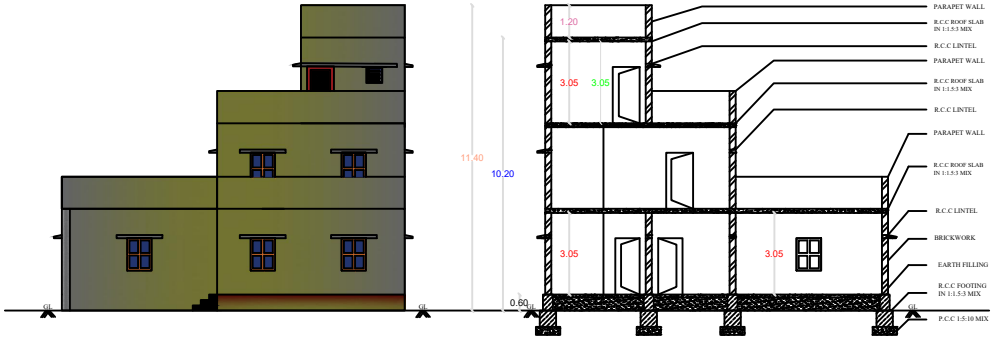


FRONT ELEVATION

SECTION ON AA

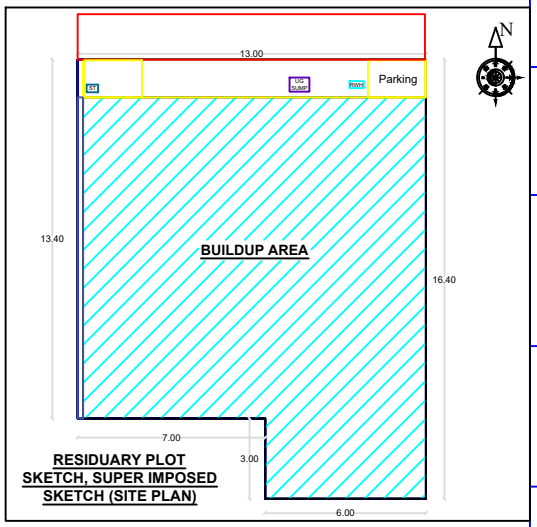


RESIDUARY PLOT SKETCH, SUPER IMPOSED SKETCH (SITE PLAN)

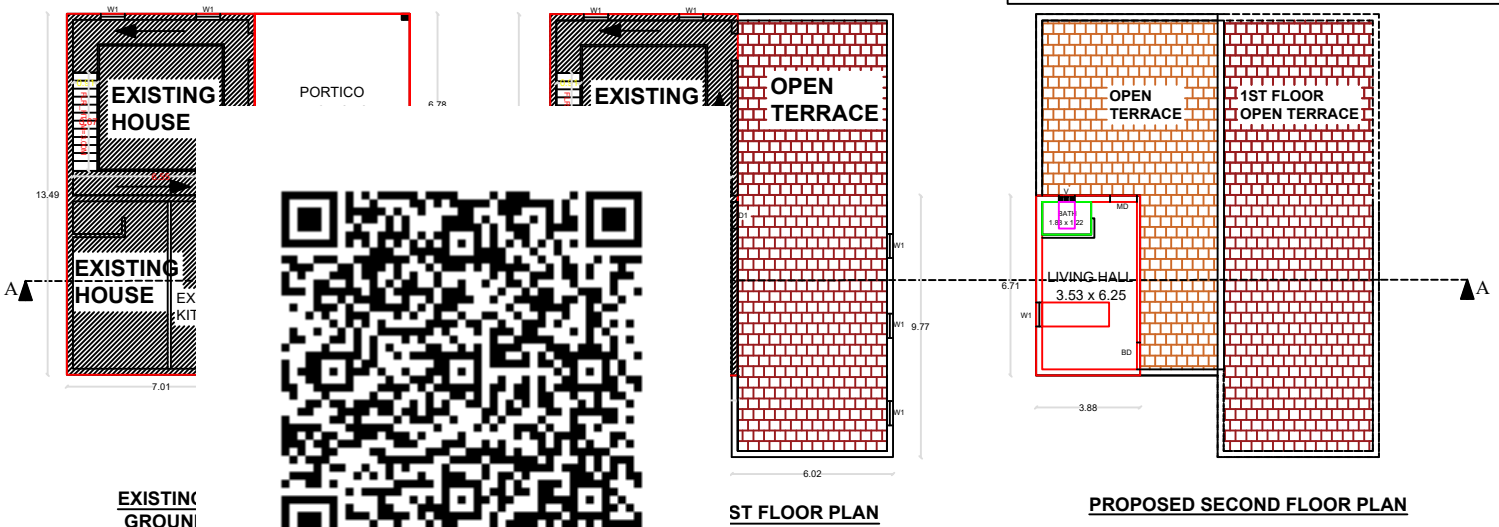


EXISTING GROUN

ST FLOOR PLAN

PROPOSED SECOND FLOOR PLAN

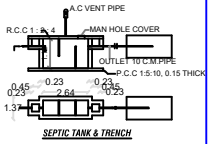

SEPTIC TANK & TRENCH

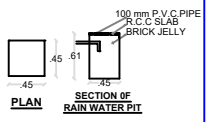


PLAN

SECTION 0F RAIN WATER PIT




T-TREAD -0.23m
R-RISE -0.18m
WITH OF THE STAIR
HEIGHT OF THE HANDRAILS -0.92m


STAIRCASE DETAILS

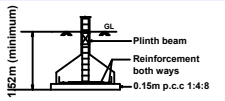


TYP.DET.COLUMN FOOTING

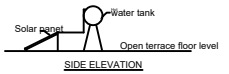


SIDE ELEVATION

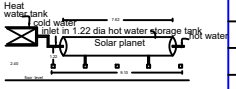

SOLAR WATER HEATER PLANT

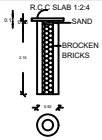

PERCOLATION PIT

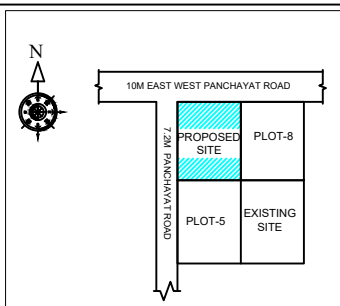

LOCATION PLAN (TOPO)

Not to Scale

TOPO (NOT TO SCALE)

SCALE: 1cm = 1.0m
ALL DIMENSIONS ARE IN METER

FSI DETAILS		PROPOSED	PERMISSIBLE
TOTAL BUILTUP AREA	272.35	1.4	2.00
PLOT AREA	193.19		

AREA STATEMENT	SQ.FT	SQ.MT
PLOT AREA(AS PER DOCUMENT)	2079.50	193.19
PLOT AREA(AS PER SITE)	2079.50	193.19
FSI AREA		
EX. GROUND FLOOR RES.AREA	1017.72	94.55
EX. FIRST FLOOR RES.AREA	1017.72	94.55
PRO. GROUND FLOOR RES.AREA	615.91	57.22
PRO. SECOND FLOOR RES.AREA	280.18	26.03
TOTAL FSI AREA	2931.55	272.35
NON FSI AREA		
PRO.PORTICO,STAIR & SITOUT	422.48	39.25
TOTAL PRO FSI & NON FSI AREA	1318.57	122.50
NET TOTAL BUILDUP AREA	3354.01	311.60
OPEN SPACE AREA	445.84	41.42

	SCHEDULE OF JOINERIES	
MD	MAIN DOOR	1.00 x 2.1
D	DOOR	0.91 x 2.1
D1	DOOR	0.7 x 2.1
W	WINDOW	1.2 x 1.2
W1	WINDOW	0.9 x 1.2
V	VENTILATOR	0.60 x 0.60

APPLICANT SIGNATURE:

V.VINOTH KUMAR,DCE.,B.E.,
CONSULTING ENGINEER & LICENSED SURVEYOR
VVV CONSTRUCTION
Reg No:137/LS/2022/00004
MADURAI ROAD,VILATHIKULAM.
CELL: 7845456867 , 9486456867

REGISTERED ENGINEER

THE LANDLENS SUITE

Eight ways to know a piece of land before you pay for it.

This report covers one part of the picture. These cover the rest, drawn from the same government records, for any property in Tamil Nadu.

LandLens One
Ask anything about a property and get an answer grounded in live government records, with the sources shown.
/landlens/one

Verify My Land
Every record check run on one property and returned as a single report.
/landlens/verify-my-land

Legal Opinion
An advocate's written opinion on the title, built on the records we pull for it.
/landlens

One Map
Every layer on one map: the parcel, its boundary, zoning, water bodies and what sits around it.
/landlens/one/map

PriceMap
What land actually changed hands for around this plot, taken from the registered deeds.
/landlens/pricemap

Build Scope
What you are allowed to build here: floor space, height, coverage and setbacks.
/landlens/build-scope

Property Tracker
Watch a property and hear about it when something new is registered against it.
/landlens/property-tracker

Deal Room
Run the transaction in one place: documents, stamping, signatures and the parties.
/landlens/deal-room

FREE TOOLS · NO ACCOUNT NEEDED

Twenty-four checks you can run yourself, at no cost.

Records and verification

The registers themselves, read for you.

- Encumbrance Certificate
- Patta and Chitta
- Field Measurement Sketch
- EC Analyzer
- Bank charge check
- Court case search
- Seller background check
- Approval check by survey

Value and duty

What it is worth and what it costs to register.

- Guideline value by street
- Guideline value by survey
- Stamp duty and registration fees
- Capital gains
- Floor space index
- Area unit converter

Zoning and land use

What the plan says can happen on this land.

- Land use zone finder
- CMDA land use check
- Coastal regulation zone
- Master plan check
- Water bodies finder
- Airport height clearance

Registers and directories

Who holds it, and which office keeps the record.

- Find your registering office
- Temple property check
- Waqf property check
- RERA register

Every free tool
/tools

Services we run for you
/services

The LandLens suite
/landlens/one

Verified RealEstate™

Every claim in this document traces back to a government record.

- Legal opinions, due diligence and title verification
- Building plan, layout and sub-division approvals
- Completion and occupancy certificates, regularisation
- Escrow, negotiation and NRI property management
- Land survey, soil testing, architecture and construction

Verified RealEstate
3/350/2 Mettukuppam,
OMR Thoraipakkam,
Chennai 600 097, India
hello@verified.realestate
+91 9996 12 9996

Prepared from the registers named on the page each finding sits on. Where a register could not be read, this document says so in its place rather than leaving the gap to be read as a clean result.