

PP

APPROVAL RECORD

Planning Permission

Thoothukkudi district, Tamil Nadu

APPROVAL TYPE

Building Plan

ISSUING AUTHORITY

Rural Panchayat

The approval as the planning authority issued it, reproduced in full behind this page.

An approval speaks to what was sanctioned, not to what was built. Completion is a separate record.

PLAN SHOWING THE PROPOSED CONSTRUCTION OF A RELIGIOUS BUILDING IN OLD SURVEY NO: 1653A & 1660 & OLD PATTA NO: 3486, 3485, NEW SURVEY NO:1653A/2 & 1660/2 , NEW PATTA NO:3494 AT MEENATCHIPATTI VILLAGE, ANIYAPARANALLUR VILLAGE PANCHAYAT, SRIVAIKUNDAM TALUK, TUTICORIN DIST.

OWNER NAME :- THENINDIA DEVA SANGAM (SOUTH INDIAN DEVA SANGAM)

POWER OF ATTORNY NAME :- MR. ANANDAN ALEXANDER , S/O KOIL.

PARKING DETAILS			
TOTAL PROPOSED AREA	=	50.73	Sqm
TOTAL REQUIRED CAR	=	NIL	
PROVIDED CAR	=	NIL	
TOTAL REQUIRED TWO WHEELER	=	1	
PROVIDED TWO WHEELER	=	1	

FLOOR SPACE INDEX			
SUM OF ALL FLOOR AREA	=	141.384	Sqm
SITE AREA	=	890.71	Sqm
FLOOR SPACE INDEX	=	SUM OF ALL FLOOR AREA / PLOT AREA	
	=	(141.384 / 890.71)	
	=	0.158	= 0.158 < 2.00

ALL DIMENSION IN METER			
COLOR INDEX & AREA DETAILS			
AREA STATEMENT	SQ.M	SQ.FT	
APPLICANT SITE (DOC)	890.71	9587.56	
SUPER IMPOSED AREA	890.71	9587.56	
PRO. GROUND FLOOR	141.384	1521.85	
TOTAL PROPOSAL AREA	141.384	1521.85	
OPEN SPACE	749.33	8065.71	
ROAD OR STREET			

JOINERY DETAILS			
D-DOOR	1.00	x	2.13
D1-DOOR	0.91	x	2.13
D2-DOOR	0.76	x	2.13
W - WINDOW	1.52	x	1.37
W1 - WINDOW	1.22	x	1.37
KW - WINDOW	1.52	x	0.61
V-VENTILATOR	0.91	x	0.61
OP1-OPEN PASSAGE	1.00	x	2.13
OP2-OPEN PASSAGE	1.70	x	2.13





LAND AND BUILDING OWNER






A.RUBAN RAJAKUMAR,DCE.,BE
IRO Building Designs
Registered Engineer Grade - III
Reg.NO:138/LS/2022/00043
1st floor Valantham yadav complex
Teacher's colony Main ,Thoothukudi-8
Mobil: 9003581035 , 9944656838

REGISTER ENGINEER

OFFICE USE

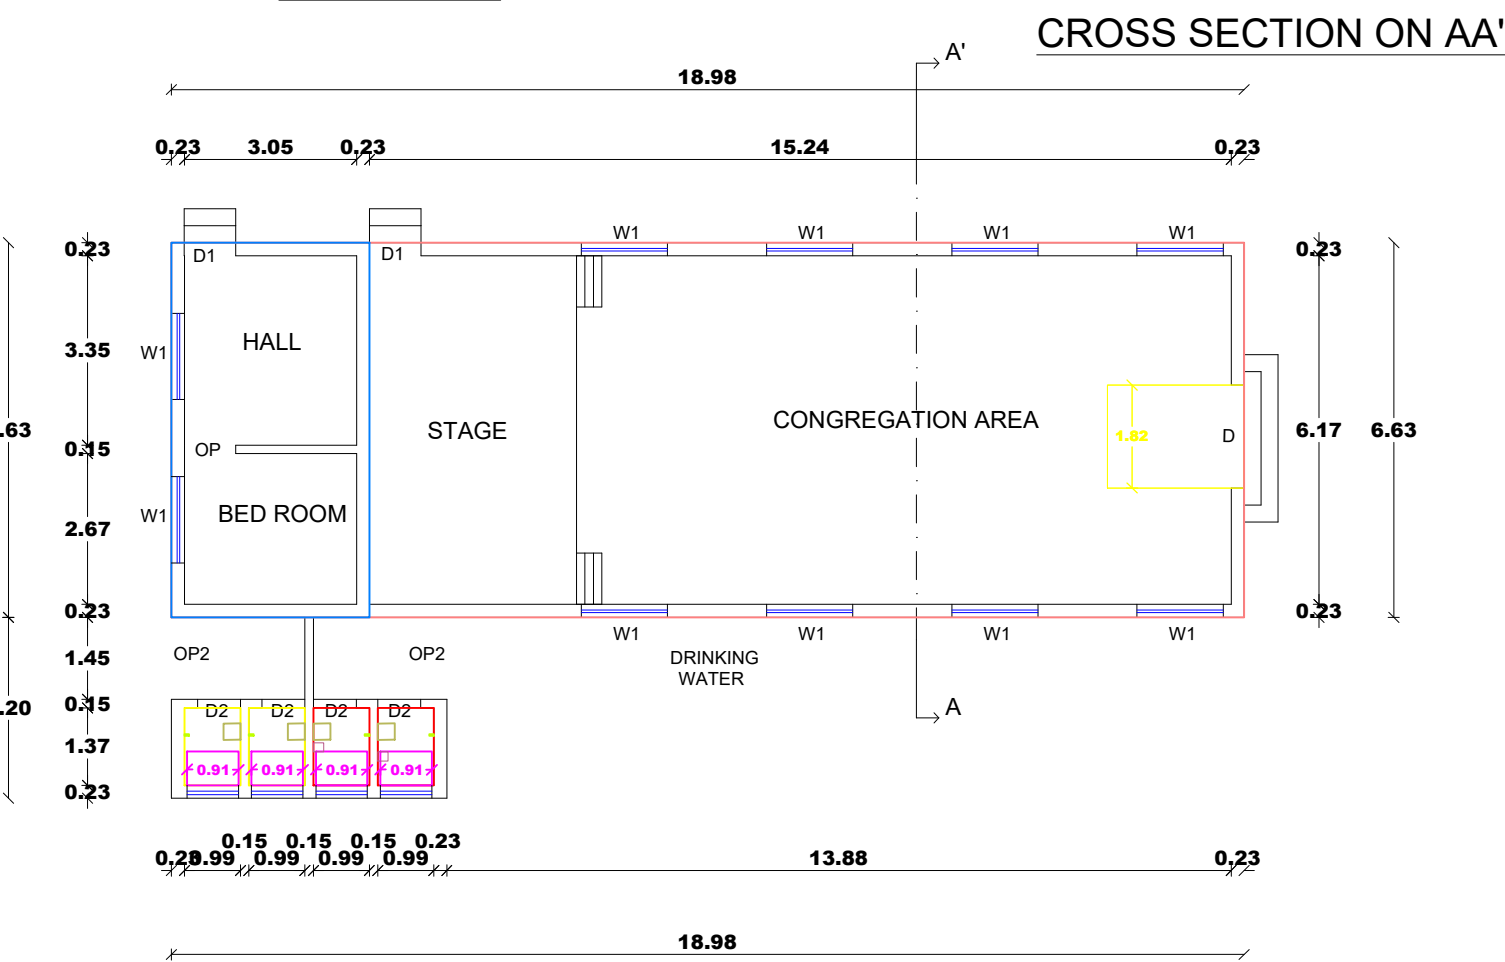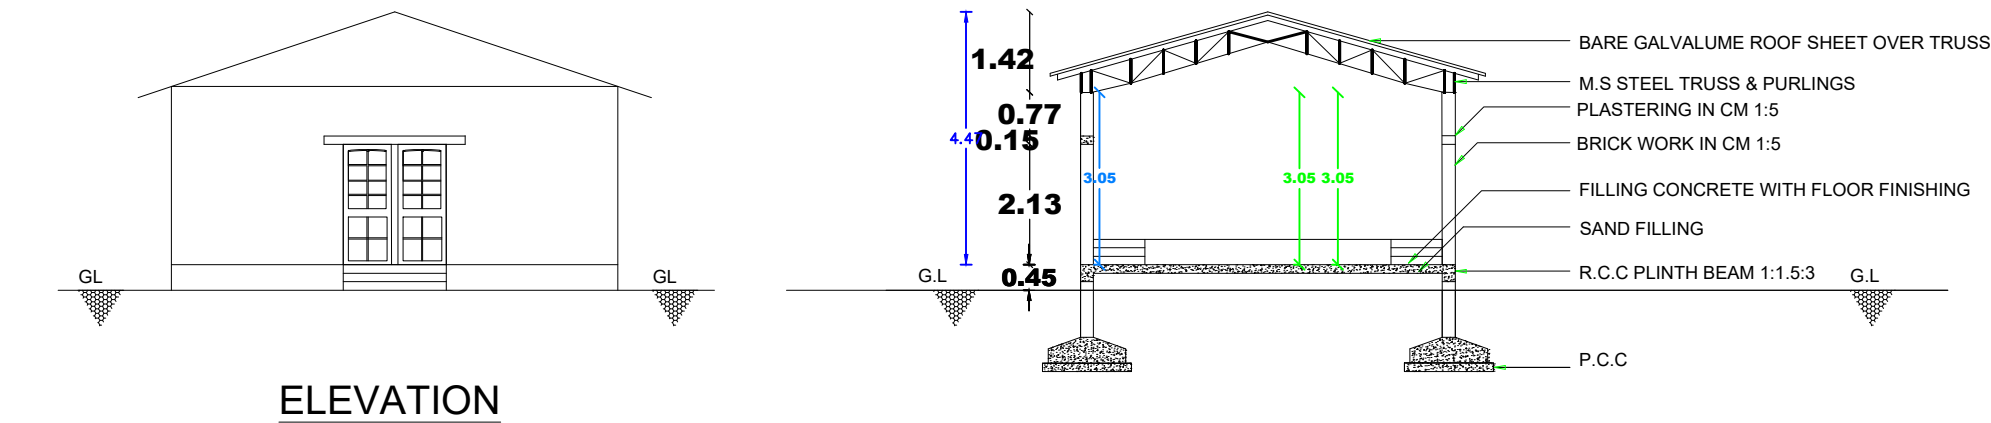

GROUND FLOOR PLAN

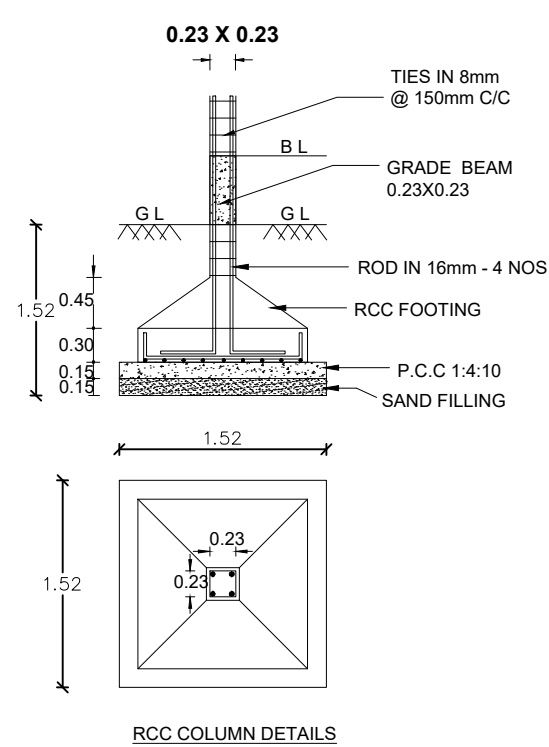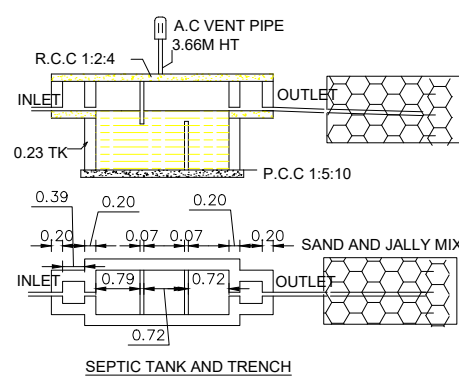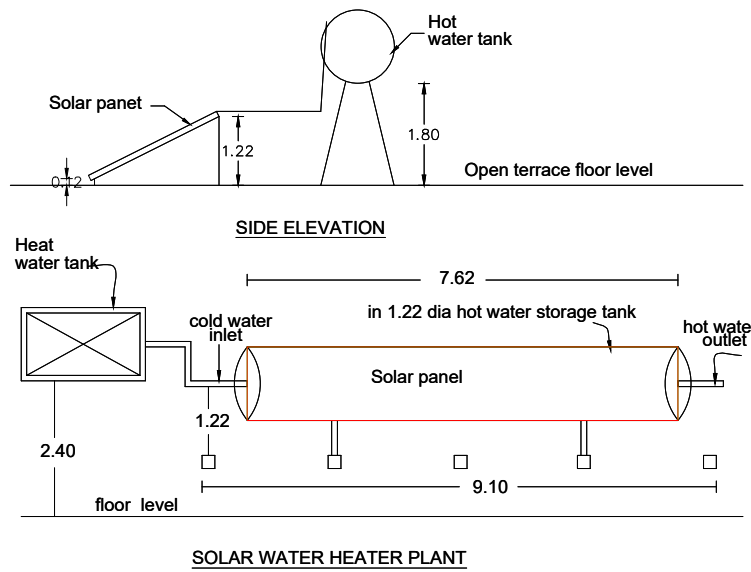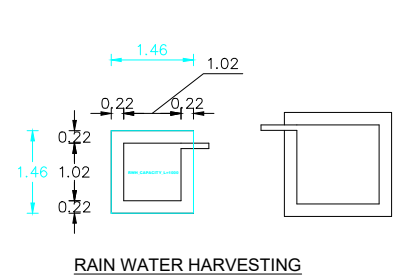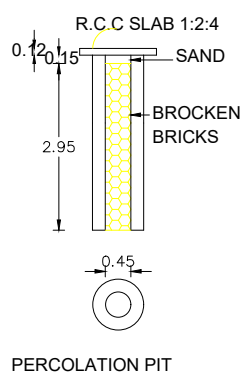

PLAN SHOWING THE PROPOSED CONSTRUCTION OF A RELIGIOUS BUILDING IN OLD SURVEY NO: 1653A & 1660 & OLD PATTA NO: 3486, 3485, NEW SURVEY NO:1653A/2 & 1660/2 , NEW PATTA NO:3494 AT MEENATCHIPATTI VILLAGE, ANIYAPARANALLUR VILLAGE PANCHAYAT, SRIVAIKUNDAM TALUK, TUTICORIN DIST.

OWNER NAME :- THENINDIA DEVA SANGAM (SOUTH INDIAN DEVA SANGAM)

POWER OF ATTORNEY NAME :- MR. ANANDAN ALEXANDER , S/O KOIL.

PARKING DETAILS		
TOTAL PROPOSED AREA	=	50.73 Sqm
TOTAL REQUIRED CAR	=	NIL
PROVIDED CAR	=	NIL
TOTAL REQUIRED TWO WHEELER	=	1
PROVIDED TWO WHEELER	=	1

FLOOR SPACE INDEX		
SUM OF ALL FLOOR AREA	=	141.384 Sqm
SITE AREA	=	890.71 Sqm
FLOOR SPACE INDEX	=	$\frac{\text{SUM OF ALL FLOOR AREA}}{\text{PLOT AREA}}$
	=	$\frac{(141.384 / 890.71)}{}$
	=	0.158 = 0.158 < 2.00

ALL DIMENSION IN METER			
COLOR INDEX & AREA DETAILS			
AREA STATEMENT	SQ.M	SQ.FT	
APPLICANT SITE (DOC)	890.71	9587.56	
SUPER IMPOSED AREA	890.71	9587.56	
PRO. GROUND FLOOR	141.384	1521.85	
TOTAL PROPOSAL AREA	141.384	1521.85	
OPEN SPACE	749.33	8065.71	
ROAD OR STREET			

JOINERY DETAILS		
D-DOOR	1.00	x 2.13
D1-DOOR	0.91	x 2.13
D2-DOOR	0.76	x 2.13
W - WINDOW	1.52	x 1.37
W1 - WINDOW	1.22	x 1.37
KW - WINDOW	1.52	x 0.61
V-VENTILATOR	0.91	x 0.61
OP1-OPEN PASSAGE	1.00	x 2.13
OP2-OPEN PASSAGE	1.70	x 2.13



LAND AND BUILDING OWNER

A.RUBAN RAJAKUMAR,DCE,SE
IRO Building Designs
Registered Engineer Grade - III
Reg.NO:13815/2022/00043
1st floor Velautham yadav complex
Teacher's colony Main ,Thoothukudi-8
Mobil: 9003581035 , 9944666838

REGISTERED ENGINEER

OFFICE USE

MR.P.SAMUEL'S LAND

MR.P.SAMUEL'S LAND

60.40

SURVEY NO : 1660

15.20

SURVEY NO : 1653A

15.60

SURVEY NO :1652

SITE PLAN (NTS)

Eight ways to know a piece of land before you pay for it.

This report covers one part of the picture. These cover the rest, drawn from the same government records, for any property in Tamil Nadu.

LandLens One

Ask anything about a property and get an answer grounded in live government records, with the sources shown.

[/landlens/one](#)



Verify My Land

Every record check run on one property and returned as a single report.

[/landlens/verify-my-land](#)



Legal Opinion

An advocate's written opinion on the title, built on the records we pull for it.

[/landlens](#)



One Map

Every layer on one map: the parcel, its boundary, zoning, water bodies and what sits around it.

[/landlens/one/map](#)



PriceMap

What land actually changed hands for around this plot, taken from the registered deeds.

[/landlens/pricemap](#)



Build Scope

What you are allowed to build here: floor space, height, coverage and setbacks.

[/landlens/build-scope](#)



Property Tracker

Watch a property and hear about it when something new is registered against it.

[/landlens/property-tracker](#)



Deal Room

Run the transaction in one place: documents, stamping, signatures and the parties.

[/landlens/deal-room](#)



Twenty-four checks you can run yourself, at no cost.

Records and verification

The registers themselves, read for you.

Encumbrance Certificate

Patta and Chitta

Field Measurement Sketch

EC Analyzer

Bank charge check

Court case search

Seller background check

Approval check by survey

Value and duty

What it is worth and what it costs to register.

Guideline value by street

Guideline value by survey

Stamp duty and registration fees

Capital gains

Floor space index

Area unit converter

Zoning and land use

What the plan says can happen on this land.

Land use zone finder

CMDA land use check

Coastal regulation zone

Master plan check

Water bodies finder

Airport height clearance

Registers and directories

Who holds it, and which office keeps the record.

Find your registering office

Temple property check

Waqf property check

RERA register



Every free tool
/tools



Services we run
for you
/services



The LandLens
suite
/landlens/one



Every claim in this document traces back to a government record.

Legal opinions, due diligence and title verification

Building plan, layout and sub-division approvals

Completion and occupancy certificates, regularisation

Escrow, negotiation and NRI property management

Land survey, soil testing, architecture and construction

Verified RealEstate
3/350/2 Mettukuppam,
OMR Thoraipakkam,
Chennai 600 097, India
hello@verified.realestate
+91 9996 12 9996

Prepared from the registers named on the page each finding sits on. Where a register could not be read, this document says so in its place rather than leaving the gap to be read as a clean result.

