

PP

APPROVAL RECORD

Planning Permission

Thoothukkudi district, Tamil Nadu

APPROVAL TYPE

Building Plan



ISSUING AUTHORITY

Rural Panchayat


The approval as the planning authority issued it, reproduced in full behind this page.

An approval speaks to what was sanctioned, not to what was built. Completion is a separate record.

NAME OF THE OWNER :- M. MUTHU KARUPPAYI,
W/o. MATHIYALAGAN.

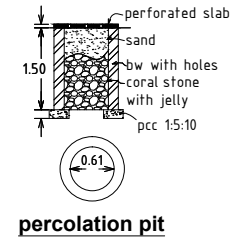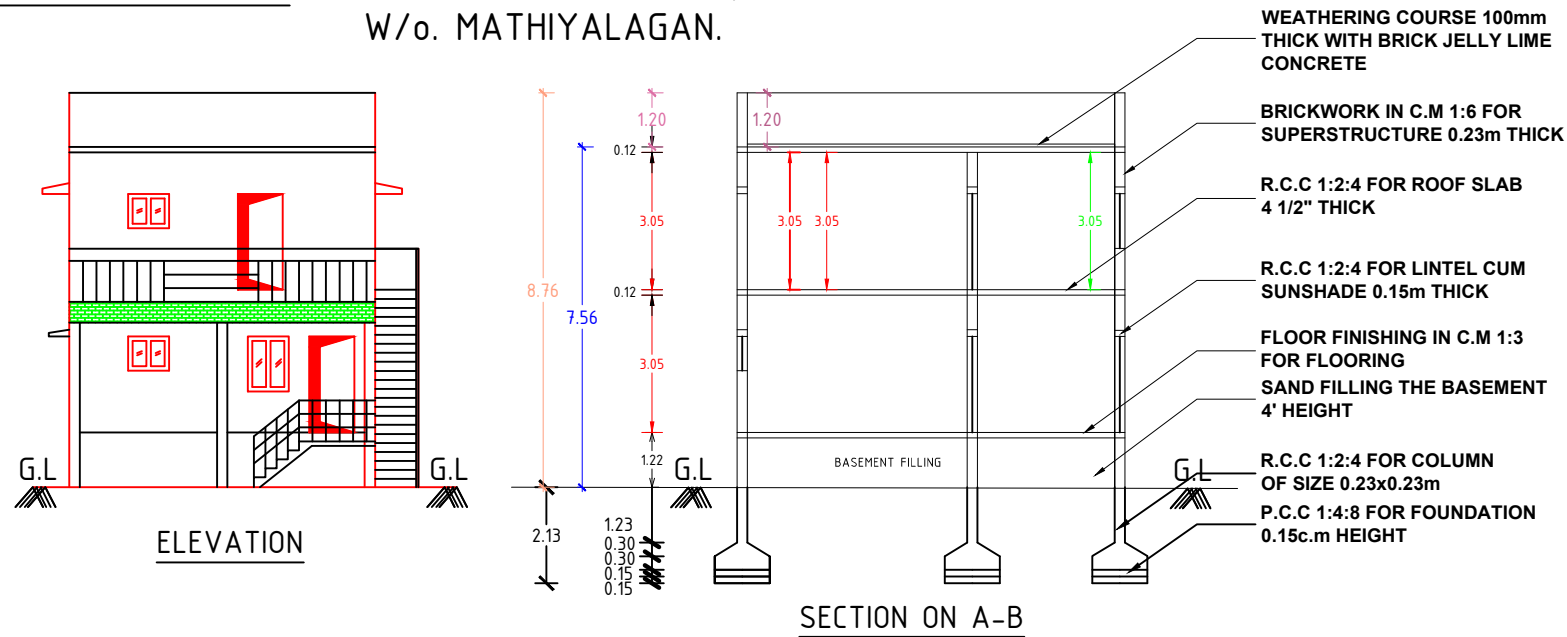

percolation pit

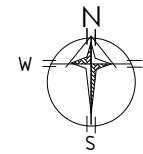


PLAN INFO
 PLOT_AREA_M2=118.00
 AS_AT_SITE=118.00
 FMB_OR_PLR=118.00
 AS_PER_DOCUMENT=118.00
 SINGLE_FAMILY_BLDG=YES
 CRZ=NO
 SECURITY_ZONE=NO
 ACCESS_WIDTH_M=8.00
 WHETHER_GOVT_OR_AIDED_SCHOOL=NO
 ROAD_WIDTH=9.00
 ROAD_LENGTH=250
 AVG_PLOT_DEPTH=14.75
 AVG_PLOT_WIDTH=8.00
 MIN_PLOT_DEPTH=14.75
 MIN_PLOT_WIDTH=8.00
 LAND_USE_ZONE=RESIDENTIAL
 SURVEY_NO=69/2B1A
 PLOT_NO=-
 PATTA_NO=1166
 DISTRICT=THOOTHUKUDI
 TALUK=VILATHIKULAM
 RWH_DECLARED=YES
 BUILDING_NEAR_TO_RIVER=NO
 AREA_TYPE=EWS
 BUILDING_NEAR_MONUMENT=NO
 BUILDING_NEAR_GVLT_BLDG=NO
 PROVISION_FOR_GREEN_BUILDINGS_AND_SUSTAINABILITY=NO
 FIRE_PROTECTION_AND_FIRE_SAFETY_REQUIREMENTS=YES
 NOC_FOR_CONSTRUCTION_NEAR_MONUMENT=NO
 NOC_FIRE_DEPT=NO
 OSR_APPLICABLE=NO
 JURISDICTION_TYPE=PANCHAYAT
 IS_APPROVED_LAYOUT=NO
 PREMIUM_FSI_REQUIRED=NO
 IS_SWIMMING_POOL_EXISTS=NO
 IF_HERITAGE_TOWN_LESS THAN_1KM_RADIUS=NO

ALL DIMENSION ARE IN METER		
COLOR INDEX & AREA DETAILS		
AREA STATEMENT	SQ.MT	SQ.FT
☐ APPLICANT SITE DOC	118.00	1269.68
☐ SUPER IMPOSED AREA	118.00	1269.68
☐ EXG. GROUND FLOOR	104.76	1127.64
☐ PRO. FIRST FLOOR	74.02	796.75
☐ TOTAL FSI AREA	178.78	1924.39
☐ OPEN SPACE	13.24	142.51
☒ EXISTING BUILDING		
☐ ROAD OR STREET		
☒ TO BE REMOVED		
SET BACK DETAILS		
SET BACK	REQUIRED	PROVIDED
FRONT SETBACK	1.00m	1.00m
REAR SETBACK	NIL	NIL
SIDE SETBACK-1	NIL	NIL
SIDE SETBACK-2	NIL	NIL


<u>JOINERY DETAILS</u>			
MD	-	DOOR	- 1.00 X 2.13
D	-	DOOR	- 1.00 X 2.13
D1	-	DOOR	- 0.76 X 2.13
W	-	WINDOW	- 1.91 X 1.22
W1	-	WINDOW	- 0.91 X 0.91
FW	-	WINDOW	- 0.60 X 1.52
V	-	VENTILATOR	- 0.76 X 0.91
A/O	-	OPENING	- 1.83 X 2.13

<u>PARKING DETAILS</u>	
TOTAL PROPOSED AREA	= 178.78 SQMT
PROVIDED CAR	= 1
PROVIDED TWO WHEELER	= 2


<u>FLOOR SPACE INDEX</u>		
SUM OF ALL FLOOR AREA	=	178.78 Sq.m
SITE AREA	=	118.00 Sq.m
$FSI = \frac{\text{SUM OF ALL FLOOR AREA}}{\text{PLOT AREA}}$		
$= (178.78 / 118.00) \quad = 1.51$		
$= 1.51 < 2.0$		

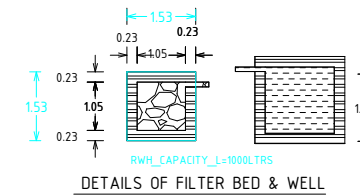


DETAILS OF FILTER BED & WELL

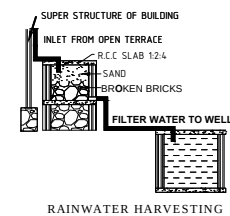


RAINWATER HARVESTING

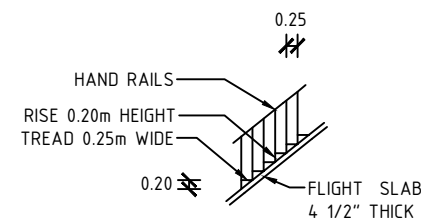


STAIRCASE DETAILS

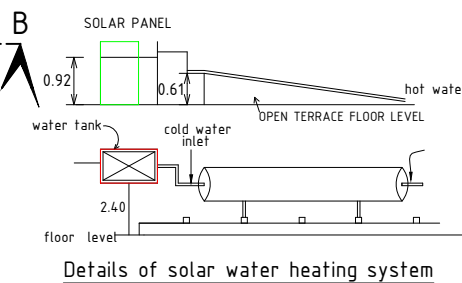


Details of solar water heating system

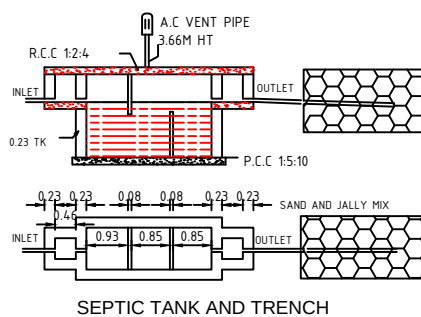


SEPTIC TANK AND TRENCH

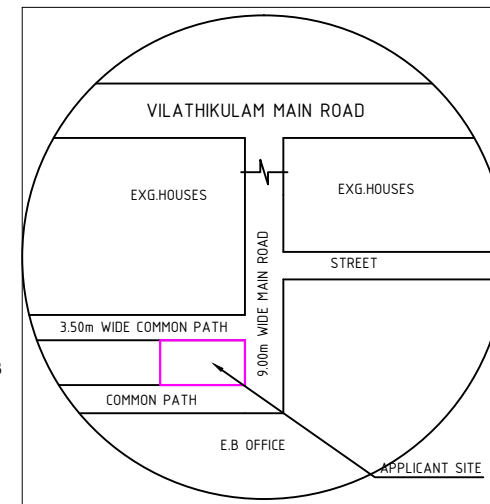

KEY PLAN

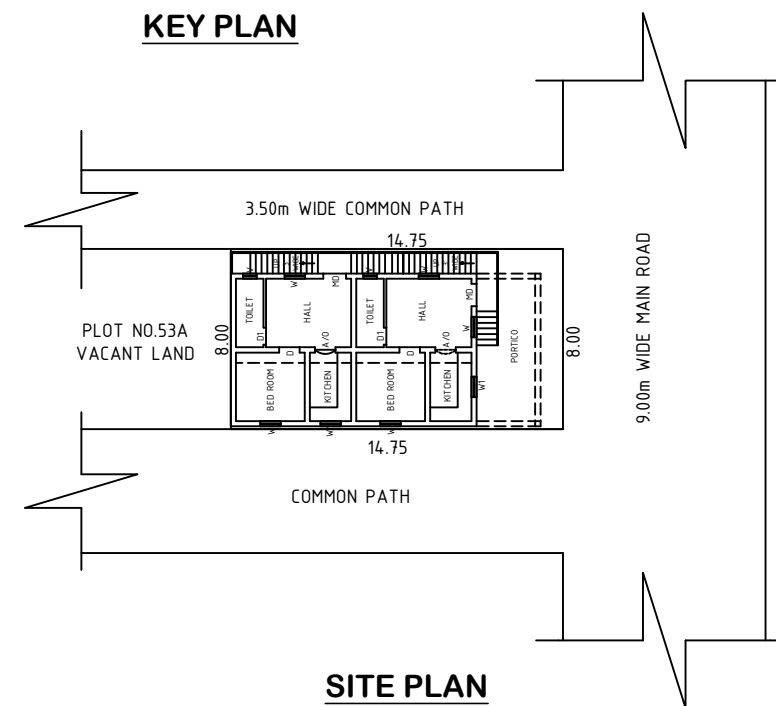

SITE PLAN
SCALE 1:200

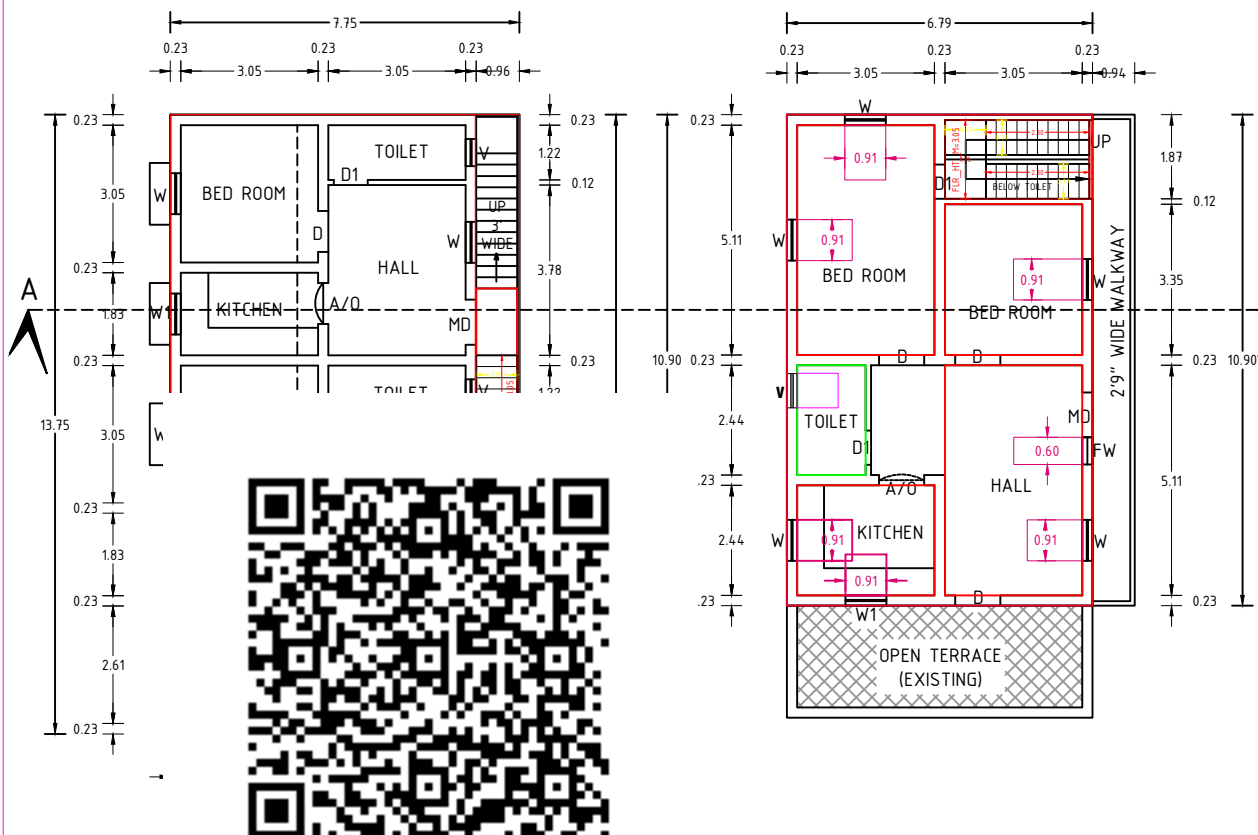

FLOOR PLAN

PROPOSED FIRST FLOOR PLAN



M-எളിമുറിയ

LAND AND BUILDING OWNER

V.G. MATHIAS RAJA, D.C.E., A.M.I.S.E., M.I.S.T.E.,
REGISTERED ENGINEER GRADE 'III'
JAIKAALI BUILDERS
VILATHIKULAM & POST
THOOTHUKUDI - 628 907.
CELL : 97510 50077.

REGISTERED ENGINEER

Eight ways to know a piece of land before you pay for it.

This report covers one part of the picture. These cover the rest, drawn from the same government records, for any property in Tamil Nadu.

LandLens One

Ask anything about a property and get an answer grounded in live government records, with the sources shown.

[/landlens/one](#)



Verify My Land

Every record check run on one property and returned as a single report.

[/landlens/verify-my-land](#)



Legal Opinion

An advocate's written opinion on the title, built on the records we pull for it.

[/landlens](#)



One Map

Every layer on one map: the parcel, its boundary, zoning, water bodies and what sits around it.

[/landlens/one/map](#)



PriceMap

What land actually changed hands for around this plot, taken from the registered deeds.

[/landlens/pricemap](#)



Build Scope

What you are allowed to build here: floor space, height, coverage and setbacks.

[/landlens/build-scope](#)



Property Tracker

Watch a property and hear about it when something new is registered against it.

[/landlens/property-tracker](#)



Deal Room

Run the transaction in one place: documents, stamping, signatures and the parties.

[/landlens/deal-room](#)



Twenty-four checks you can run yourself, at no cost.

Records and verification

The registers themselves, read for you.

Encumbrance Certificate

Patta and Chitta

Field Measurement Sketch

EC Analyzer

Bank charge check

Court case search

Seller background check

Approval check by survey

Value and duty

What it is worth and what it costs to register.

Guideline value by street

Guideline value by survey

Stamp duty and registration fees

Capital gains

Floor space index

Area unit converter

Zoning and land use

What the plan says can happen on this land.

Land use zone finder

CMDA land use check

Coastal regulation zone

Master plan check

Water bodies finder

Airport height clearance

Registers and directories

Who holds it, and which office keeps the record.

Find your registering office

Temple property check

Waqf property check

RERA register



Every free tool
/tools



Services we run
for you
/services



The LandLens
suite
/landlens/one



Every claim in this document traces back to a government record.

Legal opinions, due diligence and title verification

Building plan, layout and sub-division approvals

Completion and occupancy certificates, regularisation

Escrow, negotiation and NRI property management

Land survey, soil testing, architecture and construction

Verified RealEstate
3/350/2 Mettukuppam,
OMR Thoraipakkam,
Chennai 600 097, India
hello@verified.realestate
+91 9996 12 9996

Prepared from the registers named on the page each finding sits on. Where a register could not be read, this document says so in its place rather than leaving the gap to be read as a clean result.

