

PP

APPROVAL RECORD

Planning Permission

Thoothukkudi district, Tamil Nadu

APPROVAL TYPE

Building Plan

ISSUING AUTHORITY

Rural Panchayat



The approval as the planning authority issued it, reproduced in full behind this page.

An approval speaks to what was sanctioned, not to what was built. Completion is a separate record.

PLAN SHOWING OF PROPOSED CONSTRUCTION OF GROUND FLOOR AND FIRST FLOOR DWELLING HOUSES IN SURVEY NO : 226/2C2C1, 226/8, KULATHUR NORTH GRAMAM, VILATHIKULAM TALUK AND THOOTHUKUDI DISTRICT.


OWNER NAME :- Mr.A. SANNASI s/o AYYAPILLAI.

NORTH

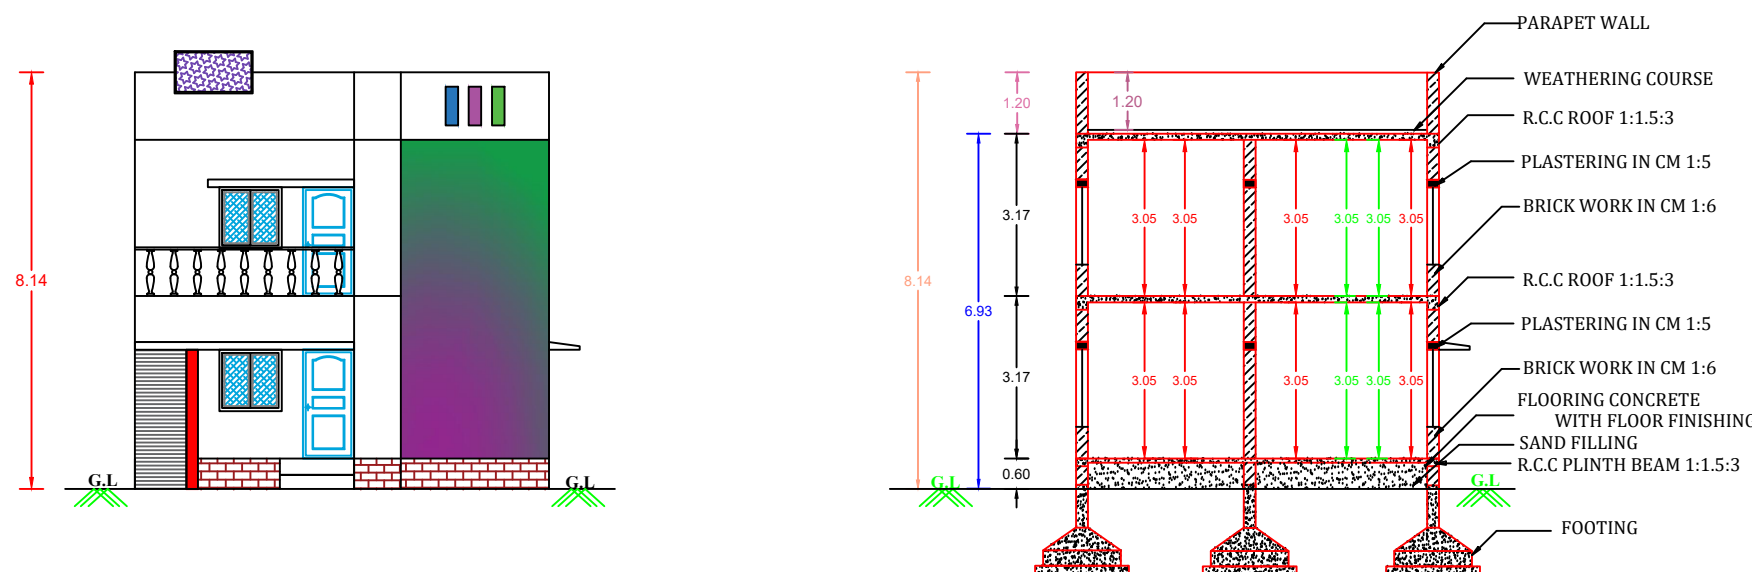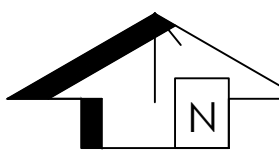


ELEVATION

SECTION 'A - A'

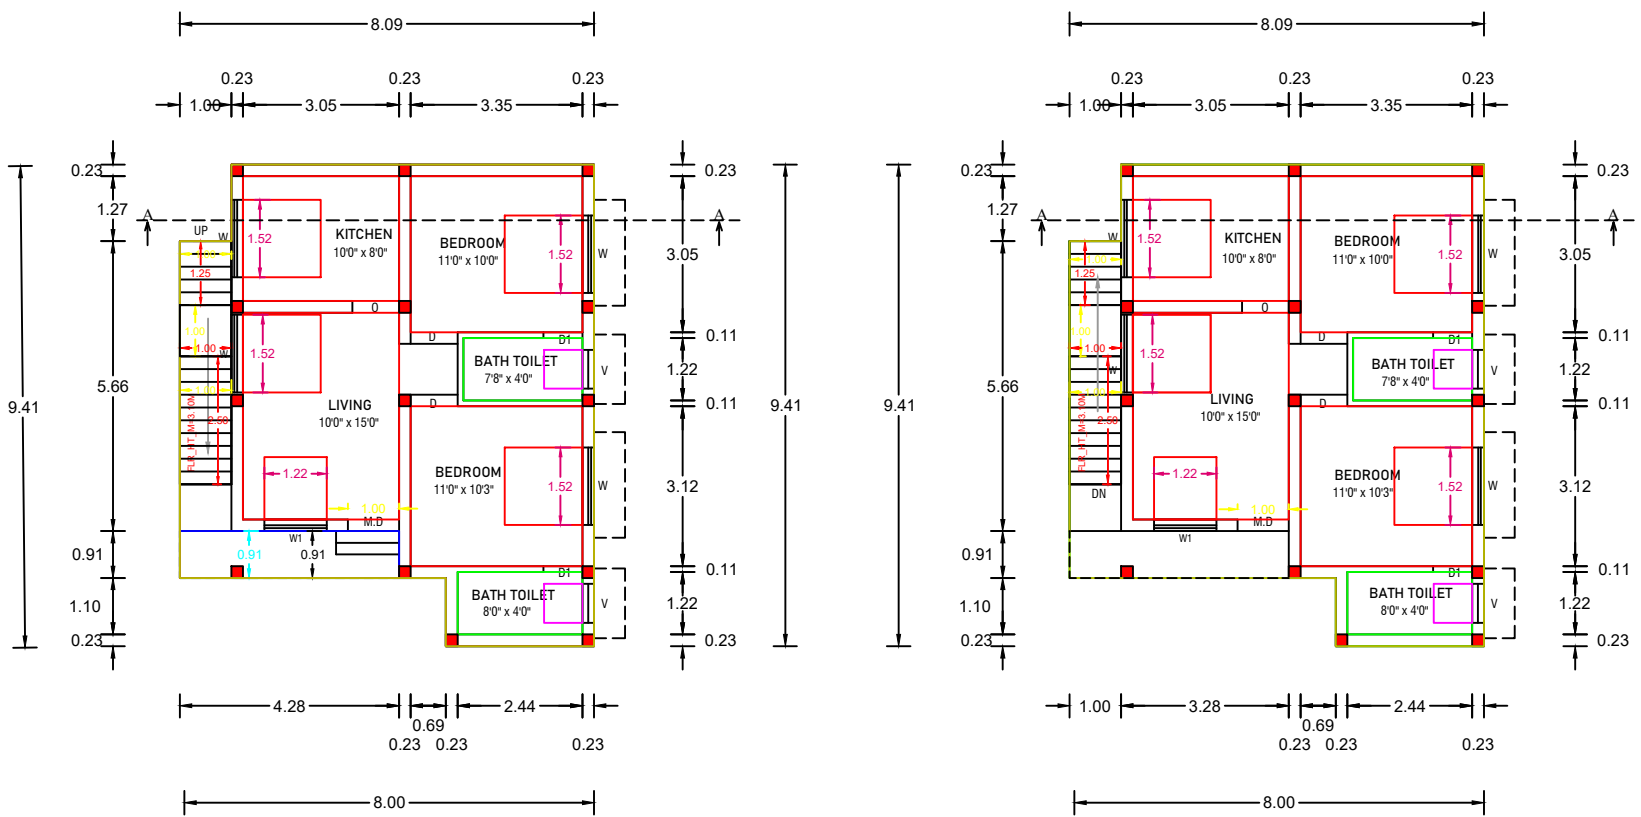


GROUND FLOOR PLAN


FIRST FLOOR PLAN

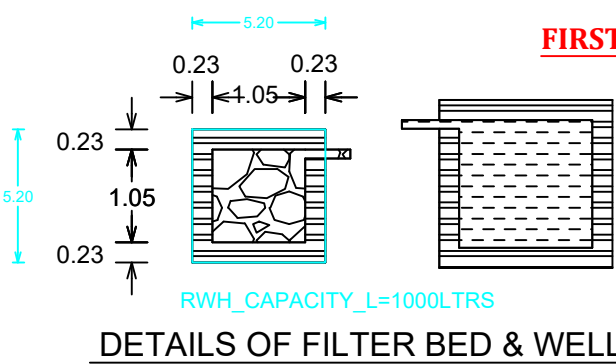


DETAILS OF FILTER BED & WELL

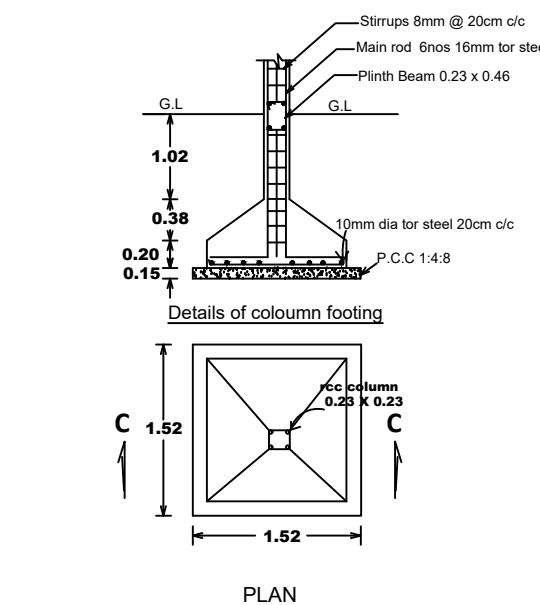


PLAN

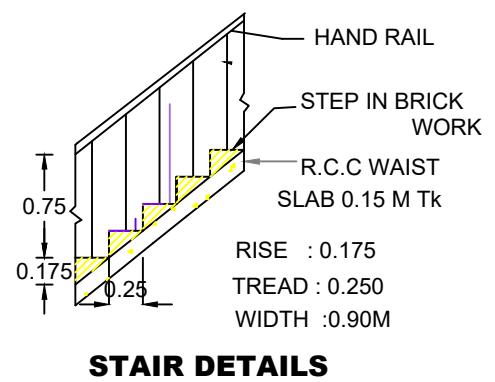


STAIR DETAILS

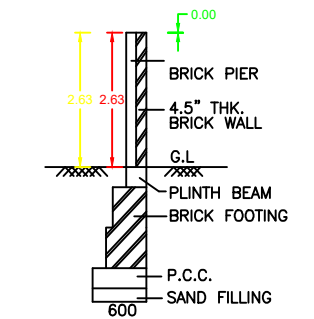


COMPOUND WALL
DETAIL

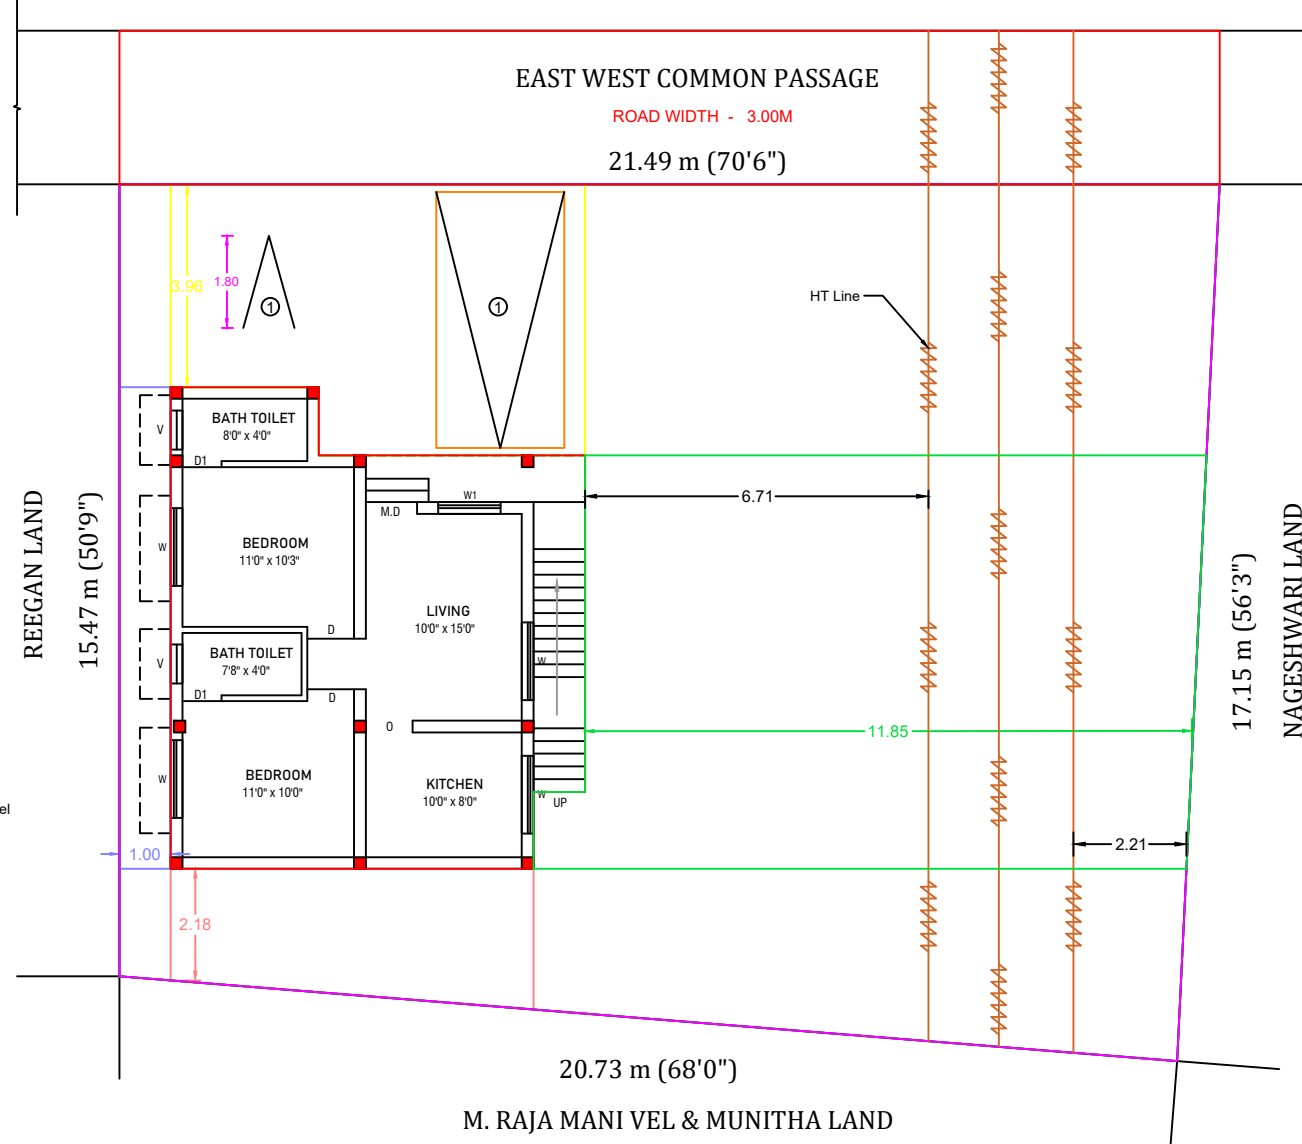


SITE PLAN

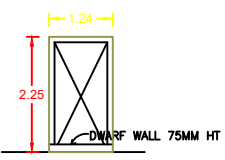

WIKET GATE ELEVATION

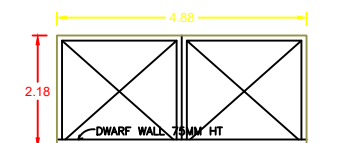

MAIN GATE ELEVATION

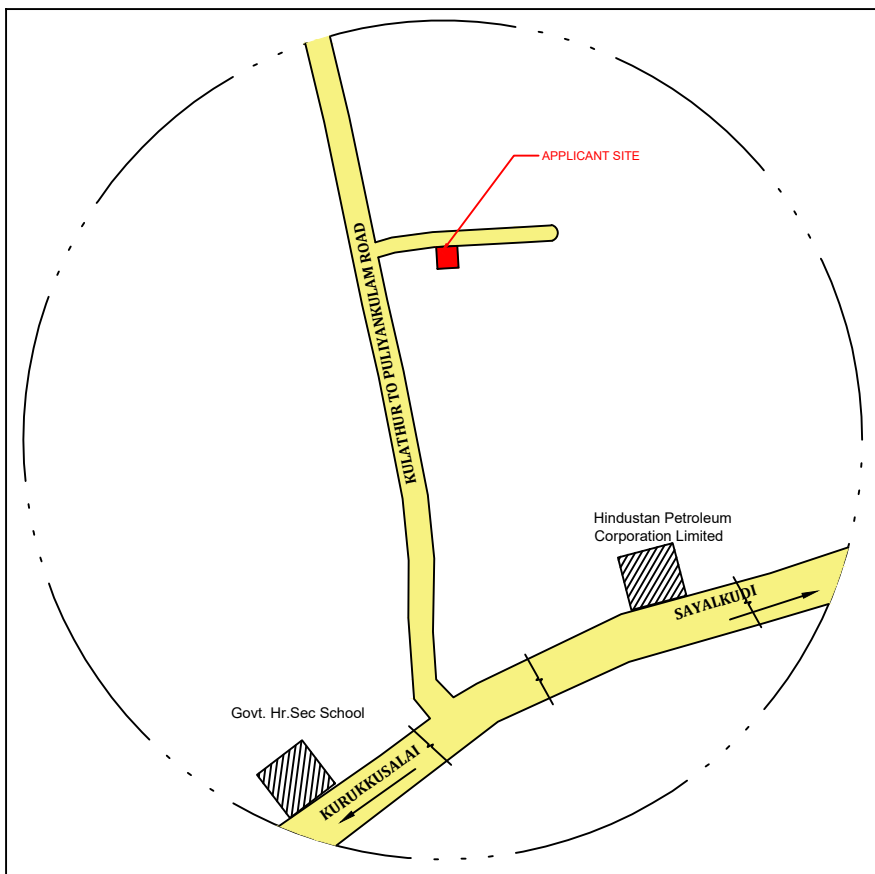

KEY PLAN

PLAN INFO
PLOT AREA_M2=344.00
AS_AT_SITE=343.79
FMB_OR_PLR=344.00
AS_PER_DOCUMENT=344.00
SINGLE_FAMILY_BLDG=NO
CRZ=NO
SECURITY_ZONE=NO
ACCESS_WIDTH_M=21.49
WHETHER_GOVT_OR_AIDED_SCHOOL=NO
ROAD_WIDTH=3.00
ROAD_LENGTH=250
AVG_PLOT_DEPTH=16.31
AVG_PLOT_WIDTH=21.11
MIN_PLOT_DEPTH=15.47
MIN_PLOT_WIDTH=20.73
LAND_USE_ZONE=RESIDENTIAL
SURVEY_NO=226/8
PLOT_NO=0
PATTA_NO=2894
DISTRICT=THOOTHUKUDI
TALUK=VILATHIKULAM
RWH_DECLARED=YES
BUILDING_NEAR_TO_RIVER=NO
AREA_TYPE=OTHERS
BUILDING_NEAR_MONUMENT=NO
BUILDING_NEAR_GOVT_BLDG=NO
PROVISION_FOR_GREEN_BUILDINGS_AND_SUSTAINABILITY=NO
FIRE_PROTECTION_AND_FIRE_SAFETY_REQUIREMENTS=YES
NOC_FOR_CONSTRUCTION_NEAR_MONUMENT=NO
NOC_FIRE_DEPT=NO
OSR_APPLICABLE=NO
JURISDICTION_TYPE=PANCHAYAT
IS_APPROVED_LAYOUT=NO
PREMIUM_FSI_REQUIRED=NO
IS_SWIMMING_POOL_EXISTS=NO
IF_HERITAGE_TOWN_LESS_THAN_1KM_RADIUS=NO

FLOOR SPACE INDEX

GROUND FLOOR AREA	=	135.42 Sq.mtr
SITE AREA	=	344.00 Sq.mtr
FLOOR SPACE INDEX	=	SUM OF ALL FLOOR AREA / SITE AREA
	=	(135.42 / 344.00) = 0.394
	=	0.394 < 2.00

ALL DIMENSIONS ARE IN METER
SCALE 1:100

AREA STATEMENT	SQMT	SQFT
APPLICANT SITE AREA	344.00	3705.00
PRO. GROUND FLOOR AREA	67.71	728.83
PRO. FIRST FLOOR AREA	67.71	728.83
TOTAL FLOOR AREA	135.42	1457.66
OPEN SPACE	276.29	2976.17


JOINERY DETAILS

MD - MAIN DOOR	1.00 X 2.13
D - DOOR	0.91 X 2.13
D1 - TOILET DOOR	0.76 X 2.13
O - OPEN	0.91 X 2.13
W - WINDOW	1.52 X 1.52
W1 - WINDOW	1.22 X 1.22
V - VENTILATOR	0.75 X 0.75


[Handwritten signature]

LAND & BUILDING OWNER

[Handwritten signature]
Er.A.PRAVIN KALEB. BE.,
Registered Engineer.Gr.II
Register No: 138/LS/2022/00016
GOLDEN CONSTRUCTIONS
11/277-1, Arockiyapuram West,
Thoothukudi-2.
Cell : 94422 87107
REGISTERED ENGINEER

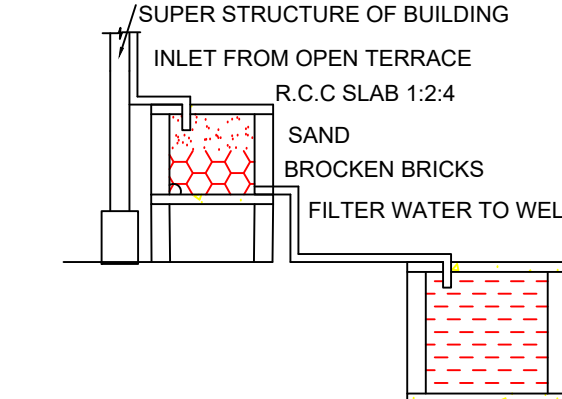

RAINWATER HARVESTING

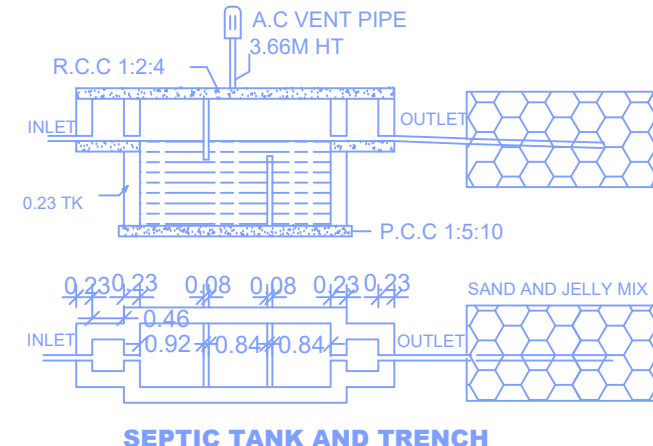

SEPTIC TANK AND TRENCH

Eight ways to know a piece of land before you pay for it.

This report covers one part of the picture. These cover the rest, drawn from the same government records, for any property in Tamil Nadu.

LandLens One

Ask anything about a property and get an answer grounded in live government records, with the sources shown.

[/landlens/one](#)



Verify My Land

Every record check run on one property and returned as a single report.

[/landlens/verify-my-land](#)



Legal Opinion

An advocate's written opinion on the title, built on the records we pull for it.

[/landlens](#)



One Map

Every layer on one map: the parcel, its boundary, zoning, water bodies and what sits around it.

[/landlens/one/map](#)



PriceMap

What land actually changed hands for around this plot, taken from the registered deeds.

[/landlens/pricemap](#)



Build Scope

What you are allowed to build here: floor space, height, coverage and setbacks.

[/landlens/build-scope](#)



Property Tracker

Watch a property and hear about it when something new is registered against it.

[/landlens/property-tracker](#)



Deal Room

Run the transaction in one place: documents, stamping, signatures and the parties.

[/landlens/deal-room](#)



Twenty-four checks you can run yourself, at no cost.

Records and verification

The registers themselves, read for you.

Encumbrance Certificate

Patta and Chitta

Field Measurement Sketch

EC Analyzer

Bank charge check

Court case search

Seller background check

Approval check by survey

Zoning and land use

What the plan says can happen on this land.

Land use zone finder

CMDA land use check

Coastal regulation zone

Master plan check

Water bodies finder

Airport height clearance

Value and duty

What it is worth and what it costs to register.

Guideline value by street

Guideline value by survey

Stamp duty and registration fees

Capital gains

Floor space index

Area unit converter

Registers and directories

Who holds it, and which office keeps the record.

Find your registering office

Temple property check

Waqf property check

RERA register



Every free tool
/tools



Services we run
for you
/services



The LandLens
suite
/landlens/one



Every claim in this document traces back to a government record.

Legal opinions, due diligence and title verification

Building plan, layout and sub-division approvals

Completion and occupancy certificates, regularisation

Escrow, negotiation and NRI property management

Land survey, soil testing, architecture and construction

Verified RealEstate
3/350/2 Mettukuppam,
OMR Thoraipakkam,
Chennai 600 097, India
hello@verified.realestate
+91 9996 12 9996

Prepared from the registers named on the page each finding sits on. Where a register could not be read, this document says so in its place rather than leaving the gap to be read as a clean result.

