PP APPROVAL RECORD

Planning Permission

Survey 152/2

Vadakkupatti, Kovilpatti taluk

Thoothukkudi district, Tamil Nadu


APPROVAL TYPE
Layout Approval

ISSUING AUTHORITY
DTCP

PURPOSE
Residential

The approval as the planning authority issued it, reproduced in full behind this page.

An approval speaks to what was sanctioned, not to what was built. Completion is a separate record.

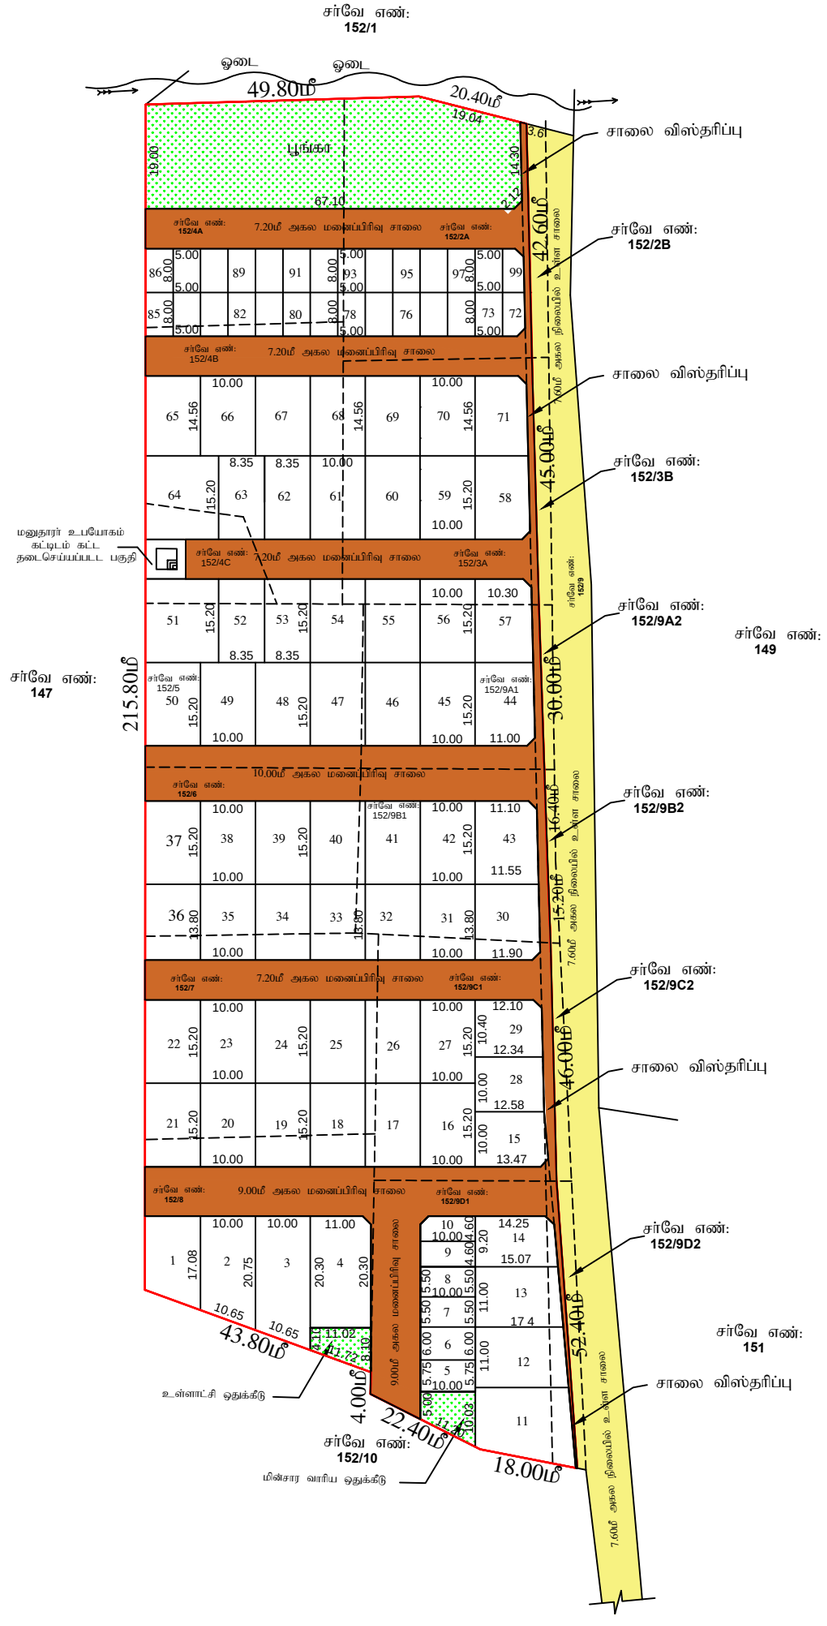

மனைப்பிரிவு வரைபடம்

மாவட்ட நகர் ஊரமைப்பு அலுவலகம், தூத்துக்குடி மாவட்டம், வடக்குபட்டி வட்டம், வடக்குபட்டி ஊராட்சி, வடக்குபட்டி கிராமம், நில அளவை எண்: **152/2A, 152/3A, 152/4A, 152/4B, 152/4C, 152/5, 152/6, 152/7, 152/8, 152/9A1, 152/9B1, 152/9C1, 152/9D1**-ல் அமையும் குடியிருப்பு மனைப்பிரிவின் தொழில்நுட்ப ஒப்புதல் மனைப்பிரிவு வரைபடம்.

இனையதள பதிவு எண்: Y7F2XN1C/THOOTHUKUDI/TCP/2022
அளவு திட்டம் : 1 : 400

வ

குறிப்பு:

மனைப்பிரிவின் மொத்த பரப்பு = 16962.00ச.மீ. (4.19 ஏக்கர்)

கோரிய மனைகள் = 99

ஒதுக்கப்பட்ட மனைகள் = 99

மனைப்பிரிவு இடத்தின் எல்கை

நிலையில் உள்ள சாலை

உத்தேச மனைப்பிரிவு சாலை

பொது ஒதுக்கீடுகள்:

உத்தேச சாலைகளின் பரப்பு = 3986.10ச.மீ.
(மூலை முடக்கு உட்பட)

மனைகளின்யின் பரப்பு = (மனையின் மொத்த பரப்பு - மனைப்பிரிவு சாலைகளின் பரப்பு)
= 16962.00 - 3986.10 = 12975.90ச.மீ.

பூங்கா = 1319.16ச.மீ (10.17%)
(வடக்குபட்டி ஊராட்சிக்கு தான பத்திரம் மூலம் ஒப்படைக்கப்பட்டது.)

A. மின்சார வாரியம் : 75.18ச.மீ. (0.58%)
(மின்சார வாரியத்திற்கு தான பத்திரம் மூலம் ஒப்படைக்கப்பட்டது.)

B. உள்ளாட்சி : 67.00ச.மீ. (0.52%)
(வடக்குபட்டி ஊராட்சிக்கு தான பத்திரம் மூலம் ஒப்படைக்கப்பட்டது.)

EWS ஒதுக்கீடு : 1420.24 ச.மீ (10.95%)
(மனைகள்:5-10,72-99)

மூலை முடக்கு - i) 12.00மீ அகலம் வரை உள்ள சாலைகளுக்கு 1.50மீ x 1.50மீ

நிபந்தனைகள்:

1)அரசாணை எண்:16(ம)18 நகராட்சி நிர்வாகம் (ம) குடிநீர் வழங்கல் துறை 04.02.2019(ம)30.01.2020-ல் பரிசீலிக்கப்பட்டதில் அரசாணை வீட்டுவசதி(ம)நகர்புற வளர்ச்சி (ம4(1))துறை-ன் அரசாணை எண்-181, நாள் 09.12.2020 படி மனைப்பிரிவிற்கான பூங்கா, மனைப்பிரிவு சாலைகள் (ம) உள்ளாட்சிக்கு ஒப்படைக்கப்பட வேண்டிய பொது ஒதுக்கீடு பகுதிகளை உள்ளாட்சிக்கு தானமாக ஒப்படைக்கப்பட்டது.

2) இம்மனைப்பிரிவிற்கு ஊராட்சியால் இறுதி ஒப்புதல் அளிக்கும் முன் இடத்தில் எந்தத்துறையாலும் நில ஆர்ஜித நடவடிக்கை எடுக்கபடவில்லை என்றும் நில ஆர்ஜிதம் செய்து தரக்கோரி மாவட்ட வருவாய் அலுவலரிடமிருந்து உத்தேசங்கள் ஏதும் பெறப்படவில்லை என்றும் உள்ளாட்சி உறுதி செய்து கொள்ள வேண்டும்.

3) நில உரிமம் குறித்து சமர்ப்பிக்கப்பட்ட சான்றுகள் மற்றும் பரிசீலனைக்கு சமர்ப்பிக்கப்பட்ட ஆவணங்கள் சரியானவையல்ல என அறியப்பட்டால் அல்லது மனைப்பிவிற்கு தொழில் நுட்ப ஒப்புதல் வழங்கியதால் பாதிப்பு ஏற்படக்கூடிய சூழ்நிலை ஏற்படின் மனைப்பிரிவிற்கு வழங்கப்பட்ட தொழில் நுட்ப ஒப்புதல் எவ்வித முன் அறிவிப்புமின்றி இரத்து செய்யப்படும்.

SWP/DTCP/THOOTHUKUDI/LAYOUT NO: 13/2023

நகர் ஊரமைப்பு உதவி இயக்குநர்
மாவட்ட நகர் ஊரமைப்பு அலுவலகம்
தூத்துக்குடி

THE LANDLENS SUITE

Eight ways to know a piece of land before you pay for it.

This report covers one part of the picture. These cover the rest, drawn from the same government records, for any property in Tamil Nadu.

LandLens One
Ask anything about a property and get an answer grounded in live government records, with the sources shown.
/landlens/one

Verify My Land
Every record check run on one property and returned as a single report.
/landlens/verify-my-land

Legal Opinion
An advocate's written opinion on the title, built on the records we pull for it.
/landlens

One Map
Every layer on one map: the parcel, its boundary, zoning, water bodies and what sits around it.
/landlens/one/map

PriceMap
What land actually changed hands for around this plot, taken from the registered deeds.
/landlens/pricemap

Build Scope
What you are allowed to build here: floor space, height, coverage and setbacks.
/landlens/build-scope

Property Tracker
Watch a property and hear about it when something new is registered against it.
/landlens/property-tracker

Deal Room
Run the transaction in one place: documents, stamping, signatures and the parties.
/landlens/deal-room

FREE TOOLS · NO ACCOUNT NEEDED

Twenty-four checks you can run yourself, at no cost.

Records and verification

The registers themselves, read for you.

- Encumbrance Certificate
- Patta and Chitta
- Field Measurement Sketch
- EC Analyzer
- Bank charge check
- Court case search
- Seller background check
- Approval check by survey

Value and duty

What it is worth and what it costs to register.

- Guideline value by street
- Guideline value by survey
- Stamp duty and registration fees
- Capital gains
- Floor space index
- Area unit converter

Zoning and land use

What the plan says can happen on this land.

- Land use zone finder
- CMDA land use check
- Coastal regulation zone
- Master plan check
- Water bodies finder
- Airport height clearance

Registers and directories

Who holds it, and which office keeps the record.

- Find your registering office
- Temple property check
- Waqf property check
- RERA register

Every free tool
/tools

Services we run for you
/services

The LandLens suite
/landlens/one

Verified RealEstate™

Every claim in this document traces back to a government record.

- Legal opinions, due diligence and title verification
- Building plan, layout and sub-division approvals
- Completion and occupancy certificates, regularisation
- Escrow, negotiation and NRI property management
- Land survey, soil testing, architecture and construction

Verified RealEstate
3/350/2 Mettukuppam,
OMR Thoraipakkam,
Chennai 600 097, India
hello@verified.realestate
+91 9996 12 9996

Prepared from the registers named on the page each finding sits on. Where a register could not be read, this document says so in its place rather than leaving the gap to be read as a clean result.