

PP

APPROVAL RECORD

Planning Permission

Tiruchirappalli
Tiruchirappalli district, Tamil Nadu

APPROVAL TYPE
Building Plan







ISSUING AUTHORITY
DTCP

PURPOSE
Residential

The approval as the planning authority issued it, reproduced in full behind this page.

An approval speaks to what was sanctioned, not to what was built. Completion is a separate record.

PLAN SHOWING THE PROPOSED CONSTRUCTION OF RESIDENTIAL APARTMENT BUILDING AFTER DEMOLISHING THE EXISTING OLD BUILDING IN DOOR NO:19, T.S. NO: 18, WARD - AG, BLOCK NO: 9, MANGAMMAL SALAI, KABISHKAPURAM VILLAGE, ZONE-IV, TRICHY CITY CORPORATION.

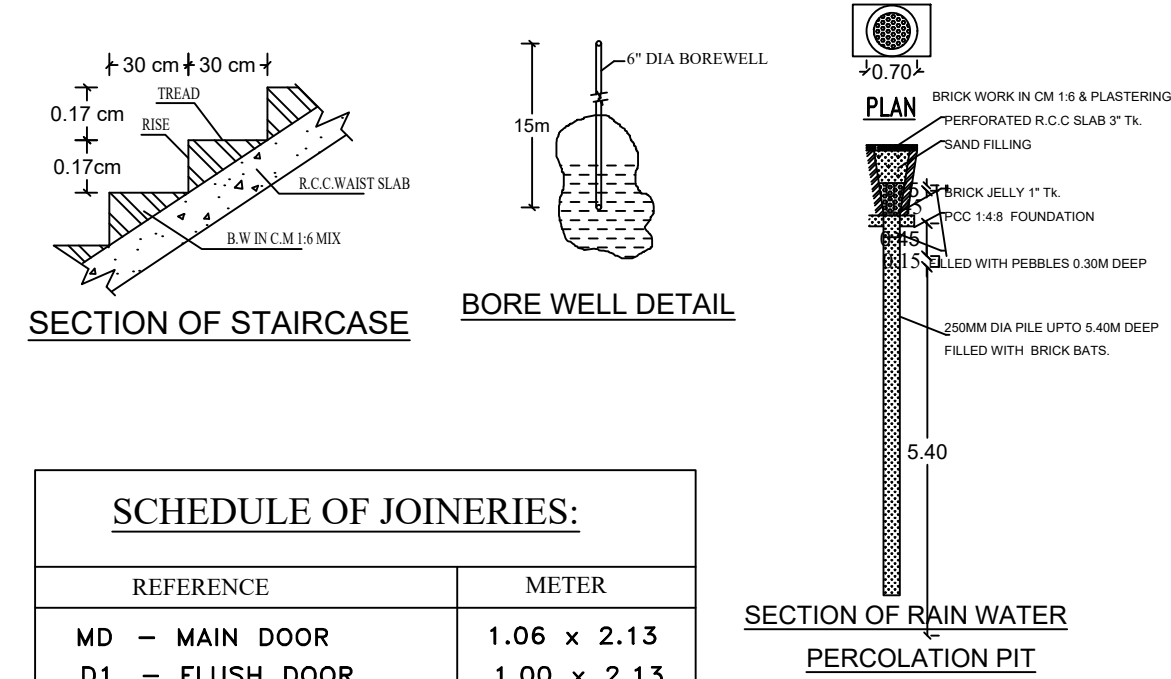
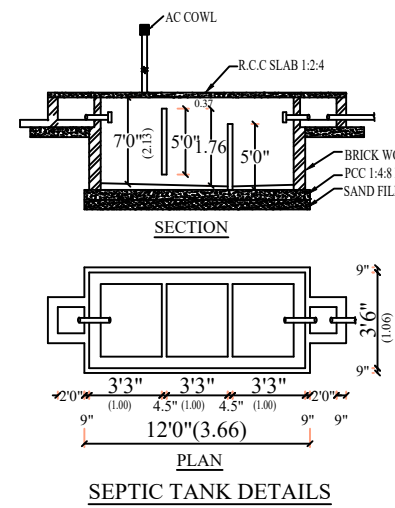
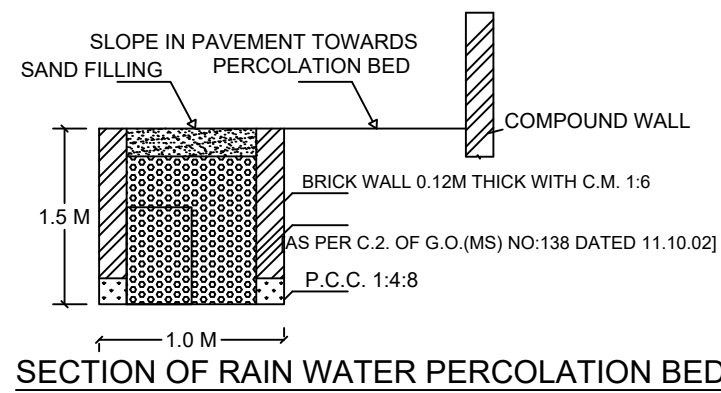
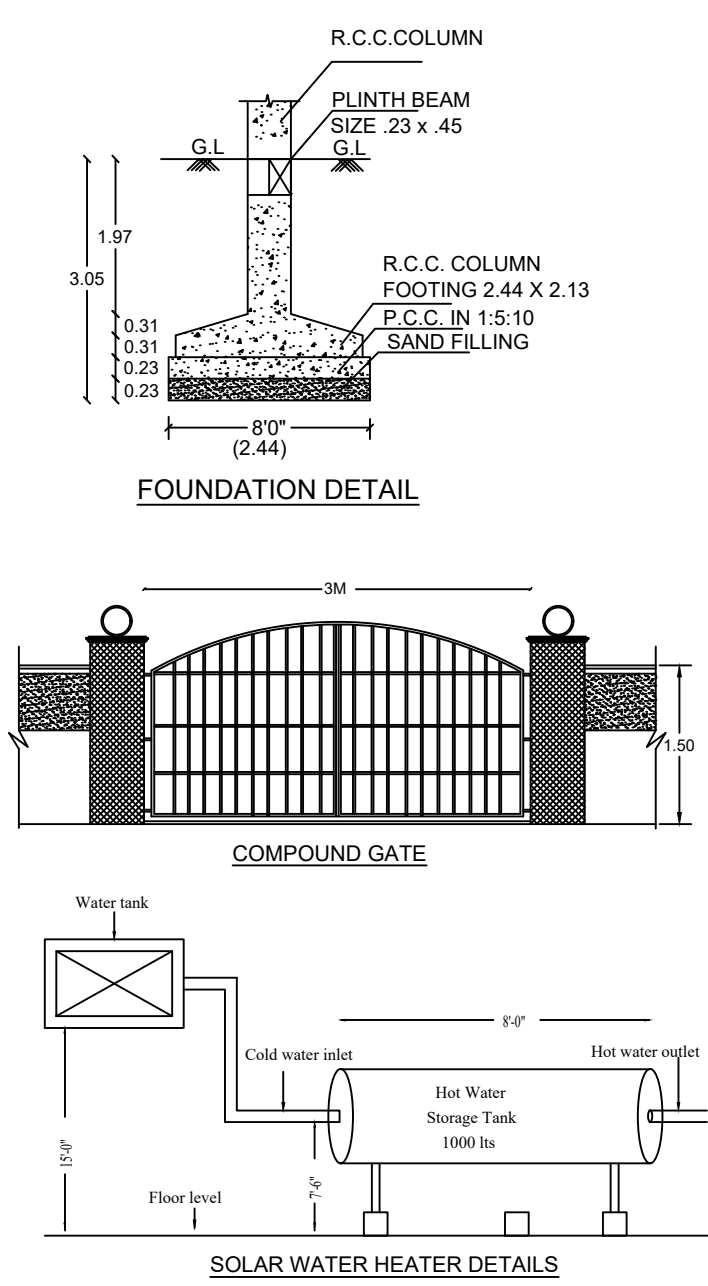
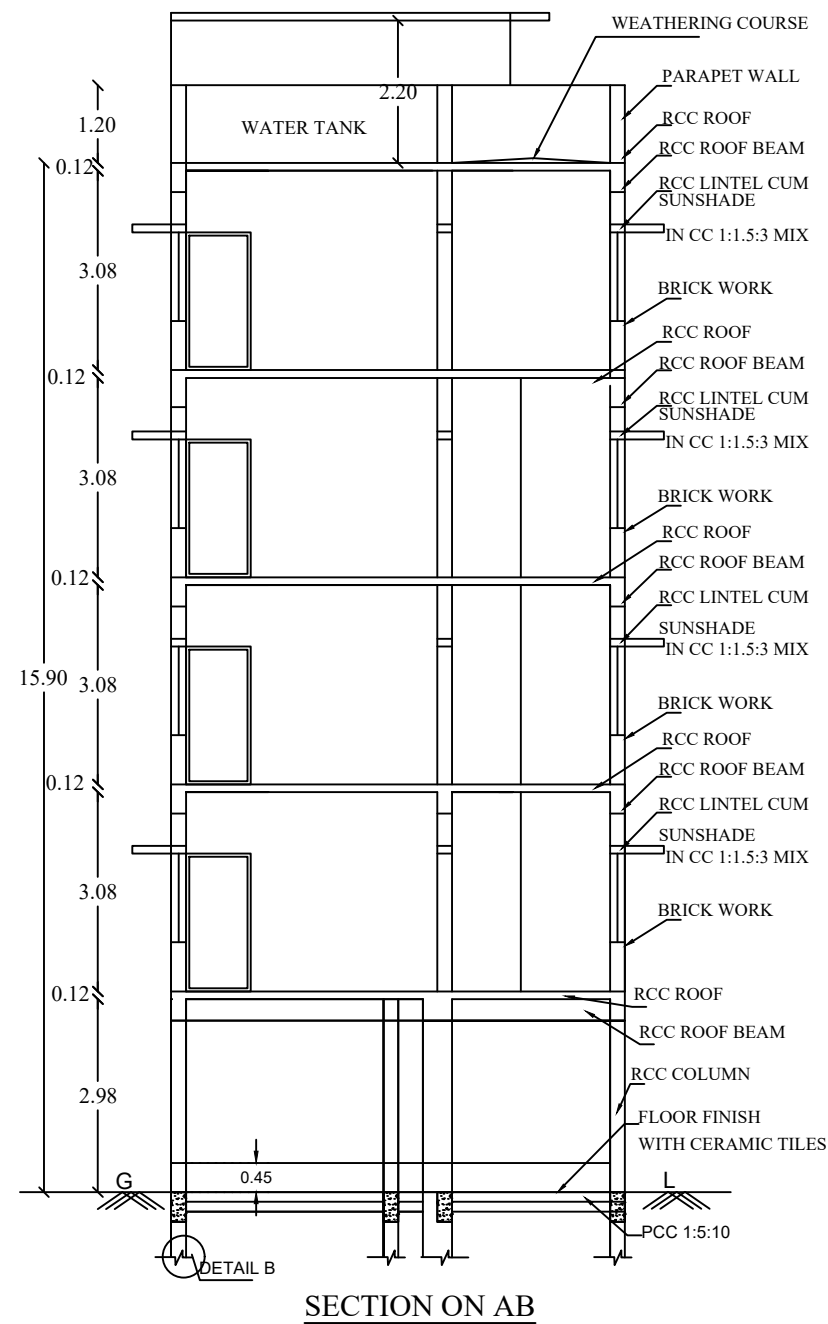
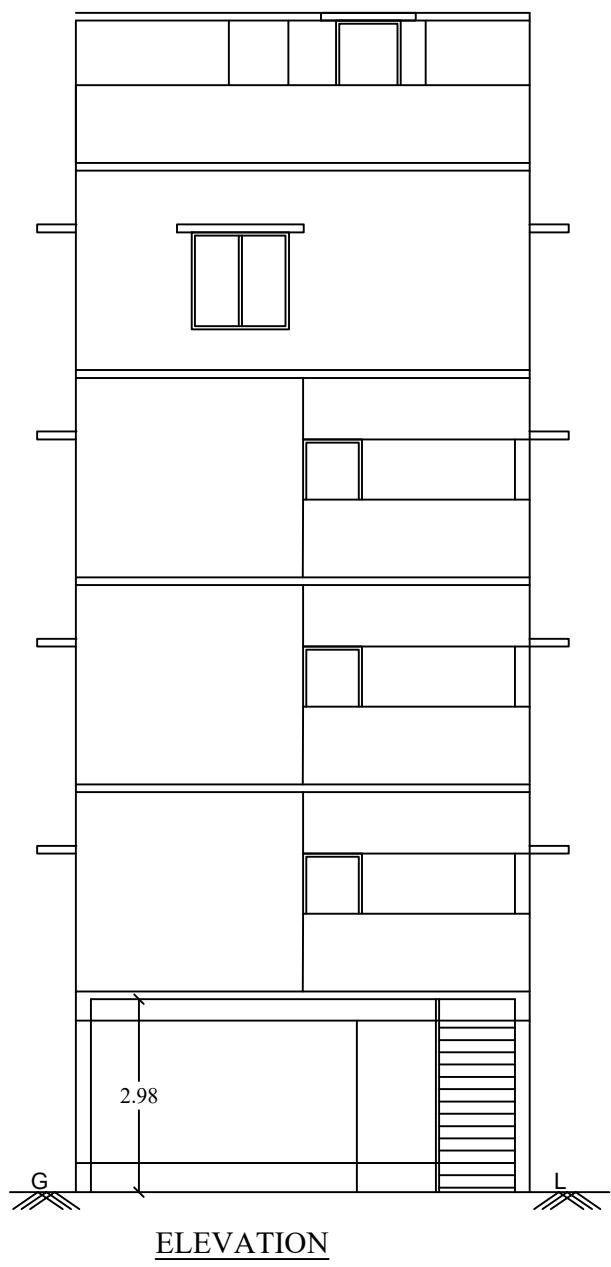


SCHEDULE OF JOINERIES:

REFERENCE	METER
MD - MAIN DOOR	1.06 x 2.13
D1 - FLUSH DOOR	1.00 x 2.13
D2 - FLUSH DOOR	0.91 x 2.13
O - OPEN	1.00 x 2.13
W2 - GLAZED WINDOW	1.80 x 1.50
W1 - GLAZED WINDOW	1.50 x 1.50
W3 - GLAZED WINDOW	1.37 x 1.37
V - VENTILATOR	0.91 x 0.91

NOTE

1. L.P GAS WILL BE USED FOR KITCHEN.
2. SULLAGE WASTE FROM TOILET WILL BE CONNECTED INTO ST.
3. BORE WELL WITH MOTAR WATER TANK AND CORPORATION WATER SUPPLY WILL BE PROVIDED.
4. RAIN WATER PERCOLATION PIT PROVIDED @ 1/30 Sqm OF PLINTH AREA @ 6 M C/C
5. RAIN WATER PERCOLATION BED 1.0m WIDE WILL BE PROVIDED AROUND THE BUILDING AS PER GO (MS) NO: 138 DATED 11-10-02.
6. RAIN WATER TAKEN TO THE BORE WELL THROUGH 150MM DIA PIPES.
7. RAIN WATER COLLECTED FROM OPEN TERRACE SHALL BE COLLECTED THROUGH PIPES AND LED INTO A FILTER PIT (SIZE 60 X 60 X 60 CM) WITH APPROPRIATE FILTER MATERIAL AND THEN LED INTO COLLECTION TANK.
8. SOLAR WATER HEATER LINE ARRANGEMENTS WILL BE PROVIDED.

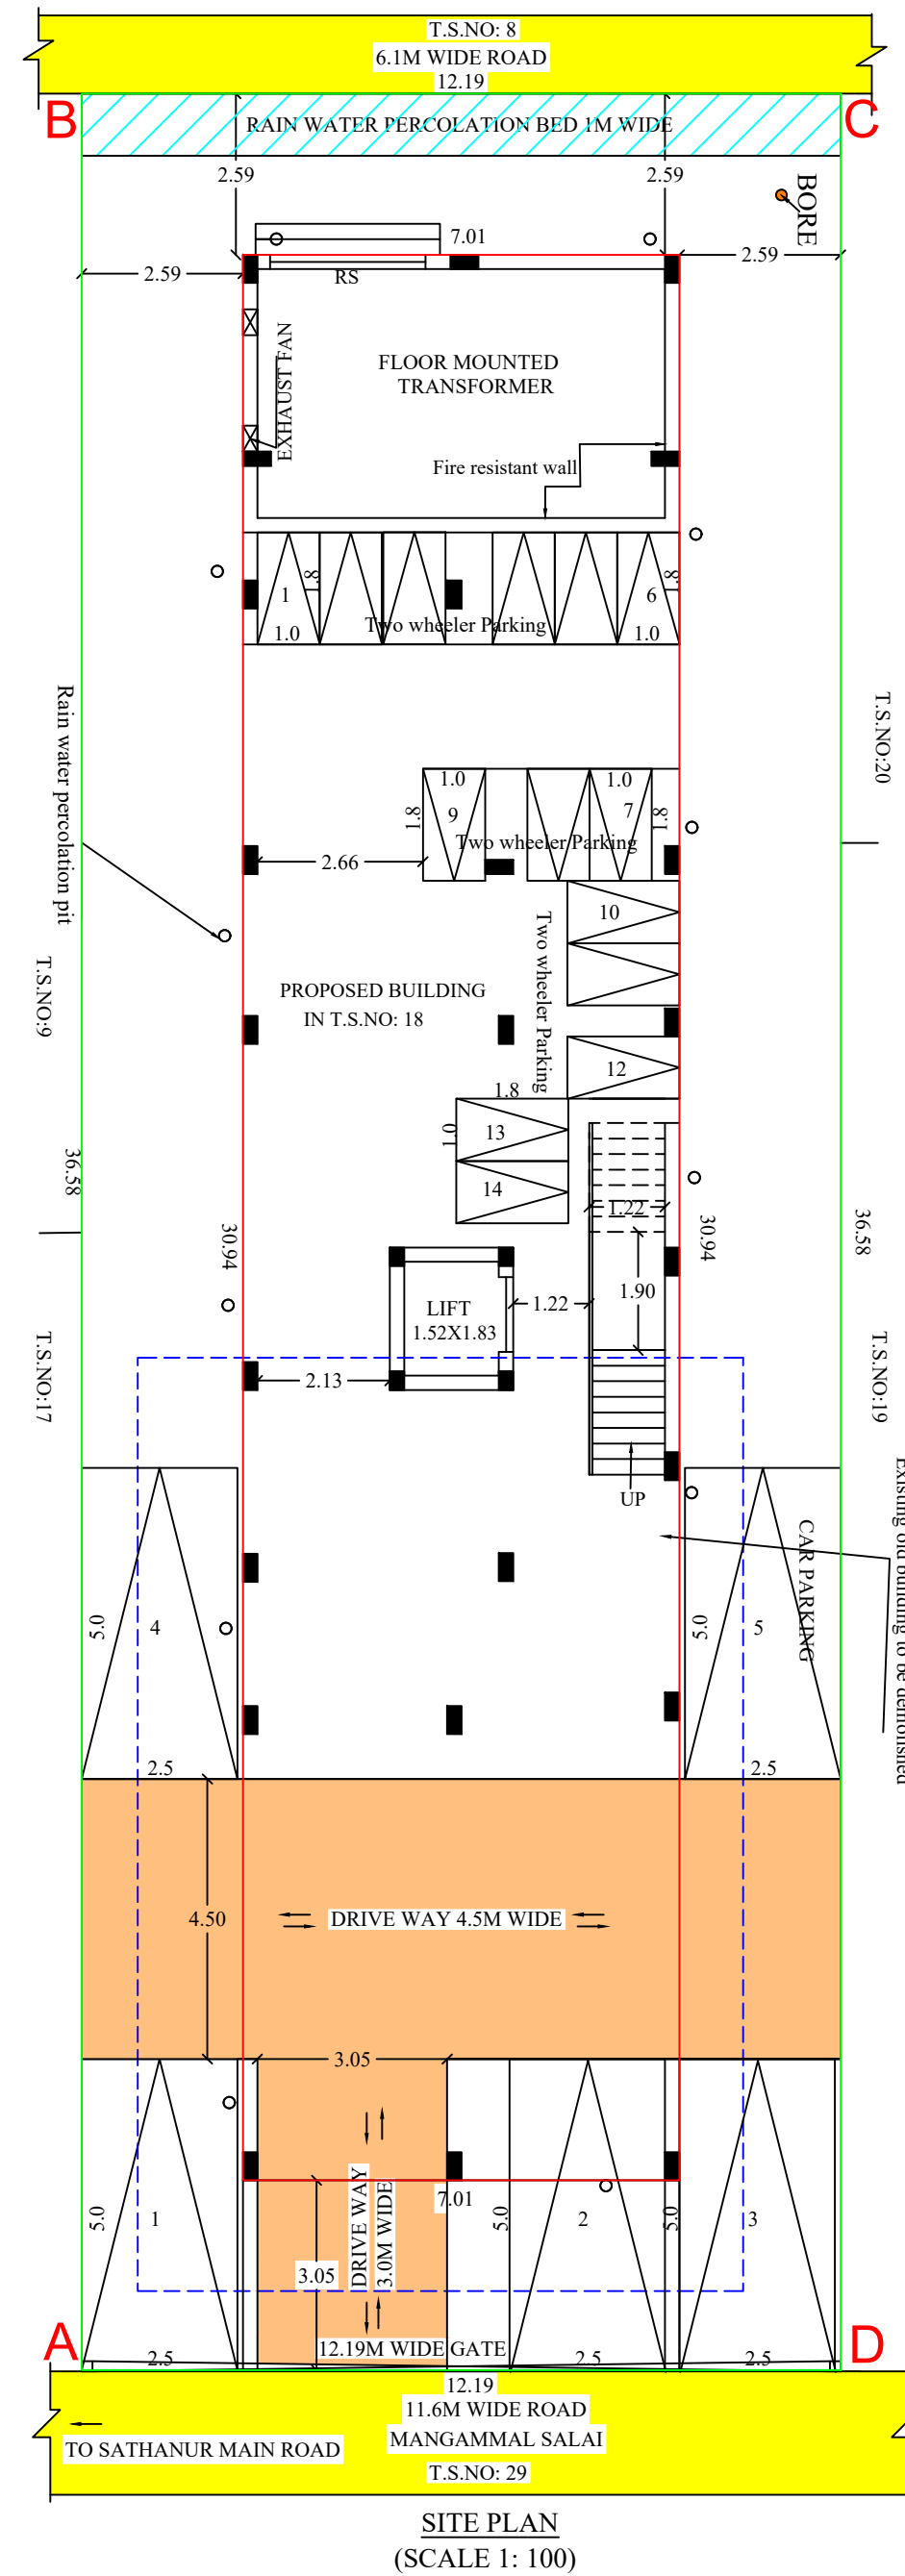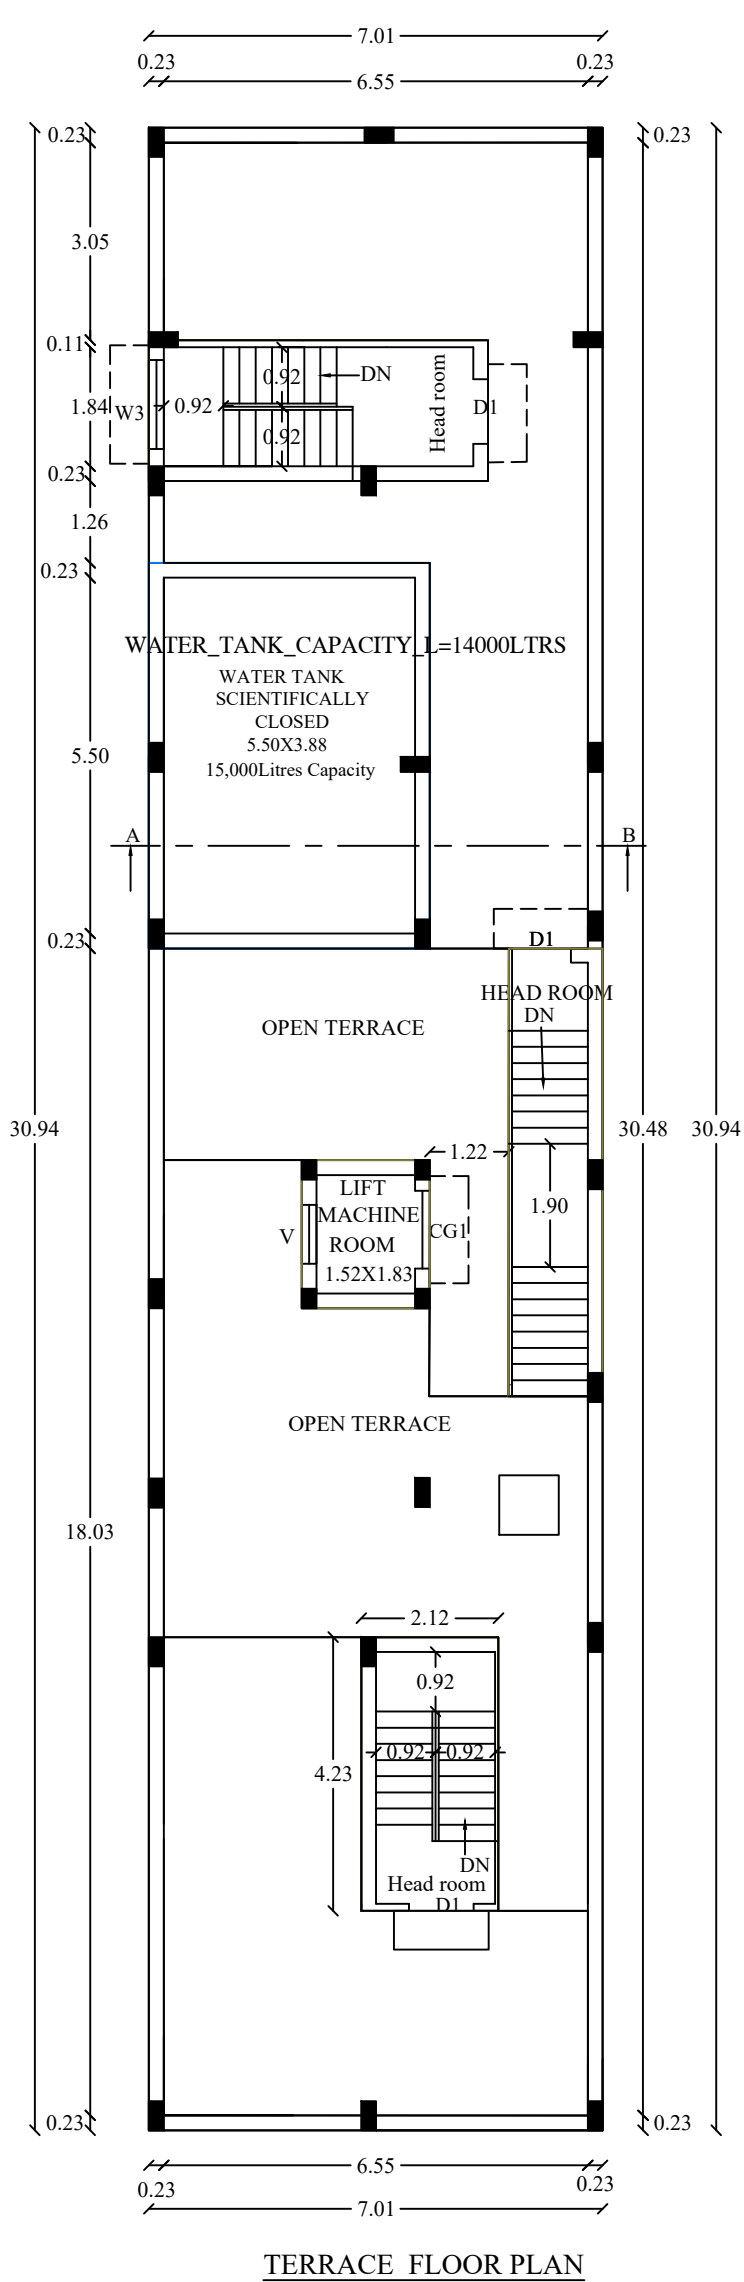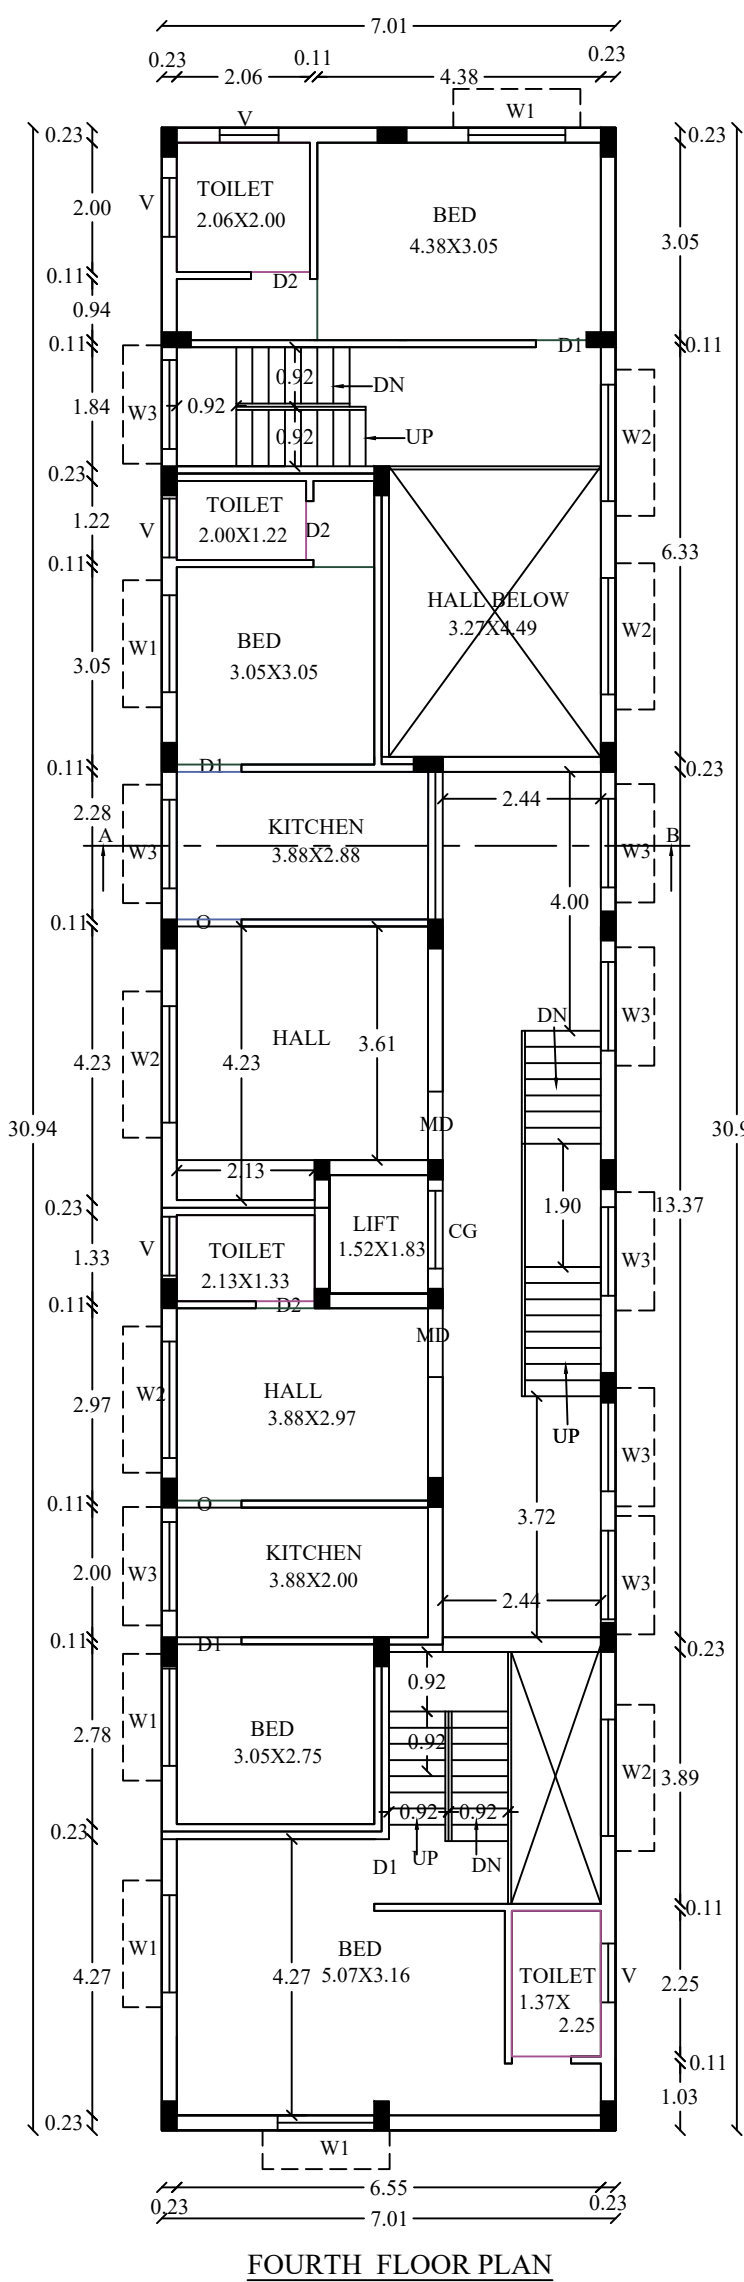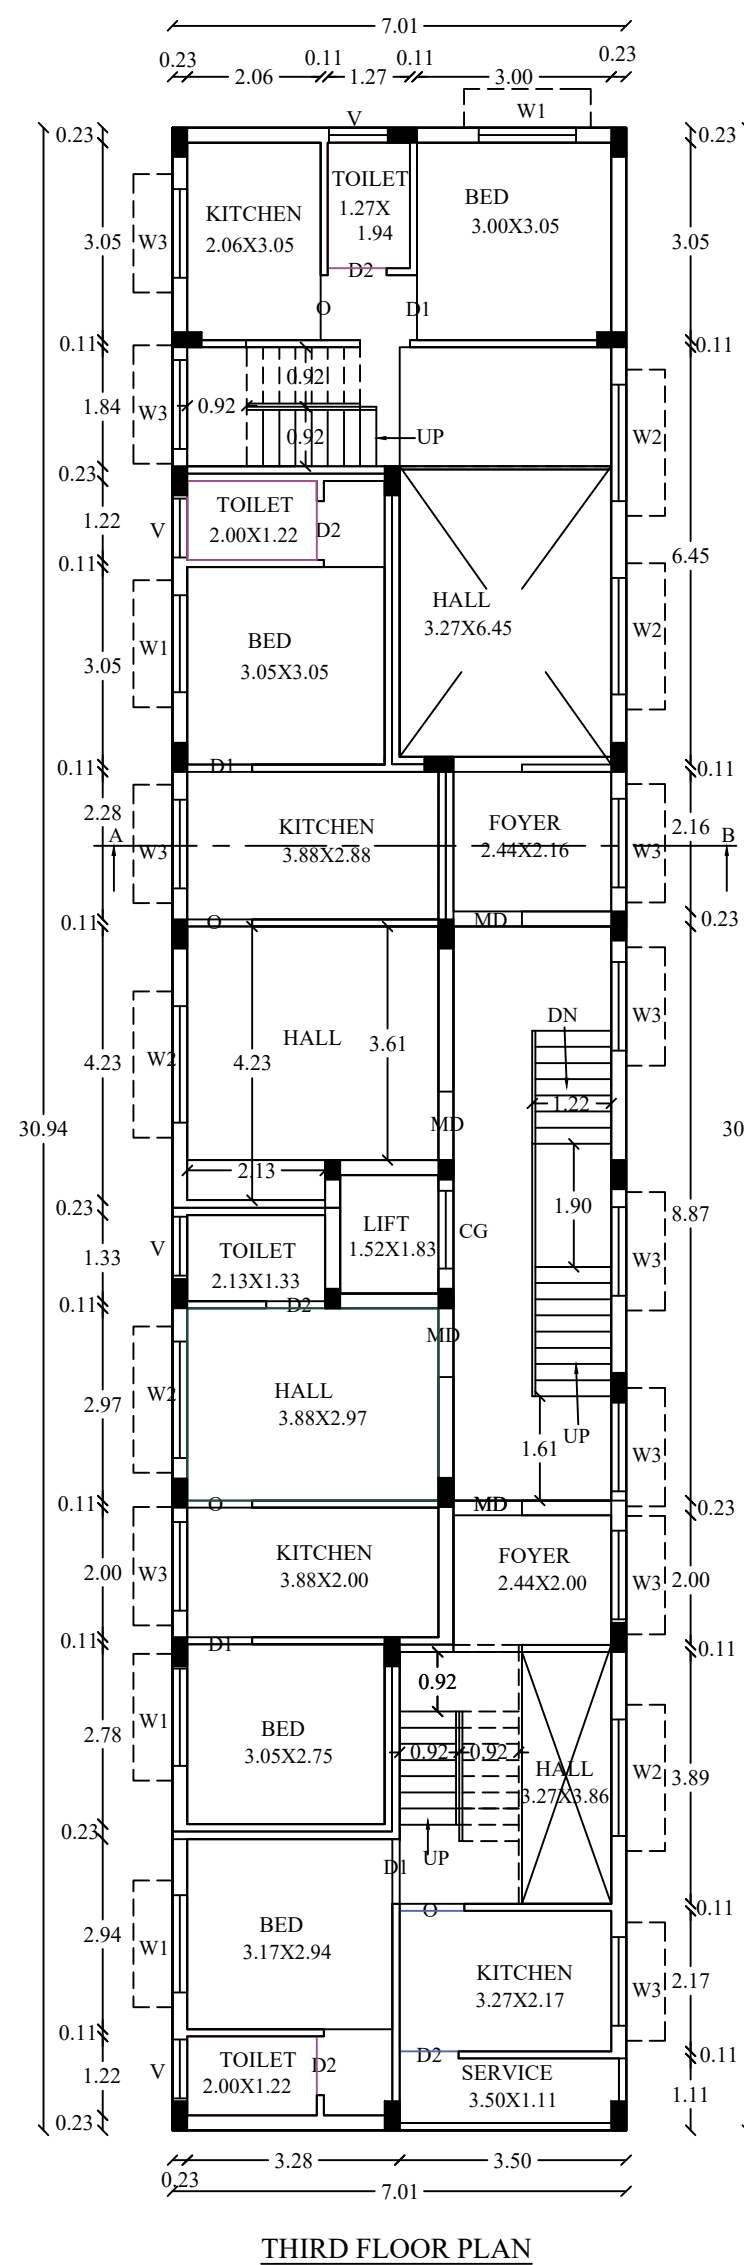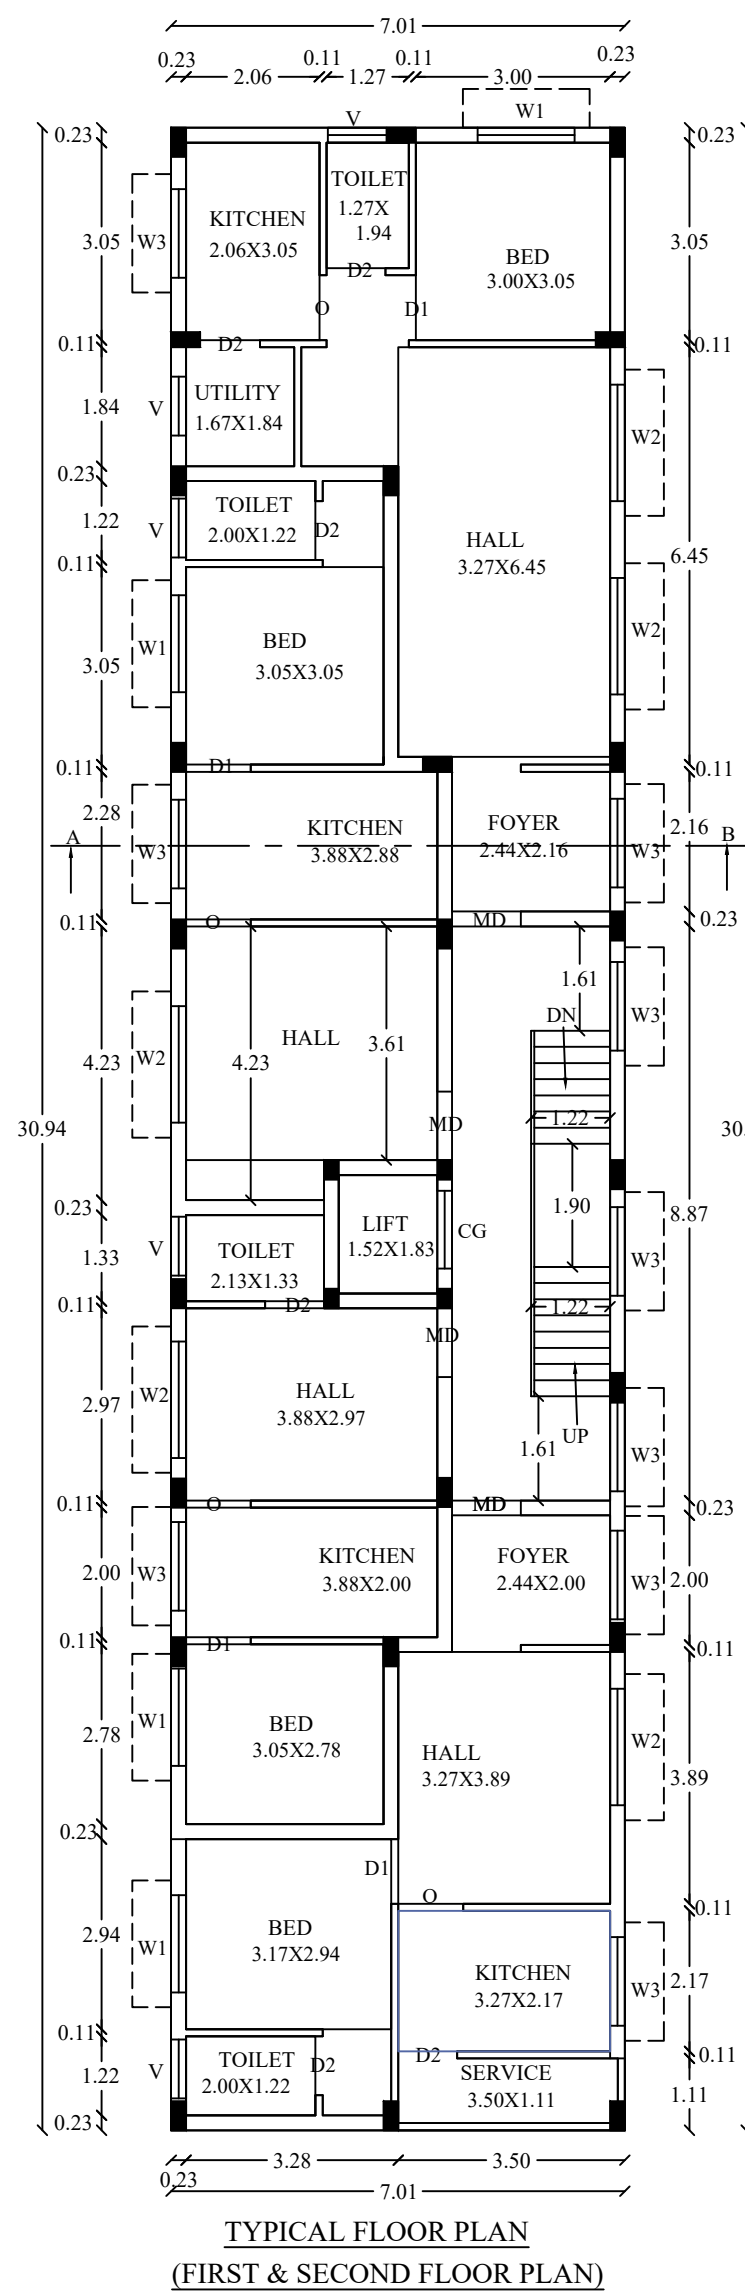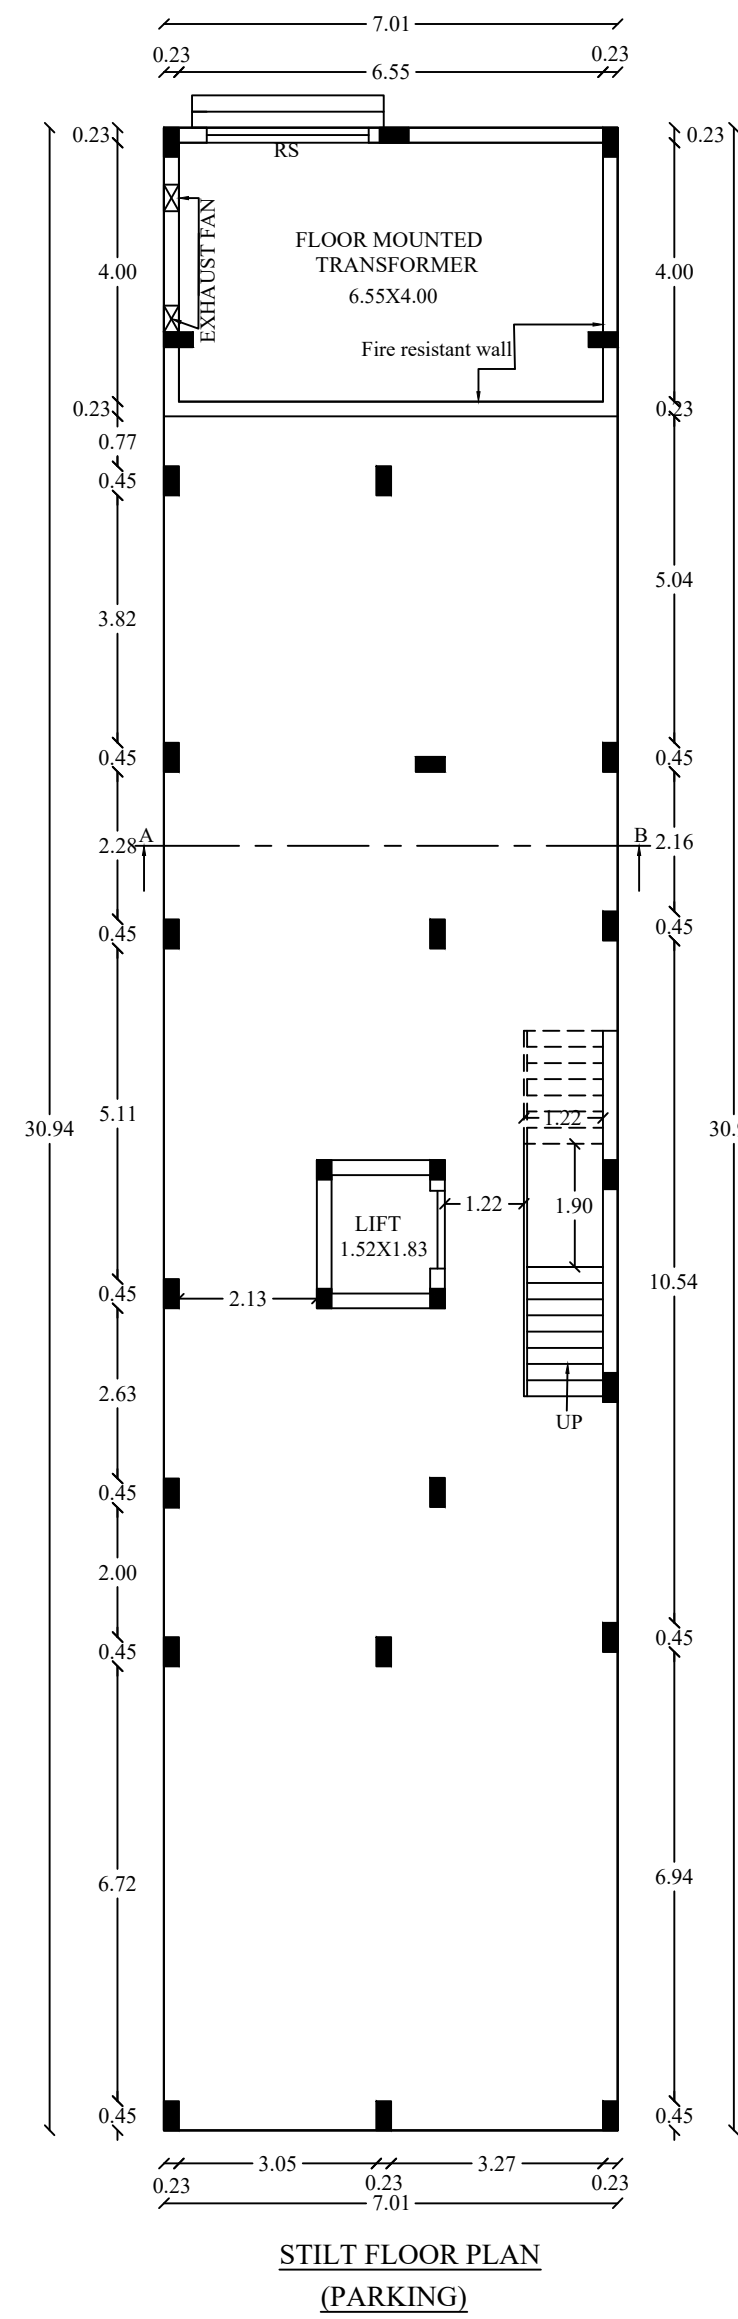

SPACE FOR APPROVAL

AREA DETAILS

DESCRIPTION	SQ.M
PLOT AREA AS PER DOCUMENT	445.92
PLOT AREA AS PER FMB	452.00
SUPER IMPOSED PLOT AREA	445.91
MINIMUM AREA SHOULD BE TAKEN INTO ACCOUNT	

PROPOSED BUILTUP AREA

SL NO.	DESCRIPTION	F.S.I AREA (SQM)	NON F.S.I AREA (SQM)	TOTAL AREA (SQM)
1)	STILT FLOOR AREA (Parking)	-	216.89	216.89
2)	FIRST FLOOR AREA	216.89	-	216.89
3)	SECOND FLOOR AREA	216.89	-	216.89
4)	THIRD FLOOR AREA	197.02	-	197.02
5)	FOURTH FLOOR AREA	216.89	-	216.89
6)	HEAD ROOM AREA	-	34.69	34.69
7)	TOTAL	847.69	251.58	1099.27
8)	VACANT AREA	-	-	229.02

PLOT COVERAGE = 216.89 / 445.91 X 100 = 48.63 %
F.S.I = 847.69 / 445.91 = 1.901

SL NO.	PARKING	REQUIRED	PROVIDED
1	TWO WHEELER PARKING SPACE	14 NOS	14 NOS
2	CAR PARKING SPACE	5 NOS	5 NOS

EXISTING OLD BUILDING TO BE DEMOLISHED AREA = 83.61 SQ.M

BOUNDARY SHOWN IN	-	BORE WELL	-
PROPOSED AREA	-	ROAD	-
RAIN WATER PERCOLATION BED	-	PERCOLATION PIT	-
BATH & WASTE WATER LINE	-	FIRE EXTINGUISHER	-

ALL DIMENSIONS ARE IN METER.
SCALE = 1:100.

COLOUR INDEX

SITE BOUNDARY IN	-
PRO. BUILDING IN	-
EXT. ROAD IN	-

NOTE

- 1.ALL MEASUREMENTS ARE SHOWN IN METER.
- 2.RAINWATER COLLECTION WELLS WILL BE PROVIDED.
- 3.FIRE FIGHTING ARRANGEMENTS WILL BE PROVIDED.
- 4.EMERGENCY ALARMS WILL BE PROVIDED.
- 5.DRINKING WATER WILL BE PROVIDED.
- 6.FILTERED RAIN WATER SUMPS WILL BE PROVIDED.
- 7.FILTERED RAIN WATER SUMPS WILL BE PROVIDED.
- 8.EXHAUST FAN PROVISION IS MADE AT TOILET&WASH.
- 9.SOLAR WATER HEATING SYSTEM PROVIDED.
- 10.RAIN WATER HARVESTING FACILITIES PROVIDED.
- 11.WASTE WATER RECYCLING TRENCH AND TANK PROVIDED.
- 12.SEWAGE TREATMENT PLANT PROVIDED.
- 13.SEPIC TANK PROVIDED.
- 14.WATER FACILITIES PROVIDED.
- 15.ELECTRICAL ROOM WILL BE PROVIDED

PP/JD/DTCP(TD)NO: 03/2023

(SWP - ONLINE APPROVAL)
(E signed)

Planning permission is given via the single window portal vide Application NO. SWP/BPA/0003546/2022 (Scrutiny Reference No. 32Q3NB83, Drawing Application NO. 41985-2022-LO) on 09.01.2023.The planning permit expires on 08.01.2031.

Eight ways to know a piece of land before you pay for it.

This report covers one part of the picture. These cover the rest, drawn from the same government records, for any property in Tamil Nadu.

LandLens One

Ask anything about a property and get an answer grounded in live government records, with the sources shown.

[/landlens/one](#)



Verify My Land

Every record check run on one property and returned as a single report.

[/landlens/verify-my-land](#)



Legal Opinion

An advocate's written opinion on the title, built on the records we pull for it.

[/landlens](#)



One Map

Every layer on one map: the parcel, its boundary, zoning, water bodies and what sits around it.

[/landlens/one/map](#)



PriceMap

What land actually changed hands for around this plot, taken from the registered deeds.

[/landlens/pricemap](#)



Build Scope

What you are allowed to build here: floor space, height, coverage and setbacks.

[/landlens/build-scope](#)



Property Tracker

Watch a property and hear about it when something new is registered against it.

[/landlens/property-tracker](#)



Deal Room

Run the transaction in one place: documents, stamping, signatures and the parties.

[/landlens/deal-room](#)



Twenty-four checks you can run yourself, at no cost.

Records and verification

The registers themselves, read for you.

Encumbrance Certificate

Patta and Chitta

Field Measurement Sketch

EC Analyzer

Bank charge check

Court case search

Seller background check

Approval check by survey

Value and duty

What it is worth and what it costs to register.

Guideline value by street

Guideline value by survey

Stamp duty and registration fees

Capital gains

Floor space index

Area unit converter

Zoning and land use

What the plan says can happen on this land.

Land use zone finder

CMDA land use check

Coastal regulation zone

Master plan check

Water bodies finder

Airport height clearance

Registers and directories

Who holds it, and which office keeps the record.

Find your registering office

Temple property check

Waqf property check

RERA register



Every free tool
/tools



Services we run
for you
/services



The LandLens
suite
/landlens/one



Every claim in this document traces back to a government record.

Legal opinions, due diligence and title verification

Building plan, layout and sub-division approvals

Completion and occupancy certificates, regularisation

Escrow, negotiation and NRI property management

Land survey, soil testing, architecture and construction

Verified RealEstate
3/350/2 Mettukuppam,
OMR Thoraipakkam,
Chennai 600 097, India
hello@verified.realestate
+91 9996 12 9996

Prepared from the registers named on the page each finding sits on. Where a register could not be read, this document says so in its place rather than leaving the gap to be read as a clean result.

