
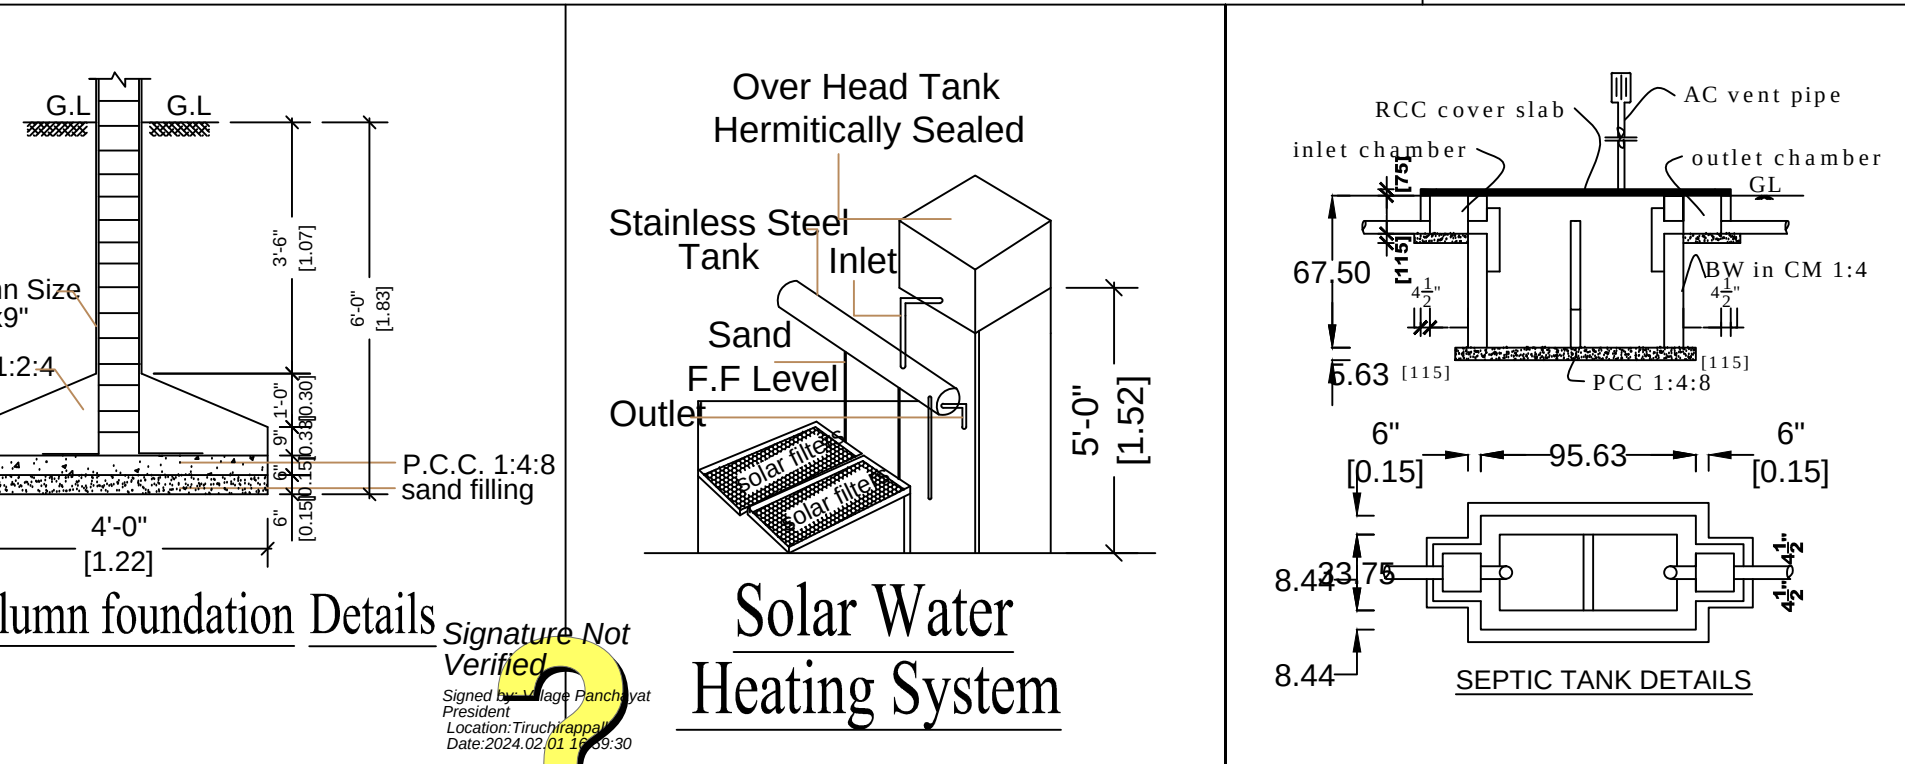
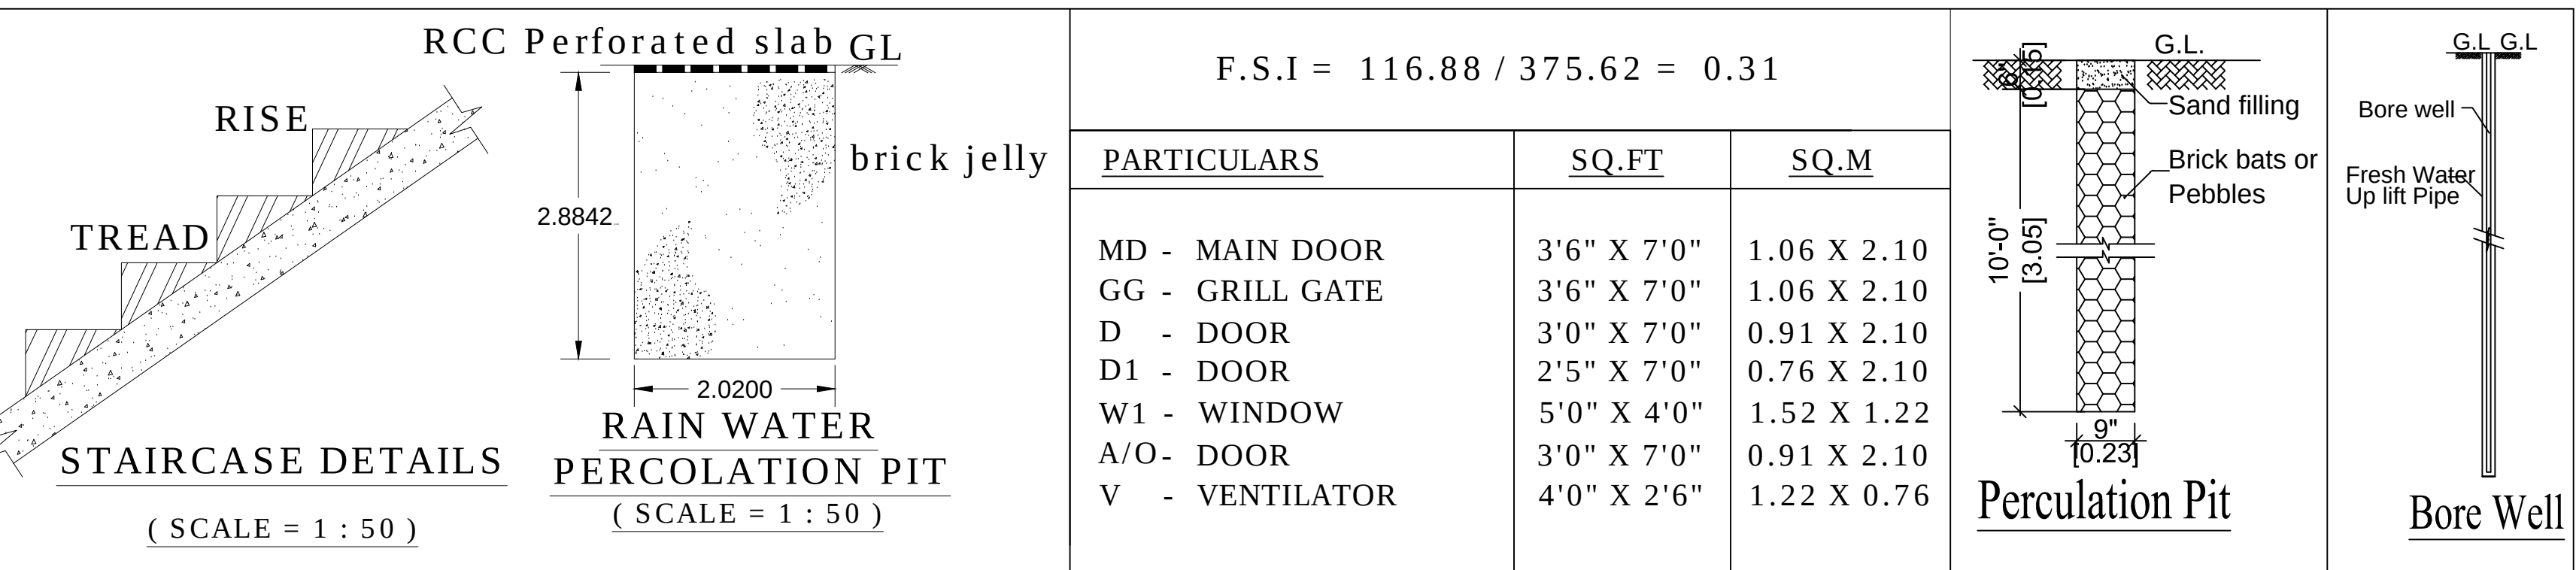
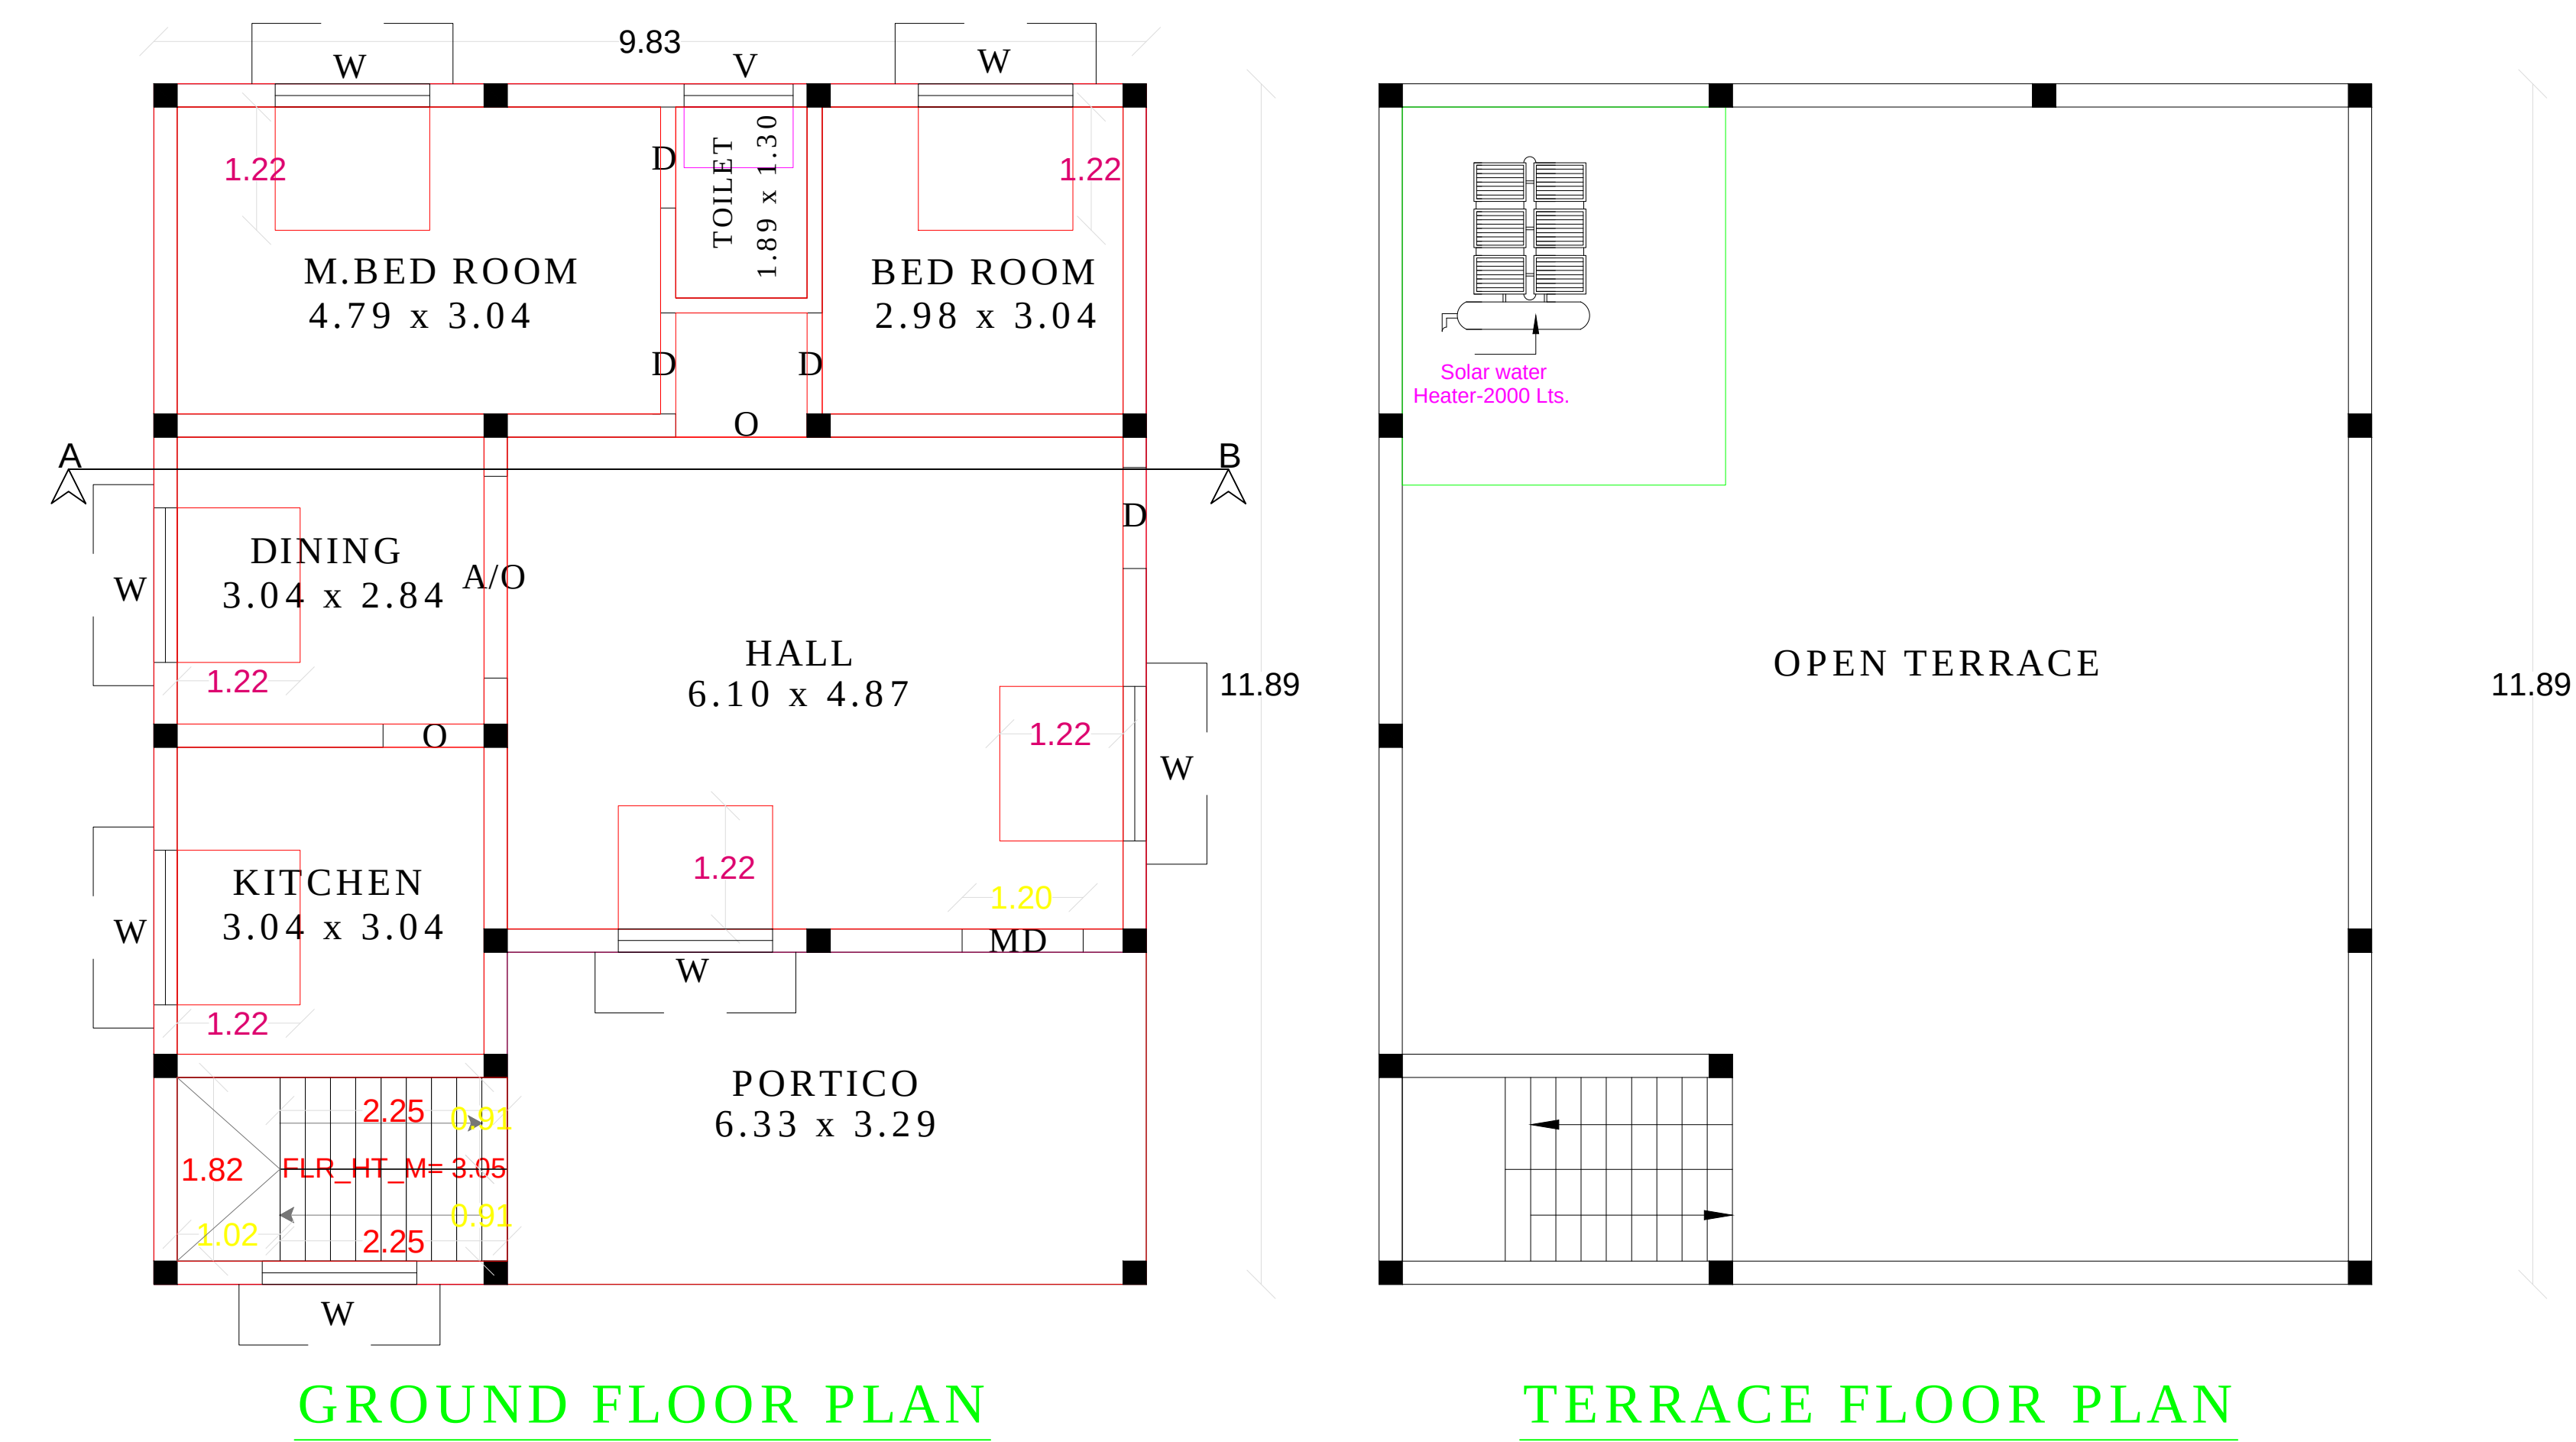


PLAN SHOWING THE PROPOSED CONSTRUCTION OF R.C.C ROOF RESIDENTIAL BUILDING IN GROUND FLOOR AT OLD S.F.NO:41/6A, NEW S.F.NO: 41/6A1A1A1, (AS PER DOCUMENT), S.F NO: 41/22, 41/23 (As Per Patta), PLOT NO: 30 & 31, K.P.R. NAGAR (NORTH), VENKATESAPURAM VILLAGE & PANCHAYAT, THURAIYUR TALUK, TRICHY DISTRICT. (DTCP NO: 51/2020).

APPLICANT: Mr.S.DEEPAK S/O, SELVARAJ.

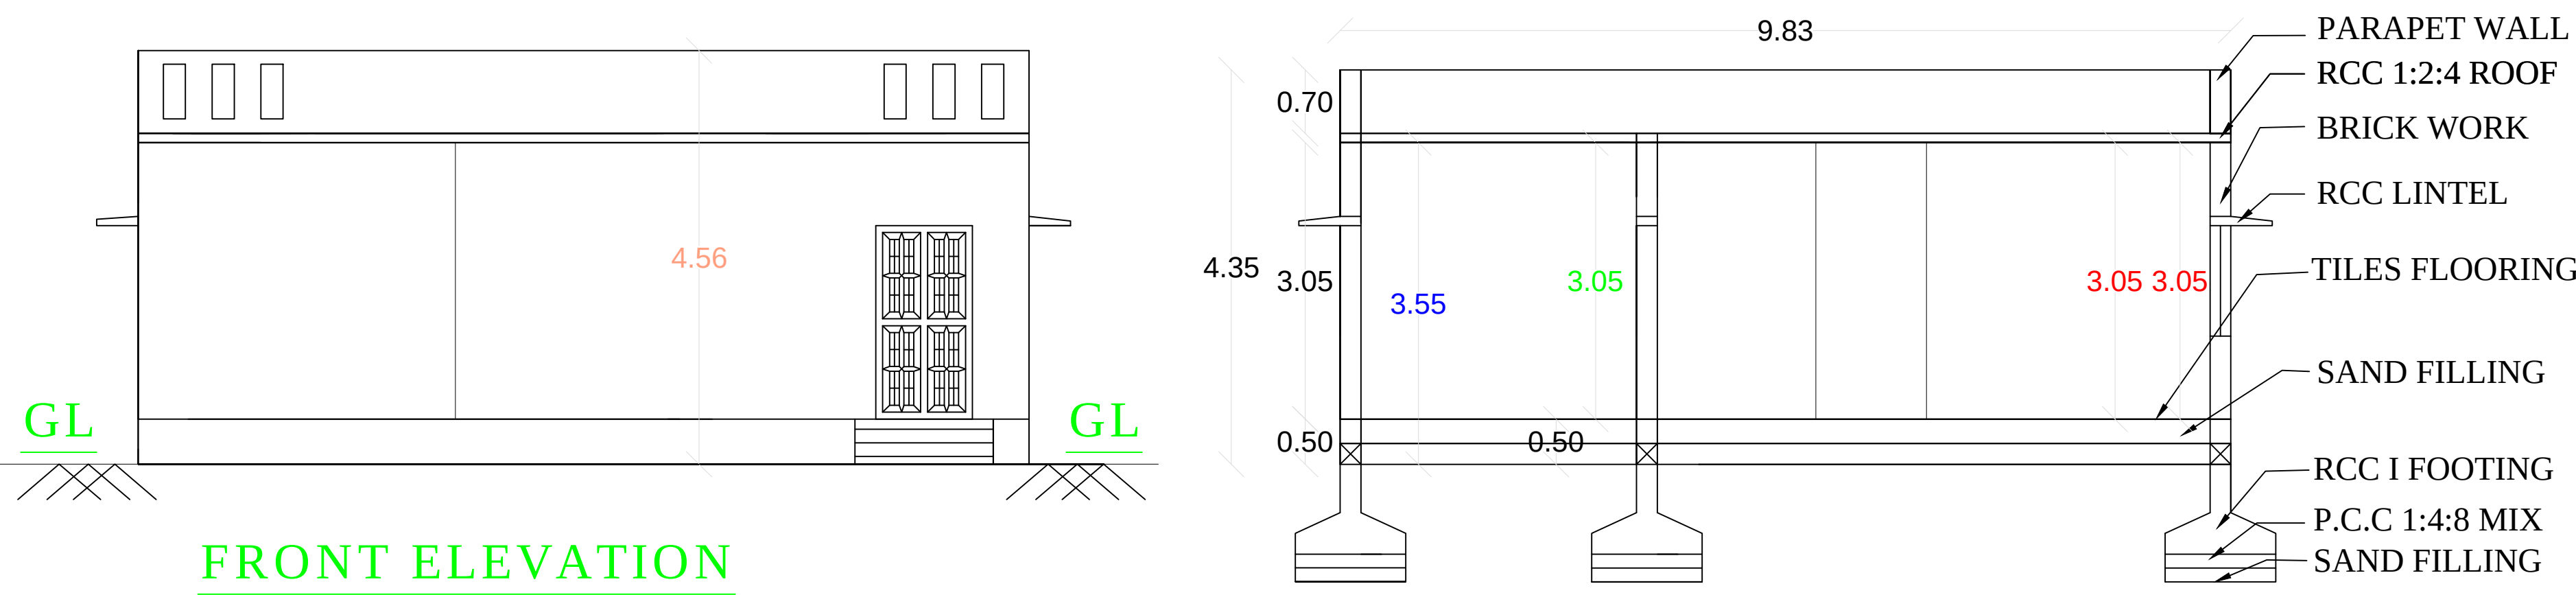

AREA CALCULATION:

- TOTAL AREA : 4043.00 SQ.FT (or) 375.62 SQ.M
- PROPOSED GF AREA : 1258.09 SQ.FT(or)116.88 SQ.M
- VACANT AREA : 2784.91 SQ.FT (or) 258.72 SQ.M
- EXISTING ROAD

