

PP

APPROVAL RECORD

Planning Permission

Tenkasi
Tiruchirappalli district, Tamil Nadu

APPROVAL TYPE
Building Plan

ISSUING AUTHORITY
DTCP

The approval as the planning authority issued it, reproduced in full behind this page.

An approval speaks to what was sanctioned, not to what was built. Completion is a separate record.

SPACE FOR QR CODE

DISTRICT TOWN AND COUNTRY PLANNING OFFICE
TRUCHIRAPPALLI DISTRICT

PLAN SHOWING THE PROPOSED CONSTRUCTION OF
BLOCK-1- MARRIAGE HALL, BLOCK-2- OFFICE CUM SERVICE
APARTMENT BUILDING (IN S.F. NO. 447/19, AT
POONAMPALAYAM VILLAGE AND PANCHAYAT,
MANNACHANALLUR TALUK, TRUCHIRAPPALLI DISTRICT.

ALL DIMENSIONS ARE IN METRE
SCALE - 1:100
ONLINE APPLICATION NO : SWP/BPA/130096/2024

N

AREA DETAILS		SQ.MT.
PLOT AS PER DOCUMENT		3036.00
PLOT AS PER TSLR		3036.00
SUPER IMPOSED PLOT AREA		3036.00
MINIMUM AREA SHOULD BE TAKEN INTO ACCOUNT		

Sl.No.	DESCRIPTION	FBI AREA (SQ.M)	NON FBI AREA (SQ.M)	TOTAL AREA (SQ.M)
BLOCK NO. 1				
1	AREA OF GROUND FLOOR	837.72	--	837.72
2	AREA OF FIRST FLOOR	837.72	--	837.72
3	AREA OF RAMP	--	17.90	17.90
BLOCK NO. 2				
1	AREA OF GROUND FLOOR	318.84	--	318.84
2	AREA OF FIRST FLOOR	318.84	--	318.84
3	AREA OF HEAD ROOM	--	17.61	17.61
4	AREA OF RAMP	--	17.90	17.90
TOTAL		2315.12	53.41	2368.53
VACANT AREA		--	--	1879.44
FLOOR SPACE INDEX (FSI) = 2315.12 - 0.762				

PARKING DETAILS		
Sl.No.	DESCRIPTION	PROVIDED
1)	CAR PARKING	38 NOS
2)	TWO WHEELER PARKING	44 NOS

SCHEDULE OF JOINERIES		
D	- DOOR	- 1.80 X 2.10M
D1	- DOOR	- 1.20 X 2.10M
D2	- DOOR	- 0.91 X 2.10M
D3	- DOOR	- 0.76 X 2.10M
W	- WINDOW	- 3.00 X 1.50M
W1	- WINDOW	- 2.10 X 1.50M
W2	- WINDOW	- 1.50 X 1.20M
V	- VENTILATOR	- 0.90 X 0.75M
V1	- VENTILATOR-1	- 0.60 X 0.75M
O	- OPENING	- 0.90 X 2.10M

PROFESSIONAL DETAILS BASED ON FORM C

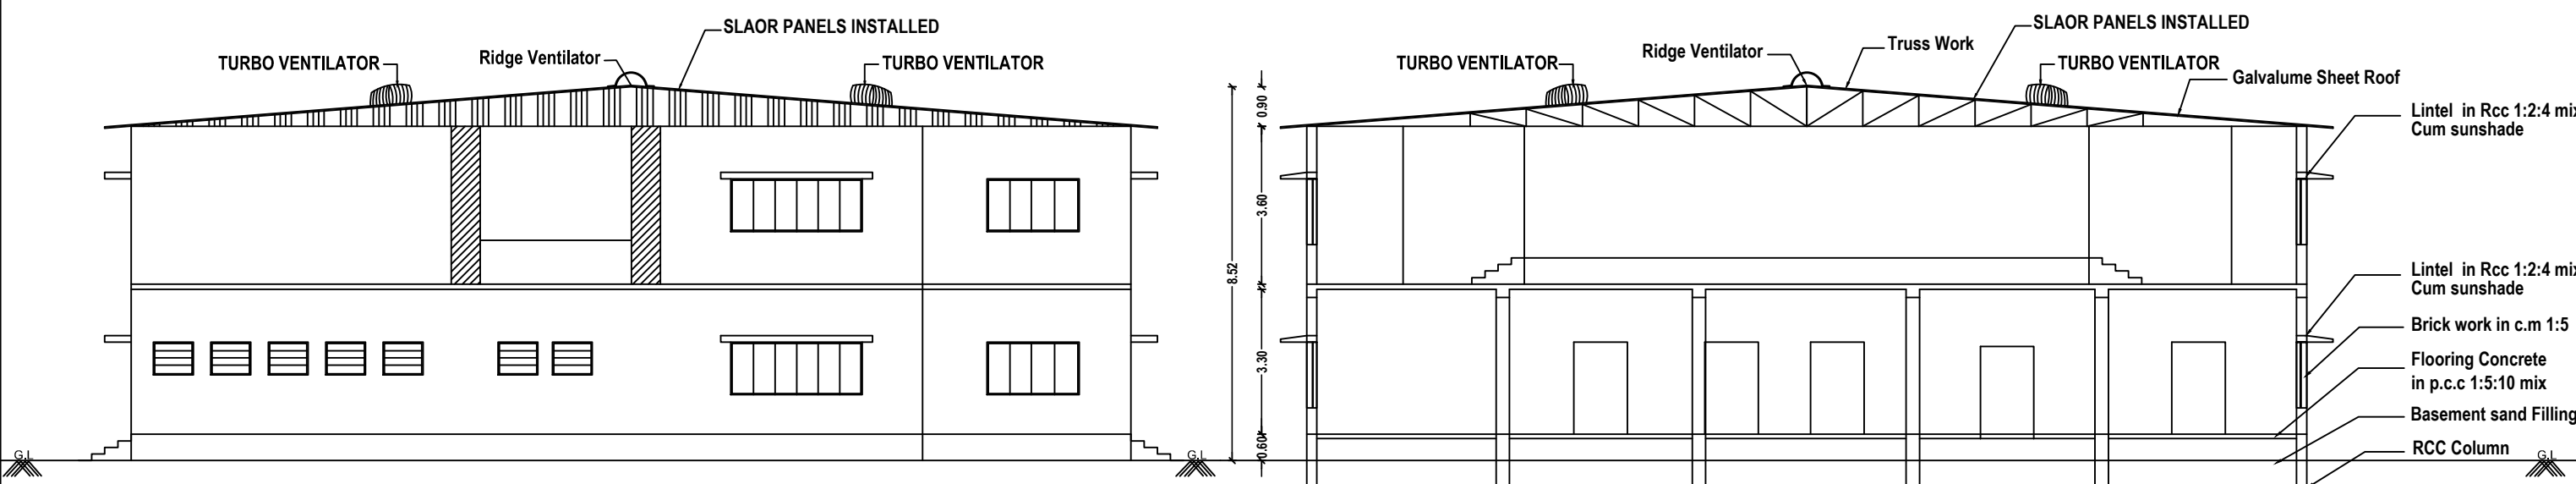
APPLICANT	Mr.D.ARAVINDAN	
REGISTERED / STRUCTURAL ENGINEER	Mr.SHRAVAN (REG.NO:UTL/PAMAY/2019/007) (SE/GR/AID/CP/TRICHIRAPPALLY/NOV2021/1336)	

BUILDING PERMISSION NO - BP/ID/DTCP (TD) No. 34/2024

e-signed
Joint Director / Member Secretary (FAC)
District Town and Country Planning office
Truchirappalli District


ONLINE APPLICATION NO : SWP/BPA/130096/2024

SURVEYOR/ASST. DRAUGHTSMAN ARCHITECTURAL/PLANNING ASSISTANT




ELEVATION





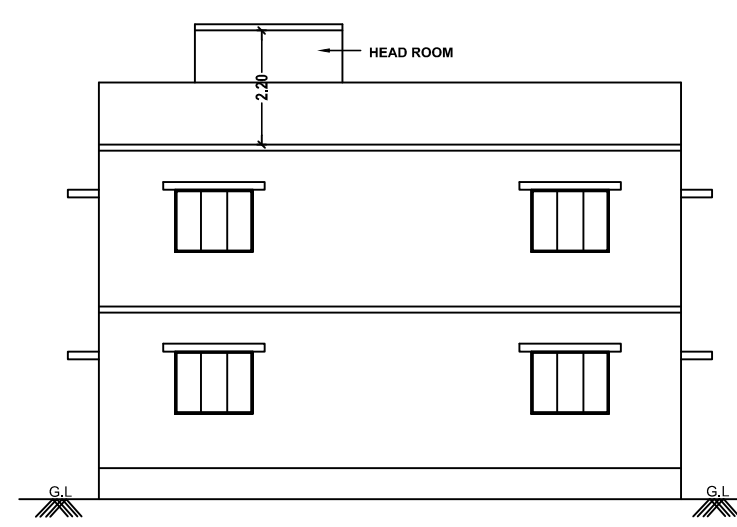
SECTION ON 'AA'



ELEVATION

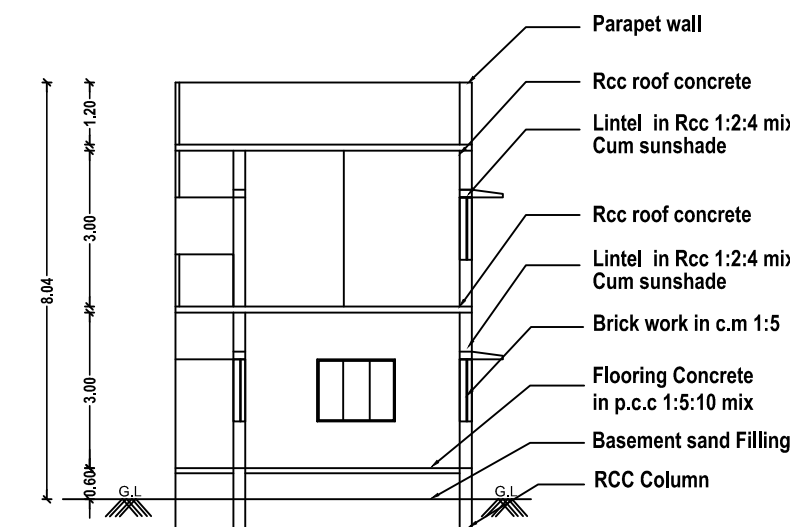

SECTION ON 'BB'

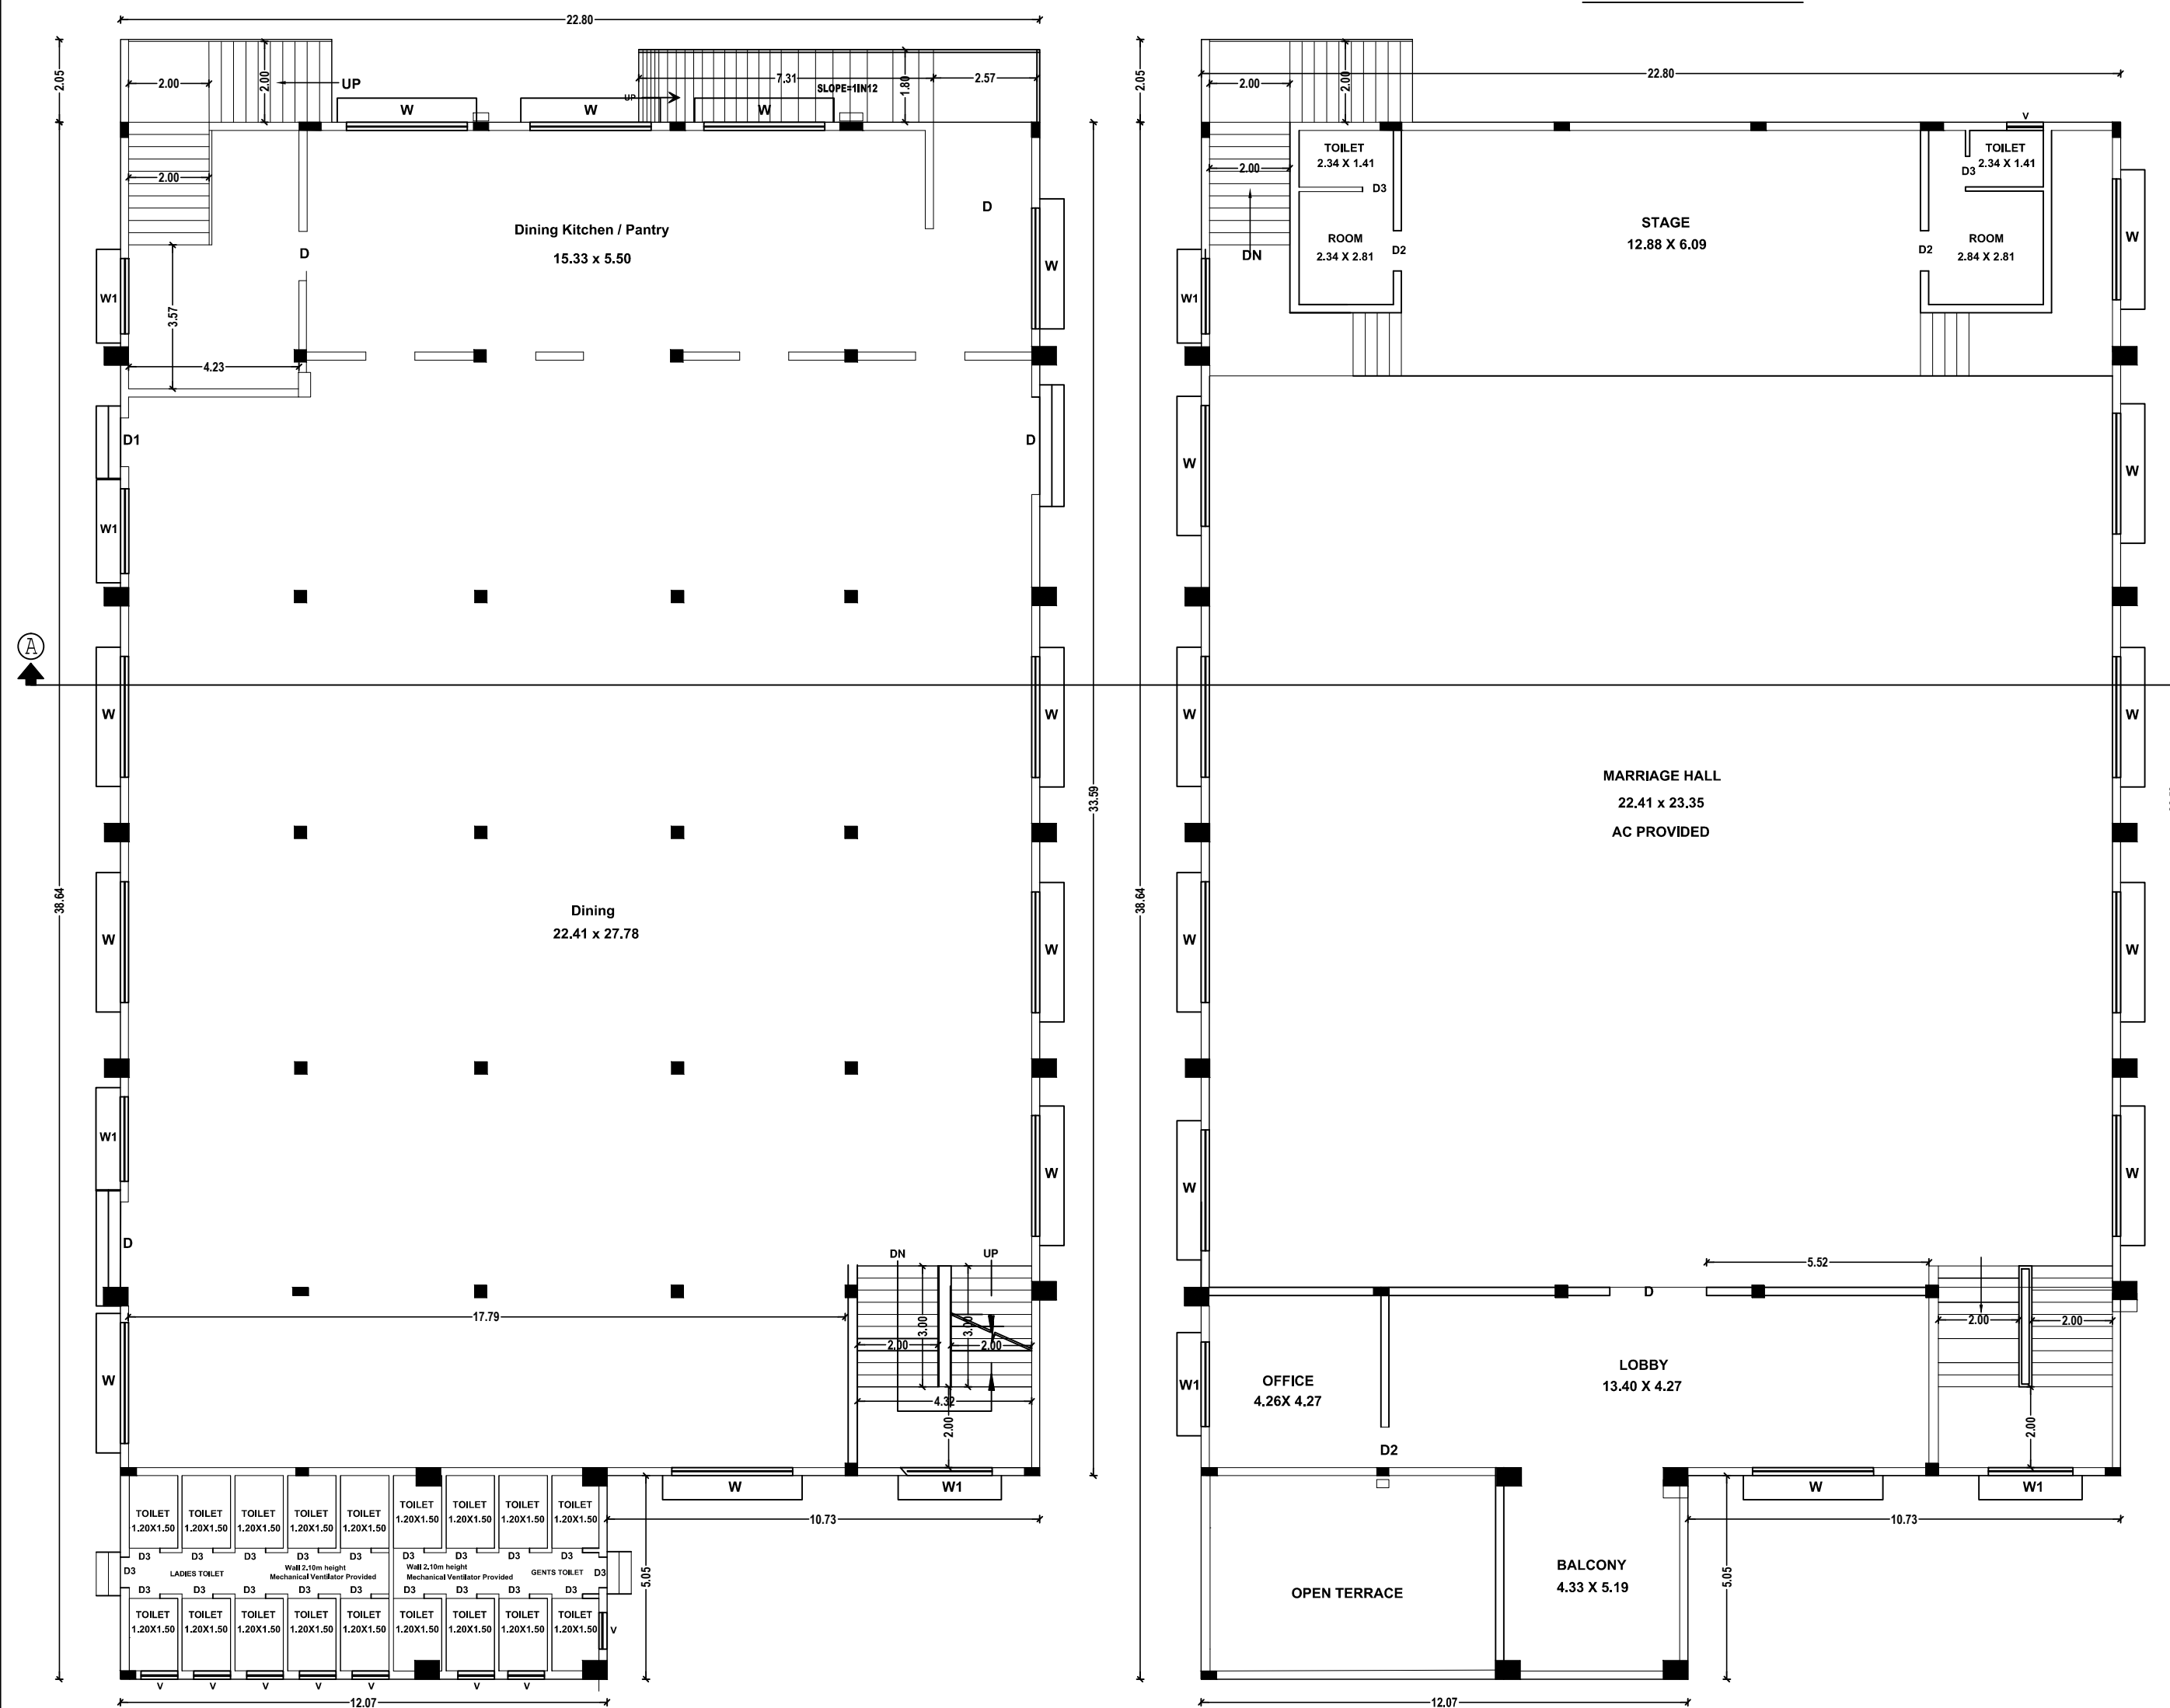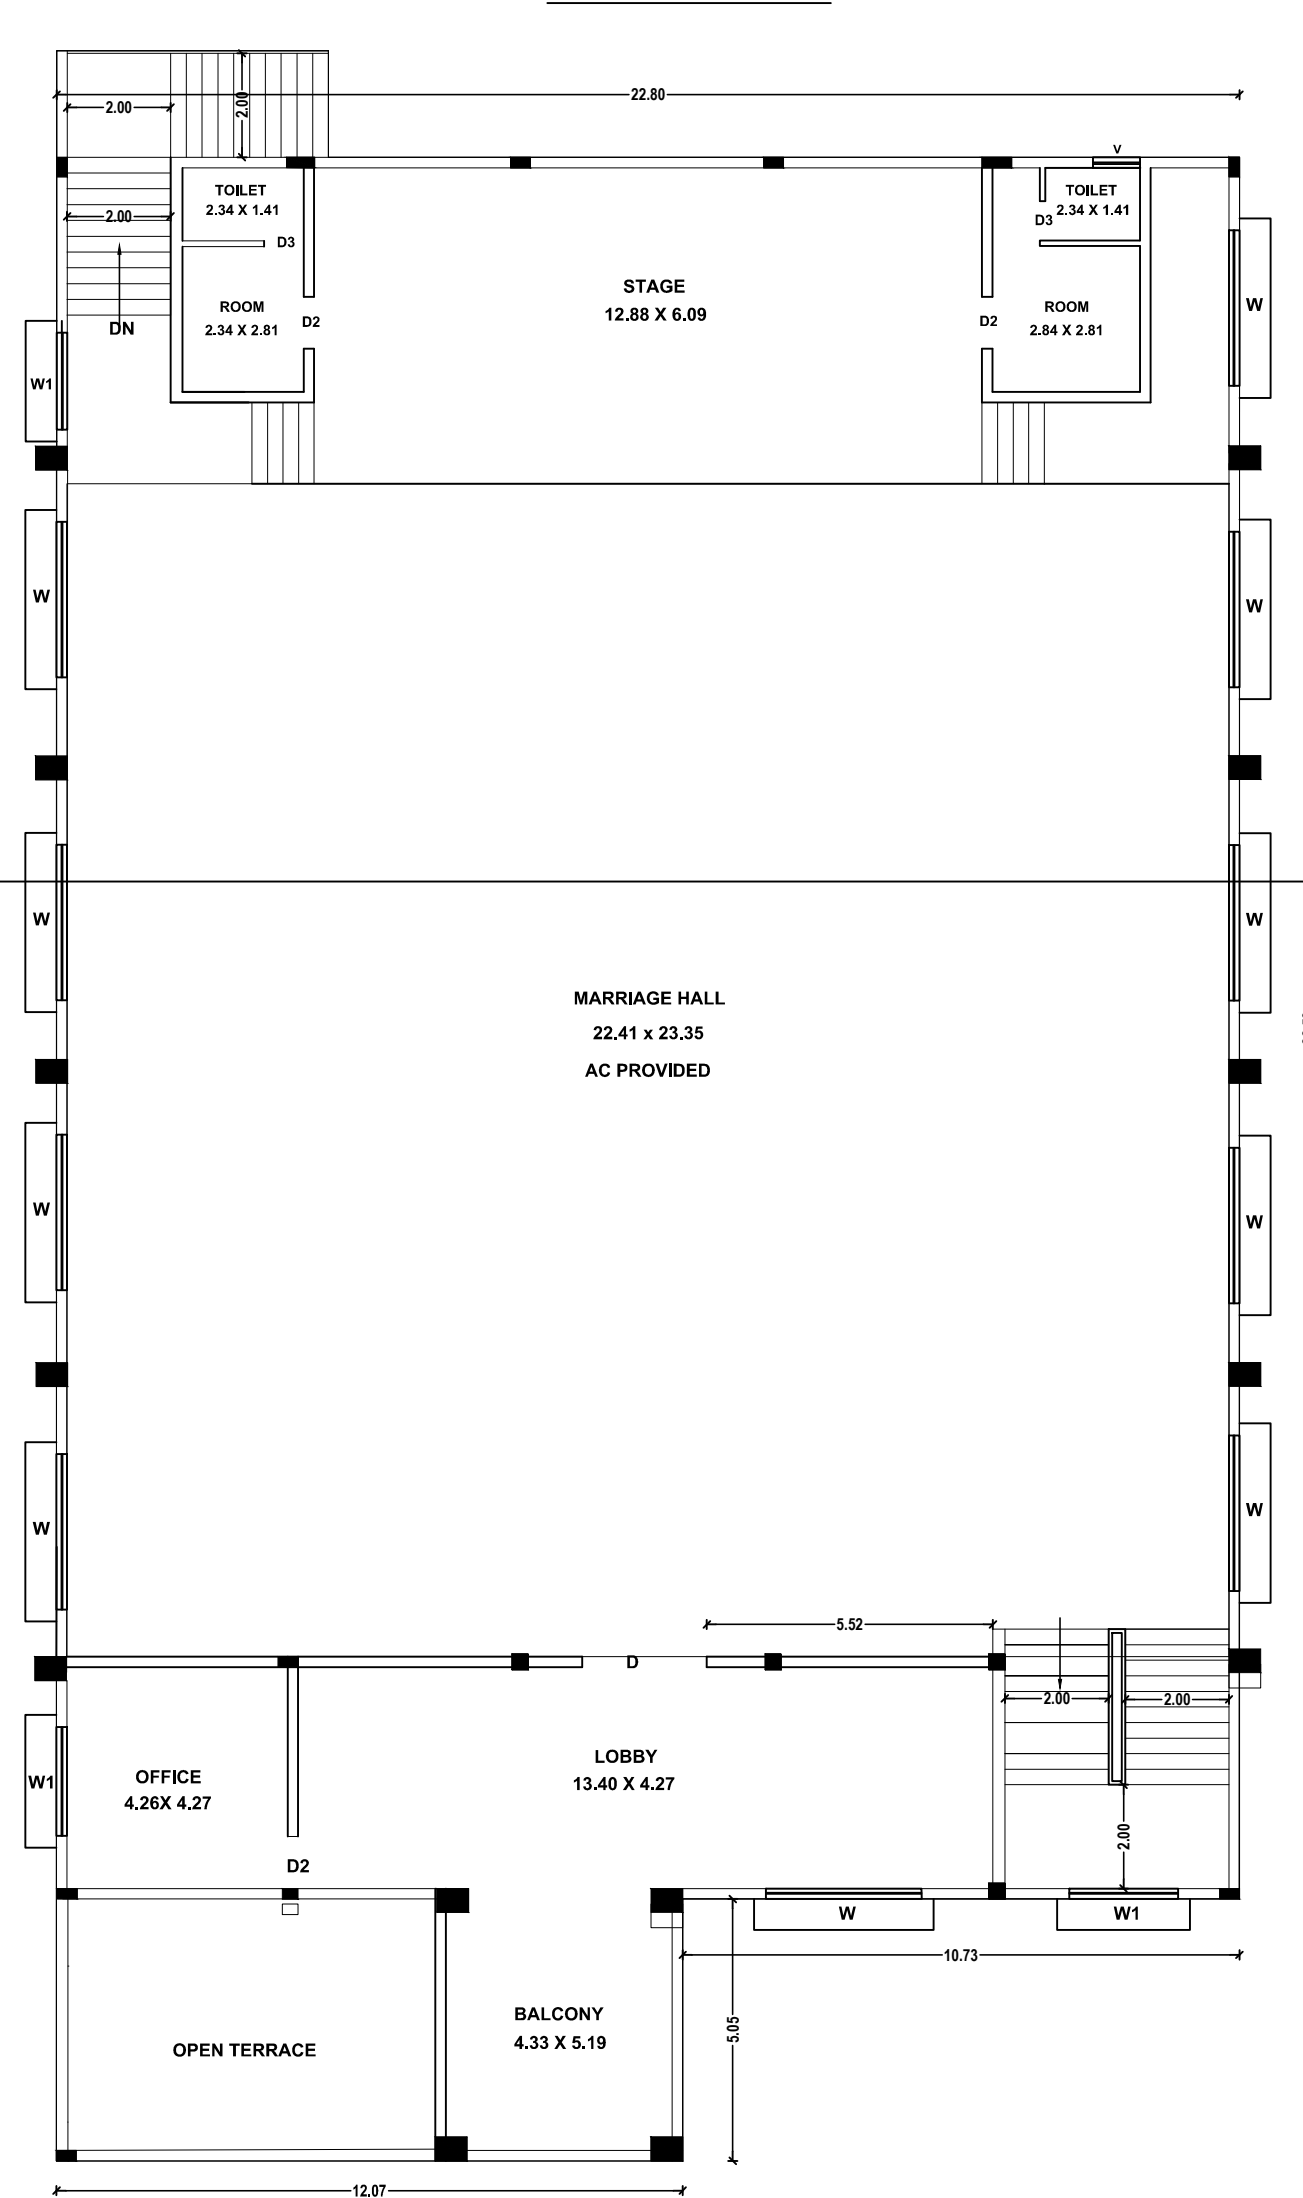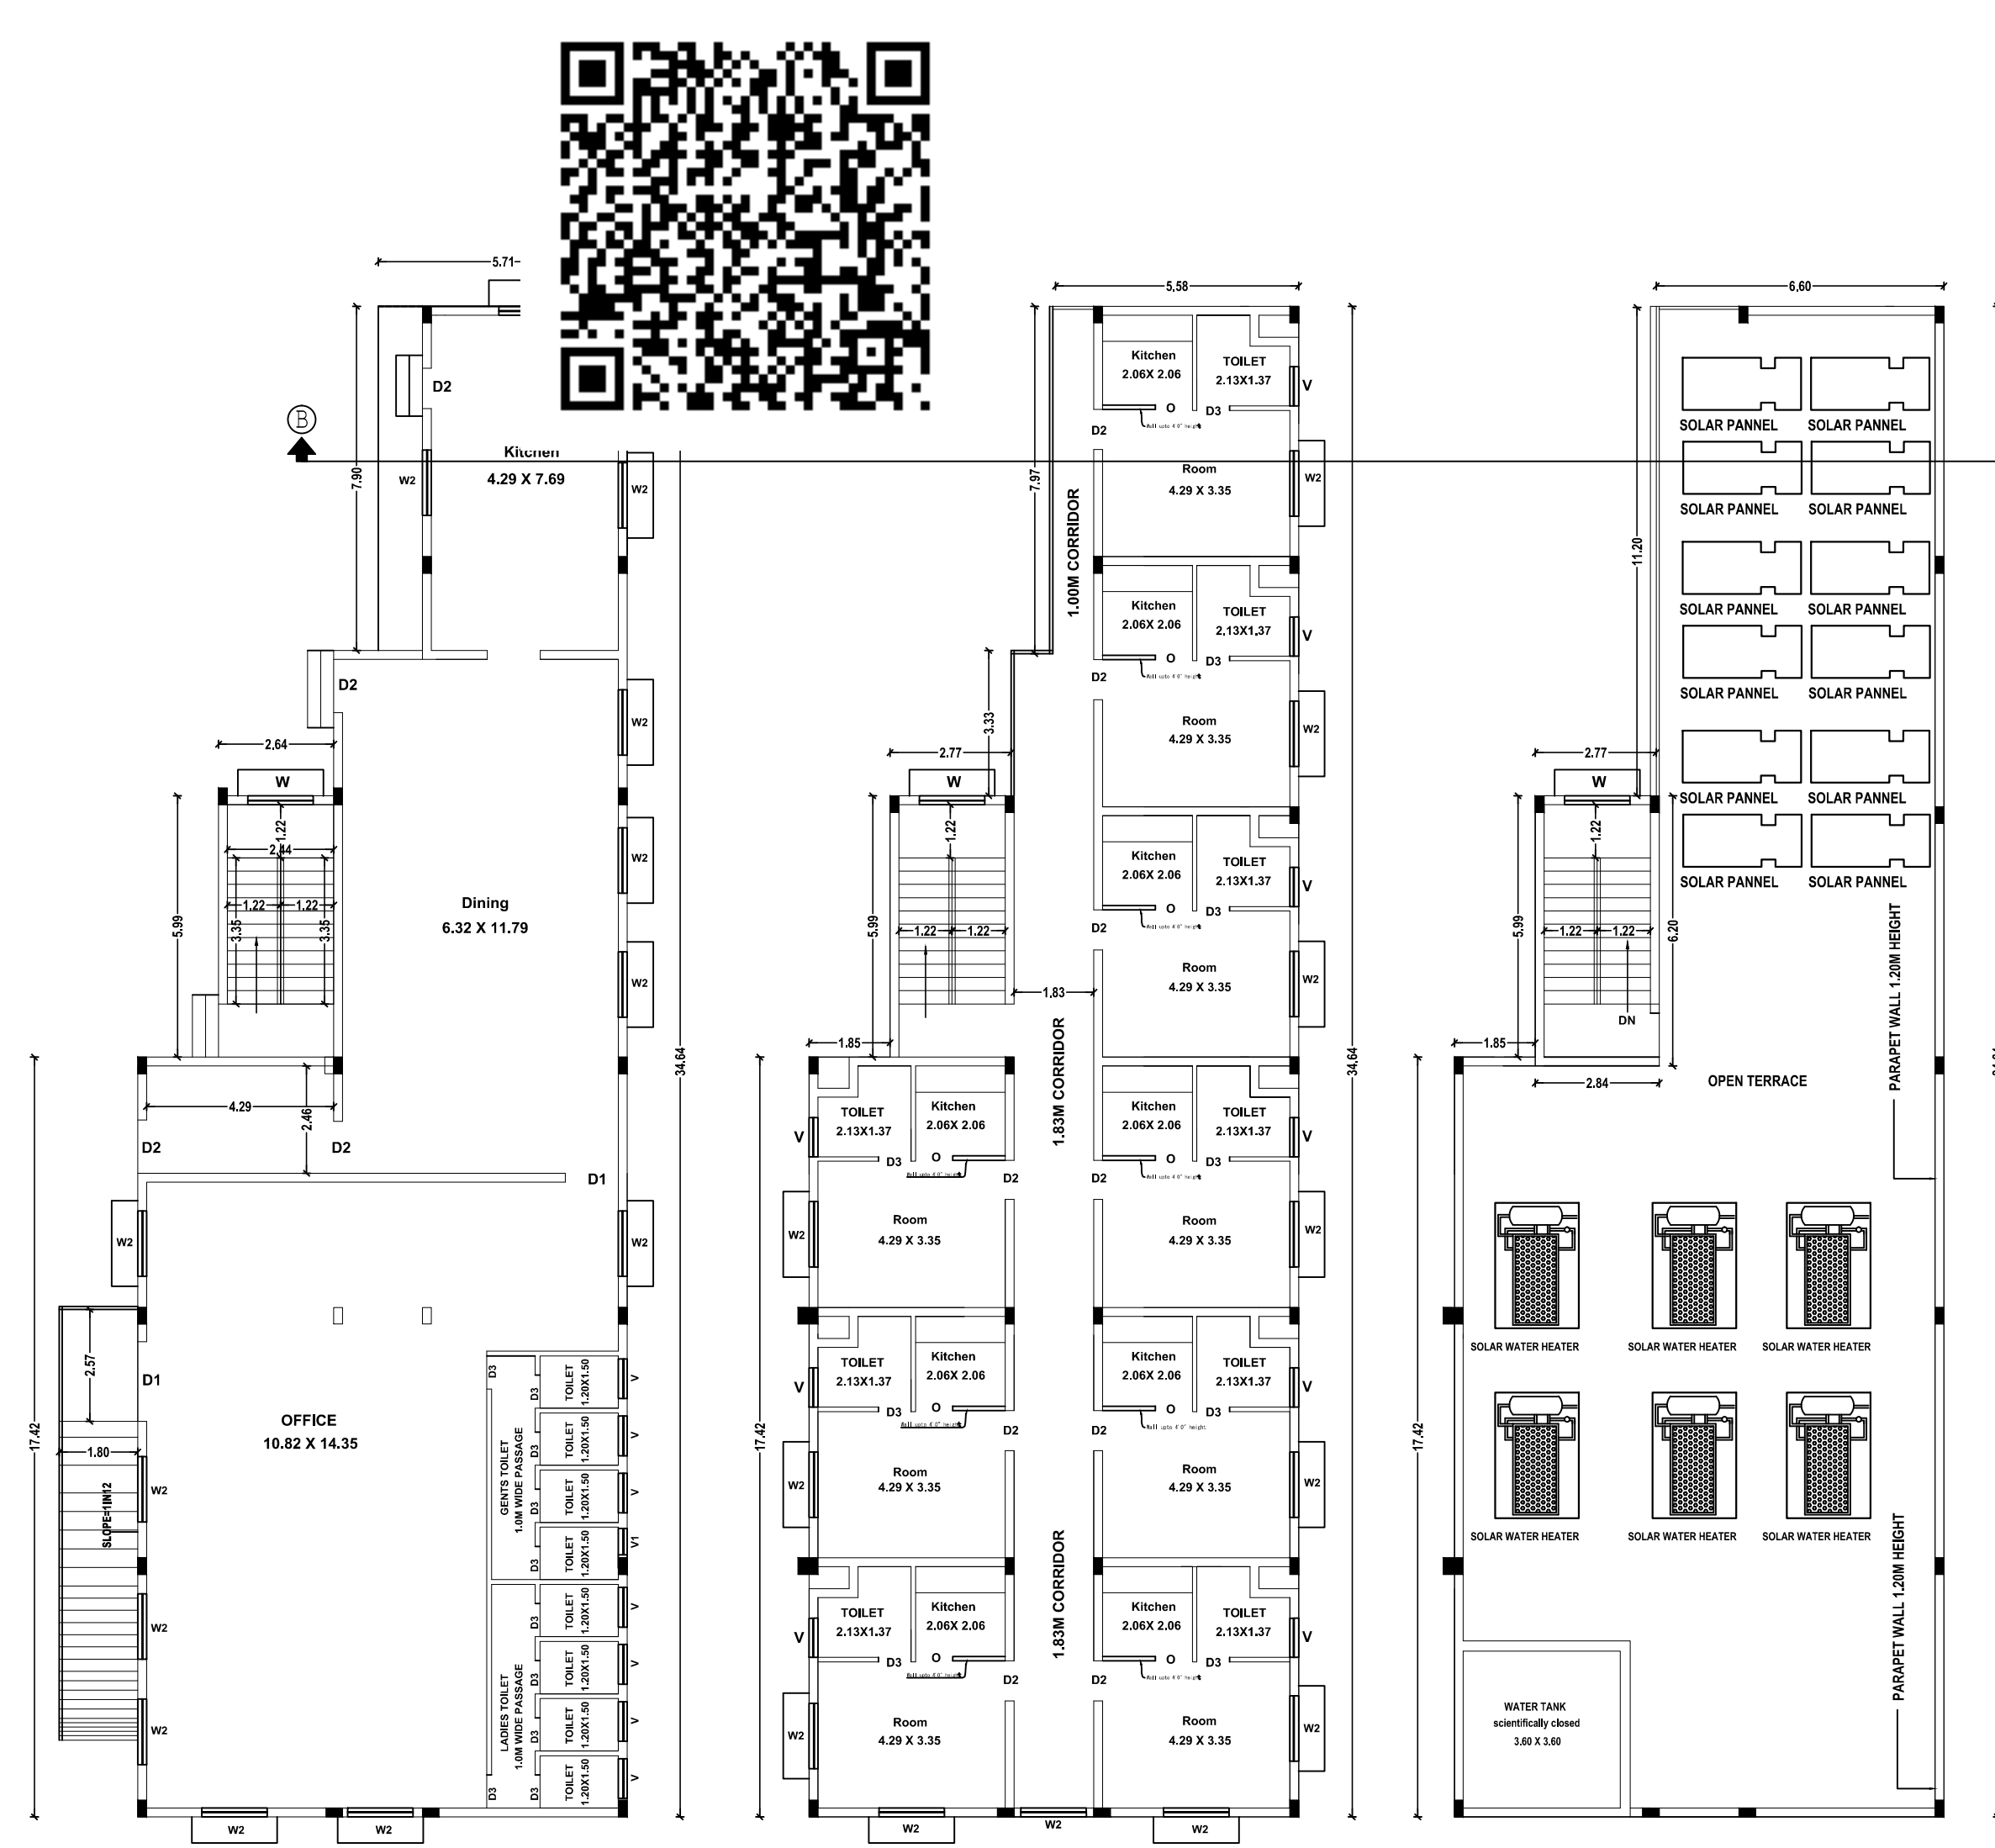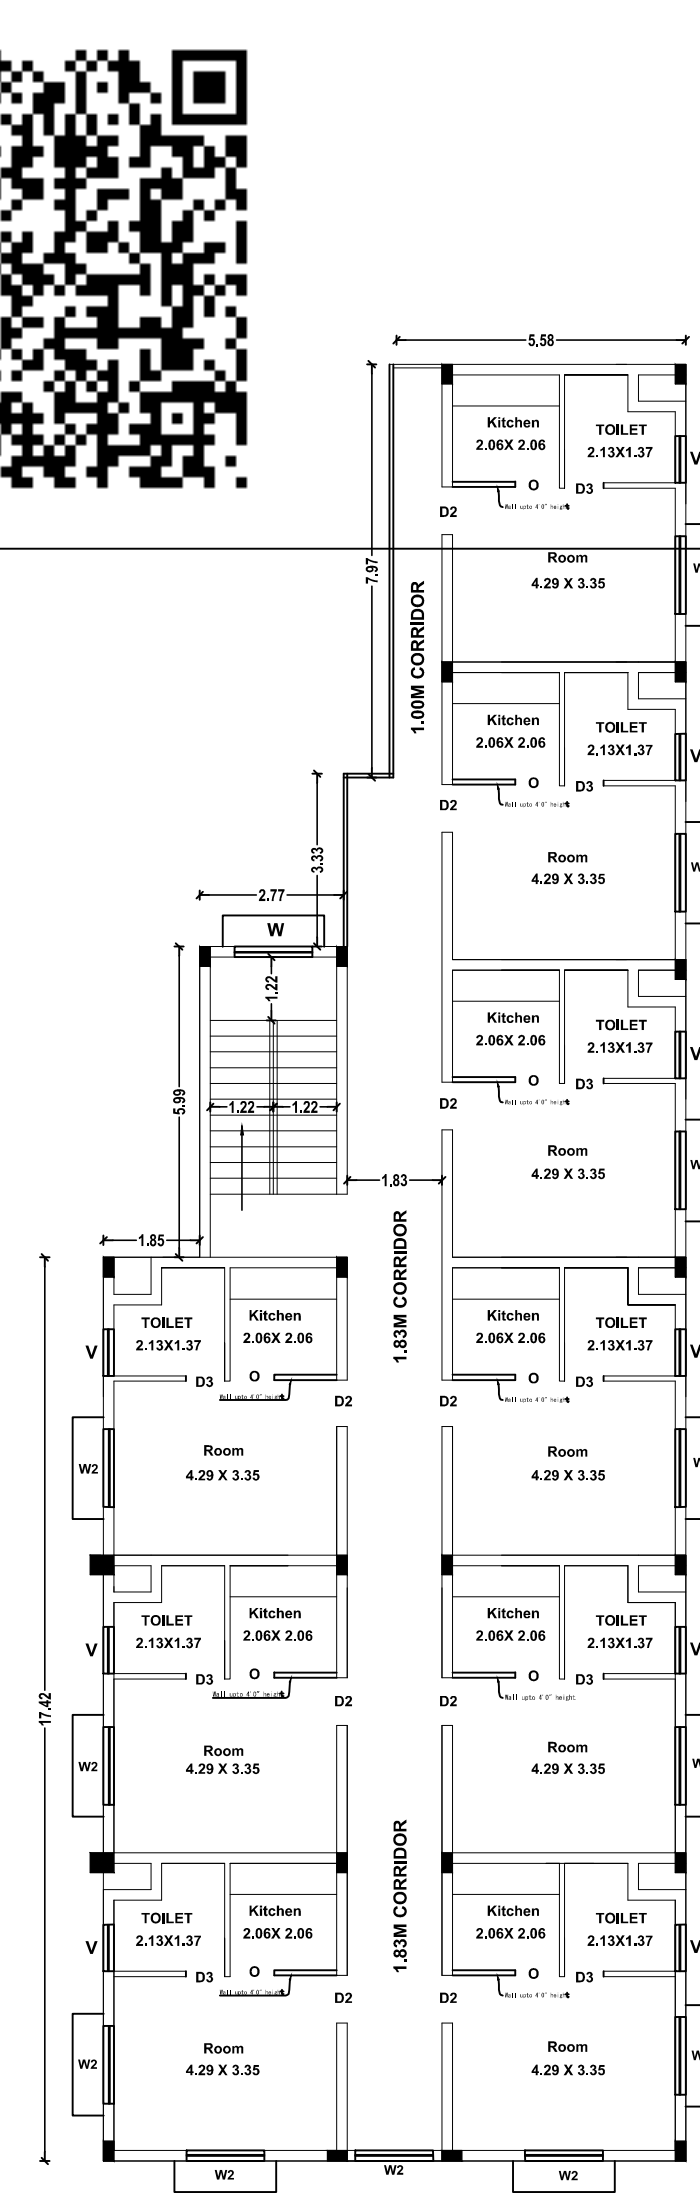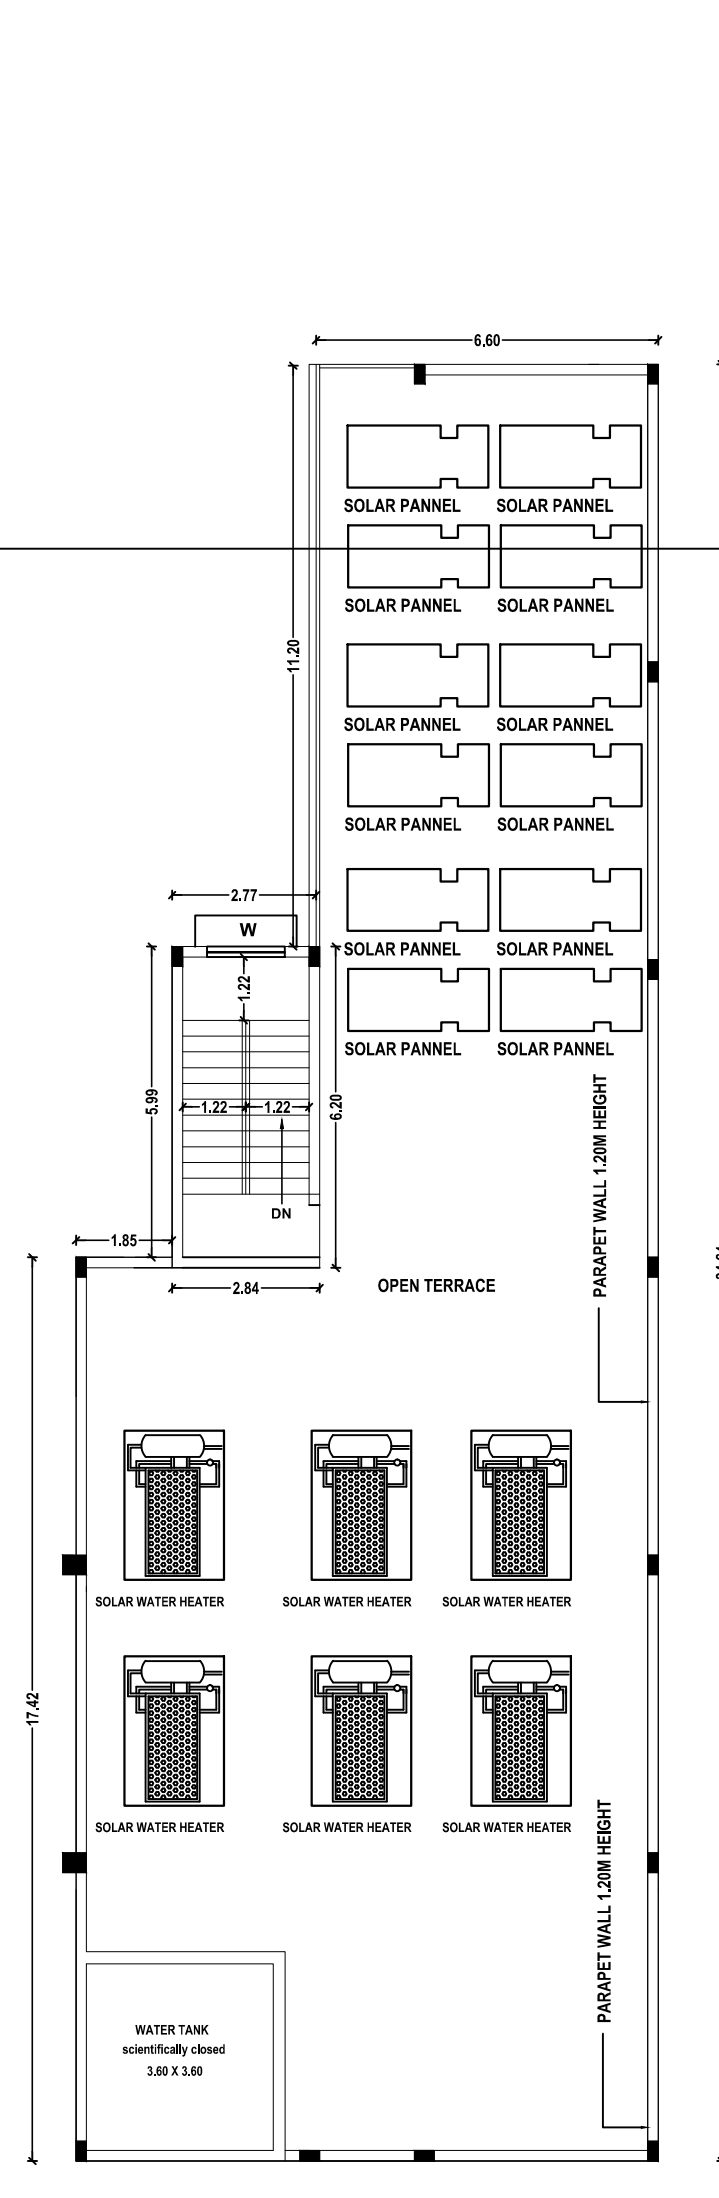GROUND FLOOR PLAN
BLOCK NO.1FIRST FLOOR PLAN
BLOCK NO.1GROUND FLOOR PLAN
BLOCK NO. 2FIRST FLOOR PLAN
BLOCK NO. 2TERRACE FLOOR PLAN
BLOCK NO. 2

SPACE FOR QR CODE

DISTRICT TOWN AND COUNTRY PLANNING OFFICE
TIRUCHIRAPPALLI DISTRICT

SITE PLAN SHOWING THE PROPOSED CONSTRUCTION OF
BLOCK-1 - MARRIAGE HALL, BLOCK-2 - OFFICE CUM SERVICE
APARTMENT BUILDING IN S.F. NO. 447/1B AT
POONAMPALAYAM VILLAGE AND PANCHAYAT,
MANNACHANALLUR TALUK, TIRUCHIRAPPALLI DISTRICT.

ALL DIMENSIONS ARE IN METER

SCALE - 1:100

ONLINE APPLICATION NO : SWP/BPA/130096/2024



AREA DETAILS		SQ.MT.
PLOT AS PER DOCUMENT		3036.00
PLOT AS PER TSLR		3036.00
SUPER IMPOSED PLOT AREA		3036.00
MINIMUM AREA SHOULD BE TAKEN INTO ACCOUNT		

Sl.No.	DESCRIPTION	FSI AREA [SQ.M.]	NON FSI AREA [SQ.M.]	TOTAL AREA [SQ.M.]
BLOCK NO. 1				
1	AREA OF GROUND FLOOR	837.72	--	837.72
2	AREA OF FIRST FLOOR	837.72	--	837.72
3	AREA OF RAMP	--	17.90	17.90
BLOCK NO. 2				
1	AREA OF GROUND FLOOR	318.84	--	318.84
2	AREA OF FIRST FLOOR	318.84	--	318.84
3	AREA OF HEAD ROOM	--	17.61	17.61
4	AREA OF RAMP	--	17.90	17.90
TOTAL		2313.12	53.41	2366.53
VACANT AREA		--	--	1879.44

FLOOR SPACE INDEX (FSI) = 2313.12 - 0.762


PARKING DETAILS

S.L.NO	DESCRIPTION	PROVIDED
1)	CAR PARKING	35 NOS
2)	TWO WHEELER PARKING	44 NOS

PROFESSIONAL DETAILS BASED ON FORM C

APPLICANT	Mr.D.ARAVINDAN	
REGISTERED / STRUCTURAL ENGINEER	Mr.SHRAVAN (RE/GR-I/TLPA/MAY2019/037) (SE/GR-II/DTCP/TRICHY/NOV2021/336)	

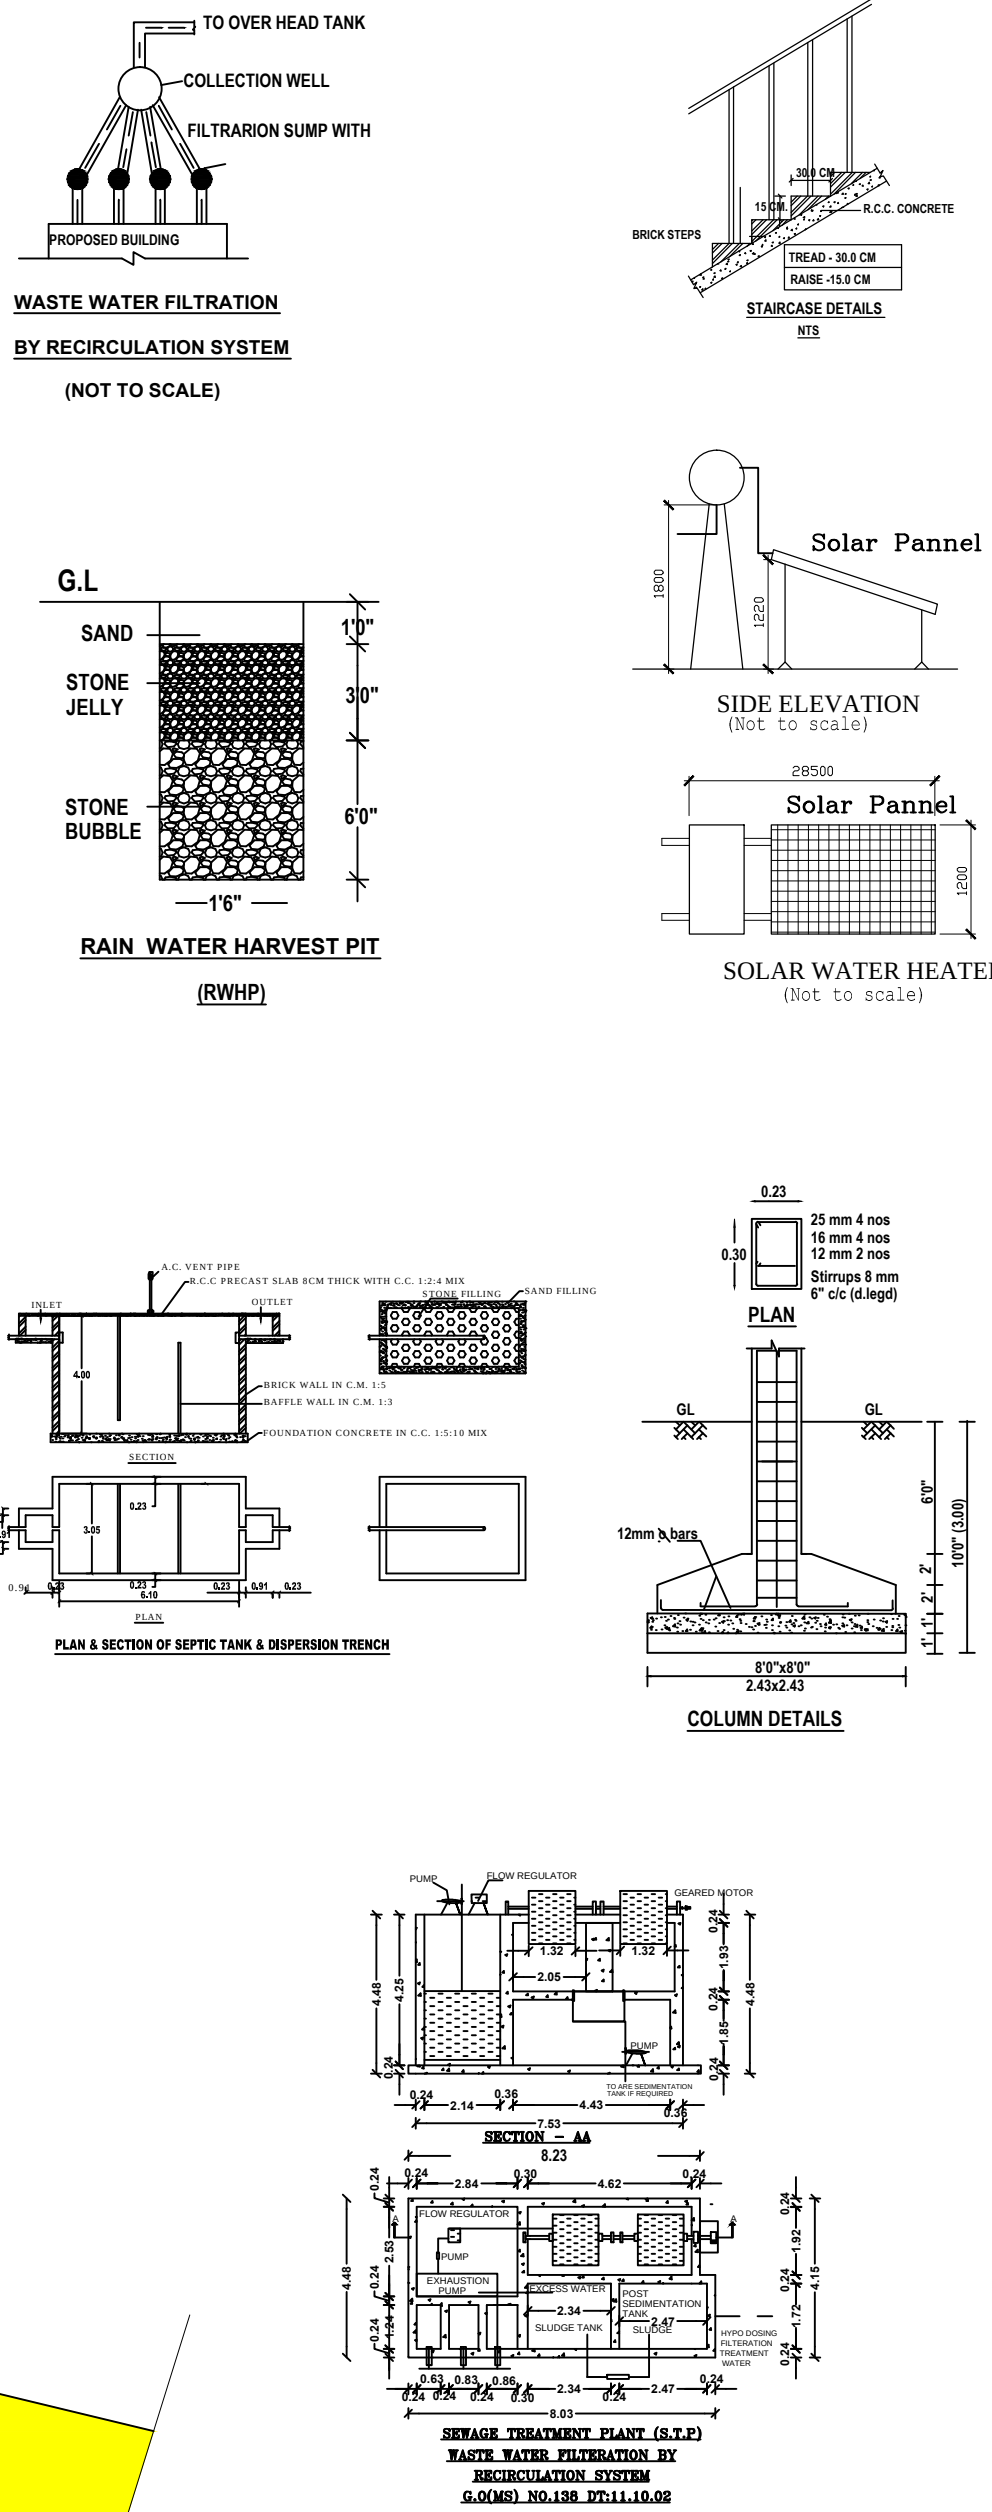BUILDING PERMISSION NO : BP/JD/DTCP (TD) No. 34/2024



Eight ways to know a piece of land before you pay for it.

This report covers one part of the picture. These cover the rest, drawn from the same government records, for any property in Tamil Nadu.

LandLens One

Ask anything about a property and get an answer grounded in live government records, with the sources shown.

[/landlens/one](#)



Verify My Land

Every record check run on one property and returned as a single report.

[/landlens/verify-my-land](#)



Legal Opinion

An advocate's written opinion on the title, built on the records we pull for it.

[/landlens](#)



One Map

Every layer on one map: the parcel, its boundary, zoning, water bodies and what sits around it.

[/landlens/one/map](#)



PriceMap

What land actually changed hands for around this plot, taken from the registered deeds.

[/landlens/pricemap](#)



Build Scope

What you are allowed to build here: floor space, height, coverage and setbacks.

[/landlens/build-scope](#)



Property Tracker

Watch a property and hear about it when something new is registered against it.

[/landlens/property-tracker](#)



Deal Room

Run the transaction in one place: documents, stamping, signatures and the parties.

[/landlens/deal-room](#)



Twenty-four checks you can run yourself, at no cost.

Records and verification

The registers themselves, read for you.

Encumbrance Certificate

Patta and Chitta

Field Measurement Sketch

EC Analyzer

Bank charge check

Court case search

Seller background check

Approval check by survey

Value and duty

What it is worth and what it costs to register.

Guideline value by street

Guideline value by survey

Stamp duty and registration fees

Capital gains

Floor space index

Area unit converter

Zoning and land use

What the plan says can happen on this land.

Land use zone finder

CMDA land use check

Coastal regulation zone

Master plan check

Water bodies finder

Airport height clearance

Registers and directories

Who holds it, and which office keeps the record.

Find your registering office

Temple property check

Waqf property check

RERA register



Every free tool
/tools



Services we run
for you
/services



The LandLens
suite
/landlens/one



Every claim in this document traces back to a government record.

Legal opinions, due diligence and title verification

Building plan, layout and sub-division approvals

Completion and occupancy certificates, regularisation

Escrow, negotiation and NRI property management

Land survey, soil testing, architecture and construction

Verified RealEstate
3/350/2 Mettukuppam,
OMR Thoraipakkam,
Chennai 600 097, India
hello@verified.realestate
+91 9996 12 9996

Prepared from the registers named on the page each finding sits on. Where a register could not be read, this document says so in its place rather than leaving the gap to be read as a clean result.

