

PP

APPROVAL RECORD

Planning Permission


Tenkasi
Tiruchirappalli district, Tamil Nadu

APPROVAL TYPE
Building Plan


ISSUING AUTHORITY
DTCP

The approval as the planning authority issued it, reproduced in full behind this page.


An approval speaks to what was sanctioned, not to what was built. Completion is a separate record.

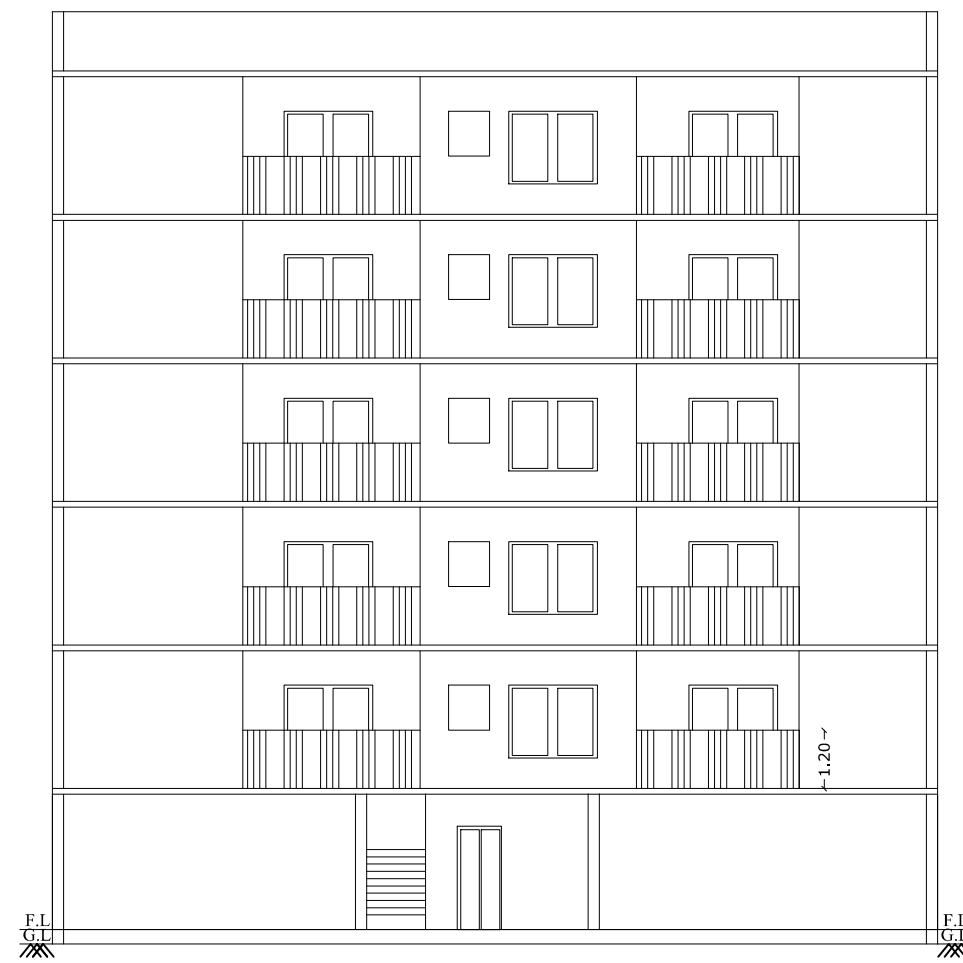


ELEVATION

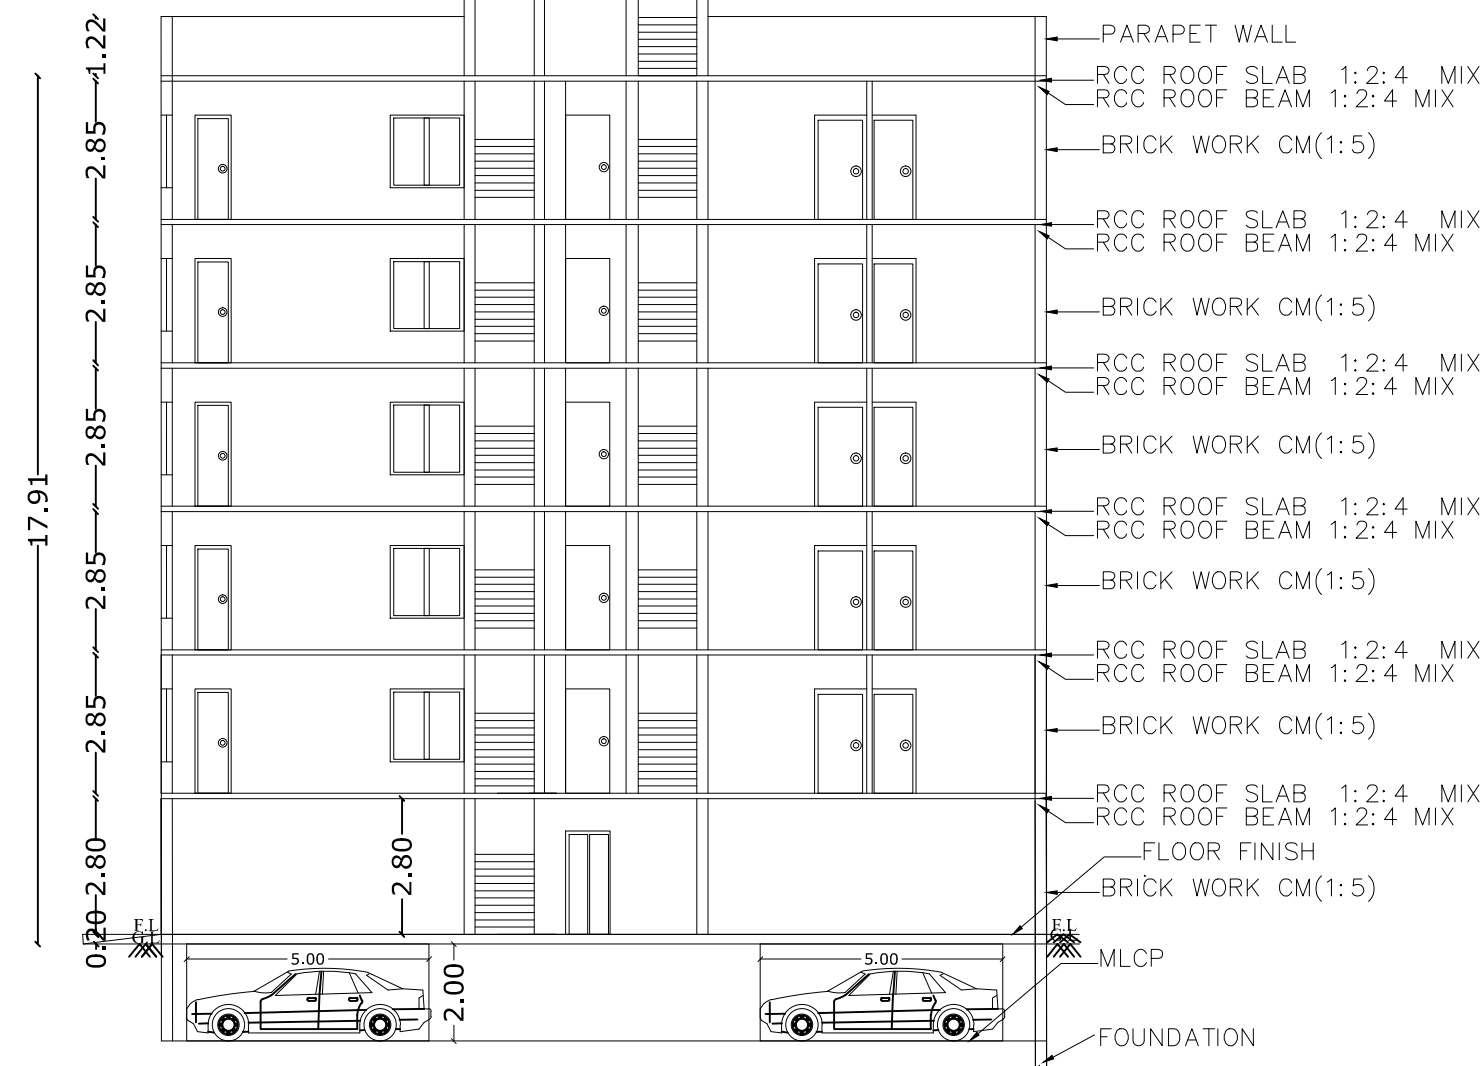


SECTION A-A

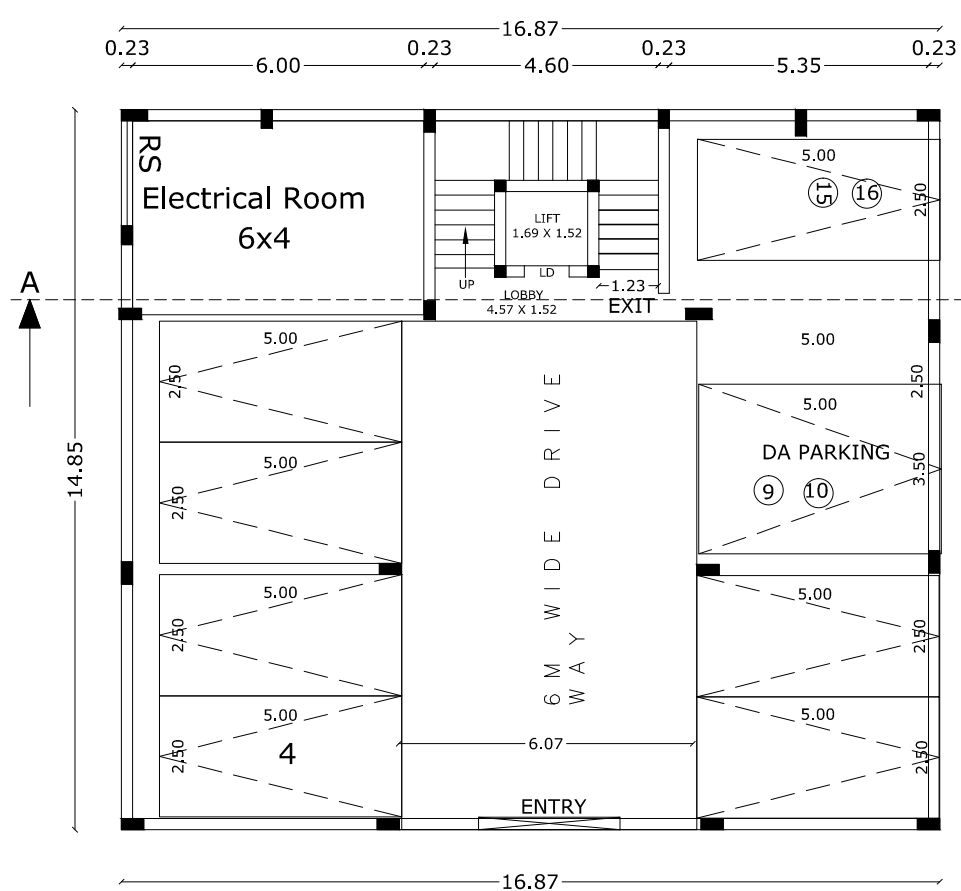


STILT FLOOR PLAN

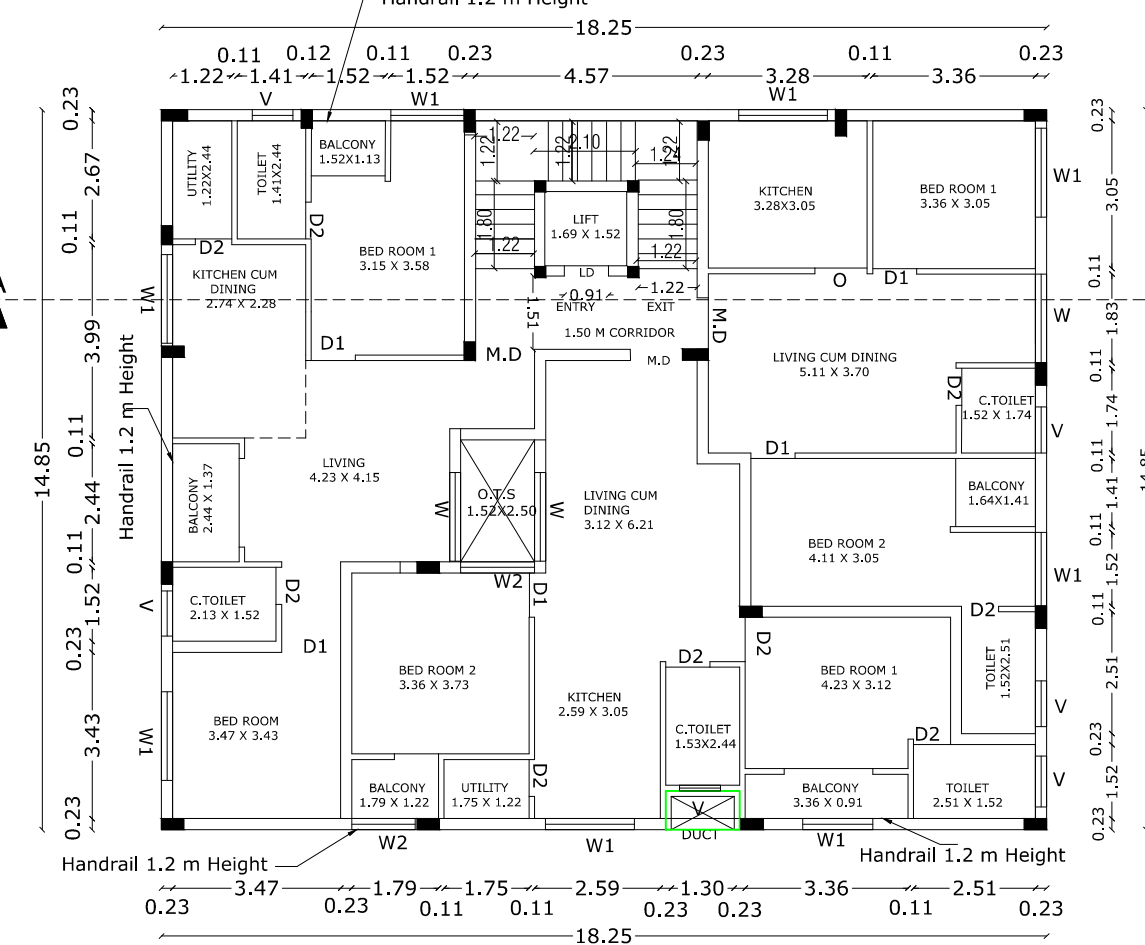


TYPICAL FLOOR PLAN=1,2,3,4,5

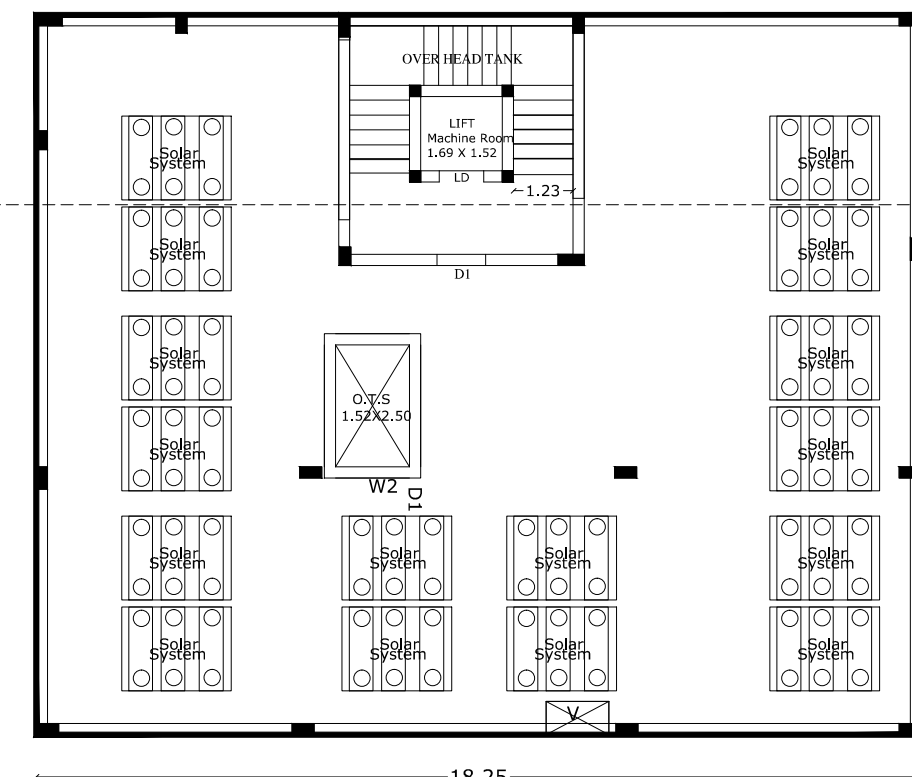


TERRACE FLOOR

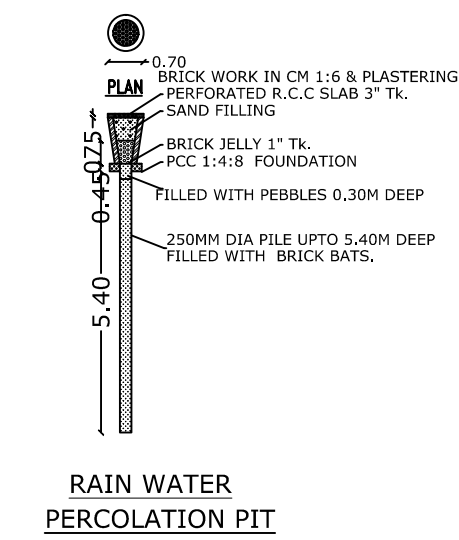


RAIN WATER PERCOLATION PIT

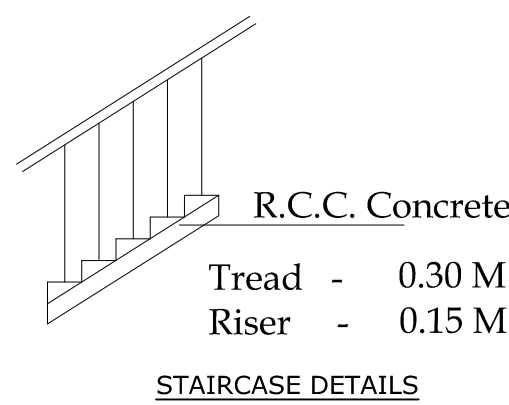


STAIRCASE DETAILS

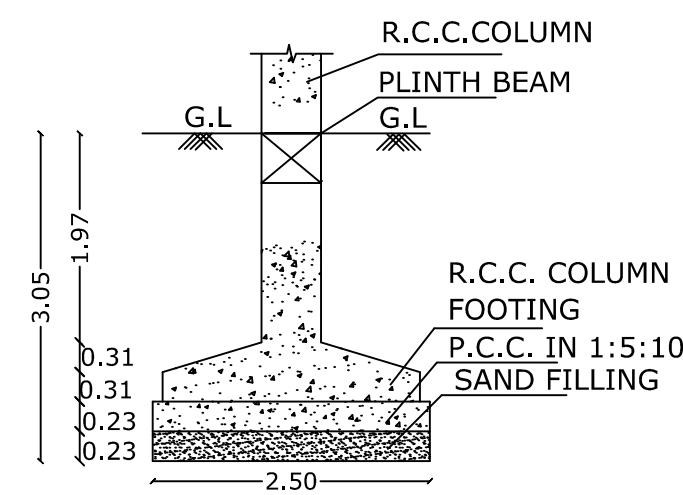


FOUNDATION DETAIL (DETAIL - A)

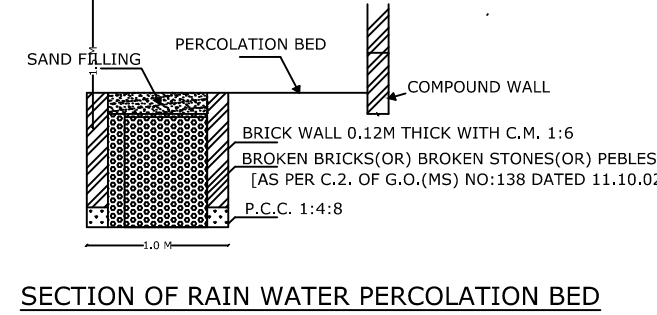


SECTION OF RAIN WATER PERCOLATION BED

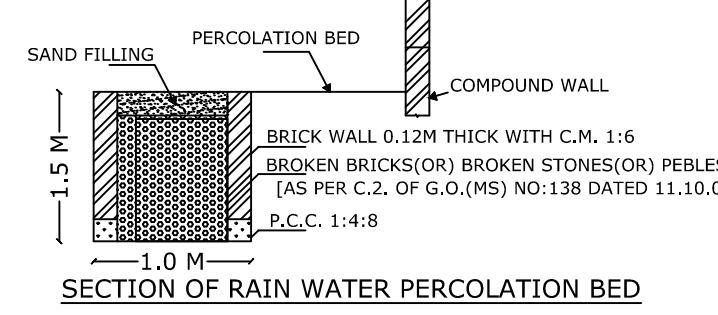

SECTION OF RAIN WATER PERCOLATION BED

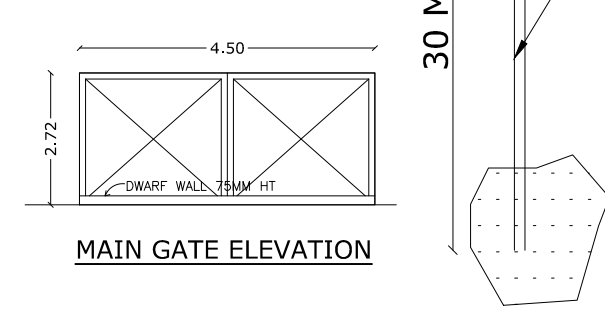

MAIN GATE ELEVATION

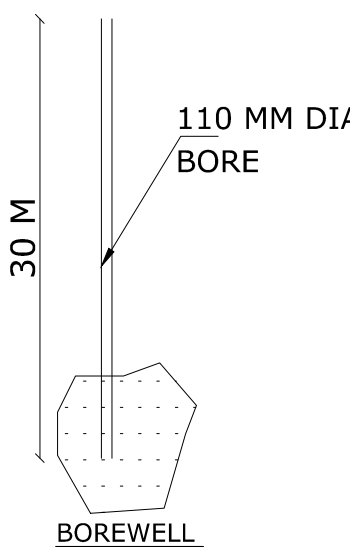


BOREWELL

S.N	DESCRIPTION	TYPE	SIZE
01	MAIN DOOR- M.D	M.D	1.06X2.13
02	DOOR-D1	D1	0.91X2.13
03	ROLLING SHUTTER	R.S	3.00X2.13
04	DOOR-D2	D2	0.76X2.13
05	WINDOW	W1	1.53X1.80
06	WINDOW	W2	1.22X1.80
07	VENTILATOR	V	0.60X0.60


JOINERIES DETAILS

CARPET AREA / PLINTH AREA DETAILS- TYPICAL AREA DETAILS


S.N	DESCRIPTION	CARPET AREA	PLINTH AREA
01	UNIT 1	71.85	82.29
02	UNIT 2	89.54	74.22
03	UNIT 3	70.66	66.98

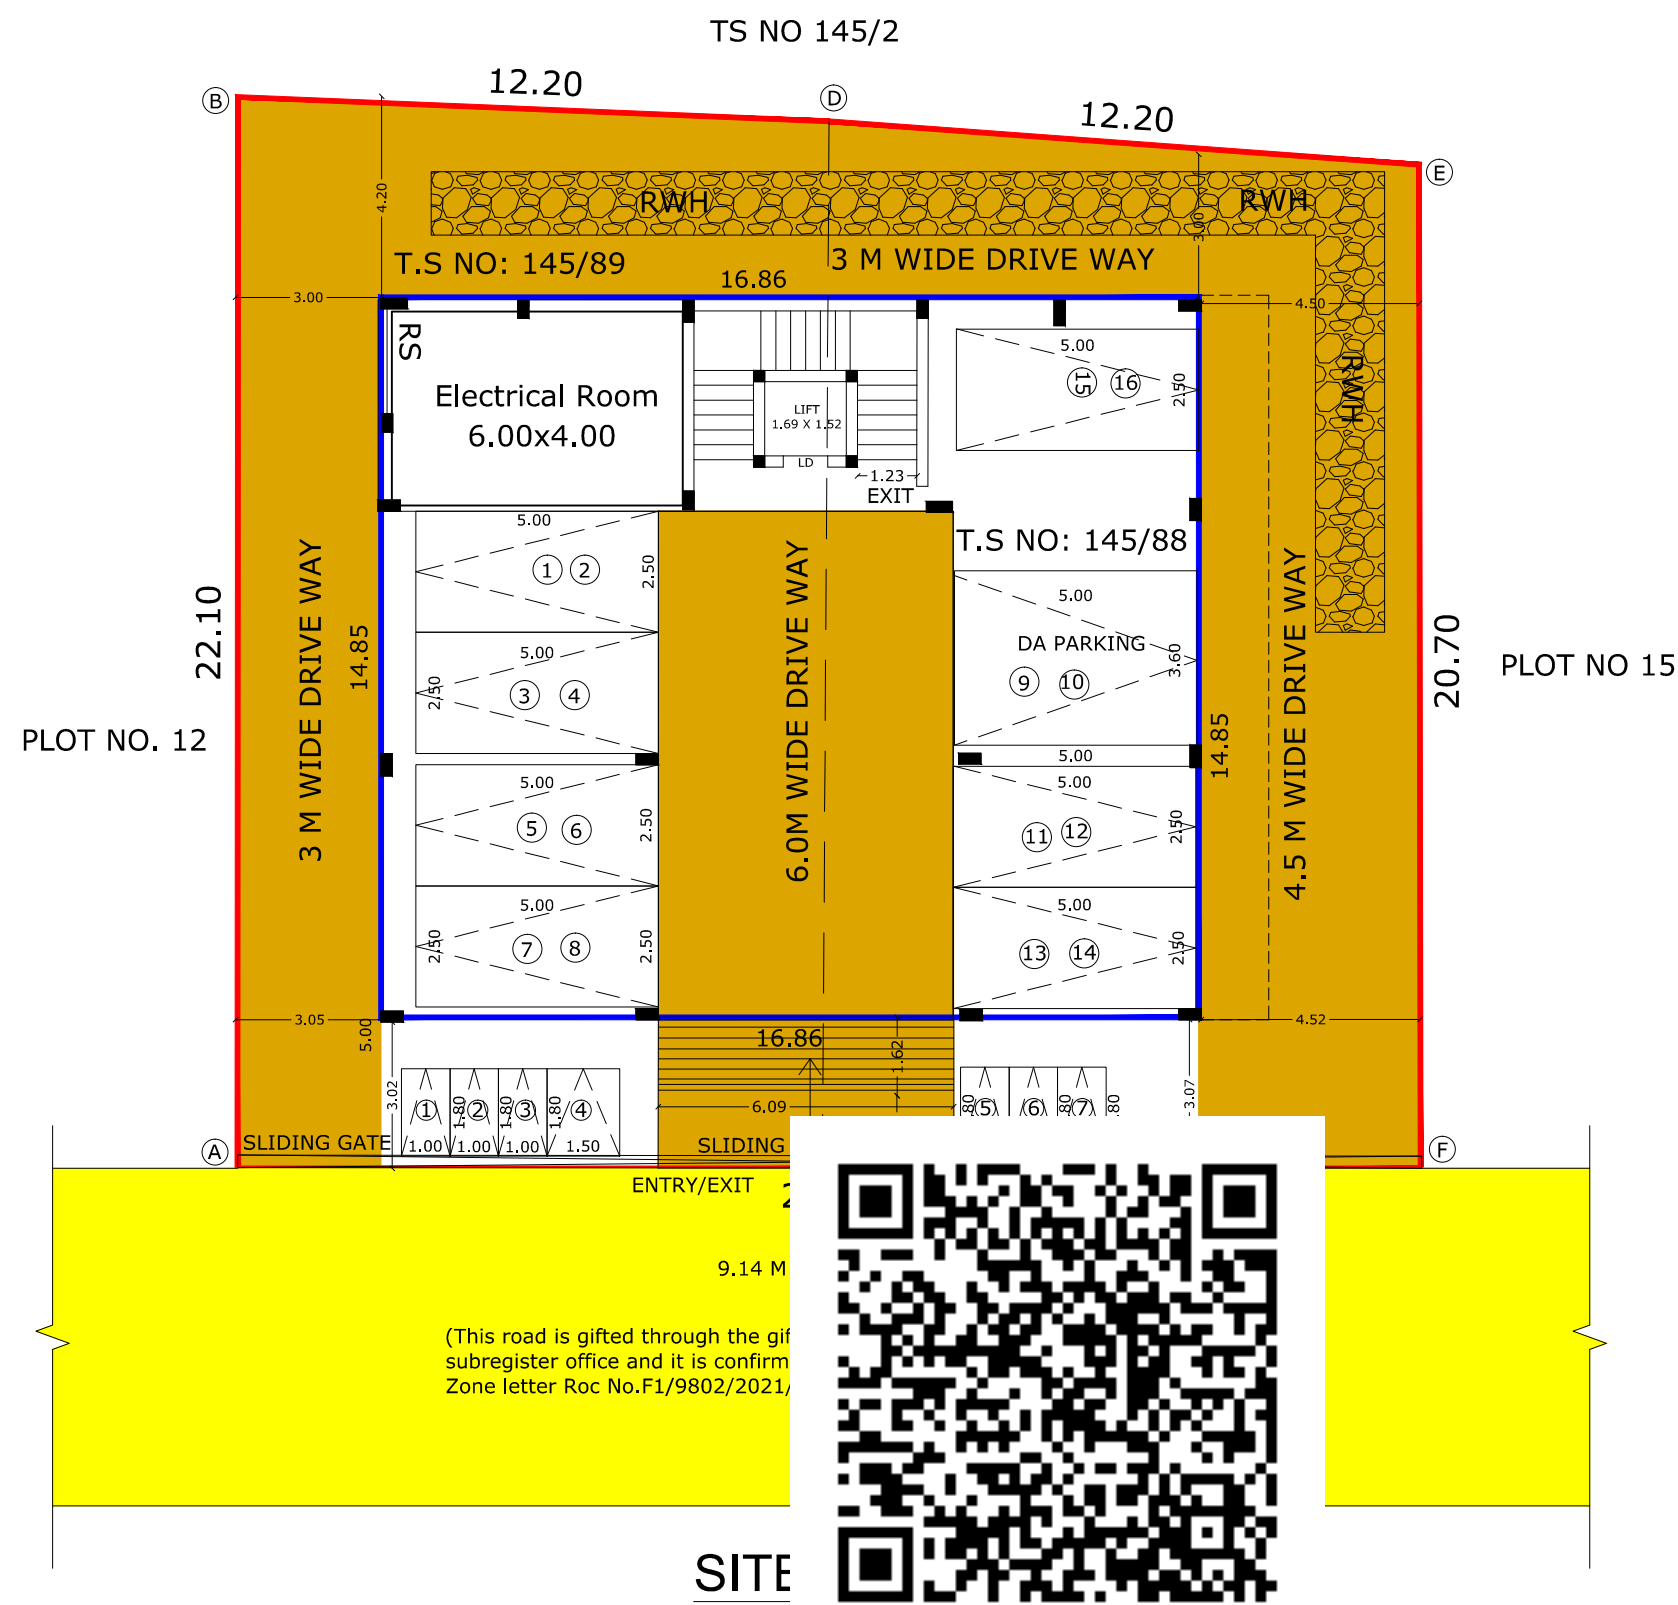

SITE

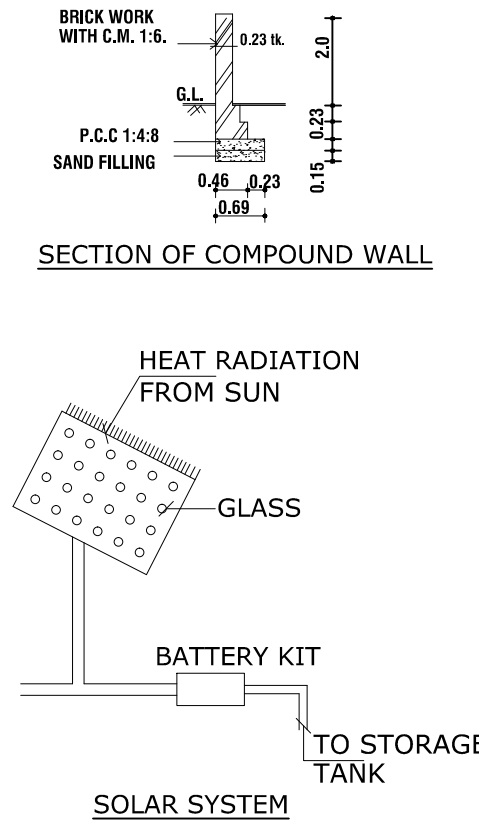

SECTION OF COMPOUND WALL

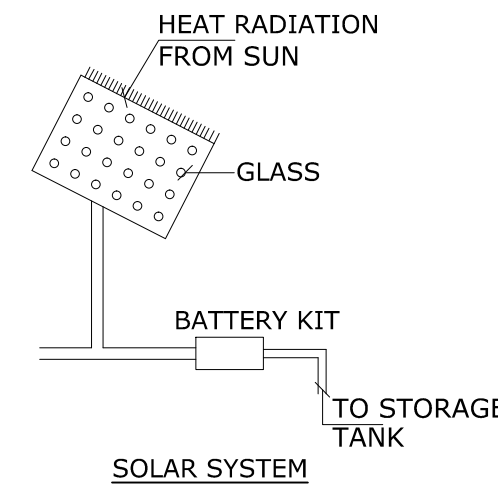

SOLAR SYSTEM

DISTRICT TOWN AND COUNTRY PLANNING OFFICE

TIRUCHIRAPPALLI DISTRICT

PLAN SHOWING THE PROPOSED AFFORDABLE RESIDENTIAL APARTMENT BUILDING IN T.S NO:145/88,89, BLOCK - 14, WARD - AF, REGULARISED LAYOUT PLOT NO :13,14 NARAYANAPURAM, KOTTAPATTU VILLAGE , PONMALAI ZONE , TRICHY EAST TALUK, TRICHY CITY CORPORATION

ALL DIMENSIONS ARE IN METER

SCALE - 1:100

ONLINE APPLICATION NO : SWP/BPA/197362/2024



REFERENCE:

SITE BOUNDARY	
EXISTING ROAD	
DRIVE WAY	
PROPOSED BUILDING	

AREA DETAILS

AREA OF THE FMB & PATTU - 524.48 SQ.M
AREA OF THE DOCUMENT - 524.60 SQ.M
AREA OF THE SITE - 530.93 SQ.M

PROPOSED BUILDING AREA DETAILS

AREA DETAILS	FSI AREA SQ.M	NON FSI AREA SQ.M	TOTAL AREA SQ.M
STILT FLOOR AREA	28.41	223.01	251.42
FIRST FLOOR AREA	265.06	6.03	271.09
SECOND FLOOR AREA	265.06	6.03	271.09
THIRD FLOOR AREA	265.06	6.03	271.09
FOURTH FLOOR AREA	265.06	6.03	271.09
FIFTH FLOOR AREA	265.06	6.03	271.09
HEAD ROOM AREA	-	26.21	26.21
TOTAL AREA	1353.71	279.37	1633.08

FSI AREA -1352.89 / 524.48 = 2.579

PARKING DETAILS

S.L.No	DESCRIPTION	PROVIDED
1)	CAR PARKING SPACE	16 NOS
2)	TWO WHEELER PARKING	07 NOS

PROFESSIONAL DETAILS BASED ON FORM C

APPLICANT	Mr.R.GOPALAKRISHNAN Mrs.M.RAJATHI	
REGISTERED ENGINEER	S.RAMALINGAM (RE/GR-I/TLPA/2019/197)	
STRUCTURAL ENGINEER	K.KANAGARAJ (SE/GR-I/TLPA/AUG2019/168)	
GEO-TECH ENGINEER	S.SENTHAMILKUMAR (TJR/RGE/2019/086)	
SITE SUPERVISION ENGINEER	P.BALACHANDRU (CE/TLPA/FEB2020/236)	

BUILDING PERMISSION NO : BP/JD/DTCP (TD) No.53/2024

PLANNING PERMISSION NO : PP/JD/DTCP (TD) No.85/2024

(This Planning Permission is valid for a period of 8years from e-Sign)

e-signed
Joint Director / Member Secretary (FAC)
District Town and Country Planning office
Tiruchirappalli District

SURVEYOR/ASST. DRAUGHTS MAN

ARCHITECTURAL/PLANNING ASSISTANT

Eight ways to know a piece of land before you pay for it.

This report covers one part of the picture. These cover the rest, drawn from the same government records, for any property in Tamil Nadu.

LandLens One

Ask anything about a property and get an answer grounded in live government records, with the sources shown.

[/landlens/one](#)



Verify My Land

Every record check run on one property and returned as a single report.

[/landlens/verify-my-land](#)



Legal Opinion

An advocate's written opinion on the title, built on the records we pull for it.

[/landlens](#)



One Map

Every layer on one map: the parcel, its boundary, zoning, water bodies and what sits around it.

[/landlens/one/map](#)



PriceMap

What land actually changed hands for around this plot, taken from the registered deeds.

[/landlens/pricemap](#)



Build Scope

What you are allowed to build here: floor space, height, coverage and setbacks.

[/landlens/build-scope](#)



Property Tracker

Watch a property and hear about it when something new is registered against it.

[/landlens/property-tracker](#)



Deal Room

Run the transaction in one place: documents, stamping, signatures and the parties.

[/landlens/deal-room](#)



Twenty-four checks you can run yourself, at no cost.

Records and verification

The registers themselves, read for you.

Encumbrance Certificate

Patta and Chitta

Field Measurement Sketch

EC Analyzer

Bank charge check

Court case search

Seller background check

Approval check by survey

Zoning and land use

What the plan says can happen on this land.

Land use zone finder

CMDA land use check

Coastal regulation zone

Master plan check

Water bodies finder

Airport height clearance

Value and duty

What it is worth and what it costs to register.

Guideline value by street

Guideline value by survey

Stamp duty and registration fees

Capital gains

Floor space index

Area unit converter

Registers and directories

Who holds it, and which office keeps the record.

Find your registering office

Temple property check

Waqf property check

RERA register



Every free tool
/tools



Services we run
for you
/services



The LandLens
suite
/landlens/one



Every claim in this document traces back to a government record.

Legal opinions, due diligence and title verification

Building plan, layout and sub-division approvals

Completion and occupancy certificates, regularisation

Escrow, negotiation and NRI property management

Land survey, soil testing, architecture and construction

Verified RealEstate
3/350/2 Mettukuppam,
OMR Thoraipakkam,
Chennai 600 097, India
hello@verified.realestate
+91 9996 12 9996

Prepared from the registers named on the page each finding sits on. Where a register could not be read, this document says so in its place rather than leaving the gap to be read as a clean result.

