

PP

APPROVAL RECORD

Planning Permission

Tiruchirappalli district, Tamil Nadu

APPROVAL TYPE

Building Plan


ISSUING AUTHORITY

Rural Panchayat

The approval as the planning authority issued it, reproduced in full behind this page.

An approval speaks to what was sanctioned, not to what was built. Completion is a separate record.

PLAN SHOWING THE PROPOSED CONSTRUCTION OF R.C.C RESIDENTIAL BUILDING AT
PLOT NO:714(M), S.F. NO: 199/2D2A1A " MORAIS CITY EXTENSION -1", KEELAKURICHI VILLAGE, THIRUVERUMBUR TALUK, TRICHY DISTRICT
SCALE - 1:100

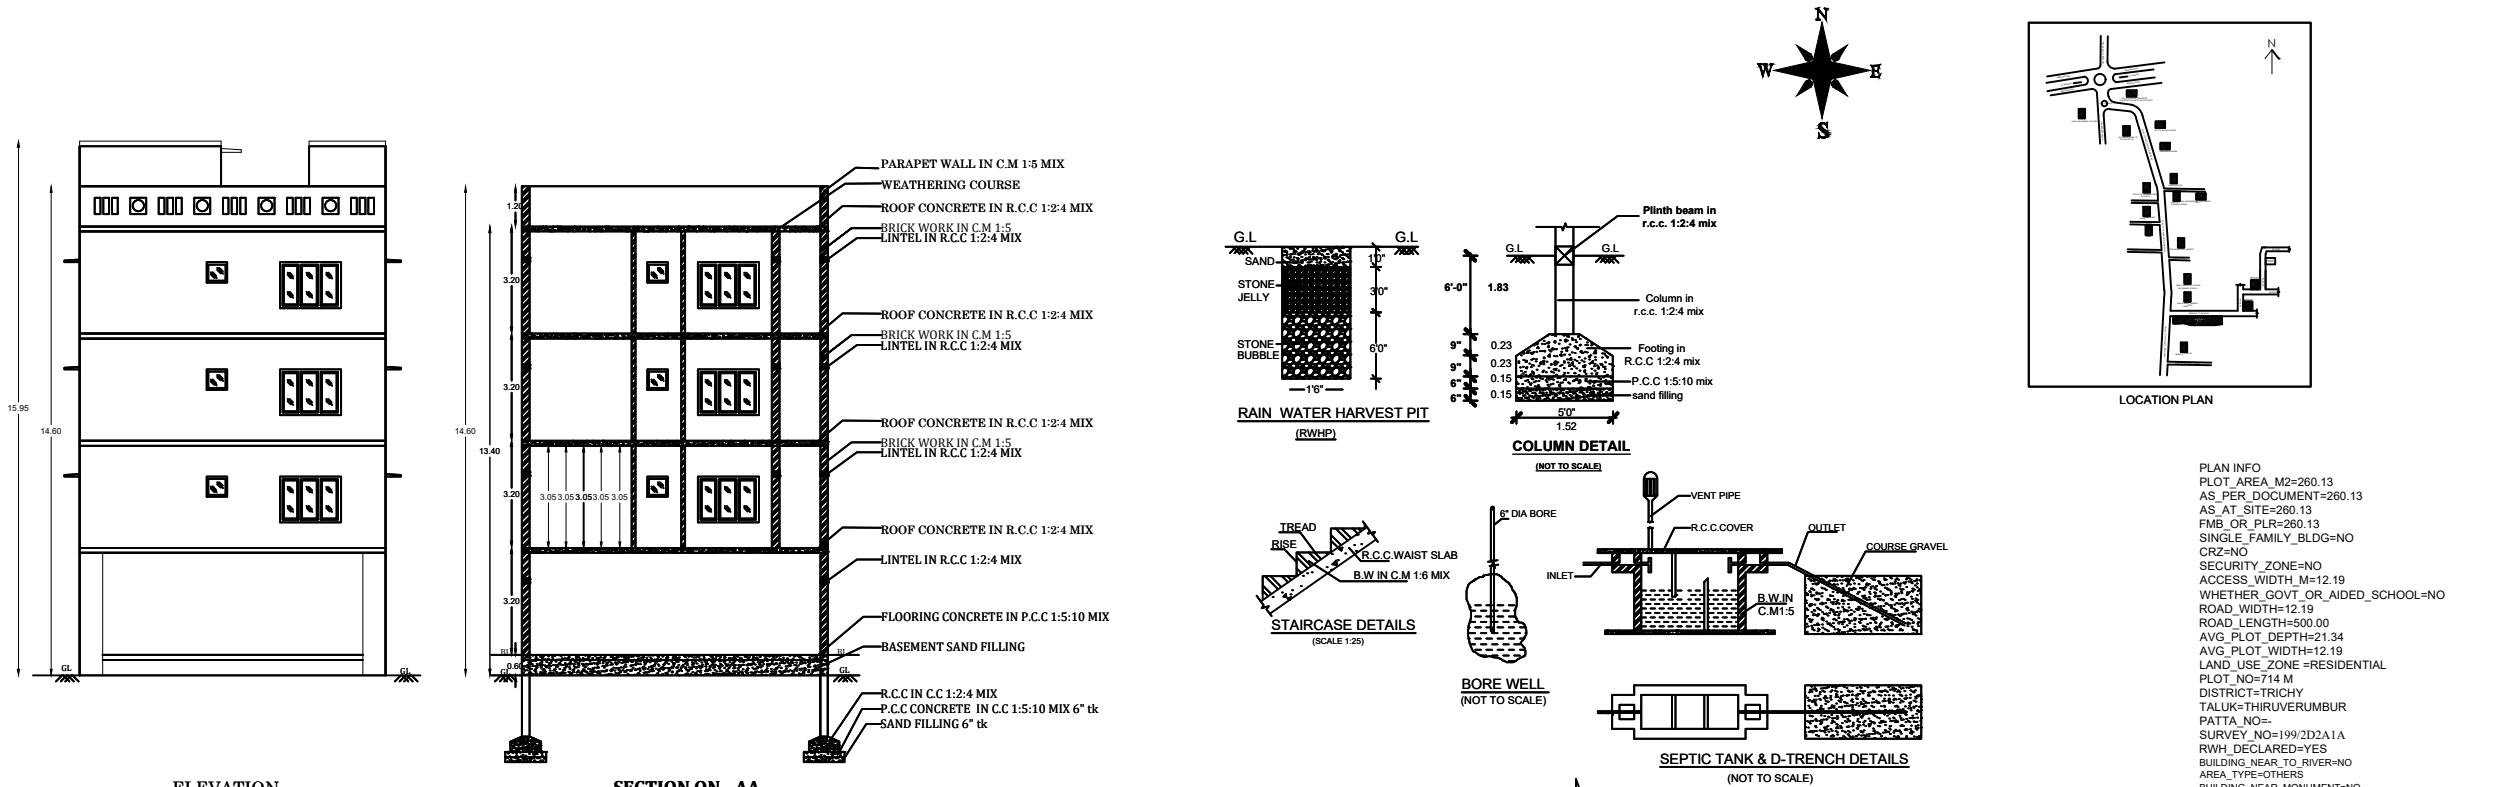

PLAN INFO
PLOT AREA M2=260.13
AS PER DOCUMENT=260.13
AS AT SITE=260.13
FMB OR PLR=260.13
SINGLE FAMILY BLDG=NO
CRZ=NO
SECURITY_ZONE=NO
ACCESS_WIDTH_M=12.19
WHETHER GOVT OR AIDED_SCHOOL=NO
ROAD_LENGTH=500.00
AVG PLOT_DEPTH=21.34
AVG PLOT_WIDTH=12.19
LAND_USE_ZONE=RESIDENTIAL
PLOT_NO=714 M
DISTRICT=TRICHY
TALUK=THIRUVERUMBUR
PATTA_NO=199/2D2A1A
SURVEY_NO=199/2D2A1A
RWHP_DECLARED=YES
BUILDING_NEAR_TO_RIVER=NO
AREA_TYPE=OTHERS
BUILDING_NEAR_MONUMENT=NO
BUILDING_NEAR_GOVT_BLDG=NO
PROVISION_FOR_GREEN_BUILDINGS_AND_SUSTAINABILITY=NO
IF HERITAGE_TOWN_LESS_THAN_1KM_RADIUS=NO
FIRE_PROTECTION_AND_FIRE_SAFETY_REQUIREMENTS=NO
NOC_FOR_CONSTRUCTION_NEAR_MONUMENT=NO
NOC_FIRE_DEPT=NO
IS_SWIMMING_POOL_EXISTS=NO
OSR_SURR_BUYBACK_RETAIN=BUYBACK
OSR_APPLICABLE=NO
PREMIUM_FSI_REQUIRED=NO
IS_APPROVED_LAYOUT=YES
JURISDICTION_TYPE=PACHAYAT

AREA DETAILS		
SITE EXTENT	260.13 SQM	2800.00 SQ.FT
PLINTH AREA	153.27 SQM	1650.00 SQ.FT
VACANT AREA	106.84 SQM	1150.00 SQ.FT

BLOCK	FLOOR	AREA
STILT FLOOR	STILT FLOOR	153.27 SQM
	FIRST FLOOR	153.27 SQM
	SECOND FLOOR	153.27 SQM
	THIRD FLOOR	153.27 SQM
TOTAL AREA		613.08 SQM

REFERENCE		
MD	MAIN DOOR	3'6"x7'0" 1.06x2.13 M
GG	GRILL GATE	3'0"x7'0" 0.91x2.13 M
D1	DOOR	3'0"x7'0" 0.91x2.13 M
D2	DOOR	2'6"x7'0" 0.76x2.13 M
FW	FRENCH WINDOW	6'0"x6'0" 1.83x1.83 M
FW1	FRENCH WINDOW	4'0"x6'0" 1.22x1.83 M
W1	WINDOW	4'0"x4'6" 1.22x1.37 M
W2	WINDOW	2'0"x4'6" 0.61x1.37 M
FG	FIXED GLASS	4'0"x4'6" 1.22x1.37 M
KW	KITCHEN WINDOW	4'0"x3'0" 1.22x0.91 M
O	OPEN	5'0"x7'0" 1.52x2.13 M
V	VENTILATOR	2'0"x2'0" 0.61x0.61 M

NOTE
ALL DIMENSIONS ARE IN METER
EXHAUST FAN USED FOR KITCHEN
SOLAR WATER HEATER SYSTEM TO BE PROVIDED
RAIN WATER HARVESTING SYSTEM TO BE PROVIDED
WASTE WATER WILL BE USED FOR GARDEN PURPOSE



BOUNDARY

PROPOSED BUILDING

EXISTING ROAD

NO. OF DWELLING UNITS = 6	
FLOOR SPACE INDEX	
= F.S.I AREA / SITE EXTENT	
= 459.81 / 260.13	
= 1.76 < 2	

T.N COMBINED DEVELOPMENT & BUILDING RULES -2019			
SET BACK	REQUIRED	AVAILABLE	OK
FRONT	3.0	3.08	OK
SIDE 1	1.5	1.55	OK
SIDE 2	1.5	1.50	OK
REAR	1.5	1.50	OK
PARKING	0 CAR + 6 TW	3 CAR + 6 TW	OK
FSI	2.00	1.76	OK

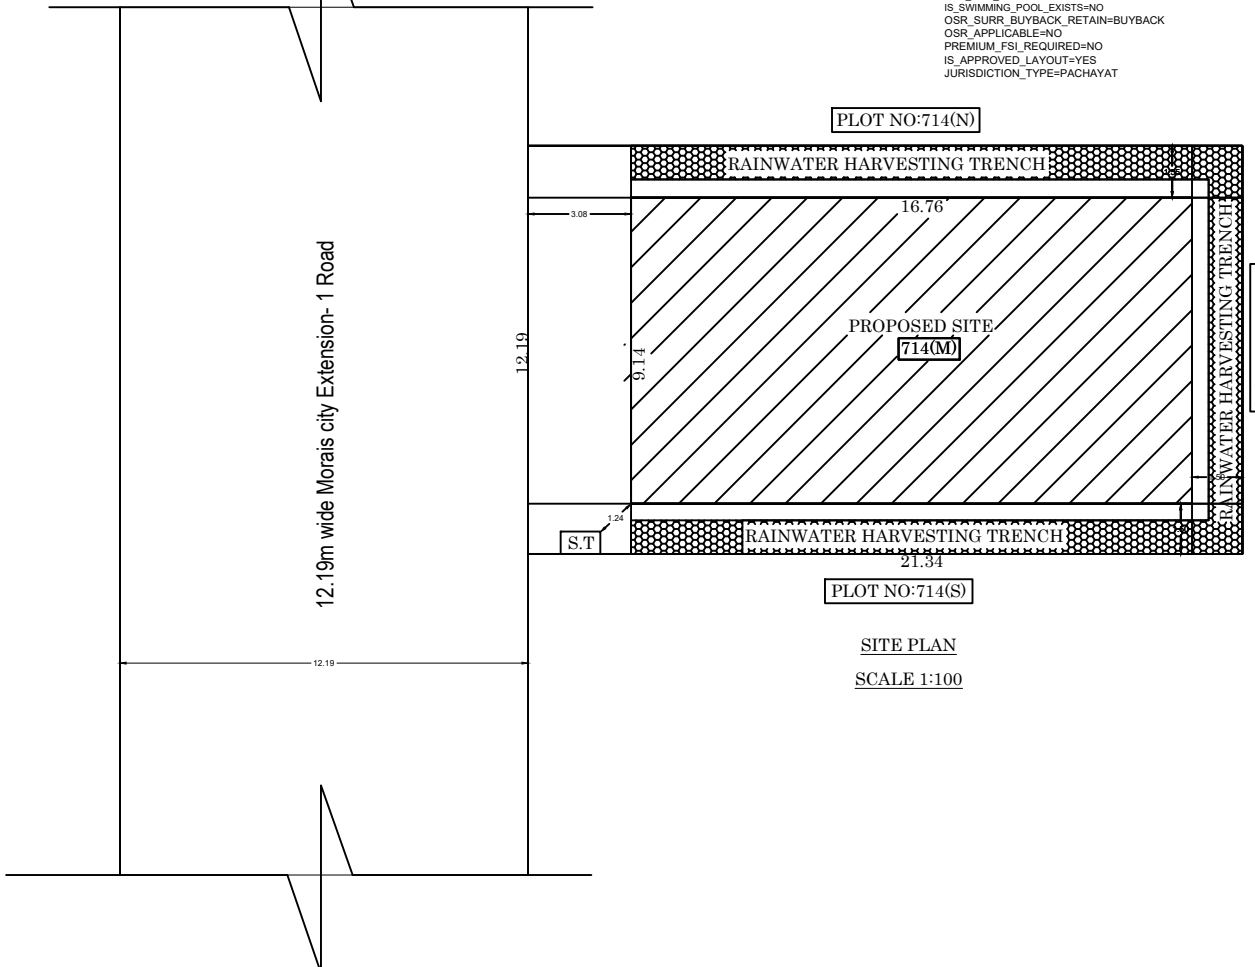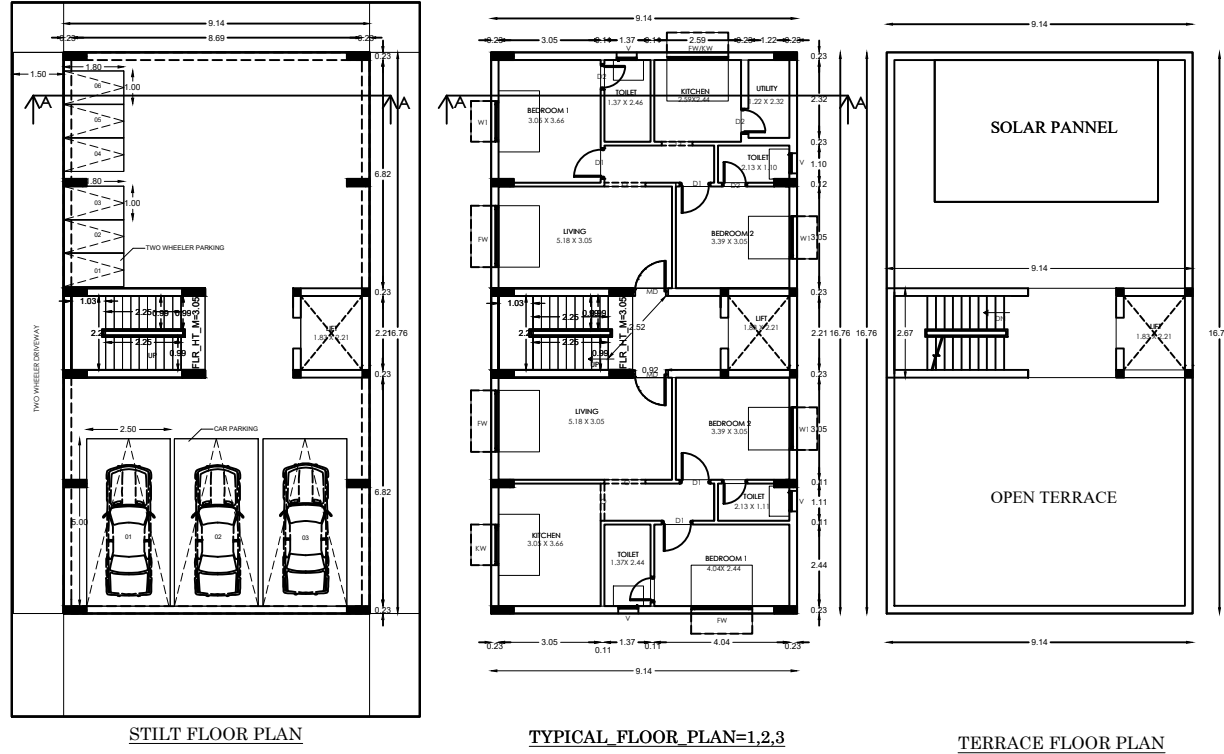

P. Jayaseelan
APPLICANT

Er. R. Jayaseelan
Er. R. JEVASEELAN, B.E., MBA.,
REGISTERED ENGINEER (GRADE I) DTCP,
REGN No. : RE / Gt.I / DTCP / TRICHY /
DEC 22 / 389 / 14.12.2022
103, SECOND STREET, GANESAPURAM,
TRICHY-620 014.
REGISTERED ENGINEER

APPROVAL AUTHORITY

Eight ways to know a piece of land before you pay for it.

This report covers one part of the picture. These cover the rest, drawn from the same government records, for any property in Tamil Nadu.

LandLens One

Ask anything about a property and get an answer grounded in live government records, with the sources shown.

[/landlens/one](#)



Verify My Land

Every record check run on one property and returned as a single report.

[/landlens/verify-my-land](#)



Legal Opinion

An advocate's written opinion on the title, built on the records we pull for it.

[/landlens](#)



One Map

Every layer on one map: the parcel, its boundary, zoning, water bodies and what sits around it.

[/landlens/one/map](#)



PriceMap

What land actually changed hands for around this plot, taken from the registered deeds.

[/landlens/pricemap](#)



Build Scope

What you are allowed to build here: floor space, height, coverage and setbacks.

[/landlens/build-scope](#)



Property Tracker

Watch a property and hear about it when something new is registered against it.

[/landlens/property-tracker](#)



Deal Room

Run the transaction in one place: documents, stamping, signatures and the parties.

[/landlens/deal-room](#)



Twenty-four checks you can run yourself, at no cost.

Records and verification

The registers themselves, read for you.

Encumbrance Certificate

Patta and Chitta

Field Measurement Sketch

EC Analyzer

Bank charge check

Court case search

Seller background check

Approval check by survey

Value and duty

What it is worth and what it costs to register.

Guideline value by street

Guideline value by survey

Stamp duty and registration fees

Capital gains

Floor space index

Area unit converter

Zoning and land use

What the plan says can happen on this land.

Land use zone finder

CMDA land use check

Coastal regulation zone

Master plan check

Water bodies finder

Airport height clearance

Registers and directories

Who holds it, and which office keeps the record.

Find your registering office

Temple property check

Waqf property check

RERA register



Every free tool
/tools



Services we run
for you
/services



The LandLens
suite
/landlens/one



Every claim in this document traces back to a government record.

Legal opinions, due diligence and title verification

Building plan, layout and sub-division approvals

Completion and occupancy certificates, regularisation

Escrow, negotiation and NRI property management

Land survey, soil testing, architecture and construction

Verified RealEstate
3/350/2 Mettukuppam,
OMR Thoraipakkam,
Chennai 600 097, India
hello@verified.realestate
+91 9996 12 9996

Prepared from the registers named on the page each finding sits on. Where a register could not be read, this document says so in its place rather than leaving the gap to be read as a clean result.

