

PP

APPROVAL RECORD

Planning Permission

Tenkasi

Tiruchirappalli district, Tamil Nadu

APPROVAL TYPE


Building Plan

ISSUING AUTHORITY


DTCP

The approval as the planning authority issued it, reproduced in full behind this page.



An approval speaks to what was sanctioned, not to what was built. Completion is a separate record.

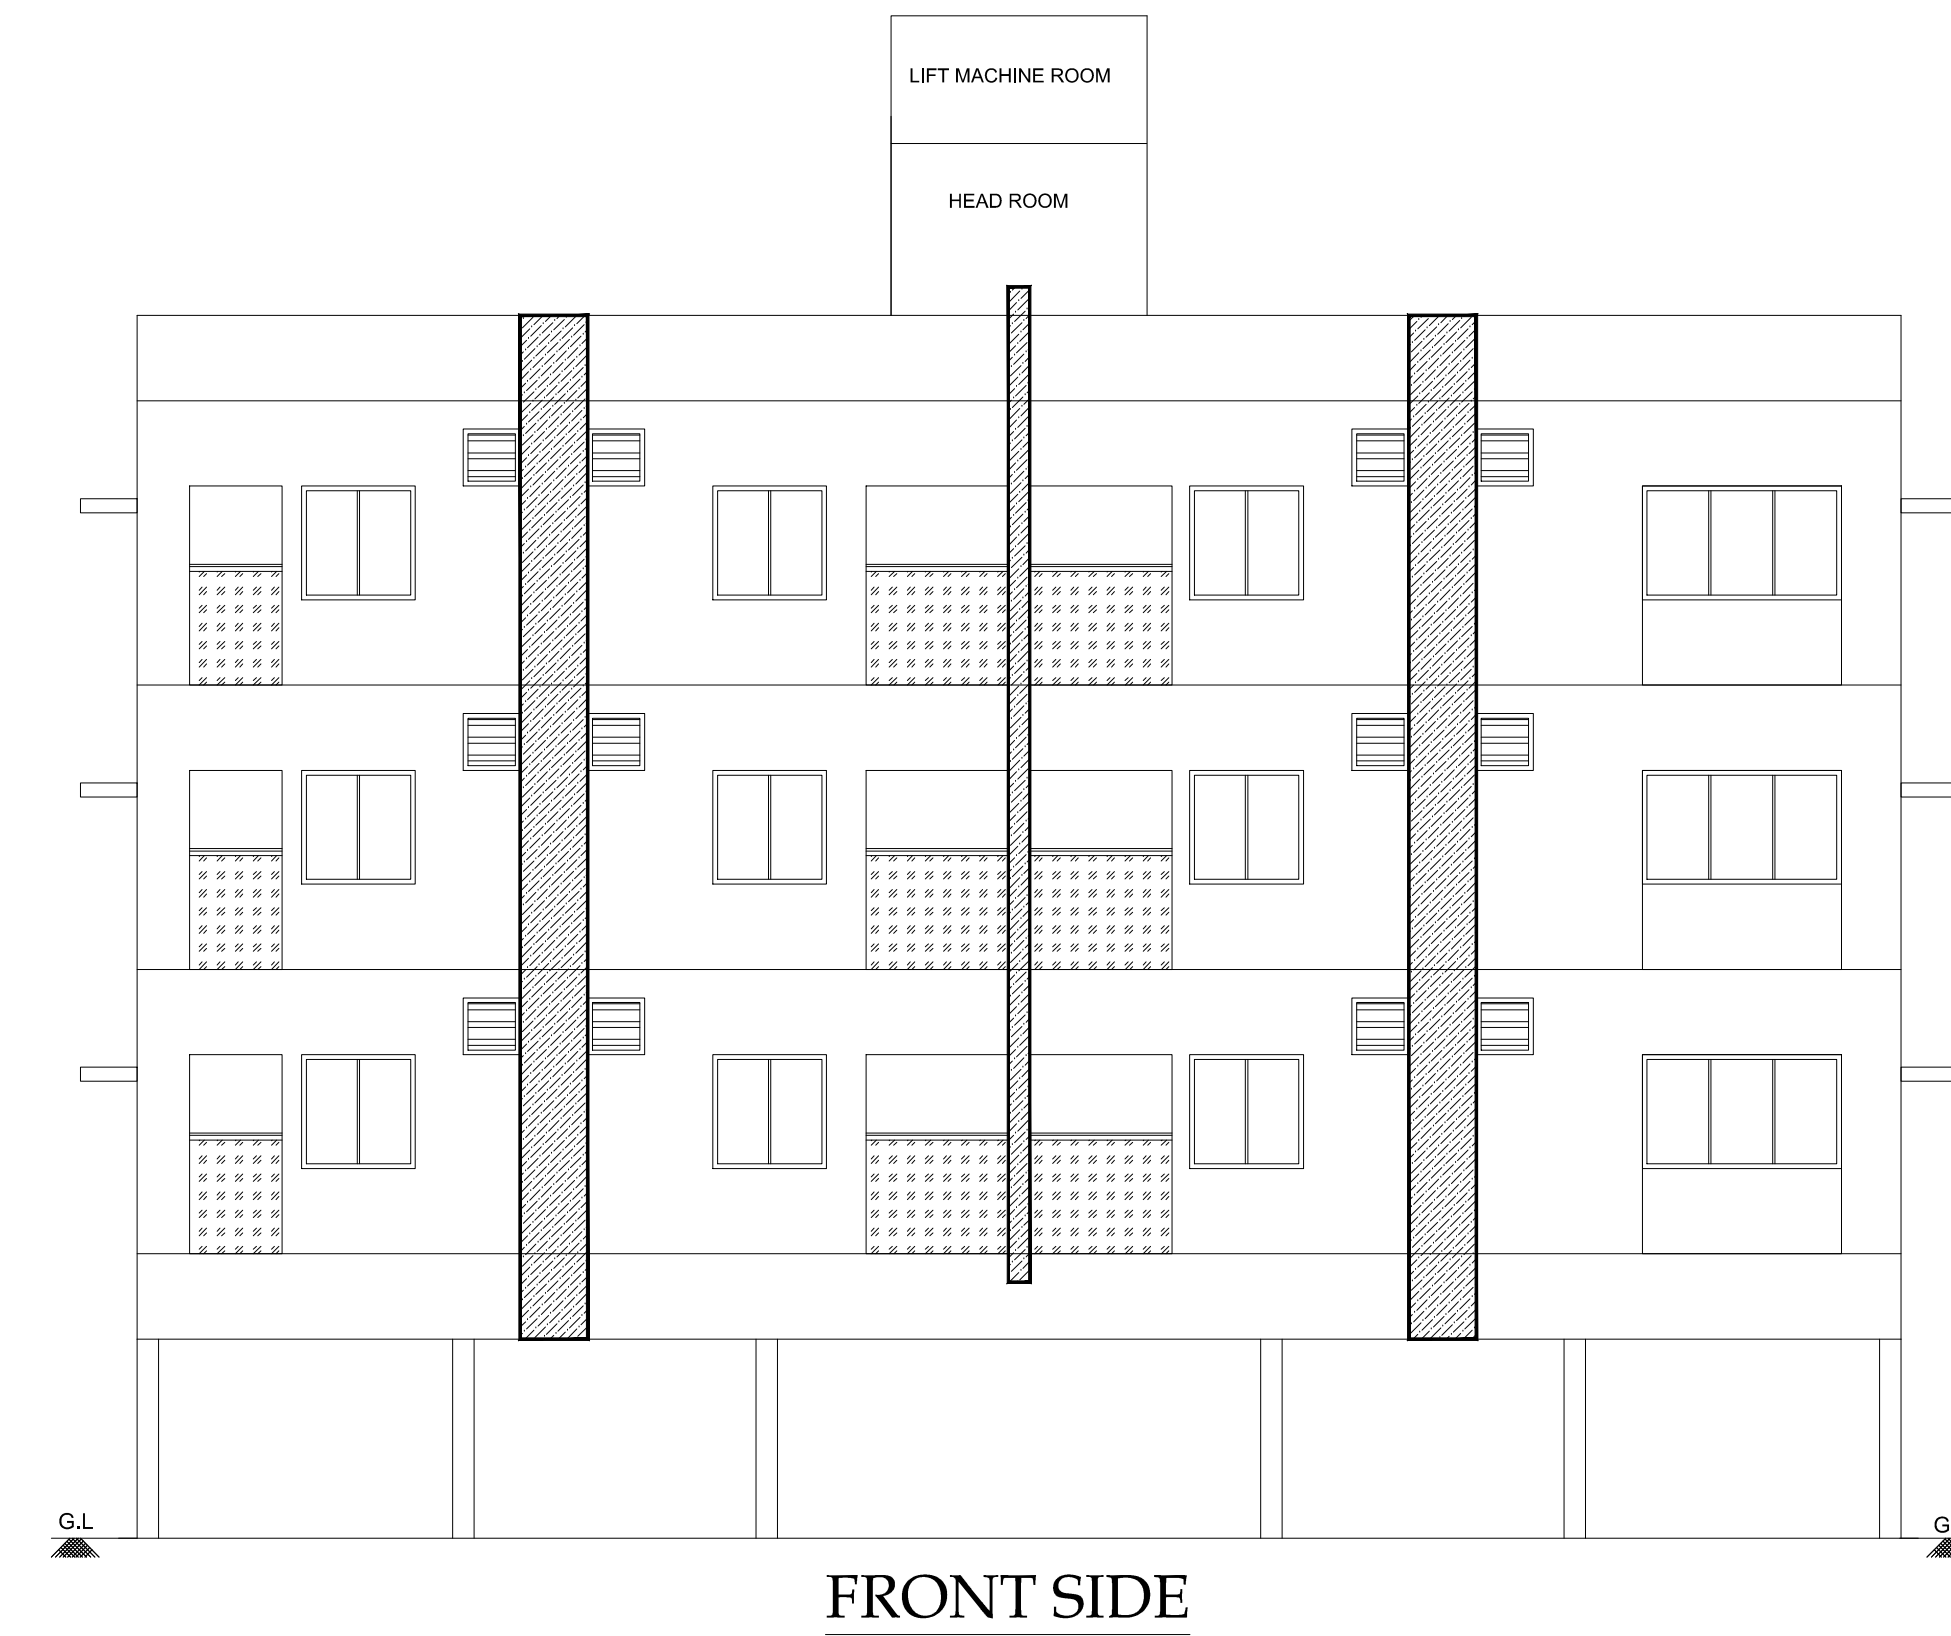


FRONT SIDE

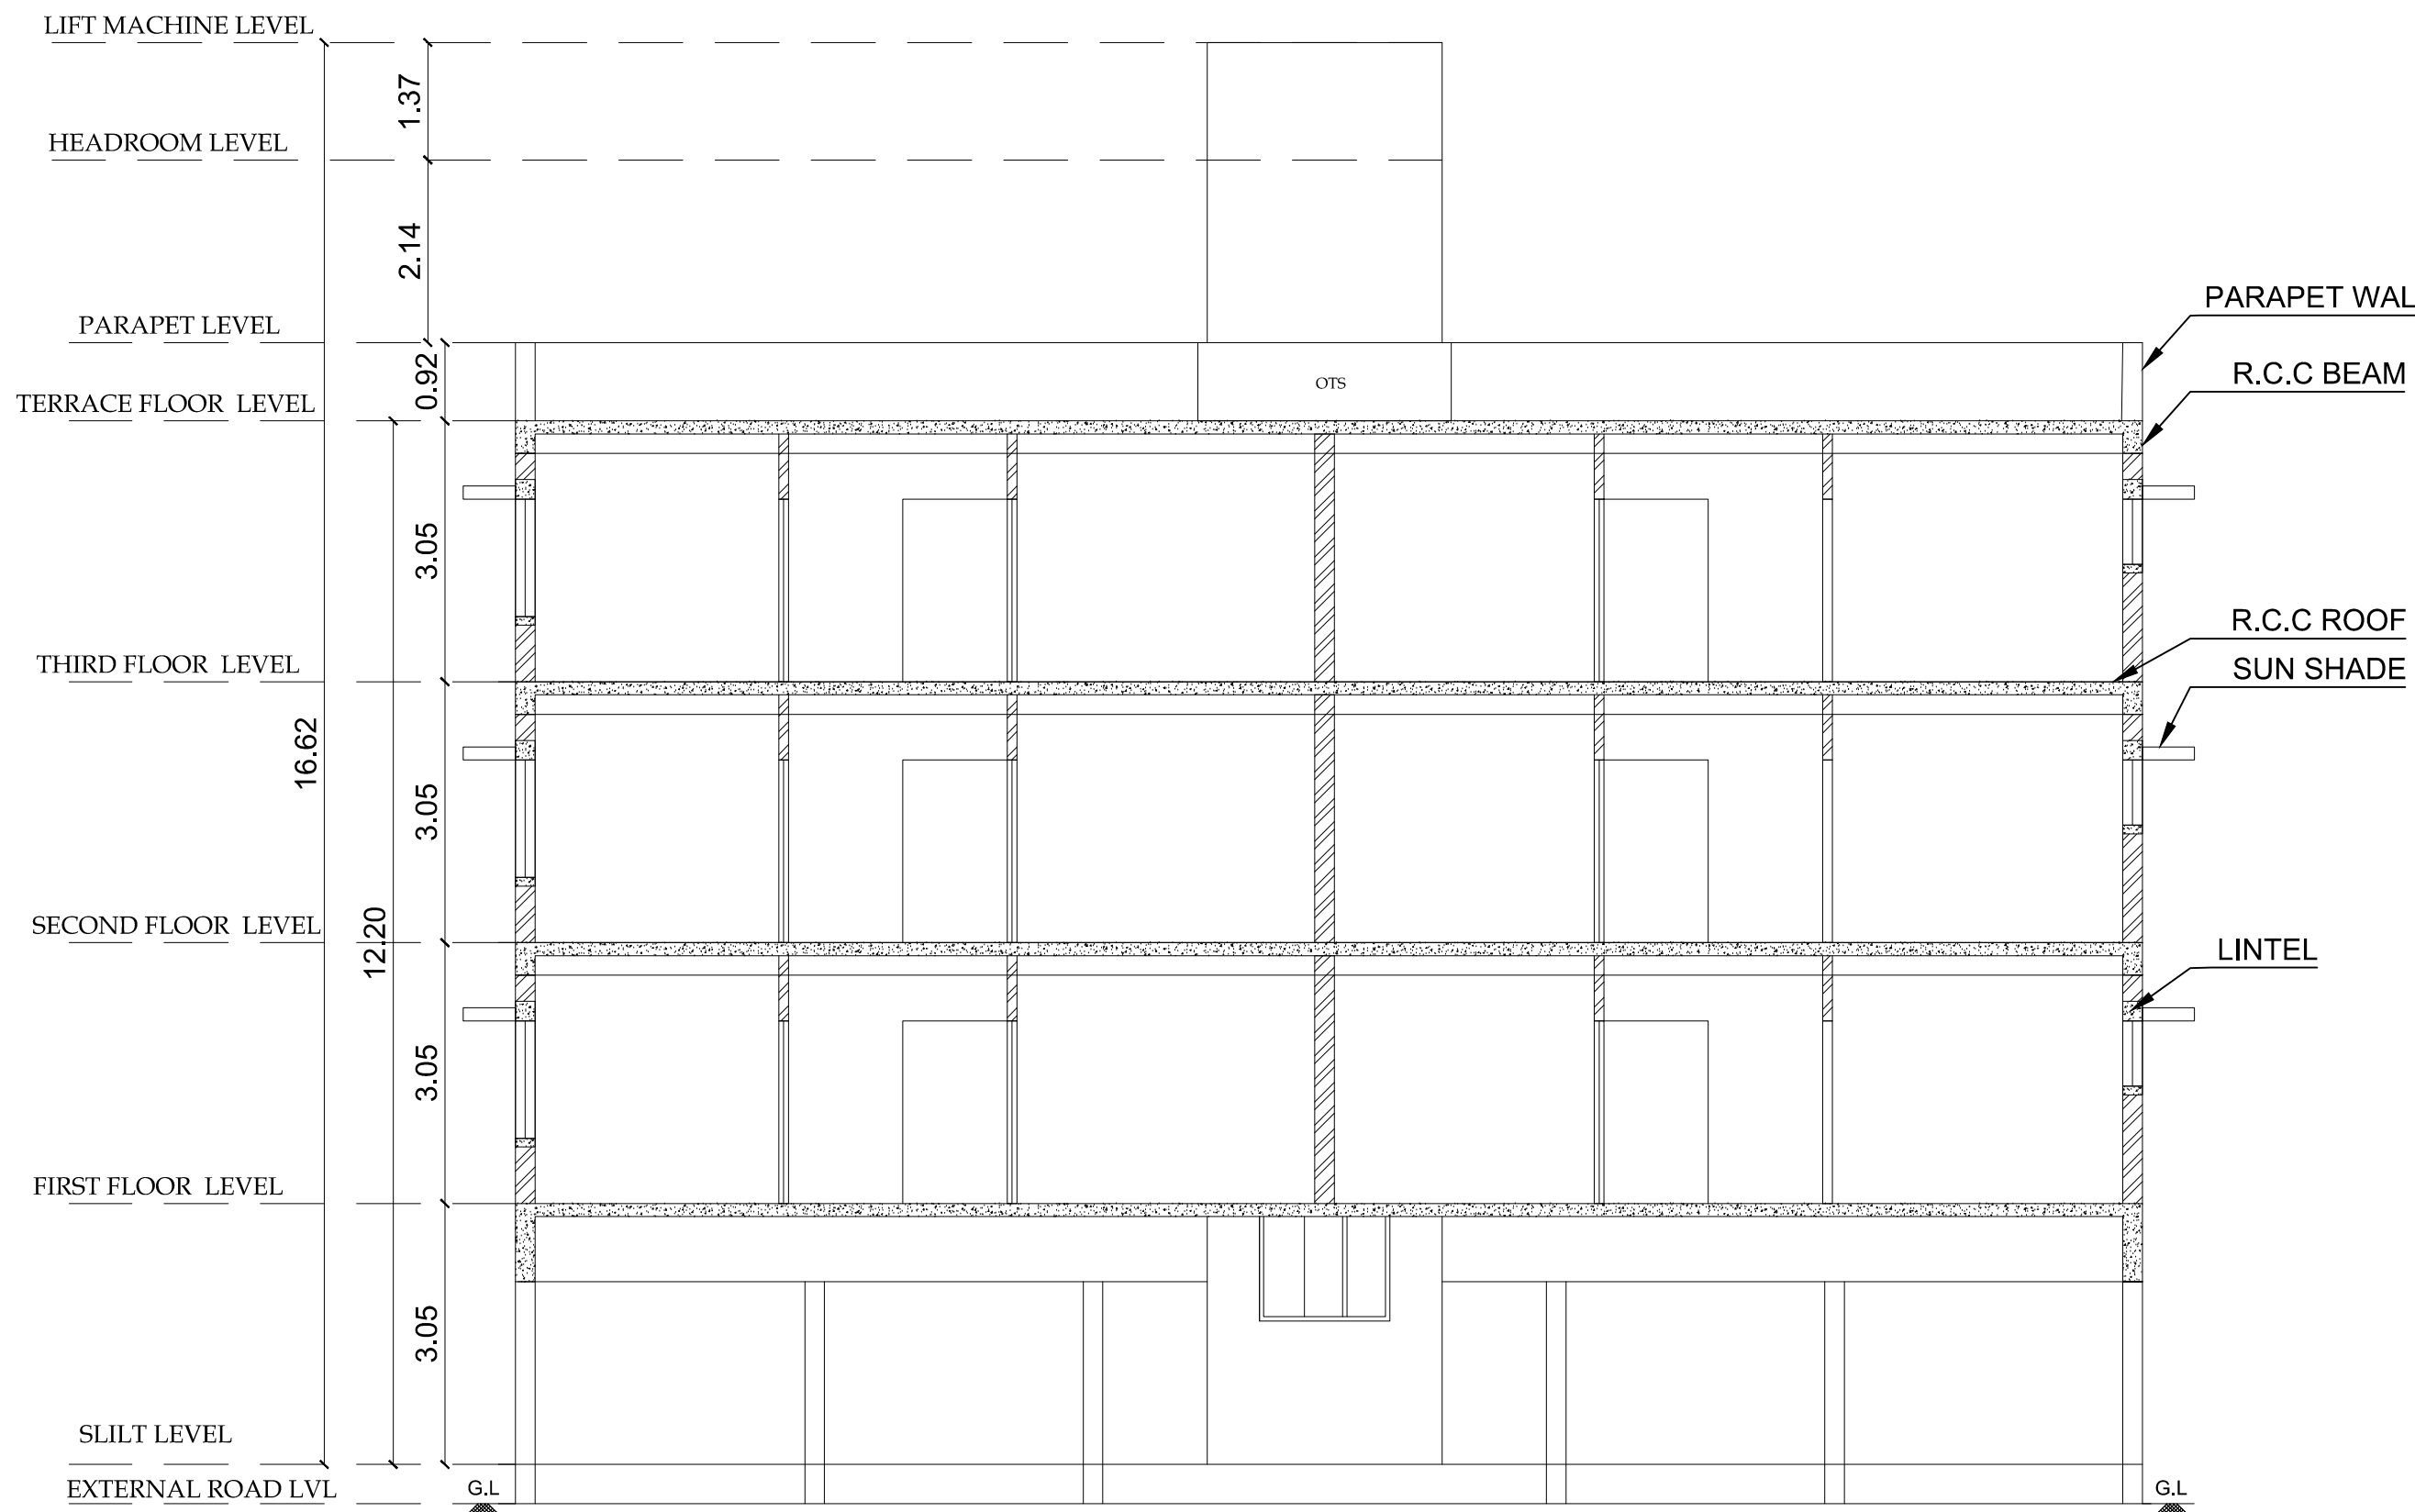


SECTION ON 'AA'

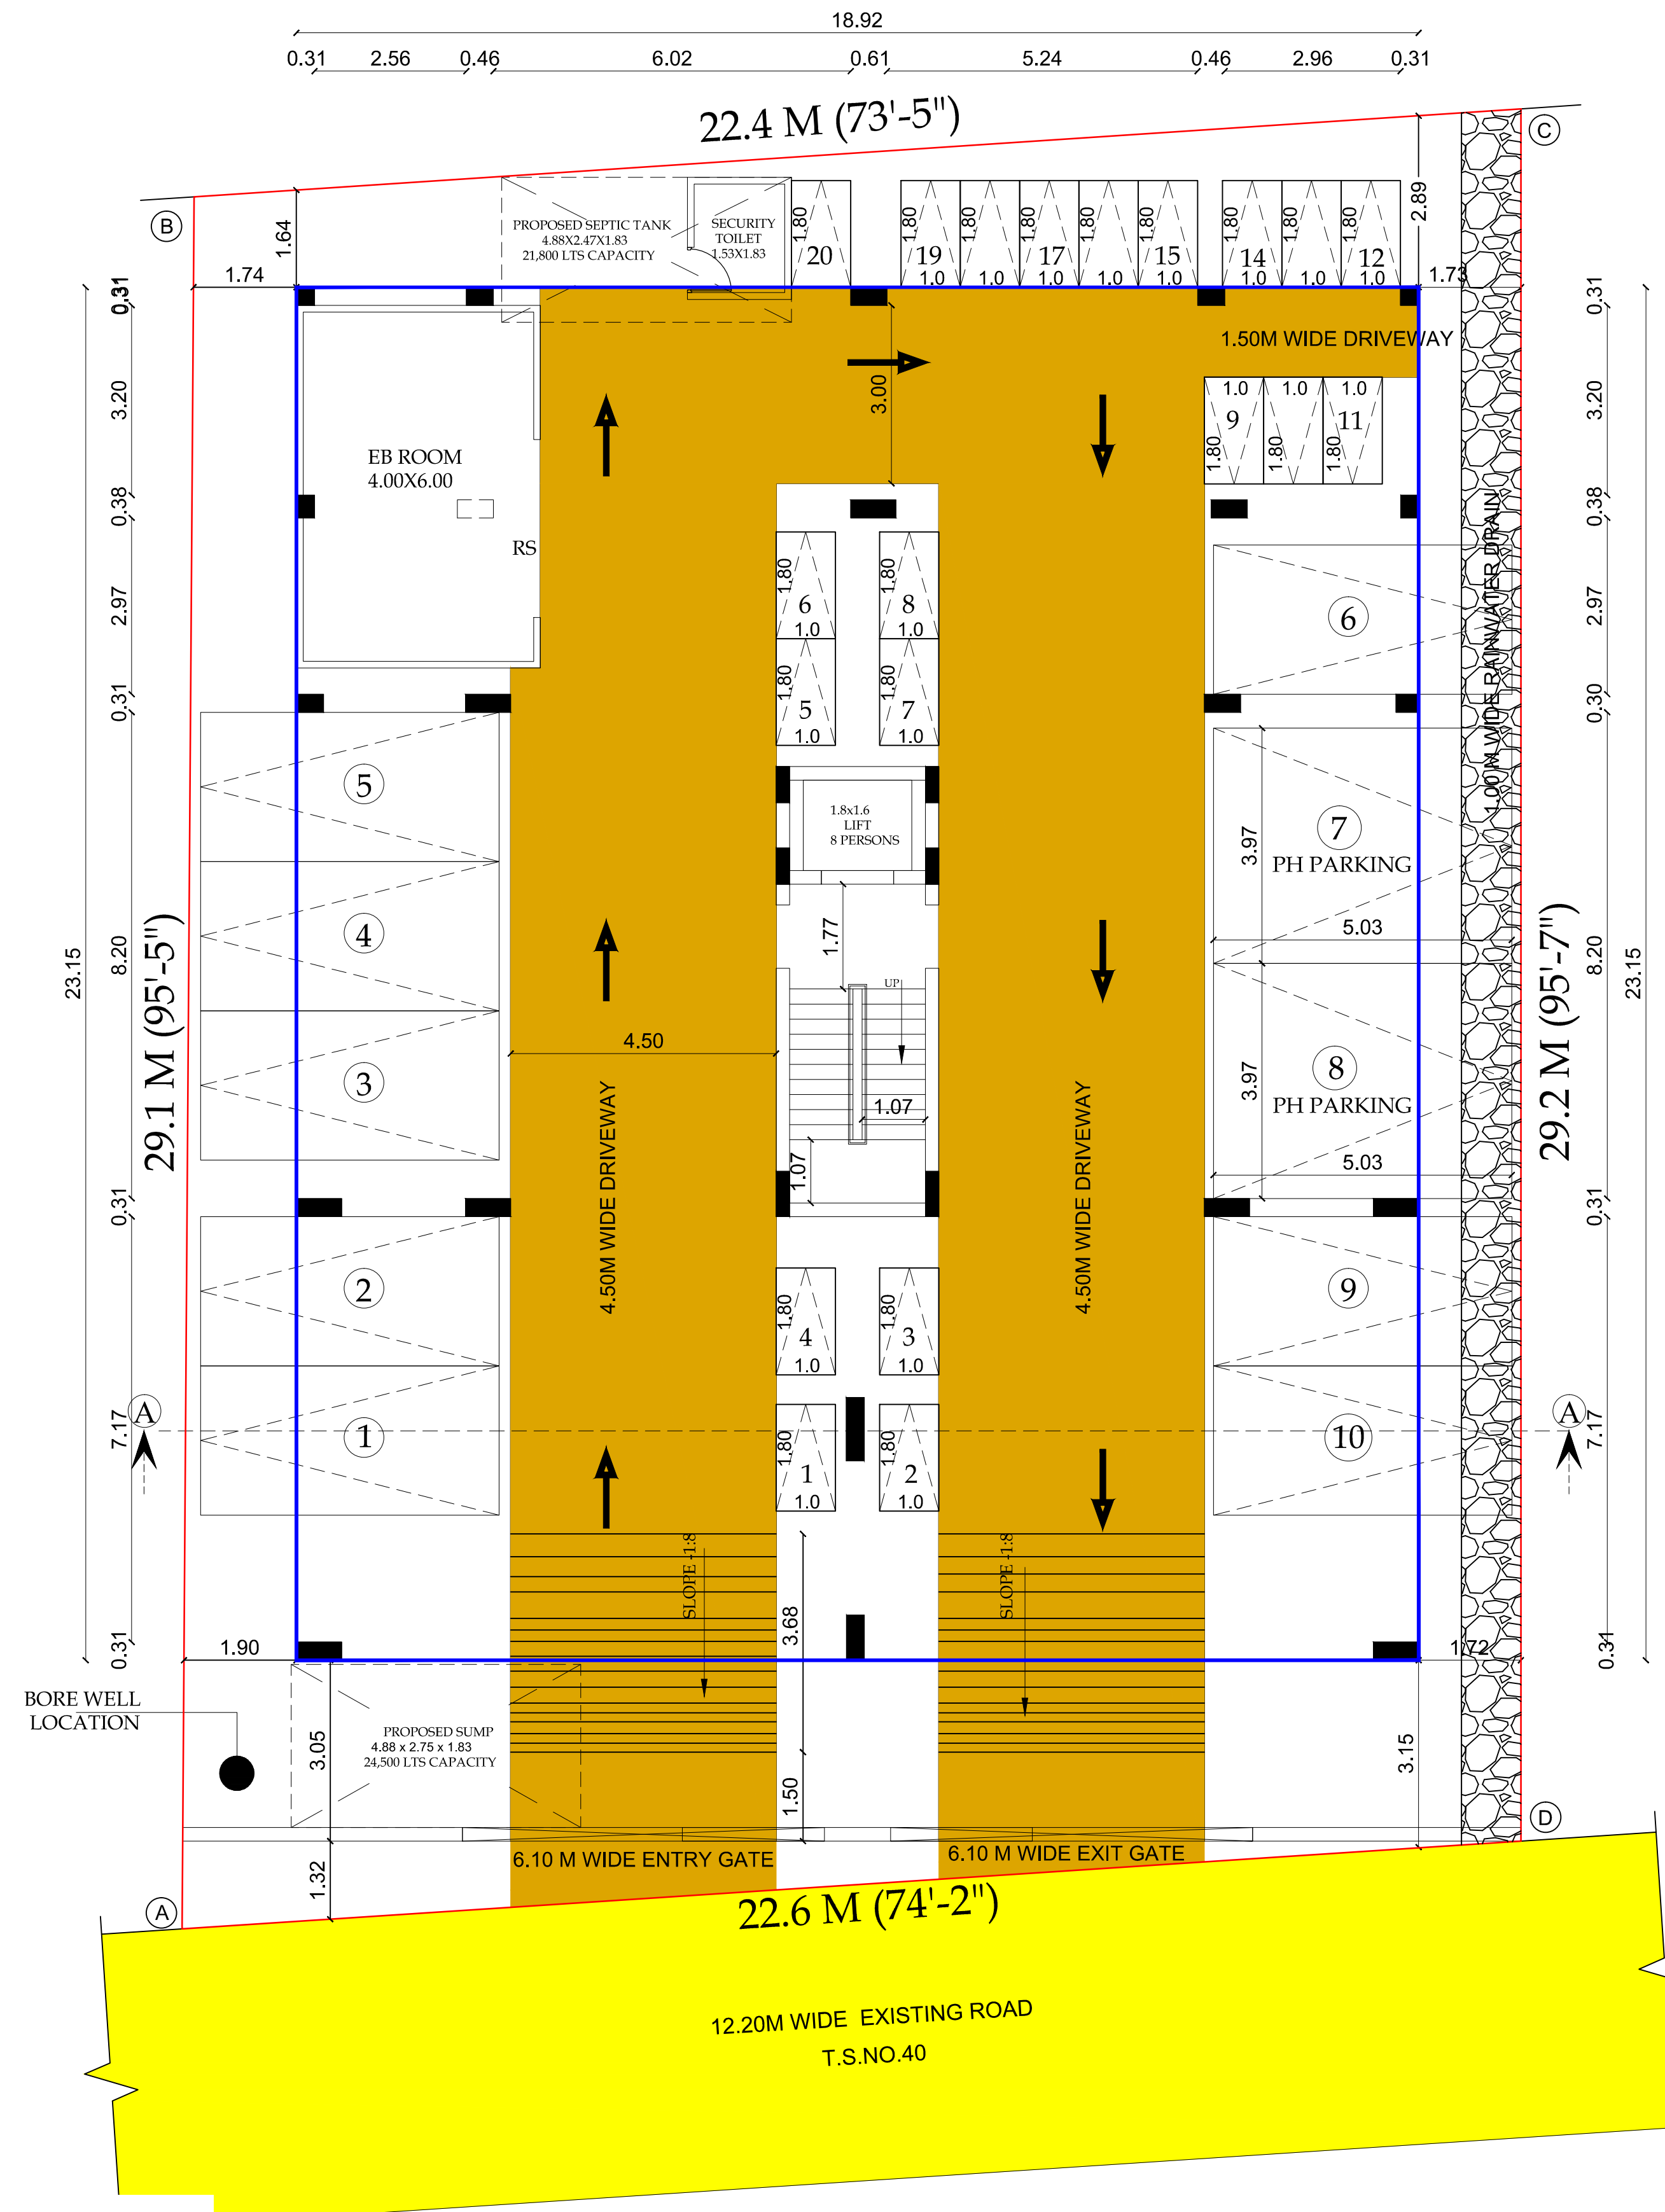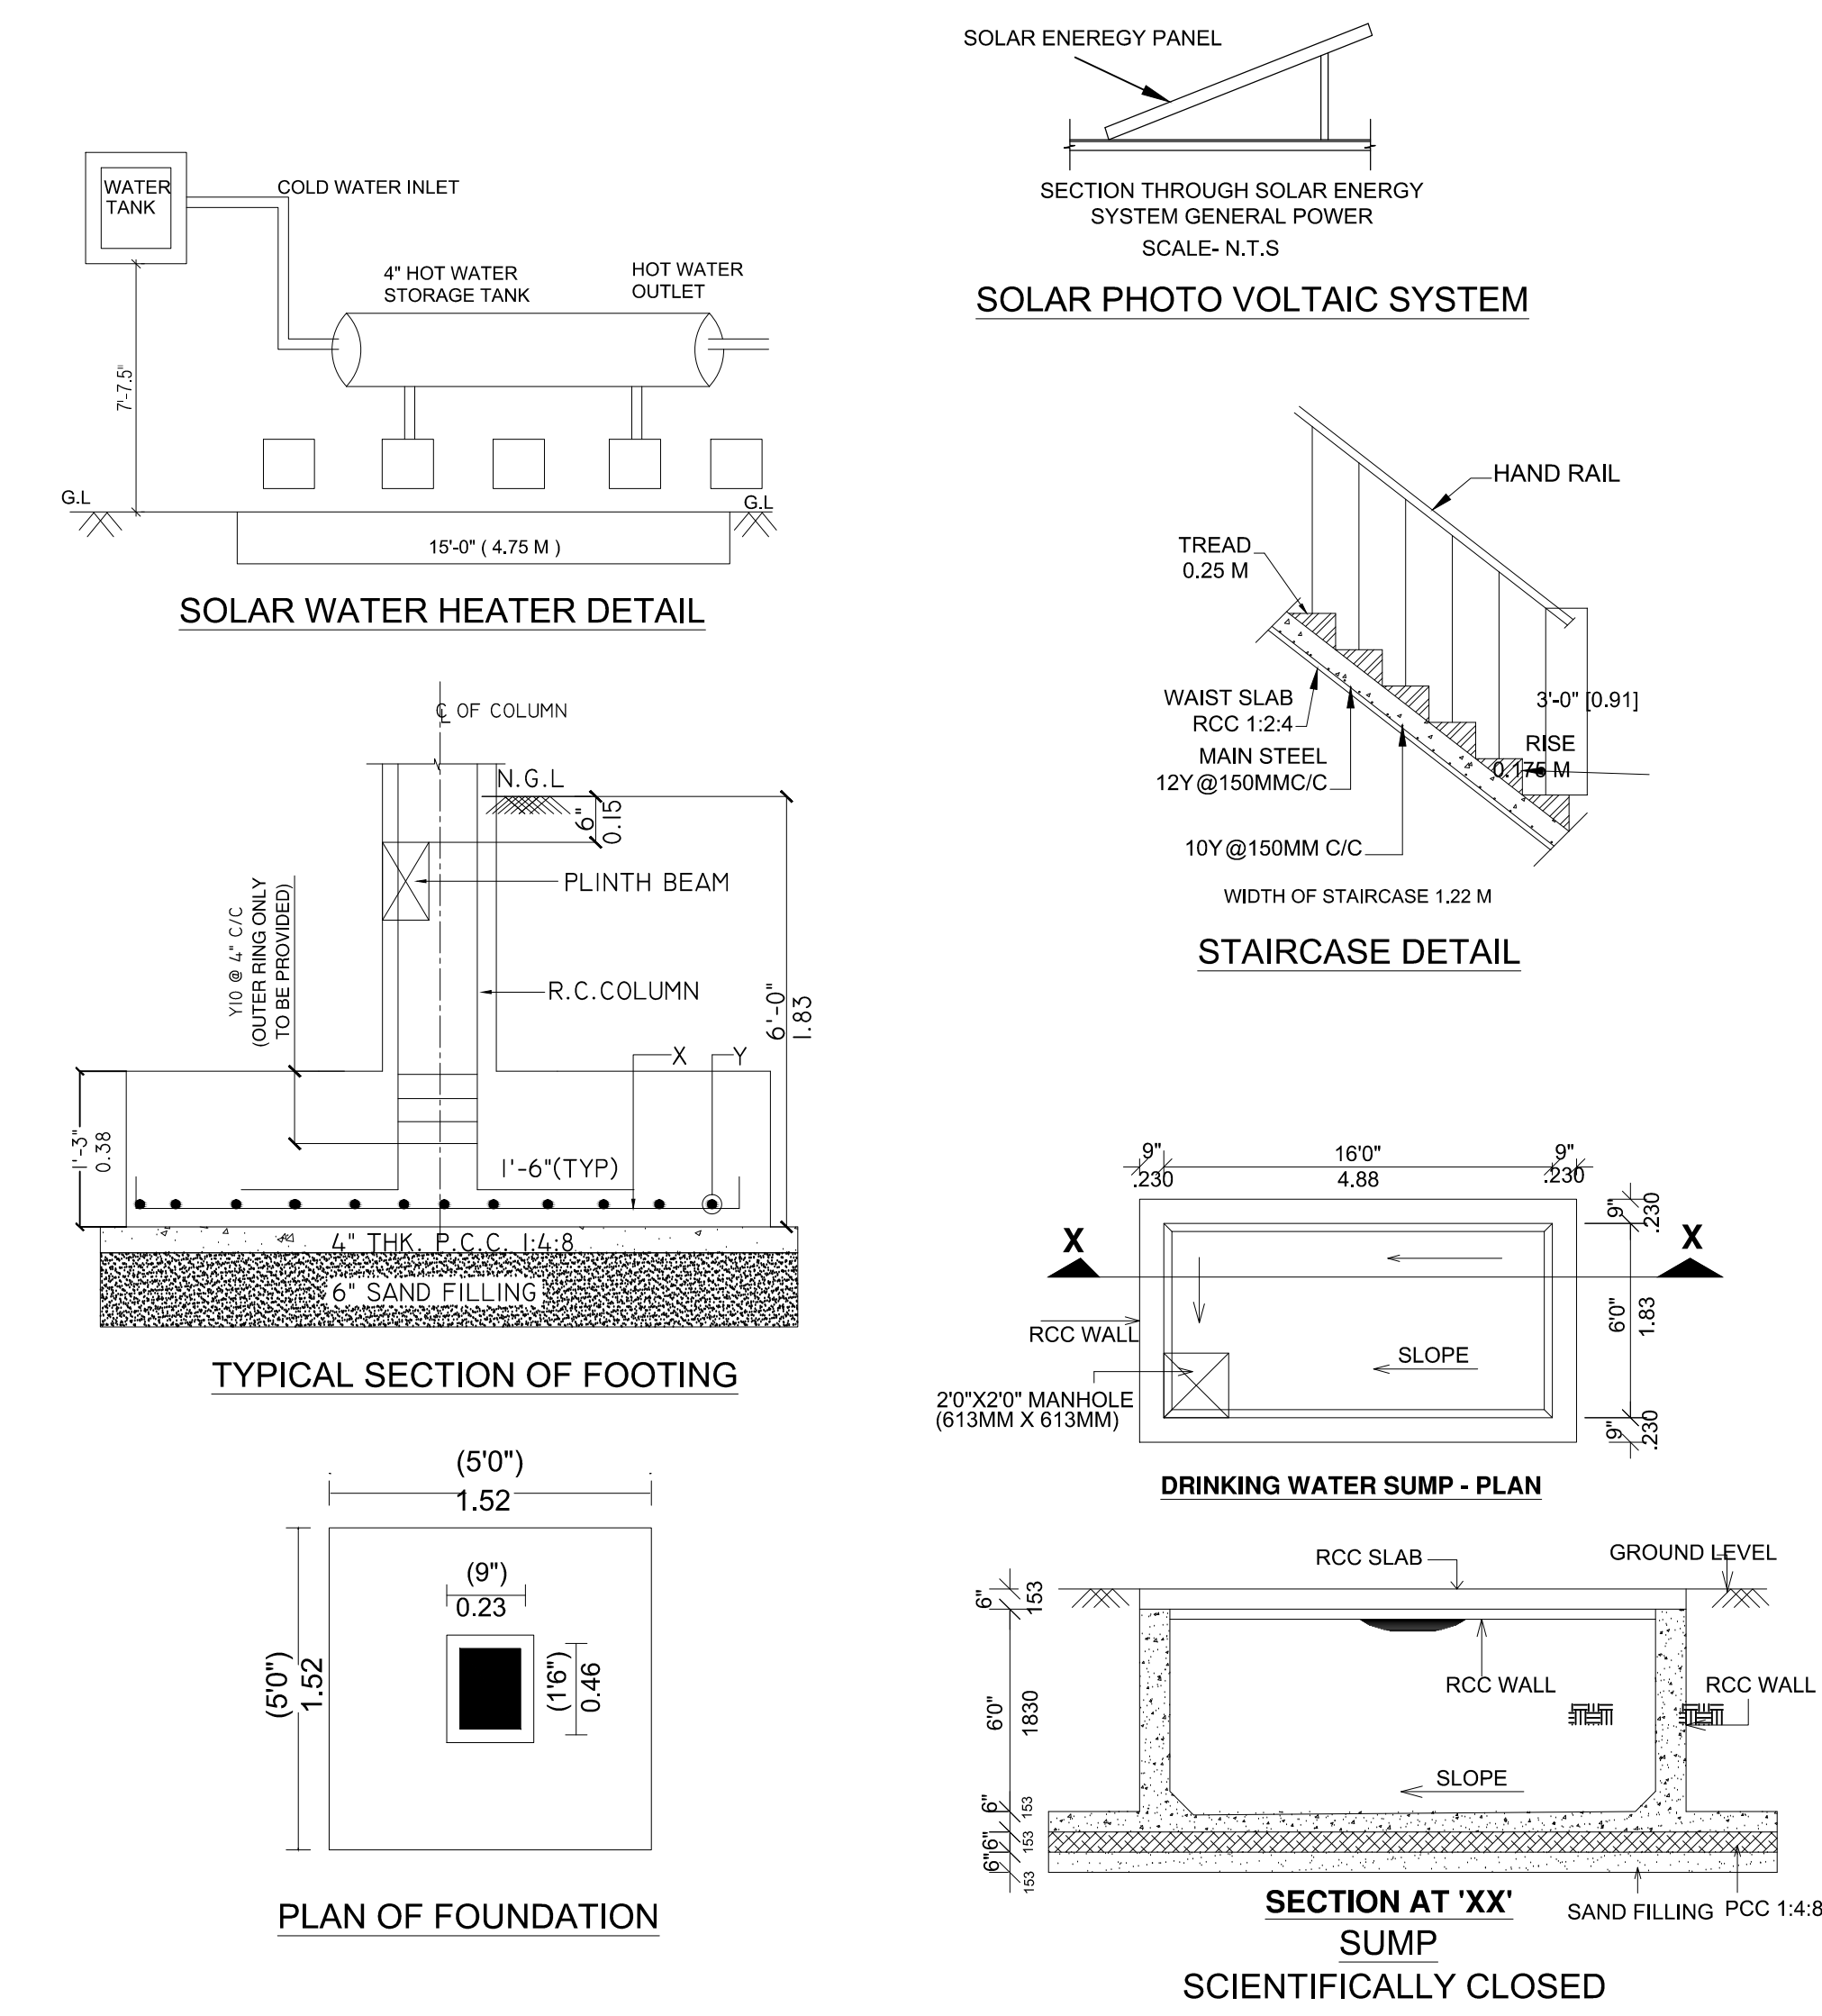


SITE CUM STILT FLOOR PLAN

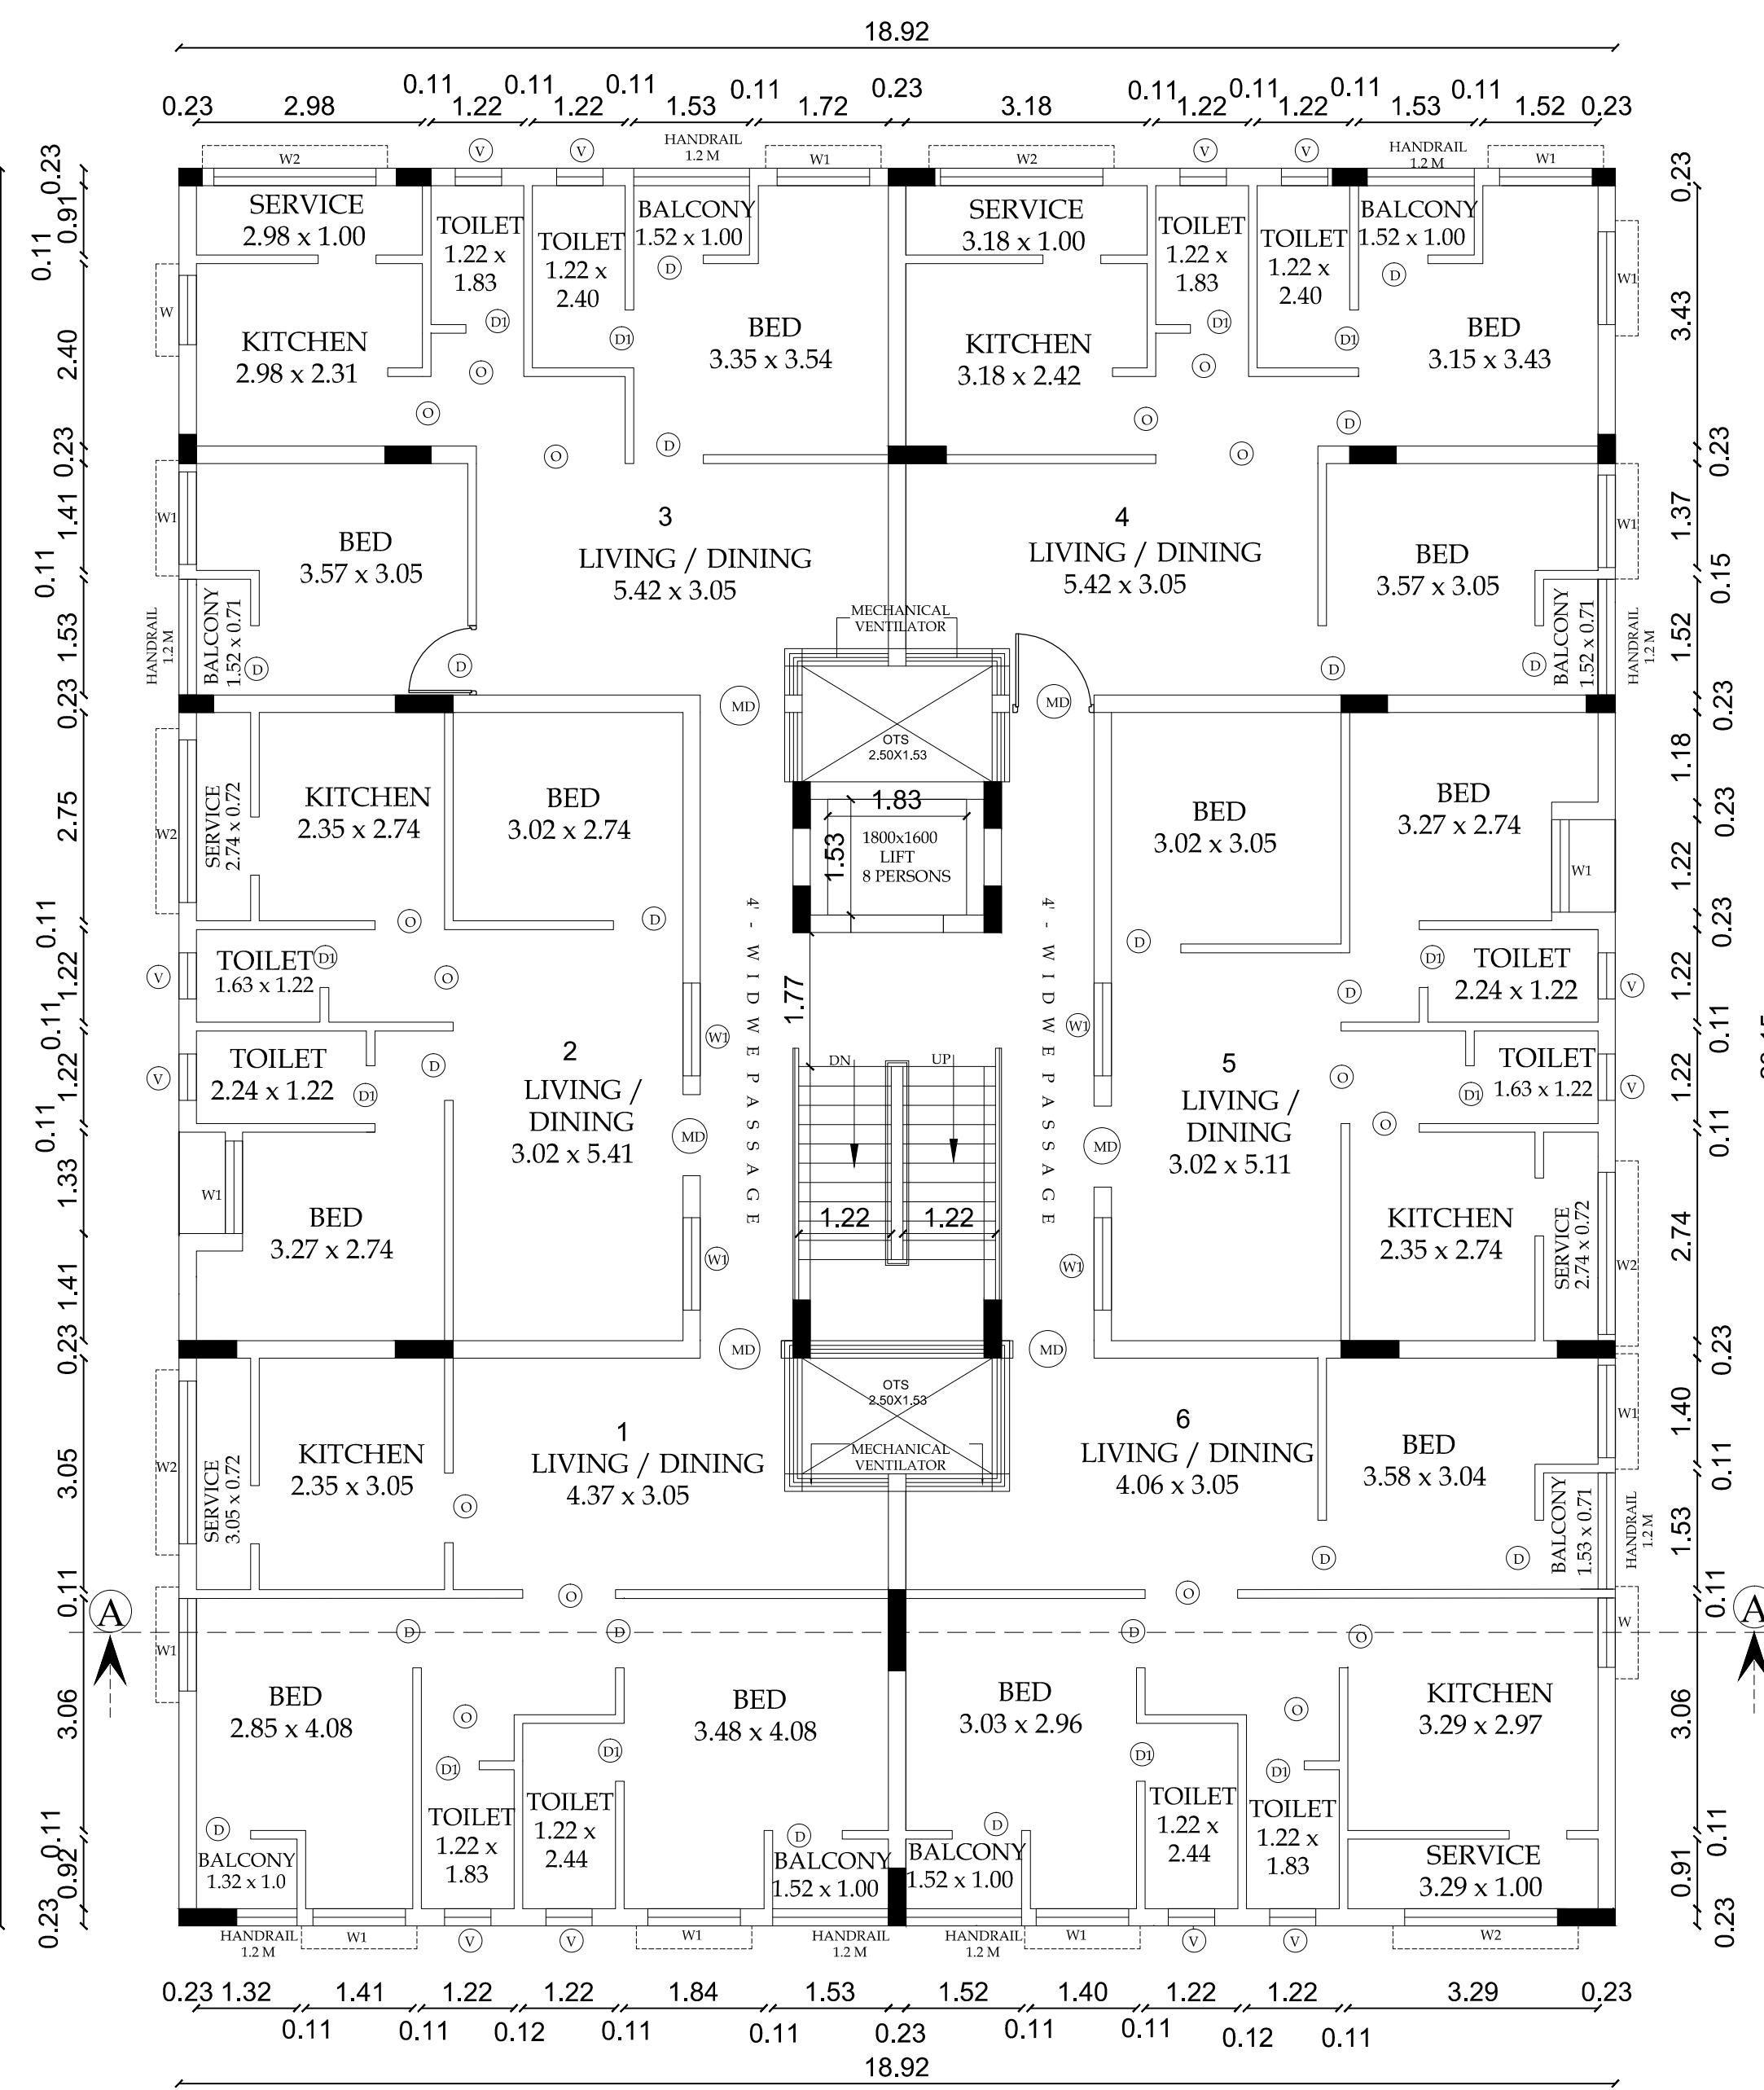


TYPICAL - FIRST, SECOND & THIRD FLOOR PLAN

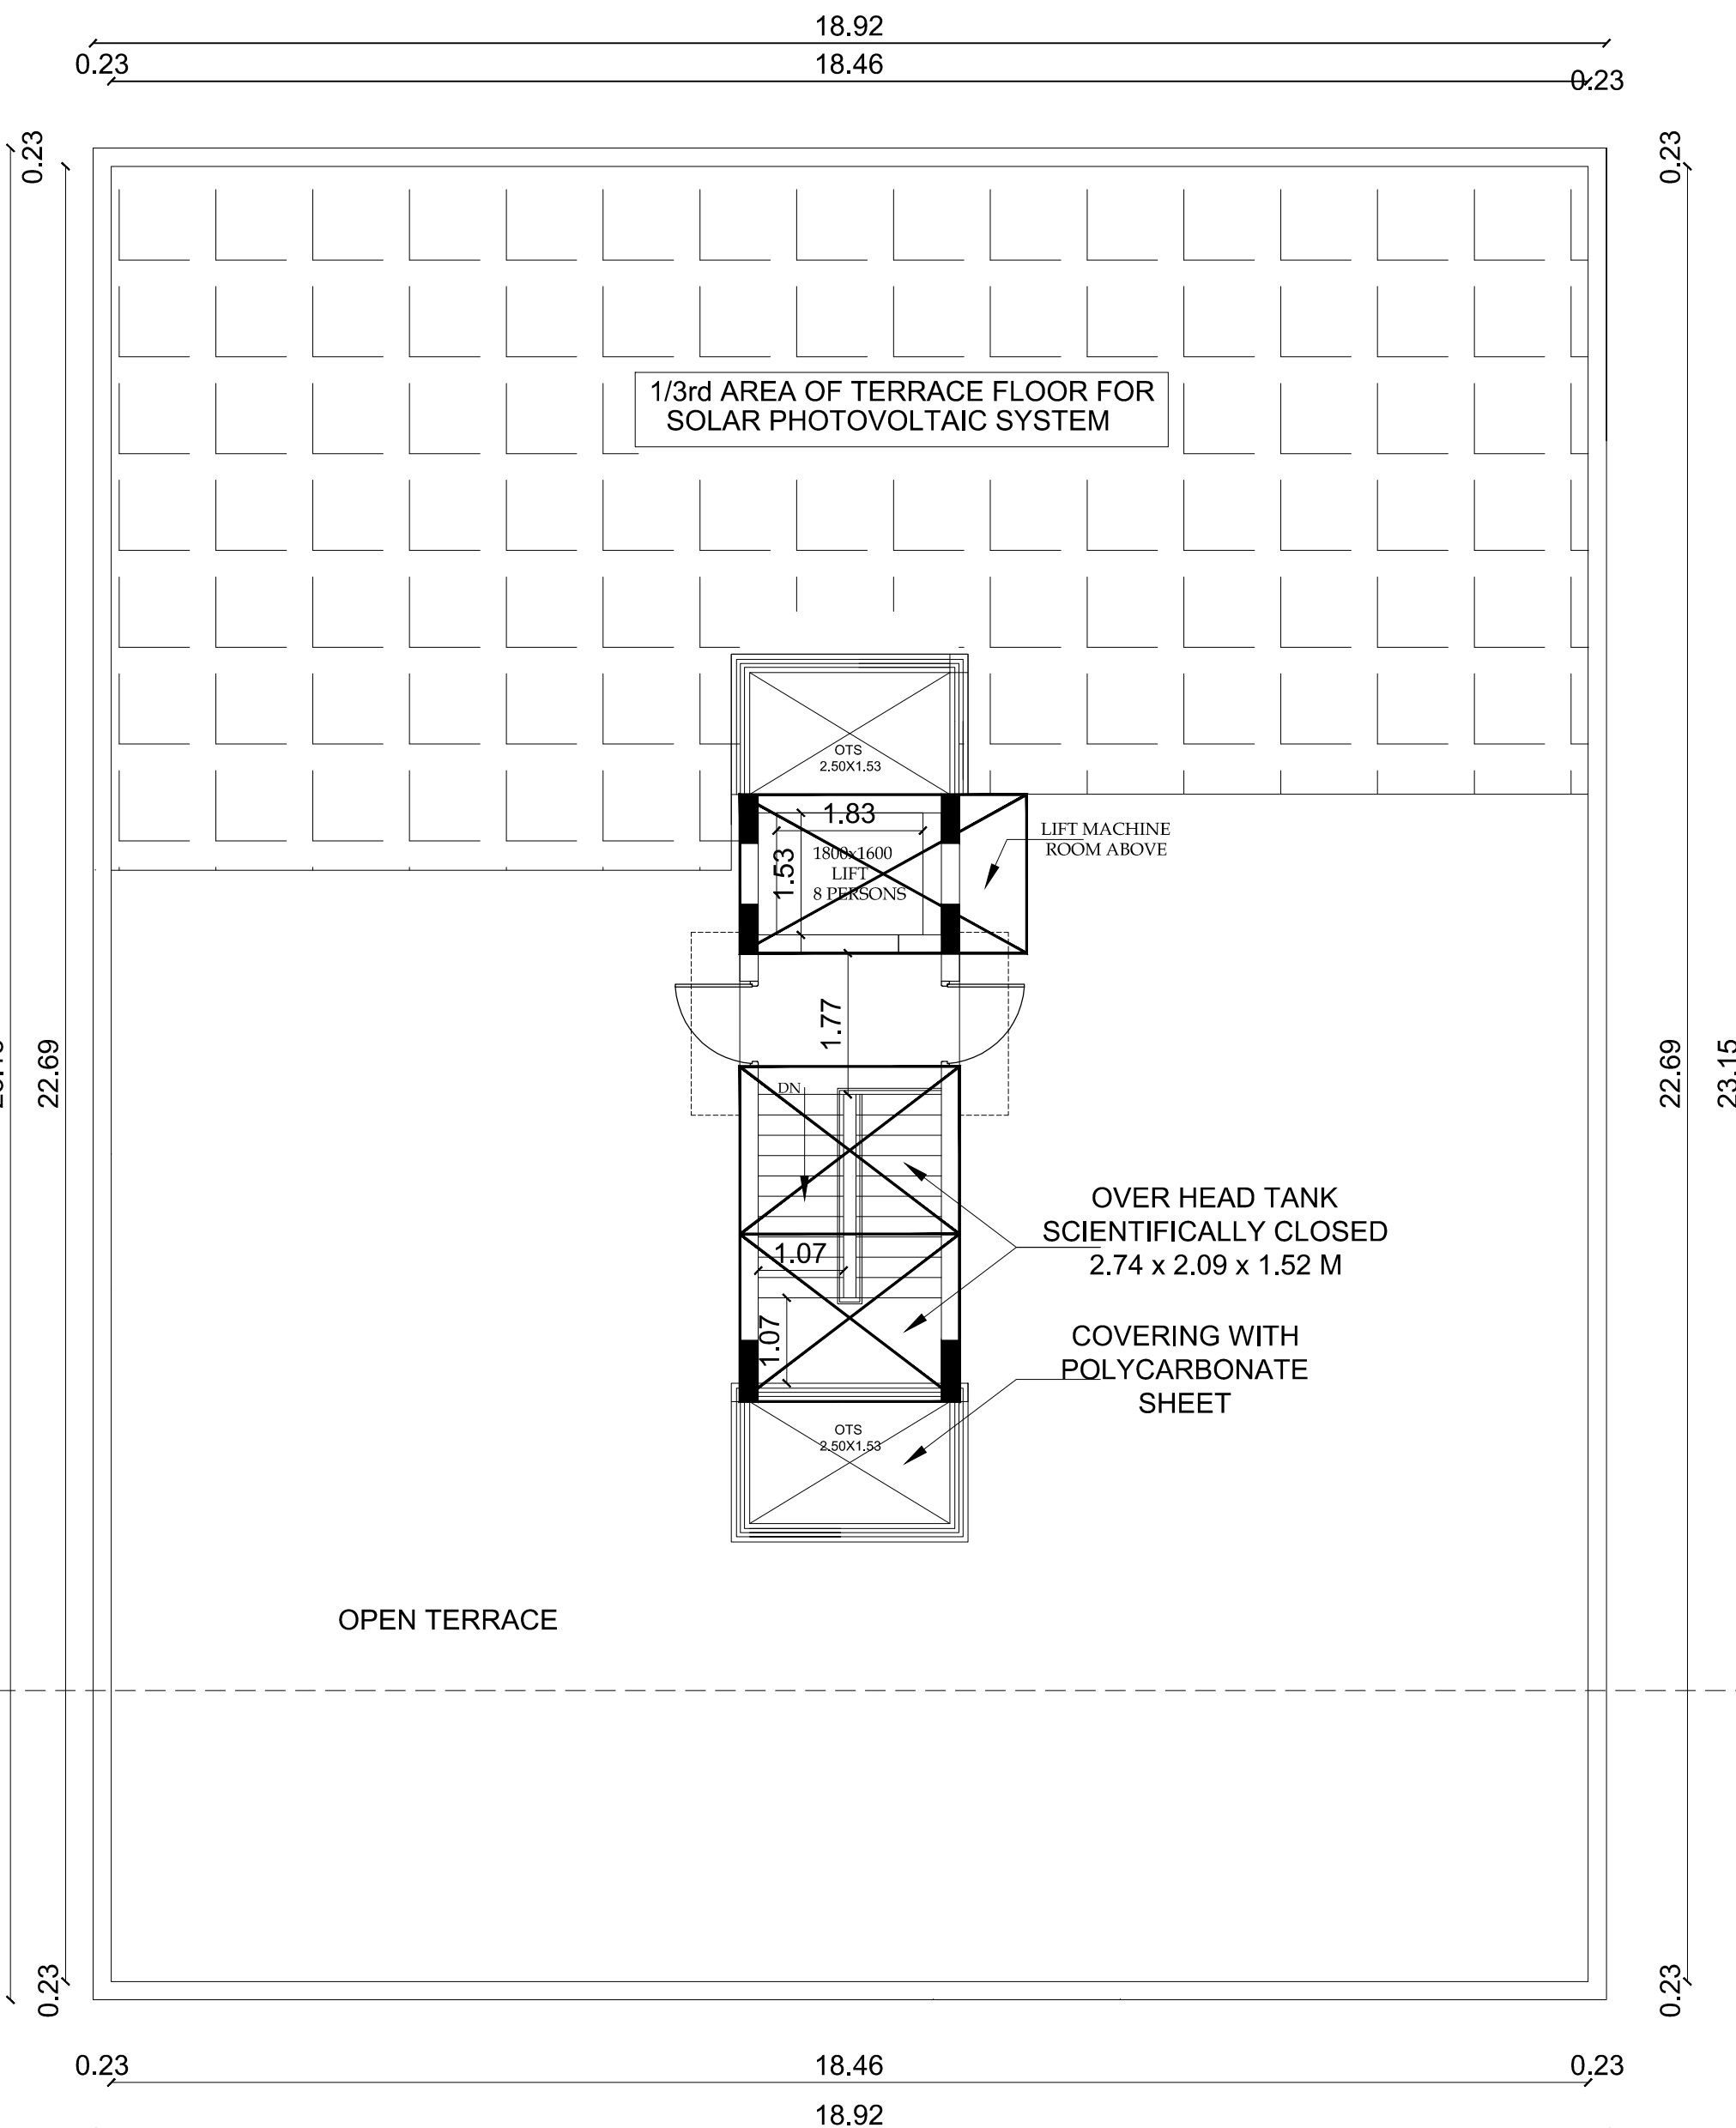


TERRACE FLOOR PLAN

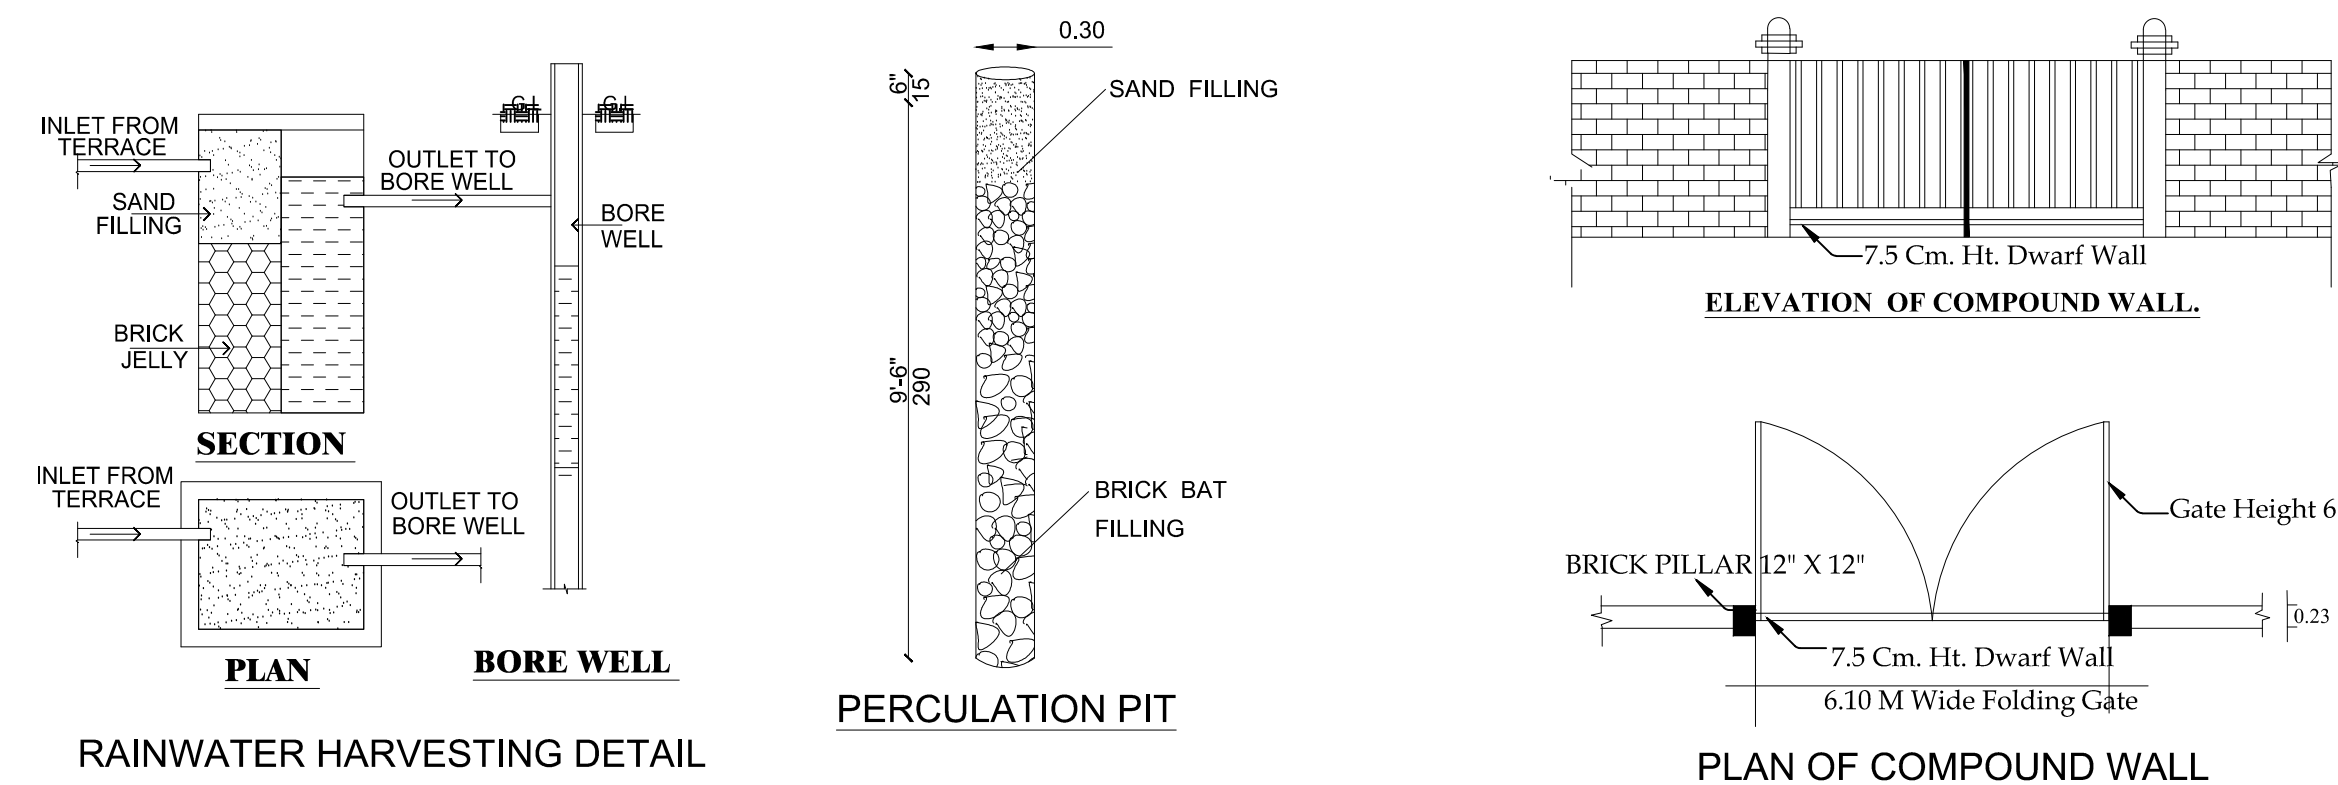

RAINWATER HARVESTING DETAIL

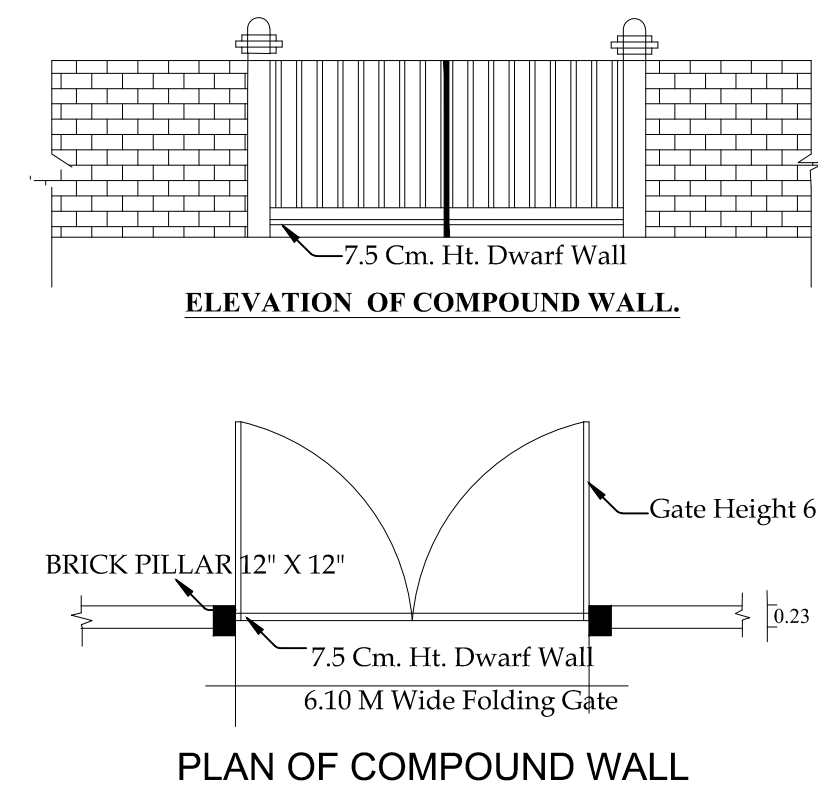

PLAN OF COMPOUND WALL

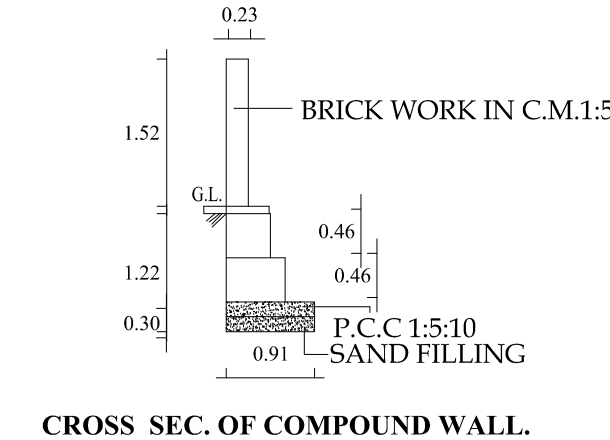

CROSS SEC. OF COMPOUND WALL

DISTRICT TOWN AND COUNTRY PLANNING OFFICE
TIRUCHIRAPPALLI DISTRICT

PLAN SHOWING THE PROPOSED CONSTRUCTION OF
RESIDENTIAL APARTMENT BUILDING IN PLOT NO: 69,
T.S.NO: 45, BLOCK NO: 3, WARD: AH, (OLD S.NO: 8/4p),
AZAD NAGAR 3RD STREET, SATHANUR SOUTH (P),
ARIYAMANGALAM ZONE, TIRUCHIRAPPALLI
CORPORATION, TIRUCHIRAPPALLI EAST TALUK,
TIRUCHIRAPPALLI DISTRICT.

ALL DIMENSIONS ARE IN METER
SCALE - 1:100
ONLINE APPLICATION NO : SWP/BPA/259107/2024

REFERENCE:

SITE BOUNDARY	
EXISTING ROAD	
DRIVE WAY	
PROSED BUILDING	

AREA STATEMENT

AS PER FMB	- 660.50 SQ.M
AS PER DOCUMENT	- 674.28 SQ.M
AS PER SITE	- 655.20 SQ.M
SUPER IMPOSED AREA	- 655.20 SQ.M

BUILDING AREA DETAILS

FLOOR NAME	FSI AREA SQ.M	NON-FSI AREA SQ.M	TOTAL AREA SQ.M
STILT FLOOR	25.15	412.17	437.32
FIRST FLOOR	427.48	-	427.48
SECOND FLOOR	427.48	-	427.48
THIRD FLOOR	427.48	-	427.48
HEAD ROOM	-	15.36	15.36
LIFT AREA	-	3.48	3.48
TOTAL	1307.59	431.01	1738.60

FSI AREA = 1307.59 / 655.20 = 1.995
NUMBER OF DWELLING UNITS = 18 NOS.

PARKING DETAILS

SL.NO.	DISCRPTION	PROVIDED
1	CAR PARKING	10 NOS
2	TWO WHEELER PARKING	20 NOS

PROFESSIONAL DETAILS BASED ON FORM C

APPLICANT	Mr.K.SELVAM	
REGISTERED ARCHITECT	K.S.SIVAKUMAR R.A.Gr.1/19/06/001	
STRUCTURAL ENGINEER	S.P.S.INBARAJAN SE.Gr.1/19/04/002	
GEO - TECH EXPERT	G.MANOJ KUMAR GTE/TVLR/01/2019	
SITE SUPERVISION ENGINEER	S.SANTHOSH RCE/2022/06/006	

SCHEDULE OF JOINERY

MAIN DOOR	MD	1.00 x 2.13 M
DOOR	D	0.91 x 2.13 M
TOILET DOOR	D1	0.76 x 2.13 M
OPENING	O	0.91 x 2.13 M
WINDOW	W1	1.22 x 1.22 M
WINDOW	W2	0.91 x 1.22 M
WINDOW	W3	1.50 x 1.22 M
VENTILATOR	V	0.60 x 0.60 M

BUILDING PERMISSION NO : BP/JD/DTCP (TD) No.88/2024
PLANNING PERMISSION NO : PP/JD/DTCP (TD) No.123/2024

e-signed
Joint Director / Member Secretary (FAC)
District Town and Country Planning office
Tiruchirappalli District

ONLINE APPLICATION NO: SWP/BPA/259107/2024

SURVEYOR/ASST.DRAUGHTS MAN ARCHITECTURAL/PLANNING ASSISTANT

Eight ways to know a piece of land before you pay for it.

This report covers one part of the picture. These cover the rest, drawn from the same government records, for any property in Tamil Nadu.

LandLens One

Ask anything about a property and get an answer grounded in live government records, with the sources shown.

[/landlens/one](#)



Verify My Land

Every record check run on one property and returned as a single report.

[/landlens/verify-my-land](#)



Legal Opinion

An advocate's written opinion on the title, built on the records we pull for it.

[/landlens](#)



One Map

Every layer on one map: the parcel, its boundary, zoning, water bodies and what sits around it.

[/landlens/one/map](#)



PriceMap

What land actually changed hands for around this plot, taken from the registered deeds.

[/landlens/pricemap](#)



Build Scope

What you are allowed to build here: floor space, height, coverage and setbacks.

[/landlens/build-scope](#)



Property Tracker

Watch a property and hear about it when something new is registered against it.

[/landlens/property-tracker](#)



Deal Room

Run the transaction in one place: documents, stamping, signatures and the parties.

[/landlens/deal-room](#)



Twenty-four checks you can run yourself, at no cost.

Records and verification

The registers themselves, read for you.

Encumbrance Certificate

Patta and Chitta

Field Measurement Sketch

EC Analyzer

Bank charge check

Court case search

Seller background check

Approval check by survey

Zoning and land use

What the plan says can happen on this land.

Land use zone finder

CMDA land use check

Coastal regulation zone

Master plan check

Water bodies finder

Airport height clearance

Value and duty

What it is worth and what it costs to register.

Guideline value by street

Guideline value by survey

Stamp duty and registration fees

Capital gains

Floor space index

Area unit converter

Registers and directories

Who holds it, and which office keeps the record.

Find your registering office

Temple property check

Waqf property check

RERA register



Every free tool
/tools



Services we run
for you
/services



The LandLens
suite
/landlens/one



Every claim in this document traces back to a government record.

Legal opinions, due diligence and title verification

Building plan, layout and sub-division approvals

Completion and occupancy certificates, regularisation

Escrow, negotiation and NRI property management

Land survey, soil testing, architecture and construction

Verified RealEstate
3/350/2 Mettukuppam,
OMR Thoraipakkam,
Chennai 600 097, India
hello@verified.realestate
+91 9996 12 9996

Prepared from the registers named on the page each finding sits on. Where a register could not be read, this document says so in its place rather than leaving the gap to be read as a clean result.

