

PP

APPROVAL RECORD

Planning Permission

Tiruchirappalli district, Tamil Nadu

APPROVAL TYPE

Building Plan

ISSUING AUTHORITY


Rural Panchayat

The approval as the planning authority issued it, reproduced in full behind this page.


An approval speaks to what was sanctioned, not to what was built. Completion is a separate record.

PLAN SHOWING THE EXSISTING GROUND FLOOR & FIRST FLOOR RESIDENTIAL CUM COMMERCIAL BUILDING & PROPOSED SECOND FLOOR
RESIDENTIAL BUILDING IN PLOT NO : HC-397 ,OLD S.F.NO: 310/PART,NEW S.F NO : 310/1, NAVALPATTU VILLAGE, THIRUVERUMBUR TALUK ,
TIRUCHIRAPPALLI DISTRICT .



APPLICANT NAME : Mr.S.SURIYA VARMAN S/O SRINIVASAN

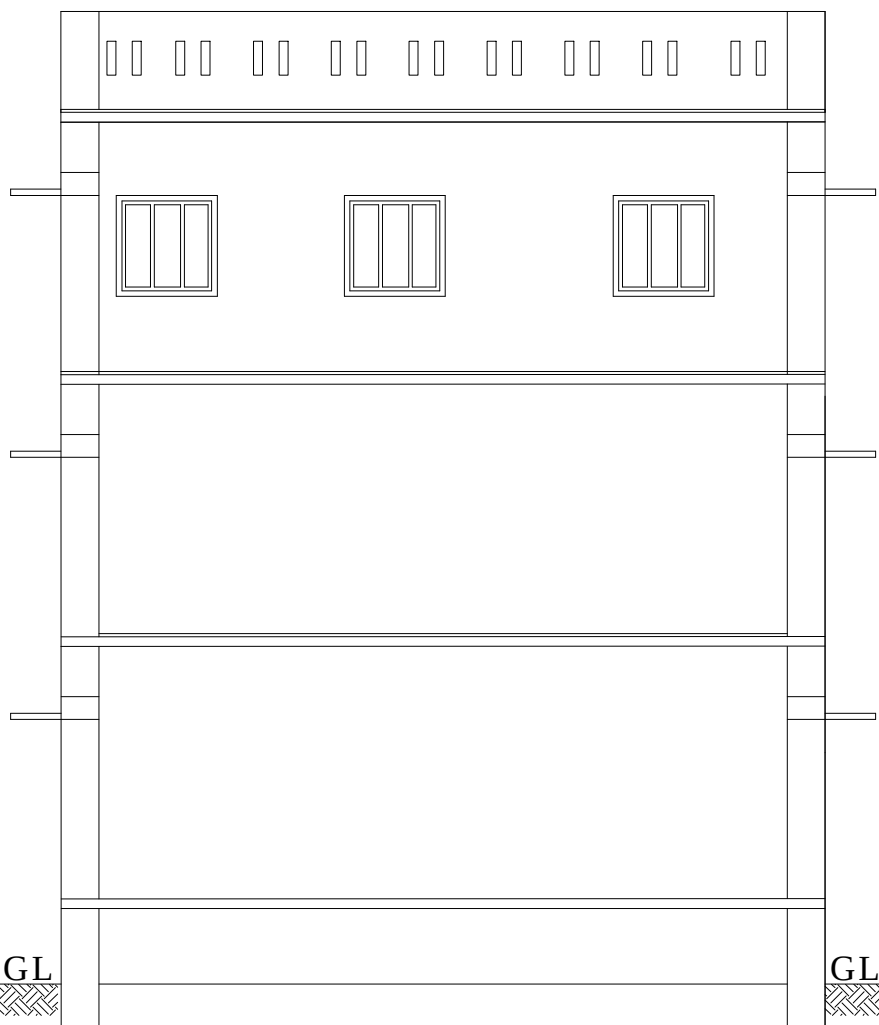


PROPOSED SECOND FLOOR
BUILDING FRONT ELEVATION

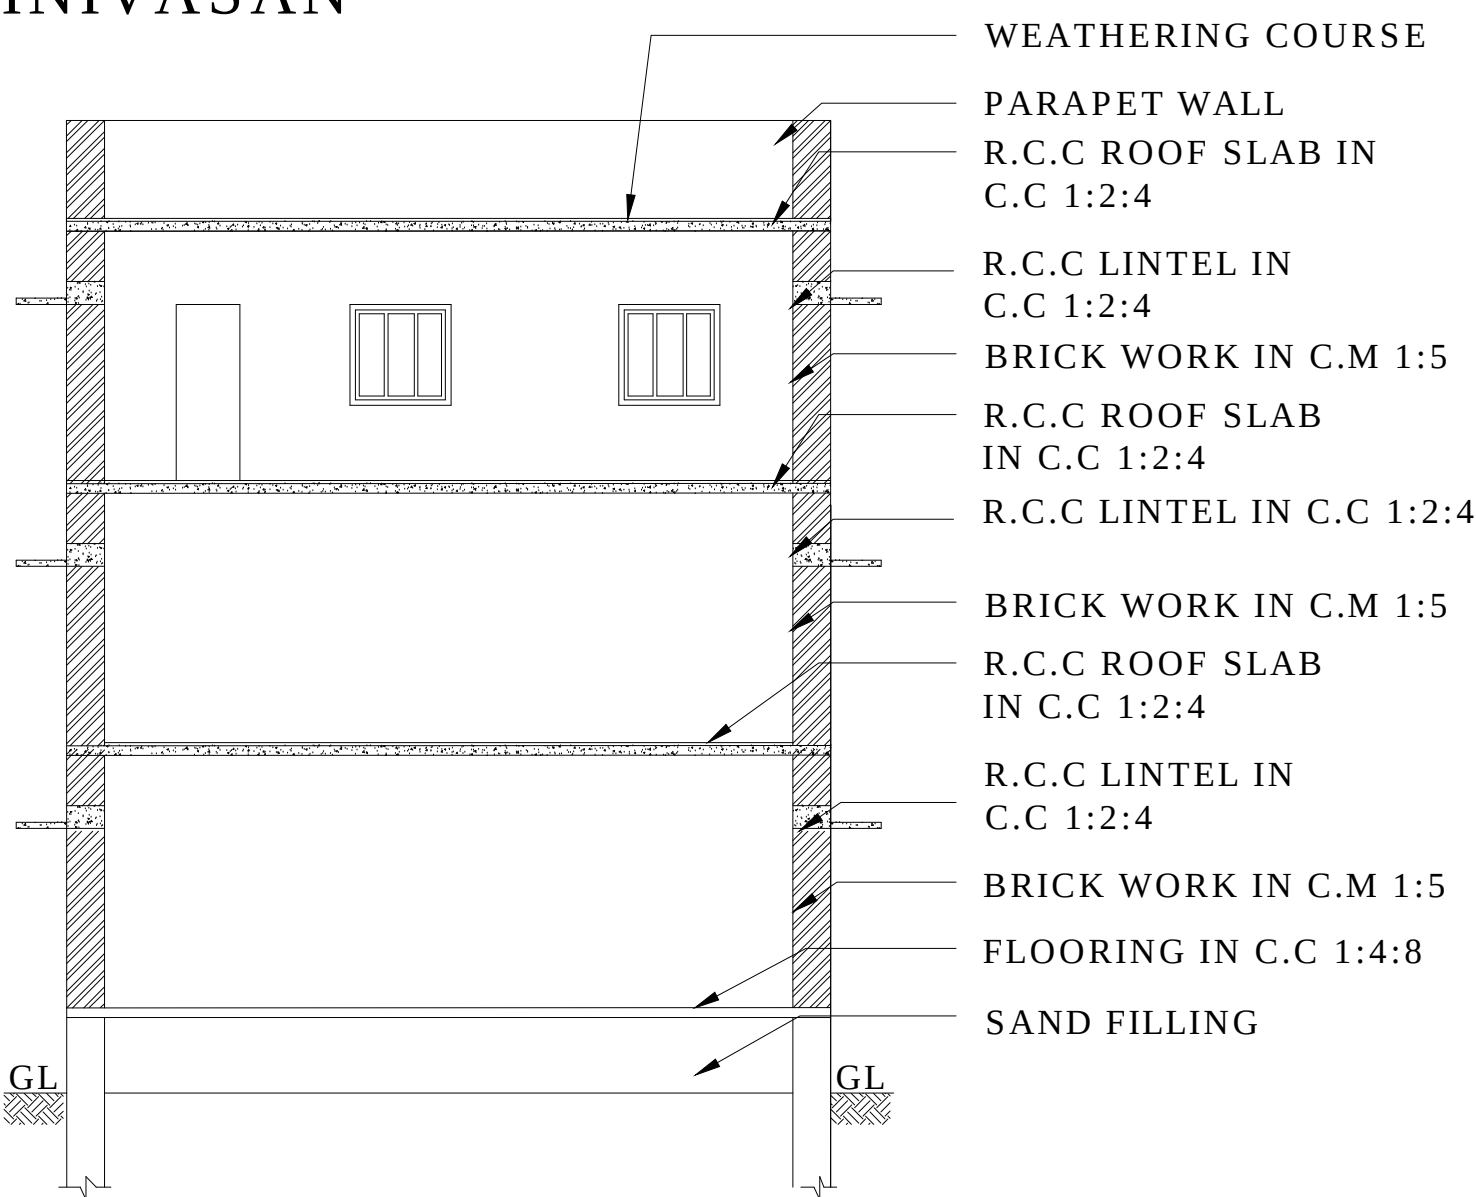


PROPOSED SECOND FLOOR
BUILDING SECTION ON- AA

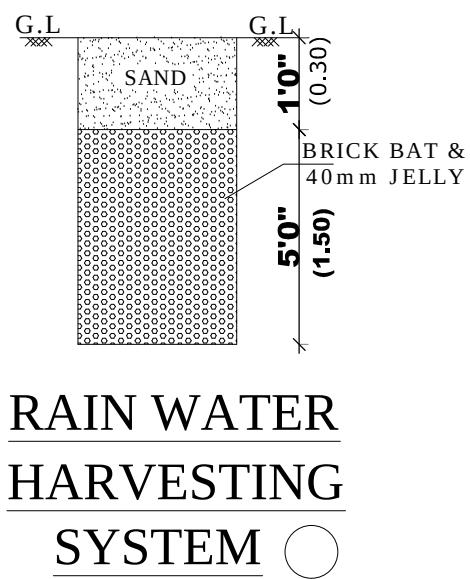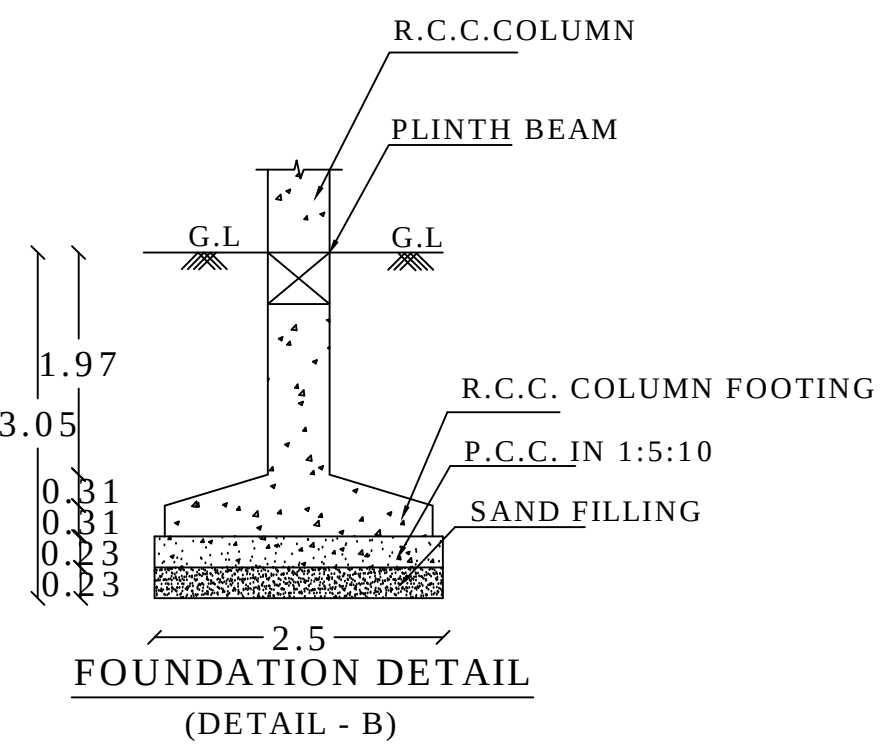


RAIN WATER
HARVESTING
SYSTEM

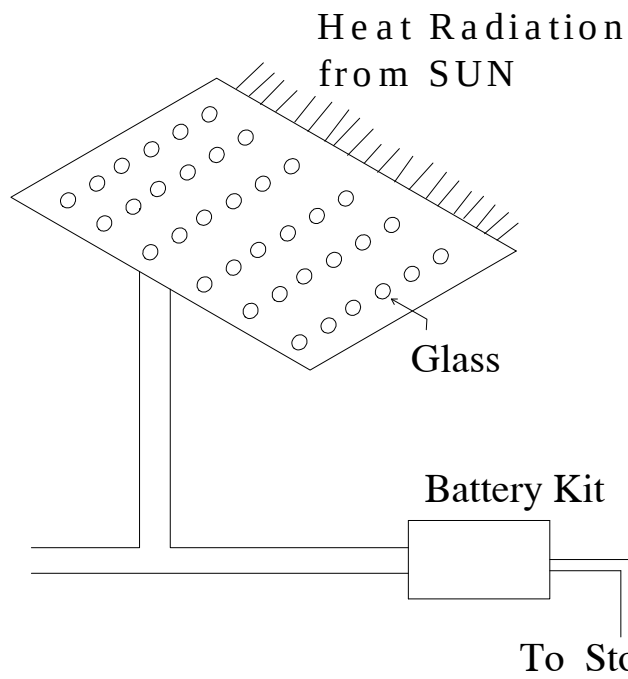


SOLAR SYSTEM
Not to Scale

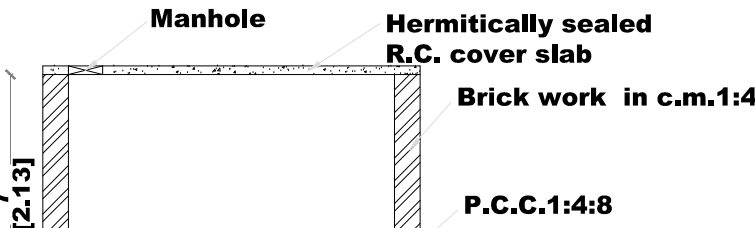


Section On 'Y-Y'

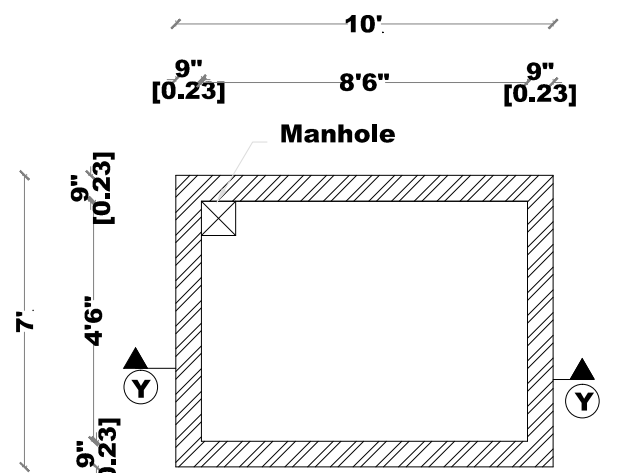


Sump Detail - Plan
Scale -1:50

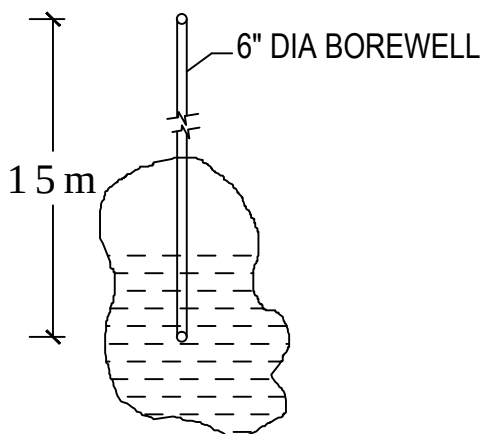

BORE WELL DETAIL

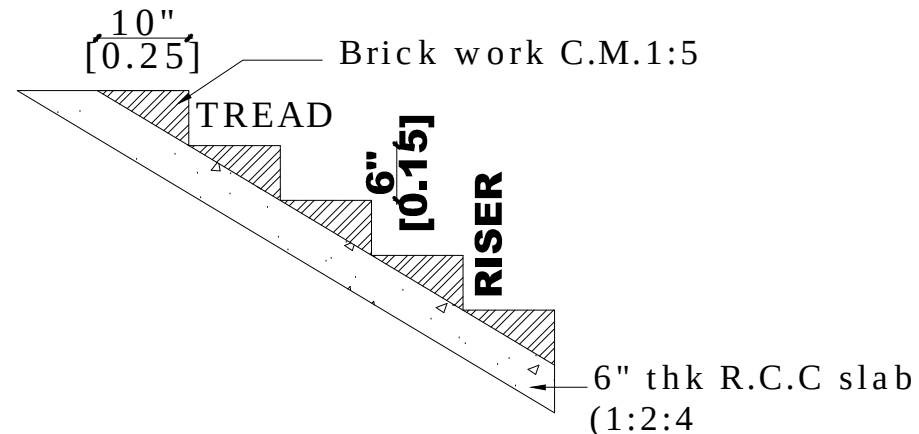


STAIRCASE DETAIL

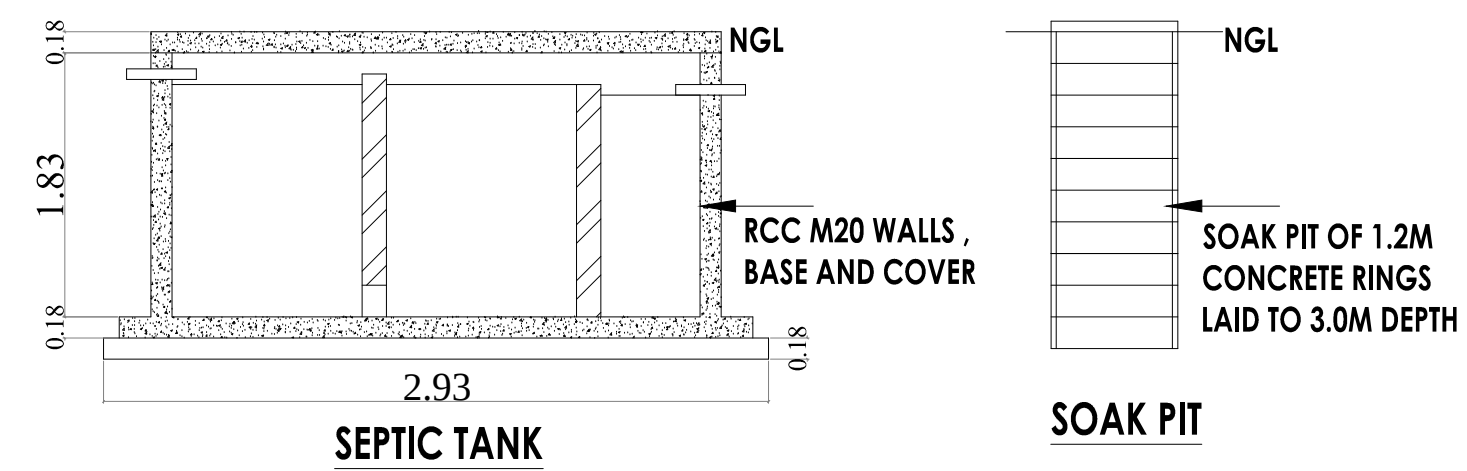


SEPTIC TANK


SOAK PIT

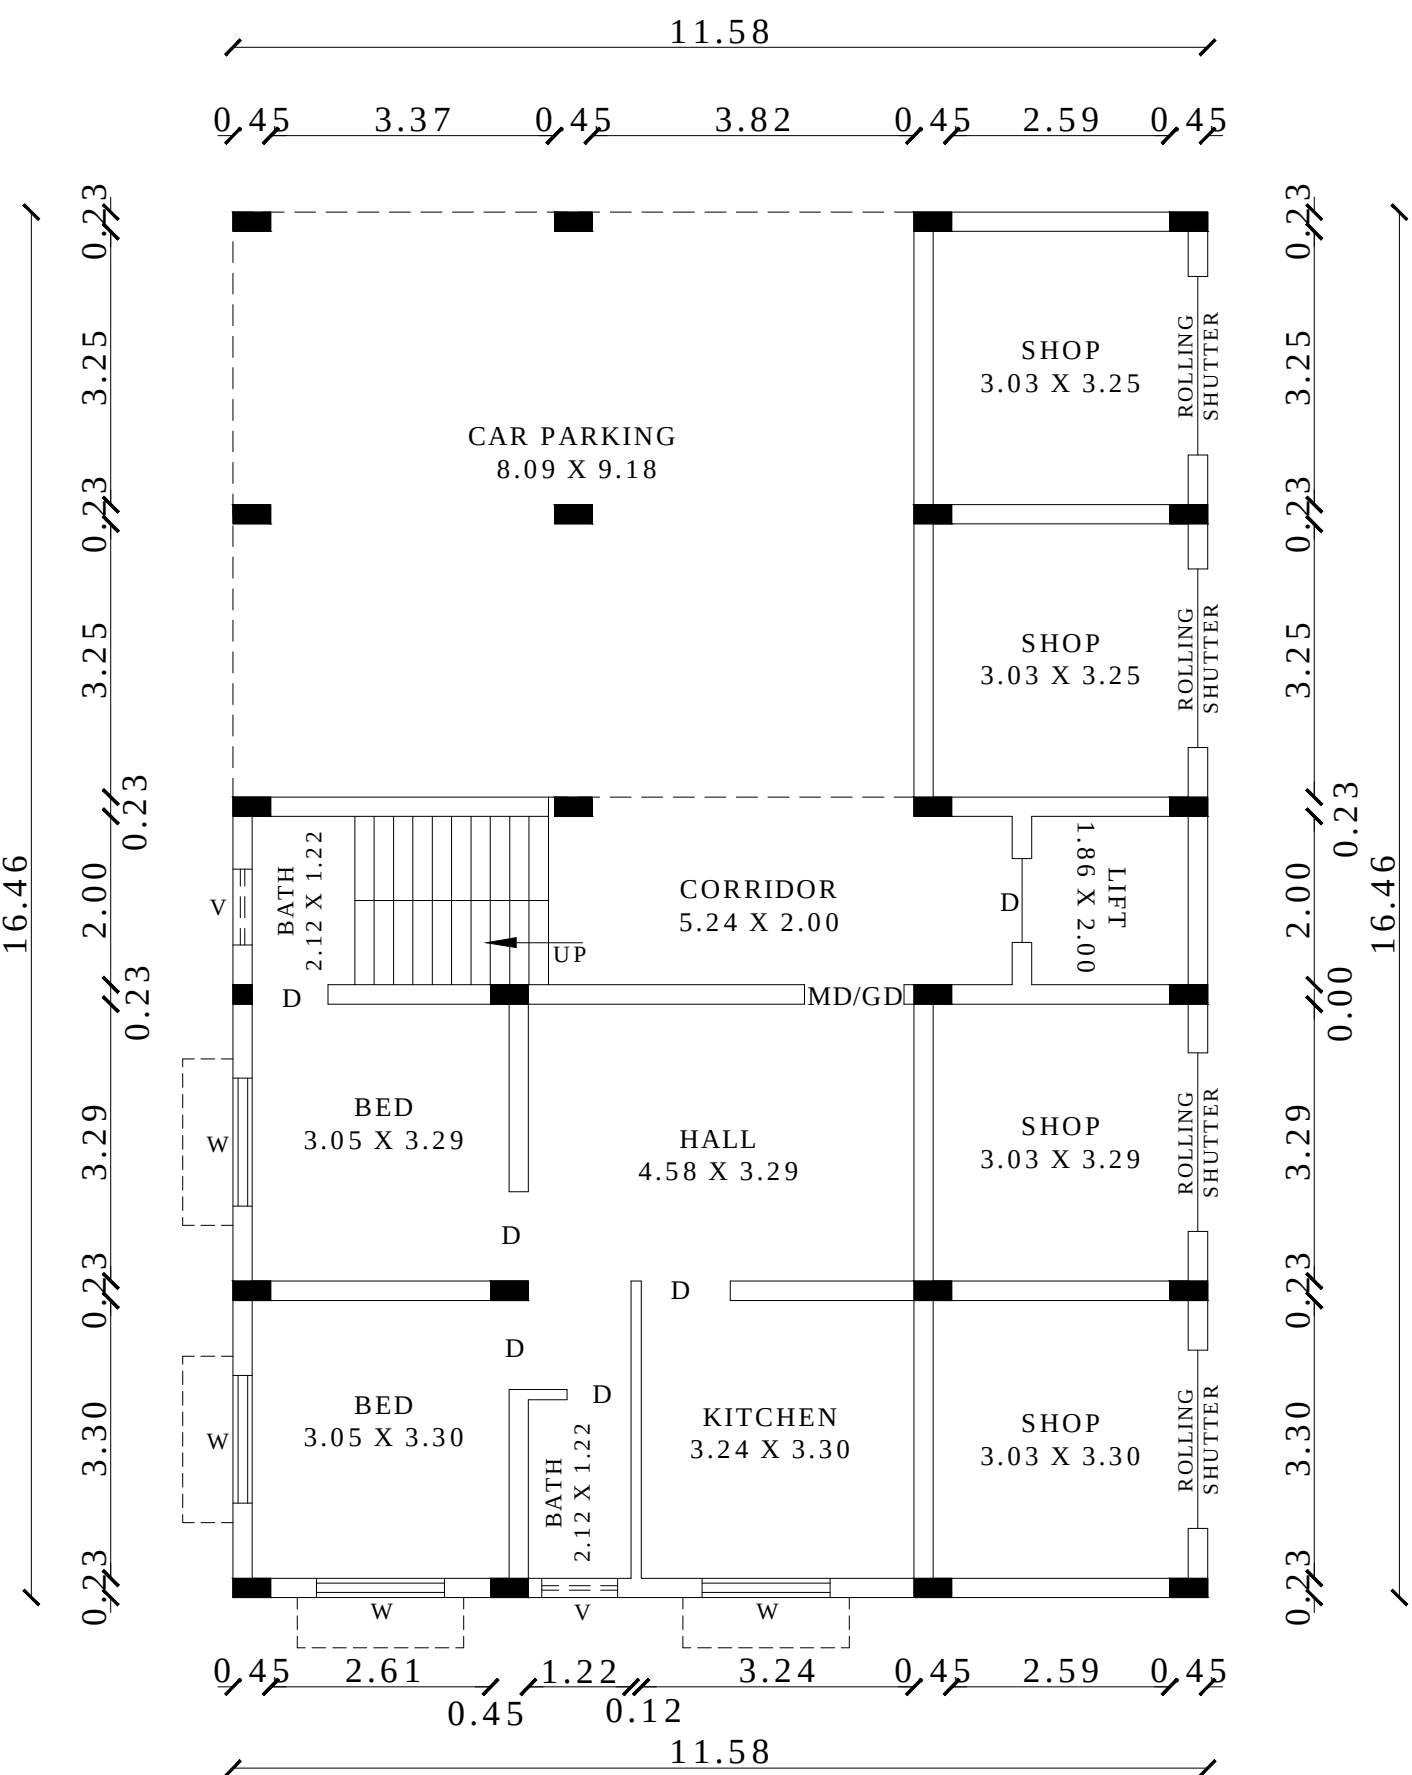


EXISTING GROUND FLOOR PLAN
(AS PER MANUAL AUTHORIZED
BUILDING PLAN APPROVAL)

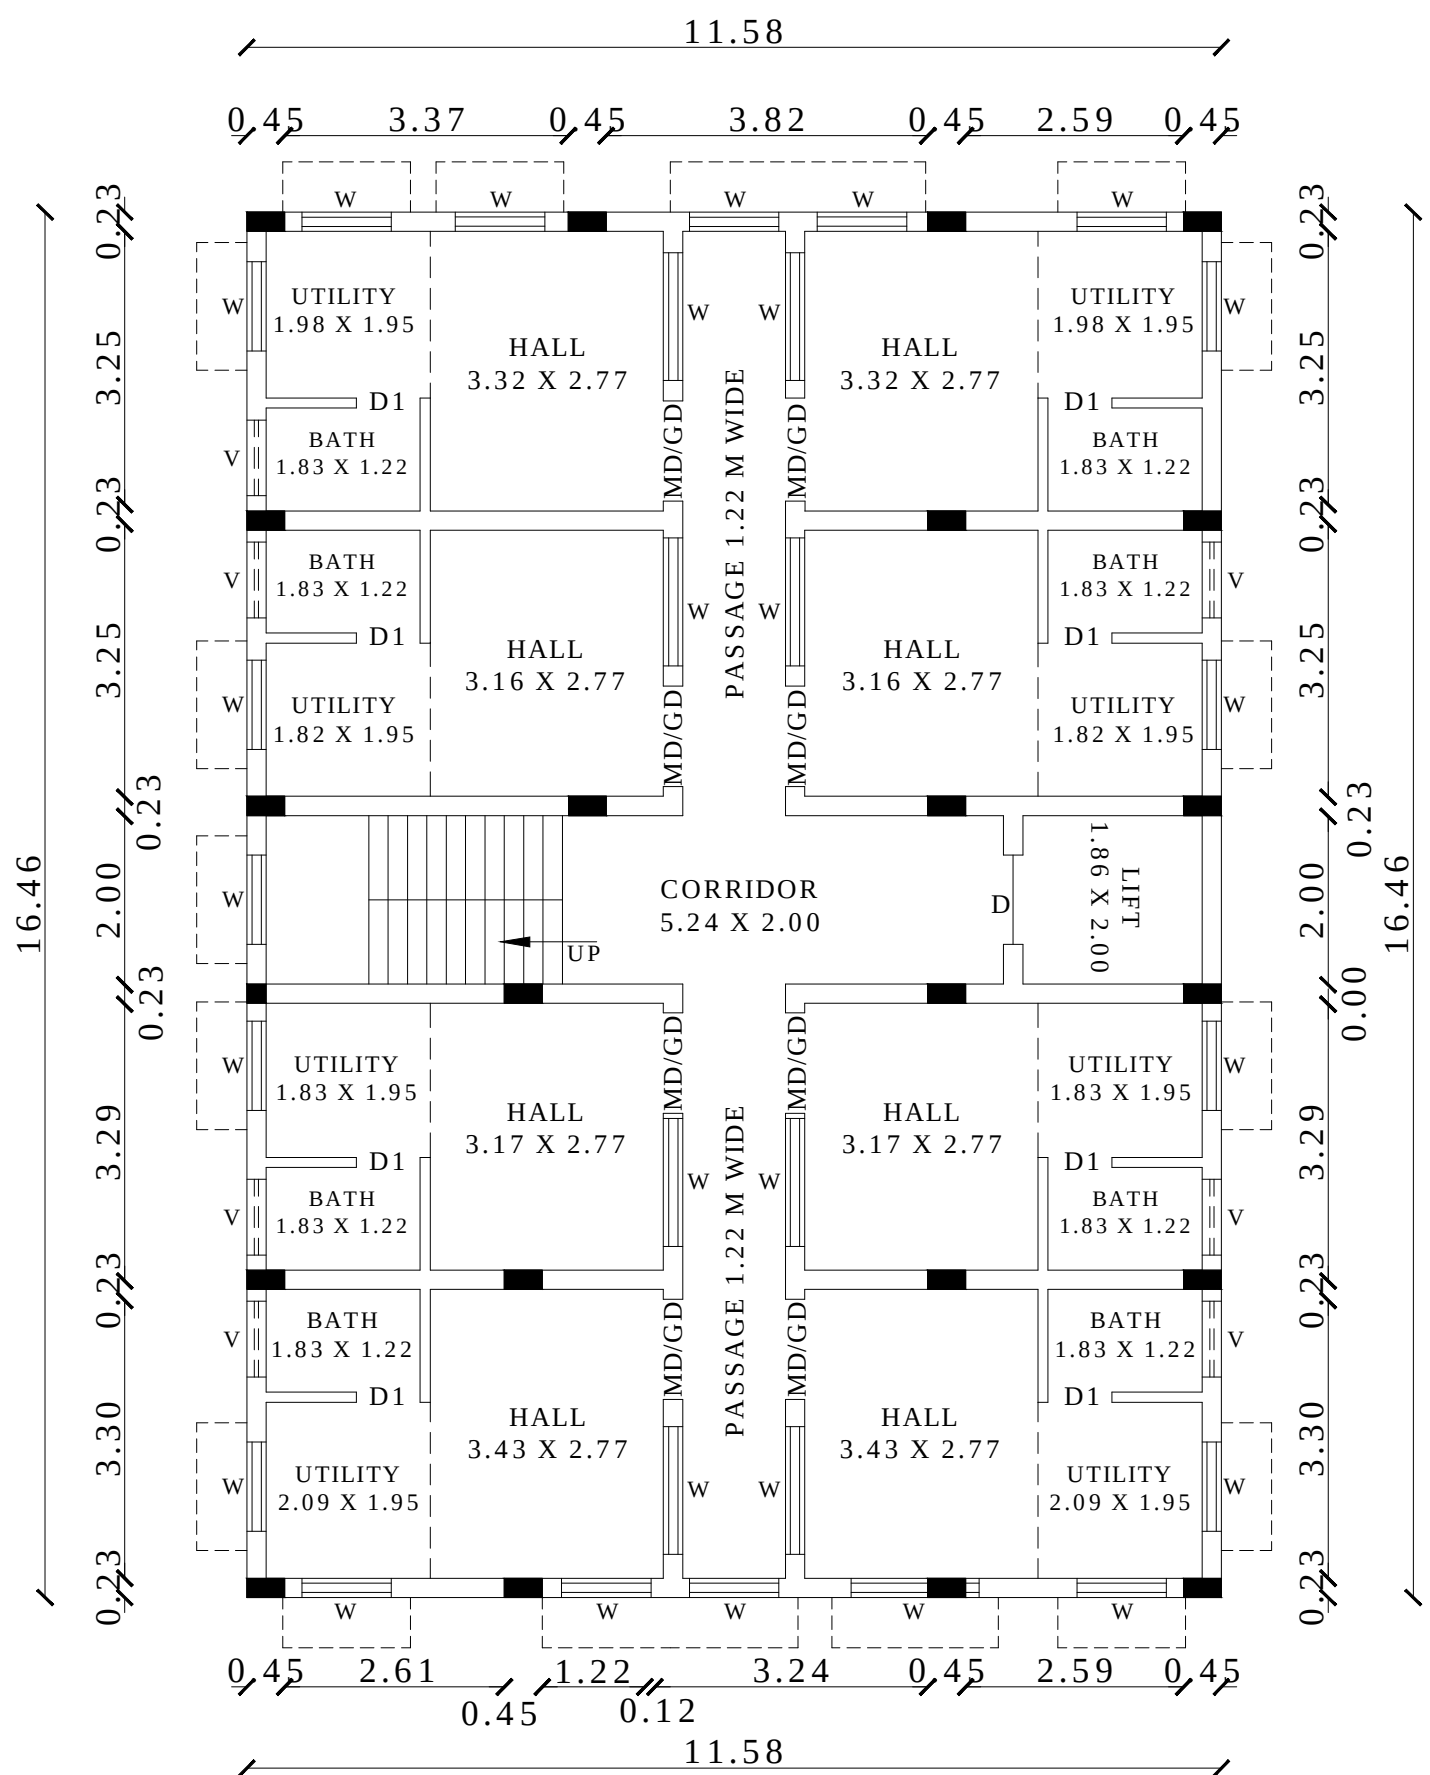


EXISTING FIRST FLOOR PLAN
(AS PER MANUAL AUTHORIZED
BUILDING PLAN APPROVAL)

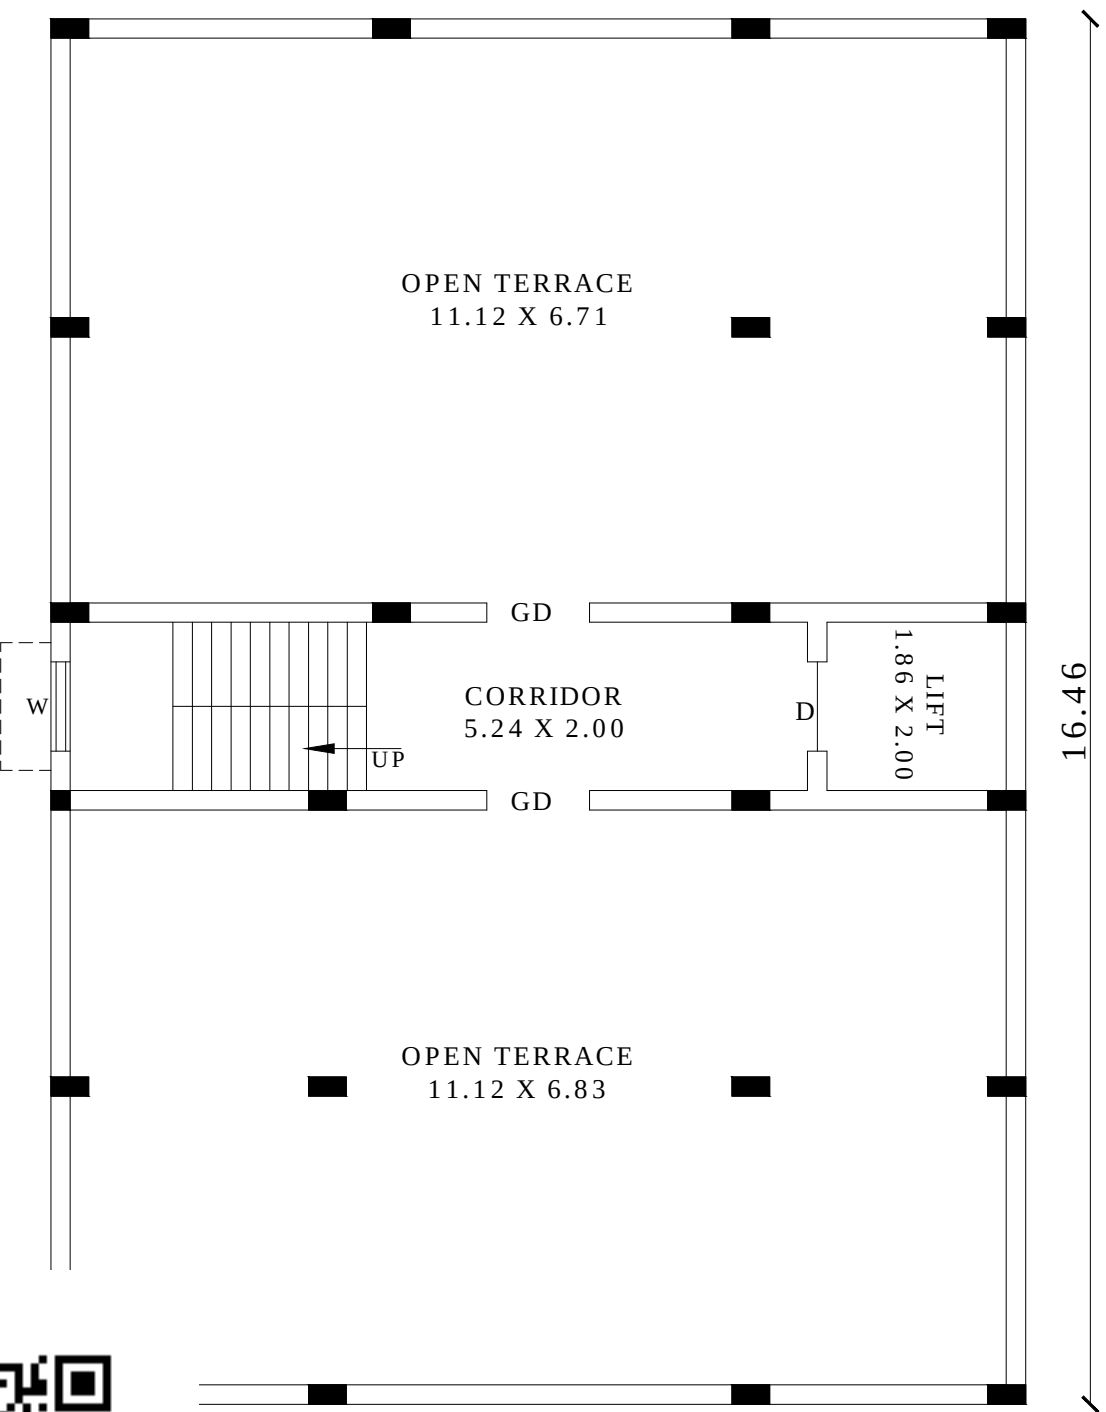


TING OPEN TERRACE FLOOR PLAN
(AS PER MANUAL AUTHORIZED
BUILDING PLAN APPROVAL)

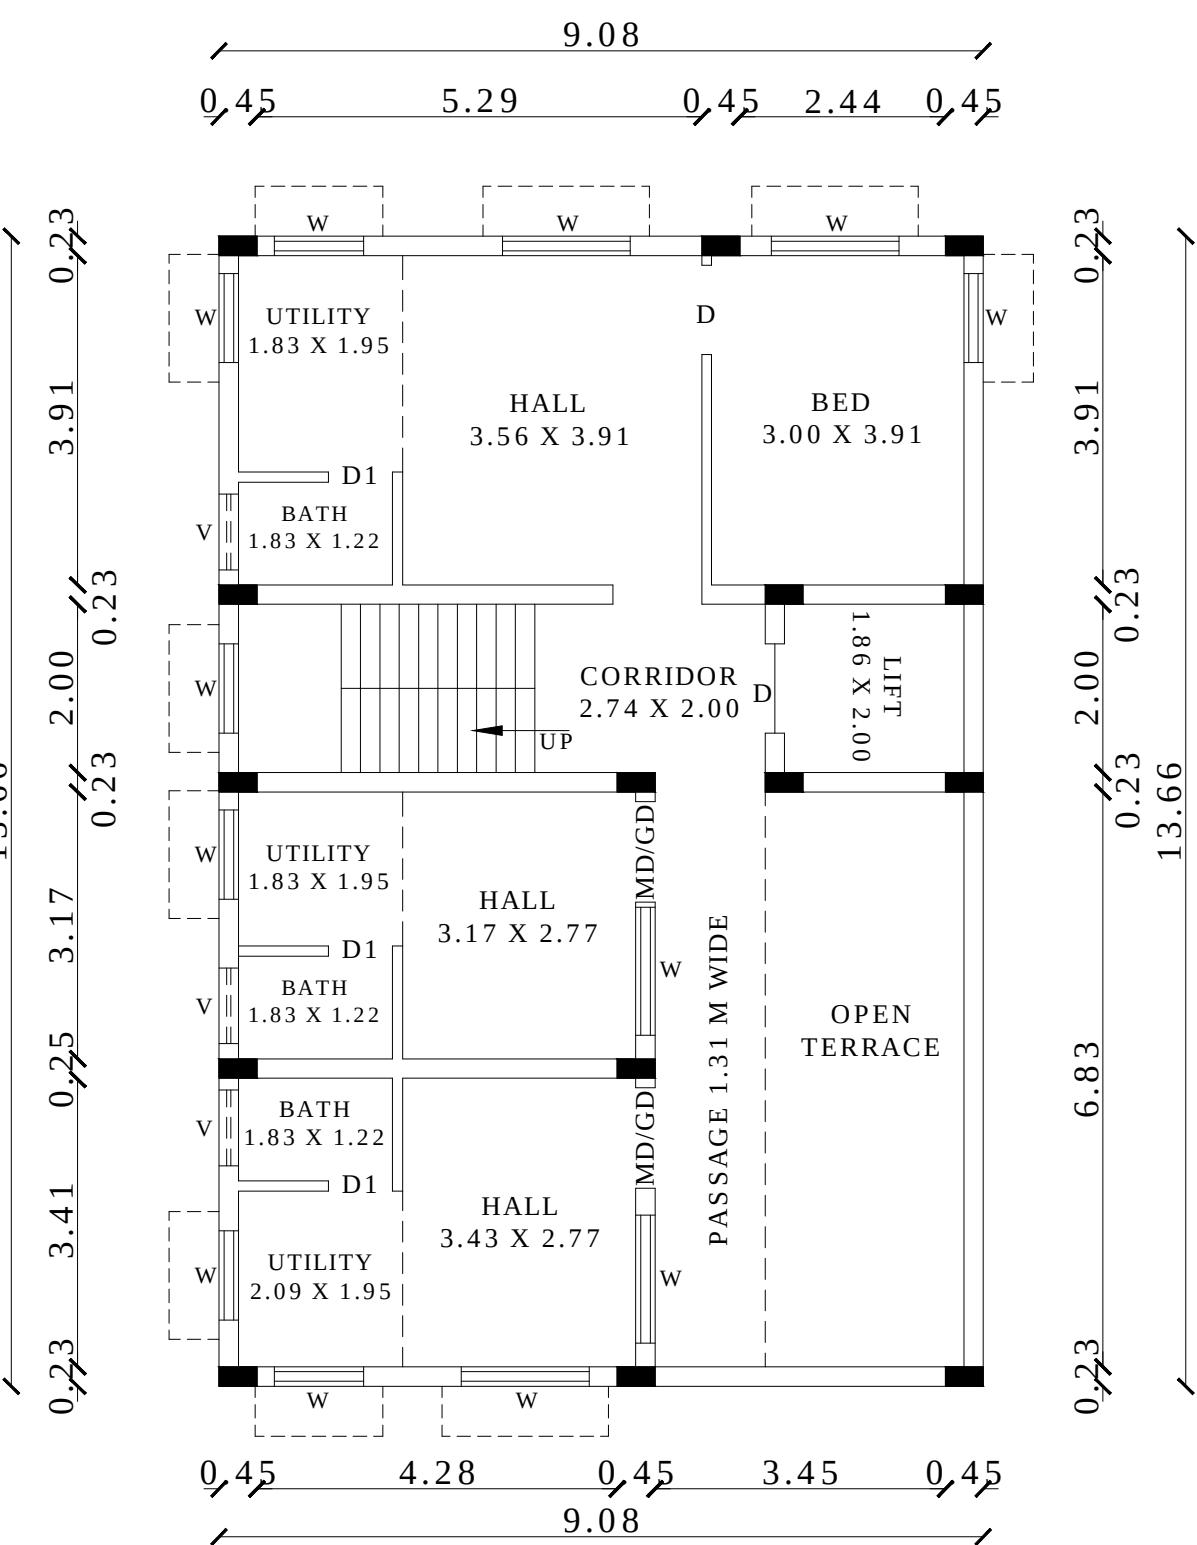

PROPOSED SECOND FLOOR PLAN
(AS PER TNCDDBR RULES 2019,TAMILNADU
SINGLE WINDOW PORTAL)

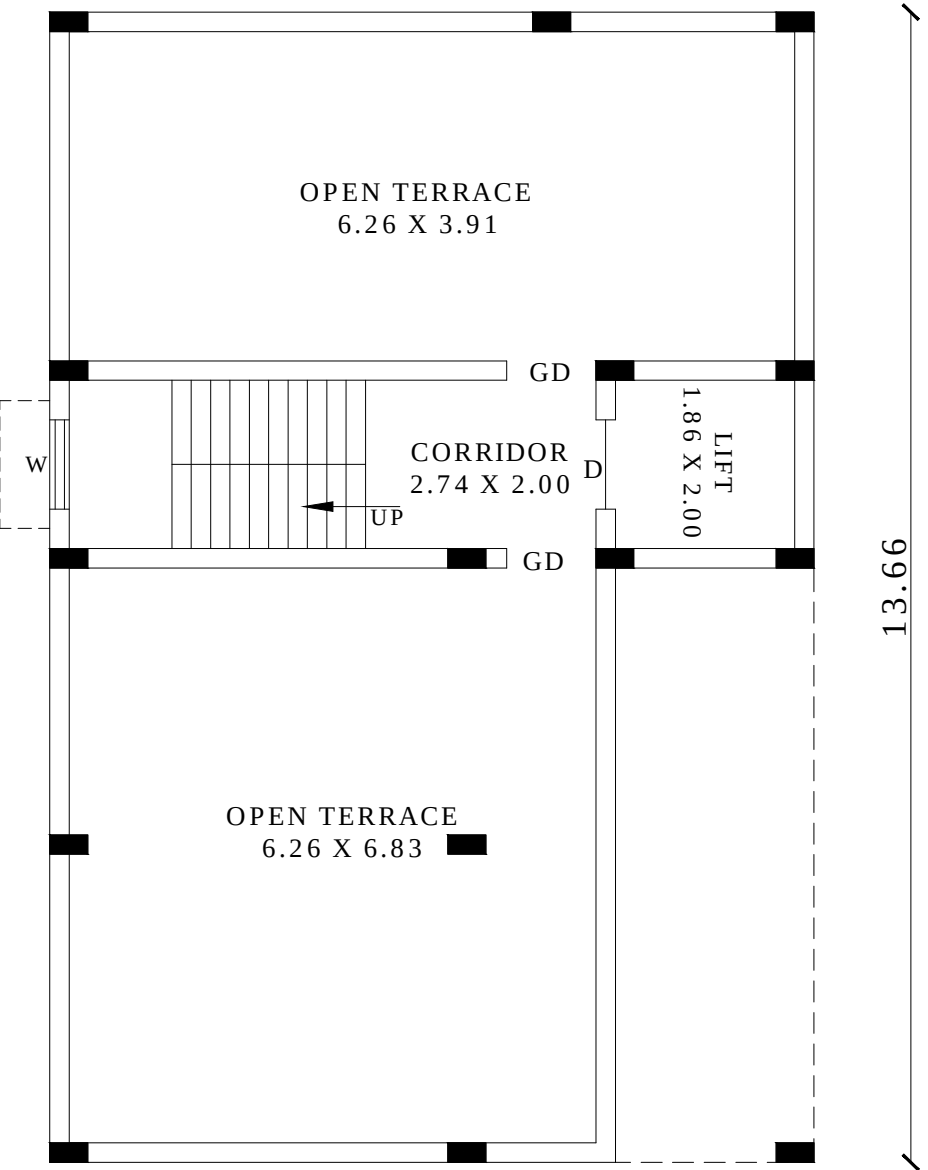

PROPOSED SECOND FLOOR PLAN
(AS PER TNCDDBR RULES 2019,TAMILNADU
SINGLE WINDOW PORTAL)

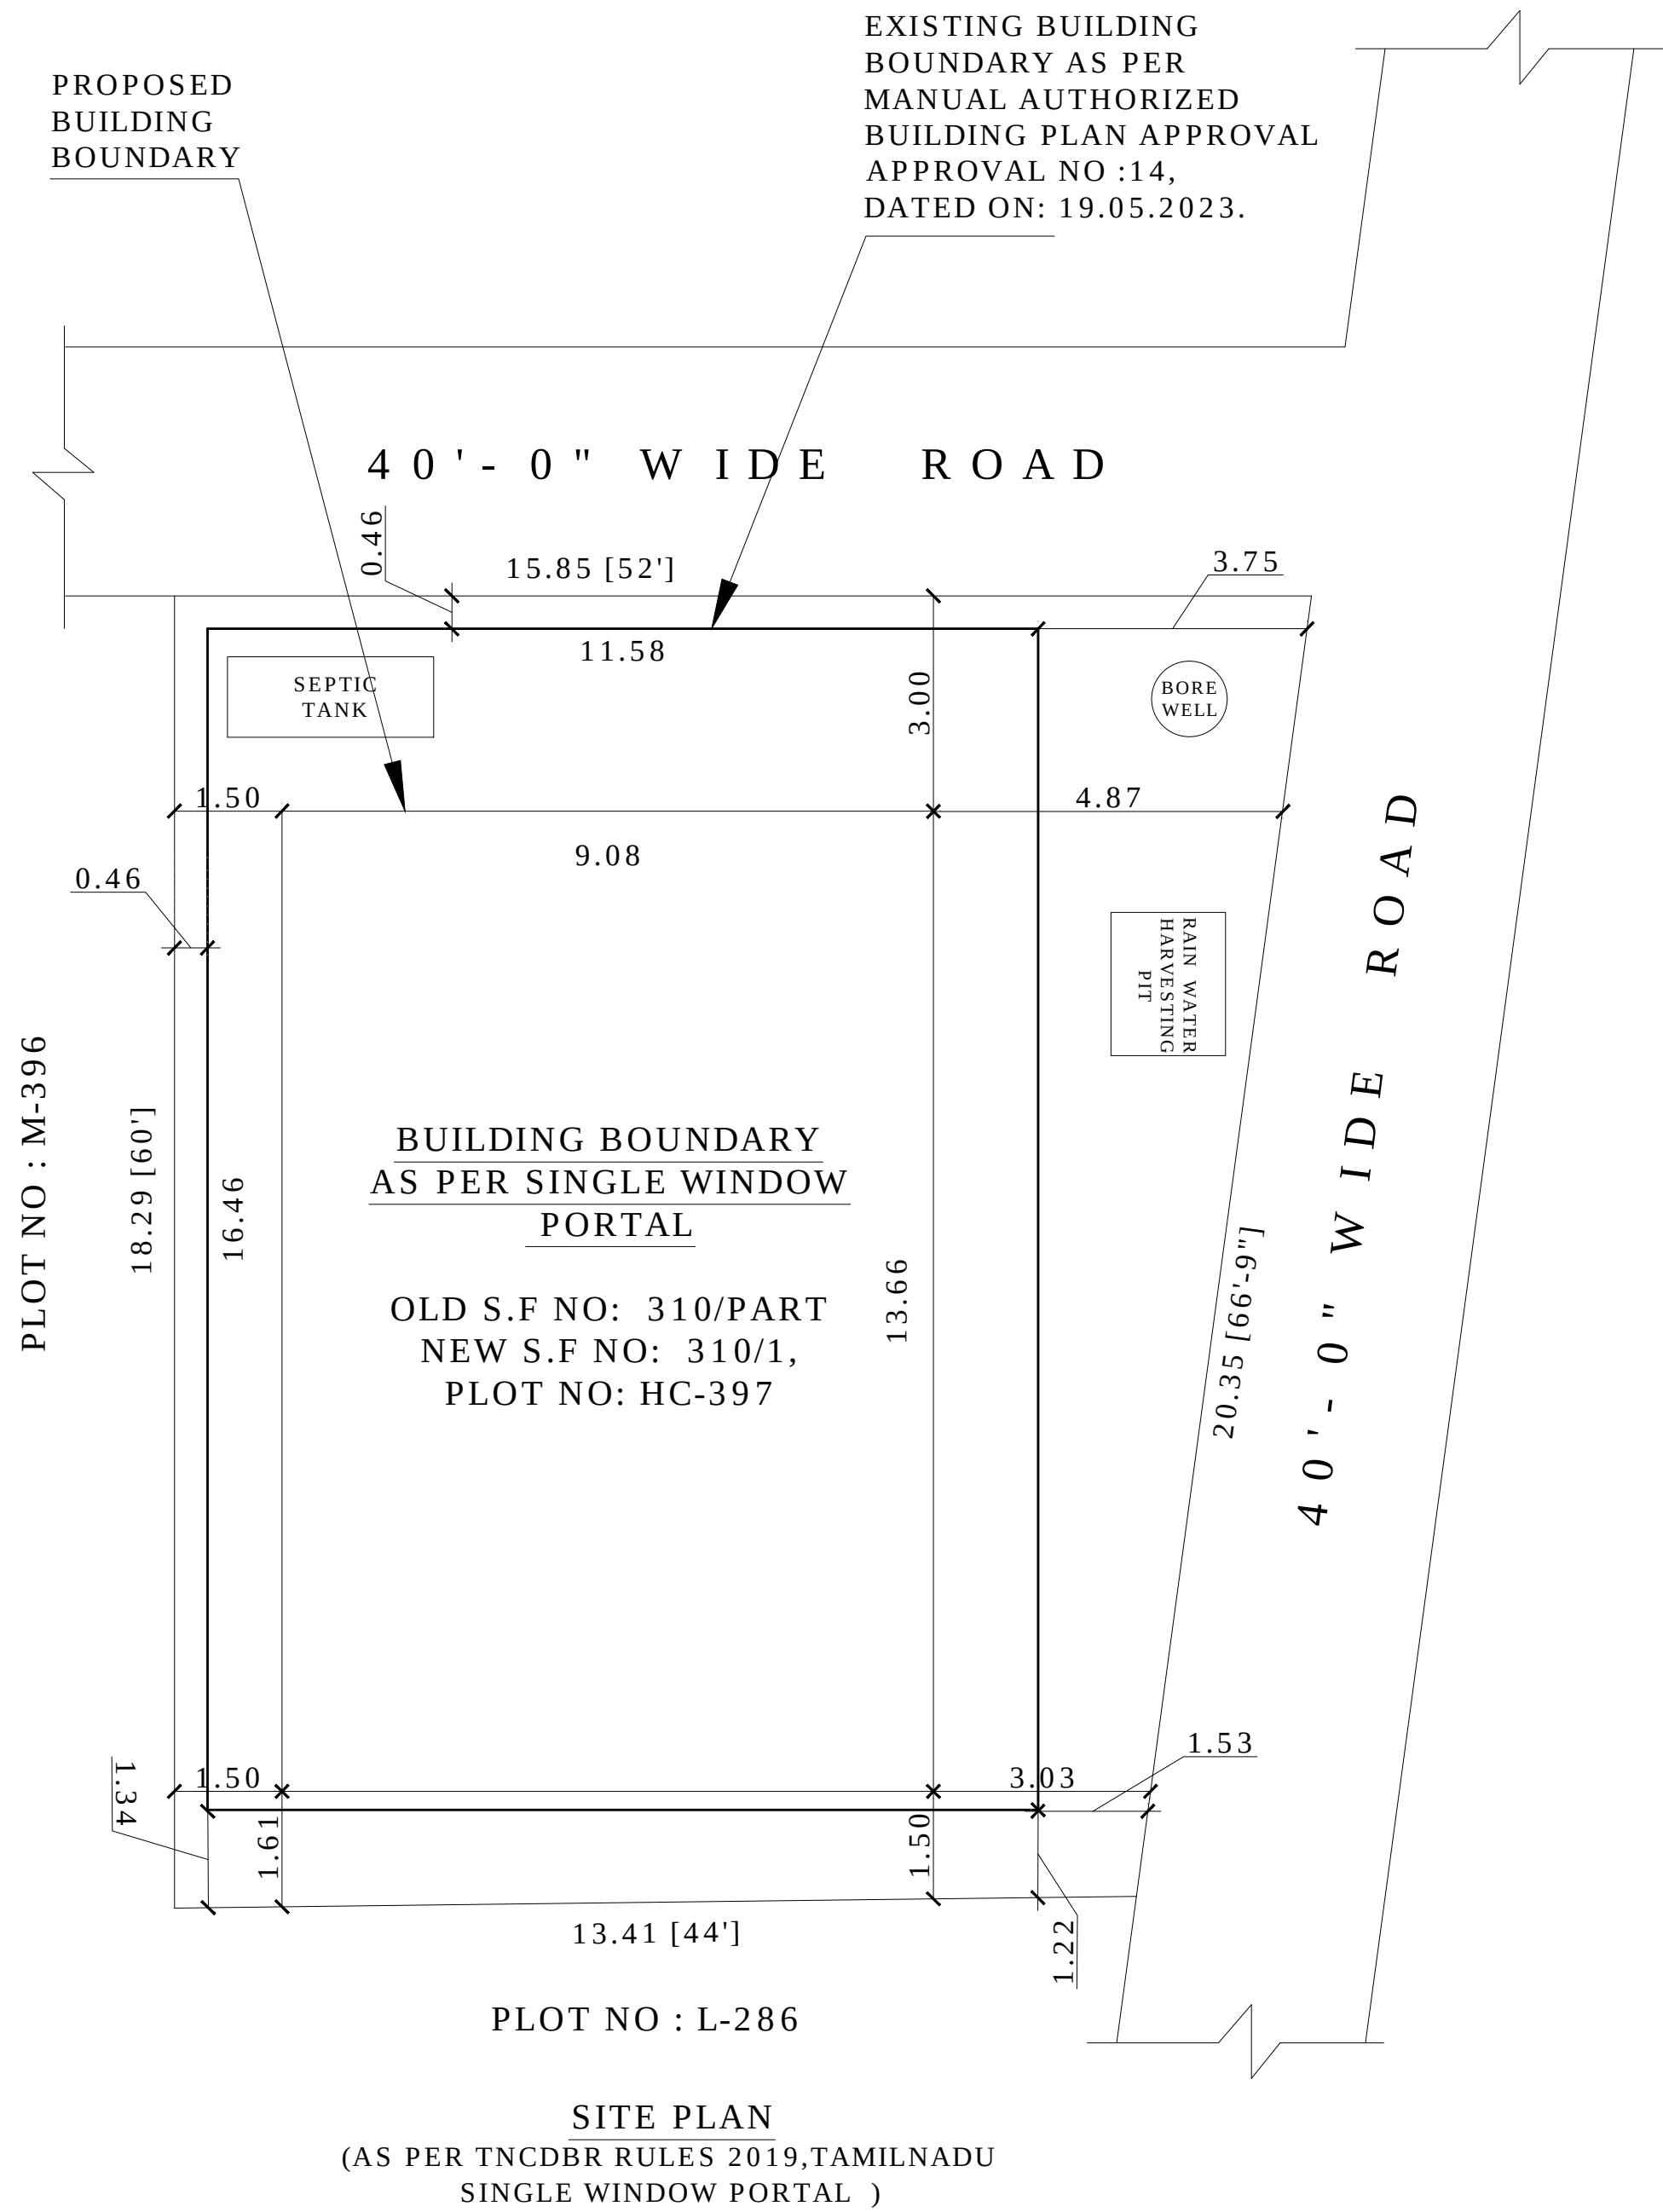

SITE PLAN
(AS PER TNCDDBR RULES 2019,TAMILNADU
SINGLE WINDOW PORTAL)

SPACE FOR APPROVAL

SCHEDULE OF JOINERY

MAIN DOOR	3'-6" x 7'-0"	1.06 x 2.13
GRILL DOOR	3'-6" x 7'-0"	1.06 x 2.13
DOOR	3'-6" x 7'-0"	1.06 x 2.13
DOOR 1	2'-6" x 7'-0"	0.76 x 2.13
WINDOW	4'-0" x 4'-0"	1.21 x 1.21
WINDOW 1	3'-0" x 4'-0"	0.91 x 1.21
VENTILATOR	3'-0" x 2'-0"	0.90 x 0.60

AREA STATEMENT FOR LAND

DESCRIPTION	Sq.ft	Sq.m
LAND AREA AS PER DOCUMENT	2280.00	267.56
LAND AREA AS PER F.M.B	2280.00	267.56
SUPER IMPOSED PLOT AREA	2280.00	267.56

EXISTING BUILD UP AREA

S.NO	DESCRIPTION	F.S.I AREA IN (Sq.ft)	F.S.I AREA IN (Sq.m)
1.	GROUND FLOOR AREA	2052	190.64
2.	FIRST FLOOR AREA	2052	190.64
	TOTAL F.S.I AREA	4104	381.28

PROPOSED BUILD UP AREA

S.NO	DESCRIPTION	F.S.I AREA IN (Sq.ft)	F.S.I AREA IN (Sq.m)
1.	SECOND FLOOR AREA	1335.27	124.05
	TOTAL F.S.I AREA	1335.27	124.05

TOTAL PLOT COVERAGE AREA = 124.05/267.56 X100 = 46.36 %

FLOOR SPACE INDEX : 124.05/267.56 = 0.46 < 2.0

COLOUR INDEX

- À EXSISTING SHOWN IN BROWN
- À BOUNDARY SHOWN IN GREEN
- À PROPOSALS SHOWN IN RED
- À WASTE WATER TO BE USED FOR GARDEN PURPOSE
- À ALL DIMENSIONS ARE IN METER

APPLICANT SIGNATURE

1. S.SURIYA VARMAN S/O SRINIVASAN

REGISTERED ENGINEER

M.B.S.

G.P.M. BUILDERS PLANNERS
Er.M.KISHORE., M.E (Structural Engineer)
Registered Engineer
Trichy City Corporation
No: 48/4, 3rd Cross Sundar Nagar
Meyappa Towers, Trichy -620 021.
Cell: 94431-56618, 88708-68551

Eight ways to know a piece of land before you pay for it.

This report covers one part of the picture. These cover the rest, drawn from the same government records, for any property in Tamil Nadu.

LandLens One

Ask anything about a property and get an answer grounded in live government records, with the sources shown.

[/landlens/one](#)



Verify My Land

Every record check run on one property and returned as a single report.

[/landlens/verify-my-land](#)



Legal Opinion

An advocate's written opinion on the title, built on the records we pull for it.

[/landlens](#)



One Map

Every layer on one map: the parcel, its boundary, zoning, water bodies and what sits around it.

[/landlens/one/map](#)



PriceMap

What land actually changed hands for around this plot, taken from the registered deeds.

[/landlens/pricemap](#)



Build Scope

What you are allowed to build here: floor space, height, coverage and setbacks.

[/landlens/build-scope](#)



Property Tracker

Watch a property and hear about it when something new is registered against it.

[/landlens/property-tracker](#)



Deal Room

Run the transaction in one place: documents, stamping, signatures and the parties.

[/landlens/deal-room](#)



Twenty-four checks you can run yourself, at no cost.

Records and verification

The registers themselves, read for you.

Encumbrance Certificate

Patta and Chitta

Field Measurement Sketch

EC Analyzer

Bank charge check

Court case search

Seller background check

Approval check by survey

Zoning and land use

What the plan says can happen on this land.

Land use zone finder

CMDA land use check

Coastal regulation zone

Master plan check

Water bodies finder

Airport height clearance

Value and duty

What it is worth and what it costs to register.

Guideline value by street

Guideline value by survey

Stamp duty and registration fees

Capital gains

Floor space index

Area unit converter

Registers and directories

Who holds it, and which office keeps the record.

Find your registering office

Temple property check

Waqf property check

RERA register



Every free tool
/tools



Services we run
for you
/services



The LandLens
suite
/landlens/one



Every claim in this document traces back to a government record.

Legal opinions, due diligence and title verification

Building plan, layout and sub-division approvals

Completion and occupancy certificates, regularisation

Escrow, negotiation and NRI property management

Land survey, soil testing, architecture and construction

Verified RealEstate
3/350/2 Mettukuppam,
OMR Thoraipakkam,
Chennai 600 097, India
hello@verified.realestate
+91 9996 12 9996

Prepared from the registers named on the page each finding sits on. Where a register could not be read, this document says so in its place rather than leaving the gap to be read as a clean result.

