

PP

APPROVAL RECORD

Planning Permission

Tiruchirappalli district, Tamil Nadu

APPROVAL TYPE

Building Plan

ISSUING AUTHORITY

Rural Panchayat

The approval as the planning authority issued it, reproduced in full behind this page.

An approval speaks to what was sanctioned, not to what was built. Completion is a separate record.

SUB DIVISION NEW S.F.NO.:343/1B, DHEVANUR VILLAGE & PANCHAYAT, MUSIRI TALUK, TIRUCHIRAPPALLI DISTRICT

The drawing consists of two parts: an elevation view on the left and a cross-section view on the right.

Elevation View (Left): Shows a building facade with a ground line (G.L.) at the bottom. The facade includes a window and a door. Dimensions are given as follows: a total height of 3.75, a height of 4.95 for the upper section, and a height of 0.15 for the lower section.

Cross-section View (Right): Shows a vertical section of the building. The ground line (G.L.) is at the bottom. The section includes a sand filling layer, an RCC tie beam, a PCC 1:5:10 layer, a floor finish with Ellis pattern, an RCC column (CC 1:1.5:3), an RCC roof slab (CC 1:1.5:3), a parapet wall, and a weathering course. Dimensions are given as follows: a total height of 3.75, a height of 4.95 for the upper section, a height of 0.15 for the lower section, a height of 3.00 for the floor finish, a height of 3.01 for the RCC column, a height of 3.00 for the RCC roof slab, a height of 3.00 for the parapet wall, and a height of 0.62 for the sand filling layer.


SCHEDULE OF JOINERIES	
REFERENCE	METER
MD – MAIN DOOR	1.20 x 2.13
D1 – FLUSH DOOR	0.91 x 2.13
O – OPEN	1.00 x 2.13
W – GLAZED WINDOW	1.50 x 1.50
W1 – GLAZED WINDOW	1.20 x 1.50
KW – KITCHEN WINDOW	1.20 x 1.00
V – VENTILATOR	1.00 x 0.91

Floor plan details:

- KITCHEN**: 3.05 X 3.05
- STORE**: 1.83X 1.40
- PORCH**: 1.83 X 1.52
- BED ROOM**: 3.35 X 4.87
- DINING**: 5.10 X 2.43
- HALL**: 5.10 X 4.87
- BED ROOM**: 3.35 X 3.05
- TILET**: 3.35 X 1.21
- TILET**: 3.35 X 1.21
- PORTICO**: 5.33 X 3.98

Overall dimensions: 15.24 x 13.31.

SECTION ON AA

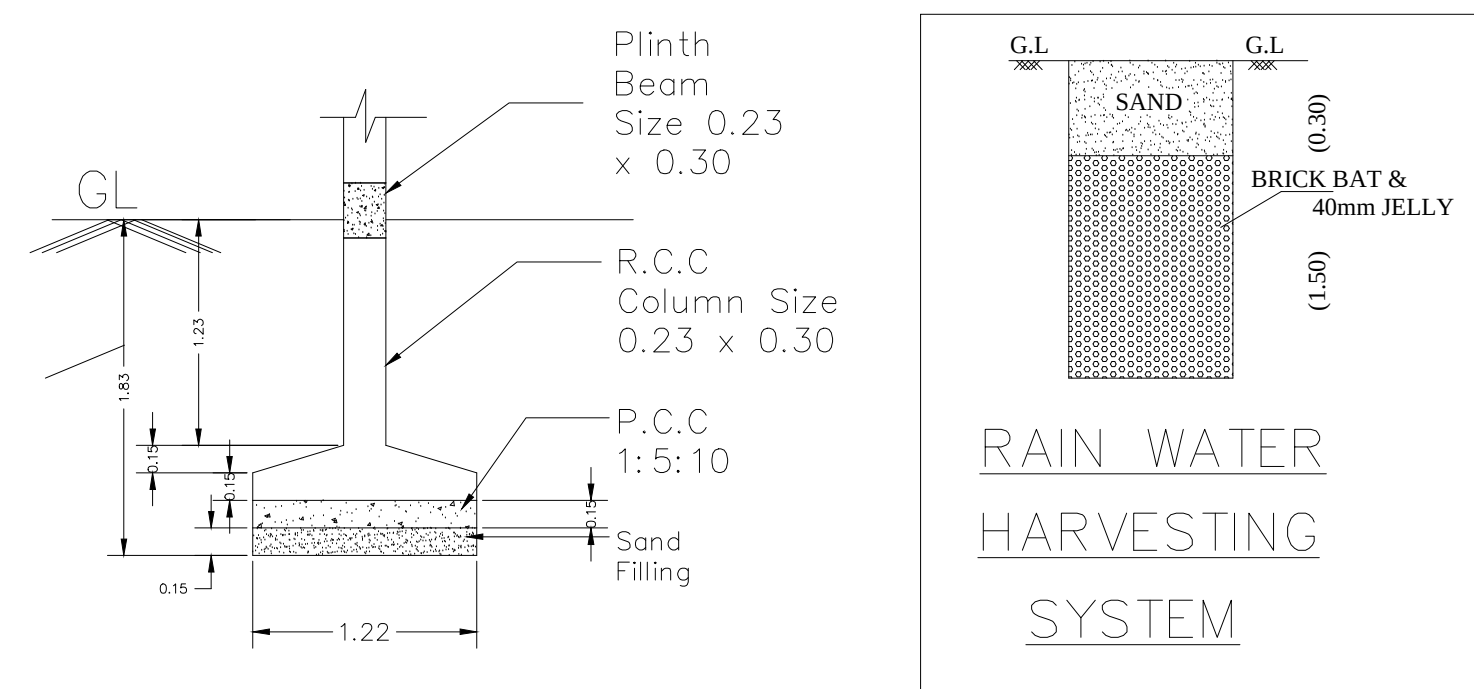

Technical drawing of a soakaway structure, showing a cross-section and a plan view.


Cross-section details:

- Labels:** Vent Pipe, R.C.C. Cover, Inlet, Outlet, B.W in Cm 1:5, 0.39, Course Gravel.
- Dimensions:**
 - Overall width: 2.9300
 - Overall height: 1.5000
 - Gravel layer thickness: 0.39
 - Internal height (from inlet to outlet): 2.10

Plan view details:

- Dimensions:**
 - Overall width: 2.9300
 - Overall depth: 1.0400

SEPTIC TANK & D-TRENCH DETAILS

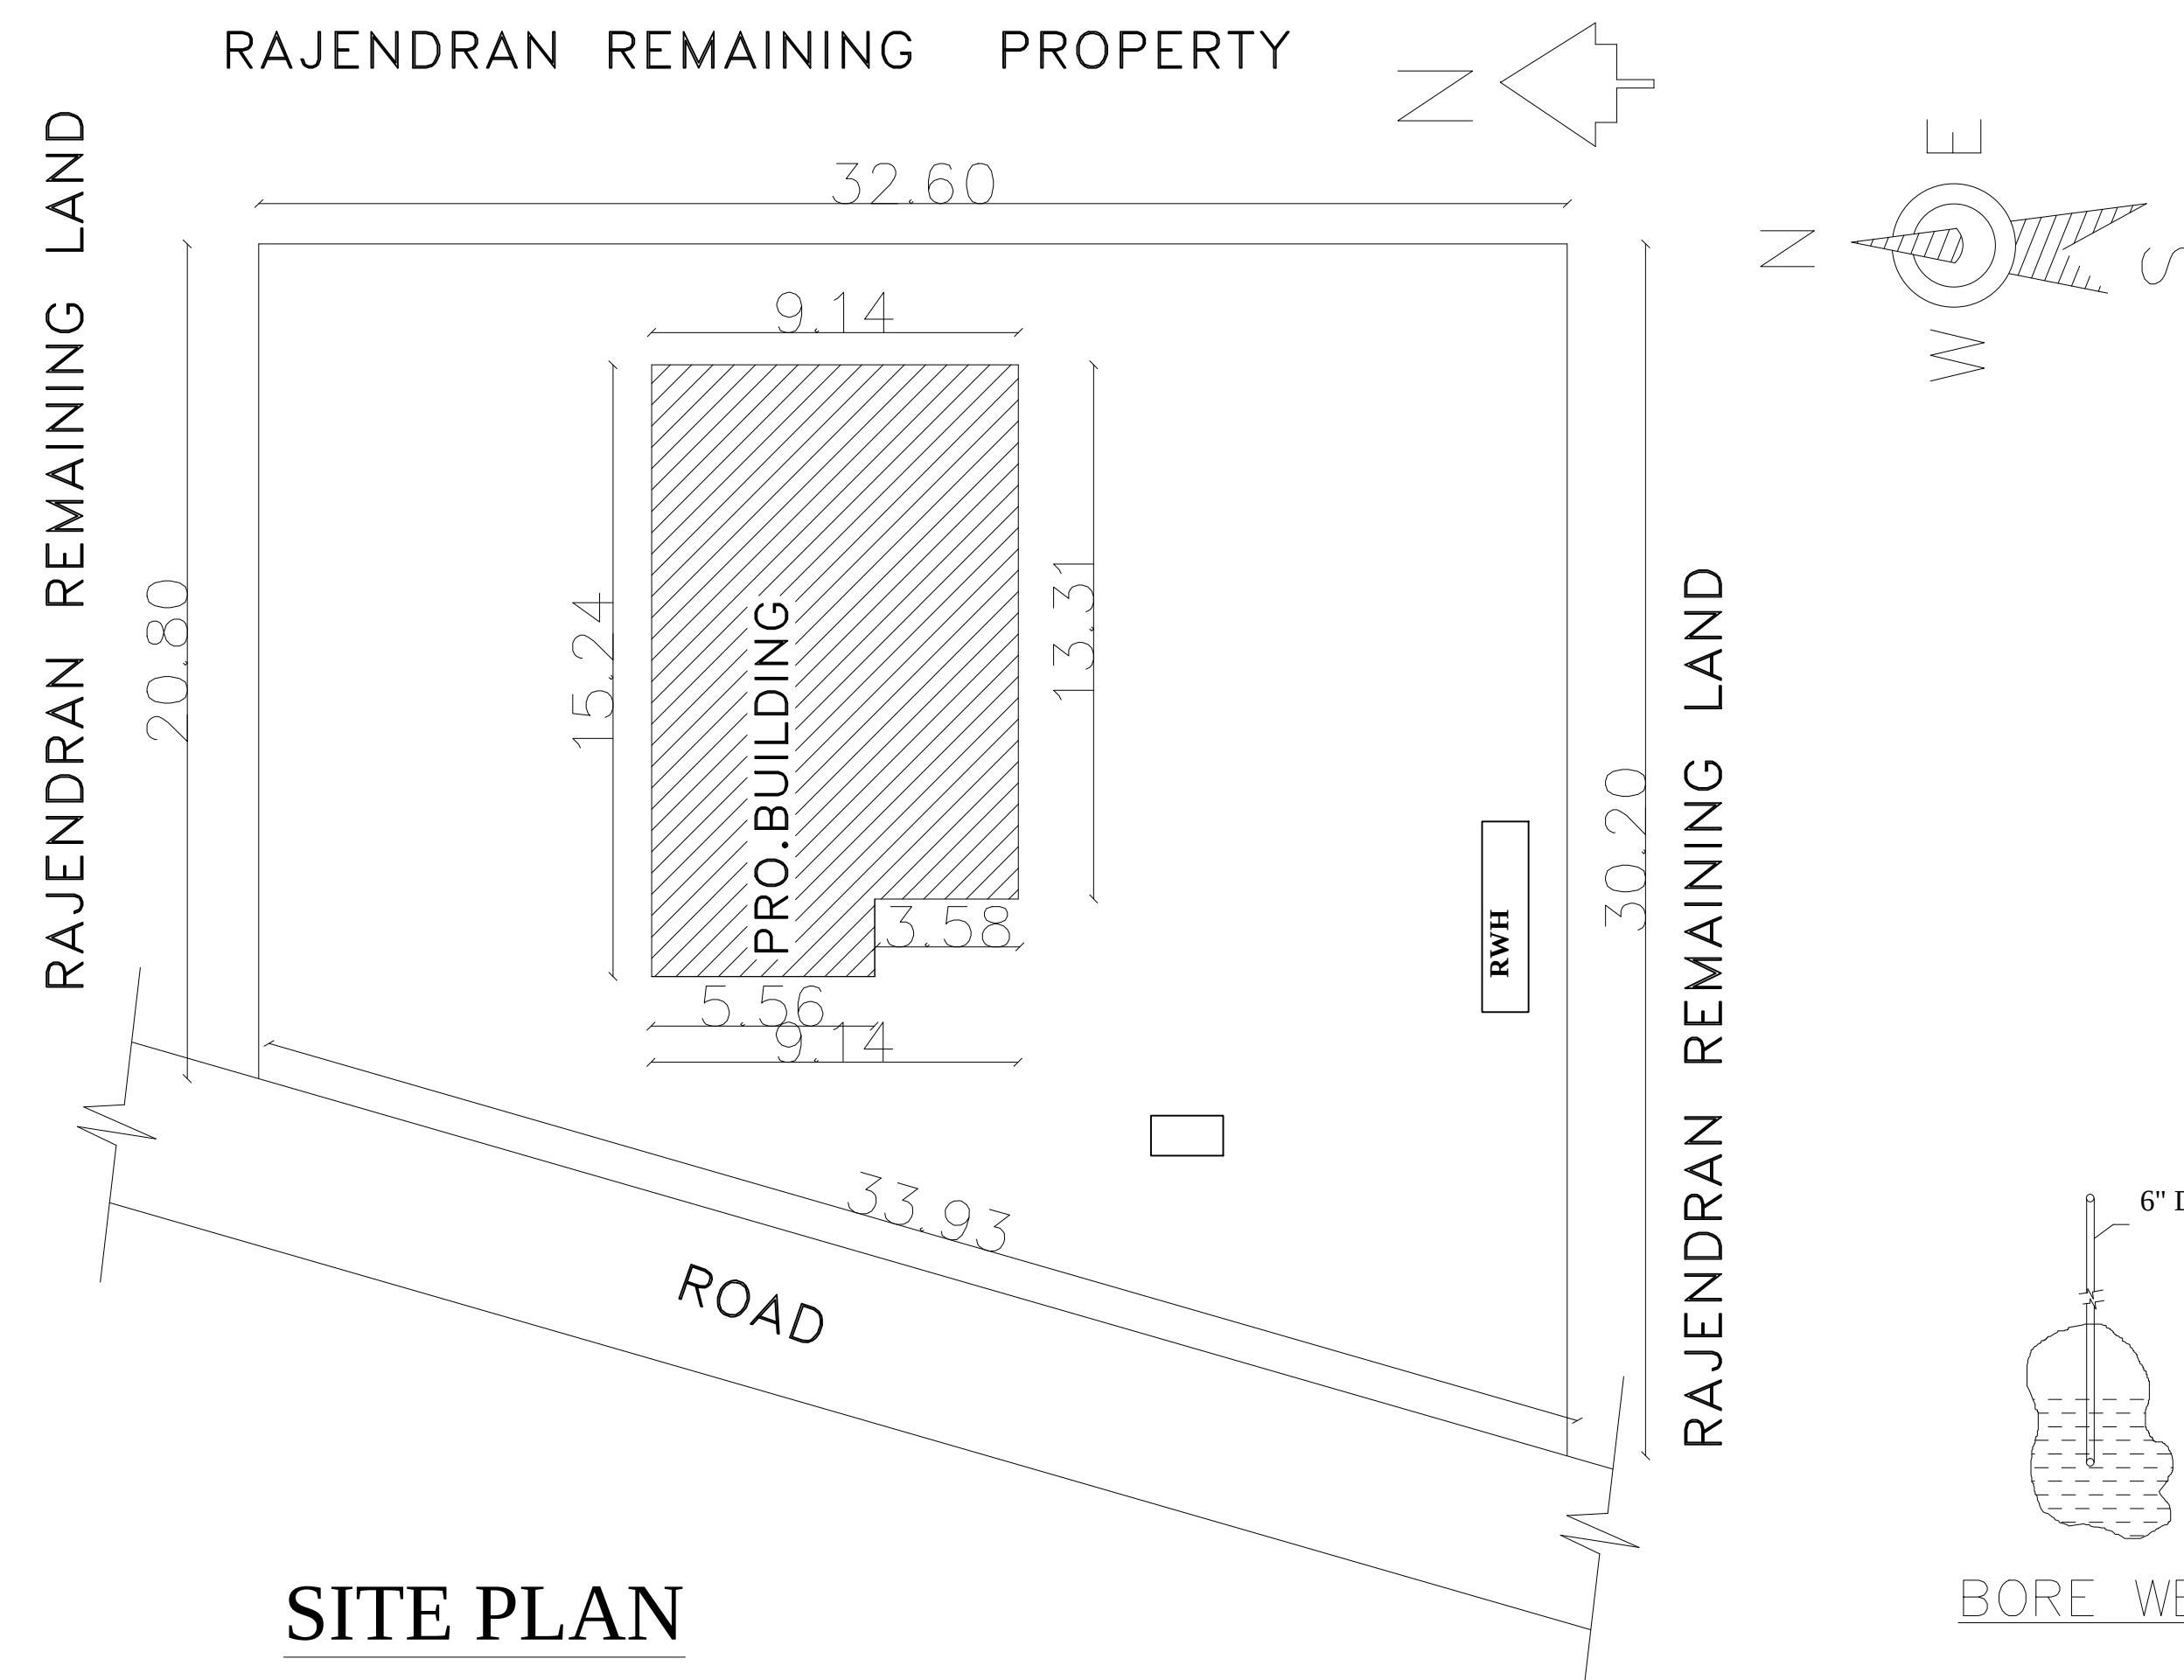

SITE PLAN
(SCALE 1: 50)



SHEET_1

NOTE

- NOTE

 1. L.P GAS WILL BE USED FOR KITCHEN.
 2. SULLAGE WASTE FROM TOILET WILL BE CONNECTED INTO STP.
 3. BORE WELL WITH MOTAR WATER TANK AND CORPORATION WATER SUPPLY WILL BE PROVIDED.
 4. RAIN WATER PERCOLATION PIT PROVIDED @ 1/30 Sqm OF PLINTH AREA @ 6 M C/C
 5. RAIN WATER PERCOLATION BED 1.0m WIDE WILL BE PROVIDED AROUND THE BUILDING AS PER GO (MS) NO: 138 DATED 11-10-02.
 6. RAIN WATER TAKEN TO THE BORE WELL THROUGH 150MM DIA PIPES.
 7. RAIN WATER COLLECTED FROM OPEN TERRACE SHALL BE COLLECTED THROUGH PIPES AND LED INTO A FILTER PIT (SIZE 60 X 60 X 60 CM) WITH APPROPRIATE FILTER MATERIAL AND THEN LED INTO COLLECTION TANK.

AREA DETAILS

<u>DESCRIPTION</u>	<u>SQ.FT</u>	<u>SQ.M</u>
PLOT AREA AS PER DOCUMENT 21.00CENTS	9147.60	849.83

PROPOSED BUILTUP AREA

<u>SL NO.</u>	<u>DESCRIPTION</u>	<u>(SQFT)</u>	<u>(SQM)</u>
1)	GROUND FLOOR AREA	1424.93	132.38
2)	TOTAL	1424.93	132.38
3)	VACANT AREA	7722.67	717.45

BOUNDARY SHOWN IN	— 	PERCOLATION PIT	— 
PROPOSED AREA	— 	BORE WELL	— 
		ROAD	— 
RAIN WATER PERCOLATION BED	— 		

ALL DIMENSION ARE IN METER
SCALE - 1:100

APPLICANT	ENGINEER
Mrs.R.VANITHA 	 Er. R. NAMBIRAJ B.E., REGISTERED ENGINEER (RE), RE.GE-11/DTCPI/TRICHY/JULY-2024/37, ARR CONSTRUCTION Paanvalai Complex, Thuraiyur Road, Thathengarpet, Trichy - 621 214. Mobile: 84891 57722

Eight ways to know a piece of land before you pay for it.

This report covers one part of the picture. These cover the rest, drawn from the same government records, for any property in Tamil Nadu.

LandLens One

Ask anything about a property and get an answer grounded in live government records, with the sources shown.

[/landlens/one](#)



Verify My Land

Every record check run on one property and returned as a single report.

[/landlens/verify-my-land](#)



Legal Opinion

An advocate's written opinion on the title, built on the records we pull for it.

[/landlens](#)



One Map

Every layer on one map: the parcel, its boundary, zoning, water bodies and what sits around it.

[/landlens/one/map](#)



PriceMap

What land actually changed hands for around this plot, taken from the registered deeds.

[/landlens/pricemap](#)



Build Scope

What you are allowed to build here: floor space, height, coverage and setbacks.

[/landlens/build-scope](#)



Property Tracker

Watch a property and hear about it when something new is registered against it.

[/landlens/property-tracker](#)



Deal Room

Run the transaction in one place: documents, stamping, signatures and the parties.

[/landlens/deal-room](#)



Twenty-four checks you can run yourself, at no cost.

Records and verification

The registers themselves, read for you.

Encumbrance Certificate

Patta and Chitta

Field Measurement Sketch

EC Analyzer

Bank charge check

Court case search

Seller background check

Approval check by survey

Value and duty

What it is worth and what it costs to register.

Guideline value by street

Guideline value by survey

Stamp duty and registration fees

Capital gains

Floor space index

Area unit converter

Zoning and land use

What the plan says can happen on this land.

Land use zone finder

CMDA land use check

Coastal regulation zone

Master plan check

Water bodies finder

Airport height clearance

Registers and directories

Who holds it, and which office keeps the record.

Find your registering office

Temple property check

Waqf property check

RERA register



Every free tool
/tools



Services we run
for you
/services



The LandLens
suite
/landlens/one



Every claim in this document traces back to a government record.

Legal opinions, due diligence and title verification

Building plan, layout and sub-division approvals

Completion and occupancy certificates, regularisation

Escrow, negotiation and NRI property management

Land survey, soil testing, architecture and construction

Verified RealEstate
3/350/2 Mettukuppam,
OMR Thoraipakkam,
Chennai 600 097, India
hello@verified.realestate
+91 9996 12 9996

Prepared from the registers named on the page each finding sits on. Where a register could not be read, this document says so in its place rather than leaving the gap to be read as a clean result.

