

PP

APPROVAL RECORD

Planning Permission

Tiruchirappalli
Tiruchirappalli district, Tamil Nadu

APPROVAL TYPE
Building Plan

ISSUING AUTHORITY
DTCP

The approval as the planning authority issued it, reproduced in full behind this page.

An approval speaks to what was sanctioned, not to what was built. Completion is a separate record.



DISTRICT TOWN AND COUNTRY PLANNING OFFICE

TIRUCHIRAPPALLI DISTRICT

PLAN SHOWING THE PROPOSED CONSTRUCTION OF WOMENS NURSING COLLEGE BUILDING FOR G.NARAYANAN EDUCATIONAL TRUST IN S.F.No: 8/2A3B1, 8/2A3C1, 8/2A3E1, AT THAYANOOR VILLAGE AND PANCHAYAT, SRIRANGAM TALUK, MANKANDAM PANCHAYAT UNION, TIRUCHIRAPPALLI DISTRICT.

ALL DIMENSIONS ARE IN METER

SCALE - 1: 100

ONLINE APPLICATION NO : SWP/BPA/0402104/2024.

AREA DETAIL



SITE AREA [as per frmb]	-	9670.00 Sqm.
SITE AREA [as per super imposed]	-	9670.00 Sqm.
OPEN SPACE	-	19301.03 Sqm.
PLOT AREA (minimum of above shall be taken into account)		

PROPOSED AND EXISTING BUILDING AREA DETAILS

DESCRIPTION	BLOCK - 1 AREA (SQM)		BLOCK - 2 AREA (SQM)		TOTAL AREA (SQM)
	F.S.I.	NON F.S.I.	F.S.I.	NON F.S.I.	
GROUND FLOOR	1171.37	-	368.70	-	1540.07
FIRST FLOOR	1020.05	-	368.70	-	1388.75
SECOND FLOOR	738.95	-	-	-	738.95
HEAD ROOM	-	-	-	48.13	48.13
TOTAL AREA	2930.37	-	737.40	48.13	3715.90

F.S.I = $3667.77/9670.00 = 0.379$.

PROFESSIONAL DETAILS BASED ON FORM C

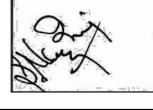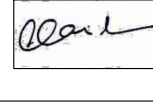APPLICANT	N.ARUN CHAIRMAN FOR G.NARAYANAN EDUCATIONAL TRUST	
REGISTERED ENGINEER	Er.S.NAGARAJ (RE/GH/DTCP/TRICHY/ SEPTEMBER 2024/168)	
STRUCTURAL ENGINEER	Er.V.KAILASAM (SE/Gr./TLPA/MAY/2019/073)	
GEO - TECH ENGINEER	Er. I.V.ANIRUDHEN	
CONSTRUCTION ENGINEER	Er. A.JAYAKUMAR (R/E/Gr./TLPA/033-MAY/2019)	

Special Condition:


The building must be used for the purpose for which the approval is obtained. If it is used other than the approved one, then the planning permission is deemed to be canceled and action will be initiated under section 56 and 57 of Town and Country Planning Act 1971 without prior notice, considered as unauthorized construction.

BUILDING PERMISSION NO : BP/JD/DTCP (TD) No. 131 / 2024


PLANNING PERMISSION NO : PP/JD/DTCP (TD) No. 182 / 2024

This Planning permission is valid for a period of 8 years from the date of e-sign


e-signed/-
Joint Director.
District Town and Country Planning Officer
Tiruchirappalli District.

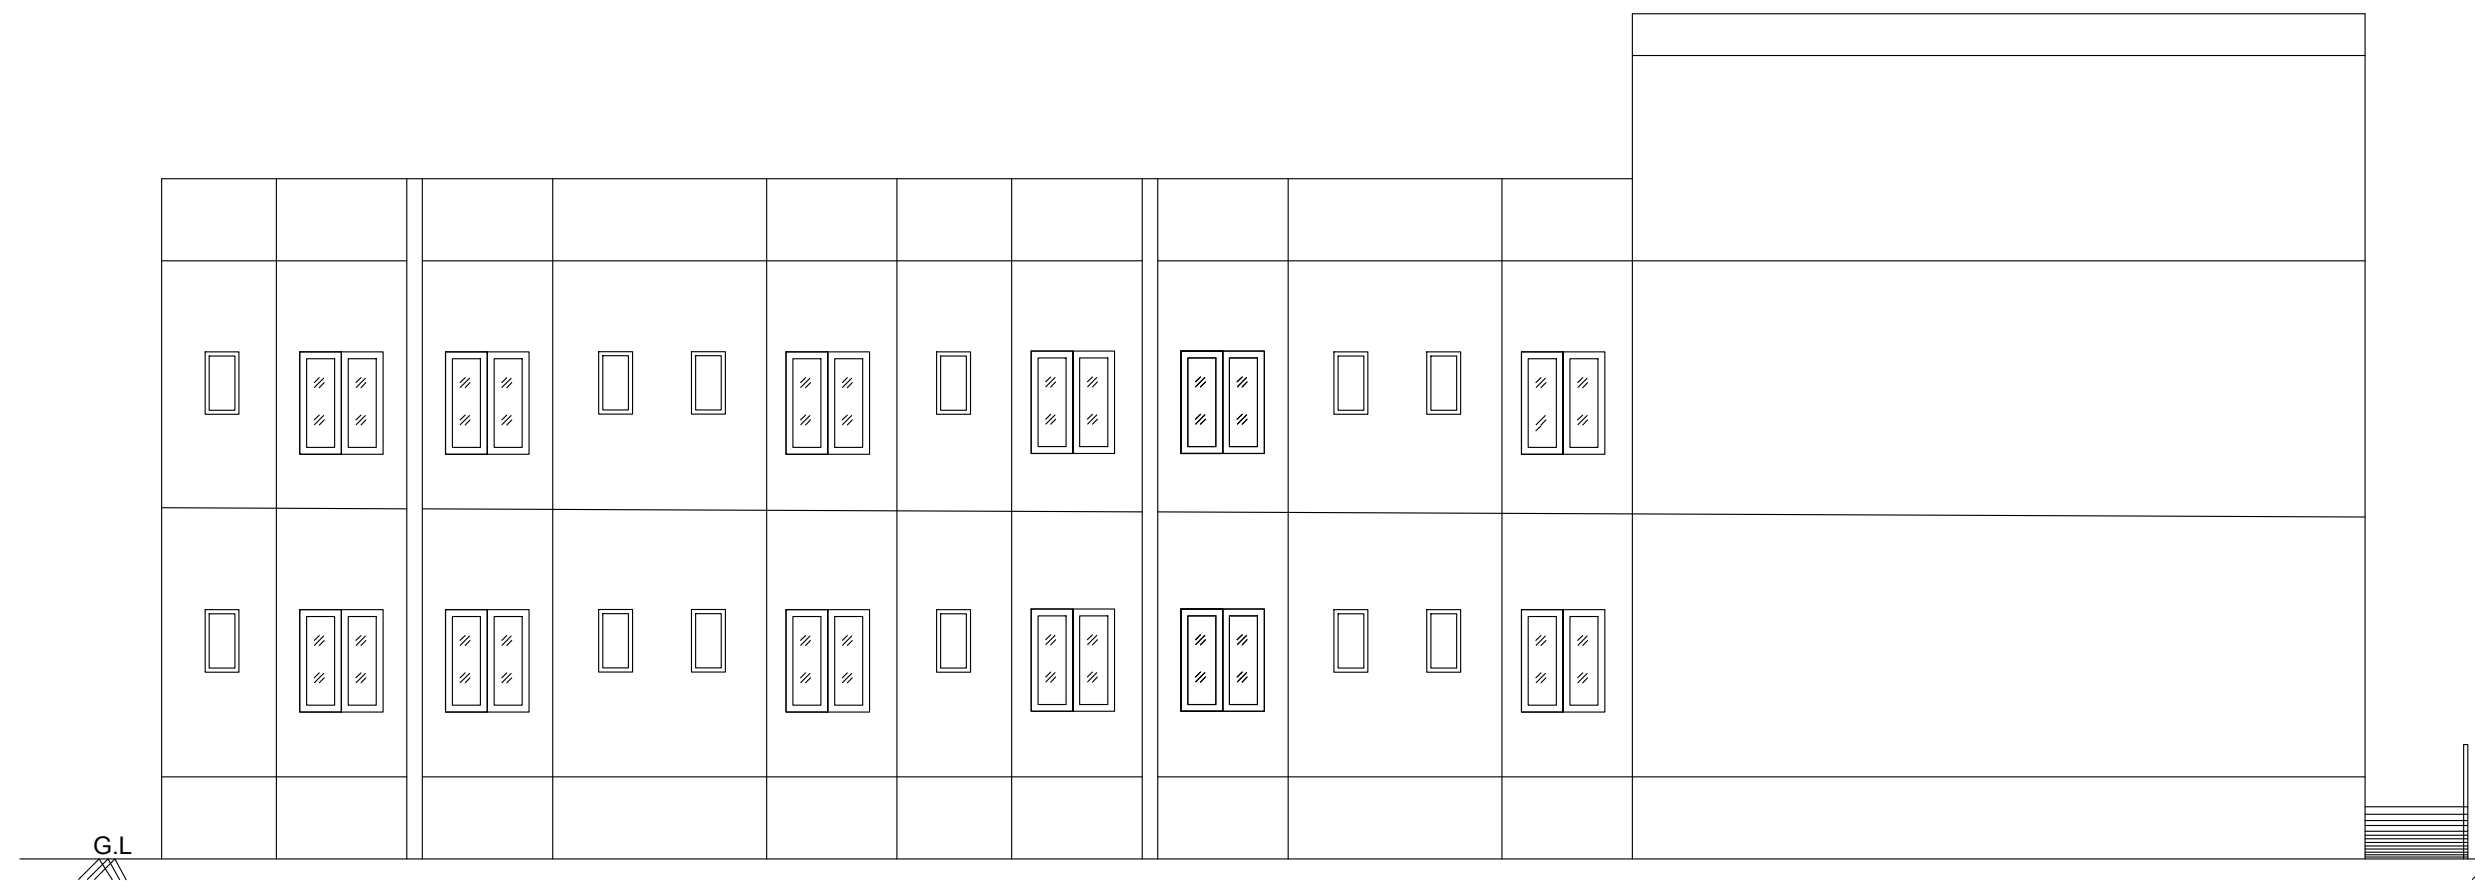


ELEVATION

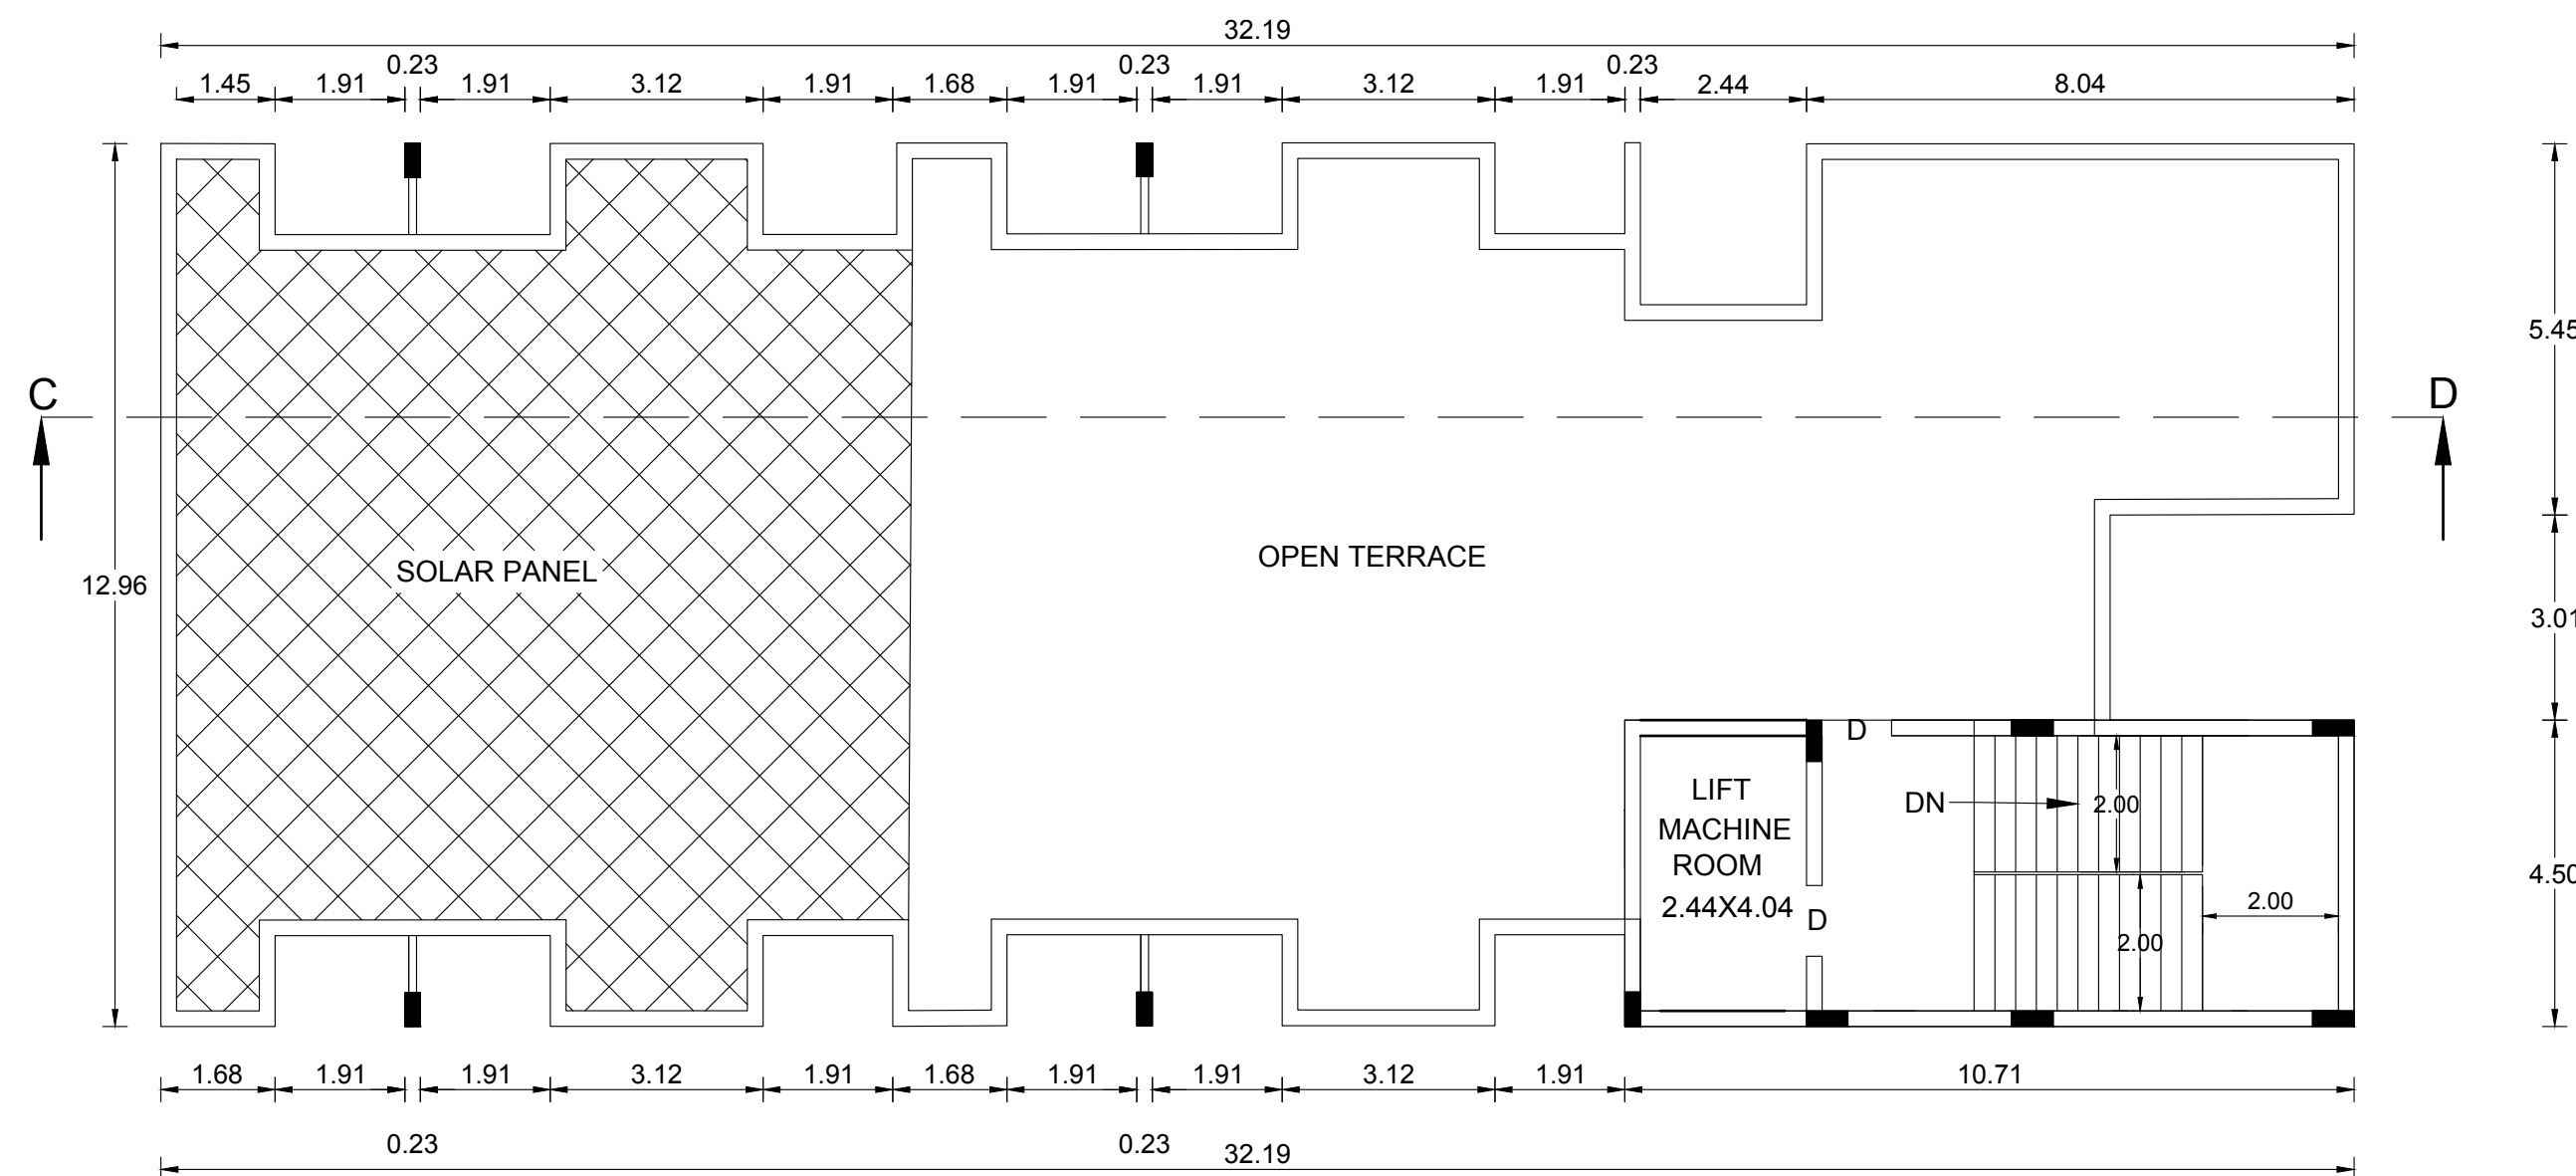

TERRACE FLOOR PLAN

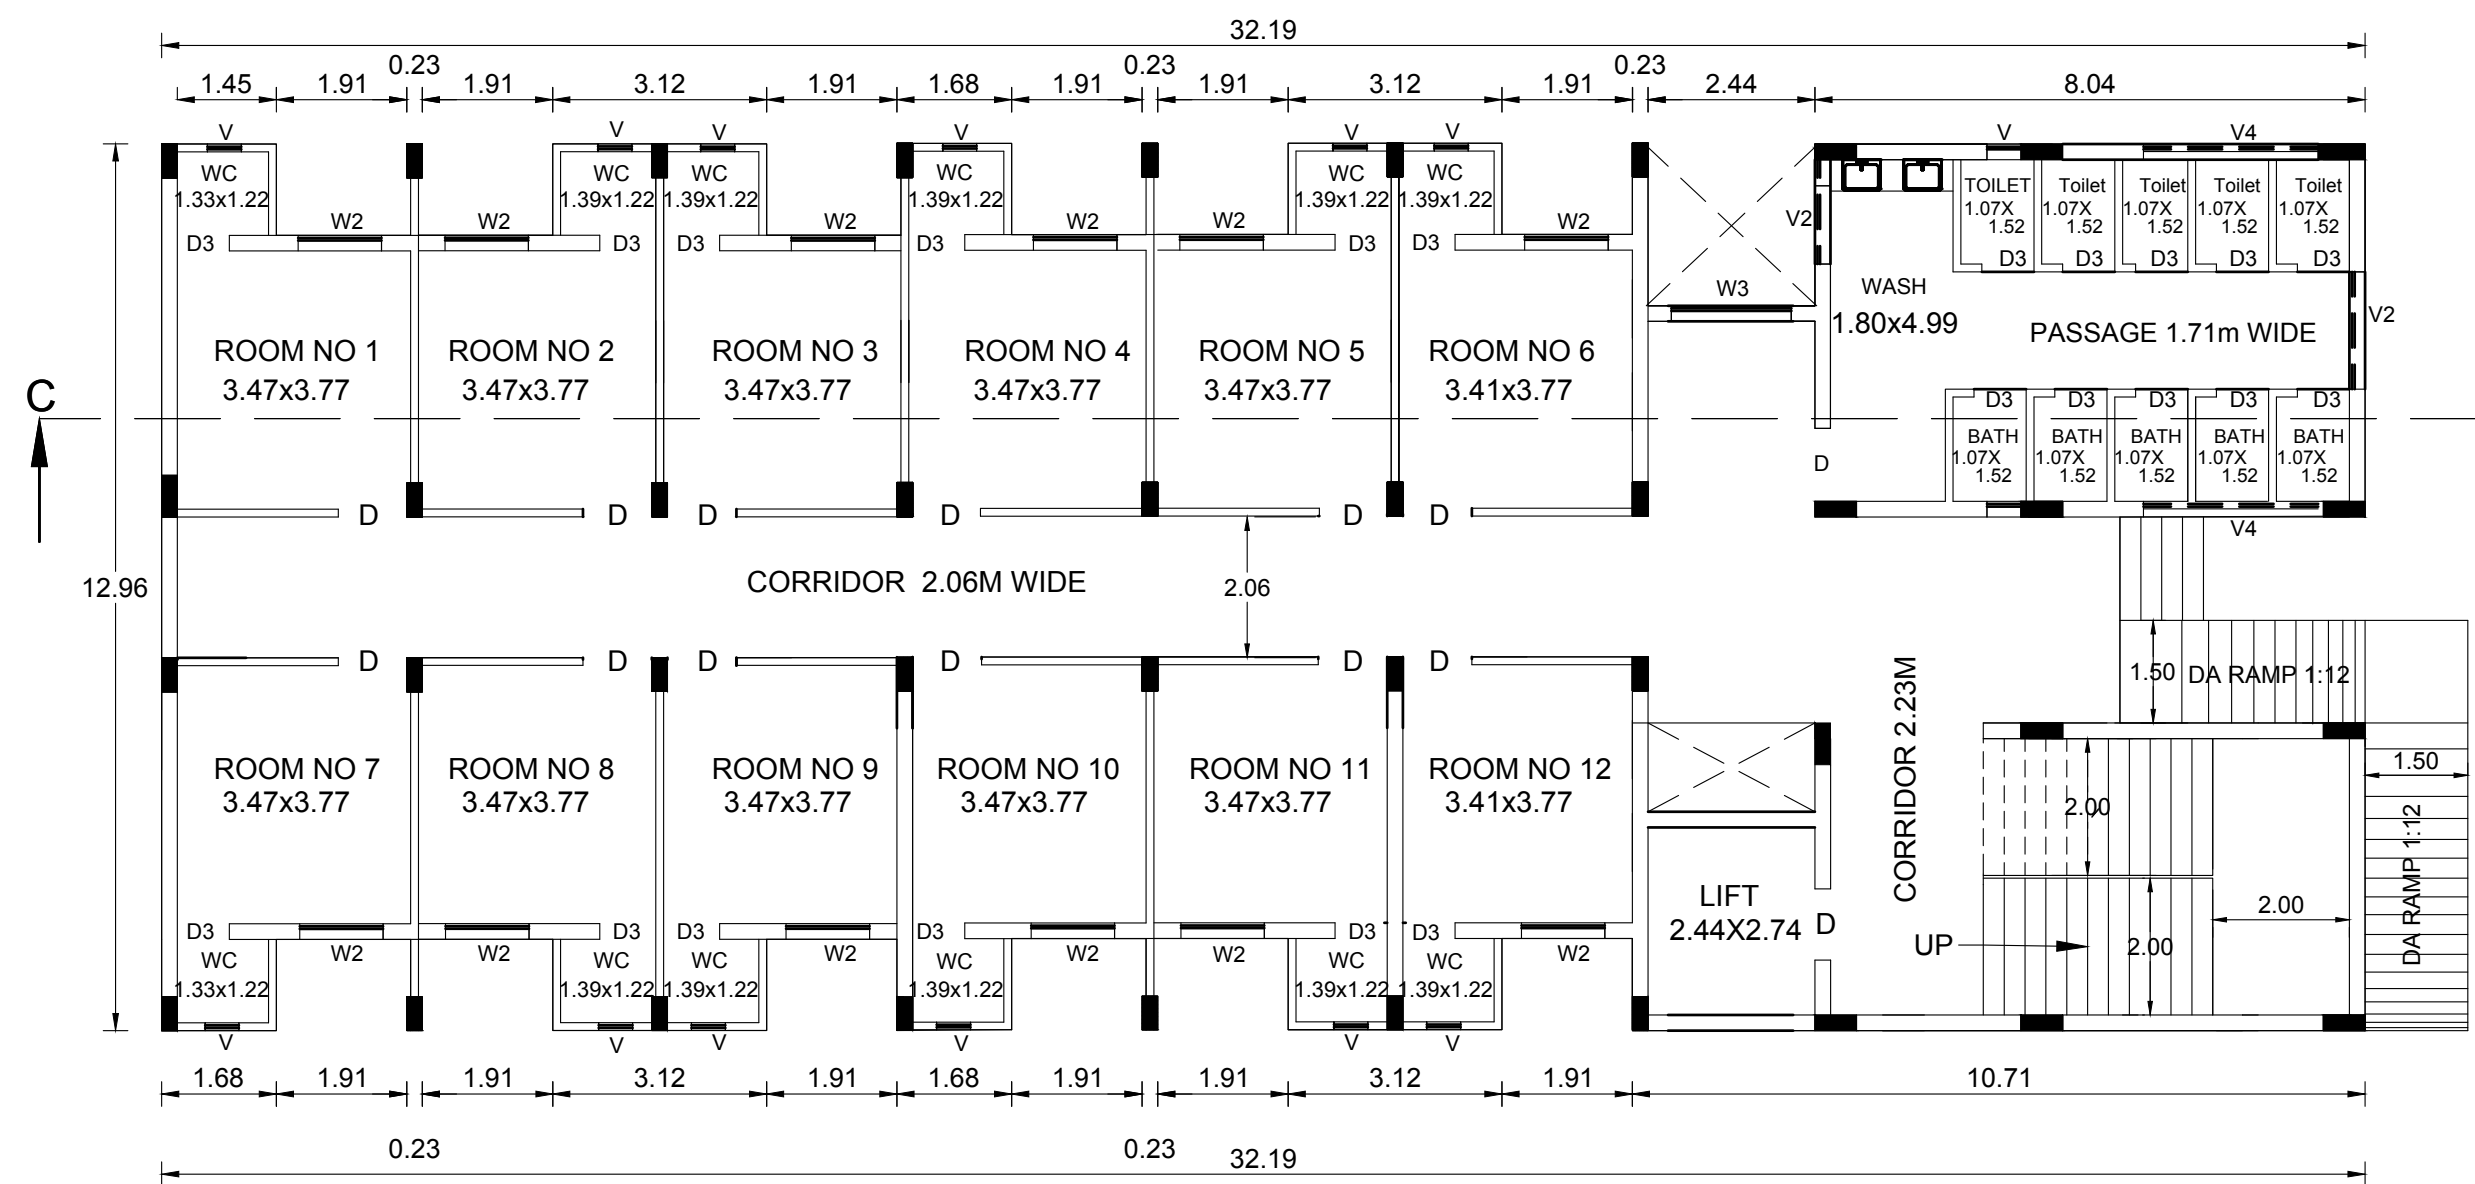


GROUND FLOOR PLAN

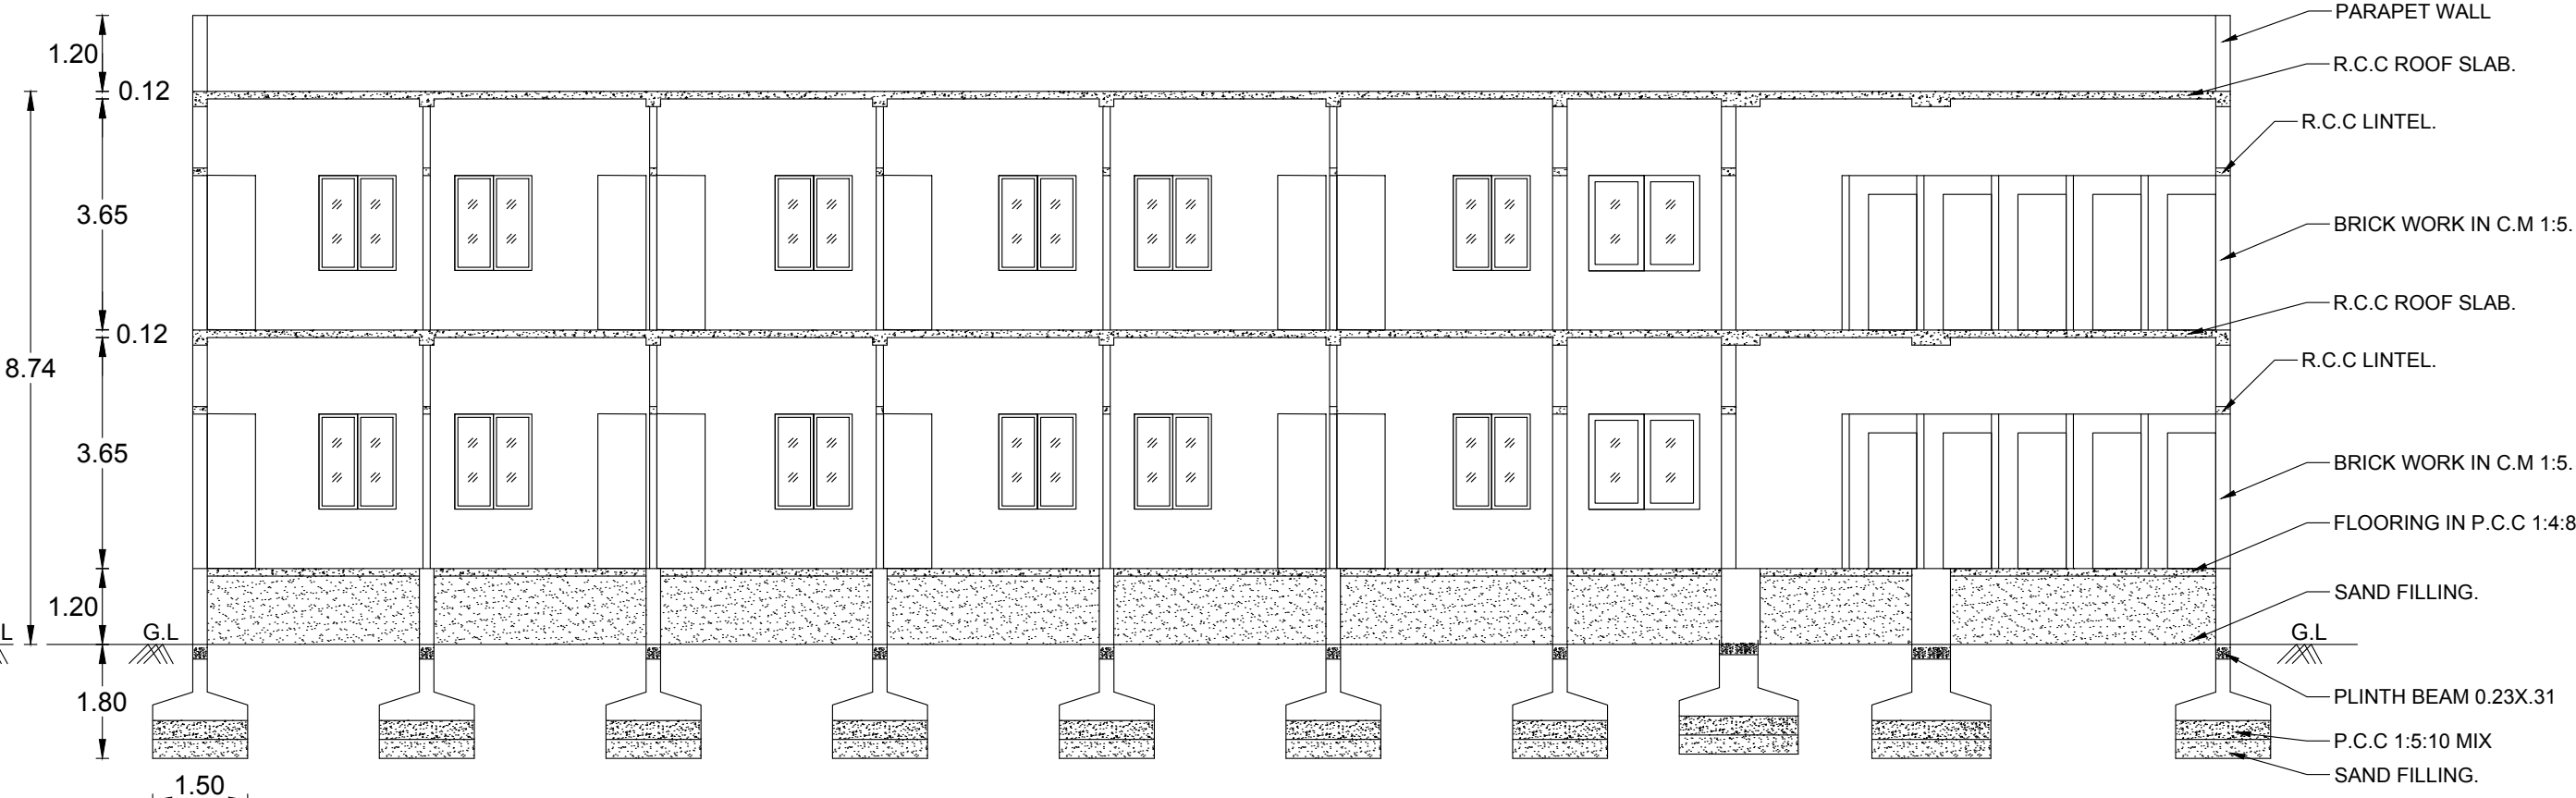

SECTION ON CD

SCHEDULE OF JOINERIES:-	
REFERENCE	METERS
MD - MAIN DOOR	2.00 x 2.44
GD - GLASS DOOR	0.86 x 2.44
D - DOOR	1.02 x 2.44
D1 - DOOR	1.22 x 2.44
D2 - DOOR	0.91 x 2.44
D3 - DOOR	0.82 x 2.44
W - WINDOW	1.83 x 1.52
W1 - WINDOW	1.83 x 1.52
W2 - WINDOW	1.52 x 1.52
V - VENTILATOR	0.61 x 0.91
V1 - VENTILATOR	0.91 x 0.91
V2 - VENTILATOR	1.22 x 0.91
V3 - VENTILATOR	1.52 x 0.91
V4 - VENTILATOR	2.14 x 0.91

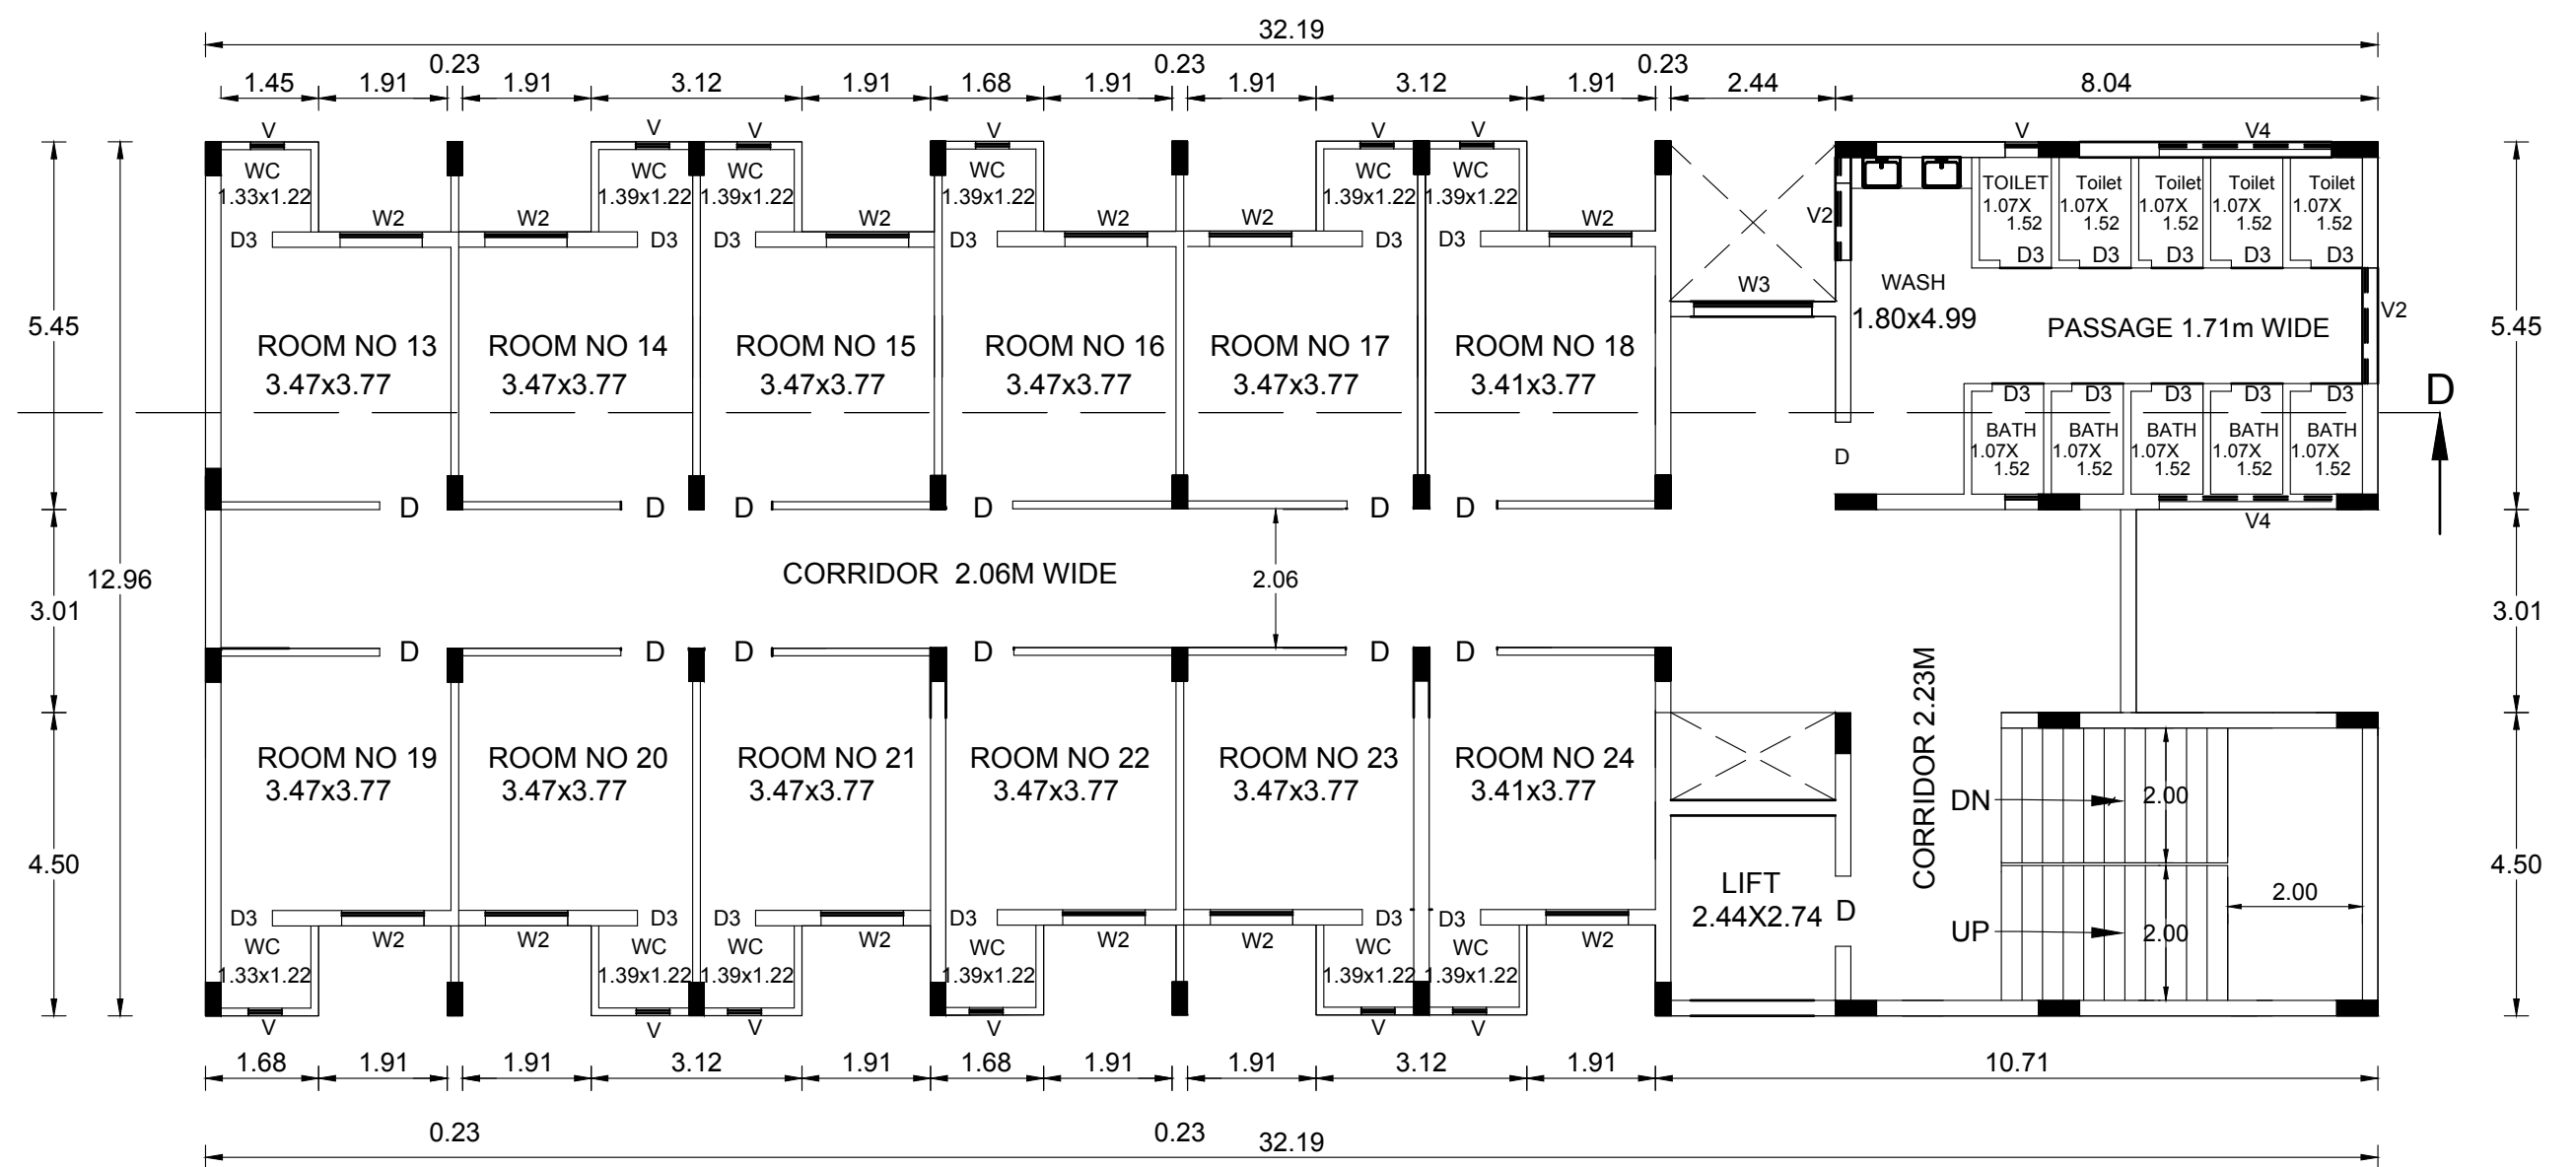

FIRST FLOOR PLAN

DISTRICT TOWN AND COUNTRY PLANNING OFFICE

TIRUCHIRAPPALLI DISTRICT

PLAN SHOWING THE PROPOSED CONSTRUCTION OF WOMENS NURSING COLLEGE BUILDING FOR G.NARAYANAN EDUCATIONAL TRUST IN S.F.No: 8/2A3B1, 8/2A3C1, 8/2A3E1, AT THAYANOR VILLAGE AND PANCHAYAT, SRIRANGAM TALUK, MANKANDAM PANCHAYAT UNION, TIRUCHIRAPPALLI DISTRICT.

ALL DIMENSIONS ARE IN METER

SCALE - 1: 200

ONLINE APPLICATION NO : SWP/BPA/0402104/2024.



REFERENCE:

SITE BOUNDARY - - - EXISTING ROAD - - -
PROPOSED BUILDING - - - DRIVEWAY - - -

AREA DETAIL

SITE AREA [as per document] - 9670.00 Sqm.

SITE AREA [as per fmb] - 9670.00 Sqm.

SITE AREA [as per super imposed] - 9670.00 Sqm.

PLOT AREA (minimum of above shall be taken into account)

PROPOSED BUILDING AREA DETAILS

DESCRIPTION	BLOCK - 1 AREA (SQM)		BLOCK - 2 AREA (SQM)		TOTAL AREA (SQM)
	F.S.I.	NON F.S.I.	F.S.I.	NON F.S.I.	
GROUND FLOOR	1171.37	-	368.70	-	1540.07
FIRST FLOOR	1020.05	-	368.70	-	1388.75
SECOND FLOOR	738.95	-	-	-	738.95
HEAD ROOM	-	-	-	48.13	48.13
TOTAL AREA	2930.37	-	737.40	48.13	3715.90

F.S.I = $3667.77/9670.00 = 0.379$.

PARKING DETAILS

Sl.NO	PARKING	PROVIDED
1)	CAR PARKING SPACE	36 NOS
2)	PHYSICALLY CHALLENGED CAR PARKING SPACE	4 NOS
3)	TWO WHEELER PARKING SPACE	80 NOS
4)	CYCLE PARKING SPACE	110 NOS

PROFESSIONAL DETAILS BASED ON FORM C

APPLICANT	N ARUN CHAIRMAN FOR G.NARAYANAN EDUCATIONAL TRUST	
REGISTERED ENGINEER	Er.S.NAGARAJ (RE/Gr-IDTCP/TRICHY/ SEPTEMBER 2024/168)	
STRUCTURAL ENGINEER	Er.V.KAILASAM (SE/Gr-ITLPA/MAY/2019/073)	
GEO - TECH ENGINEER	Er. I.V. ANIRUDHEN	
CONSTRUCTION ENGINEER	Er. A.JAYAKUMAR (R.E/Gr-ITLPA/033-MAY/2019)	

SCHEDULE OF JOINERIES:-

REFERENCE	METERS
MD - MAIN DOOR	2.00 x 2.44
GD - GLASS DOOR	0.86 x 2.44
D - DOOR	1.02 x 2.44
D1 - DOOR	1.22 x 2.44
D2 - DOOR	0.91 x 2.44
D3 - DOOR	0.82 x 2.44
W - WINDOW	1.83 x 1.52
W1 - WINDOW	1.83 x 1.52
W2 - WINDOW	1.52 x 1.52
V - VENTILATOR	0.61 x 0.91
V1 - VENTILATOR	0.91 x 0.91
V2 - VENTILATOR	1.22 x 0.91
V3 - VENTILATOR	1.52 x 0.91
V4 - VENTILATOR	2.14 x 0.91

Special Condition:










The building must be used for the purpose for which the approval is obtained. If it is used other than the approved one, then the planning permission is deemed to be canceled and action will be initiated under section 56 and 57 of Town and Country Planning Act 1971 without prior notice, considered as unauthorized construction.

BUILDING PERMISSION NO : BP/JD/DTCP (TD) No.131 /2024

PLANNING PERMISSION NO : PP/JD/DTCP (TD) No. 182 /2024

This Planning permission is valid for a period of 8 years from the date of e-sign

e-signed/-
Joint Director/Member secretary
District Town and Country Planning Officer
Tiruchirappalli District.

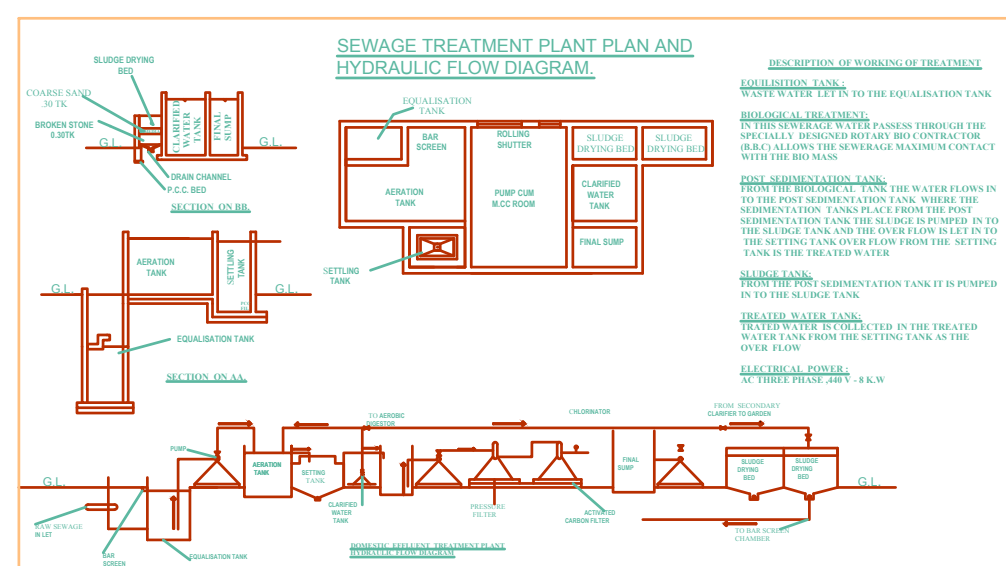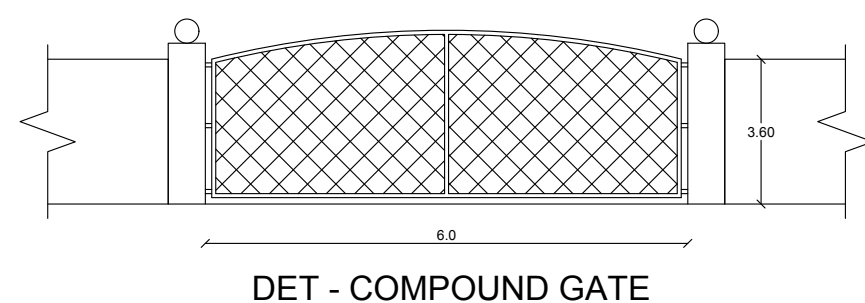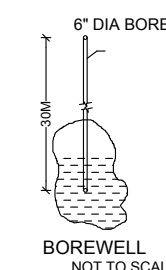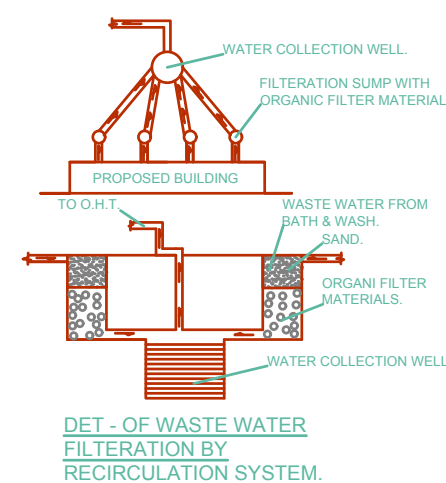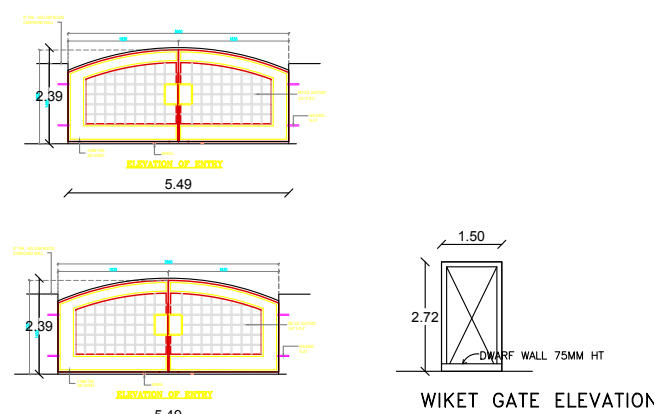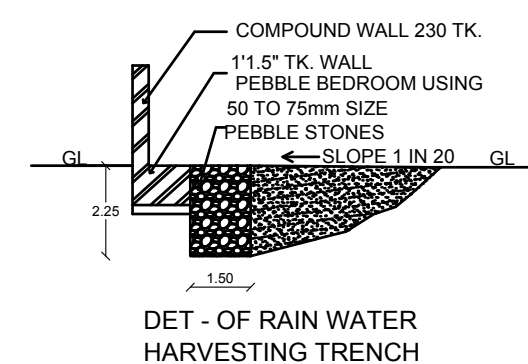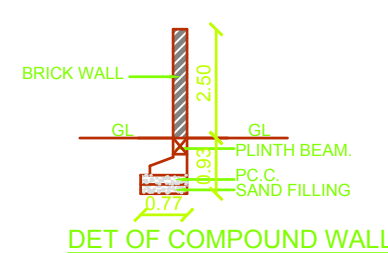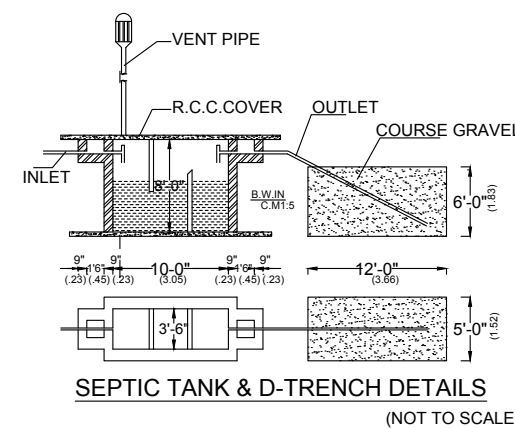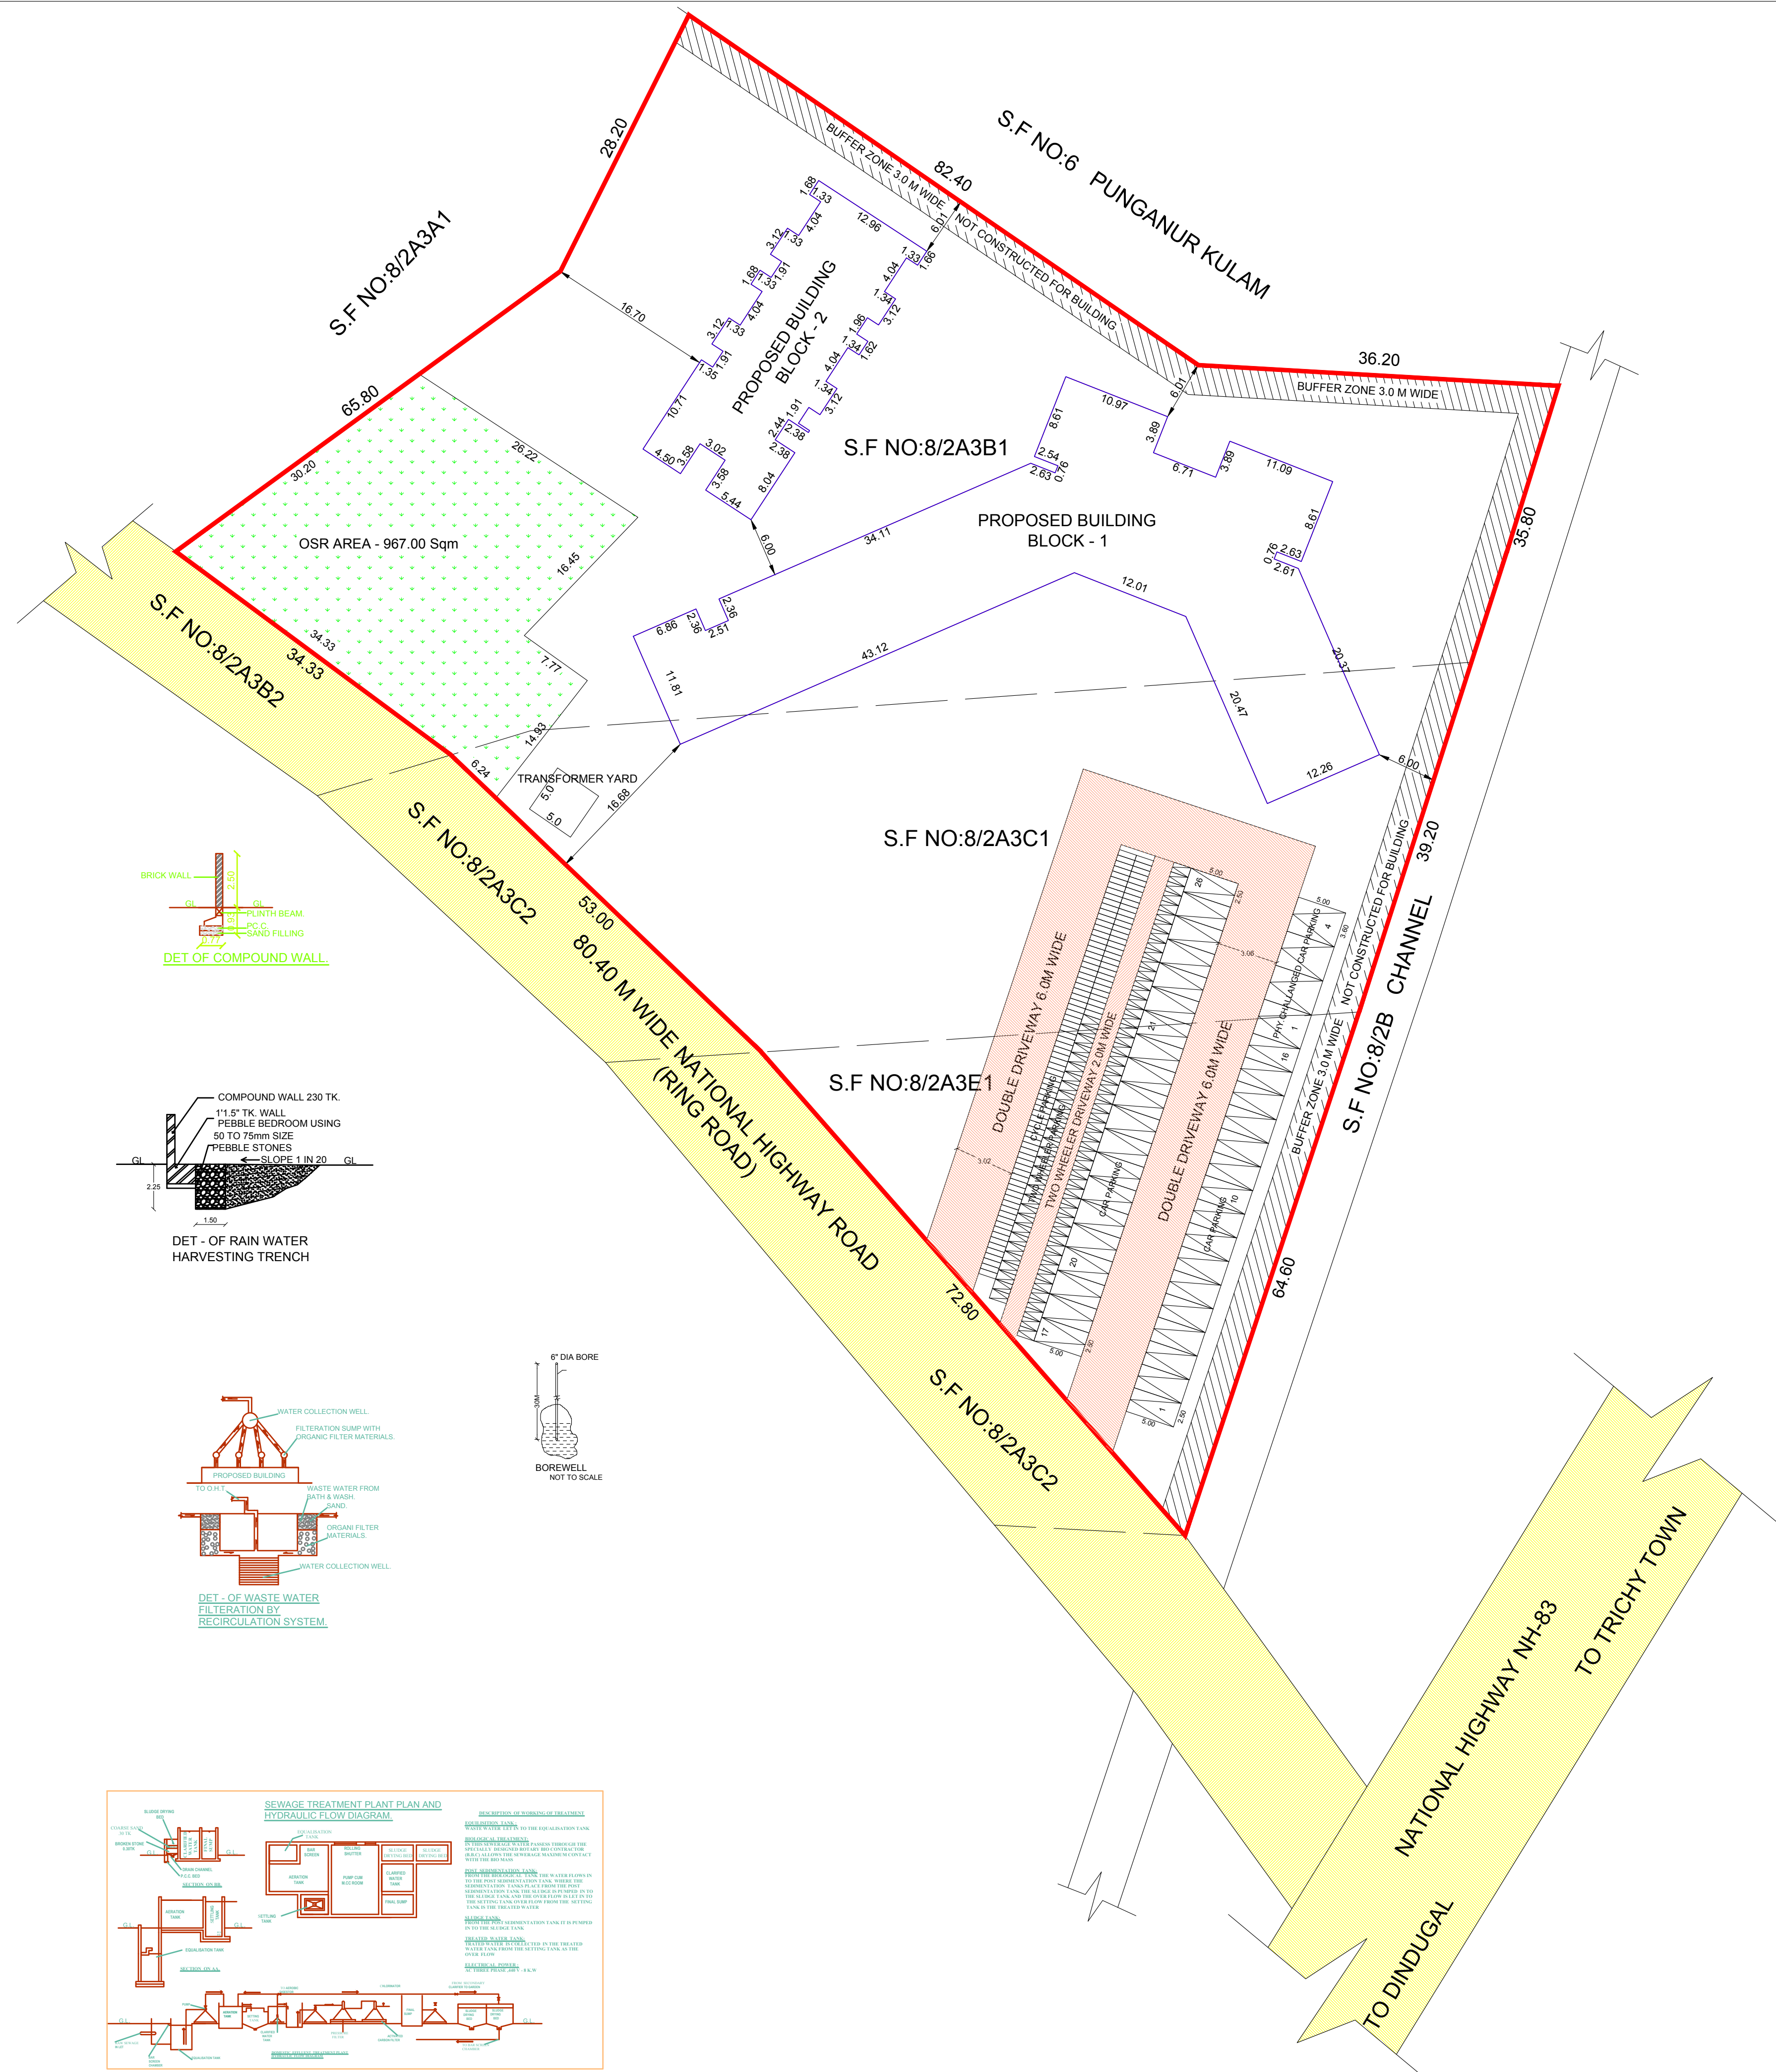

Eight ways to know a piece of land before you pay for it.

This report covers one part of the picture. These cover the rest, drawn from the same government records, for any property in Tamil Nadu.

LandLens One

Ask anything about a property and get an answer grounded in live government records, with the sources shown.

[/landlens/one](#)



Verify My Land

Every record check run on one property and returned as a single report.

[/landlens/verify-my-land](#)



Legal Opinion

An advocate's written opinion on the title, built on the records we pull for it.

[/landlens](#)



One Map

Every layer on one map: the parcel, its boundary, zoning, water bodies and what sits around it.

[/landlens/one/map](#)



PriceMap

What land actually changed hands for around this plot, taken from the registered deeds.

[/landlens/pricemap](#)



Build Scope

What you are allowed to build here: floor space, height, coverage and setbacks.

[/landlens/build-scope](#)



Property Tracker

Watch a property and hear about it when something new is registered against it.

[/landlens/property-tracker](#)



Deal Room

Run the transaction in one place: documents, stamping, signatures and the parties.

[/landlens/deal-room](#)



Twenty-four checks you can run yourself, at no cost.

Records and verification

The registers themselves, read for you.

Encumbrance Certificate

Patta and Chitta

Field Measurement Sketch

EC Analyzer

Bank charge check

Court case search

Seller background check

Approval check by survey

Value and duty

What it is worth and what it costs to register.

Guideline value by street

Guideline value by survey

Stamp duty and registration fees

Capital gains

Floor space index

Area unit converter

Zoning and land use

What the plan says can happen on this land.

Land use zone finder

CMDA land use check

Coastal regulation zone

Master plan check

Water bodies finder

Airport height clearance

Registers and directories

Who holds it, and which office keeps the record.

Find your registering office

Temple property check

Waqf property check

RERA register



Every free tool
/tools



Services we run
for you
/services



The LandLens
suite
/landlens/one



Every claim in this document traces back to a government record.

Legal opinions, due diligence and title verification

Building plan, layout and sub-division approvals

Completion and occupancy certificates, regularisation

Escrow, negotiation and NRI property management

Land survey, soil testing, architecture and construction

Verified RealEstate
3/350/2 Mettukuppam,
OMR Thoraipakkam,
Chennai 600 097, India
hello@verified.realestate
+91 9996 12 9996

Prepared from the registers named on the page each finding sits on. Where a register could not be read, this document says so in its place rather than leaving the gap to be read as a clean result.

