

PP

APPROVAL RECORD

Planning Permission

Tiruchirappalli
Tiruchirappalli district, Tamil Nadu







APPROVAL TYPE
Building Plan

ISSUING AUTHORITY
DTCP

The approval as the planning authority issued it, reproduced in full behind this page.

An approval speaks to what was sanctioned, not to what was built. Completion is a separate record.

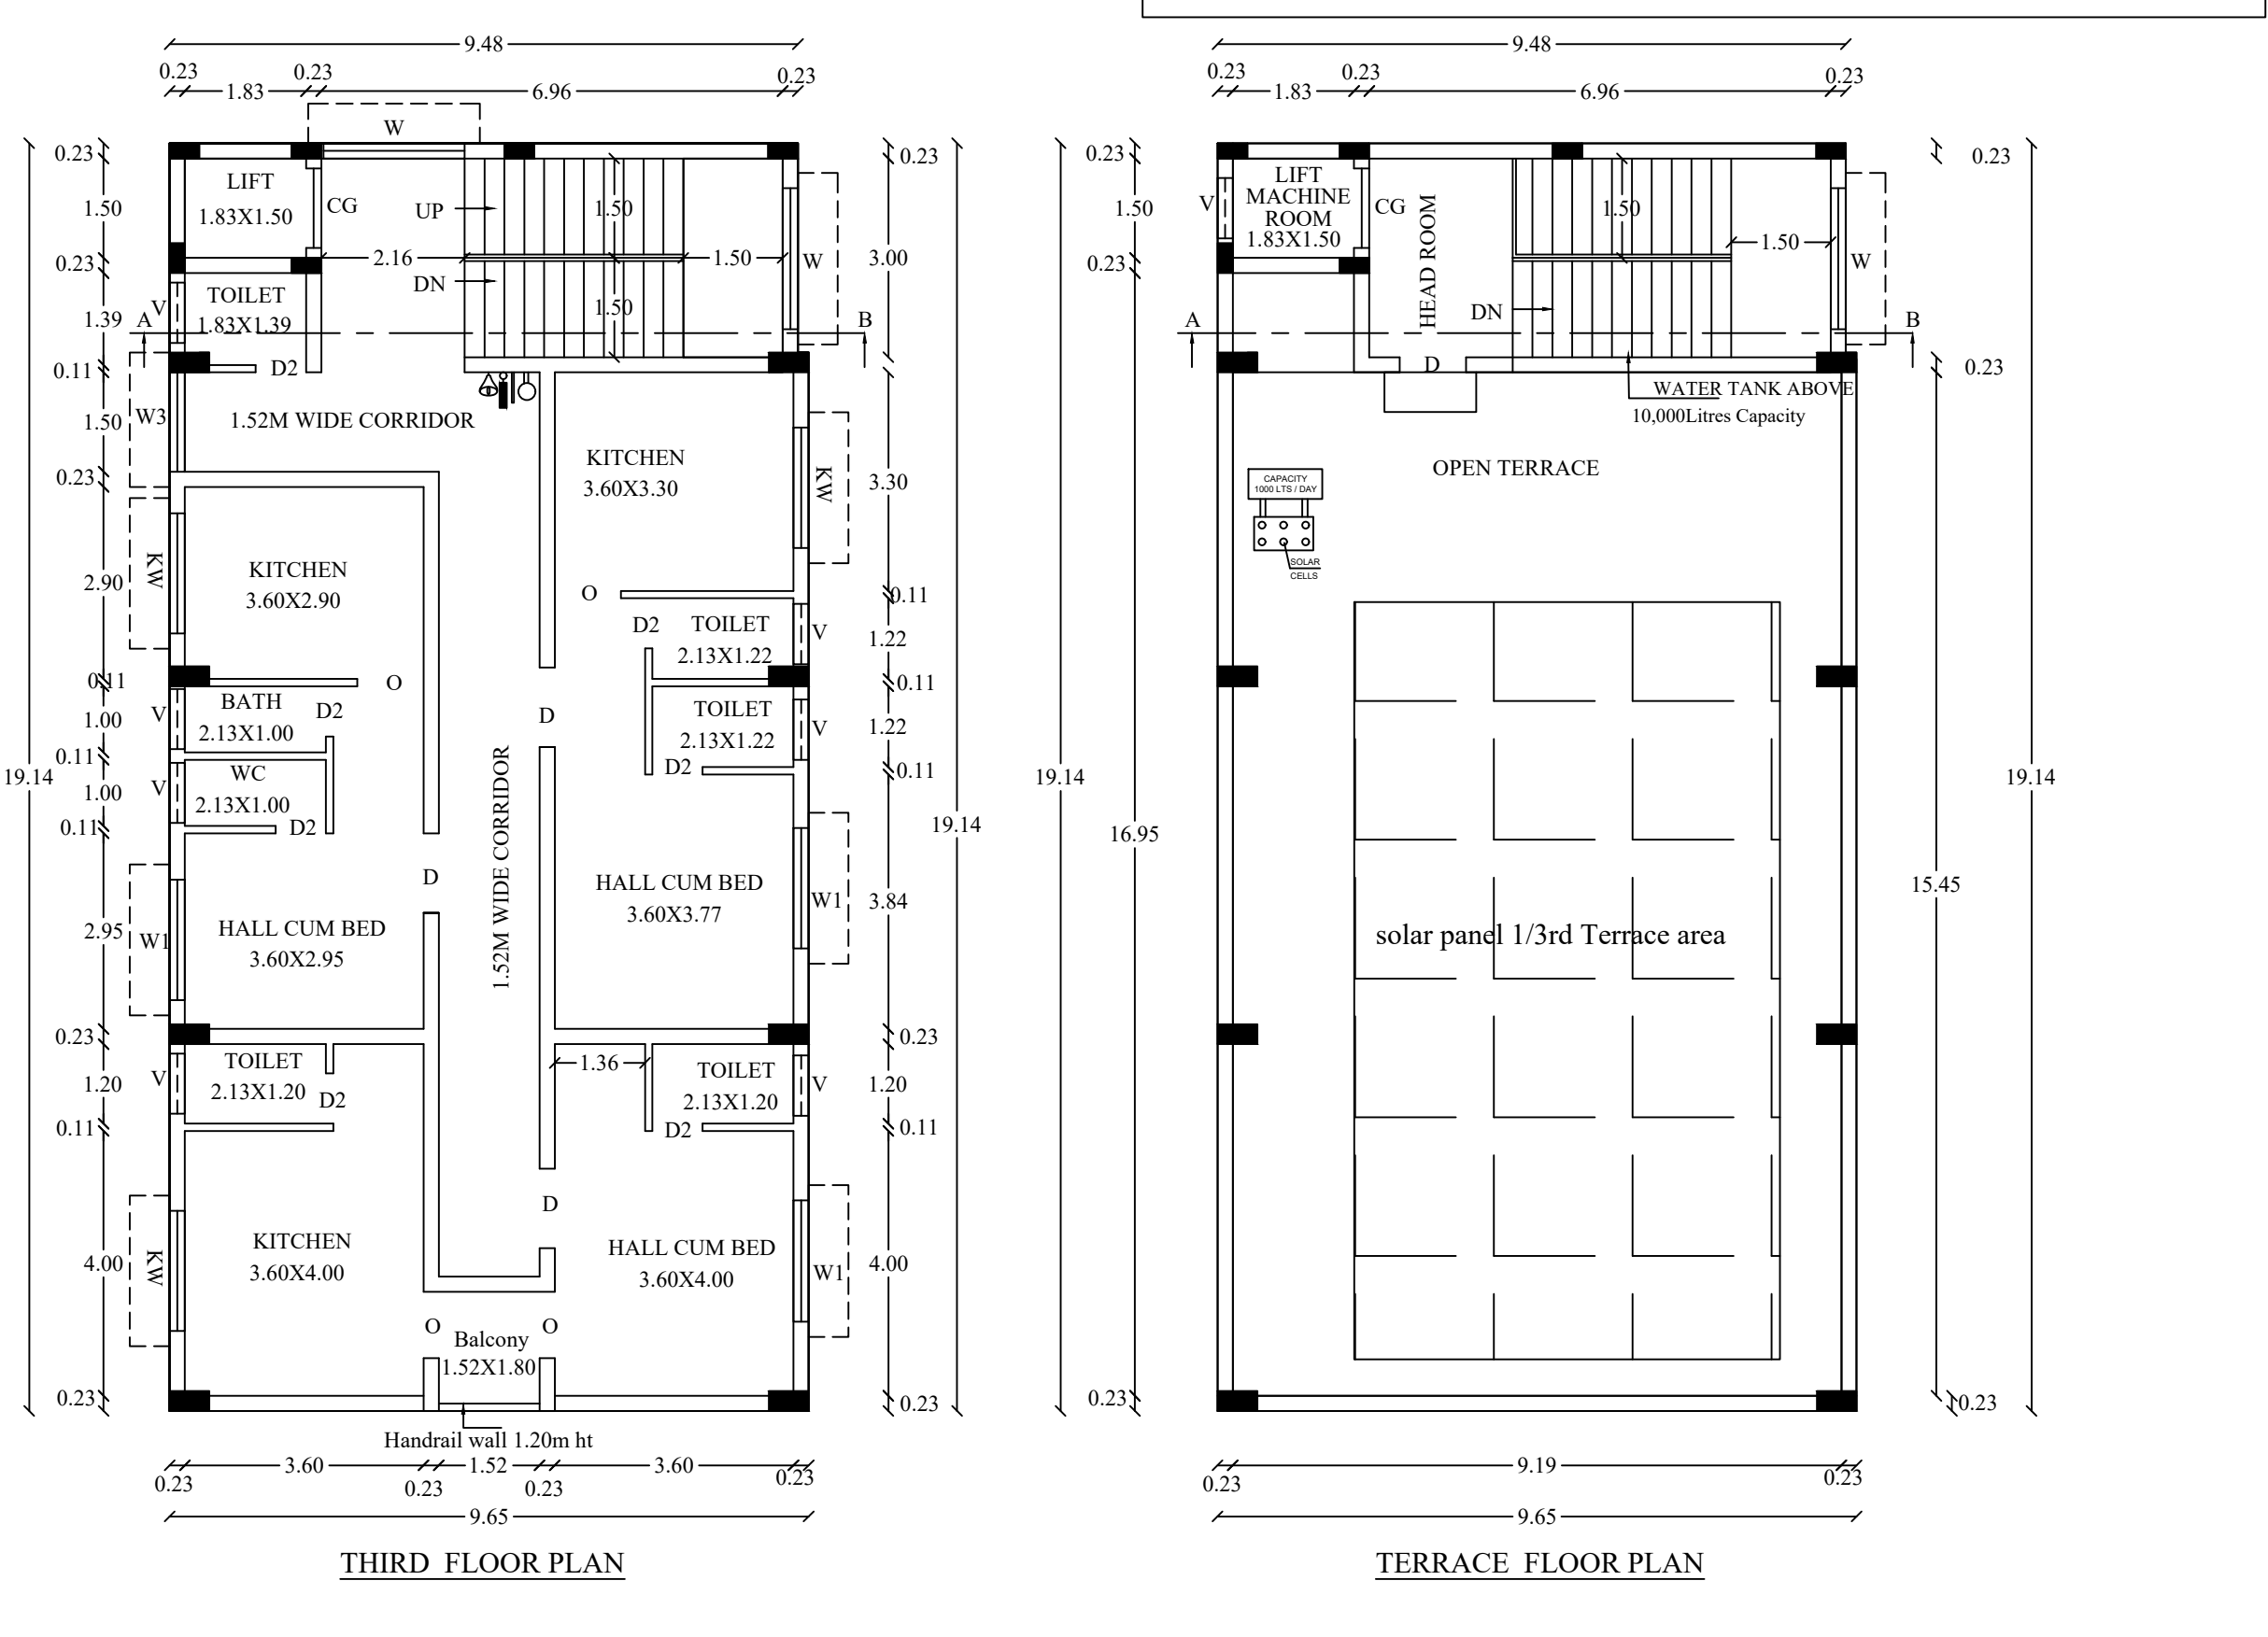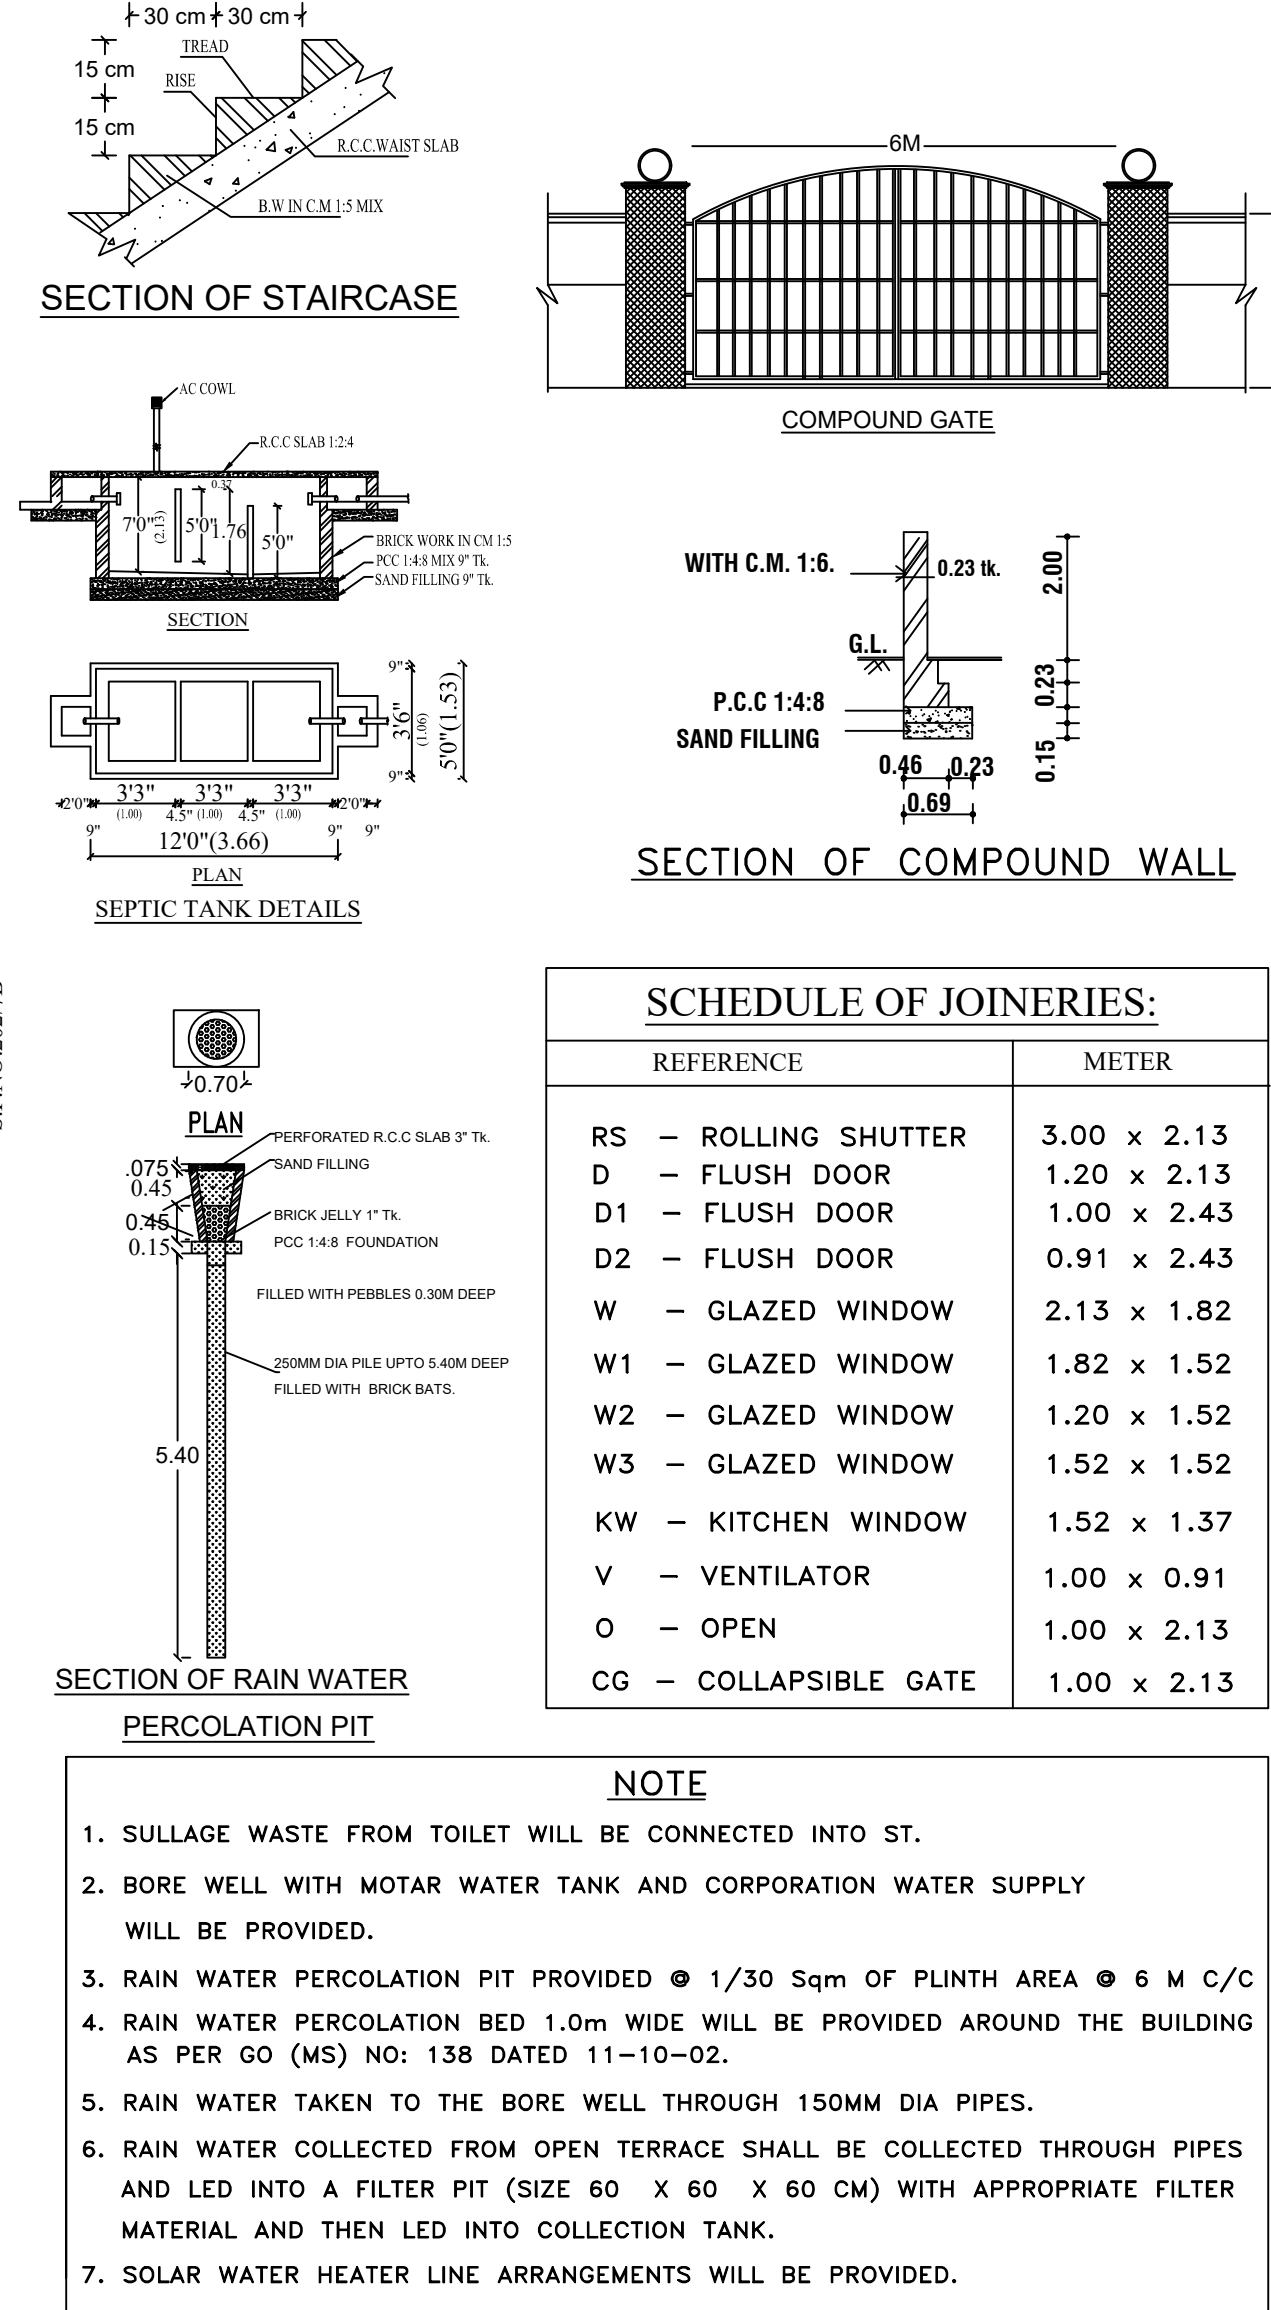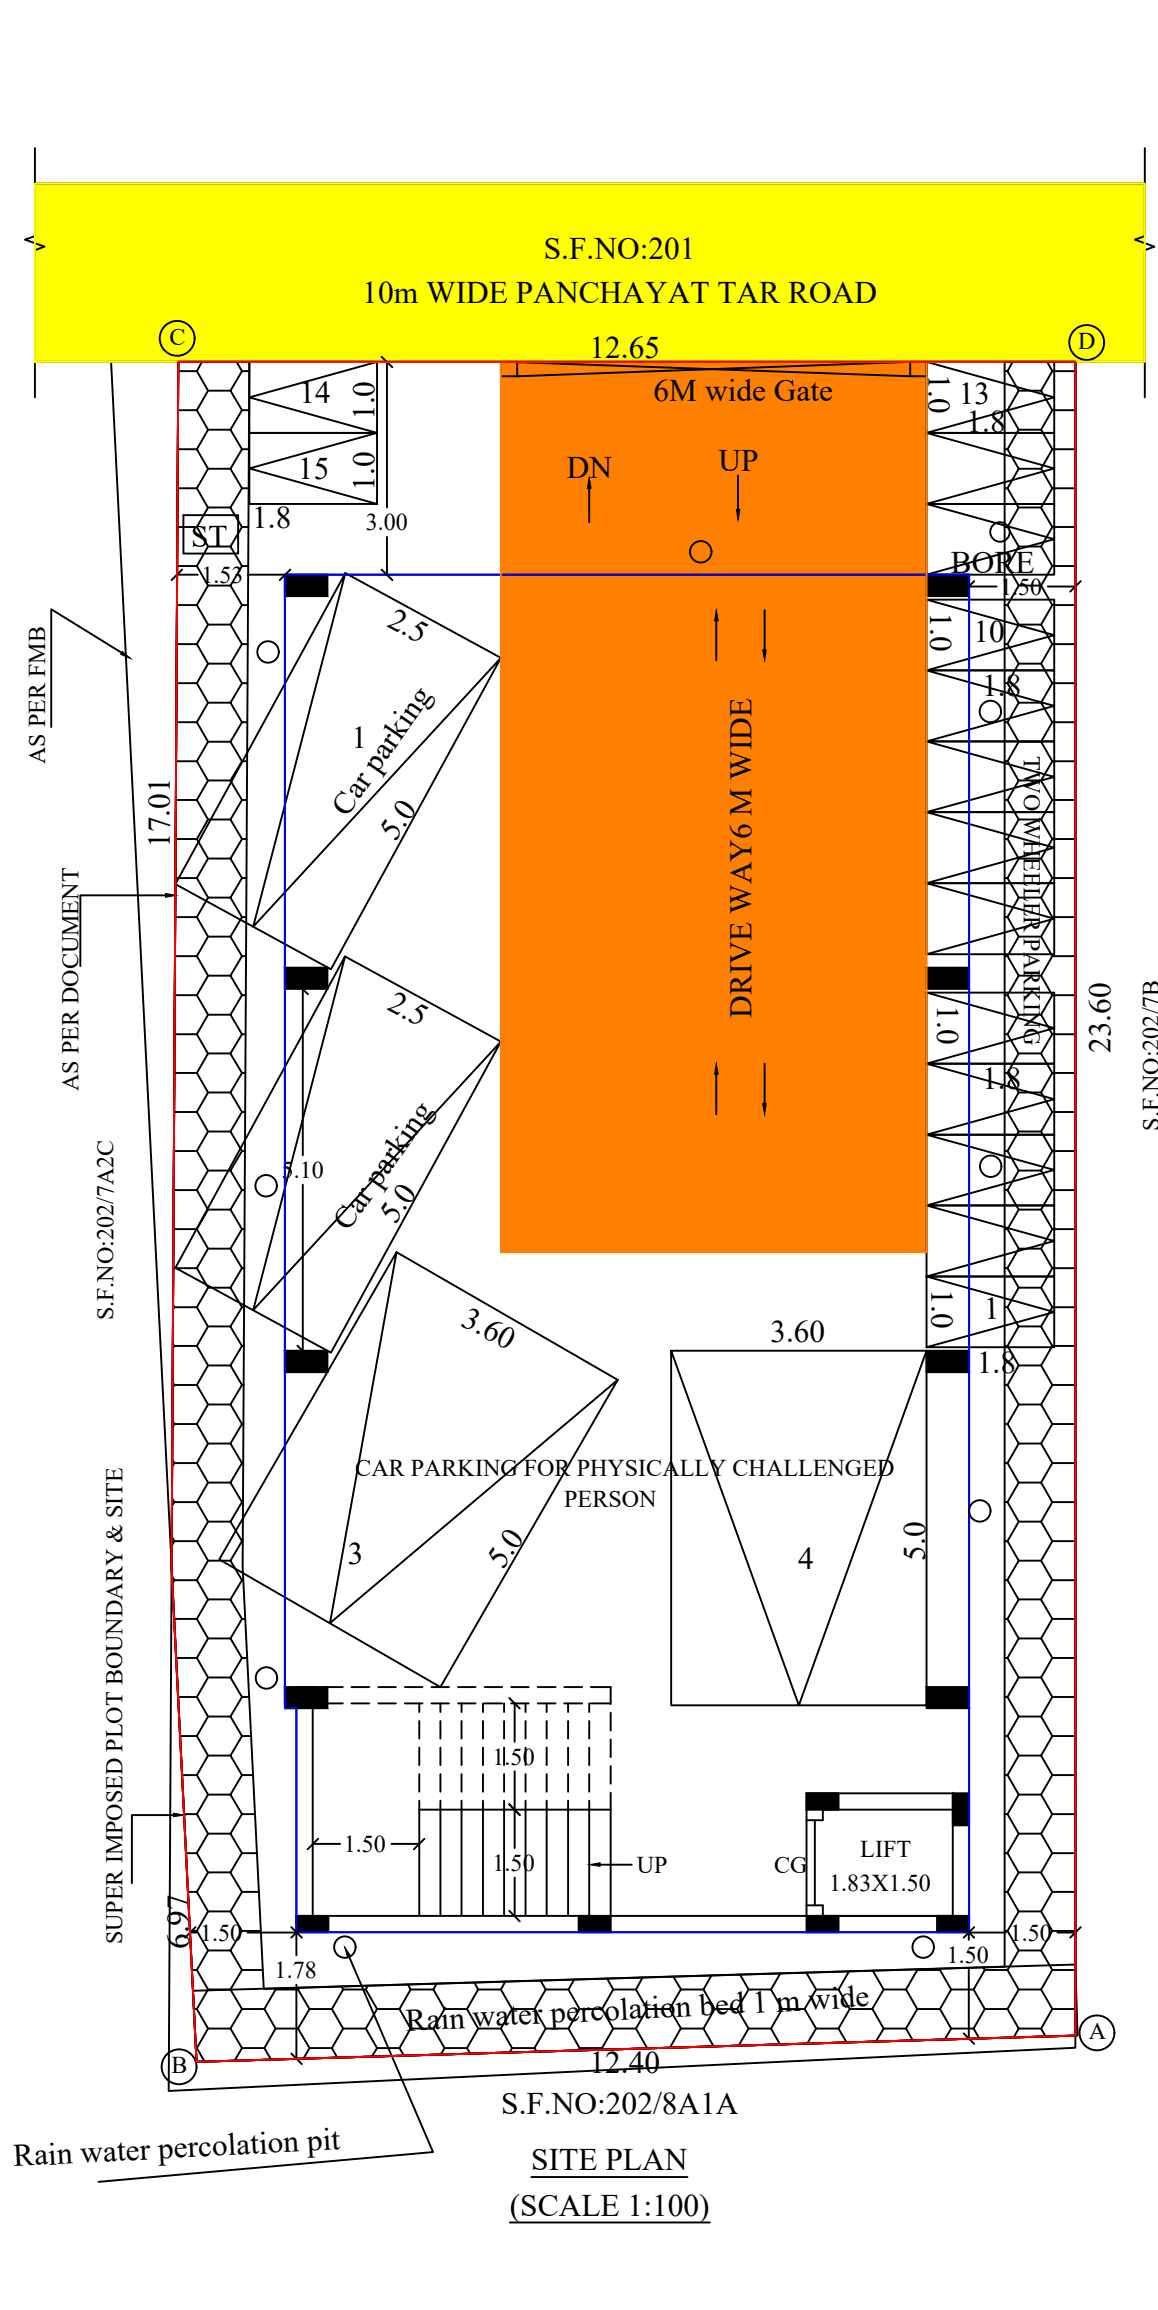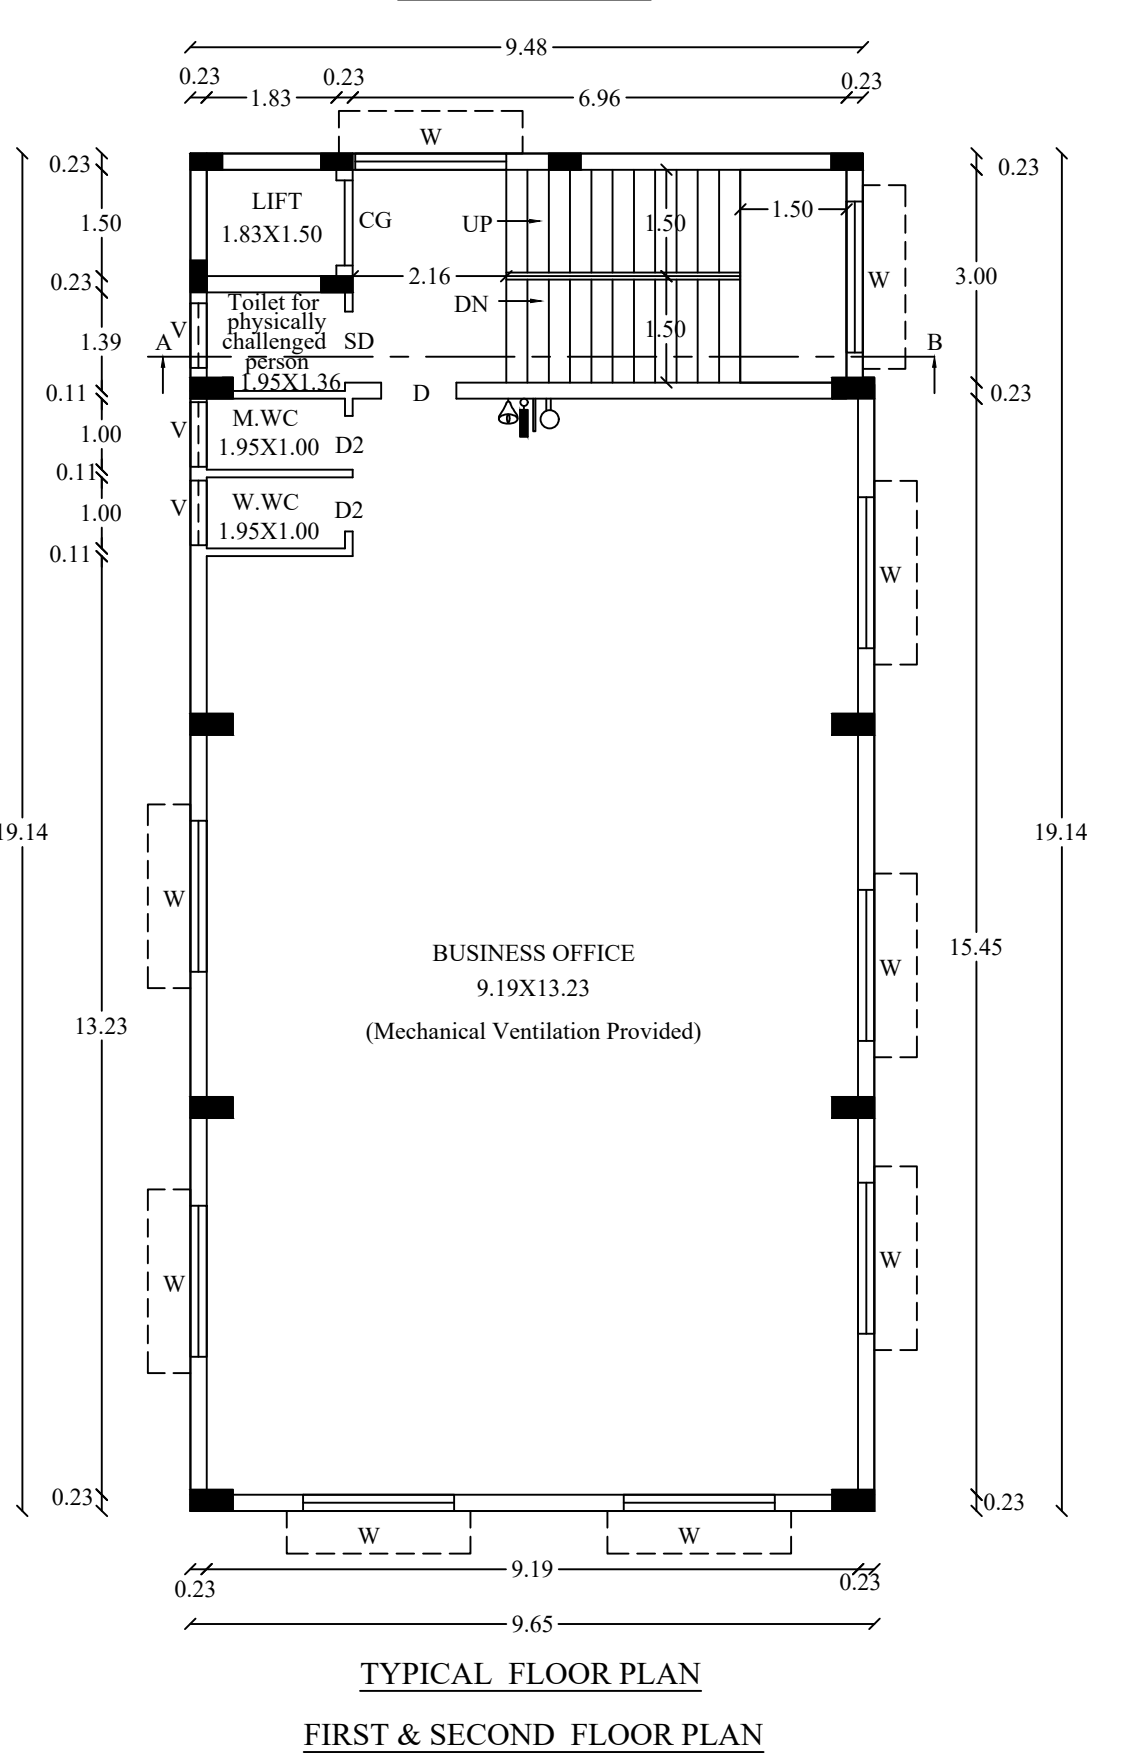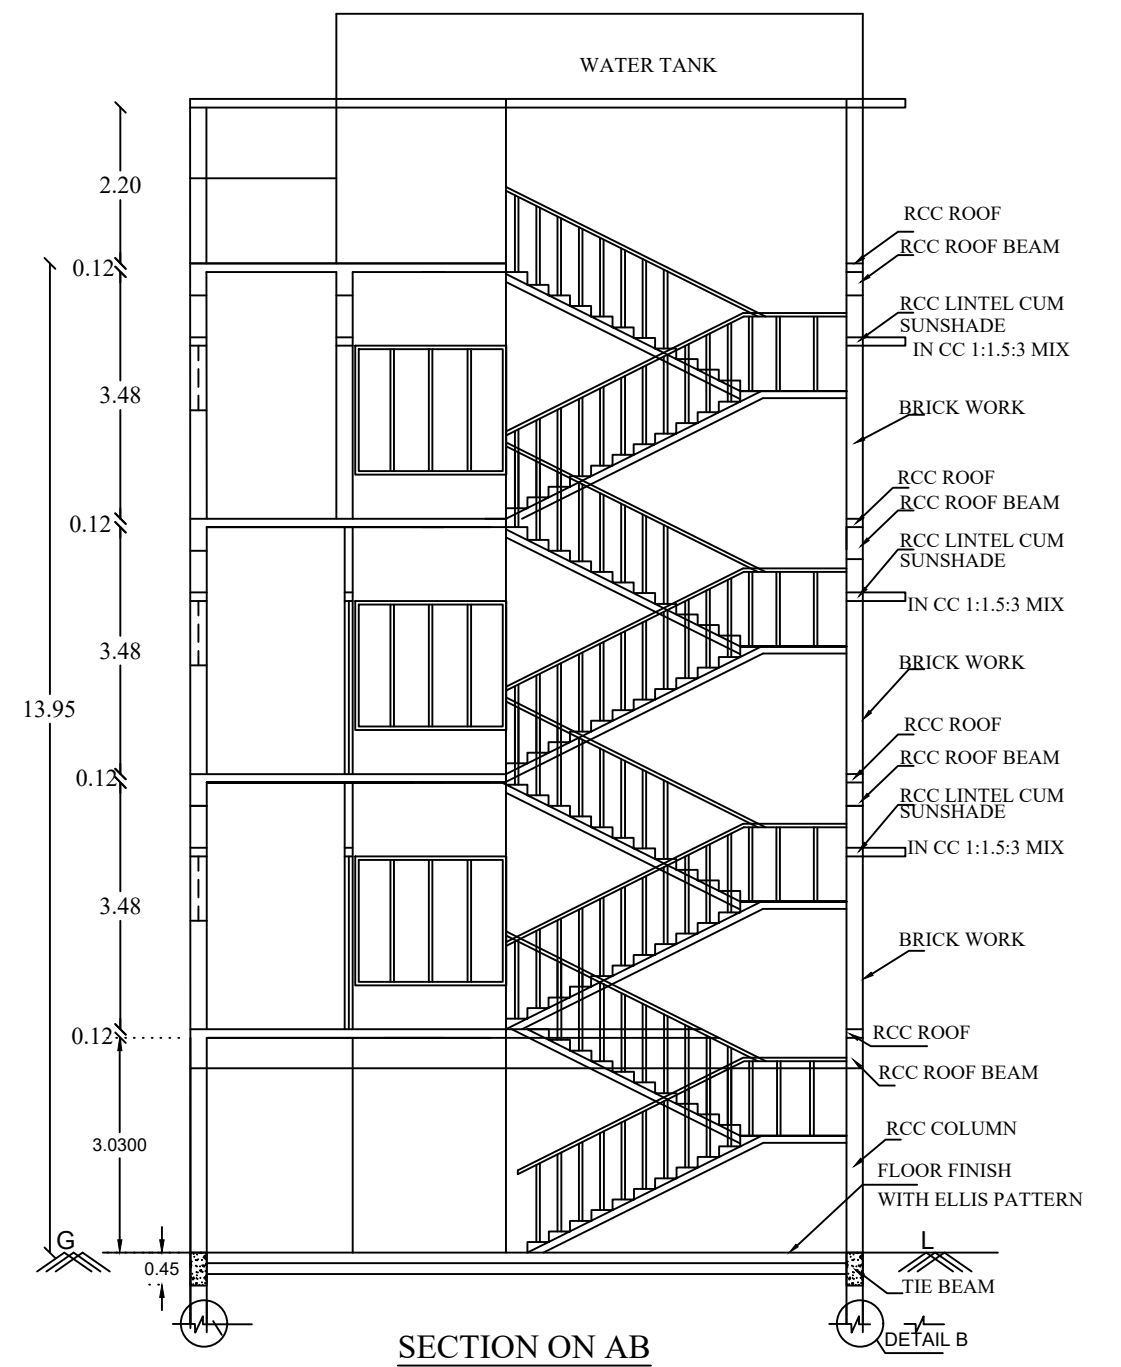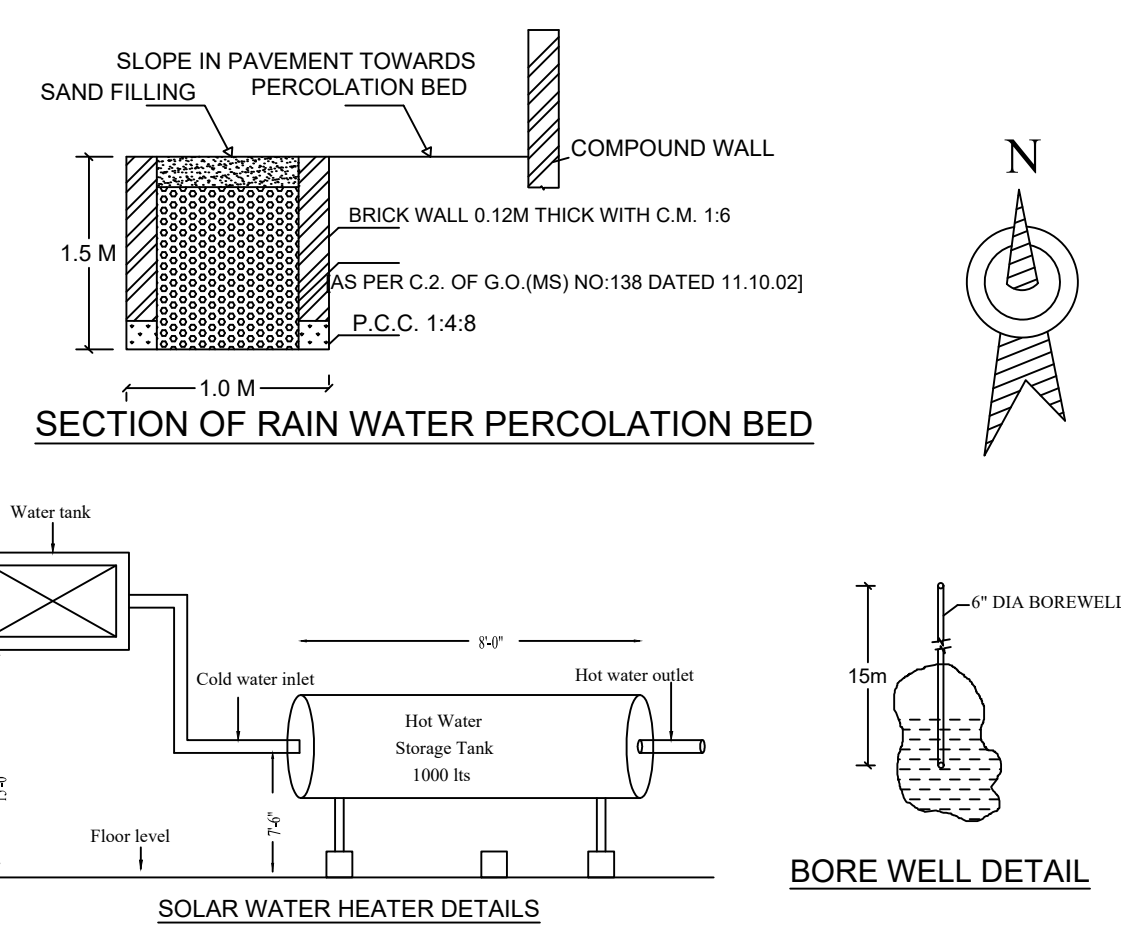

DISTRICT TOWN AND COUNTRY PLANNING OFFICE
TIRUCHIRAPPALLI DISTRICT

PLAN SHOWING THE PROPOSED CONSTRUCTION OF BUSINESS OFFICE CUM SERVICE APARTMENT BUILDING IN PLOT NO: 3, DOOR NO: 1084, S.F.NO:202/7A2D (OLD S.F.NO: 202/7A2) , VENGATESAPURAM VILLAGE, MADHURAPURI PANCHAYAT, THURAIYUR PANCHAYAT UNION, THURAIYUR TALUK, TRICHY DISTRICT.

ALL DIMENSIONS ARE IN METER.
SCALE - 1:100
Online Application Number: SWP/BPA/425388/2025

REFERENCE:

Existing Road	
Site Boundary	
Proposed Building	

AREA DETAILS

DESCRIPTION	SQ.M
PLOT AREA AS PER DOCUMENT	306.00
PLOT AREA AS PER PATTI	300.00
SUPER IMPOSED PLOT AREA	301.16
MINIMUM AREA SHOULD BE TAKEN INTO ACCOUNT	

PROPOSED BUILTUP AREA

Sl. NO.	DESCRIPTION	F.S.I AREA (SQM)	NON F.S.I AREA (SQM)	TOTAL AREA (SQM)
1)	STILT FLOOR AREA (Parking)	—	184.17	184.17
2)	FIRST FLOOR AREA	184.17	—	184.17
3)	SECOND FLOOR AREA	184.17	—	184.17
4)	THIRD FLOOR AREA	184.17	—	184.17
5)	HEAD ROOM AREA	—	29.77	29.77
6)	TOTAL	552.51	213.94	766.45
7)	VACANT AREA	—	—	115.83

$$\text{PLOT COVERAGE} = 184.17 / 300.00 \times 100 = 61.39 \%$$

$$\text{F.S.I} = 552.51 / 300.00 = 1.842$$

SL NO.	PARKING	REQUIRED	PROVIDED
1	TWO WHEELER PARKING SPACE	15 NOS	15 NOS
2	CAR PARKING SPACE	4 NOS	4 NOS

APPLICANT	CONSTRUCTION ENGINEER
-----------	-----------------------

G. Ananthakumari
Er. S. Seetha Devi, DCE,
Construction Engineer,
Reg. No. CE 0107 / TRCA / J. 04/2008
No. 62/01, Gandhi Nagar, Etam, Tiruchengode.
Mobile : 90950 94918.

REGISTERED ENGINEER	REGISTERED STRUCTURAL ENGINEER
------------------------	-----------------------------------


Er. N. Nanthakumar, M.E(Struct), M.Sc(REV),
 Registered Engineer,
 Reg. No: REG/4/OTEP / Trichy/54/2024/065
Nanthakumar
 No.2, 1st Cross, Srivishva Nagar, 7th Main Road,
 Vayalar Road, Trichy-17. Mob:88387 45781.


Er. N. Nanthakumar, M.E(Struct), M.Sc(REV),
 Structural Engineer,
 Reg. No: SE-6/1/OTEP / TRICHY/54/2024/26
Nanthakumar
 No.2, 1st Cross, Srivishva Nagar, 7th Main Road,
 Vayalar Road, Trichy-17. Mob:88387 45781.

DISTRICT TOWN AND COUNTRY PLANNING OFFICE
TIRUCHIRAPPALLI DISTRICT

BUILDING PERMISSION NO. - BP/JD/DTCP (TD) No. 23/2025

This Planning permission is valid for a period of 8 years from the date of e-sign

e-signed
Joint Director
District Town and Country Planning office
Tiruchirappalli District

Eight ways to know a piece of land before you pay for it.

This report covers one part of the picture. These cover the rest, drawn from the same government records, for any property in Tamil Nadu.

LandLens One

Ask anything about a property and get an answer grounded in live government records, with the sources shown.

[/landlens/one](#)



Verify My Land

Every record check run on one property and returned as a single report.

[/landlens/verify-my-land](#)



Legal Opinion

An advocate's written opinion on the title, built on the records we pull for it.

[/landlens](#)



One Map

Every layer on one map: the parcel, its boundary, zoning, water bodies and what sits around it.

[/landlens/one/map](#)



PriceMap

What land actually changed hands for around this plot, taken from the registered deeds.

[/landlens/pricemap](#)



Build Scope

What you are allowed to build here: floor space, height, coverage and setbacks.

[/landlens/build-scope](#)



Property Tracker

Watch a property and hear about it when something new is registered against it.

[/landlens/property-tracker](#)



Deal Room

Run the transaction in one place: documents, stamping, signatures and the parties.

[/landlens/deal-room](#)



Twenty-four checks you can run yourself, at no cost.

Records and verification

The registers themselves, read for you.

Encumbrance Certificate

Patta and Chitta

Field Measurement Sketch

EC Analyzer

Bank charge check

Court case search

Seller background check

Approval check by survey

Zoning and land use

What the plan says can happen on this land.

Land use zone finder

CMDA land use check

Coastal regulation zone

Master plan check

Water bodies finder

Airport height clearance

Value and duty

What it is worth and what it costs to register.

Guideline value by street

Guideline value by survey

Stamp duty and registration fees

Capital gains

Floor space index

Area unit converter

Registers and directories

Who holds it, and which office keeps the record.

Find your registering office

Temple property check

Waqf property check

RERA register



Every free tool
/tools



Services we run
for you
/services



The LandLens
suite
/landlens/one



Every claim in this document traces back to a government record.

Legal opinions, due diligence and title verification

Building plan, layout and sub-division approvals

Completion and occupancy certificates, regularisation

Escrow, negotiation and NRI property management

Land survey, soil testing, architecture and construction

Verified RealEstate
3/350/2 Mettukuppam,
OMR Thoraipakkam,
Chennai 600 097, India
hello@verified.realestate
+91 9996 12 9996

Prepared from the registers named on the page each finding sits on. Where a register could not be read, this document says so in its place rather than leaving the gap to be read as a clean result.

