

PP

APPROVAL RECORD

Planning Permission

Tiruchirappalli district, Tamil Nadu

APPROVAL TYPE


Building Plan

ISSUING AUTHORITY


Rural Panchayat

The approval as the planning authority issued it, reproduced in full behind this page.


An approval speaks to what was sanctioned, not to what was built. Completion is a separate record.

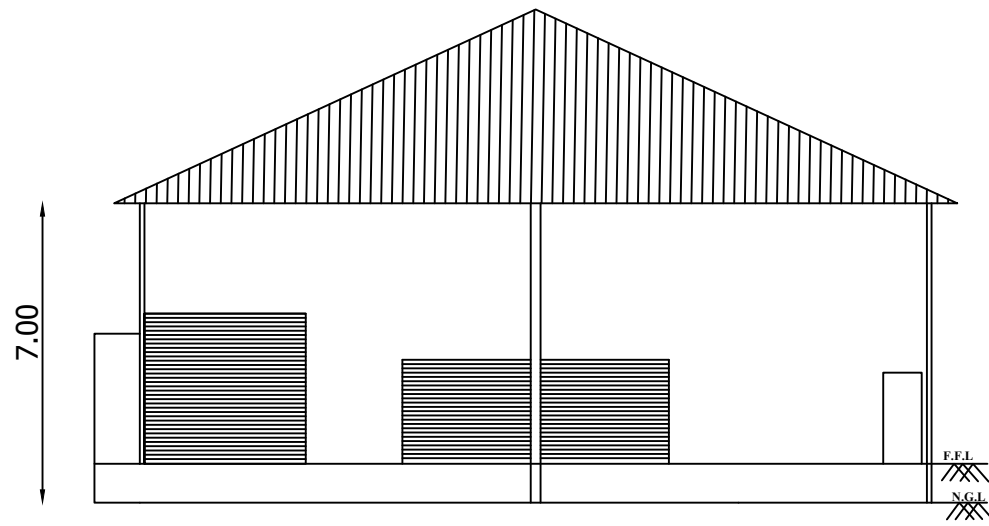



ELEVATION

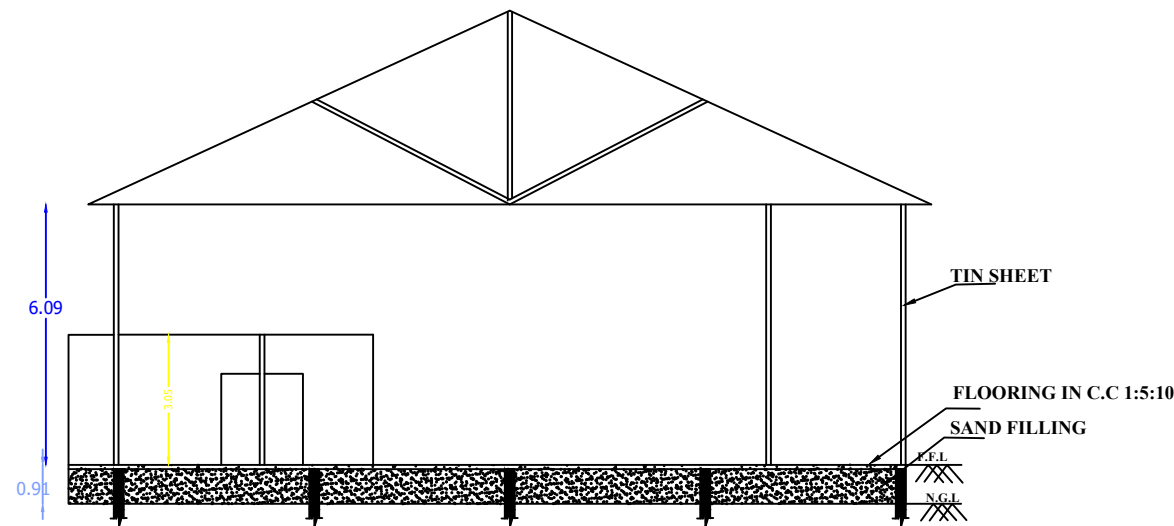

SECTION-AA

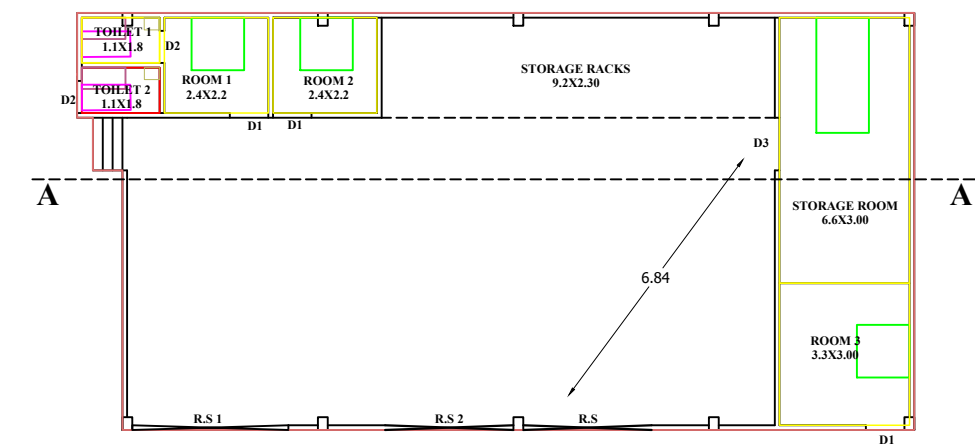


GROUND FLOOR

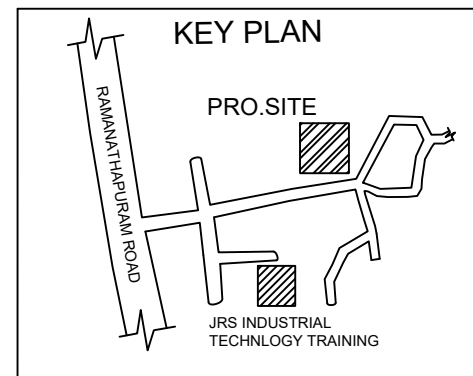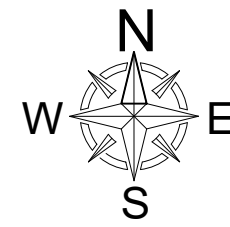


SPECIFICATIONS:

1. R.C.C FOOTINGS FOR FOUNDATION IN M20 MIX
2. R.C.C. COLUMNS IN M20 MIX
3. R.C.C. ROOF SLAB AND BEAMS IN M20 MIX
4. 9" BRICK WORK IN C.M 1:5 IN SUPER STRUCTURE
5. COUNTRY WOOD DOORS WITH FLUSH SHUTTERS
6. COUNTRY WOOD GLAZED WINDOWS
7. INTERNAL PLASTERING IN C.M 1:4
8. EXTERNAL PLASTERING IN CM 1:5
9. WEATHERING COURSE IN BRICK JELLY LIME CONCRETE 1:3 MIX
10. WEATHERING TILES IN 9"X9" BURNT CLAY TILES IN LAID IN 1:3 MIX


S.NO 299

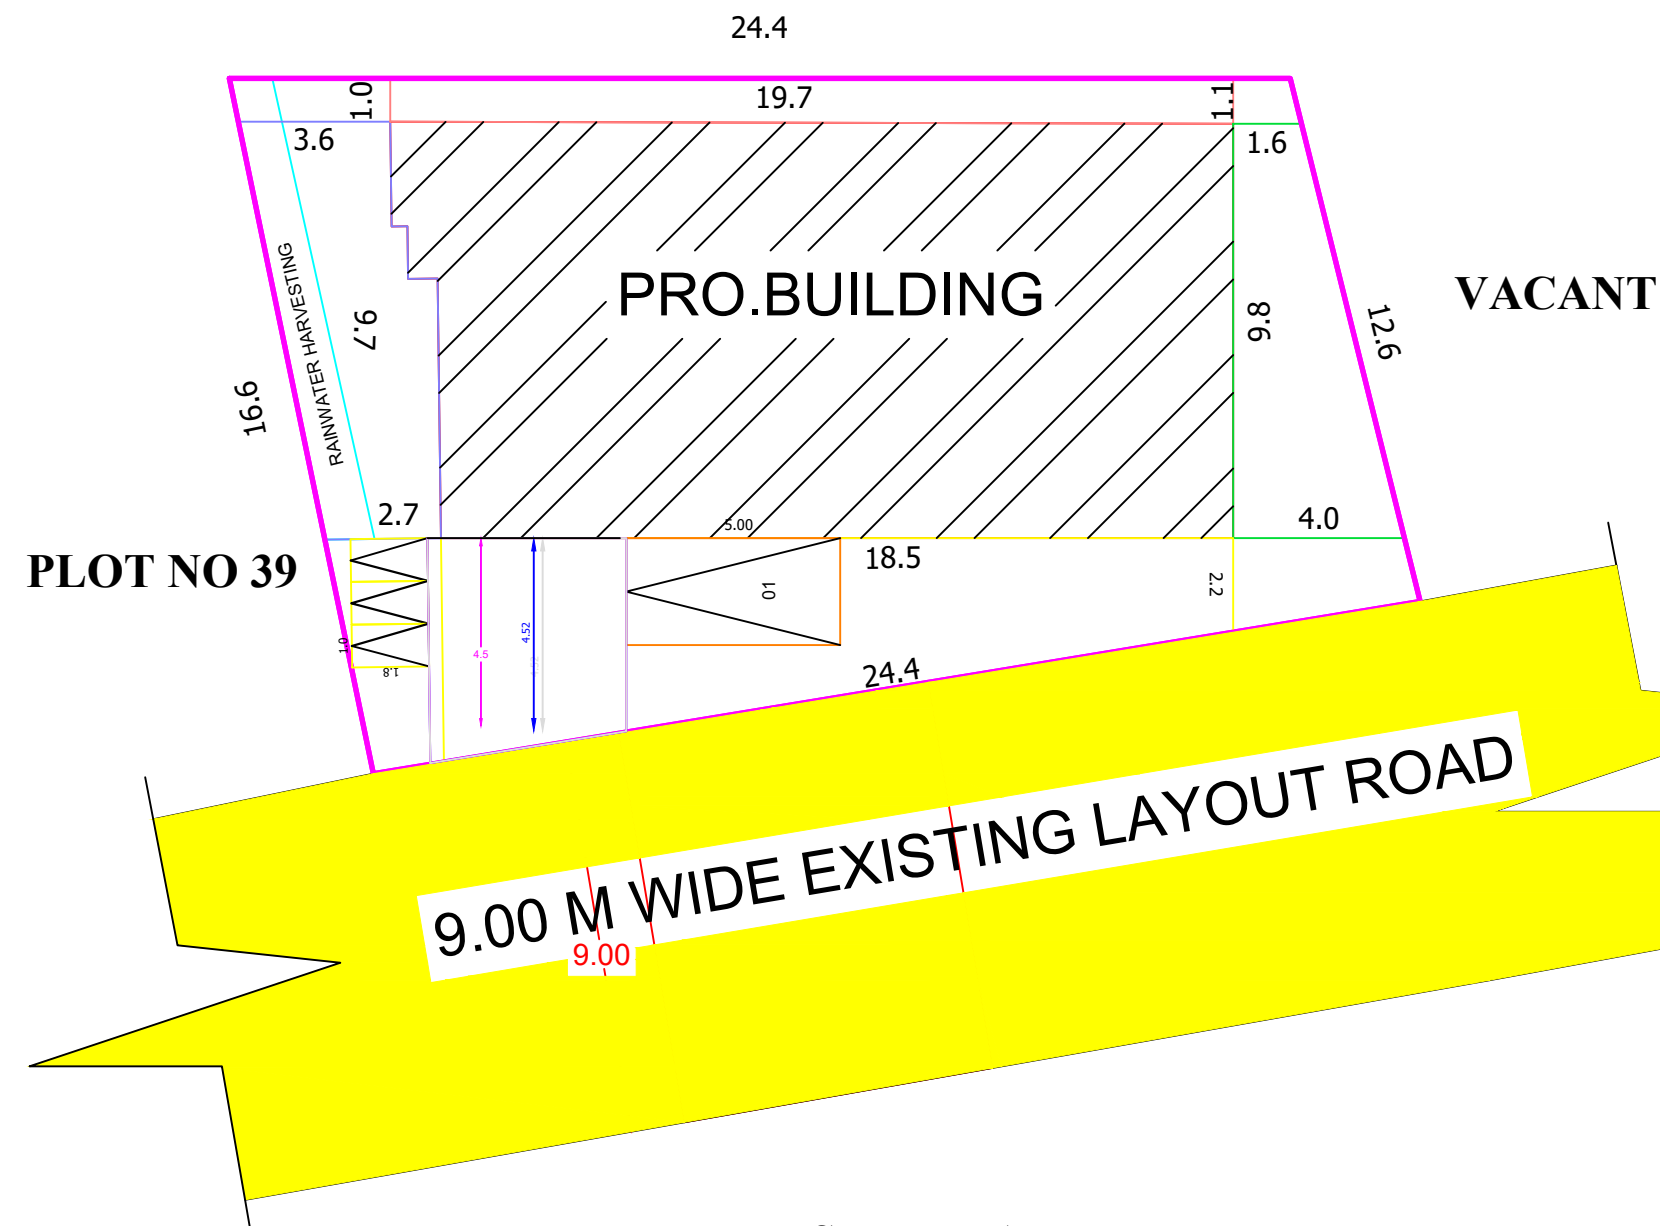


SITE PLAN

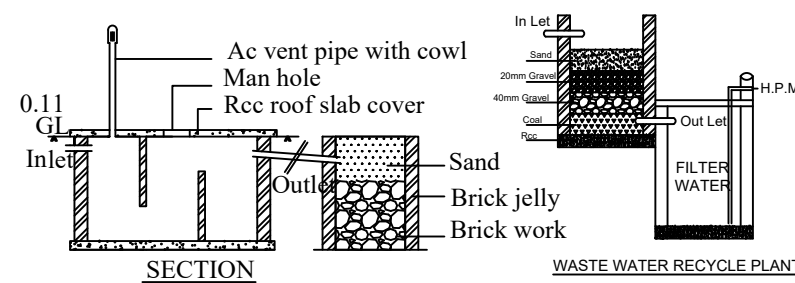


WASTE WATER RECYCLE PLANT

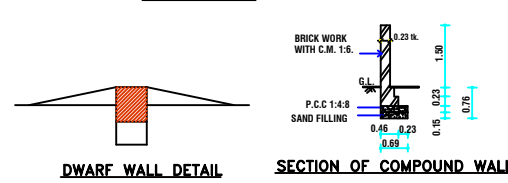


SECTION OF COMPOUND WALL

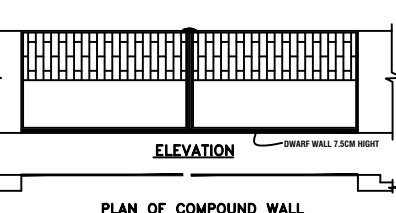


PLAN OF COMPOUND WALL

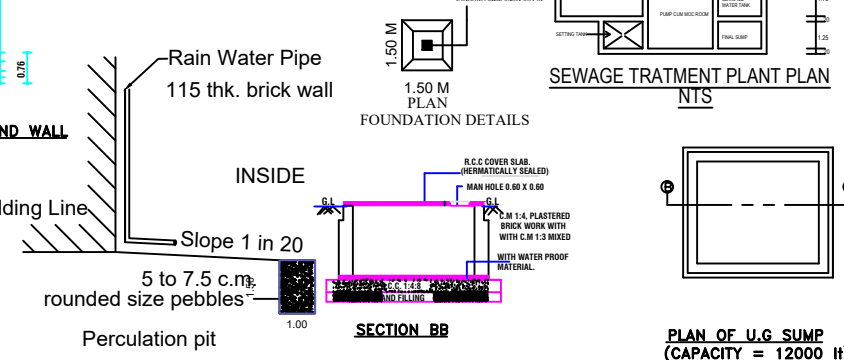

SECTION_BB

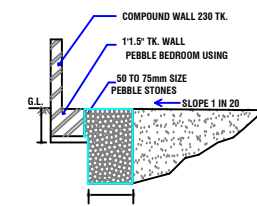


RAIN WATER COLLECTION TRENCH (SCALE-1:100)

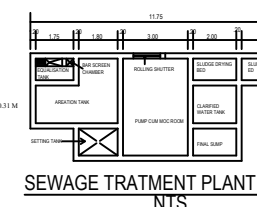


SEWAGE TREATMENT PLANT PLAN


PLAN OF U.G SUMP (CAPACITY = 12000 H)

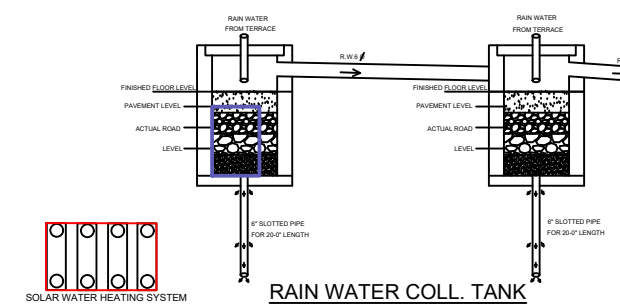

RAIN WATER COLL. TANK

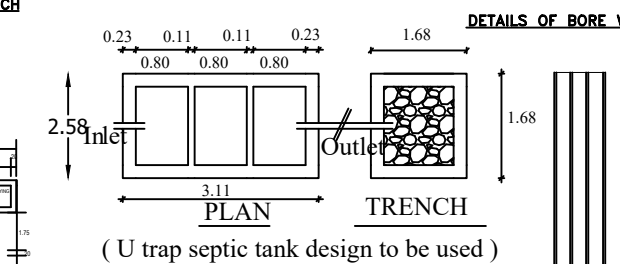

DETAILS OF BORE WELL

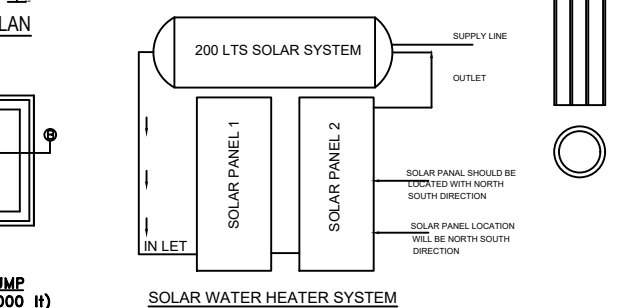

SOLAR WATER HEATER SYSTEM

PLAN SHOWING THE PROPOSED CONSTRUCTION OF COMMERCIAL BUILDING (SHOP) IN OLD S.NO: 35/7A,7B NEW S.NO:444/16,17, PLOT NO 40 & 41, ANNA NAGAR, GUNDUR VILLAGE / PANCHAYAT, THIRUVERUMBUR TALUK / PANCHAYAT UNION, TIRUCHIRAPPALI DISTRICT.

SITE EXTENT AS PER DOCUMENT 365 SQM 3928.83 SQFT

SITE EXTENT 357.30 SQM 3845.94SQFT

BLOCK	FLOOR	FLOOR AREA	NON.FSI	TOTAL COVERD AREA
01	GROUND FLOOR	183.92 SQM 1979.70 SQFT	0.00 SQM	183.92 SQM 1979.70 SQFT
TOTAL		183.92 SQM 1979.70 SQFT	0.00 SQM	183.92 SQM 1979.70 SQFT

SET BACK	REQUIRED	AVAILABLE
FRONT	1.5	2.43 OK
SIDE 1	1.00	2.75 OK
SIDE 2	1.00	1.67 OK
REAR	0	0.76 OK
PARKING	1 TW 1 CP	3 TW 1 CP OK
FSI	2.00	0.04 OK

REFERENCE :

RS1	- ROLLING SHUTTER	- 3.80 X 3.50M
RS2	- ROLLING SHUTTER	- 3.00 X 2.40M
D1	- DOOR	- 0.90 X 2.13M
D2	- DOOR	- 0.76 X 2.13M
D3	- DOOR	- 1.20 X 2.13M

SHOP AREA = 183.92 SQM

PARKING CALCULATION	FLOOR SPACE INDEX
FLOOR AREA ABOVE 75 Sq.mt	= 1 CAR SPACE (2.50X5.00)
FLOOR AREA FROM 25 - 50 Sq.mt	= 1 TW SPACE (1.50X2.00)
REQUIRED PARKING	= 0 CP + 0 TW
PARKING PROVIDED	= 1 CP + 1 TW

= TOTAL PLINTH AREA / TOTAL SITE AREA
= 183.92/365
= 0.50 < 2

NO. OF SHOP = 01

APPLICANT SIGNATURE

Er. P.D. GEORGE, M.E. (Struct)
REGISTERED ENGINEER
Reg. No.: RE.1/ SVG. 27/24
KRISHAA BUILDERS & PROMOTERS
P.No 257, Periyar Nagar (Double Road)
Rajagopalapuram Housing Unit
PUDUKKOTTAI - 622 003
CONTACT : 9597963456

REGISTERED ENGINEER

OFFICE USE

Eight ways to know a piece of land before you pay for it.

This report covers one part of the picture. These cover the rest, drawn from the same government records, for any property in Tamil Nadu.

LandLens One

Ask anything about a property and get an answer grounded in live government records, with the sources shown.

[/landlens/one](#)



Verify My Land

Every record check run on one property and returned as a single report.

[/landlens/verify-my-land](#)



Legal Opinion

An advocate's written opinion on the title, built on the records we pull for it.

[/landlens](#)



One Map

Every layer on one map: the parcel, its boundary, zoning, water bodies and what sits around it.

[/landlens/one/map](#)



PriceMap

What land actually changed hands for around this plot, taken from the registered deeds.

[/landlens/pricemap](#)



Build Scope

What you are allowed to build here: floor space, height, coverage and setbacks.

[/landlens/build-scope](#)



Property Tracker

Watch a property and hear about it when something new is registered against it.

[/landlens/property-tracker](#)



Deal Room

Run the transaction in one place: documents, stamping, signatures and the parties.

[/landlens/deal-room](#)



Twenty-four checks you can run yourself, at no cost.

Records and verification

The registers themselves, read for you.

Encumbrance Certificate

Patta and Chitta

Field Measurement Sketch

EC Analyzer

Bank charge check

Court case search

Seller background check

Approval check by survey

Value and duty

What it is worth and what it costs to register.

Guideline value by street

Guideline value by survey

Stamp duty and registration fees

Capital gains

Floor space index

Area unit converter

Zoning and land use

What the plan says can happen on this land.

Land use zone finder

CMDA land use check

Coastal regulation zone

Master plan check

Water bodies finder

Airport height clearance

Registers and directories

Who holds it, and which office keeps the record.

Find your registering office

Temple property check

Waqf property check

RERA register



Every free tool
/tools



Services we run
for you
/services



The LandLens
suite
/landlens/one



Every claim in this document traces back to a government record.

Legal opinions, due diligence and title verification

Building plan, layout and sub-division approvals

Completion and occupancy certificates, regularisation

Escrow, negotiation and NRI property management

Land survey, soil testing, architecture and construction

Verified RealEstate
3/350/2 Mettukuppam,
OMR Thoraipakkam,
Chennai 600 097, India
hello@verified.realestate
+91 9996 12 9996

Prepared from the registers named on the page each finding sits on. Where a register could not be read, this document says so in its place rather than leaving the gap to be read as a clean result.

