
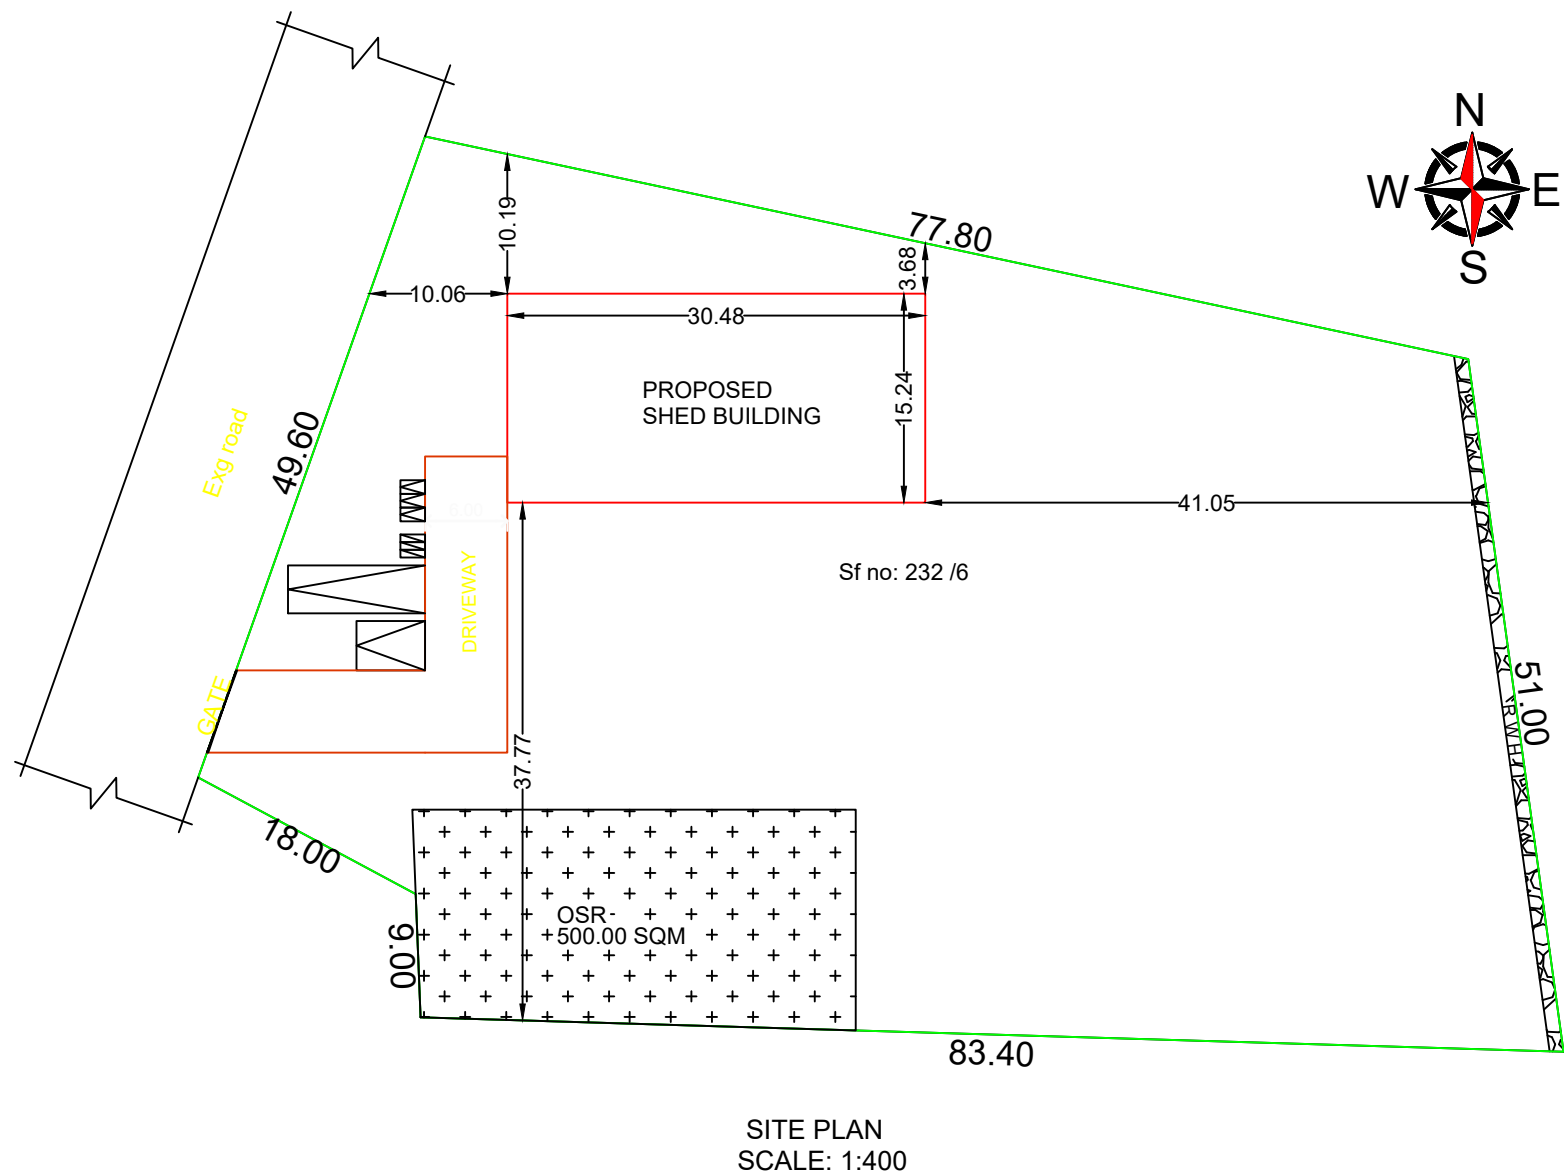
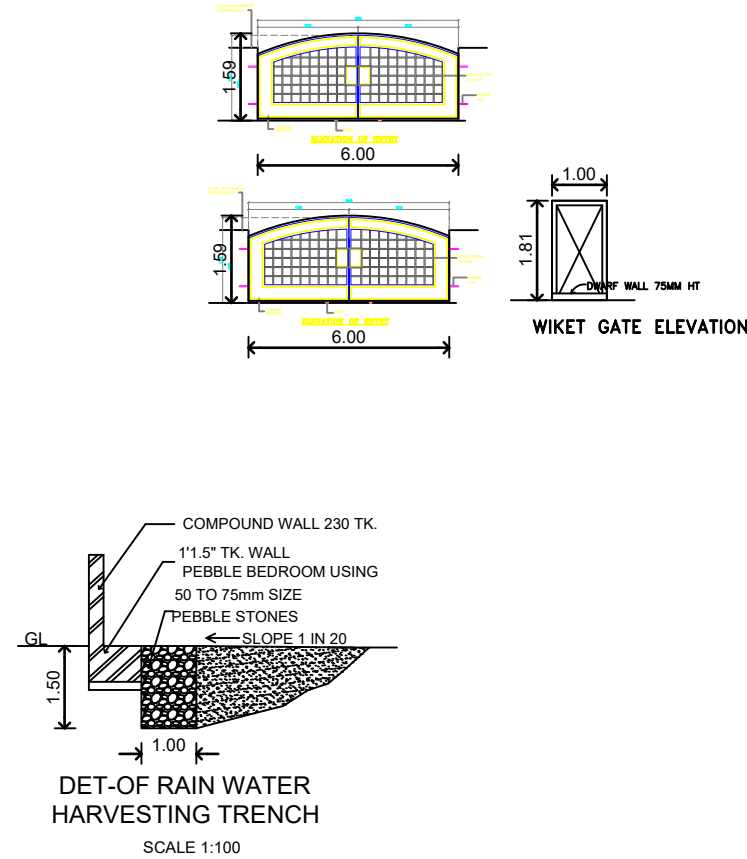
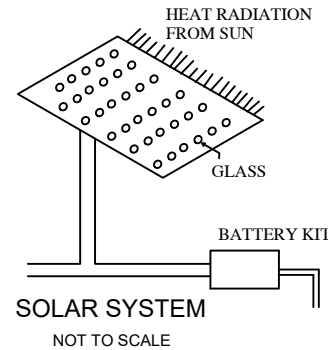
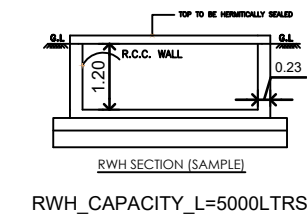
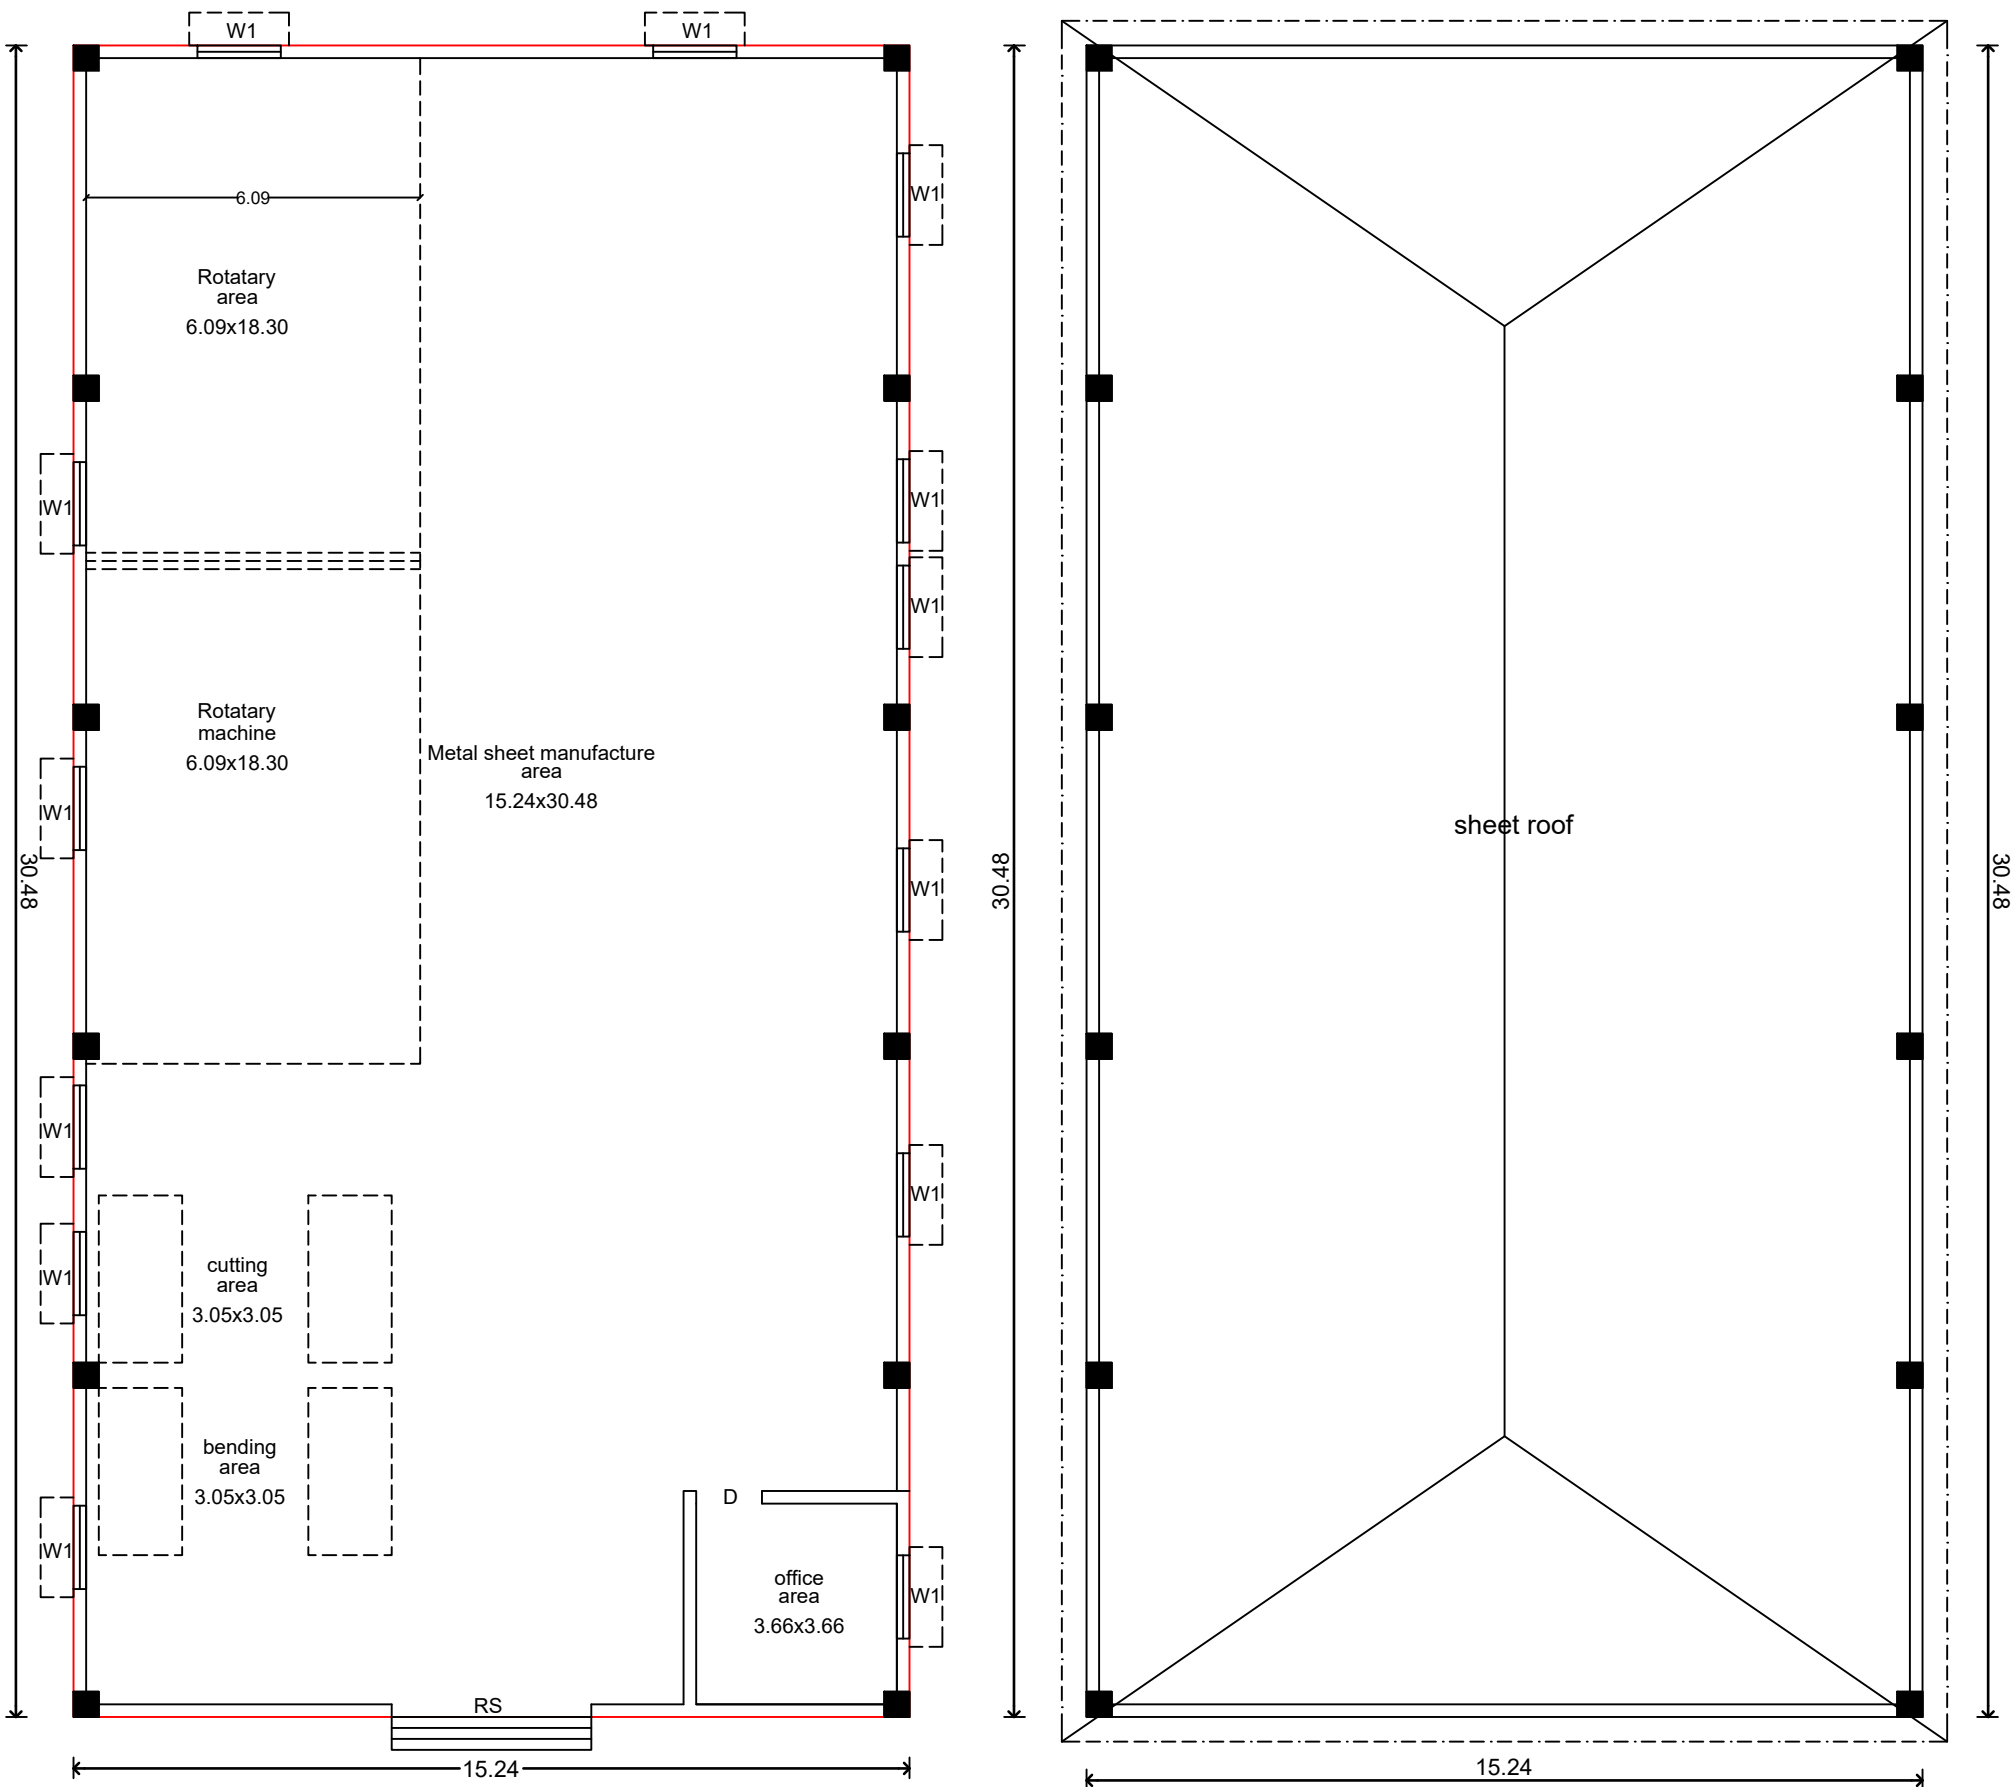


PLAN SHOWING THE PROPOSED CONSTRUCTION OF INDUSTRIAL SHED BUILDING
(METAL SHEET MANUFACTURE) IN SF NO: 232/6 , AT KANNUDAIYANPATTY VILLAGE,
MANAPPARAI TALUK,TIRUCHIRAPPALLI DISTRICT.

SCALE 1:100.

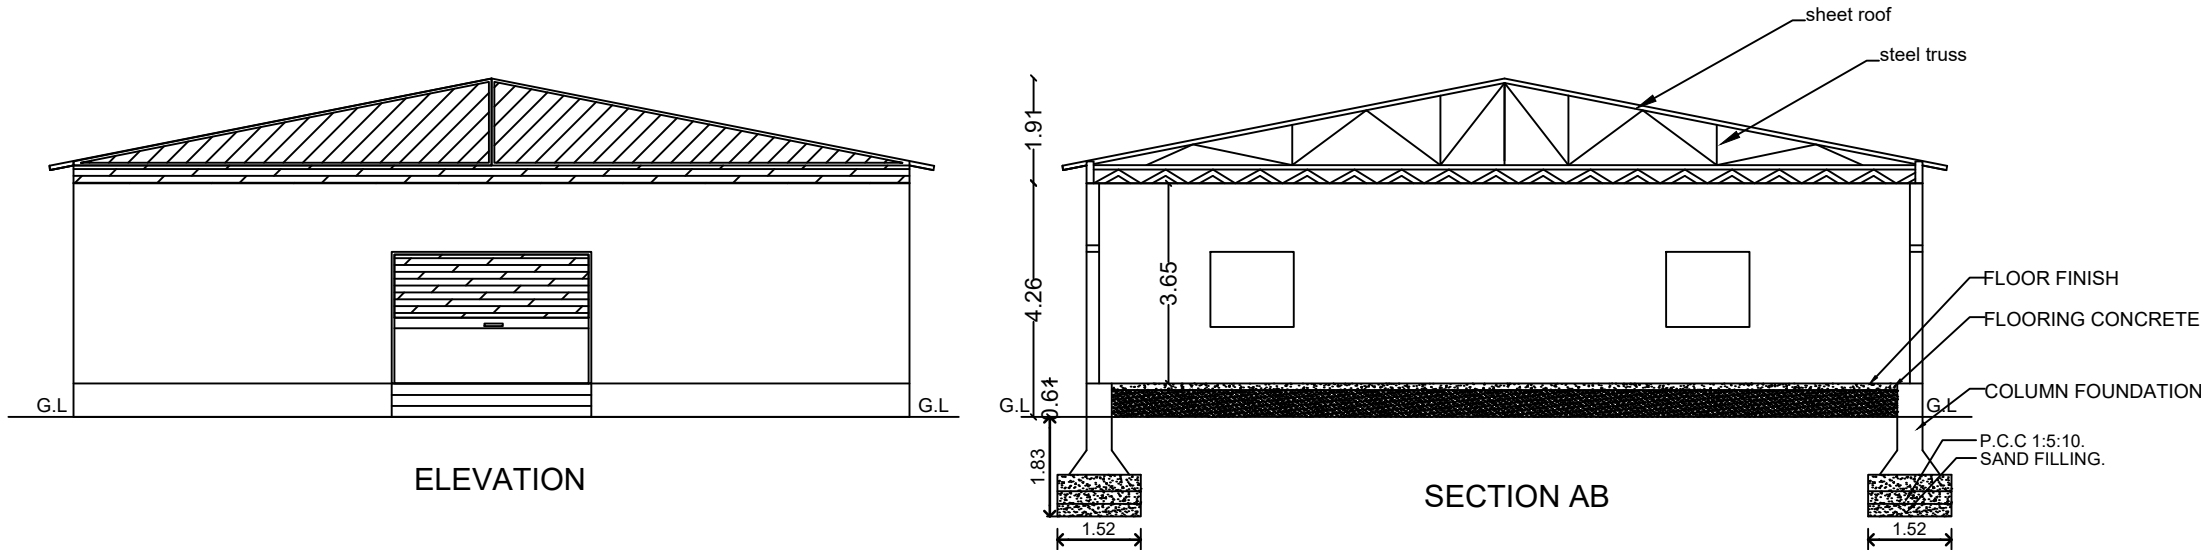

REFERENCE	FEET	METERS
R.S - ROLLING SHUTTER	10'0" x 7'0"	3.05 x 2.14
D - DOOR	3'3" x 7'0"	1.00 x 2.14
D1 - DOOR	2'6" x 7'0"	0.76 x 2.14
W - WINDOW	7'0" x 4'6"	2.14 x 1.37
W1 - WINDOW	5'0" x 4'6"	1.52 x 1.37
V - VENTILATOR	3'0"x2'0"	0.91 x 0.61

AREA DETAILS:-
AREA OF THE SITE(as per document) - 4998.54 SQM
AREA OF THE SITE(as per fmb) - 5000.00 SQM

FLOOR NAME	F.S.I	NON F.S.I	TOTAL [SQM]
GROUND FLOOR	464.50	—	464.50
TOTAL	464.50		464.50

FLOOR SPACE INDEX:-
$$F.S.I = \frac{\text{TOTAL FSI AREA}}{\text{SITE AREA}} = \frac{464.50}{4848.00} = 0.10.$$

COLOUR INDEX:-
SITE BOUNDARY - ☐ EXG- ROAD ☐
PRO - BUILDING IN ☐

- NOTE:-
1. ALL MEASUREMENTS ARE SHOWN IN METER.
 2. RAINWATER COLLECTION WELLS WILL BE PROVIDED.
 3. FIRE FIGHTING ARRANGEMENTS WILL BE PROVIDED.
 4. EMERGENCY ALARMS WILL BE PROVIDED.
 5. DRINKING WATER WILL BE PROVIDED.
 6. GROUND WATER SUMPS WILL BE PROVIDED.
 7. FILTERED RAIN WATER SUMPS WILL BE PROVIDED.
 8. EXHAUST FAN PROVISION IS MADE AT TOILET & WASH.
 9. SOLAR WATER HEATING SYSTEM PROVIDED.
 10. RAIN WATER HARVESTING FACILITIES PROVIDED.
 11. WASTE WATER RECYCLING TRENCH AND TANK PROVIDED.
 12. SEPTIC TANK PROVIDED.
 13. WATER FACILITIES PROVIDED.
 14. ELECTRICAL ROOM WILL BE PROVIDED.

OWNER:-
V. Ravichandran
V. Jeyaraman

T.R. Aravindh
Er. T. Ram Aravindh, M. Tech (Str.) M.S. (REV.) A.M.I.E.,
Registered Structural Engineer / Chartered Civil Engineer
Reg. No. SE/6/MDTCP/TRICHY/JUN2022/362
URBANVISTA CONSTRUCTION
G1, A.S.S. Complex, Wireless Road, K.K. Nagar, Trichy - 07.
Email: urbanvistaconstruction@gmail.com
Phone: +91 95 97 97 97 23

G. SIVA
G. SIVA, B.E.,
REGISTERED ENGINEER &
LICENSED SURVEYOR
AHILA CONSTRUCTION
No.148/2, Ahila Complex,
Udaiyanpatti Main Road,
K.K. Nagar, Trichy - 21
Cell : 97873 56278
REG/6/MDTCP/TRV/FEB-2024/002

ENGINEER

Signature Not
Verified
Signed by Village Panchayat
President
Location: Tiruchirappalli
Date: 2025.12.12 18:03:15