

PP

APPROVAL RECORD

Planning Permission

Tiruchirappalli district, Tamil Nadu

APPROVAL TYPE

Building Plan

ISSUING AUTHORITY

Rural Panchayat

The approval as the planning authority issued it, reproduced in full behind this page.

An approval speaks to what was sanctioned, not to what was built. Completion is a separate record.





The image contains two architectural drawings of a building, labeled 'ELEVATION' and 'SECTION ON A-B'.

ELEVATION: This drawing shows the front facade of the building. It features a central entrance with a door and a small window above it. The building has a flat roof with a parapet. The overall height is 4.90 meters. The width is 3.00 meters. The drawing is labeled 'ELEVATION' at the bottom.

SECTION ON A-B: This drawing shows a cross-section of the building. It details the internal structure, including the roof slab, floor, and walls. The total height is 4.90 meters. The internal height of the room is 2.89 meters. The width is 3.00 meters. The drawing is labeled 'SECTION ON A-B' at the bottom.

Labels and Dimensions:

- GL:** Ground Level
- 4.90:** Overall height of the building.
- 3.00:** Overall width of the building.
- 1.20:** Width of the parapet on the roof.
- 2.89:** Internal height of the room.
- 0.90:** Height of the floor slab above ground level.
- 0.80:** Height of the foundation below ground level.
- PARAPET:** The low wall on top of the roof.
- R.C.C ROOF SLAB 1:2:4 LINTEL CUM SUNSHADE:** The roof structure and the lintel above the door.
- BRICK WORK IN CM 1:5:** The masonry work.
- TILES FLOORING:** The floor finish.
- P.C.C 1:5:10:** The concrete floor slab.
- SAND:** The foundation material.

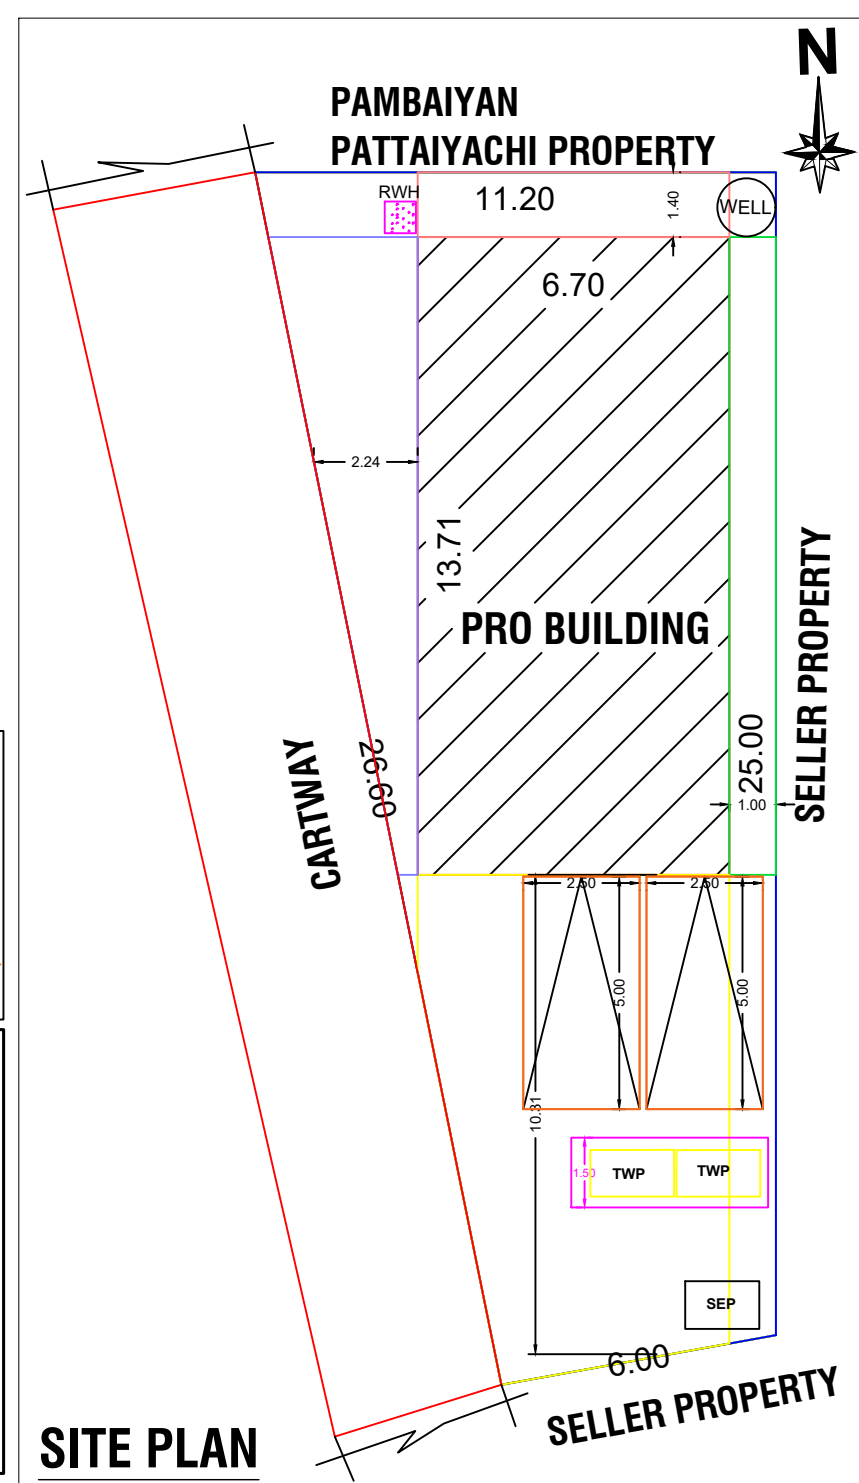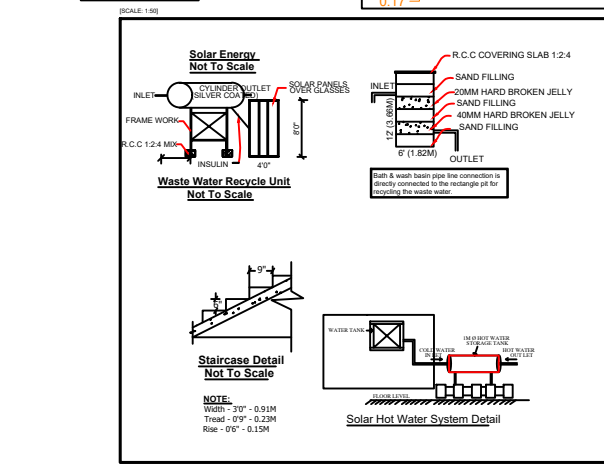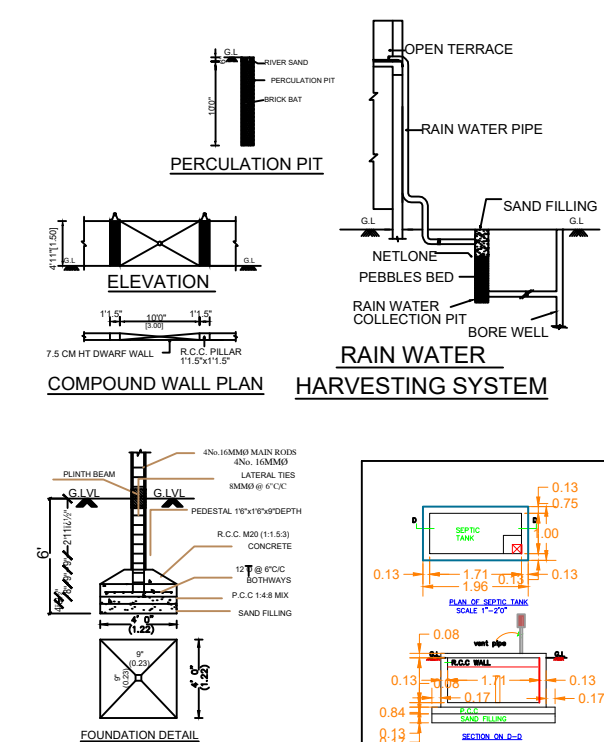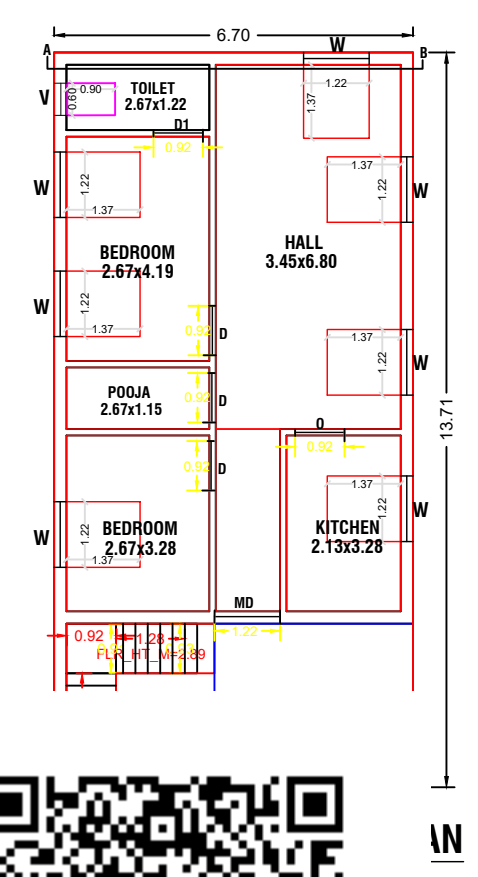

SCHEDULE OF JOINERY		
TYPE	DESCRIPTION	SIZE
MD	MAIN DOOR	1.22M X 2.10M
D	DOOR	0.93M X 2.10M
D1	DOOR	0.75M X 2.10M
W	WINDOW	1.22M X 1.37M
V	VENTILATION	0.60M X 0.90M

AREA DETAILS:-

AREA STATEMENT	SQ.FT	SQ.M
SITE AREA:		
AS PER DOCUMENT	2723.25	253.00
AS PER SITE	2723.25	253.00
AS PER PATTA	2723.25	253.00
RESIDENTIAL GROUND FLOOR AREA	988.77	91.86
VACANT LAND	1734.48	161.14

FSI CALCULATION

$$FSI = \frac{\text{TOTAL BUILT UP AREA}}{\text{TOTAL PLOT EXTENT}}$$

$$FSI = \frac{91.86}{253.00} = 0.36\% < 2.0 \%$$

PARKING PROVIDED:

NO OF TWO WHEELER PARKING:2 NOS

NO OF CAR PARKING:1 NOS

NO OF CA
APPLICANT :


Mr C CHINNATHAMBI

ENGINEER :

Er. S. SASIKUMAR D.C.E.
Regn. No.: 085/LS/2019/00003
ESS KAY CONSTRUCTION
SHOP 23, PERUMAL KOVIL SHOPPING COMPLEX
8-4, RAMASAMY STREET,
TRICHY ROAD, MANAPARAI-621301
CEL: 9388445555

OFFICE USE;

SCALE 1:100



Eight ways to know a piece of land before you pay for it.

This report covers one part of the picture. These cover the rest, drawn from the same government records, for any property in Tamil Nadu.

LandLens One

Ask anything about a property and get an answer grounded in live government records, with the sources shown.

[/landlens/one](#)



Verify My Land

Every record check run on one property and returned as a single report.

[/landlens/verify-my-land](#)



Legal Opinion

An advocate's written opinion on the title, built on the records we pull for it.

[/landlens](#)



One Map

Every layer on one map: the parcel, its boundary, zoning, water bodies and what sits around it.

[/landlens/one/map](#)



PriceMap

What land actually changed hands for around this plot, taken from the registered deeds.

[/landlens/pricemap](#)



Build Scope

What you are allowed to build here: floor space, height, coverage and setbacks.

[/landlens/build-scope](#)



Property Tracker

Watch a property and hear about it when something new is registered against it.

[/landlens/property-tracker](#)



Deal Room

Run the transaction in one place: documents, stamping, signatures and the parties.

[/landlens/deal-room](#)



Twenty-four checks you can run yourself, at no cost.

Records and verification

The registers themselves, read for you.

Encumbrance Certificate

Patta and Chitta

Field Measurement Sketch

EC Analyzer

Bank charge check

Court case search

Seller background check

Approval check by survey

Value and duty

What it is worth and what it costs to register.

Guideline value by street

Guideline value by survey

Stamp duty and registration fees

Capital gains

Floor space index

Area unit converter

Zoning and land use

What the plan says can happen on this land.

Land use zone finder

CMDA land use check

Coastal regulation zone

Master plan check

Water bodies finder

Airport height clearance

Registers and directories

Who holds it, and which office keeps the record.

Find your registering office

Temple property check

Waqf property check

RERA register



Every free tool
/tools



Services we run
for you
/services



The LandLens
suite
/landlens/one



Every claim in this document traces back to a government record.

Legal opinions, due diligence and title verification

Building plan, layout and sub-division approvals

Completion and occupancy certificates, regularisation

Escrow, negotiation and NRI property management

Land survey, soil testing, architecture and construction

Verified RealEstate
3/350/2 Mettukuppam,
OMR Thoraipakkam,
Chennai 600 097, India
hello@verified.realestate
+91 9996 12 9996

Prepared from the registers named on the page each finding sits on. Where a register could not be read, this document says so in its place rather than leaving the gap to be read as a clean result.

