




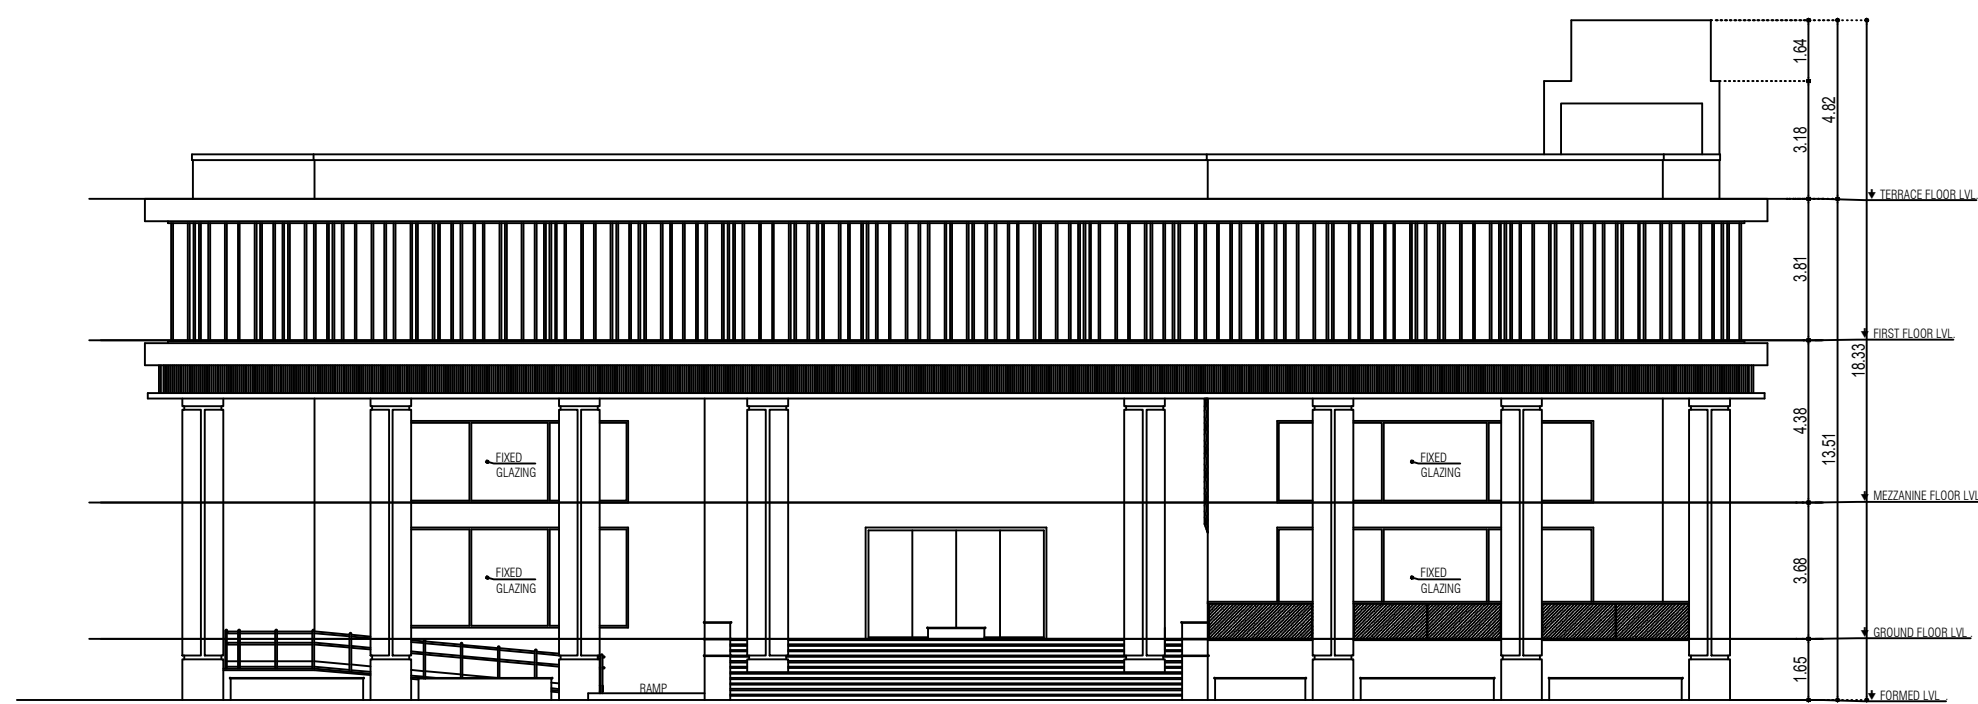


NORTH SIDE ELEVATION

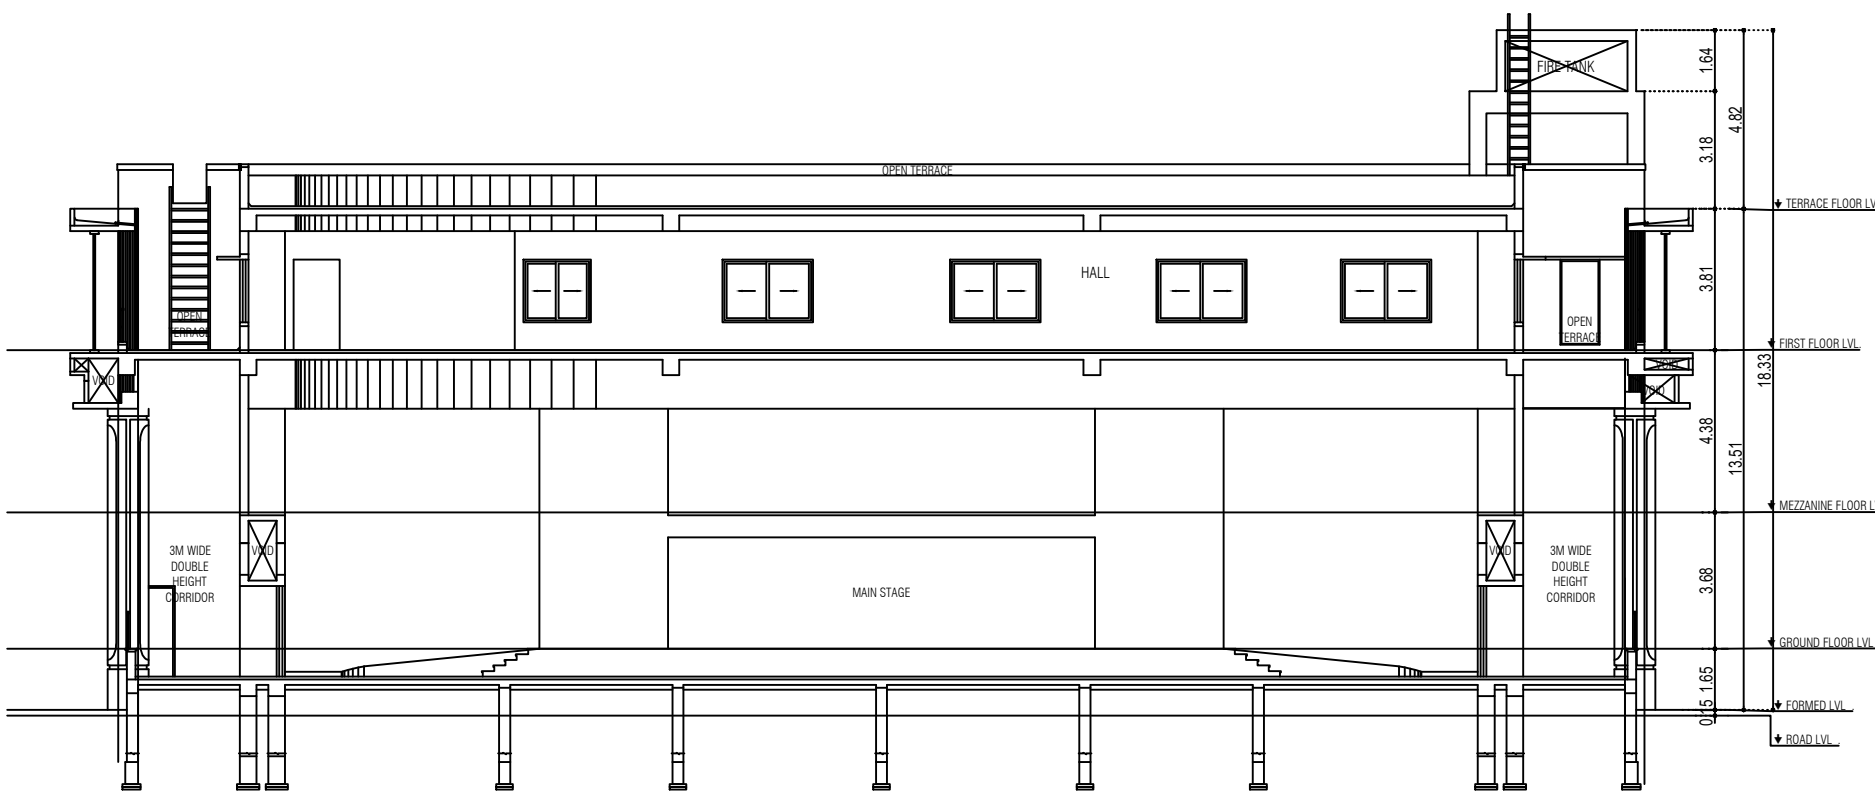


CROSS SECTION 1-1

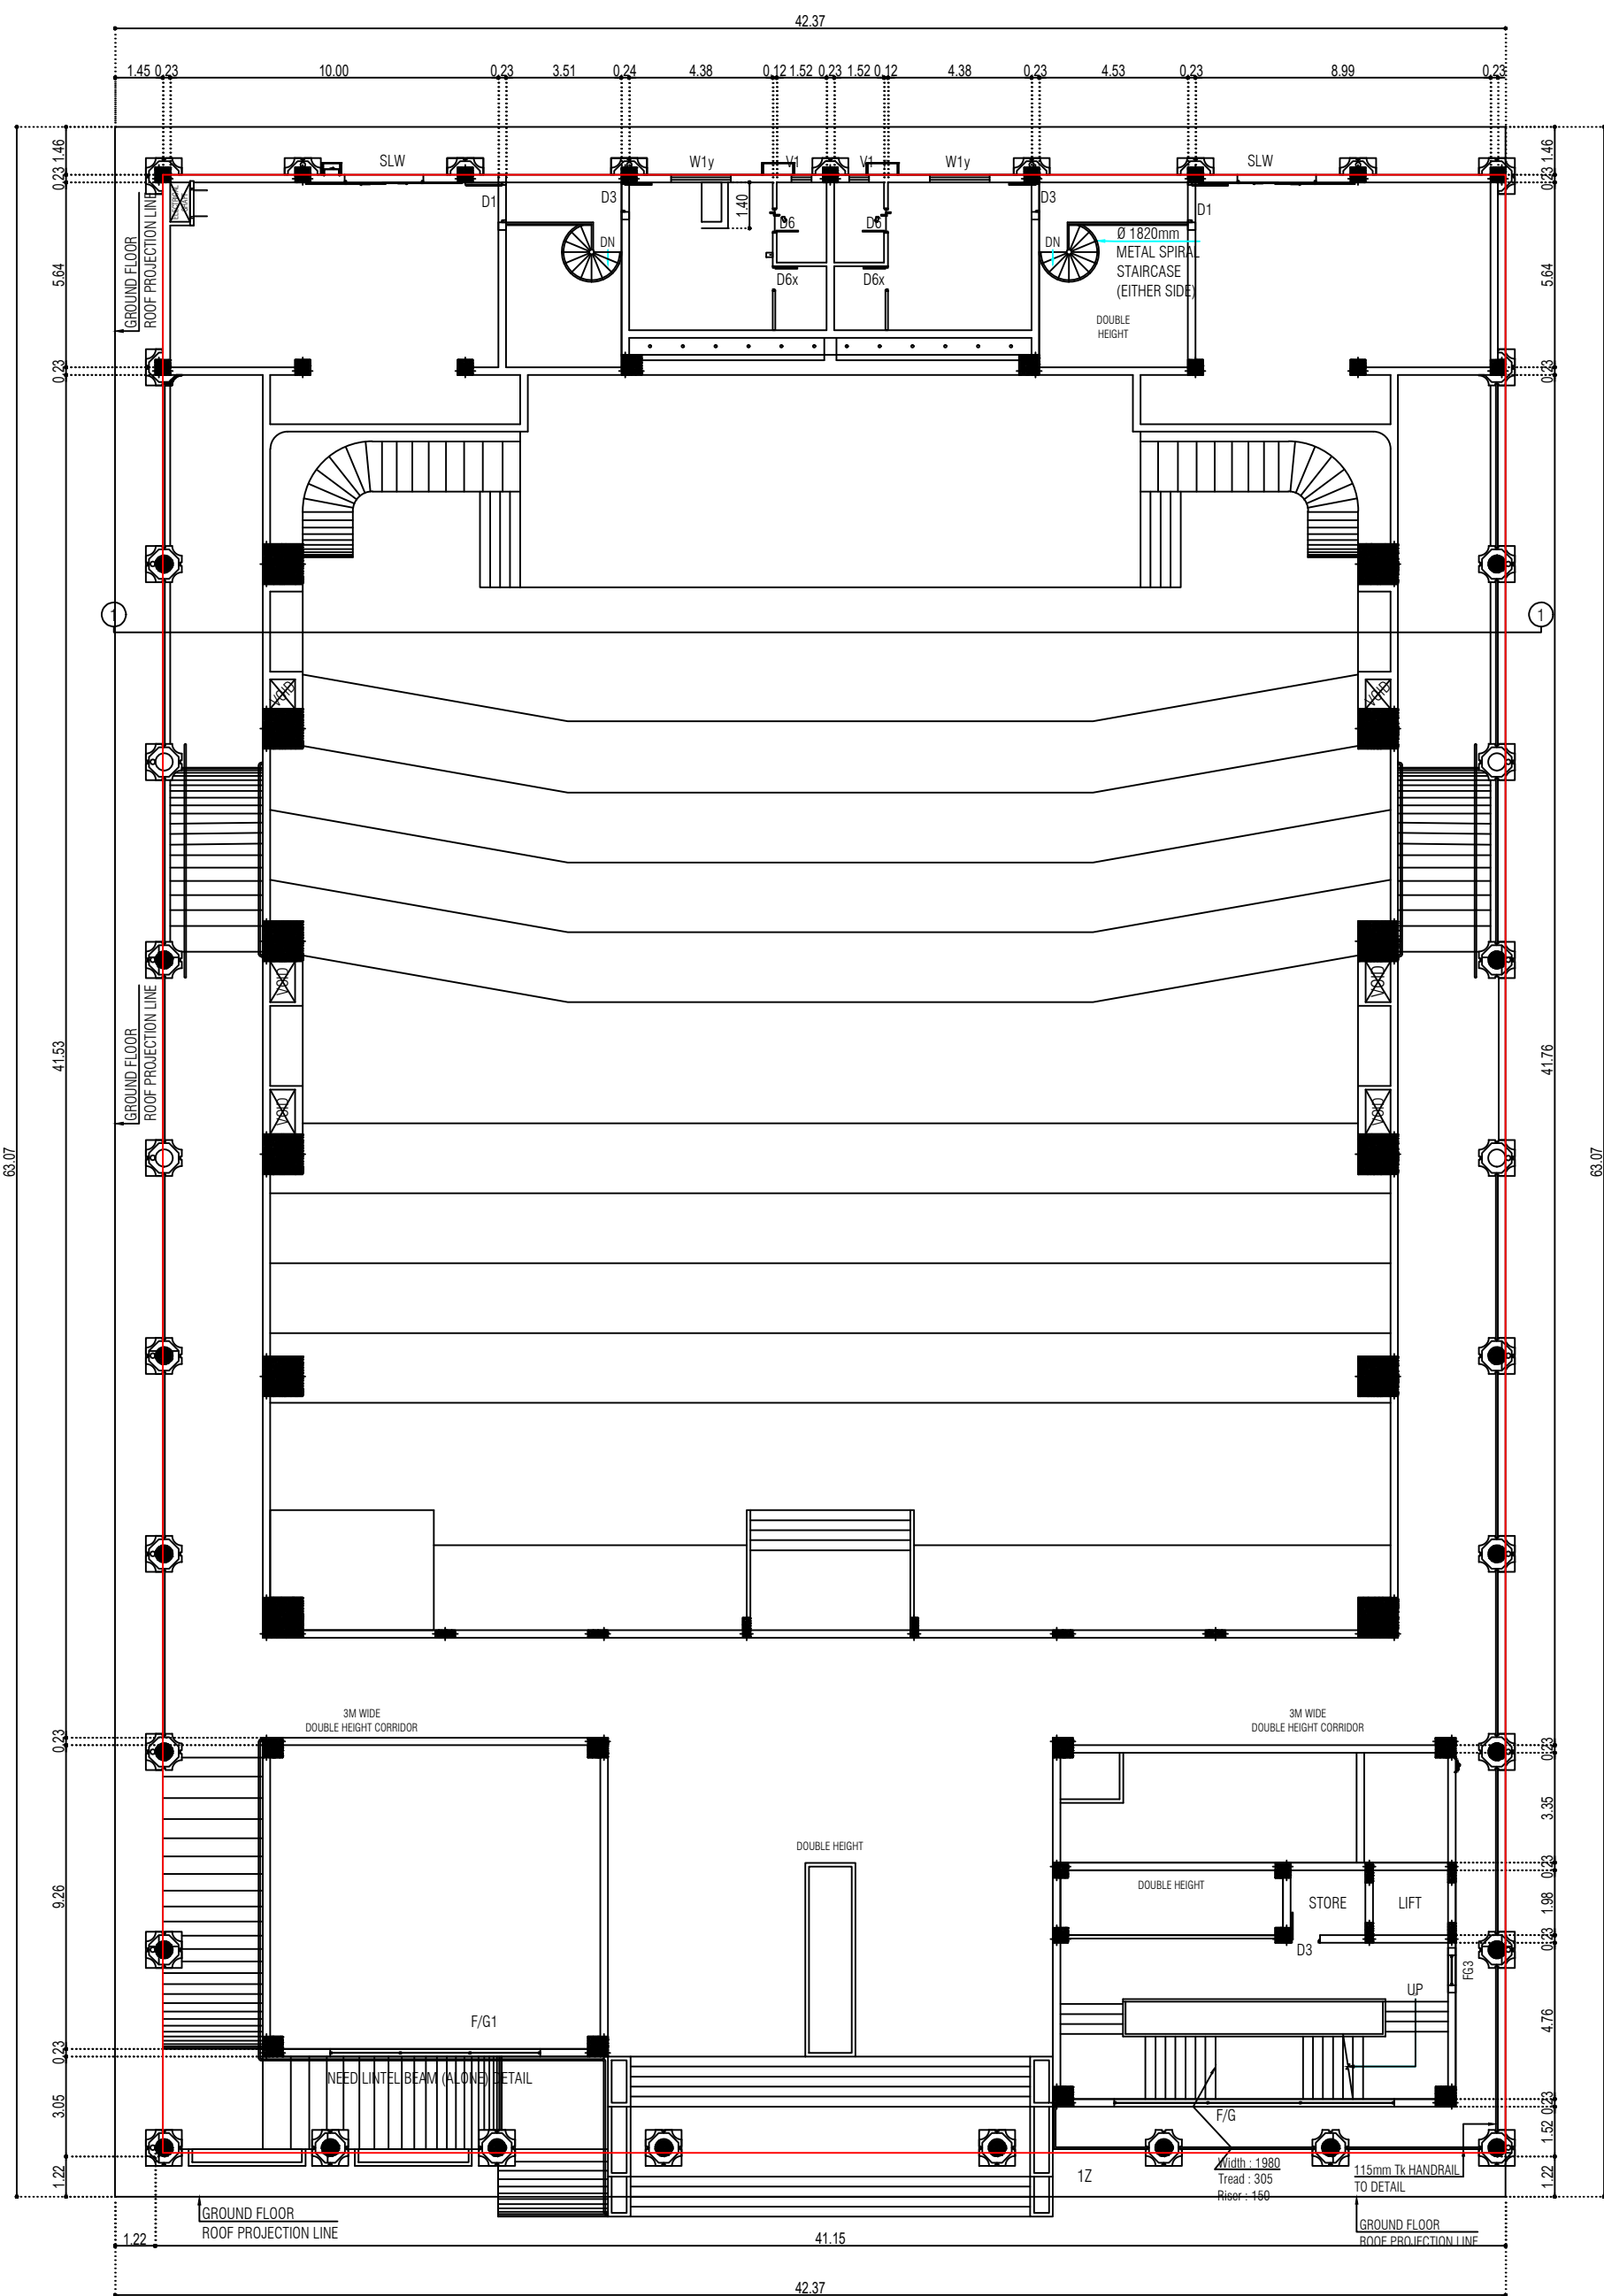

GROUND FLOOR PLAN
EXISTING

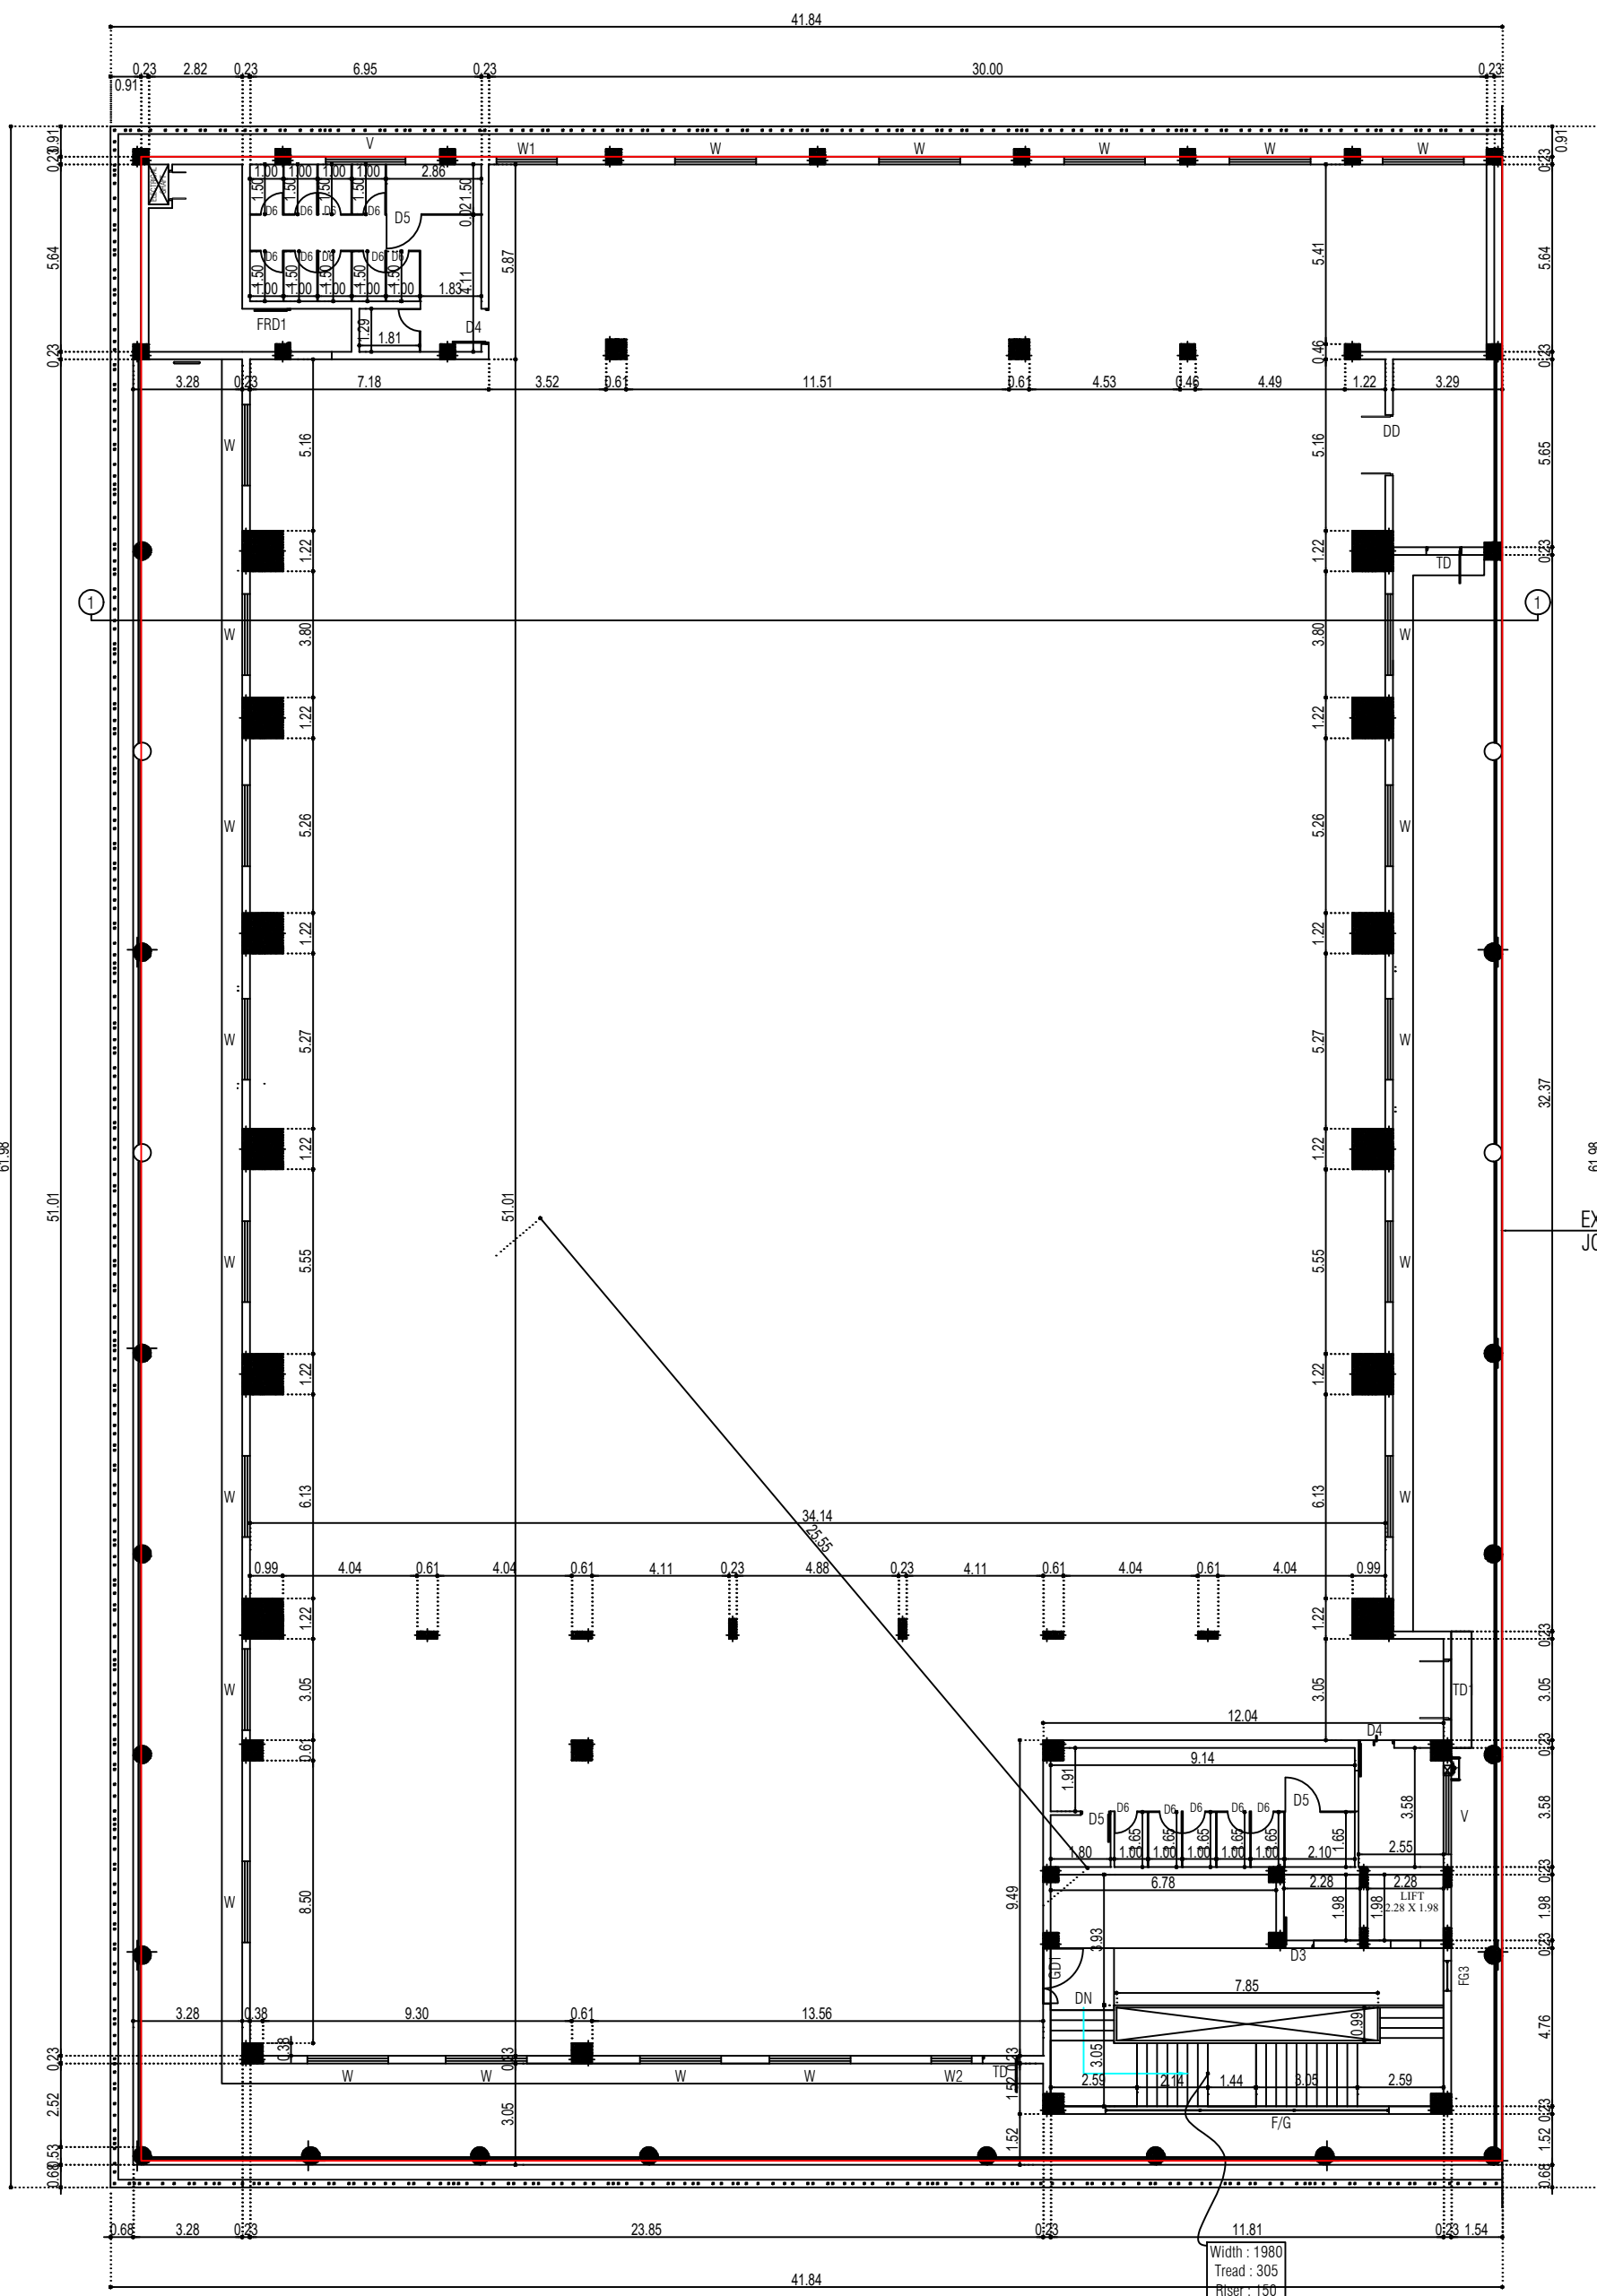

FIRST FLOOR PLAN
PROPOSED

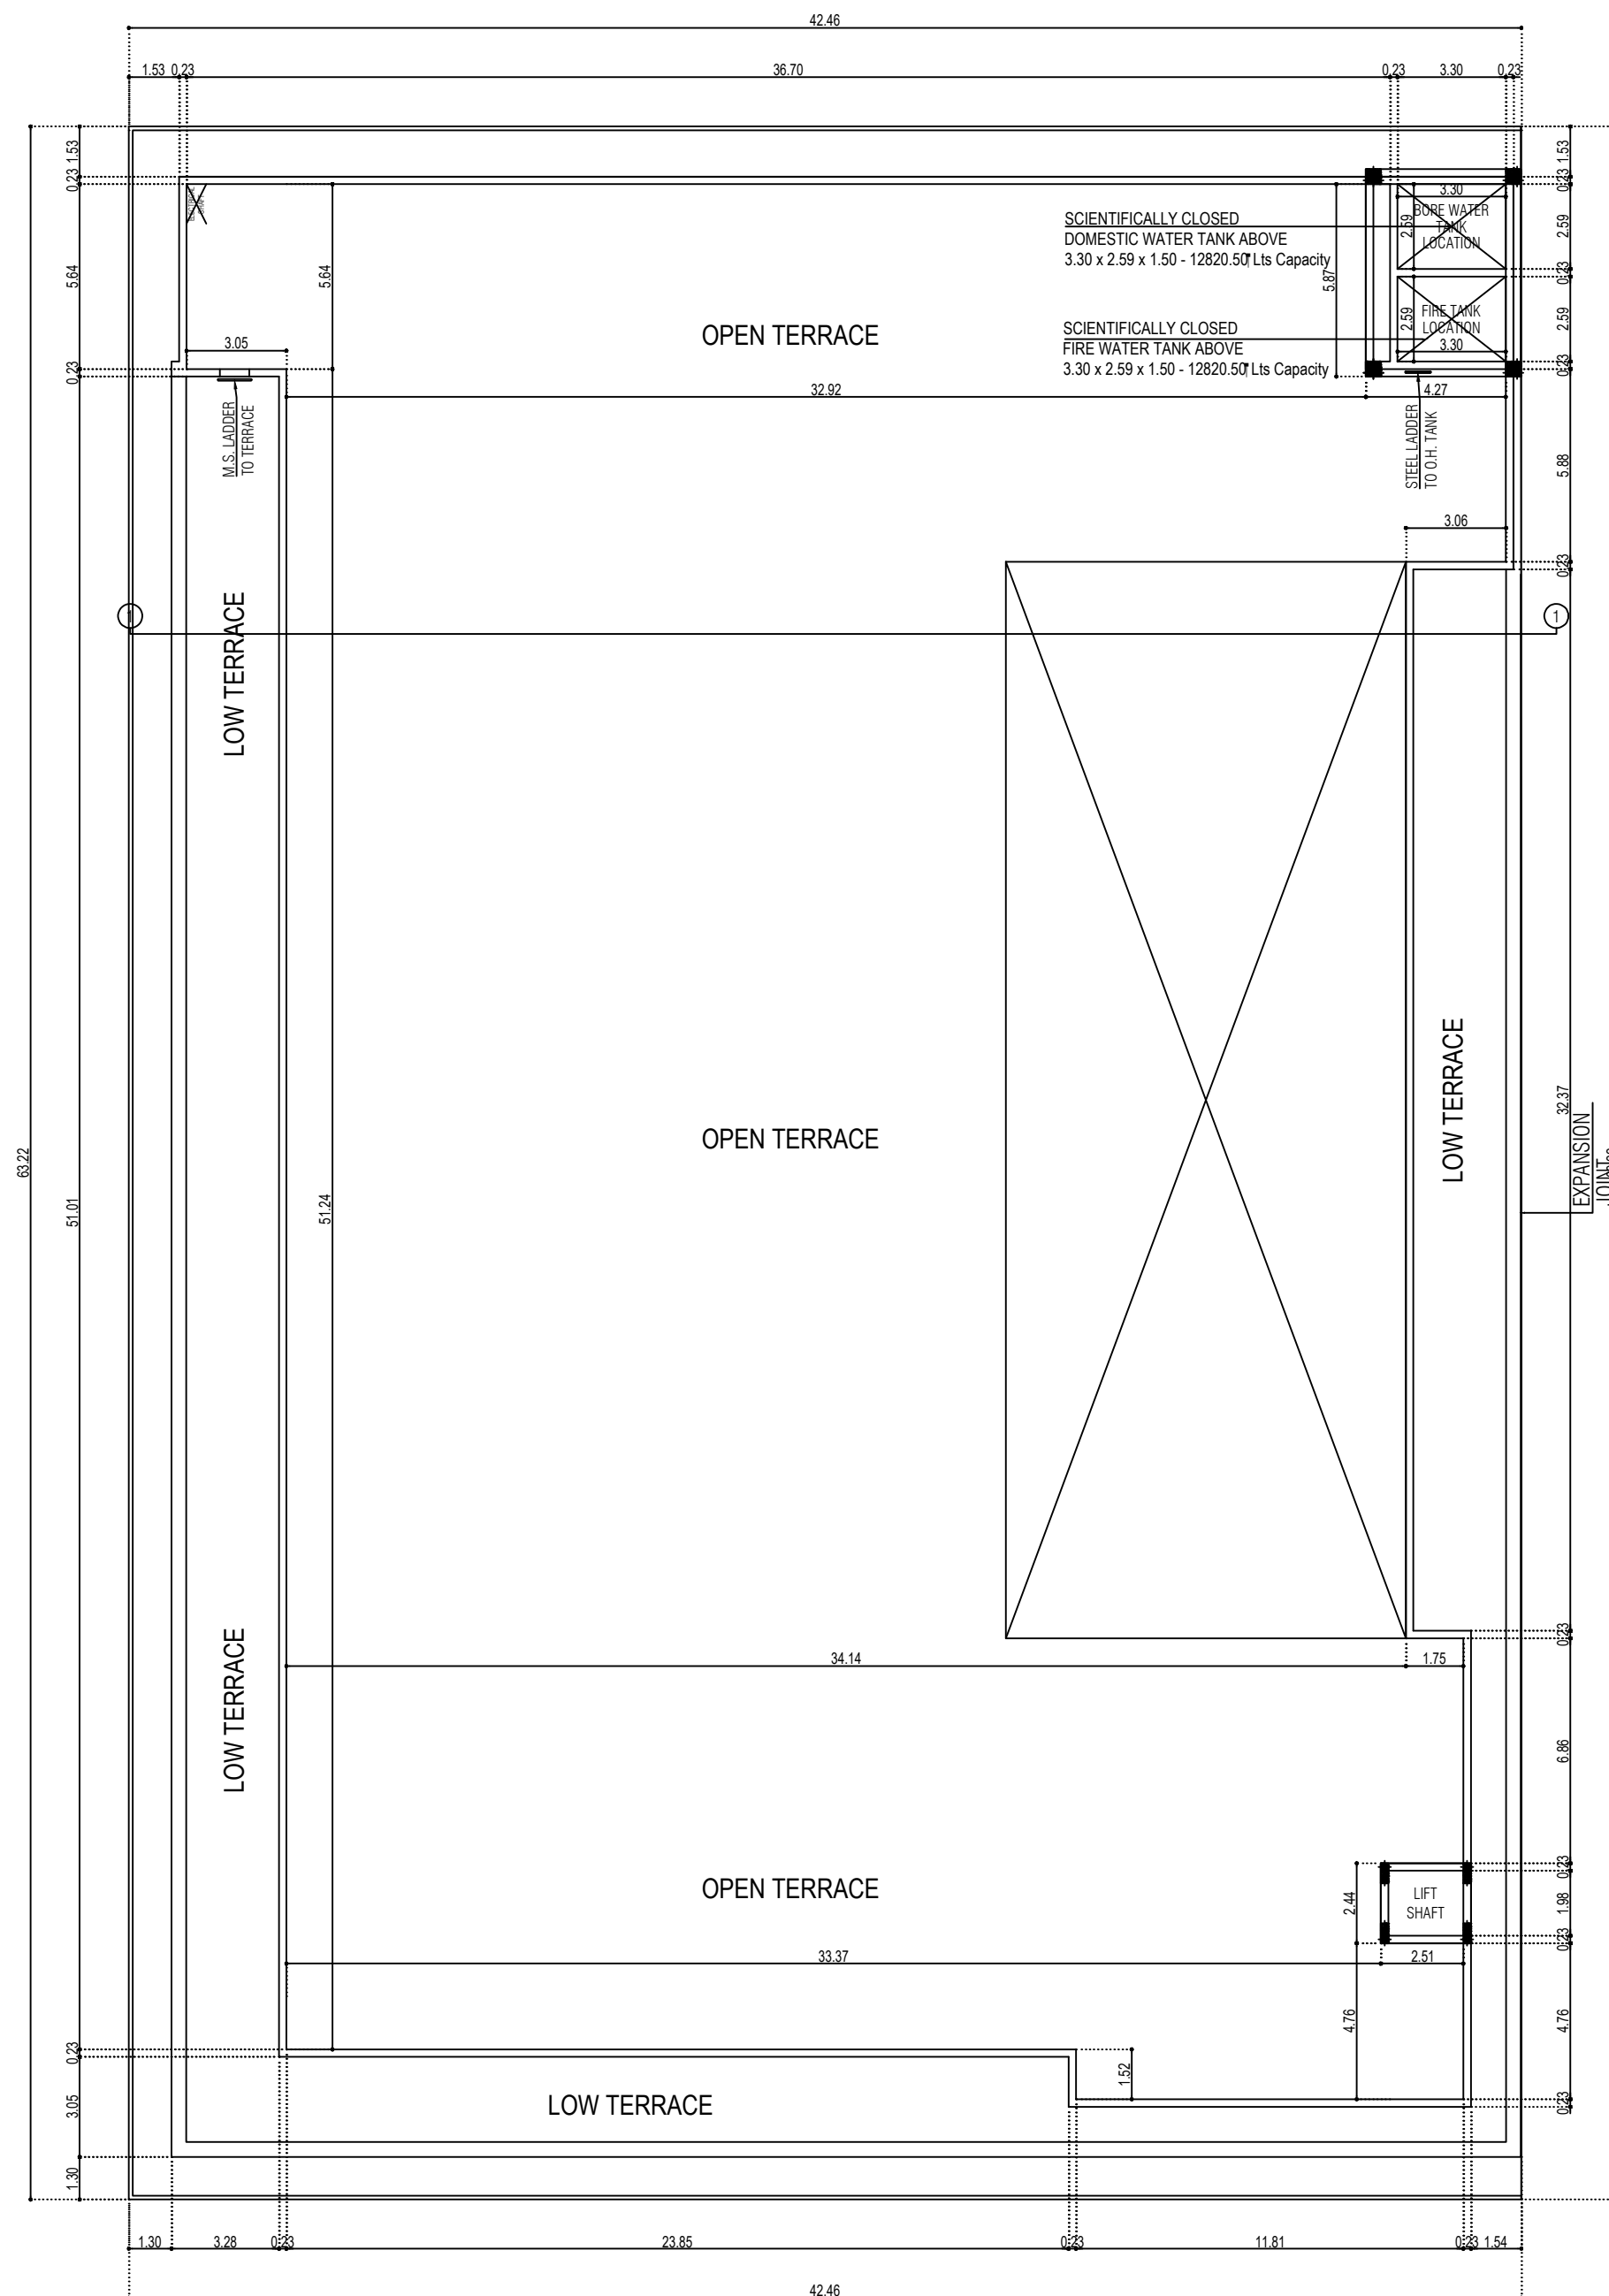

TERRACE FLOOR PLAN
PROPOSED

DISTRICT TOWN AND COUNTRY PLANNING OFFICE
TRICHY DISTRICT

PLAN SHOWING THE ADDITIONAL CONSTRUCTION OF
AUDITORIUM BUILDING IN S.F.NO: 8/1B10, 1B11, 1B12A,
1B12B, 1B13, 1B15, 1B16 & 1B17 THAYANUR VILLAGE &
PANCHAYATH, SRIRANGAM TALUK, TRICHY DISTRICT

ALL DIMENSION ARE IN METER
SCALE - 1:100.

OFFICE USE
ONLINE APPLICATION NO: _____

N

REFERENCE		METRE
MD	- MAIN DOOR	4.80 x 3.00
GG	- GRILL GATE	1.20 x 2.40
GG	- COLLAPSIBLE GATE	1.20 x 2.40
D1	- FLUSH DOOR	2.50 x 3.00
D2	- FLUSH DOOR	1.80 x 3.00
D3	- FLUSH DOOR	1.00 x 2.40
D4	- FLUSH DOOR	0.91 x 2.40
SD	- SLIDING DOOR	1.00 x 2.40
SD1	- SLIDING DOOR	1.20 x 2.40
GD	- GLAZED DOOR	2.45 x 2.40
GD1	- GLAZED DOOR	1.20 x 2.40
W	- GLAZED WINDOW	1.80 x 2.30
V1	- VENTILATOR	2.30 x 1.00

PROPOSED BUILTUP AREA			
SL NO.	DESCRIPTION	F.S.I AREA (SQM)	TOTAL AREA (SQM)
1)	GROUND FLOOR AREA	2436.99	2436.99
2)	FIRST FLOOR AREA	2080.25	2080.25
3)	HEAD ROOM AREA	-	6.70
TOTAL AREA		4517.24	4523.94

PROFESSIONAL DETAILS

APPLICANT


REGISTER ENGINEER

STRUCTURAL ENGINEER








DISTRICT TOWN AND COUNTRY PLANNING OFFICE
TRICHY DISTRICT

PLANNING PERMISSION NO. - SWP/DC/PP/DP/PP No. -2024
This Planning permission is valid for a period of 8 years from the date of e-sign

e-signed
JOINT DIRECTOR
District Town & Country Planning Office
Trichy District

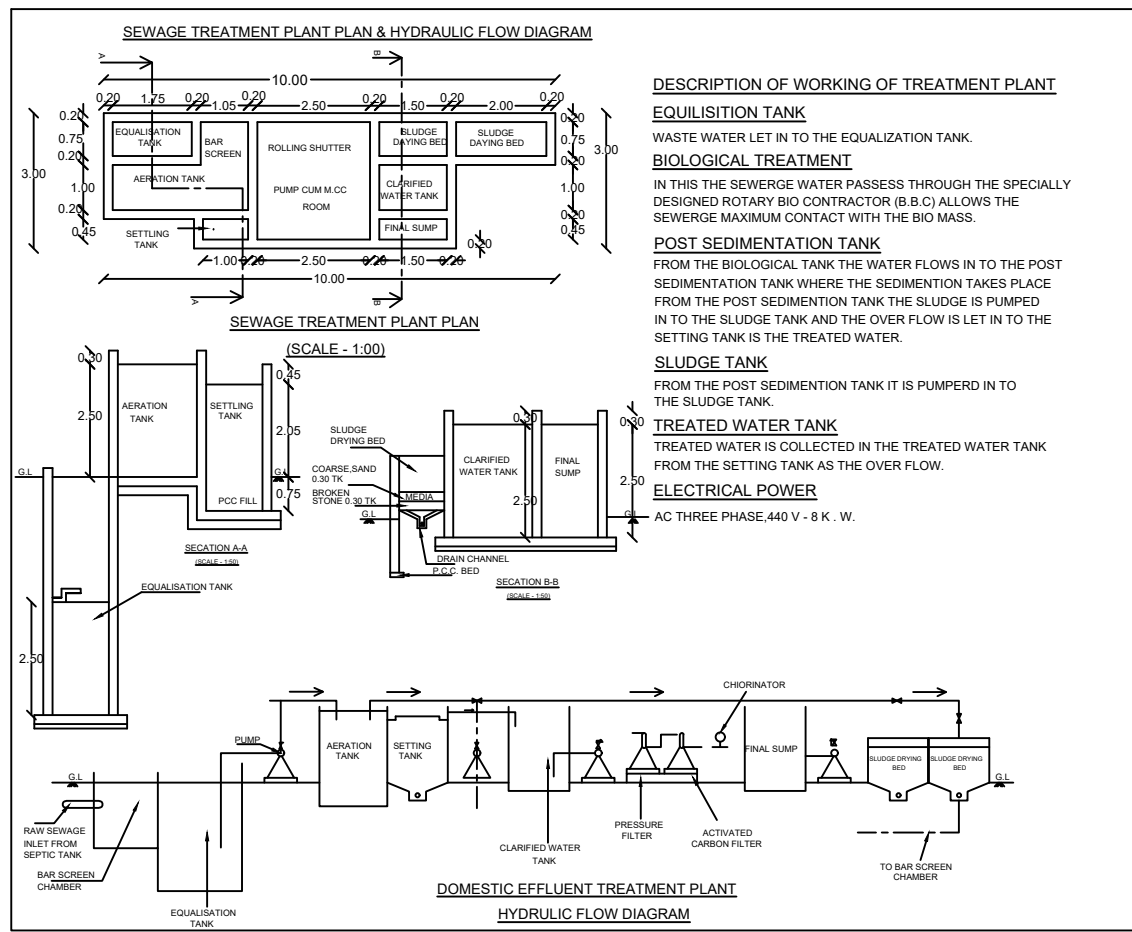

- NOTE:
1. SULLAGE WASTE FROM TOILET WILL BE CONNECTED TO STP.
 2. BORE WELL WITH MOTAR WATER TANK AND PANCHAYAT WATER SUPPLY WILL BE PROVIDED
 3. RAIN WATER PERCOLATION PIT PROVIDED @ 1/30 Sqm of PLINTH AREA @ 6 M C/C
 4. RAIN WATER PERCOLATION BED 1.0m WIDE WILL BE PROVIDED AROUND THE BUILDING AS PER GO (MS) NO: 138 DATED 11-10-02.
 5. RAIN WATER TAKEN TO THE BORE WELL THROUGH 150MM DIA PIPES.
 6. RAIN WATER COLLECTED FROM OPEN TERRACE SHALL BE CONNECTED THROUGH PIPES AND LED INTO A FILTER PIT (SIZE 60 X 60 X 60 CM) WITH APPROPRIATE FILTER MATERIAL AND THEN LED INTO COLLECTION TANK.
 7. SOLAR WATER HEATER LINE ARRANGEMENTS WILL BE PROVIDED.
 8. ALL DIMENSIONS ARE IN METRE.
 9. MECHANICAL VENTILATOR PROVIDED FOR ALL TOILETS.

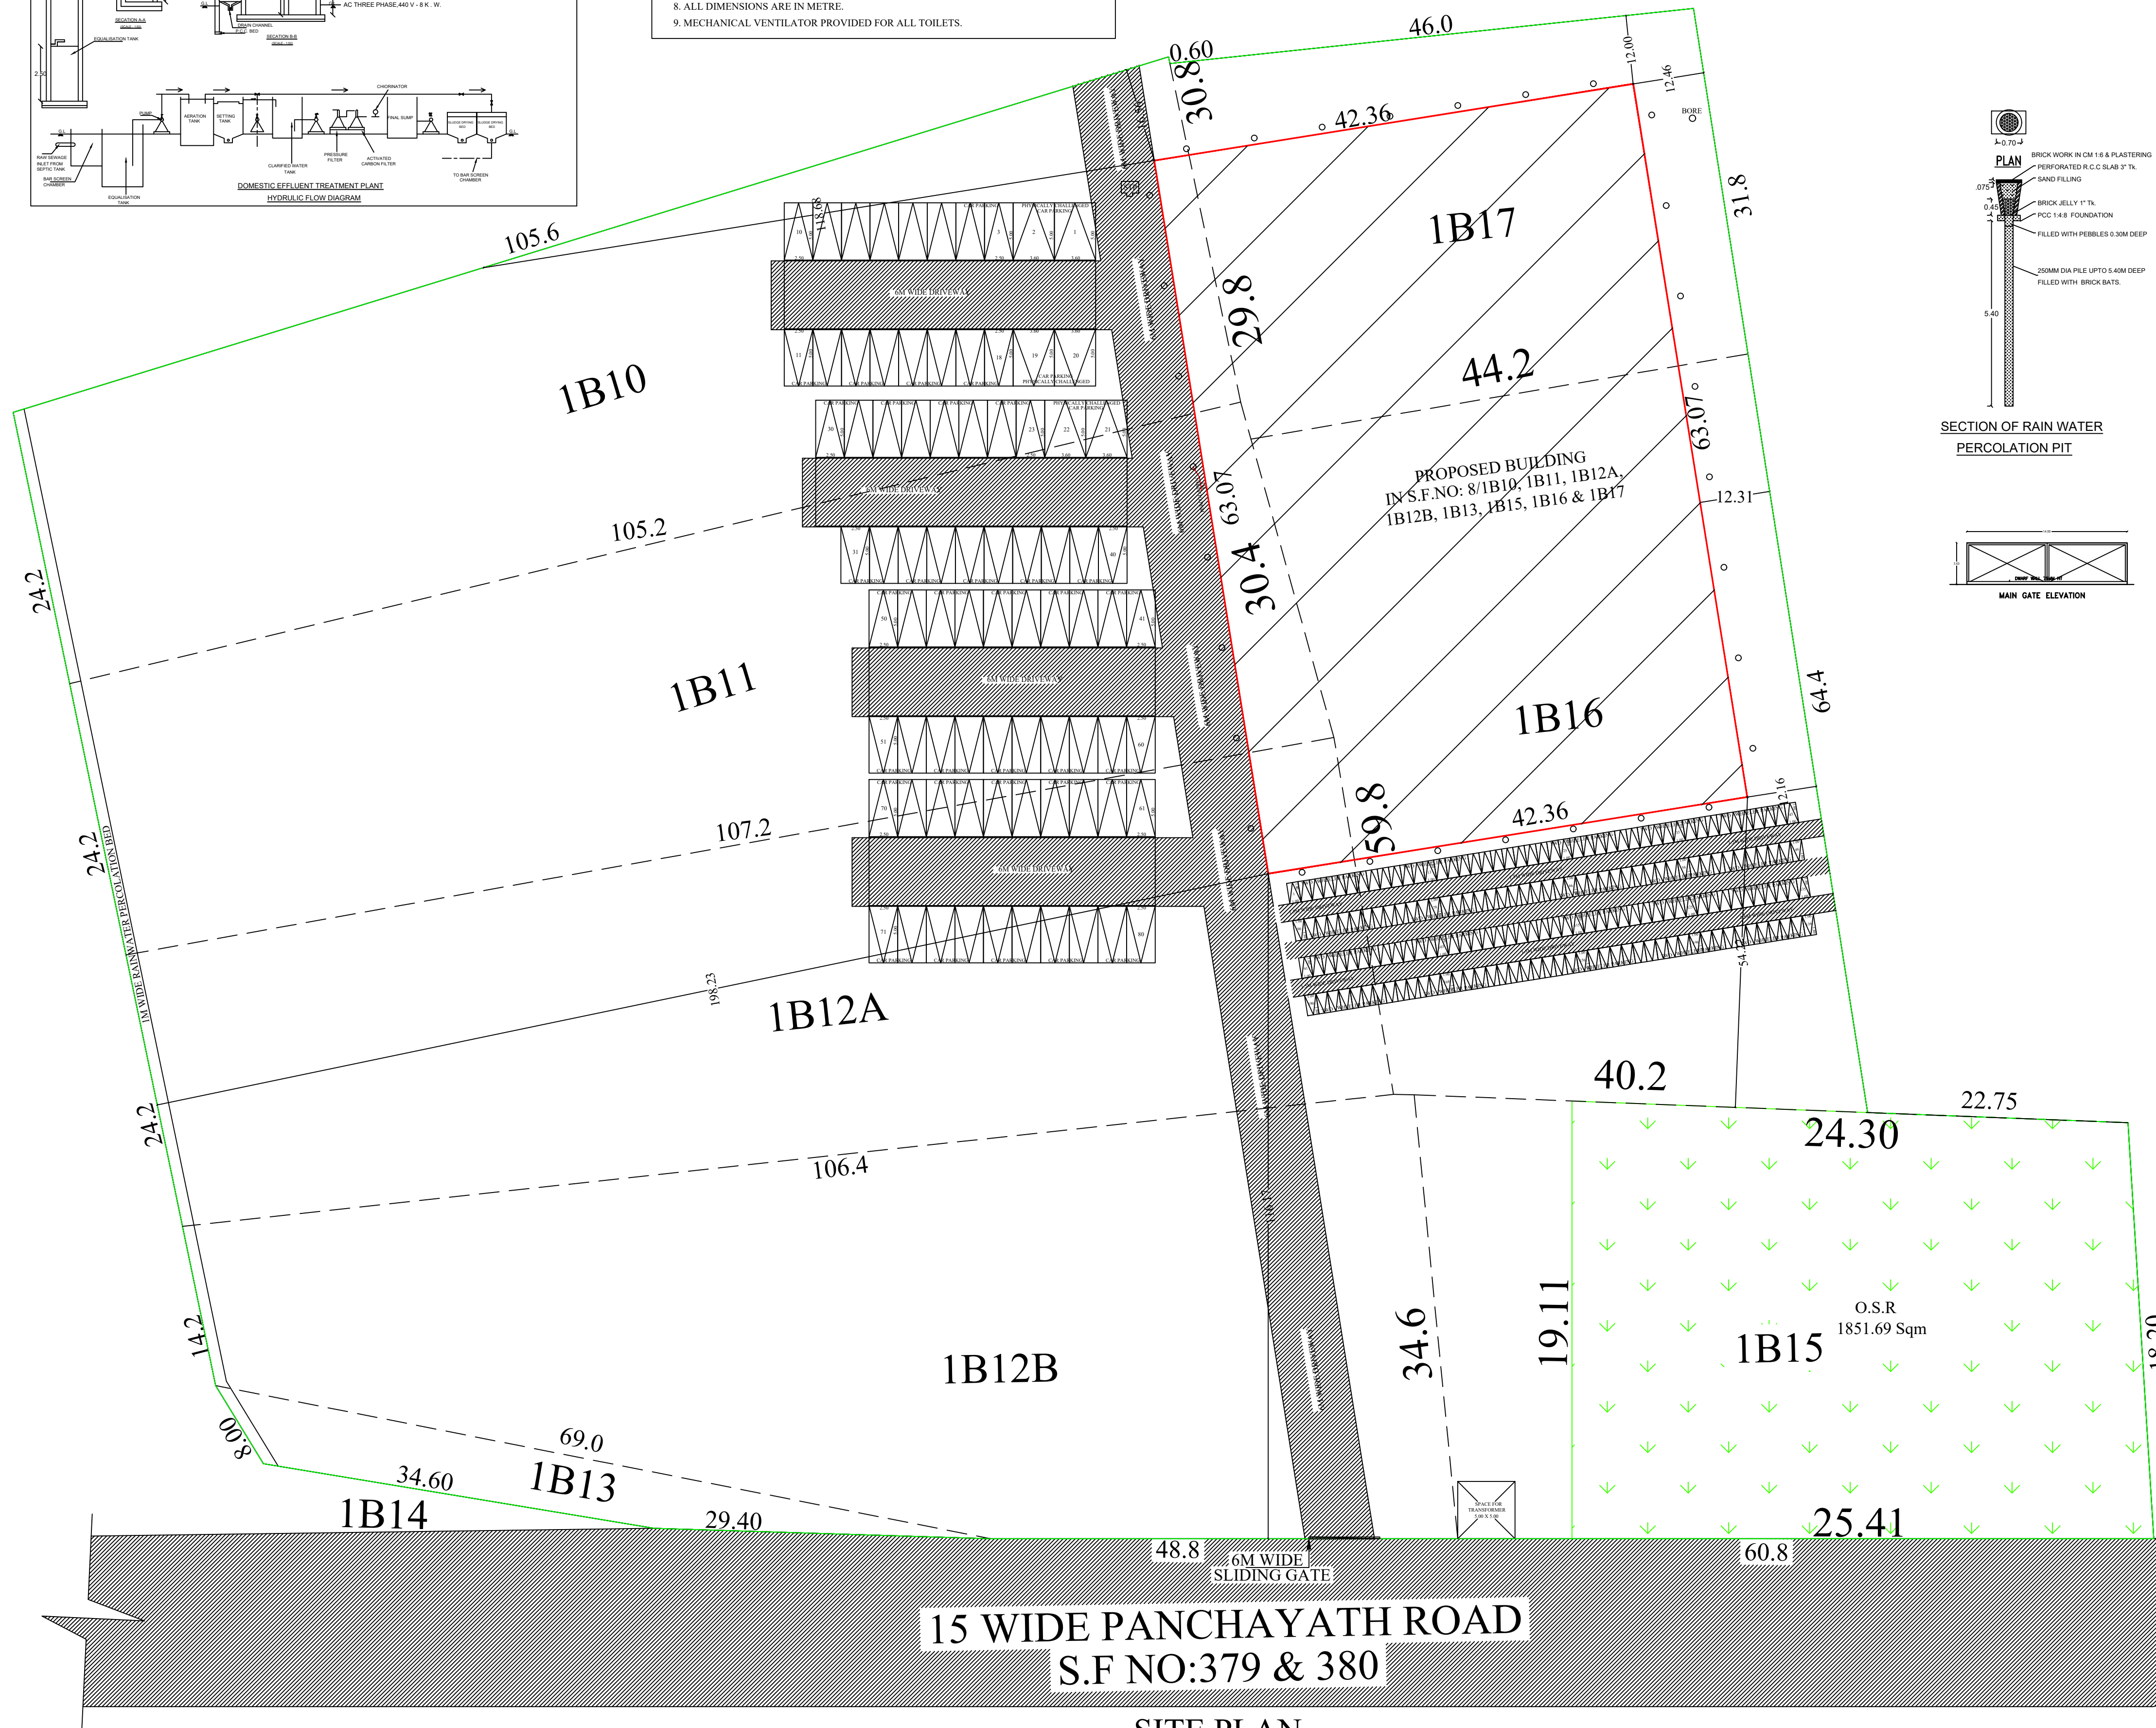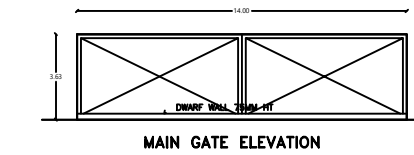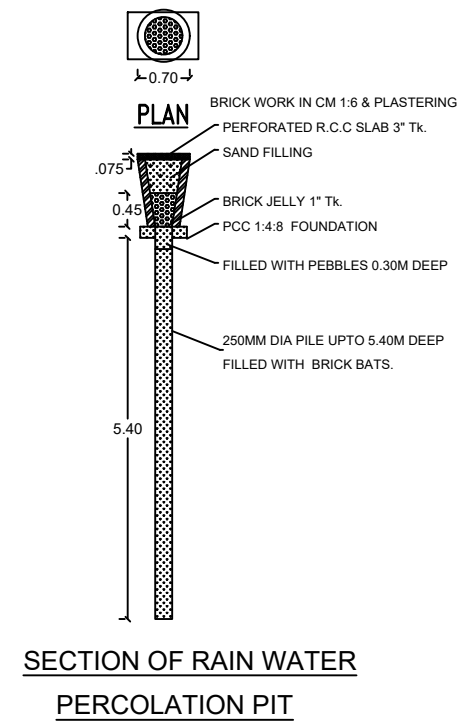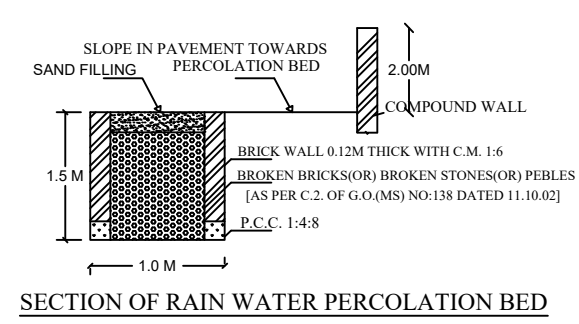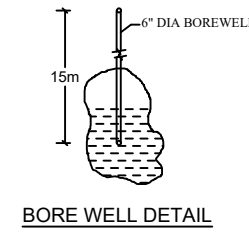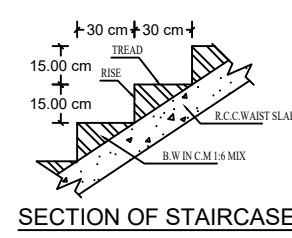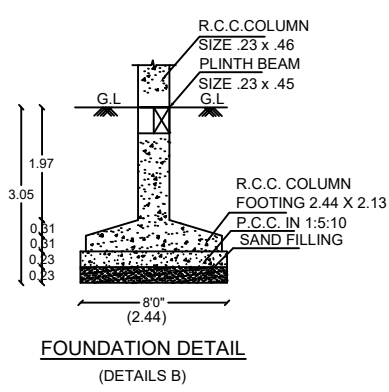

DISTRICT TOWN AND COUNTRY PLANNING OFFICE
TRICHY DISTRICT

PLAN SHOWING THE ADDITIONAL CONSTRUCTION OF
AUDITORIUM BUILDING IN S.F.NO: 8/1B10, 1B11, 1B12A,
1B12B, 1B13, 1B15, 1B16 & 1B17 THAYANUR VILLAGE &
PANCHAYATH, SRIRANGAM TALUK, TRICHY DISTRICT

ALL DIMENSION ARE IN METER
SCALE - 1:100.

OFFICE USE
ONLINE APPLICATION NO:

</