

PP

APPROVAL RECORD

Planning Permission

Tiruchirappalli district, Tamil Nadu

APPROVAL TYPE

Building Plan


ISSUING AUTHORITY

Rural Panchayat


The approval as the planning authority issued it, reproduced in full behind this page.

An approval speaks to what was sanctioned, not to what was built. Completion is a separate record.

OWNER : Mr.T.PALANISAMY S/O Mr.THANDAVAN

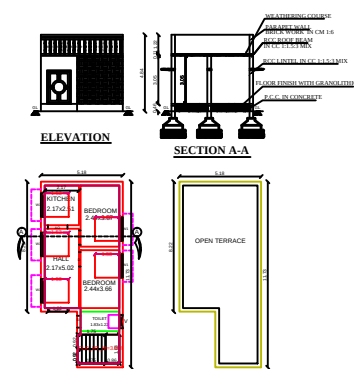


PROPOSED
GROUND FLOOR PLAN

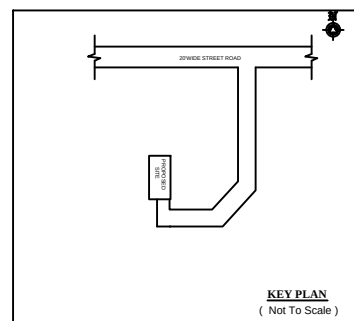


KEY PLAN
(Not To Scale)

PLAN-INFO
AS_AT_SITE=1341.76
FMB_OR_PLR=1250.00
AS_PER_DOCUMENT=1250.00
PLOT_NO=0
PATTA_NO=2480
SURVEY_NO=769/4
DISTRICT =TRICHY
TALUK=MUSIRI
ACCESS_WIDTH_M=3.00
SINGLE_FAMILY_BLDG=NO
CRZ=NO
SECURITY_ZONE=NO
WHETHER_GOVT_OR_AIDED_SCHOOL=NO
PLOT_AREA_M2=414.00
AREA_TYPE=OTHERS
AVG_PLOT_WIDTH=12.90M
AVG_PLOT_DEPTH=105.40M
ROAD_WIDTH=9.00M
ROAD_LENGTH=600.0M
LAND_USE_ZONE=RESIDENTIAL
RWH_DECLARED=YES
IS_APPROVED_LAYOUT=NO
IS_SWIMMING_POOL_EXISTS=NO
PREMIUM_FSI_REQUIRED=NO
BUILDING_NEAR_TO_RIVER=NO
BUILDING_NEAR_MONUMENT=NO
JURISDICTION_TYPE= PANCHAYAT
OSR_APPLICABLE=YES
OSR_SURRENDBACK_RETAIN=SURRENDER
IF HERITAGE TOWN LESSTHAN 1KM RADIUS=YES

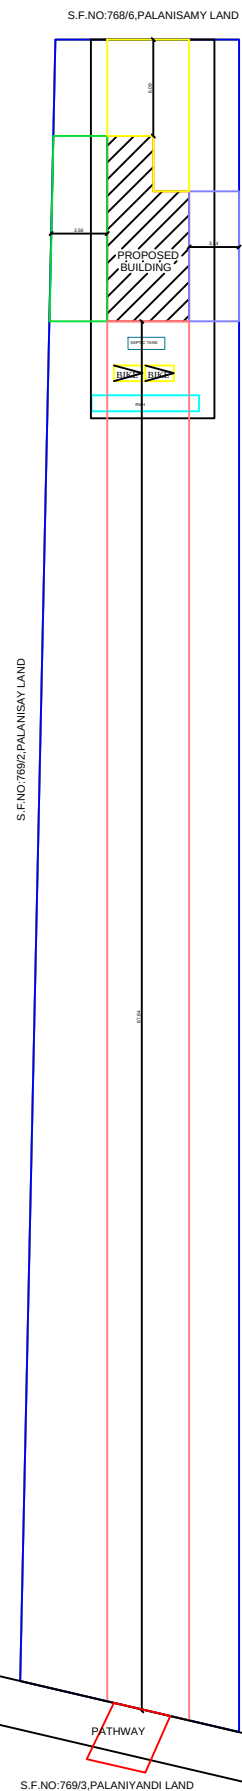

SITE PLAN
(Scale = 1 : 1)

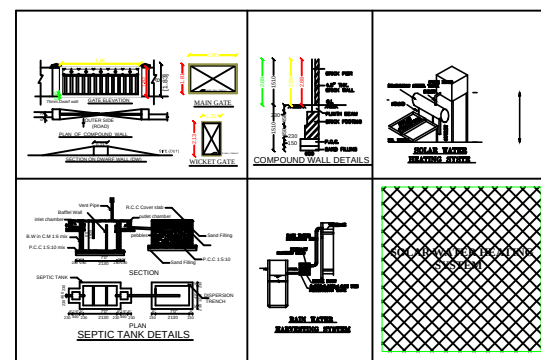

SET BACK DETAILS			
TNC&DBR 2019		REQUIRED	PROVIDED
FRONT SET BACK	ROAD WIDTH UPTO 3M	1.5 M	33.94M
SIDE SET BACK	BUILDING HEIGHT UPTO 7M, PLOT WIDTH UPTO 3M	1M ON ONE SIDE	1M ON ONE SIDE
NEAR SET BACK	BUILDING HEIGHT UPTO 7M.	NILL	PROVIDE
PARKING DETAILS AS PER (TNC&DBR 2019)			
Dwelling Unit with	Number of Parking Spaces		
Floor area above 50 sq.m and upto 75 sq.m	1 car space for every 2 dwelling units and 1 Two Wheeler space for every dwelling unit		

AREA OF CALCULATION		SQFT	SQM
AREA OF THE SITE		13450.00	1250.00
GROUND FLOOR		567.69	52.76
BLOCK 1	52.76 SQM		
TOTAL	52.76 SQM		
VACANT PLACE		12882.31	1197.24
SUPER IMPOSED PLOT AREA		1250.00	
PATTA AREA			1250.00

[illegible]

Eight ways to know a piece of land before you pay for it.

This report covers one part of the picture. These cover the rest, drawn from the same government records, for any property in Tamil Nadu.

LandLens One

Ask anything about a property and get an answer grounded in live government records, with the sources shown.

[/landlens/one](#)



Verify My Land

Every record check run on one property and returned as a single report.

[/landlens/verify-my-land](#)



Legal Opinion

An advocate's written opinion on the title, built on the records we pull for it.

[/landlens](#)



One Map

Every layer on one map: the parcel, its boundary, zoning, water bodies and what sits around it.

[/landlens/one/map](#)



PriceMap

What land actually changed hands for around this plot, taken from the registered deeds.

[/landlens/pricemap](#)



Build Scope

What you are allowed to build here: floor space, height, coverage and setbacks.

[/landlens/build-scope](#)



Property Tracker

Watch a property and hear about it when something new is registered against it.

[/landlens/property-tracker](#)



Deal Room

Run the transaction in one place: documents, stamping, signatures and the parties.

[/landlens/deal-room](#)



Twenty-four checks you can run yourself, at no cost.

Records and verification

The registers themselves, read for you.

Encumbrance Certificate

Patta and Chitta

Field Measurement Sketch

EC Analyzer

Bank charge check

Court case search

Seller background check

Approval check by survey

Zoning and land use

What the plan says can happen on this land.

Land use zone finder

CMDA land use check

Coastal regulation zone

Master plan check

Water bodies finder

Airport height clearance

Value and duty

What it is worth and what it costs to register.

Guideline value by street

Guideline value by survey

Stamp duty and registration fees

Capital gains

Floor space index

Area unit converter

Registers and directories

Who holds it, and which office keeps the record.

Find your registering office

Temple property check

Waqf property check

RERA register



Every free tool
/tools



Services we run
for you
/services



The LandLens
suite
/landlens/one



Every claim in this document traces back to a government record.

Legal opinions, due diligence and title verification

Building plan, layout and sub-division approvals

Completion and occupancy certificates, regularisation

Escrow, negotiation and NRI property management

Land survey, soil testing, architecture and construction

Verified RealEstate
3/350/2 Mettukuppam,
OMR Thoraipakkam,
Chennai 600 097, India
hello@verified.realestate
+91 9996 12 9996

Prepared from the registers named on the page each finding sits on. Where a register could not be read, this document says so in its place rather than leaving the gap to be read as a clean result.

