Verified RealEstate™

REFERENCE
14/2026-2027

ISSUED
13 August 2026

PP APPROVAL RECORD

Planning Permission

Tiruchirappalli district, Tamil Nadu

APPROVAL TYPE
Building Plan

ISSUING AUTHORITY
Rural Panchayat

The approval as the planning authority issued it, reproduced in full behind this page.

An approval speaks to what was sanctioned, not to what was built. Completion is a separate record.

Verified RealEstate™
3/350/2 Mettukuppam,
OMR Thoraipakkam,
Chennai 600 097, India

hello@verified.realestate
+91 9996 12 9996
verified.realestate

DIGITALLY VERIFIED RECORD

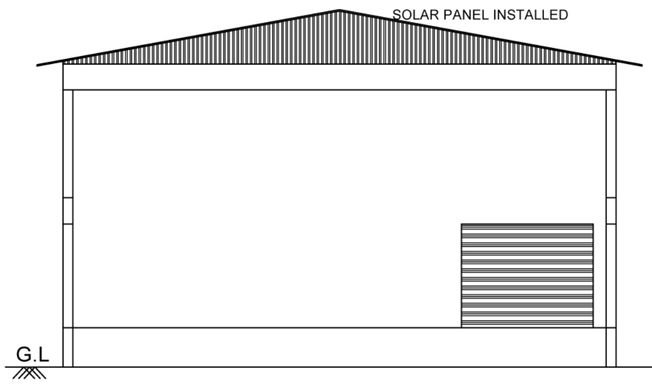

BLOCK-01-SECTION ON "AA"

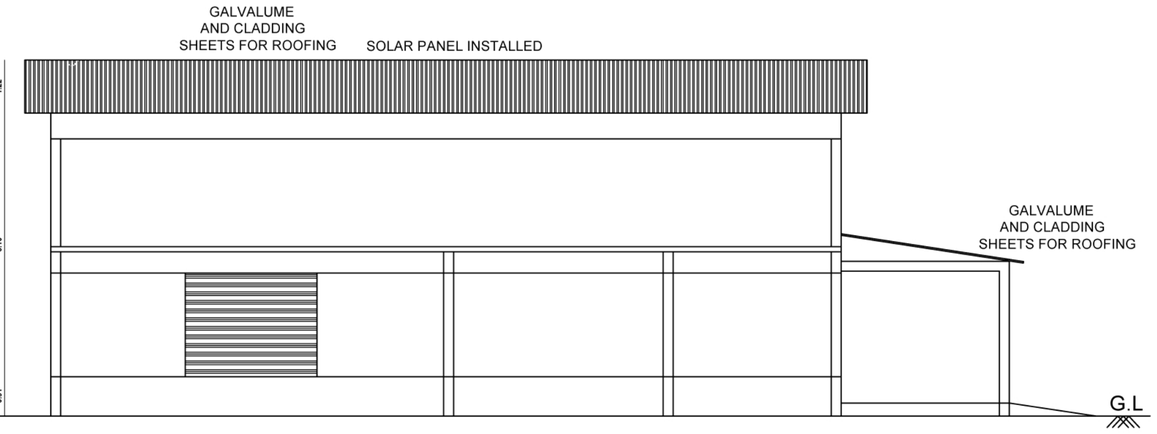

BLOCK-02-SECTION ON "AA"

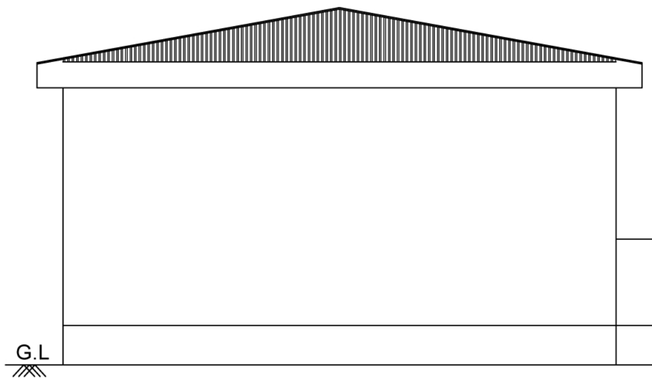

BLOCK-01-ELEVATION

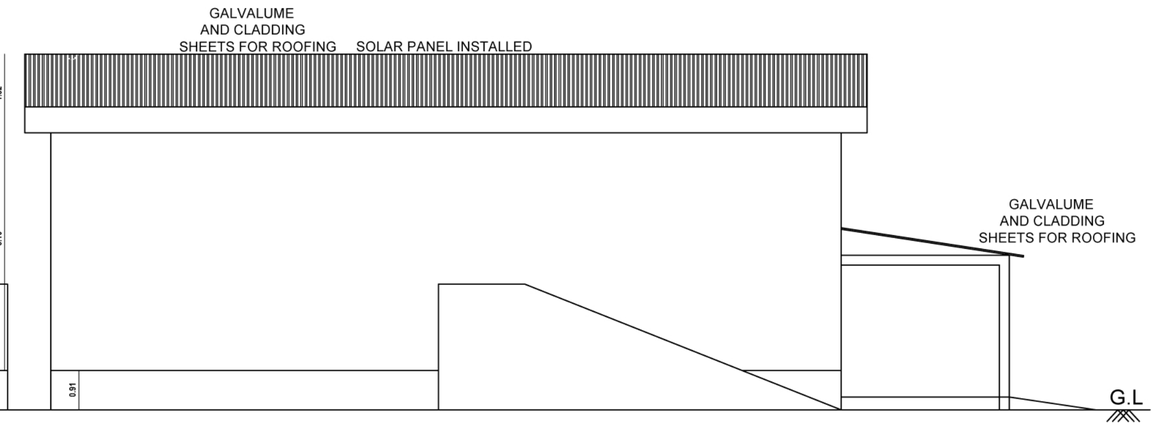

BLOCK-02-ELEVATION

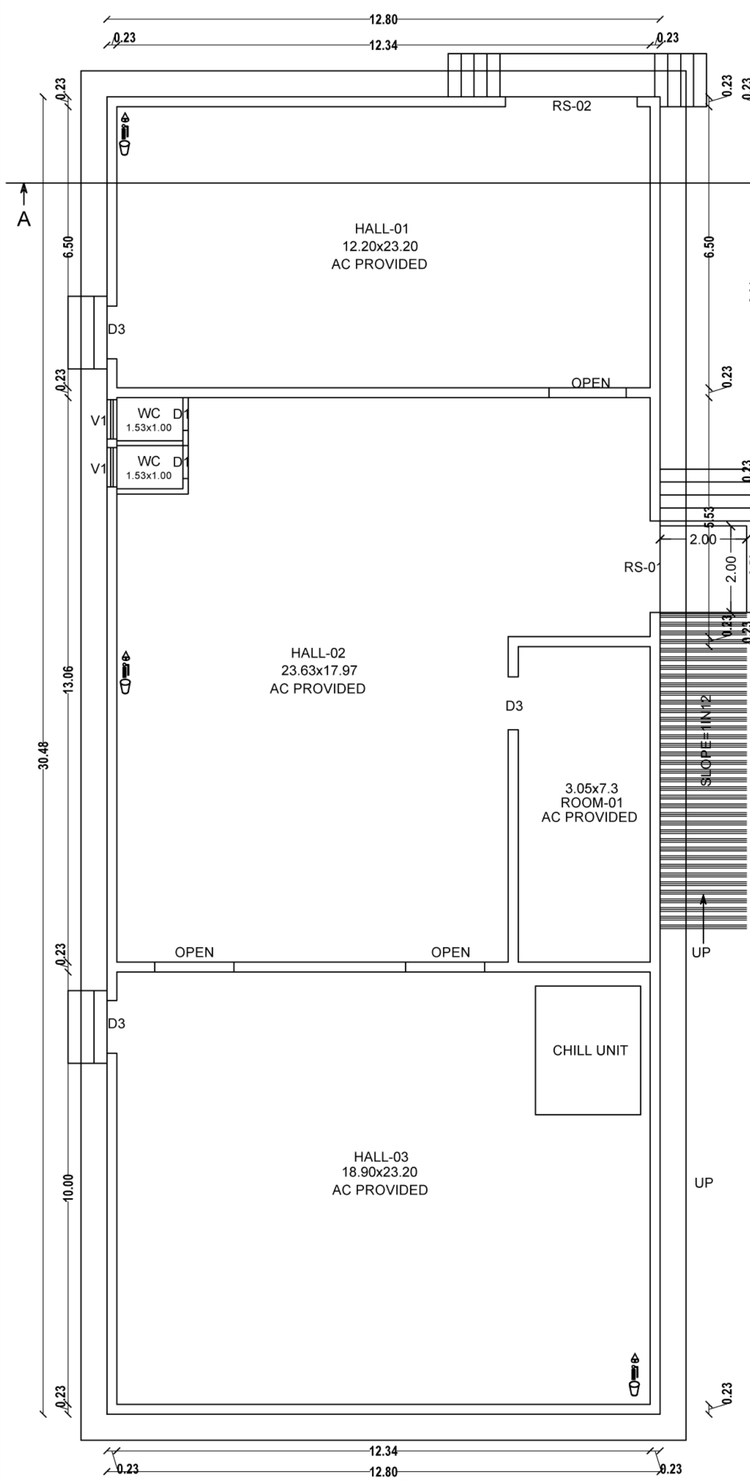

BLOCK-01-PLAN

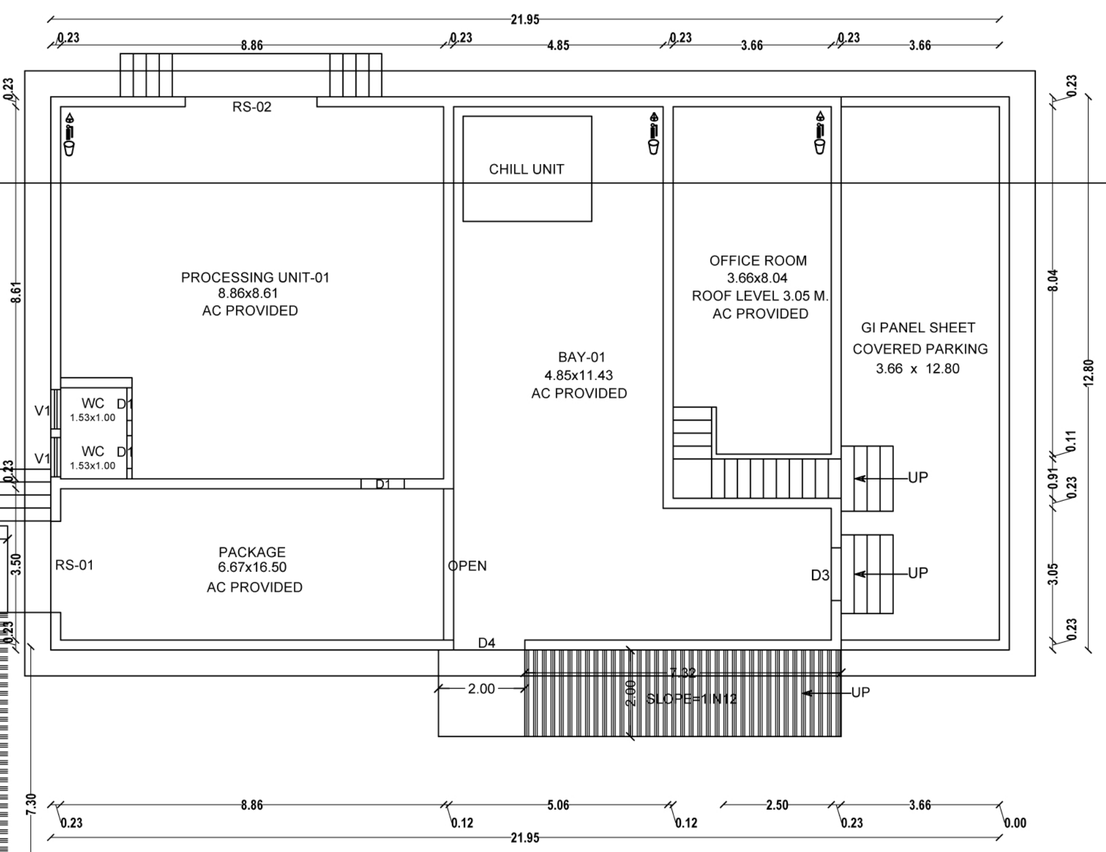

BLOCK-02-PLAN

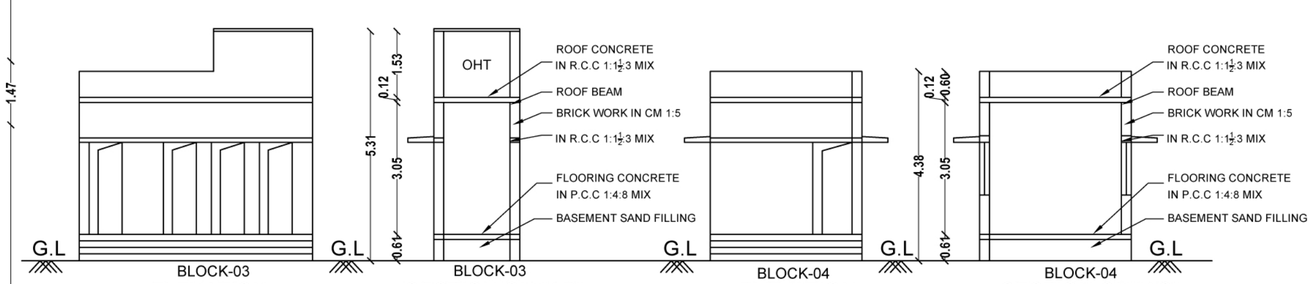

BLOCK-03 ELEVATION

BLOCK-03 SECTION ON "AB"

BLOCK-04 ELEVATION

BLOCK-04 SECTION ON "AC"

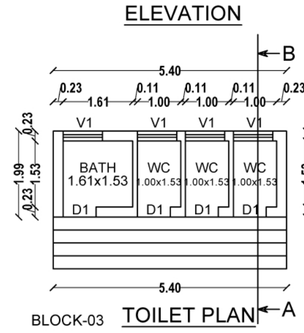

BLOCK-03 TOILET PLAN

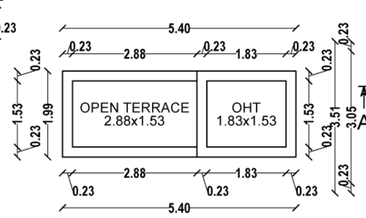

BLOCK-03 TOILET TERRACE

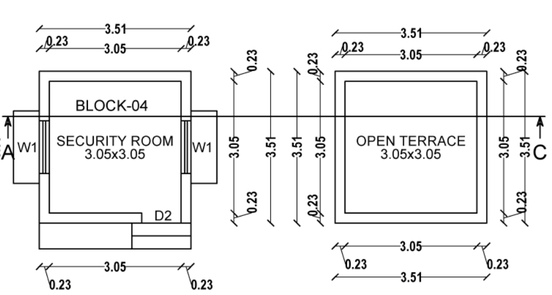

SECURITY ROOM PLAN

SECURITY ROOM TERRACE
BLOCK-04

PLAN SHOWING THE PROPOSED FOOD INDUSRTY BUILDING FOR M/S TOOZ COMSUMER PRODUCTS PRIVATE LIMITED, IN S.F.NO. 236/5B AT SETHURAPATTY VILLAGE & PANCHAYAT, SRIRANGAM TALUK, MANIKANDAM PANCHAYAT UNION, TIRUCHIRAPPALLI DISTRICT,

SCALE : 1:100

MACHINE HORSE POWER

TOTAL H.P. = 100 H.P

WORKERS DETAILS:

NO OF MALE = 20 MEMBERS

NO OF FEMALE = 30 MEMBERS

AREA DETAILS:	SQ.M.
AREA OF THE SITE	1700.00
AREA OF THE BUILDING	
BLOCK-01	390.14
BLOCK-02	283.90
TOILET	10.75
SECURITY ROOM	12.32
TOTAL AREA	697.11

JOINERIES DETAILS				METER
R.S-01	-	ROLLING SHUTTERS	-	2.00 X 2.44
R.S.-2	-	ROLLING SHUTTERS	-	3.05 X 2.44
D1	-	DOOR	-	0.76 X 2.13
D2	-	DOOR	-	0.91 X 2.13
D3	-	DOOR	-	1.22 X 2.13
D4	-	DOOR	-	1.65 X 2.13
W1	-	WINDOW	-	1.22 X 1.22
V1	-	VENTILATOR	-	0.91 X 0.61

NOTES:-

1. ALL DIMENSIONS ARE IN METRE
2. RAINWATER COLLECTION WELLS WILL BE PROVIDED
3. FIRE FIGHTING ARRANGEMENTS WILL BE PROVIDED
4. EMERGENCY ALARMS WILL BE PROVIDED
5. DRINKING WATER WILL BE PROVIDED
6. GROUND WATER SUMPS WILL BE PROVIDED
7. FILTERED RAIN WATER SUMPS WILL BE PROVIDED
8. EXHAUST FAN PROVISION IS MADE AT TOILET & WASH
9. SOLAR WATER HEATING SYSTEM PROVIDED.
10. RAINWATER HARVESTING FACILITIES PROVIDED.
11. WASTE WATER RECYCLING TRENCH AND TANK PROVIDED.
12. SEWAGE TREATMENT PLANT PROVIDED.
13. SEPTIC TANK PROVIDED.
14. WATER FACILITIES PROVIDED.
15. TRANSFORMER YARD PROVIDED.
16. FA - FIRE ALARAM PROVIDED
17. F E - FIRE SAFETY MEASURES PROVIDED.
18. SB - SAND BUCKET PROVIDED

APPLICANT.

S. Bhuvaneswari,
B.Tech, M.Tech (Structural),
Registered Structural Engineer Gr.II,
SE/Gr.II/DTCP/TRICHY/JAN2023/396

REGISTERED STRUCTURAL ENGINEER

S. Bhuvaneswari, DCE, B.Tech., M.Tech. (Structural)
DTCP Registered Engineer
RE Gr. II/DTCP/TRICHY/JULY-2024/019, Valid Up to 04-July/2029
Tiruchirappalli City Corporation, License No. 0008/L3/2019/00029
Valid Up to 31-March/2029

REGISTERED ENGINEER

THE LANDLENS SUITE

Eight ways to know a piece of land before you pay for it.

This report covers one part of the picture. These cover the rest, drawn from the same government records, for any property in Tamil Nadu.

LandLens One
Ask anything about a property and get an answer grounded in live government records, with the sources shown.
/landlens/one

Verify My Land
Every record check run on one property and returned as a single report.
/landlens/verify-my-land

Legal Opinion
An advocate's written opinion on the title, built on the records we pull for it.
/landlens

One Map
Every layer on one map: the parcel, its boundary, zoning, water bodies and what sits around it.
/landlens/one/map

PriceMap
What land actually changed hands for around this plot, taken from the registered deeds.
/landlens/pricemap

Build Scope
What you are allowed to build here: floor space, height, coverage and setbacks.
/landlens/build-scope

Property Tracker
Watch a property and hear about it when something new is registered against it.
/landlens/property-tracker

Deal Room
Run the transaction in one place: documents, stamping, signatures and the parties.
/landlens/deal-room

hello@verified.realestate · +91 9996 12 9996

FREE TOOLS · NO ACCOUNT NEEDED

Twenty-four checks you can run yourself, at no cost.

Records and verification

The registers themselves, read for you.

- Encumbrance Certificate
- Patta and Chitta
- Field Measurement Sketch
- EC Analyzer
- Bank charge check
- Court case search
- Seller background check
- Approval check by survey

Value and duty

What it is worth and what it costs to register.

- Guideline value by street
- Guideline value by survey
- Stamp duty and registration fees
- Capital gains
- Floor space index
- Area unit converter

Zoning and land use

What the plan says can happen on this land.

- Land use zone finder
- CMDA land use check
- Coastal regulation zone
- Master plan check
- Water bodies finder
- Airport height clearance

Registers and directories

Who holds it, and which office keeps the record.

- Find your registering office
- Temple property check
- Waqf property check
- RERA register

Every free tool
/tools

Services we run for you
/services

The LandLens suite
/landlens/one

Verified RealEstate™

Every claim in this document traces back to a government record.

- Legal opinions, due diligence and title verification
- Building plan, layout and sub-division approvals
- Completion and occupancy certificates, regularisation
- Escrow, negotiation and NRI property management
- Land survey, soil testing, architecture and construction

Verified RealEstate
3/350/2 Mettukuppam,
OMR Thoraipakkam,
Chennai 600 097, India
hello@verified.realestate
+91 9996 12 9996

Prepared from the registers named on the page each finding sits on. Where a register could not be read, this document says so in its place rather than leaving the gap to be read as a clean result.