Verified RealEstate™

REFERENCE
20/2026-2027

ISSUED
08 October 2026

PP APPROVAL RECORD

Planning Permission

Survey 15/2A1 and 2 more

Sorathur

Tiruchirappalli district, Tamil Nadu

APPROVAL TYPE
Building Plan

ISSUING AUTHORITY
Rural Panchayat

The approval as the planning authority issued it, reproduced in full behind this page.

An approval speaks to what was sanctioned, not to what was built. Completion is a separate record.


Verified RealEstate™
3/350/2 Mettukuppam,
OMR Thoraipakkam,
Chennai 600 097, India

hello@verified.realestate
+91 9996 12 9996
verified.realestate


DIGITALLY VERIFIED RECORD

PLAN SHOWING THE PROPOSED CONSTRUCTION OF RESIDENTIAL BUILDING IN (G+1) FLOOR IN AS PER DOCUMENT OLD S.F NO:15/2A,6/4A1A1, NEW S.F NO: 15/2A1, 6/4A1A1C1(PLOT NO:87 EAST PART), PATTA NO:6252,6260 AT SORATHUR VILLAGE AND PANCHAYAT,MUTHAYAPALAYAM MAJARA, THURAIYUR TALUK, TIRUCHIRAPALLI DISTRICT IN THURAIYUR PANCHAYAT UNION LIMIT.


APPLICANT NAME : Mr.KALAISELVAN K s/o KRISHNASWAMI

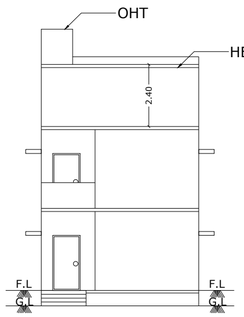


SOUTH SIDE ELEVATION

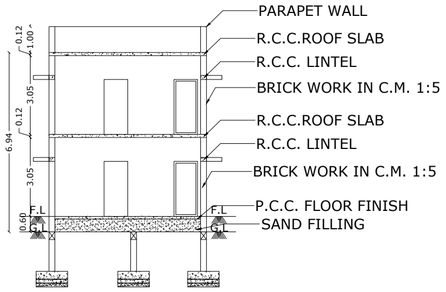


SECTION - AA

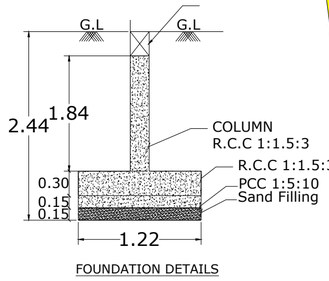


FOUNDATION DETAILS

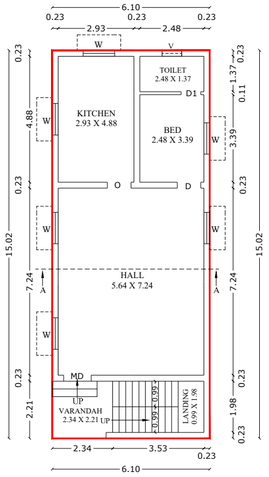


GROUND FLOOR PLAN

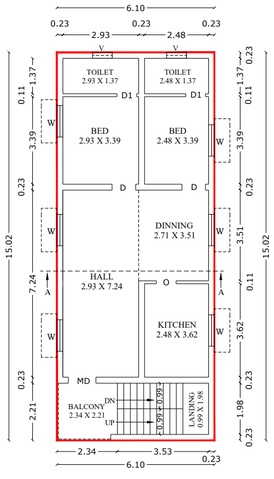


FIRST FLOOR PLAN

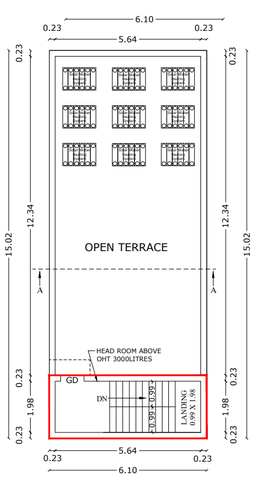


TERRACE FLOOR PLAN

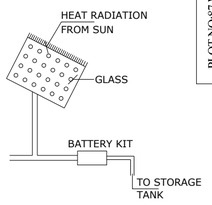


SOLAR SYSTEM

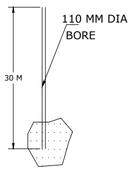

BOREWELL

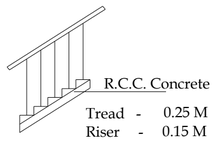


STAIRCASE DETAILS

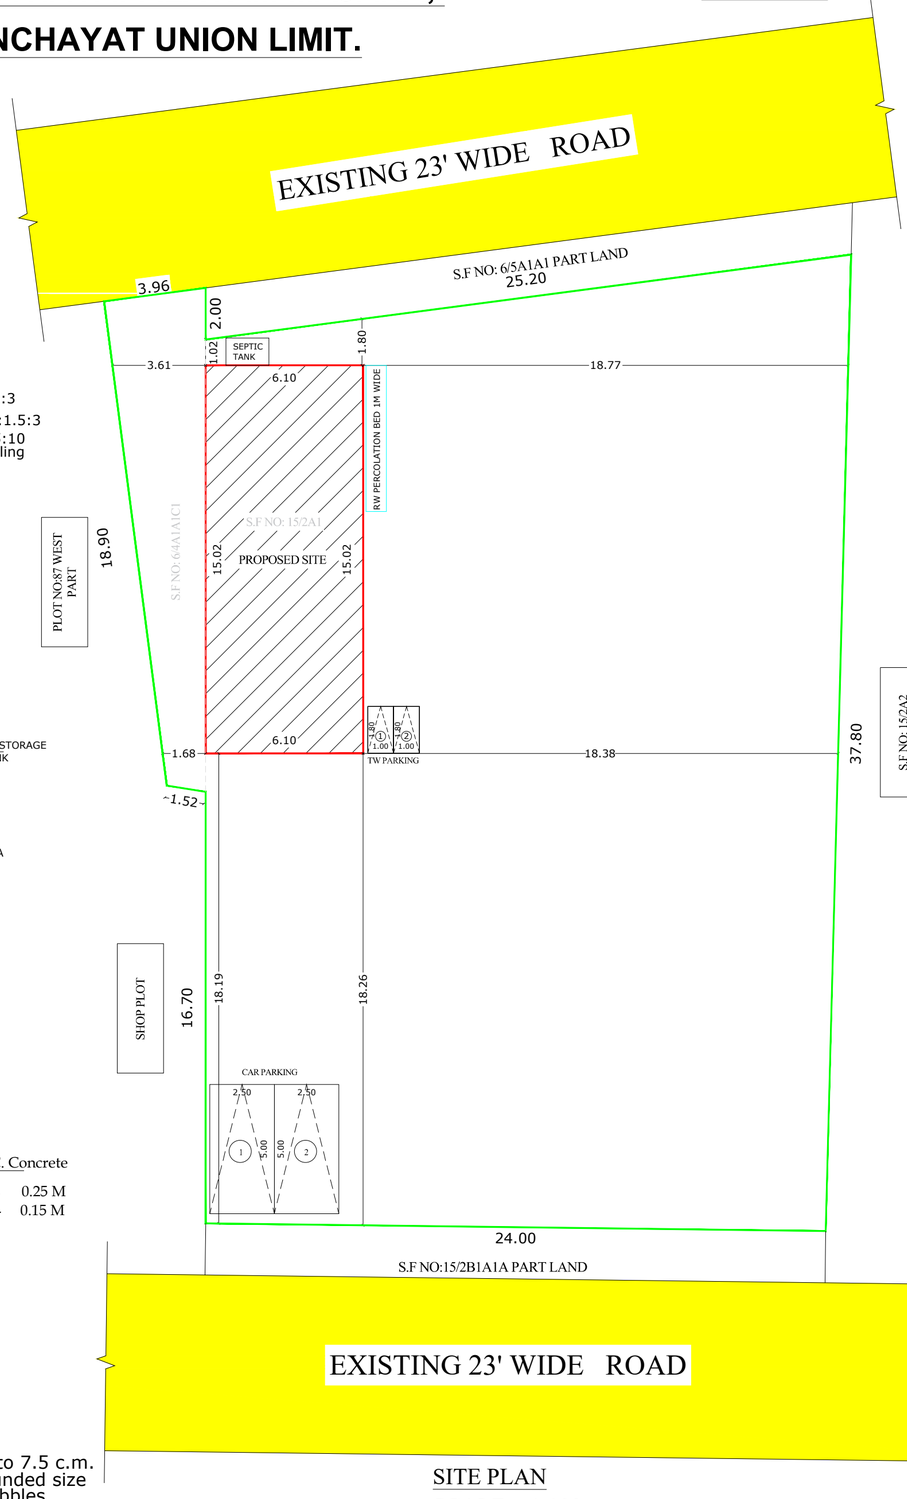


SITE PLAN
SCALE = 1:100



KEY PLAN

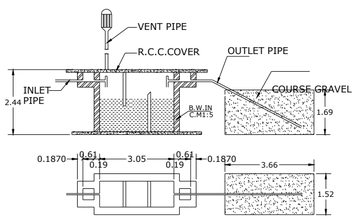

SEPTIC TANK & DISPERSION TRENCH DETAILS

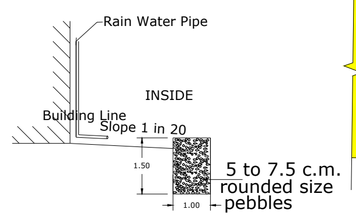

RAINWATER HARVESTING

APPROVAL AUTHORITY:-

AREA DETAILS

DESCRIPTION	AREA SQ.M	AREA SQ.FT
PLOT AREA (as per FMB)	955.00	10275.60
PLOT AREA (as per DEED)	955.00	10275.60
SUPER IMPOSED AREA	932.85	10041.00
PLOT AREA (minimum of above shall be taken into account)	932.85	10041.00

AREA DETAILS	FSI AREA SQ.M	NON FSI AREA SQ.M	TOTAL AREA SQ.M	TOTAL AREA SQ.FT
GROUND FLOOR AREA	91.54	0	91.54	985.34
FIRST FLOOR AREA	91.54	0	91.54	985.34
HEAD ROOM AREA	0	14.89	14.89	160.28
TOTAL FLOOR AREA	183.08	14.89	197.97	2131

FLOOR SPACE INDEX (F.S.I) 183.08/932.85 0.196<2

JOINERIES DETAILS	FEET	METER
SCHEDULE OFJOINERIES		
1.MAIN DOOR -MD	3'6" x 7'0"	1.07 x 2.13
2.DOOR -D	3'0" x 7'0"	0.91 x 2.13
3.DOOR -D1	2'6" x 7'0"	0.76 x 2.13
4.WINDOW -W	4'0" x 4'6"	1.20 X 1.37
5.VENDILATOR -V	3'0" x 3'0"	0.91 X 0.91

1. ALL DIMENSIONS ARE IN METER.
2. RAIN WATER HARVESTING SYSTEM WILL BE PROVIDED.
3. SEPTIC TANK SYSTEM WILL BE PROVIDED
4. SOLAR SYSTEM WILL BE PROVIDED

SITE BOUNDARY DETAILS

1.SITE BOUNDARY SHOWN IN
2.PROPOSED BUILDUP AREA SHOWN IN
3.EXISTING ROAD SHOWN IN
4.RAIN WATER HARVESTING SHOWN IN

APPLICANT

ENGINEER/LICENSED SURVEYOR

SAI JANANI PLANNERS & BUILDERS
Er. S. THIRUNAVUKKARASU, B.E.,
Civil Engineer & Register Engineer,
Reg. No.: REGr-II/DTCP/TRICHY/MAY-23/2025.
18BY, Saminathan Nagar, Near: Bypass,
Thuraiyur - 621 010, Trichy Dt.
Cell: 638 147 52 42

THE LANDLENS SUITE

Eight ways to know a piece of land before you pay for it.

This report covers one part of the picture. These cover the rest, drawn from the same government records, for any property in Tamil Nadu.

LandLens One
Ask anything about a property and get an answer grounded in live government records, with the sources shown.
/landlens/one

Verify My Land
Every record check run on one property and returned as a single report.
/landlens/verify-my-land

Legal Opinion
An advocate's written opinion on the title, built on the records we pull for it.
/landlens

One Map
Every layer on one map: the parcel, its boundary, zoning, water bodies and what sits around it.
/landlens/one/map

PriceMap
What land actually changed hands for around this plot, taken from the registered deeds.
/landlens/pricemap

Build Scope
What you are allowed to build here: floor space, height, coverage and setbacks.
/landlens/build-scope

Property Tracker
Watch a property and hear about it when something new is registered against it.
/landlens/property-tracker

Deal Room
Run the transaction in one place: documents, stamping, signatures and the parties.
/landlens/deal-room

FREE TOOLS · NO ACCOUNT NEEDED

Twenty-four checks you can run yourself, at no cost.

Records and verification

The registers themselves, read for you.

- Encumbrance Certificate
- Patta and Chitta
- Field Measurement Sketch
- EC Analyzer
- Bank charge check
- Court case search
- Seller background check
- Approval check by survey

Value and duty

What it is worth and what it costs to register.

- Guideline value by street
- Guideline value by survey
- Stamp duty and registration fees
- Capital gains
- Floor space index
- Area unit converter

Zoning and land use

What the plan says can happen on this land.

- Land use zone finder
- CMDA land use check
- Coastal regulation zone
- Master plan check
- Water bodies finder
- Airport height clearance

Registers and directories

Who holds it, and which office keeps the record.

- Find your registering office
- Temple property check
- Waqf property check
- RERA register

Every free tool
/tools

Services we run for you
/services

The LandLens suite
/landlens/one

Verified RealEstate™

Every claim in this document traces back to a government record.

- Legal opinions, due diligence and title verification
- Building plan, layout and sub-division approvals
- Completion and occupancy certificates, regularisation
- Escrow, negotiation and NRI property management
- Land survey, soil testing, architecture and construction

Verified RealEstate
3/350/2 Mettukuppam,
OMR Thoraipakkam,
Chennai 600 097, India
hello@verified.realestate
+91 9996 12 9996

Prepared from the registers named on the page each finding sits on. Where a register could not be read, this document says so in its place rather than leaving the gap to be read as a clean result.