Verified RealEstate™

REFERENCE
0T3GQCVT/2025

ISSUED
03 September 2025

PP APPROVAL RECORD

Planning Permission

Survey 988/8 and 1 more

Sangananakulam, Thisayanvilai taluk
Tirunelveli district, Tamil Nadu

APPROVAL TYPE
Layout Approval

ISSUING AUTHORITY
DTCP

PURPOSE
Residential

The approval as the planning authority issued it, reproduced in full behind this page.

An approval speaks to what was sanctioned, not to what was built. Completion is a separate record.

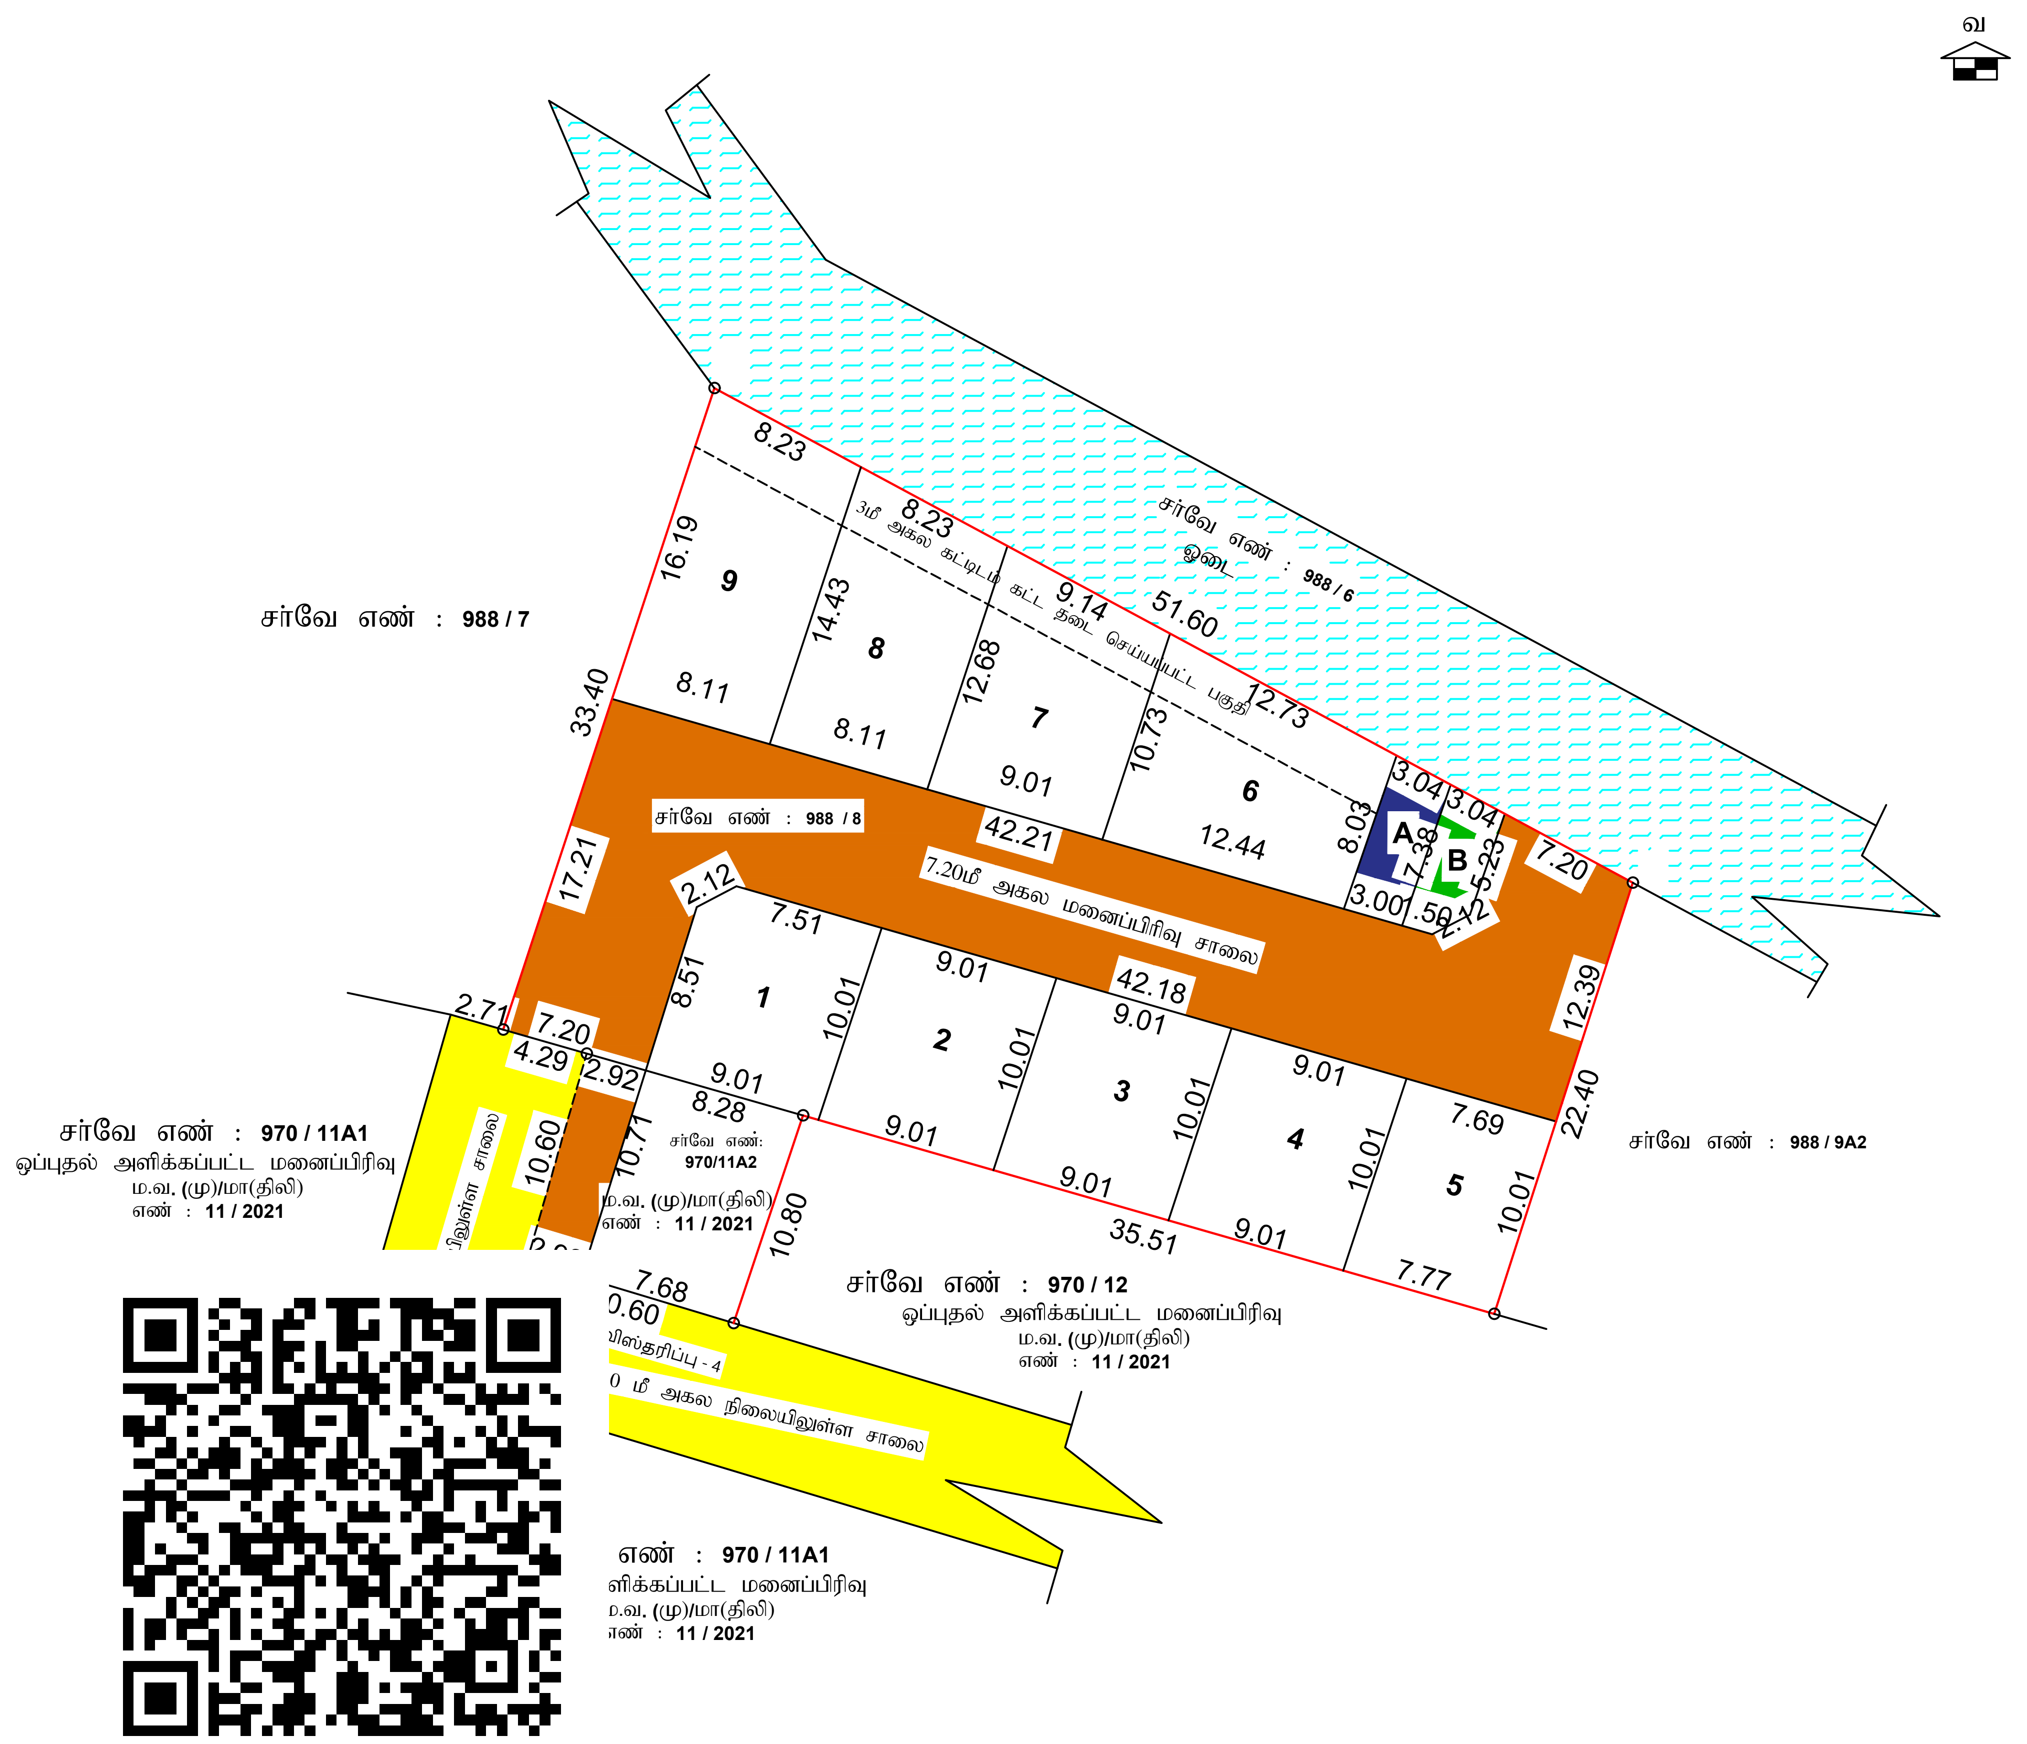

குடியிருப்பு மனைப்பிரிவு

மாவட்ட நகர் ஊரமைப்பு அலுவலகம்

திருநெல்வேலி மாவட்டம், திசையன்விளை வட்டம, நாங்குநேரி ஊராட்சி ஒன்றியம், சங்கனான்குளம் ஊராட்சி, **விஜயநாராயணம்** பகுதி - 3 கிராமம், சர்வே எண் : 988 / 8 , 970 / 11A2 -ல் அமையும் உத்தேச குடியிருப்பு மனைப்பிரிவு தொழில்நுட்ப ஒப்புதல் வரைபடம். (திட்டமில்லா பகுதி)

இணையதள விண்ணப்ப எண் :0T3GQCVT/ 2025 அளவு - 1:100

குறிப்புகள் :-

மனைப்பிரிவு இடத்தின் மொத்த பரப்பளவு	= 1417.00 ச.மீ (0.35 ஏக்கர்)
மனைப்பிரிவு சாலையின் பரப்பளவு மூலை முடக்கு உட்பட	= 509.42 ச.மீ
மீதமுள்ள மனைப்பிரிவு இடத்தின் பரப்பளவு	= 907.58 ச.மீ
மனைப்பிரிவு இடத்தின் எல்லை	=
நிலையிலுள்ள சாலை	=
மனைப்பிரிவு உத்தேச சாலை	=
கோரிய மனைகளின் எண்ணிக்கை	= 12 எண்ணம்
ஒதுக்கிய மனைகளின் எண்ணிக்கை (மனை எண்கள் : 1 முதல் 9 வரை)	= 9 எண்ணம்

TNCDBR-2019 விதி 47(6)-ன்ற பூங்கா பரப்பு 90.76 ச.மீ பரப்பிற்கான அரசு வழிகாட்டி மதிப்புத் தொகை ரூ. 53,118/- நாள் 21.08.2025 அரசு கணக்கில் செலுத்தபபட்டுள்ளது.

பொது ஒதுக்கீடு:-

I) தானப்பத்திரம் எண் 2528/2025 நாள் 13.08.2025 மூலம் சங்கனான்குளம் ஊராட்சிக்கு ஒப்படைப்பு செய்யப்பட்ட பகுதிகள்

1) மனைப்பிரிவு சாலை மற்றும் மூலை முடக்கு பரப்பளவு - 509.42 ச.மீ

2) பொது உபயோகம் (PUBLIC PURPOSE - A) (உள்ளாட்சி) - 23.27 ச.மீ (2.56%)

II) தானப்பத்திரம் எண் 2529/2025 நாள் 13.08.2025 மூலம் தமிழ்நாடு மின்சார வாரியத்திற்கு ஒப்படைப்பு செய்யப்பட்ட பகுதி

1) மின்வாரியம் (PUBLIC PURPOSE - B) (TANGEDCO) - 19.12 ச.மீ (2.10%)

மூலை முடக்கு:

மூலை முடக்கு - 12.0மீ அகலச்சாலை வரை 1.50மீ x 1.50மீ விடப்பட வேண்டும்.

நிபந்தனைகள்:

1. அரசாணை (நிலை) எண்: 71 ஊரக வளர்ச்சி (ம) உள்ளாட்சி துறை நாள் : 16.08.2023 மற்றும் அரசாணை (நிலை) எண்: 181 வீட்டுவசதி மற்றும் நகர்புற வளர்ச்சி துறை நாள் : 19.12.2020 -இன் படி நில உரிமம் குறித்து சங்கனான்குளம் ஊராட்சி மன்ற தலைவர் உறுதி செய்து கொள்ள வேண்டும். மேலும் சாலைகள், மூலை முடக்கு மற்றும் பொது ஒதுக்கீடுகள் தானப்பத்திரம் மூலம் சங்கனான்குளம் ஊராட்சிக்கு ஒப்படைப்பு செய்யப்பட்டுள்ளது.
2. இம்மனைப்பிரிவு ஒப்புதலுக்காக சமர்ப்பிக்கப்பட்ட ஆவணங்கள் (ம) சான்றுகள் சரியானவையல்ல என அறியப்பட்டால் அல்லது இம்மனைப்பிரிவிற்கு வழங்கப்பட்ட தொழில் நுட்ப ஒப்புதலானது எவ்வித முன்னறிவிப்பின்றி அவர்களால் ரத்து செய்யப்படும்
3. உள்ளாட்சிக்கு தானமாக வழங்கப்பட்ட இடங்களை உள்ளாட்சியின் பெயருக்கு மாற்றி வருவாய் துறையின் மூலம் உட்பிரிவு செய்து அதற்கான விவரங்கள் பெறப்பட்ட பின்னரே உள்ளாட்சியால் மனைப்பிரிவிற்கு இறுதி ஒப்புதல் வழங்கப்பட வேண்டும்.
4. இம்மனைப்பிரிவிற்கு உள்ளாட்சி இறுதி ஒப்புதல் அளிக்கும் முன் இடத்தினை எந்த துறையாலும் நில ஆர்ஜித நடவடிக்கை மேற்கொள்ளப்படவில்லை என்றும் எந்தத் துறைக்காகவும் நில ஆர்ஜிதப்பட்டியல் மாவட்ட வருவாய் அலுவலருக்கு அனுப்பப்படவில்லை என்றும் உள்ளாட்சி உறுதி செய்து கொள்ளப்பட வேண்டும்.
5. ஒப்புதல் அளிக்கப்பட்ட மனைப்பிரிவு வரைபடத்தை எந்தவித மாற்றம் இன்றி மனைப்பிரிவு நுழைவாயிலில் 6x4 என்ற அளவிலான நிரந்தர தகவல் பலகை மூலம் பொதுமக்கள் பார்வைக்கு நிரந்தரமாக நிறுத்தப்பட வேண்டும்.
6. இம்மனைப்பிரிவில் அமையும் சாலையின் போக்கினை தடுக்கும் வகையில் சுற்று சுவர் எழுப்புதல் கூடாது.

ம.வ/திலி.மா.ந.ஊ.அ.எண் : SWP/ 93 / 2025

இணை இயக்குநர்
மாவட்ட நகர் ஊரமைப்பு அலுவலகம்
திருநெல்வேலி மாவட்டம்.

THE LANDLENS SUITE

Eight ways to know a piece of land before you pay for it.

This report covers one part of the picture. These cover the rest, drawn from the same government records, for any property in Tamil Nadu.

LandLens One
Ask anything about a property and get an answer grounded in live government records, with the sources shown.
/landlens/one

Verify My Land
Every record check run on one property and returned as a single report.
/landlens/verify-my-land

Legal Opinion
An advocate's written opinion on the title, built on the records we pull for it.
/landlens

One Map
Every layer on one map: the parcel, its boundary, zoning, water bodies and what sits around it.
/landlens/one/map

PriceMap
What land actually changed hands for around this plot, taken from the registered deeds.
/landlens/pricemap

Build Scope
What you are allowed to build here: floor space, height, coverage and setbacks.
/landlens/build-scope

Property Tracker
Watch a property and hear about it when something new is registered against it.
/landlens/property-tracker

Deal Room
Run the transaction in one place: documents, stamping, signatures and the parties.
/landlens/deal-room

hello@verified.realestate · +91 9996 12 9996

FREE TOOLS · NO ACCOUNT NEEDED

Twenty-four checks you can run yourself, at no cost.

Records and verification

The registers themselves, read for you.

- Encumbrance Certificate
- Patta and Chitta
- Field Measurement Sketch
- EC Analyzer
- Bank charge check
- Court case search
- Seller background check
- Approval check by survey

Value and duty

What it is worth and what it costs to register.

- Guideline value by street
- Guideline value by survey
- Stamp duty and registration fees
- Capital gains
- Floor space index
- Area unit converter

Zoning and land use

What the plan says can happen on this land.

- Land use zone finder
- CMDA land use check
- Coastal regulation zone
- Master plan check
- Water bodies finder
- Airport height clearance

Registers and directories

Who holds it, and which office keeps the record.

- Find your registering office
- Temple property check
- Waqf property check
- RERA register

Every free tool
/tools

Services we run for you
/services

The LandLens suite
/landlens/one

hello@verified.realestate · +91 9996 12 9996

Verified RealEstate™

Every claim in this document traces back to a government record.

- Legal opinions, due diligence and title verification
- Building plan, layout and sub-division approvals
- Completion and occupancy certificates, regularisation
- Escrow, negotiation and NRI property management
- Land survey, soil testing, architecture and construction

Verified RealEstate
3/350/2 Mettukuppam,
OMR Thoraipakkam,
Chennai 600 097, India
hello@verified.realestate
+91 9996 12 9996

Prepared from the registers named on the page each finding sits on. Where a register could not be read, this document says so in its place rather than leaving the gap to be read as a clean result.