PP APPROVAL RECORD

Planning Permission

Survey 455

Kulavanigarpuram, Palayamkottai taluk

Tirunelveli district, Tamil Nadu

APPROVAL TYPE
Layout Approval

ISSUING AUTHORITY
DTCP

PURPOSE
Residential

The approval as the planning authority issued it, reproduced in full behind this page.

An approval speaks to what was sanctioned, not to what was built. Completion is a separate record.


மனை உட்பிரிவு வரைபடம்
மாவட்ட நகர் ஊரமைப்பு அலுவலகம்
திருநெல்வேலி உள்ளூர் திட்டக்குழுமம்

திருநெல்வேலி மாவட்டம்.

திருநெல்வேலி மாநகராட்சி,
மேலப்பாளையம் வார்டு,
குலவணிகர்புரம் கிராமம்,
சர்வே எண்: 455 பாகம்,

புதிய டவுண் வார்டு எண்:BM, பிளாக் எண்: 3, புதிய நகரளவை எண்: 31/1 மற்றும் 31/2 –ல் ஒப்புதல் மனைப்பரிவு ம.வ.எண்–96/50 –ல் மனை எண்: 30யை ஐந்து குடியிருப்பு மனைகளாக மனை உட்பிரிவிற்கு தொழில்நுட்ப ஒப்புதல் வரைபடம்.

அளவு: 1 : 200 இணையதள விண்ணப்பம் எண்: 2BGN979N

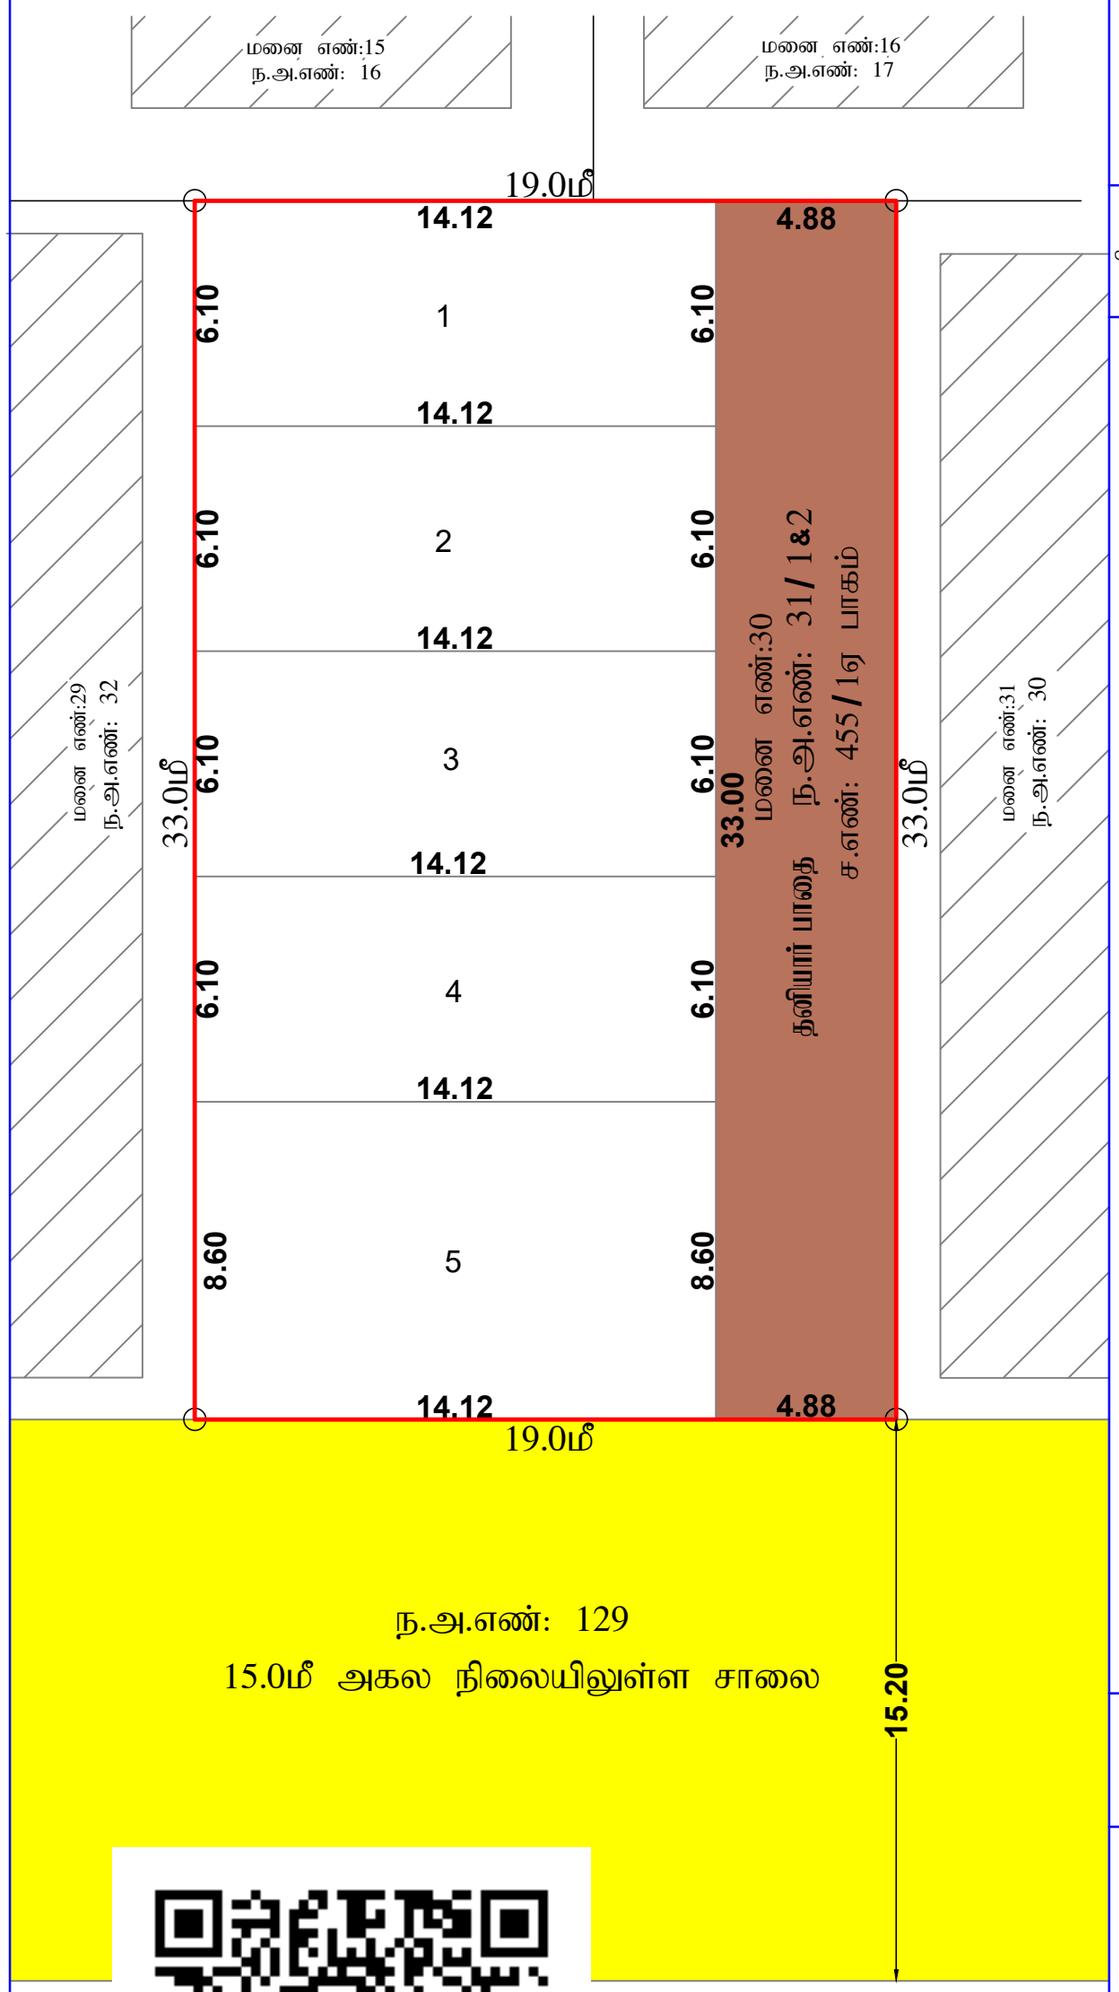

அளவர் / உதவி வரைவாளர் வரைவாளர் நிலை –III மேற்பார்வையாளர்/வரைவாளர் நிலை –II

குறிப்பு:–

மனைஉட்பிரிவு இடத்தின் பரப்பளவு	–	627.00ச.மீ
தனியார் பாதை (Private Passage) பரப்பளவு	–	161.04ச.மீ
மனைஉட்பிரிவு இடத்தின் பரப்பளவு	–	465.96ச.மீ

மனைஉட்பிரிவு மனைகளின் எண்ணிக்கை – 5

மனைஉட்பிரிவு இடத்தின் எல்லை
தனியார் பாதை (Private Passage)
நிலையிலுள்ள சாலை

மூலை முடக்கு – 7.20மீ மற்றும் 12.0மீ அகல சாலைக்கு 3.0மீ X 3.0மீ

நிபந்தனைகள்:

1. அரசாணை நிலை எண் : 134 – ன் நகராட்சி நிர்வாக மற்றும் குடிநீர் வழங்கல் துறை நாள் 20.9.2002 மற்றும் அரசாணை நிலை எண் : 181 – ன் விட்டு வசதி மற்றும் நகர்புற வளாச்சி துறை நாள் 19 – 12 – 2020 – ன் படி உள்ளாட்சியால் நில உரிமம் குறித்து மாநகராட்சி ஆணையாளர் உறுதி செய்து கொள்ளப்பட வேண்டும்.
2. இம்மனைஉட்பிரிவுக்கு இறுதி ஒப்புதல் வழங்கும்முன் நில ஆர்ஜிதம் ஏதும் இல்லை எனவும், எந்தத் துறையாலும் நில ஆர்ஜித நடவடிக்கை எடுக்கப்படவில்லை எனவும், நில ஆர்ஜிதம் செய்து தரக்கோரி மாவட்ட வருவாய் அலுவலரிடமிருந்து உத்தேசங்கள் ஏதும் பெறப்படவில்லை எனவும், மாநகராட்சி ஆணையாளர் அவர்கள் உறுதி செய்து கொள்ளப்பட வேண்டும்.
3. நில உரிமம் குறித்து சமர்பிக்கப்பட்ட சான்றுகள் மற்றும் பரிசீலனைக்கு சமர்பிக்கப்பட்ட ஆவணங்கள் சரியானவையல்ல என அறியப்பட்டால் அல்லது மனைஉட்பிரிவிற்கு தொழில்நுட்ப ஒப்புதல் வழங்கியதால் பாதிப்பு ஏற்படக்கூடிய சூழ்நிலை ஏற்படின், இம்மனைஉட்பிரிவிற்கு வழங்கப்பட்ட தொழில்நுட்ப ஒப்புதல் எவ்வித முன் அறிவிப்பும் இன்றி ரத்து செய்யப்படும்.

ம.உ.வ / தி.உ.தி.கு எண் - SWP / 46 / 2025
திட்ட அ /தி.உ.தி.கு எண் - SWP / 73 / 2025

இணை இயக்குநர் / உறுப்பினர் செயலர்
திருநெல்வேலி உள்ளூர் திட்டக்குழுமம் /
மாவட்ட நகர் ஊரமைப்பு அலுவலகம்
திருநெல்வேலி மாவட்டம்

THE LANDLENS SUITE

Eight ways to know a piece of land before you pay for it.

This report covers one part of the picture. These cover the rest, drawn from the same government records, for any property in Tamil Nadu.

LandLens One
Ask anything about a property and get an answer grounded in live government records, with the sources shown.
/landlens/one

Verify My Land
Every record check run on one property and returned as a single report.
/landlens/verify-my-land

Legal Opinion
An advocate's written opinion on the title, built on the records we pull for it.
/landlens

One Map
Every layer on one map: the parcel, its boundary, zoning, water bodies and what sits around it.
/landlens/one/map

PriceMap
What land actually changed hands for around this plot, taken from the registered deeds.
/landlens/pricemap

Build Scope
What you are allowed to build here: floor space, height, coverage and setbacks.
/landlens/build-scope

Property Tracker
Watch a property and hear about it when something new is registered against it.
/landlens/property-tracker

Deal Room
Run the transaction in one place: documents, stamping, signatures and the parties.
/landlens/deal-room

FREE TOOLS · NO ACCOUNT NEEDED

Twenty-four checks you can run yourself, at no cost.

Records and verification

The registers themselves, read for you.

- Encumbrance Certificate
- Patta and Chitta
- Field Measurement Sketch
- EC Analyzer
- Bank charge check
- Court case search
- Seller background check
- Approval check by survey

Value and duty

What it is worth and what it costs to register.

- Guideline value by street
- Guideline value by survey
- Stamp duty and registration fees
- Capital gains
- Floor space index
- Area unit converter

Zoning and land use

What the plan says can happen on this land.

- Land use zone finder
- CMDA land use check
- Coastal regulation zone
- Master plan check
- Water bodies finder
- Airport height clearance

Registers and directories

Who holds it, and which office keeps the record.

- Find your registering office
- Temple property check
- Waqf property check
- RERA register

Every free tool
/tools

Services we run for you
/services

The LandLens suite
/landlens/one

Verified RealEstate™

Every claim in this document traces back to a government record.

- Legal opinions, due diligence and title verification
- Building plan, layout and sub-division approvals
- Completion and occupancy certificates, regularisation
- Escrow, negotiation and NRI property management
- Land survey, soil testing, architecture and construction

Verified RealEstate
3/350/2 Mettukuppam,
OMR Thoraipakkam,
Chennai 600 097, India
hello@verified.realestate
+91 9996 12 9996

Prepared from the registers named on the page each finding sits on. Where a register could not be read, this document says so in its place rather than leaving the gap to be read as a clean result.