

PP

APPROVAL RECORD

Planning Permission

Survey 1187/4

1, Radhapuram taluk

Tirunelveli district, Tamil Nadu

APPROVAL TYPE

Layout Approval

ISSUING AUTHORITY

DTCP

PURPOSE


Residential

The approval as the planning authority issued it, reproduced in full behind this page.

An approval speaks to what was sanctioned, not to what was built. Completion is a separate record.



ச.எண்:1187/3B1
காலியிடம்

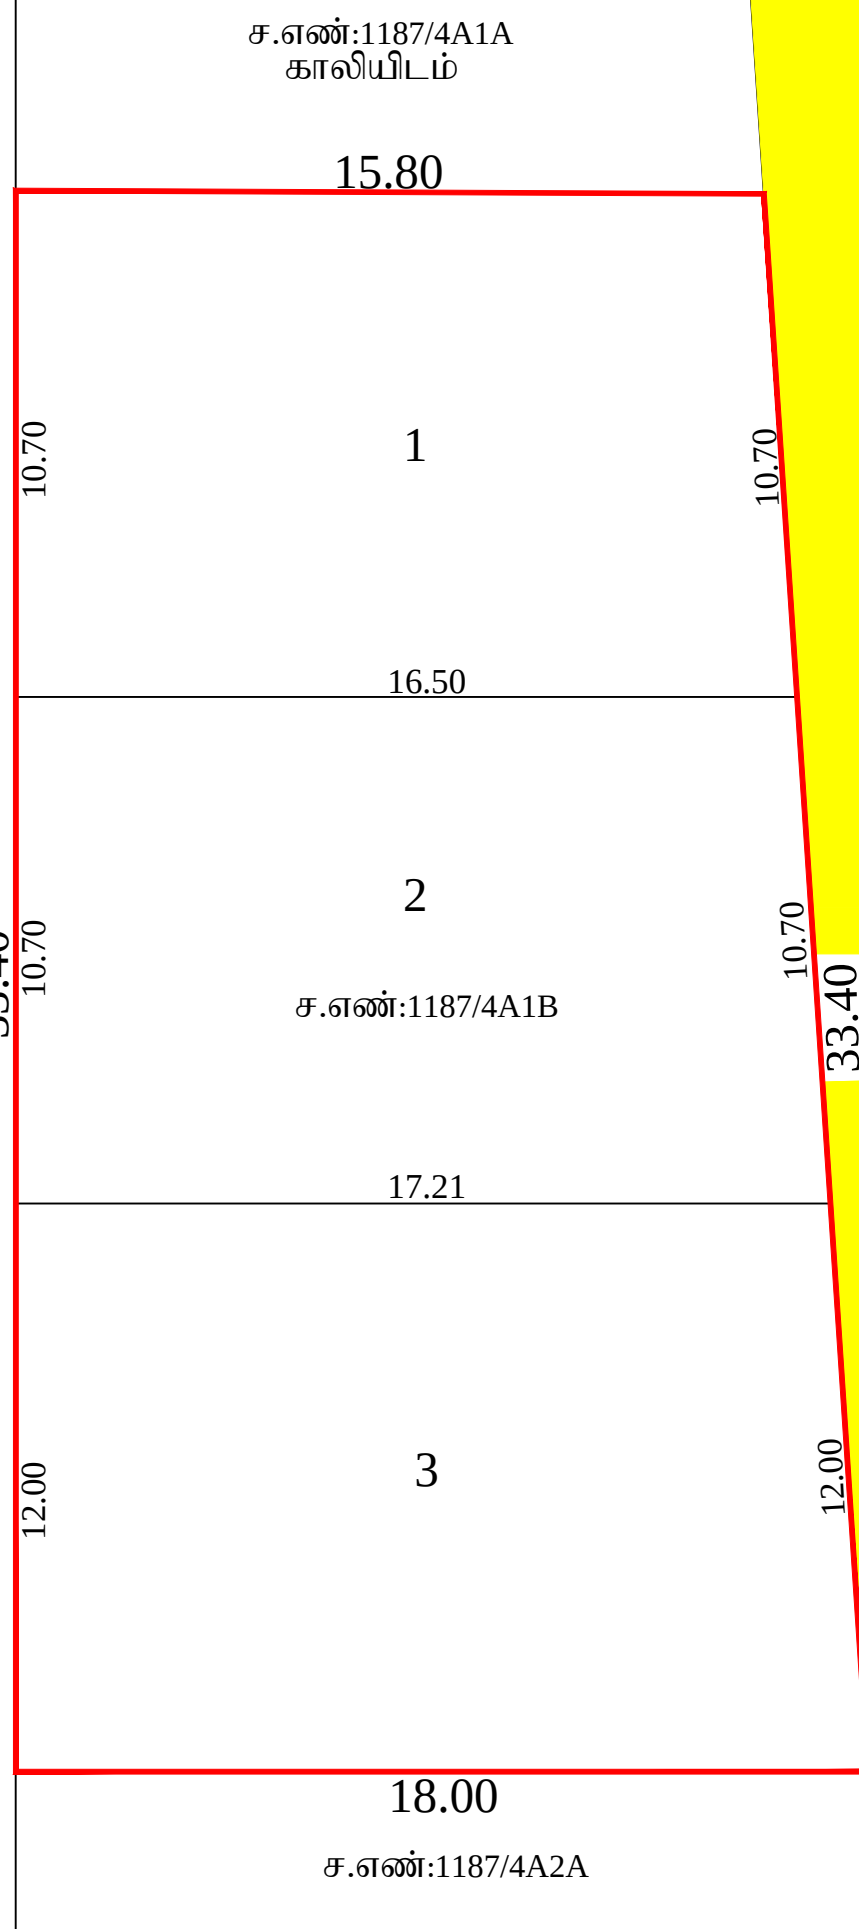

SUBDIVISION
DTCP APPROVAL NO:
LP/TVL DTCP NO: SWP/48/2024

மனை உட்பிரிவு ஒப்புதல் வரைபடம்

திருநெல்வேலி மாவட்ட நகர் ஊரமைப்பு அலுவலகம்,
திருநெல்வேலி மாவட்டம்,
இராதாபுரம் வட்டம்,
வடக்கு வள்ளியூர் பேரூராட்சி,
வடக்கு வள்ளியூர் பகுதி-1 கிரமம்,
சர்வே எண்:1187/4A1B -ல் அமையும் குடியிருப்பு
மனை உட்பிரிவு தொழில்நுட்ப ஒப்புதல் வரைபடம்
அளவு 1:100

இணையதள விண்ணப்ப எண்: ASJHS5HH/2025

வ
↑

குறிப்பு:

மனை உட்பிரிவு இடத்தின் மொத்த பரப்பளவு: 567.00ச.மீ (0.14ஏக்கர்)

கோரிய மனைகள் - 3

ஒதுக்கிய மனைகள் - 3

மனை ஒப்புதல் இடத்தின் எல்கை

நிலையிலுள்ள சாலை

பூங்கா ஒதுக்கீட்டிற்கு பதிலாக TNCDBR விதி-47(6)-ன்படி
பூங்கா பரப்புக்கு ஈடான தொகை அரசு வழிகாட்டு மதிப்பின்படி
கட்டணம் ரூ.2835/-நாள்:12.11.2025-ல் அரசு கணக்கில்
செலுத்தப்பட்டுள்ளது.

நிபந்தனைகள்:

- அரசாணை நிலை எண்:134 நகராட்சி (ம) குடிநீர் வழங்கல் துறை, நாள்:20-09-2002 -ன் படி மனுதாரரது நிலஉரிமம் குறித்து சரிப்பார்ப்பது உள்ளாட்சியின் பொறுப்பாகும்.
- இம்மனை உட்பிரிவுக்கு ஒப்புதலுக்காக சமர்ப்பிக்கப்பட்ட ஆவணங்கள் (ம) சான்றுகள் சரியானவையல்ல என அறியப்பட்டால் அல்லது இம்மனை உட்பிரிவிக்கு ஒப்புதல் வழங்கியதில் பாதிப்பு ஏற்படக்கூடிய சூழ்நிலை ஏற்படின் இம்மனை ஒப்புதல் வழங்கப்பட்ட தொழில் நுட்ப ஒப்புதல் எந்தவித முன்அறிவிப்பு இன்றி ரத்து செய்யப்படும்.
- இம்மனை உட்பிரிவுக்கு உள்ளாட்சி இறுதி ஒப்புதல் அளிக்கும் முன் இடத்தினை எந்தத்துறையாலும் நில ஆர்ஜித நடவடிக்கை எடுக்கப்படவில்லை என்றும் எந்தத்துறைக்காகவும் நில ஆர்ஜித பட்டியல் மாவட்ட வருவாய் அலுவலருக்கு அனுப்பப்படவில்லை என்று உள்ளாட்சி உறுதி செய்து கொள்ளப்பட வேண்டும்.
- இம்மனை உட்பிரிவுக்கு ஒப்புதல் அளிக்கப்பட்ட மனை வரைபடத்தை எந்த வித மாற்றம் இன்றி மனைஉட்பிரிவு நுழைவாயிலில் 6x4 என்ற அளவிலான நிரந்தர தகவல்பலகை மூலம் பொதுமக்கள் பார்வைக்கு நிரந்தரமாக நிறுத்தப்பட வேண்டும்.

ம.வ/திலி.மா.ந.ஊ.அ.எண்: SWP/115/2025

இணை இயக்குநர்
மாவட்ட நகர் ஊரமைப்பு அலுவலகம்
திருநெல்வேலி மாவட்டம்.

Eight ways to know a piece of land before you pay for it.

This report covers one part of the picture. These cover the rest, drawn from the same government records, for any property in Tamil Nadu.

LandLens One

Ask anything about a property and get an answer grounded in live government records, with the sources shown.

[/landlens/one](#)



Verify My Land

Every record check run on one property and returned as a single report.

[/landlens/verify-my-land](#)



Legal Opinion

An advocate's written opinion on the title, built on the records we pull for it.

[/landlens](#)



One Map

Every layer on one map: the parcel, its boundary, zoning, water bodies and what sits around it.

[/landlens/one/map](#)



PriceMap

What land actually changed hands for around this plot, taken from the registered deeds.

[/landlens/pricemap](#)



Build Scope

What you are allowed to build here: floor space, height, coverage and setbacks.

[/landlens/build-scope](#)



Property Tracker

Watch a property and hear about it when something new is registered against it.

[/landlens/property-tracker](#)



Deal Room

Run the transaction in one place: documents, stamping, signatures and the parties.

[/landlens/deal-room](#)



Twenty-four checks you can run yourself, at no cost.

Records and verification

The registers themselves, read for you.

Encumbrance Certificate

Patta and Chitta

Field Measurement Sketch

EC Analyzer

Bank charge check

Court case search

Seller background check

Approval check by survey

Zoning and land use

What the plan says can happen on this land.

Land use zone finder

CMDA land use check

Coastal regulation zone

Master plan check

Water bodies finder

Airport height clearance

Value and duty

What it is worth and what it costs to register.

Guideline value by street

Guideline value by survey

Stamp duty and registration fees

Capital gains

Floor space index

Area unit converter

Registers and directories

Who holds it, and which office keeps the record.

Find your registering office

Temple property check

Waqf property check

RERA register



Every free tool
/tools



Services we run
for you
/services



The LandLens
suite
/landlens/one



Every claim in this document traces back to a government record.

Legal opinions, due diligence and title verification

Building plan, layout and sub-division approvals

Completion and occupancy certificates, regularisation

Escrow, negotiation and NRI property management

Land survey, soil testing, architecture and construction

Verified RealEstate
3/350/2 Mettukuppam,
OMR Thoraipakkam,
Chennai 600 097, India
hello@verified.realestate
+91 9996 12 9996

Prepared from the registers named on the page each finding sits on. Where a register could not be read, this document says so in its place rather than leaving the gap to be read as a clean result.

