PP APPROVAL RECORD

Planning Permission

Tirunelveli district, Tamil Nadu

APPROVAL TYPE
Layout Approval

ISSUING AUTHORITY
Town Panchayat

The approval as the planning authority issued it, reproduced in full behind this page.

An approval speaks to what was sanctioned, not to what was built. Completion is a separate record.

Verified RealEstate™
3/350/2 Mettukuppam,
OMR Thoraipakkam,
Chennai 600 097, India

hello@verified.realestate
+91 9996 12 9996
verified.realestate

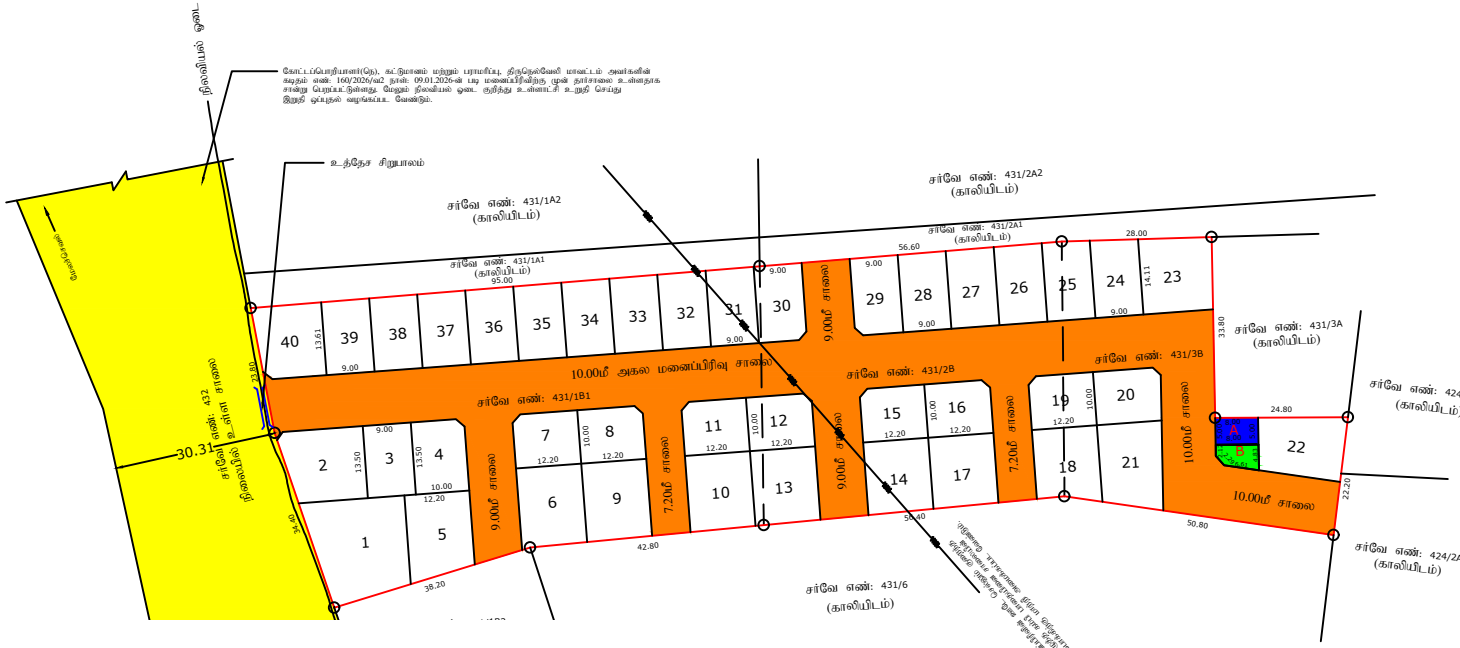

மனைப்பிரிவு வரைபடம்

மாவட்ட நகர் ஊரமைப்பு அலுவலகம்,
திருநெல்வேலி மாவட்டம்.

சேரன்மகாதேவி வட்டம், மேலச்செவல் பேரூராட்சி, மேலச்செவல் பகுதி-1 கிராமம்,
சர்வே எண்கள்: 431/1B1, 431/2B மற்றும் 431/3B -ல் அமையும் உத்தேச குடியிருப்பு மனைப்பிரிவின் தொழில்நுட்ப ஒப்புதல் வரைபடம்.
(திட்டமிலாத பகுதி)

அளவு : 1 : 400 | இணையதள விண்ணப்ப எண்: CBVSIFYG

குறிப்பு

மனைப்பிரிவு இடத்தின் பரப்பு	-	9368.00 ச.மீ. (2.31 ஏக்கர்)
உத்தேச மனைப்பிரிவு சாலைகள் மற்றும் மூலைமுடக்கு பரப்பு	-	3227.75 ச.மீ.
மீதமுள்ள இடத்தின் பரப்பு	-	6140.25 ச.மீ.
கோரிய மனைகள்	-	40
ஒதுக்கிய மனைகள்	-	40

மனைப்பிரிவு இடத்தின் எல்லை
நிலையில் உள்ள சாலை

பொது ஒதுக்கீடுகள்:-

i) மேலச்செவல் பேரூராட்சிக்கு தான பத்திரம் எண்: 23/2026 நாள் 07.01.2026 மூலம் ஒப்படைப்பு செய்யப்பட்ட பகுதிகள்

i) உத்தேச மனைப்பிரிவு சாலைகள் மற்றும் மூலை முடக்கு பரப்பு	-	3227.75 ச.மீ.
ii) (B) பொது உபயோகம் - (PUBLIC PURPOSE) ஒதுக்கீடு பரப்பு	-	32.68 ச.மீ (0.53%)

II) தமிழ்நாடு மின்சார வாரியத்திற்கு (TANGEDCO) தான பத்திரம் எண்: 22/2026 நாள்: 07.01.2026 மூலம் ஒப்படைப்பு செய்யப்பட்ட பகுதி

(A) பொது உபயோகம் - (TANGEDCO) ஒதுக்கீடு பரப்பு	-	40.00 ச.மீ (0.65%)

III) TNCDBR-2019 விதி 47(6)-ன் படி பூங்காவிற்கு 614.03 ச.மீ. பரப்பளவிற்கு ஈடான அரசு வழிகாட்டி மதிப்பு தொகை ரூ. 13,37,190/-ஐ 13.02.2026 அன்று உரிய அரசு கணக்கில் செலுத்தப்பட்டுள்ளது.

மூலை முடக்கு - 7.20மீ,9.00மீ,10.00மீ மற்றும் 12.00மீ சாலைக்கு - 1.50மீ x 1.50மீ

நிபந்தனைகள்:

1. அரசாணை (நிலை) எண் : 134, நகராட்சி நிர்வாகம் குடிநீர் வழங்கல் துறை நாள்: 20.09.2002 மற்றும் அரசாணை (நிலை) எண் : 181 வீட்டு வசதி மற்றும் நகர்ப்புற வளர்ச்சித்துறை நாள்: 19.12.2020-ன் படி நில உரிமம் குறித்து உள்ளாட்சி உறுதி செய்து கொள்ள வேண்டும். மேலும் சாலைகள் மற்றும் பொது உபயோகம் ஆகியவற்றின் நிலப்பரப்பினை உள்ளாட்சிக்கு தானப்பத்திரம் மூலம் மனுதாரர் ஒப்படைப்பு செய்யப்பட்ட பதுதியினை உள்ளாட்சி பெயருக்கு உட்பிரிவு செய்யப்பட்டு, தார் சாலைகள் அமைக்கப்பட்ட பின்னரே உள்ளாட்சியால் இறுதி ஒப்புதல் அளிக்கப்பட வேண்டும்.
2. இம்மனைப்பிரிவிற்கு இறுதி ஒப்புதல் வழங்கும் முன் நில ஆர்ஜிதம் ஏதும் இல்லை எனவும் எந்த துறையாலும் நில ஆர்ஜித நடவடிக்கை எடுக்கப்படவில்லை என்றும் மற்றும் நில ஆர்ஜிதம் செய்த தரக்கோரி மாவட்ட வருவாய் அலுவலரிடமிருந்து உத்தேசங்கள் ஏதும் பெறப்படவில்லை எனவும் உள்ளாட்சி உறுதி செய்து கொள்ள வேண்டும்.
3. நில உரிமம் குறித்து சமர்ப்பிக்கப்பட்ட சான்றுகள் மற்றும் பரிசீலனைக்கு சமர்ப்பிக்கப்பட்ட ஆவணங்கள் சரியானவையல்ல என அறியப்பட்டால் அல்லது மனைப்பிரிவிற்கு தொழில்நுட்ப ஒப்புதல் வழங்கியதால் பாதிப்பு ஏற்படக்கூடிய சூழ்நிலை ஏற்படின், இம்மனைப்பிரிவிற்கு வழங்கப்பட்ட தொழில்நுட்ப ஒப்புதல் எவ்வித முன்னறிவிப்பும் இன்றி ரத்து செய்யப்படும்.
4. ஒப்புதல் அளிக்கப்பட்ட மனைப்பிரிவு வரைபடத்தை எந்தவித மாற்றமும் இன்றி மனைப்பிரிவு நுழைவாயிலில் 6x4 என்ற அளவிலான நிரந்தர தகவல் பலகை மூலம் பொதுமக்கள் பார்வைக்கு நிரந்தரமாக நிறுத்தப்பட வேண்டும்.
5. இம்மனைப்பிரிவில் அமையும் சாலைகளின் போக்கினை தடுக்கும் வகையில் சுற்று சுவர் எழுப்புதல் கூடாது.
6. இம்மனைப்பிரிவின் ஊடே செல்லும் குறைந்த மின் அழுத்த கம்பிபாதையினை சாலையின் போக்கிற்கு மனுதாரரின் சொந்த செலவில் மாற்றி அமைக்கப்பட வேண்டும்.

ம.வ/திலிமா.ந.ஊ.எண்: **SWP/22/2026**

மாவட்ட நகர் ஊரமைப்பு இணை இயக்குநர்
மாவட்ட நகர் ஊரமைப்பு அலுவலகம்
திருநெல்வேலி மாவட்டம்

THE LANDLENS SUITE

Eight ways to know a piece of land before you pay for it.

This report covers one part of the picture. These cover the rest, drawn from the same government records, for any property in Tamil Nadu.

LandLens One
Ask anything about a property and get an answer grounded in live government records, with the sources shown.
/landlens/one

Verify My Land
Every record check run on one property and returned as a single report.
/landlens/verify-my-land

Legal Opinion
An advocate's written opinion on the title, built on the records we pull for it.
/landlens

One Map
Every layer on one map: the parcel, its boundary, zoning, water bodies and what sits around it.
/landlens/one/map

PriceMap
What land actually changed hands for around this plot, taken from the registered deeds.
/landlens/pricemap

Build Scope
What you are allowed to build here: floor space, height, coverage and setbacks.
/landlens/build-scope

Property Tracker
Watch a property and hear about it when something new is registered against it.
/landlens/property-tracker

Deal Room
Run the transaction in one place: documents, stamping, signatures and the parties.
/landlens/deal-room

FREE TOOLS · NO ACCOUNT NEEDED

Twenty-four checks you can run yourself, at no cost.

Records and verification

The registers themselves, read for you.

- Encumbrance Certificate
- Patta and Chitta
- Field Measurement Sketch
- EC Analyzer
- Bank charge check
- Court case search
- Seller background check
- Approval check by survey

Value and duty

What it is worth and what it costs to register.

- Guideline value by street
- Guideline value by survey
- Stamp duty and registration fees
- Capital gains
- Floor space index
- Area unit converter

Zoning and land use

What the plan says can happen on this land.

- Land use zone finder
- CMDA land use check
- Coastal regulation zone
- Master plan check
- Water bodies finder
- Airport height clearance

Registers and directories

Who holds it, and which office keeps the record.

- Find your registering office
- Temple property check
- Waqf property check
- RERA register

Every free tool
/tools

Services we run for you
/services

The LandLens suite
/landlens/one

Verified RealEstate™

Every claim in this document traces back to a government record.

- Legal opinions, due diligence and title verification
- Building plan, layout and sub-division approvals
- Completion and occupancy certificates, regularisation
- Escrow, negotiation and NRI property management
- Land survey, soil testing, architecture and construction

Verified RealEstate
3/350/2 Mettukuppam,
OMR Thoraipakkam,
Chennai 600 097, India
hello@verified.realestate
+91 9996 12 9996

Prepared from the registers named on the page each finding sits on. Where a register could not be read, this document says so in its place rather than leaving the gap to be read as a clean result.