PP APPROVAL RECORD

Planning Permission

Tirunelveli district, Tamil Nadu

APPROVAL TYPE
Layout Approval


ISSUING AUTHORITY
Town Panchayat

The approval as the planning authority issued it, reproduced in full behind this page.

An approval speaks to what was sanctioned, not to what was built. Completion is a separate record.

Verified RealEstate™
3/350/2 Mettukuppam,
OMR Thoraipakkam,
Chennai 600 097, India

hello@verified.realestate
+91 9996 12 9996
verified.realestate

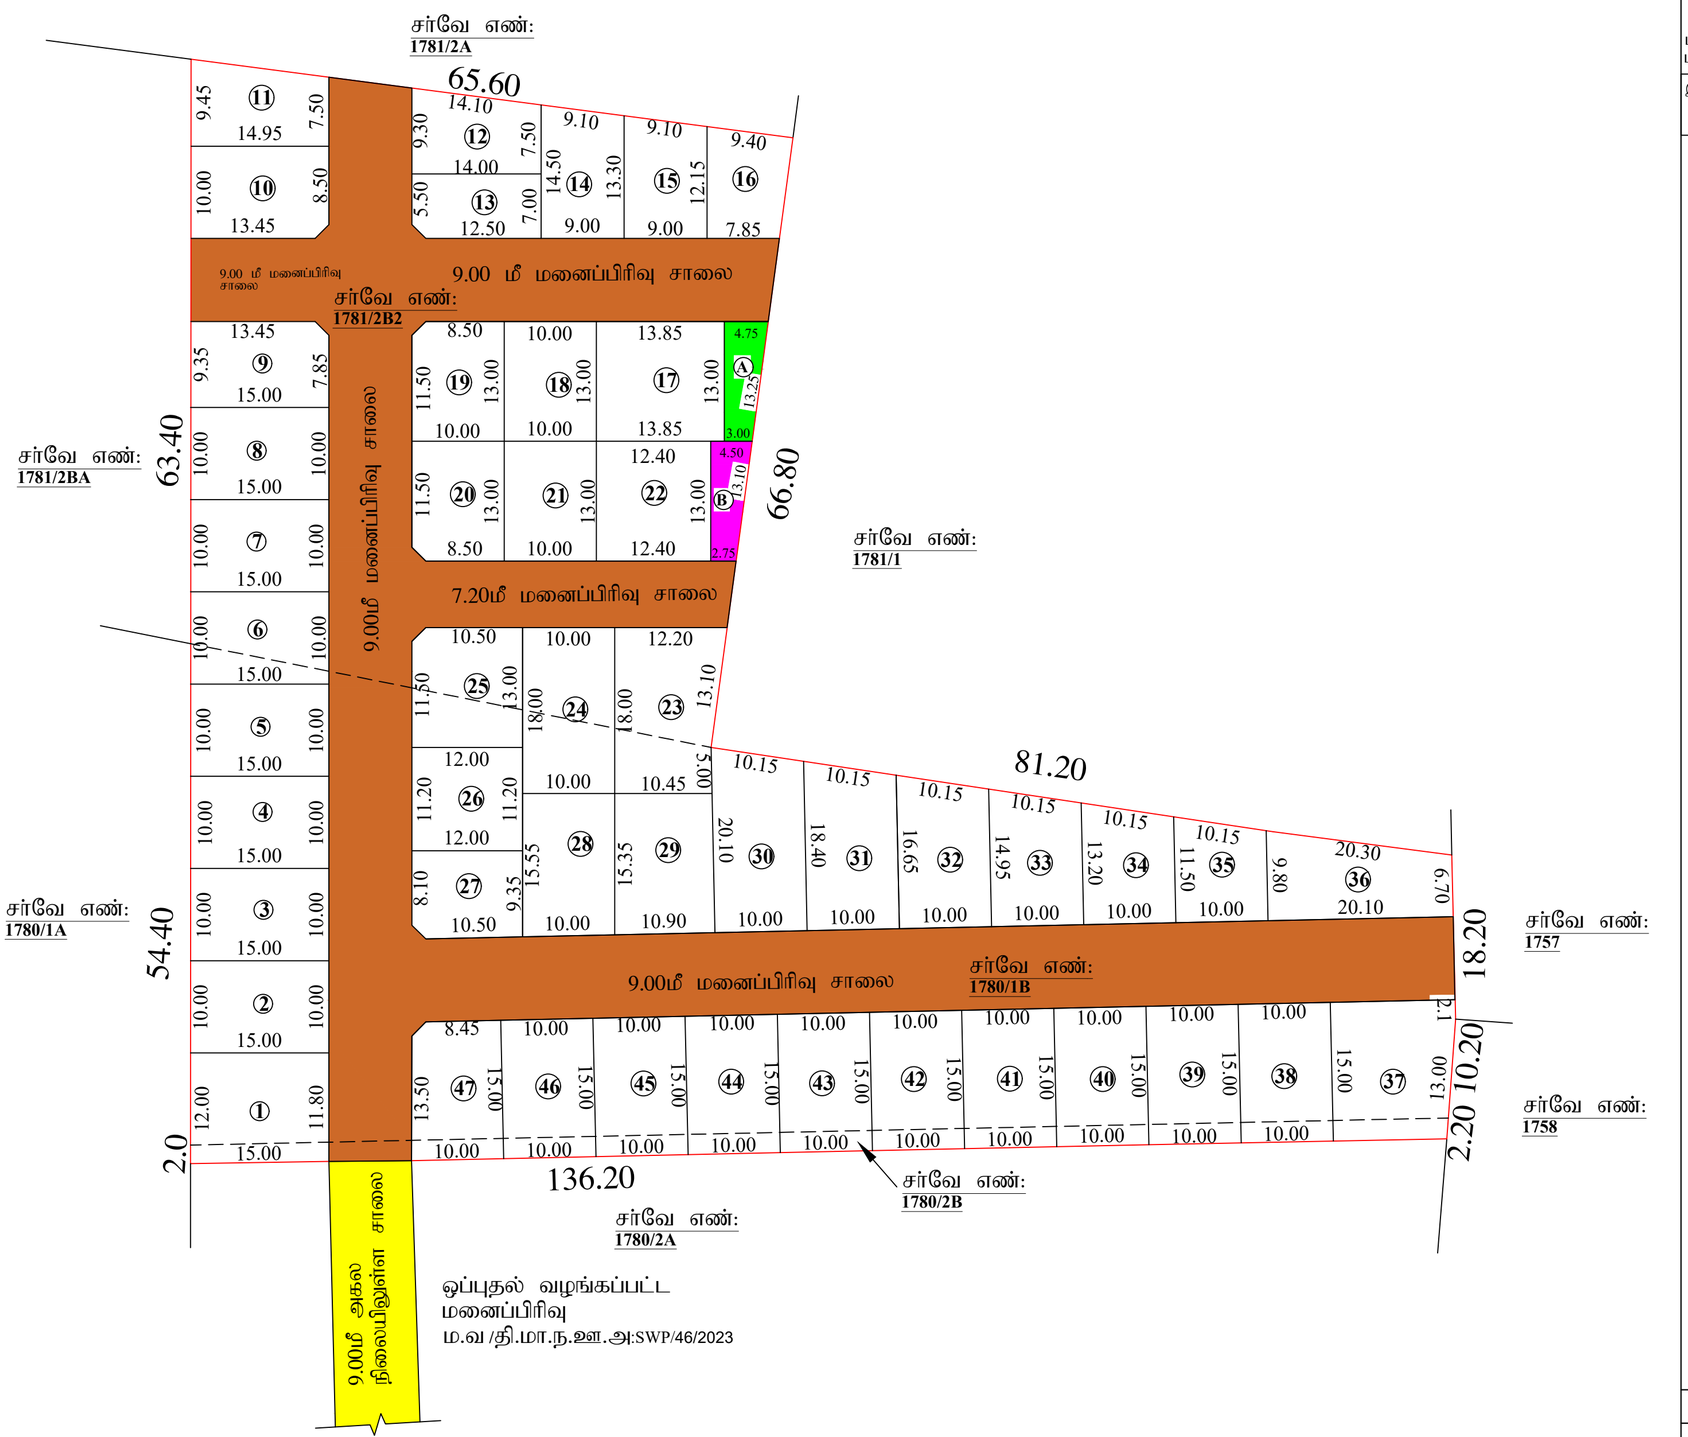

அளவர்/உதவி வரைவாளர்

வரைவாளர் நிலை-3

மேற்பார்வையாளர்/வரைவாளர் நிலை-2

மனைப்பிரிவு வரைபடம்

மாவட்ட நகர் ஊரமைப்பு அலுவலகம்,
திருநெல்வேலி மாவட்டம்,
இராதாபுரம் வட்டம்,
பணகுடி பேரூராட்சி

பணகுடி கிராமம்-II, சர்வே எண்: **1780/1B,2B , 1781/2B2**: -ல் அமையும் உத்தேச குடியிருப்பு மனைப்பிரிவு தொழில்நுட்ப ஒப்புதல் வரைபடம்

இணையதள விண்ணப்ப எண்: CMTS9WKB/**2023**

அளவு ▪ 1:400 (திட்டமில்லா பகுதி)

வ

குறிப்புகள்:

மனைப்பிரிவு இடத்தின் மொத்த பரப்பளவு = 9865.00 ச.மீ (2.437 ஏக்கர்)
மனைப்பிரிவு சாலையின் பரப்பளவு = 2817.63 ச.மீ
மீதமுள்ள மனைப்பிரிவு இடத்தின் பரப்பளவு = 7047.37 ச.மீ.
மனைப்பிரிவு இடத்தின் எல்லை =
நிலையிலுள்ள சாலை =
மனைப்பிரிவு சாலை =

கோரிய மனைகளின் எண்ணிக்கை = 47 எண்ணம்
ஒதுக்கிய மனைகளின் எண்ணிக்கை = 47 எண்ணம

பொது ஒதுக்கீடுகள்:-

TNCDBR - 2019 விதி 47(6) -ன் படி பூங்கா பரப்பு 705.00 ச.மீ-க்கு வழிகாட்டி மதிப்பின்படி ரூ. 40170 அரசு கணக்கில் செலுத்தப்பட்டுள்ளது.

பணகுடி பேரூராட்சிக்கு தான பத்திரம் எண்: 218/2024 நாள்: 22-01-2024 மூலம் ஒப்படைப்பு செய்யப்பட்ட பகுதிகள்

1) மனைப்பிரிவு சாலை = 2817.63 ச.மீ
2) PUBLIC PURPOSE Ⓐ (உள்ளாட்சி உபயோகம்) = 50.00 ச.மீ. (0.71%)

தான பத்திரம் எண்: 217/2024 நாள்: 22-01-2024 மூலம் TANGEDCO -க்குஒப்படைப்பு செய்யப்பட்ட பகுதி

PUBLIC PURPOSE Ⓑ (TANGEDCO உபயோகம்) = 47.00 ச.மீ. (0.67%)

மூலை முடக்கு

மூலை முடக்கு-12.0மீ அகல் சாலை வரை 1.50மீ x 1.50மீ விடப்பட வேண்டும்.

நிபந்தனைகள்:

1. அரசாணை நிலை எண்: 71 ஊரக வளர்ச்சி மற்றும் உள்ளாட்சி நிர்வாகத் துறை நாள்: 16.08.2003 -ன் படி நில உரிமம் குறித்து உள்ளாட்சி உறுதி செய்து கொள்ள வேண்டும். அரசாணை நிலை எண்:181 மற்றும் 141 வீட்டுவசதி மற்றும் நகர்ப்புற வளர்ச்சி துறை நாள்:09.12.2020 மற்றும் 16.07.2022-ன் படி மேற்படி மனைப்பிரிவில் உள்ள சாலைகள், மூலை முடக்கு மற்றும் பொது உபயோகம் ஒதுக்கீடு பகுதிகள் ஆகியவை செயல் அலுவலர் பணகுடி பேரூராட்சிக்கு தானப்பத்திரம் மூலம் மனுதாரரால் ஒப்படைப்பு செய்யப்பட்டுள்ளது.

2. இம்மனைப்பிரிவிற்கு உள்ளாட்சியால் இறுதி ஒப்புதல் வழங்கும் முன் இவ்விடத்தில் எந்த துறையாலும் நில ஆர்ஜித நடவடிக்கை ஏதும் செய்யப்படவில்லை என்றும், நில ஆர்ஜித நடவடிக்கை தரக்கோரி மாவட்ட வருவாய் அலுவலரிடமிருந்து உத்தேசங்கள் ஏதும் பெறப்படவில்லை என்றும் உள்ளாட்சி உறுதி செய்து கொள்ள வேண்டும்.

3. நில உரிமம் குறித்து சமர்ப்பிக்கப்பட்ட சான்றுகள் மற்றும் பரிசீலனைக்கு சமர்ப்பிக்கப்பட்ட ஆவணங்கள் ஆகியவை சரியானவையல்ல எனஅறியப்பட்டால் அல்லது மனைப்பிரிவிற்கு தொழில்நுட்ப ஒப்புதல் வழங்கியதால் பாதிப்பு ஏற்ப்படக்கூடிய சூழ்நிலை ஏற்படின் மனைப்பிரிவிற்க்கு வழங்கப்பட்ட தொழில்நுட்ப ஒப்புதல் எவ்வித முன்னறிவிப்புமின்றி இரத்து செய்யப்படும்.

4. உள்ளாட்சிக்கு தானமாக வழங்கப்பட்ட இடங்களை உள்ளாட்சியின் பெயருக்கு மாற்றி வருவாய்துறையின் மூலம் உட்பிரிவு செய்து அதற்கான விவரங்கள் பெறப்பட்ட பின்னரே உள்ளாட்சியால் மனைப்பிரிவிற்கு இறுதி ஒப்புதல் வழங்கப்பட வேண்டும்.

5. ஒப்புதல் அளிக்கப்பட்ட மனைப்பிரிவு வரைபடத்தை எந்த வித மாற்றம் இன்றி மனைப்பிரிவு நுழைவாயிலில் 6 x4 என்ற அளவிலான நிரந்தர தகவல்பலகை மூலம் பொதுமக்கள் பார்வைக்கு நிரந்தரமாக நிறுத்தப்பட வேண்டும்.

6. இம்மனைப்பிரிவில் அமையும் சாலையின் போக்கினை தடுக்கும் வகையில் சுற்று சுவர் எழுப்புதல் கூடாது.

ம.வ/(தி.லி) /மா.ந.ஊ.அ.எண்: SWP/ 12 /2024

இணை இயக்குநர்
மாவட்ட நகர் ஊரமைப்பு அலுவலகம்
திருநெல்வேலி மாவட்டம்

THE LANDLENS SUITE

Eight ways to know a piece of land before you pay for it.

This report covers one part of the picture. These cover the rest, drawn from the same government records, for any property in Tamil Nadu.

LandLens One
Ask anything about a property and get an answer grounded in live government records, with the sources shown.
/landlens/one

Verify My Land
Every record check run on one property and returned as a single report.
/landlens/verify-my-land

Legal Opinion
An advocate's written opinion on the title, built on the records we pull for it.
/landlens

One Map
Every layer on one map: the parcel, its boundary, zoning, water bodies and what sits around it.
/landlens/one/map

PriceMap
What land actually changed hands for around this plot, taken from the registered deeds.
/landlens/pricemap

Build Scope
What you are allowed to build here: floor space, height, coverage and setbacks.
/landlens/build-scope

Property Tracker
Watch a property and hear about it when something new is registered against it.
/landlens/property-tracker

Deal Room
Run the transaction in one place: documents, stamping, signatures and the parties.
/landlens/deal-room

FREE TOOLS · NO ACCOUNT NEEDED

Twenty-four checks you can run yourself, at no cost.

Records and verification

The registers themselves, read for you.

- Encumbrance Certificate
- Patta and Chitta
- Field Measurement Sketch
- EC Analyzer
- Bank charge check
- Court case search
- Seller background check
- Approval check by survey

Value and duty

What it is worth and what it costs to register.

- Guideline value by street
- Guideline value by survey
- Stamp duty and registration fees
- Capital gains
- Floor space index
- Area unit converter

Zoning and land use

What the plan says can happen on this land.

- Land use zone finder
- CMDA land use check
- Coastal regulation zone
- Master plan check
- Water bodies finder
- Airport height clearance

Registers and directories

Who holds it, and which office keeps the record.

- Find your registering office
- Temple property check
- Waqf property check
- RERA register

Every free tool
/tools

Services we run for you
/services

The LandLens suite
/landlens/one

Verified RealEstate™

Every claim in this document traces back to a government record.

- Legal opinions, due diligence and title verification
- Building plan, layout and sub-division approvals
- Completion and occupancy certificates, regularisation
- Escrow, negotiation and NRI property management
- Land survey, soil testing, architecture and construction

Verified RealEstate
3/350/2 Mettukuppam,
OMR Thoraipakkam,
Chennai 600 097, India
hello@verified.realestate
+91 9996 12 9996

Prepared from the registers named on the page each finding sits on. Where a register could not be read, this document says so in its place rather than leaving the gap to be read as a clean result.