

PP

APPROVAL RECORD

Planning Permission

Survey 403/3

Radhapuram, Radhapuram taluk
Tirunelveli district, Tamil Nadu

APPROVAL TYPE

Layout Approval

ISSUING AUTHORITY

DTCP

EXTENT APPROVED


6600.00sq.m

PURPOSE

Residential

The approval as the planning authority issued it, reproduced in full behind this page.

An approval speaks to what was sanctioned, not to what was built. Completion is a separate record.

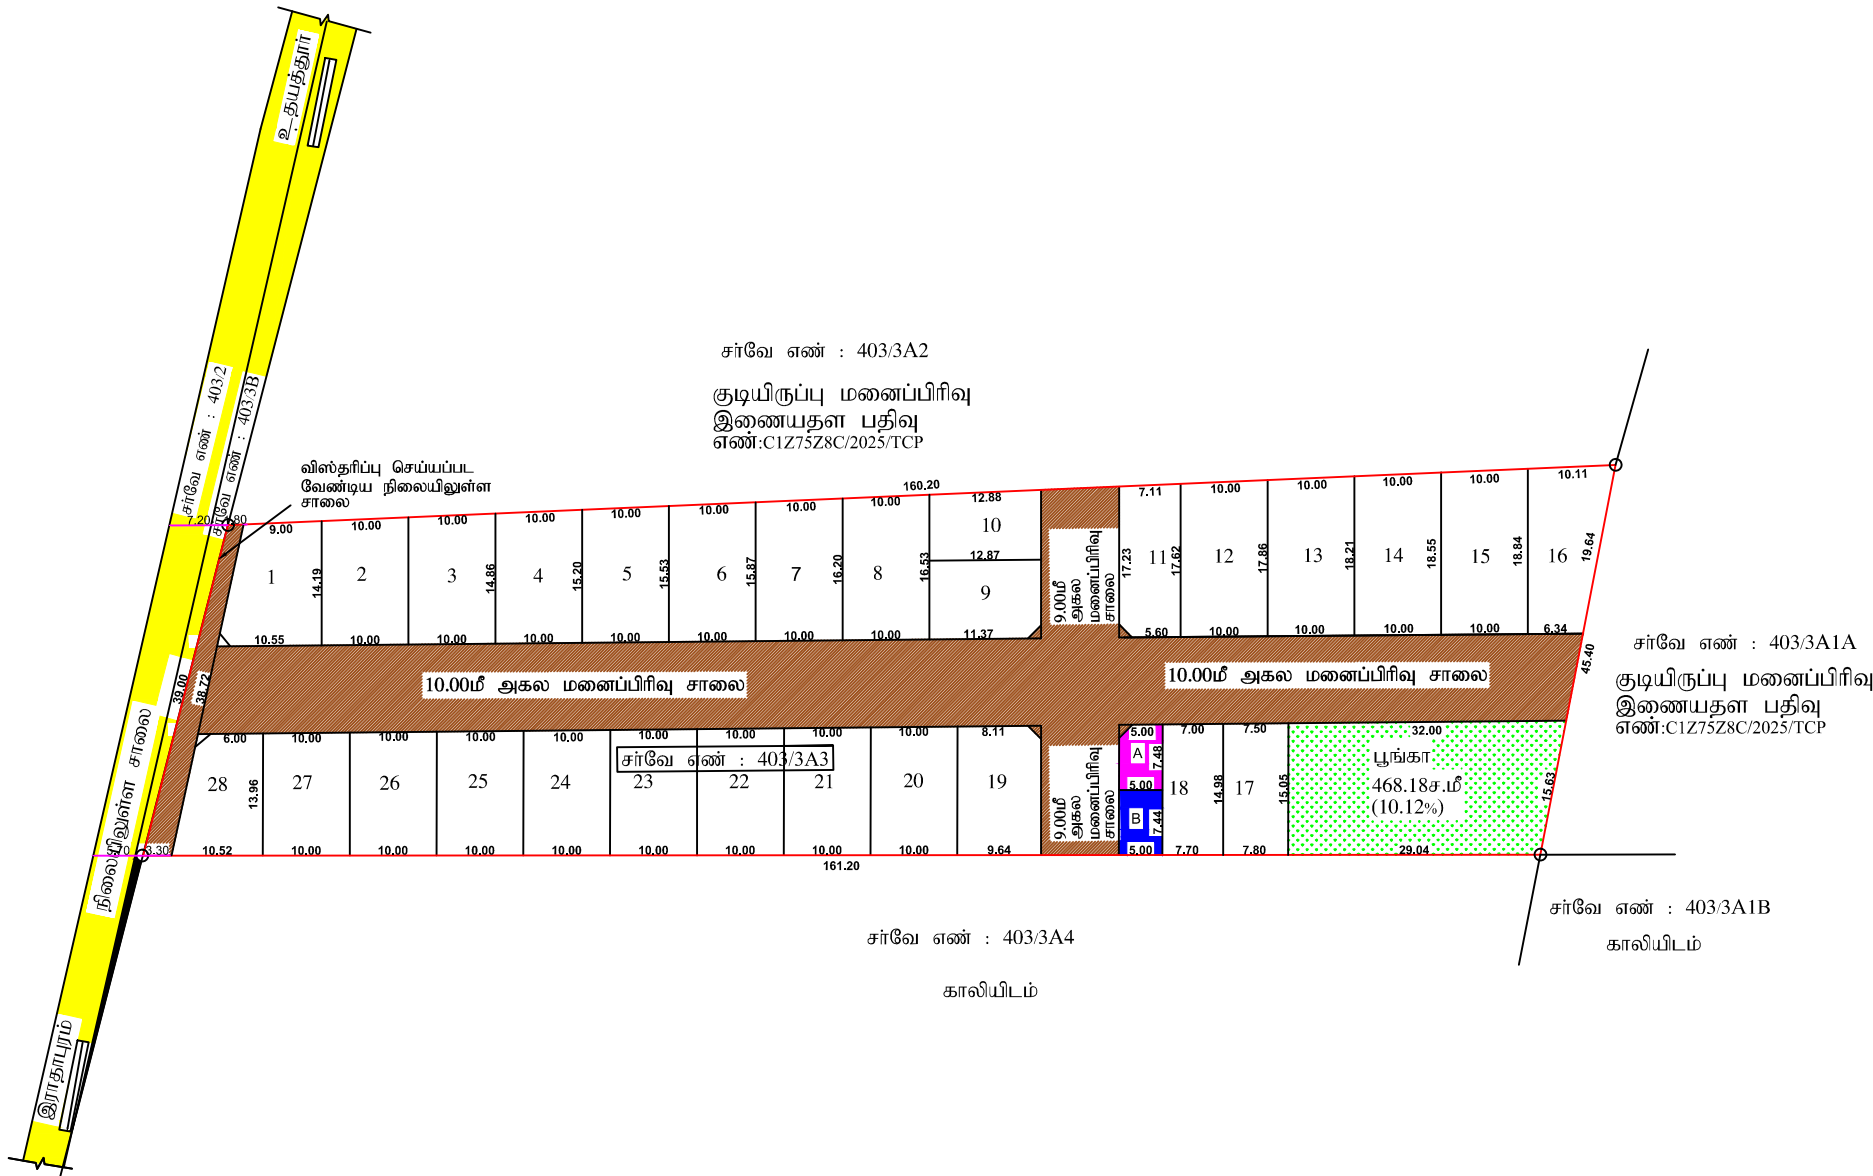

குடியிருப்பு மனைப்பிரிவு மாவட்ட நகர் ஊரமைப்பு அலுவலகம் திருநெல்வேலி மாவட்டம் இரதாபுரம் வட்டம், இரதாபுரம் ஊராட்சி ஒன்றியம், இரதாபுரம் ஊராட்சி, இரதாபுரம் கிராமம், சர்வே எண்: 403/3A3 -ல் அமையும் உத்தேச குடியிருப்பு மனைப்பிரிவின் தொழில் நுட்ப ஒப்புதல் வரைபடம்.	
இணையதள பதிவு எண்: K0QE5FSD/2025/TCP அளவு : 1 : 600	வ ↑
குறிப்புகள்: மனைப்பிரிவு இடத்தின் மொத்த பரப்பளவு - 6600.00ச.மீ (1.63ஏக்கர்) உத்தேச மனைப்பிரிவு சாலையின் பரப்பளவு } மூலை முடக்கு உட்பட } - 1968.07 ச.மீ மீதமுள்ள மனைப்பிரிவு இடத்தின் பரப்பளவு - 4631.93 ச.மீ மனைப்பிரிவு இடத்தின் எல்லை - நிலையிலுள்ள சாலை - உத்தேச மனைப்பிரிவு சாலை மற்றும் } சாலை வீஸ்தரிப்பு } - கோரிய மனைகள் - 28 எண்ணம் ஒதுக்கிய மனைகள் - 28 எண்ணம் (மனை எண்கள்: 1-28) தேவையான பூங்கா பரப்பு - 463.19 ச.மீ (10.00%) ஒதுக்கீடு செய்யப்பட்ட பூங்கா பரப்பு - 468.18 ச.மீ (10.12%) பொது ஒதுக்கீடுகள்:- I) தான ஆவண எண்:3552/2025 நாள்:15.07.2025 மூலம் இரதாபுரம் ஊராட்சிக்கு ஒப்படைப்பு செய்யப்பட்ட பகுதிகள் 1) மனைப்பிரிவு சாலை மற்றும் மூலை முடக்கு - 1968.07ச.மீ 2) Public Purpose (A) (உள்ளாட்சி உபயோகம்) - 36.08ச.மீ (0.78%) 3) பூங்கா - 468.18 ச.மீ (10.12%) II) தான ஆவண எண்:3550/2025 நாள்:15.07.2025 மூலம் தமிழ்நாடு மின்சார வாரியத்திற்கு ஒப்படைப்பு செய்யப்பட்ட பகுதி Public Purpose (B) (TANGEDCO உபயோகம்) - 37.20ச.மீ (0.80%)	
மூலை முடக்கு மூலை முடக்கு : 7.20மீ - 12.00மீ அகல சாலை வரை 1.50மீ x 1.50மீ விடப்பட வேண்டும்.	
நிபந்தனைகள்: 1) அரசாணை எண்:71 ஊரக வளர்ச்சி (ம) உள்ளாட்சி துறை நாள்:16.06.2003-ன் படி மனுதாரரது நில உரிமம் குறித்து சரிபார்ப்பது உள்ளாட்சியின் பொறுப்பாகும். 2) இம்மனைப்பிரிவு ஒப்புதலுக்காக சமர்ப்பிக்கப்பட்ட ஆவணங்கள் (ம) சான்றுகள் சரியானவையல்ல என அறியப்பட்டால் அல்லது இம்மனைப்பிரிவிற்கு தொழில் நுட்ப ஒப்புதல் வழங்கியதில் பாதிப்பு ஏற்படக்கூடிய சூழ்நிலை ஏற்படின் இம்மனைப்பிரிவிற்கு வழங்கப்பட்ட தொழில் நுட்ப ஒப்புதலானது எவ்வித முன்னறிவிப்பின்றி நகர் ஊரமைப்பு துறையால் இரத்து செய்யப்படும். 3) உள்ளாட்சிக்கு தானமாக வழங்கப்பட்ட இடங்களை உள்ளாட்சியின் பெயருக்கு மாற்றி வருவாய்துறையின் மூலம் உட்பிரிவு செய்து அதற்கான விரங்குகள் பெறப்பட்ட பின்னரே உள்ளாட்சியால் மனைப்பிரிவிற்கு இறுதி ஒப்புதல் வழங்கப்பட வேண்டும். 4) இம்மனைப்பிரிவிற்கு உள்ளாட்சி இறுதி ஒப்புதல் அளிக்கும் முன் இடத்தினை எந்தத் துறையாலும் நில ஆர்ஜித நடவடிக்கை மேற்கொள்ளப்படவில்லை என்றும் எந்தத்துறைக்காகவும் நில ஆர்ஜிதப் பட்டியல் மாவட்ட வருவாய் அலுவலருக்கு அனுப்பப்படவில்லை என்றும் உள்ளாட்சி உறுதி செய்து கொள்ளப்பட வேண்டும். 5) ஒப்புதல் அளிக்கப்பட்ட மனைப்பிரிவு வரைபடத்தை எந்தவித மாற்றம் இன்றி மனைப்பிரிவு நுழைவாயிலில் 6 x 4 என்ற அளவிலான நிரந்தர தகவல் பலகை மூலம் பொது மக்கள் பார்வைக்கு நிரந்தரமாக நிறுத்தப்பட வேண்டும். 6) இம்மனைப்பிரிவில் அமையும் சாலையின் போக்கினை தடுக்கும் வகையில் சுற்று கவர் எழுப்புதல் கூடாது.	
குறிப்பு:- அனைத்து அளவுகளும் மீட்டரில் குறிப்பிடப்பட்டுள்ளது.	
ம.வத்திலி.மா.ந.ஊ.அ.எண்: 73/2025	
இணை இயக்குநர் மாவட்ட நகர் ஊரமைப்பு அலுவலகம் திருநெல்வேலி மாவட்டம்	

Eight ways to know a piece of land before you pay for it.

This report covers one part of the picture. These cover the rest, drawn from the same government records, for any property in Tamil Nadu.

LandLens One

Ask anything about a property and get an answer grounded in live government records, with the sources shown.

[/landlens/one](#)



Verify My Land

Every record check run on one property and returned as a single report.

[/landlens/verify-my-land](#)



Legal Opinion

An advocate's written opinion on the title, built on the records we pull for it.

[/landlens](#)



One Map

Every layer on one map: the parcel, its boundary, zoning, water bodies and what sits around it.

[/landlens/one/map](#)



PriceMap

What land actually changed hands for around this plot, taken from the registered deeds.

[/landlens/pricemap](#)



Build Scope

What you are allowed to build here: floor space, height, coverage and setbacks.

[/landlens/build-scope](#)



Property Tracker

Watch a property and hear about it when something new is registered against it.

[/landlens/property-tracker](#)



Deal Room

Run the transaction in one place: documents, stamping, signatures and the parties.

[/landlens/deal-room](#)



Twenty-four checks you can run yourself, at no cost.

Records and verification

The registers themselves, read for you.

Encumbrance Certificate

Patta and Chitta

Field Measurement Sketch

EC Analyzer

Bank charge check

Court case search

Seller background check

Approval check by survey

Value and duty

What it is worth and what it costs to register.

Guideline value by street

Guideline value by survey

Stamp duty and registration fees

Capital gains

Floor space index

Area unit converter

Zoning and land use

What the plan says can happen on this land.

Land use zone finder

CMDA land use check

Coastal regulation zone

Master plan check

Water bodies finder

Airport height clearance

Registers and directories

Who holds it, and which office keeps the record.

Find your registering office

Temple property check

Waqf property check

RERA register



Every free tool
/tools



Services we run
for you
/services



The LandLens
suite
/landlens/one



Every claim in this document traces back to a government record.

Legal opinions, due diligence and title verification

Building plan, layout and sub-division approvals

Completion and occupancy certificates, regularisation

Escrow, negotiation and NRI property management

Land survey, soil testing, architecture and construction

Verified RealEstate
3/350/2 Mettukuppam,
OMR Thoraipakkam,
Chennai 600 097, India
hello@verified.realestate
+91 9996 12 9996

Prepared from the registers named on the page each finding sits on. Where a register could not be read, this document says so in its place rather than leaving the gap to be read as a clean result.

