

PP

APPROVAL RECORD

Planning Permission

Survey 159/2

Kallikulam, Radhapuram taluk
Tirunelveli district, Tamil Nadu

APPROVAL TYPE

Layout Approval

ISSUING AUTHORITY


DTCP

PURPOSE

Residential

The approval as the planning authority issued it, reproduced in full behind this page.

An approval speaks to what was sanctioned, not to what was built. Completion is a separate record.

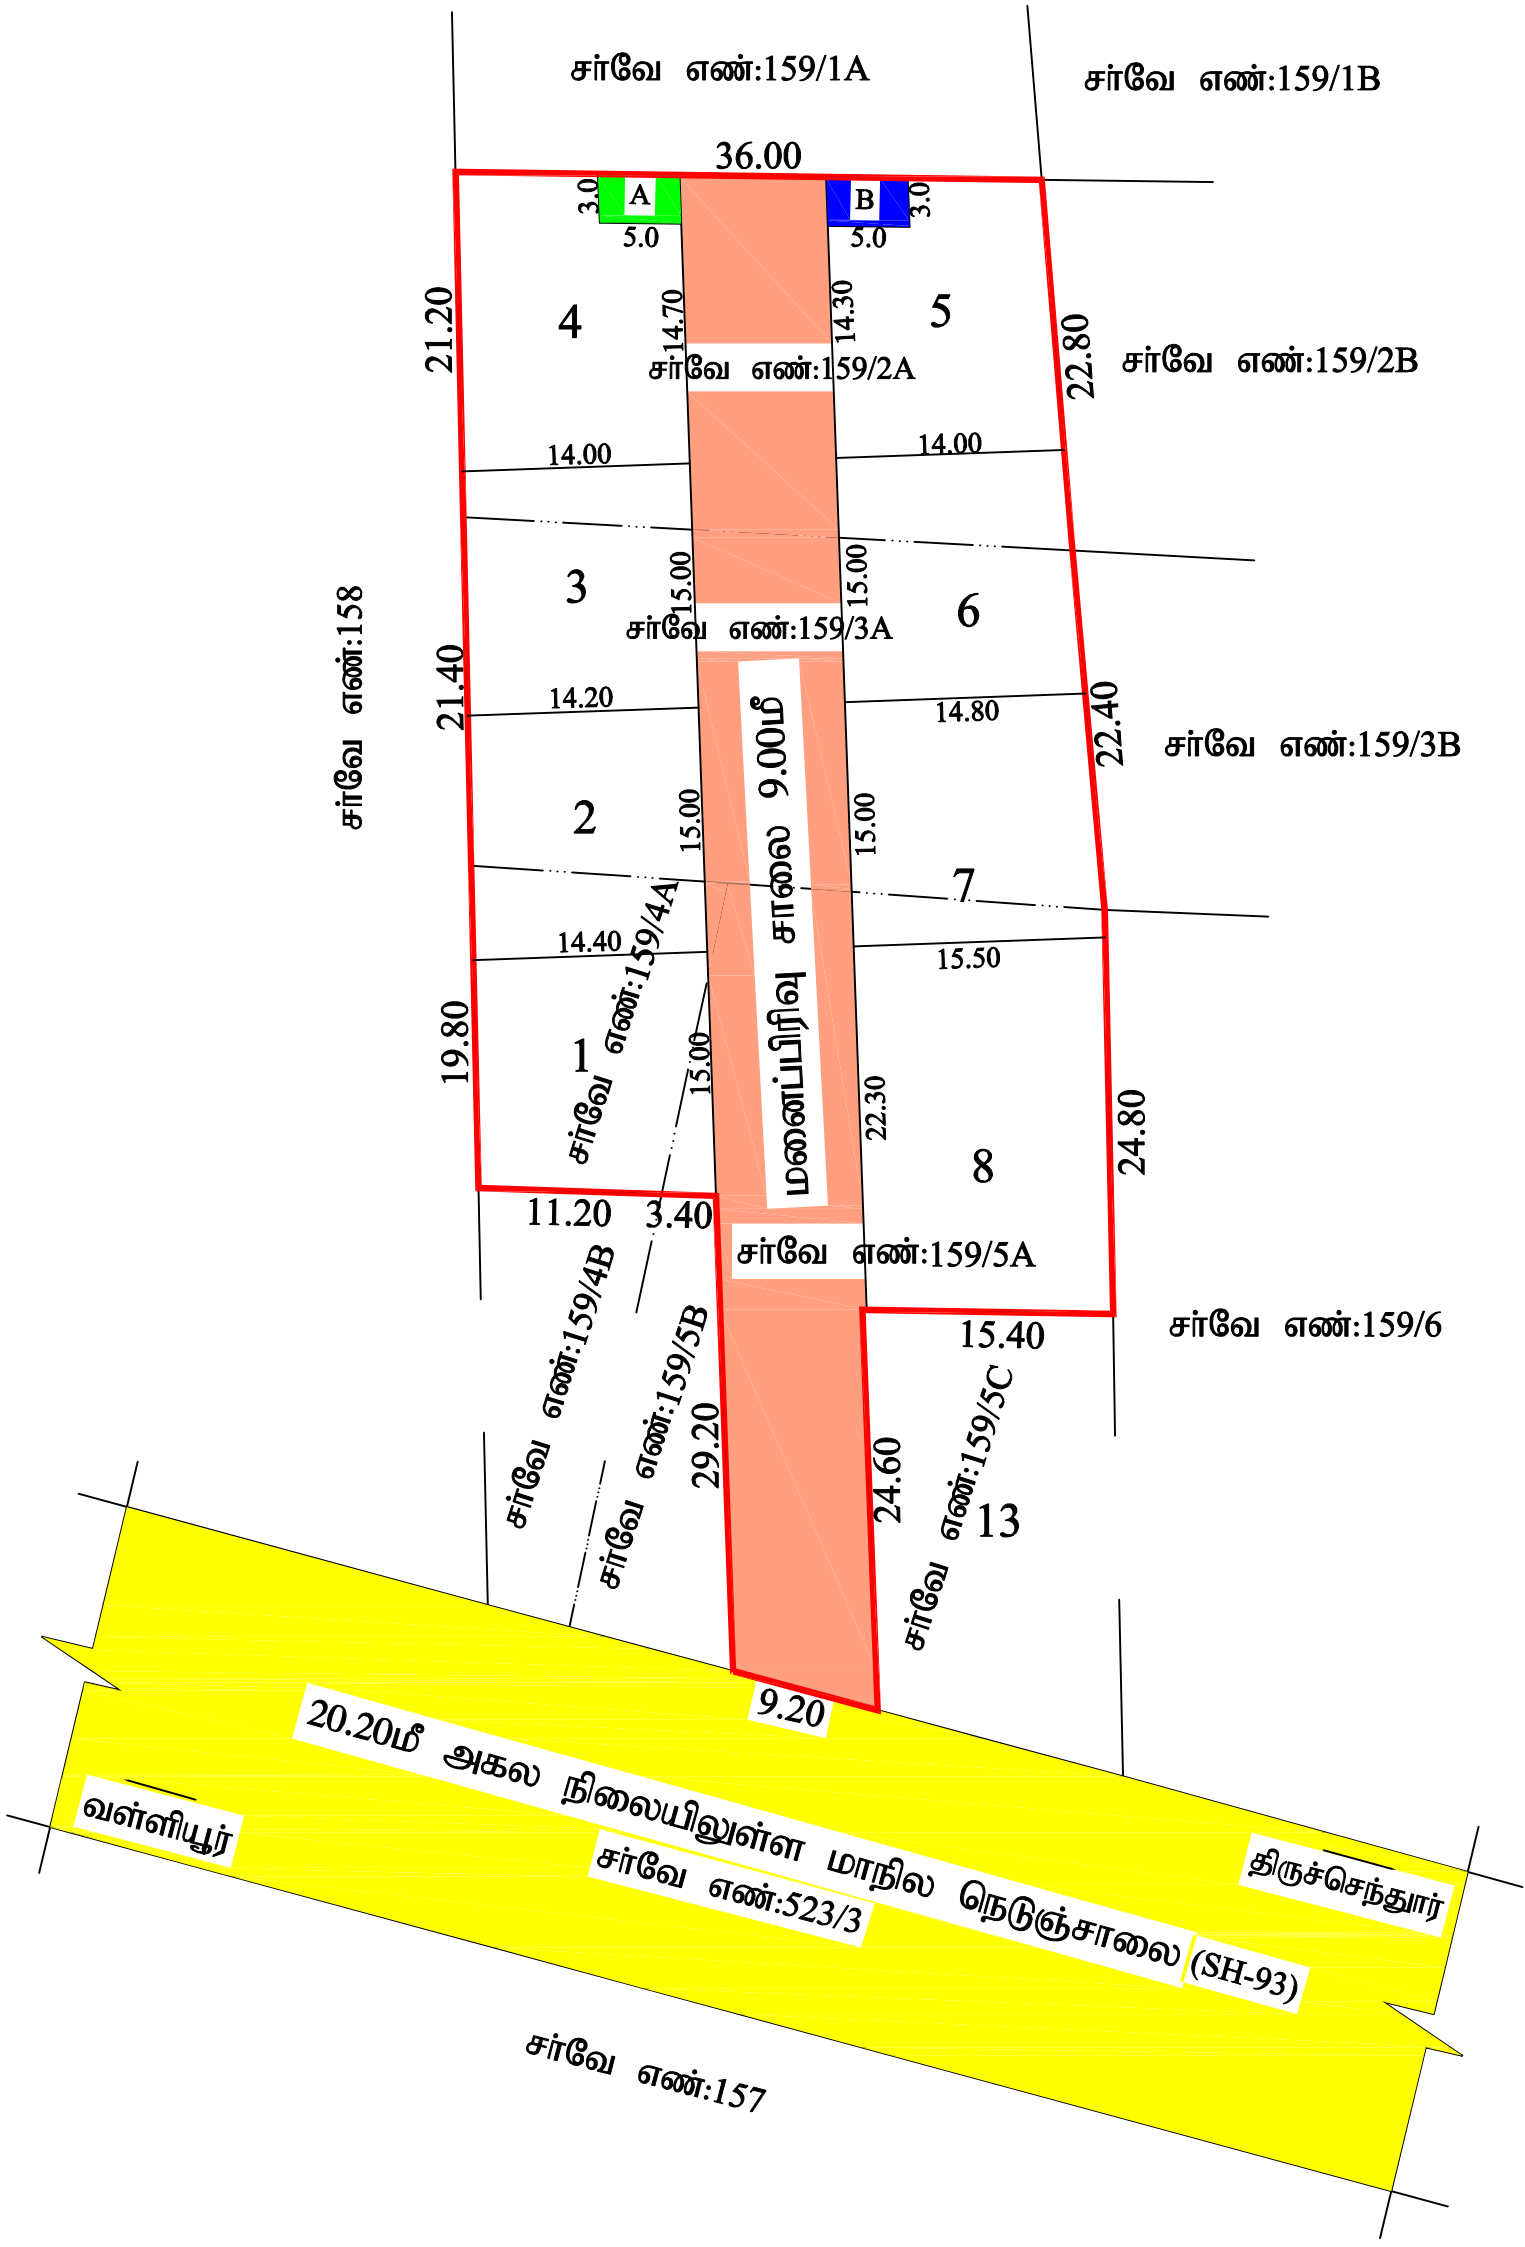

மனைப்பிரிவு வரைபடம்
மாவட்ட நகர் ஊரமைப்பு அலுவலகம்,
திருநெல்வேலி மாவட்டம்
இராதாபுரம் வட்டம்
இராதாபுரம் ஊராட்சி ஒன்றியம்
தெற்குள்ளிகுளம் ஊராட்சி,
தெற்குள்ளிகுளம் கிராமம்
நில அளவை எண்: 159/2A,3A,4A,5A, -ல் அமையும் குடியிருப்பு
மனைப்பிரிவின் தொழில்நுட்ப ஒப்புதல் வரைபடம்
அளவு : 1:400
இணையதள விண்ணப்ப எண்: LF962SLU
திட்டமில்லாத பகுதி(Non Planning Area)
குறிப்பு
மனைப்பிரிவு இடத்தின் பரப்பு = 2710.00.00ச.மீ.(0.67ஏக்கர்)
மனைப்பிரிவு சாலைகளின் பரப்பு = 837.50ச.மீ.
மீதமுள்ள பரப்பு = 1872.50ச.மீ.
கோரிய மனைகள் = 8
ஒதுக்கிய மனைகள் = 8
பொது ஒதுக்கீடுகள்:
பூங்காவிற்கு விதி 47(6) ன் படி அரசு வழிகாட்டு மதிப்பின் படி ரூ.3681/-
நாள்:30.05.2023 மூலம் அரசு கணக்கில் செலுத்தப்பட்டுள்ளது.
தெற்குள்ளிகுளம் ஊராட்சிக்கு தானபத்திரம் எண்:1883/2023,நாள்:29.05.2023
மூலம் ஒப்படைப்பு செய்யப்பட்ட பகுதி
மனைப்பிரிவு சாலைகளின் பரப்பு - 837.50ச.மீ
A. உள்ளாட்சி - 15.0ச.மீ(0.80%)
மின்வாரியத்திற்கு தானபத்திரம் எண்:1882/2023,நாள்:29.05.2023
மூலம் ஒப்படைப்பு செய்யப்பட்ட பகுதி
B. மின்வாரியம்(TANGEDCO) - 15.0ச.மீ(0.80%)
மனைப்பிரிவு இடத்தின் எல்கை
நிலையில் உள்ள சாலை
மனைப்பிரிவு சாலை
கட்டிட வரம்பு: 9.0மீ அகல சாலைகளுக்கு = 1.50மீ.
மூலை முடக்கு: 9.00மீ அகல சாலைகளுக்கு = 1.50மீx1.50மீ.
நிபந்தனைகள்:-
1.அரசாணை நிலை எண்: 71 ஊரக வளர்ச்சி (ம) உள்ளாட்சித் துறை நாள்:16-8-2003 மற்றும்
அரசாணை நிலை எண்: 18 நகராட்சி நிர்வாகம் (ம) குடிநீர் வழங்கல் துறை நாள்:04-02-2019
-ன் படி நில உரிமம் குறித்து தலைவர் தெற்குள்ளிகுளம் ஊராட்சி உறுதி செய்து கொள்ள
வேண்டும். மேலும் மனைப்பிரிவில் அமையும் சாலைகள் மற்றும் பொது ஒதுக்கீடு பரப்பினை
தெற்குள்ளிகுளம் ஊராட்சிக்கு தானபத்திரம் மூலம் மனுதாரரால் ஒப்படைப்பு செய்ததை உறுதி
செய்த பின்னரே இம்மனைப்பிரிவுக்கு இறுதி ஒப்புதல் உள்ளாட்சியால் வழங்கப்படவேண்டும்.
2.இம்மனைப்பிரிவுக்கு உள்ளாட்சியால் இறுதி ஒப்புதல் அளிக்க முன் இவ்விடத்தில்
எந்த துறையாலும் நில ஆர்ஜித நடவடிக்கை செய்யப்படவில்லை என்றும் நில ஆர்ஜித
நடவடிக்கை தரக்கோரி மாவட்ட வருவாய் அலுவலரிடமிருந்து உத்தேசங்கள் ஏதும்
பெறப்படவில்லை என்றும் உள்ளாட்சி உறுதிசெய்துகொள்ளவேண்டும்.
3.நிலஉரிமம் குறித்து சமர்ப்பிக்கப்பட்ட சான்றுகள் மற்றும் பரிசீலனைக்கு சமர்ப்பிக்கப்பட்ட
ஆவணங்கள் ஆகியவை சரியானவையல்ல என அறியப்பட்டால் அல்லது மனைப்பிரிவிற்கு
தொழில்நுட்ப ஒப்புதல் வழங்கியதால் பாதிப்பு ஏற்படக்கூடிய சூல்நிலை ஏற்பட்டின்
மனைப்பிரிவிற்கு வழங்கப்பட்ட தொழில்நுட்ப ஒப்புதல் எவ்வித முன்னறிவிப்புமின்றி
இரத்து செய்யப்படும்.
ம.வ / திலி.மா.ந.ஊ.எண் : SWP/26/2023
வ
↑
இணை இயக்குநர்
மாவட்ட நகர்ஊரமைப்பு அலுவலகம்
திருநெல்வேலி.

Eight ways to know a piece of land before you pay for it.

This report covers one part of the picture. These cover the rest, drawn from the same government records, for any property in Tamil Nadu.

LandLens One

Ask anything about a property and get an answer grounded in live government records, with the sources shown.

[/landlens/one](#)



Verify My Land

Every record check run on one property and returned as a single report.

[/landlens/verify-my-land](#)



Legal Opinion

An advocate's written opinion on the title, built on the records we pull for it.

[/landlens](#)



One Map

Every layer on one map: the parcel, its boundary, zoning, water bodies and what sits around it.

[/landlens/one/map](#)



PriceMap

What land actually changed hands for around this plot, taken from the registered deeds.

[/landlens/pricemap](#)



Build Scope

What you are allowed to build here: floor space, height, coverage and setbacks.

[/landlens/build-scope](#)



Property Tracker

Watch a property and hear about it when something new is registered against it.

[/landlens/property-tracker](#)



Deal Room

Run the transaction in one place: documents, stamping, signatures and the parties.

[/landlens/deal-room](#)



Twenty-four checks you can run yourself, at no cost.

Records and verification

The registers themselves, read for you.

Encumbrance Certificate

Patta and Chitta

Field Measurement Sketch

EC Analyzer

Bank charge check

Court case search

Seller background check

Approval check by survey

Zoning and land use

What the plan says can happen on this land.

Land use zone finder

CMDA land use check

Coastal regulation zone

Master plan check

Water bodies finder

Airport height clearance

Value and duty

What it is worth and what it costs to register.

Guideline value by street

Guideline value by survey

Stamp duty and registration fees

Capital gains

Floor space index

Area unit converter

Registers and directories

Who holds it, and which office keeps the record.

Find your registering office

Temple property check

Waqf property check

RERA register



Every free tool
/tools



Services we run
for you
/services



The LandLens
suite
/landlens/one



Every claim in this document traces back to a government record.

Legal opinions, due diligence and title verification

Building plan, layout and sub-division approvals

Completion and occupancy certificates, regularisation

Escrow, negotiation and NRI property management

Land survey, soil testing, architecture and construction

Verified RealEstate
3/350/2 Mettukuppam,
OMR Thoraipakkam,
Chennai 600 097, India
hello@verified.realestate
+91 9996 12 9996

Prepared from the registers named on the page each finding sits on. Where a register could not be read, this document says so in its place rather than leaving the gap to be read as a clean result.

