PP APPROVAL RECORD

Planning Permission

Tirunelveli district, Tamil Nadu

APPROVAL TYPE
Layout Approval

ISSUING AUTHORITY
DTCP

The approval as the planning authority issued it, reproduced in full behind this page.

An approval speaks to what was sanctioned, not to what was built. Completion is a separate record.

Verified RealEstate™
3/350/2 Mettukuppam,
OMR Thoraipakkam,
Chennai 600 097, India

hello@verified.realestate
+91 9996 12 9996
verified.realestate

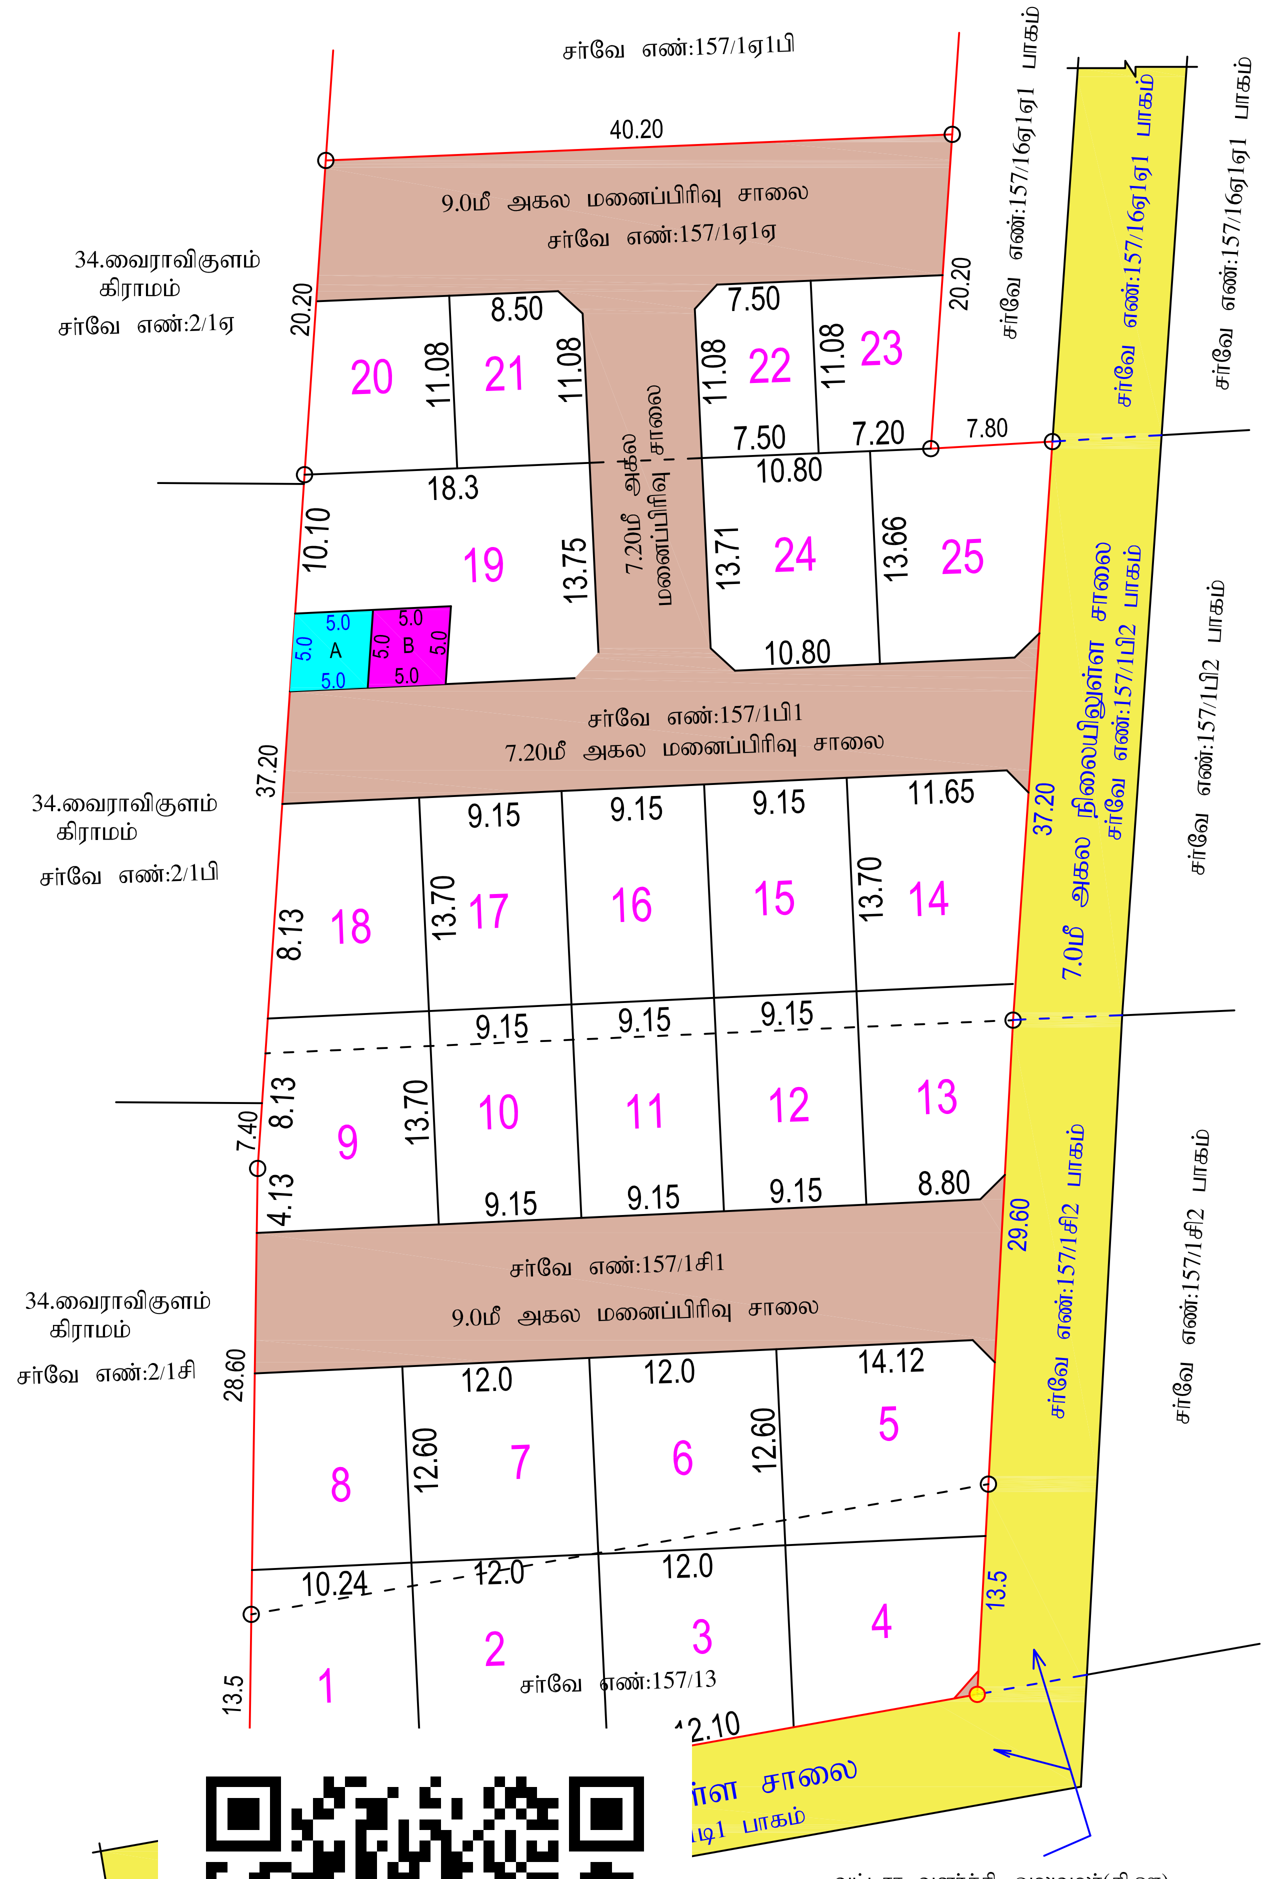

வட்டார வளர்ச்சி அலுவலர்(கி.ஊ),
சேரன்மகாதேவி ஊராட்சி ஒன்றியம்
அவர்களின் கடிதம் ந.க.எண்:ஆ5/4155/2025
நாள்.19-01-2026-ல் அனுகுசாலை சான்று
வழங்கப்பட்டுள்ளது.

மனைப்பிரிவு வரைபடம்

மாவட்ட நகர் ஊரமைப்பு அலுவலகம்,
திருநெல்வேலி மாவட்டம்.

அம்பாசமுத்திரம் வட்டம், சேரன்மகாதேவி ஊராட்சி ஒன்றியம், மூலச்சி கிராம ஊராட்சி, தெற்கு கல்லிடைக்குறிச்சி -I கிராமம், நில அளவை எண்: 157/1ஏ1ஏ,1பி1,1சி1,13 -ல் அமையும் குடியிருப்பு மனைப்பிரிவின் தொழில்நுட்ப ஒப்புதல் வரைபடம்.

இணையதள பதிவு எண்: PNU7UAHO/2025/TCP
அளவு : 1 : 400

வ ↑

குறிப்பு:

மனைப்பிரிவின் மொத்த பரப்பு	-	4631.00 ச.மீ (1.144 ஏக்கர்)
உத்தேச மனைப்பிரிவு சாலைகள் மற்றும் மூலை முடக்குகளின் பரப்பு	-	1326.321 ச.மீ.
சாலைகள் மற்றும் மூலை முடக்கு நீங்கலாக மனைகளின் பரப்பு	-	3304.679 ச.மீ
கோரிய மனைகள்	-	25
ஒதுக்கிய மனைகள்	-	25
மனைப்பிரிவு இடத்தின் எல்லை	-	
நிலையில் உள்ள சாலை	-	

பொது ஒதுக்கீடுகள்

பூங்காவிற்கு விதி47(6)ன் படி 330.47 ச.மீ-க்கு ஈடாக அரசு வழிகாட்டுதல் மதிப்புத்தொகை ரூ.712163.00/ - நாள்:-16-02-2026-ல் செலுத்தப்பட்டுள்ளது.

மூலச்சி ஊராட்சிக்கு தானபத்திரம் எண்:333/ 2026 நாள்:13-02-2026-ன் மூலம் ஒப்படைப்பு செய்யப்பட்ட பகுதிகள்:

1. உத்தேச மனைப்பிரிவு சாலைகள் மற்றும் மூலை முடக்குகளின் பரப்பு - 1326.321 ச.மீ.
2. (A) உள்ளாட்சிக்கு (PUBLIC PURPOSE) - 25.00 ச.மீ (0.76%)

தமிழ்நாடு மின்சார வாரியத்திற்கு தானபத்திரம் எண்:334/ 2026 நாள்:13-02-2026-ன் மூலம் ஒப்படைப்பு செய்யப்பட்ட பகுதி:

(B) மின்வாரியம் (TANGEDCO) - 25.00 ச.மீ (0.76%)

மூலை முடக்கு - 7.20மீ முதல் 12.0மீ வரையிலான அகல சாலைகளுக்கு- 1.50மீ x 1.50மீ

நிபந்தனைகள்:-

1.அரசாணை நிலை எண்: 71, ஊரக வளர்ச்சித் துறை நாள்:16.06.2003-ன் படி சாலைகள், மூலை முடக்கு மற்றும் பொது உபயோகம் ஒதுக்கீடு பகுதியினை உள்ளாட்சிக்கு தான பத்திரம் மூலம் ஒப்படைப்பு செய்யப்பட்டது.

2.இம்மனைப்பிரிவிற்கு ஊராட்சியால் இறுதி ஒப்புதல் அளிக்கும் முன் இடத்தில் எந்தத்துறையாலும் நில ஆர்ஜித நடவடிக்கை எடுக்கப்படவில்லை என்றும் நில ஆர்ஜிதம் செய்து தரக்கோரி மாவட்ட வருவாய் அலுவலரிடமிருந்து உத்தேசங்கள் ஏதும் பெறப்படவில்லை என்றும் தலைவர், மூலச்சி ஊராட்சி அவர்கள் உறுதி செய்து கொள்ள வேண்டும்.

3.நில உரிமம் குறித்து சமர்ப்பிக்கப்பட்ட சான்றுகள் மற்றும் பரிசீலனைக்கு சமர்ப்பிக்கப்பட்ட ஆவணங்கள் சரியானவையல்ல என அறியப்பட்டால் அல்லது மனைப்பிரிவிற்கு தொழில் நுட்ப ஒப்புதல் வழங்கியதால் பாதிப்பு ஏற்படக்கூடிய சூழ்நிலை ஏற்படின் மனைப்பிரிவிற்கு வழங்கப்பட்ட தொழில் நுட்ப ஒப்புதல் எவ்வித முன் அறிவிப்புமின்றி ரத்து செய்யப்படும்.

4.ஒப்புதல் அளிக்கப்பட்ட வரைபடத்தை எந்தவித மாற்றம் இன்றி மனைப்பிரிவு நுழைவாயிலில் 6' x 4' என்ற அளவிலான நிரந்தர தகவல்பலகை மூலம் பொதுமக்கள் பார்வைக்கு நிரந்தரமாக நிறுத்தப்பட வேண்டும்.

5.இம்மனைப்பிரிவில் அமையும் சாலையின் போக்கினை தடுக்கும் வகையில் சுற்று சுவர் எழுப்புதல் கூடாது.

ம.வ/(தி.லி) /மா.ந.ஊ.அ.எண்: SWP/ 21/2026

இணை இயக்குநர்
மாவட்ட நகர் ஊரமைப்பு அலுவலகம்
திருநெல்வேலி மாவட்டம்

THE LANDLENS SUITE

Eight ways to know a piece of land before you pay for it.

This report covers one part of the picture. These cover the rest, drawn from the same government records, for any property in Tamil Nadu.

LandLens One
Ask anything about a property and get an answer grounded in live government records, with the sources shown.
/landlens/one

Verify My Land
Every record check run on one property and returned as a single report.
/landlens/verify-my-land

Legal Opinion
An advocate's written opinion on the title, built on the records we pull for it.
/landlens

One Map
Every layer on one map: the parcel, its boundary, zoning, water bodies and what sits around it.
/landlens/one/map

PriceMap
What land actually changed hands for around this plot, taken from the registered deeds.
/landlens/pricemap

Build Scope
What you are allowed to build here: floor space, height, coverage and setbacks.
/landlens/build-scope

Property Tracker
Watch a property and hear about it when something new is registered against it.
/landlens/property-tracker

Deal Room
Run the transaction in one place: documents, stamping, signatures and the parties.
/landlens/deal-room

hello@verified.realestate · +91 9996 12 9996

FREE TOOLS · NO ACCOUNT NEEDED

Twenty-four checks you can run yourself, at no cost.

Records and verification

The registers themselves, read for you.

- Encumbrance Certificate
- Patta and Chitta
- Field Measurement Sketch
- EC Analyzer
- Bank charge check
- Court case search
- Seller background check
- Approval check by survey

Value and duty

What it is worth and what it costs to register.

- Guideline value by street
- Guideline value by survey
- Stamp duty and registration fees
- Capital gains
- Floor space index
- Area unit converter

Zoning and land use

What the plan says can happen on this land.

- Land use zone finder
- CMDA land use check
- Coastal regulation zone
- Master plan check
- Water bodies finder
- Airport height clearance

Registers and directories

Who holds it, and which office keeps the record.

- Find your registering office
- Temple property check
- Waqf property check
- RERA register

Every free tool
/tools

Services we run for you
/services

The LandLens suite
/landlens/one

Verified RealEstate™

Every claim in this document traces back to a government record.

- Legal opinions, due diligence and title verification
- Building plan, layout and sub-division approvals
- Completion and occupancy certificates, regularisation
- Escrow, negotiation and NRI property management
- Land survey, soil testing, architecture and construction

Verified RealEstate
3/350/2 Mettukuppam,
OMR Thoraipakkam,
Chennai 600 097, India
hello@verified.realestate
+91 9996 12 9996

Prepared from the registers named on the page each finding sits on. Where a register could not be read, this document says so in its place rather than leaving the gap to be read as a clean result.