PP APPROVAL RECORD

Planning Permission

Tirunelveli district, Tamil Nadu

APPROVAL TYPE
Layout Approval

ISSUING AUTHORITY
Rural Panchayat

The approval as the planning authority issued it, reproduced in full behind this page.

An approval speaks to what was sanctioned, not to what was built. Completion is a separate record.

Verified RealEstate™
3/350/2 Mettukuppam,
OMR Thoraipakkam,
Chennai 600 097, India

hello@verified.realestate
+91 9996 12 9996
verified.realestate

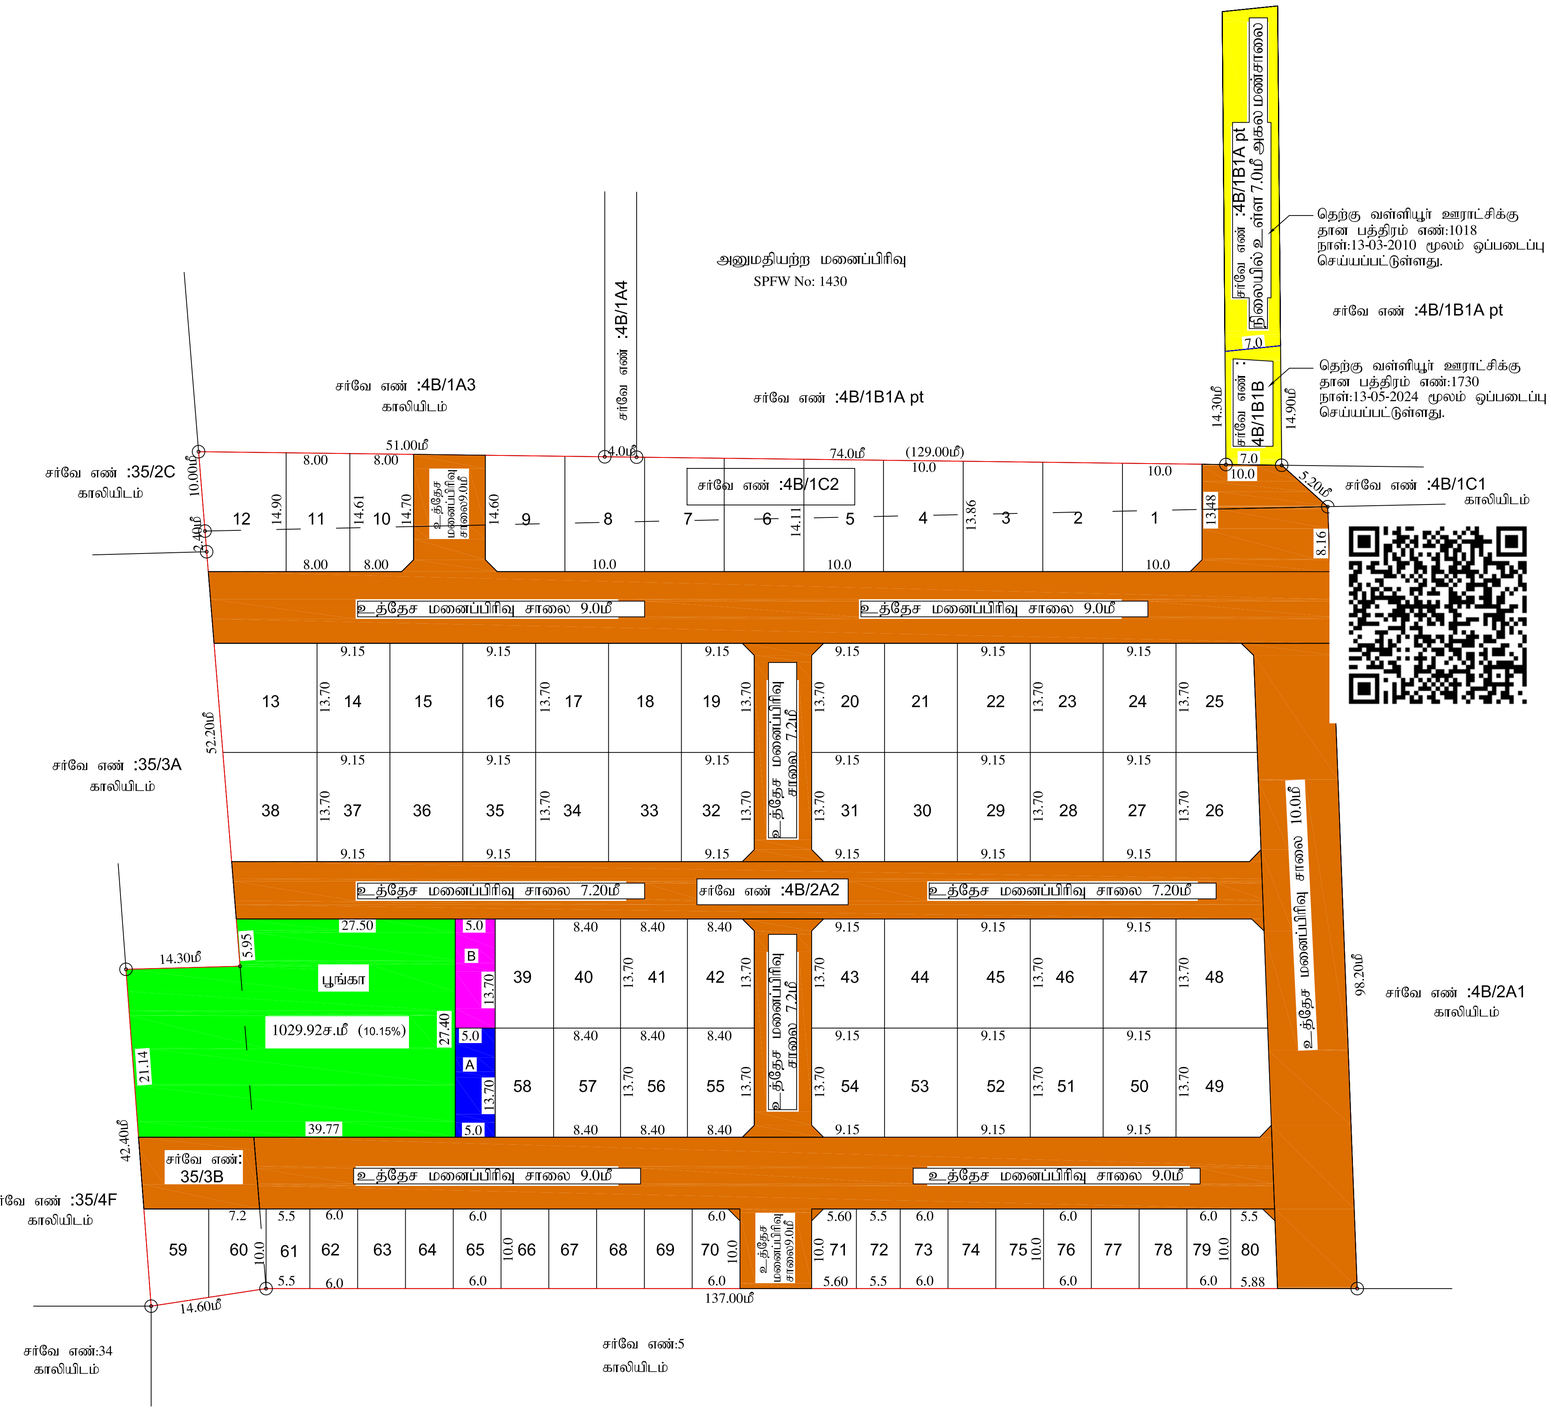

மனைப்பிரிவு வரைபடம்

மாவட்ட நகர் ஊரமைப்பு அலுவலகம்

திருநெல்வேலி மாவட்டம்,

ராதாபுரம் வட்டம்,

வள்ளியூர் ஊராட்சி ஒன்றியம்,

தெற்கு வள்ளியூர் ஊராட்சி,

தெற்கு வள்ளியூர் பாகம்-II கிராமம்,

சர்வே எண்: 4B/1C2, 4B/2A2,35/3B -ல் அமையும் உத்தேச குடியிருப்பு மனைப்பிரிவின் தொழில் நுட்ப ஒப்புதல் வரைபடம்.

(திட்டமில்லா பகுதி)

ONLINE APPLICATION No : RYZ5Y8DI

அளவு: 1:400

கோரிய மனைகள் : 80

ஒதுக்கிய மனைகள் : 80

குறிப்பு

மனைப்பிரிவு இடத்தின் பரப்பு : 15264.00 ச.மீ (3.77ஏக்கர்)

உத்தேச மனைப்பிரிவு சாலை பரப்பு : 5119.75 ச.மீ

மீதமுள்ள பரப்பு 10144.25 ச.மீ

EWS மனைகள் பரப்பு = 1178.04 ச.மீ.(11.61%)
(மனை எண்கள்: 61-80)

மனைப்பிரிவு இடத்தின் எல்கை

நிலையிலுள்ள சாலை

பொது ஒதுக்கீடுகள்

(I) தெற்கு வள்ளியூர் ஊராட்சிக்கு தான பத்திரம் எண்:2264/2024 நாள்:18.06.2024-ன் மூலம் ஒப்படைப்பு செய்யப்பட்ட பகுதிகள்

(1) பூங்கா - 1029.92ச.மீ (10.15%)

(2) மனைப்பிரிவு சாலை - 5119.75 ச.மீ

(3) உள்ளாட்சி உபயோகம் - 68.50ச.மீ (0.67%)
(PUBLIC PURPOSE (A))

(II) தான பத்திரம் எண்:2265/2024 நாள்:18.06.2024-ன் மூலம் TANGEDCO -க்கு ஒப்படைப்பு செய்யப்பட்ட பகுதி

PUBLIC PURPOSE (B) - 68.50ச.மீ (0.67%)
(TANGEDCO உபயோகம்)

நிபந்தனைகள்

மூலை முடக்கு 12.0மீ அகல சாலை வரை = 1.50மீ x 1.50மீ

நிபந்தனைகள்

1.அரசாணை நிலை எண்: 71, ஊரக வளர்ச்சித் துறை நாள்:16.06.2003-ன் படி நில உரிமம் குறித்து தெற்கு வள்ளியூர் ஊராட்சி மன்றத் தலைவர் உறுதி செய்து கொள்ள வேண்டும். மேலும் சாலைகள், மூலை முடக்கு மற்றும் பூங்கா ஆகியவற்றின் நிலப்பரப்பினை தெற்கு வள்ளியூர் ஊராட்சிக்கு தான பத்திரம் மூலம் ஒப்படைப்பு செய்யப்படுள்ளது.

2.இம்மனைப்பிரிவிற்கு ஊராட்சியால் இறுதி ஒப்புதல் அளிக்கும் முன் இடத்தில் எந்தத்துறையாலும் நில ஆர்ஜித நடவடிக்கை எடுக்கப்படவில்லை என்றும் நில ஆர்ஜிதம் செய்து தரக்கோரி மாவட்டவருவாய் அலுவலரிடமிருந்து உத்தேசங்கள் ஏதும் பெறப்படவில்லை என்றும் தெற்கு வள்ளியூர் ஊராட்சி உறுதி செய்து கொள்ள வேண்டும்.

3.நில உரிமம் குறித்து சமர்ப்பிக்கப்பட்ட சான்றுகள் மற்றும் பரிசீலனைக்கு சமர்ப்பிக்கப்பட்ட ஆவணங்கள் சரியானவையல்ல என அறியப்பட்டால் அல்லது மனைப்பிரிவிற்கு தொழில் நுட்ப ஒப்புதல் வழங்கியதால் பாதிப்பு ஏற்படக்கூடிய சூழ்நிலை ஏற்படின் மனைப்பிரிவிற்கு வழங்கப்பட்ட தொழில் நுட்ப ஒப்புதல் எவ்வித முன் அறிவிப்புமின்றி இரத்து செய்யப்படும்.

4.ஒப்புதல் அளிக்கப்பட்ட வரைபடத்தை எந்தவித மாற்றம் இன்றி மனைப்பிரிவு நுழைவாயிலில் 6x4 என்ற அளவிளான நிரந்தர தகவல்பலகை மூலம் பொதுமக்கள் பார்வைக்கு நிரந்தரமாக நிறுத்தப்பட வேண்டும்.

5.இம்மனைப்பிரிவில் அமையும் சாலையின் போக்கினை தடுக்கும் வகையில் சுற்று சுவர் எழுப்புதல் கூடாது.

ம.வ/(தி.லி)/மா.ந.ஊ.அ.எண்: SWP / 45 / 2024

வ

இணை இயக்குநர்
மாவட்ட நகர் ஊரமைப்பு அலுவலகம்
திருநெல்வேலி

THE LANDLENS SUITE

Eight ways to know a piece of land before you pay for it.

This report covers one part of the picture. These cover the rest, drawn from the same government records, for any property in Tamil Nadu.

LandLens One
Ask anything about a property and get an answer grounded in live government records, with the sources shown.
/landlens/one

Verify My Land
Every record check run on one property and returned as a single report.
/landlens/verify-my-land

Legal Opinion
An advocate's written opinion on the title, built on the records we pull for it.
/landlens

One Map
Every layer on one map: the parcel, its boundary, zoning, water bodies and what sits around it.
/landlens/one/map

PriceMap
What land actually changed hands for around this plot, taken from the registered deeds.
/landlens/pricemap

Build Scope
What you are allowed to build here: floor space, height, coverage and setbacks.
/landlens/build-scope

Property Tracker
Watch a property and hear about it when something new is registered against it.
/landlens/property-tracker

Deal Room
Run the transaction in one place: documents, stamping, signatures and the parties.
/landlens/deal-room

FREE TOOLS · NO ACCOUNT NEEDED

Twenty-four checks you can run yourself, at no cost.

Records and verification

The registers themselves, read for you.

- Encumbrance Certificate
- Patta and Chitta
- Field Measurement Sketch
- EC Analyzer
- Bank charge check
- Court case search
- Seller background check
- Approval check by survey

Value and duty

What it is worth and what it costs to register.

- Guideline value by street
- Guideline value by survey
- Stamp duty and registration fees
- Capital gains
- Floor space index
- Area unit converter

Zoning and land use

What the plan says can happen on this land.

- Land use zone finder
- CMDA land use check
- Coastal regulation zone
- Master plan check
- Water bodies finder
- Airport height clearance

Registers and directories

Who holds it, and which office keeps the record.

- Find your registering office
- Temple property check
- Waqf property check
- RERA register

Every free tool
/tools

Services we run for you
/services

The LandLens suite
/landlens/one

Verified RealEstate™

Every claim in this document traces back to a government record.

- Legal opinions, due diligence and title verification
- Building plan, layout and sub-division approvals
- Completion and occupancy certificates, regularisation
- Escrow, negotiation and NRI property management
- Land survey, soil testing, architecture and construction

Verified RealEstate
3/350/2 Mettukuppam,
OMR Thoraipakkam,
Chennai 600 097, India
hello@verified.realestate
+91 9996 12 9996

Prepared from the registers named on the page each finding sits on. Where a register could not be read, this document says so in its place rather than leaving the gap to be read as a clean result.