PP APPROVAL RECORD

Planning Permission

Erode, Tirunelveli taluk

Tirunelveli district, Tamil Nadu

APPROVAL TYPE
Layout Approval

ISSUING AUTHORITY
DTCP

PURPOSE
Residential

The approval as the planning authority issued it, reproduced in full behind this page.

An approval speaks to what was sanctioned, not to what was built. Completion is a separate record.

Verified RealEstate™

3/350/2 Mettukuppam,
OMR Thoraipakkam,
Chennai 600 097, India

hello@verified.realestate

+91 9996 12 9996

verified.realestate

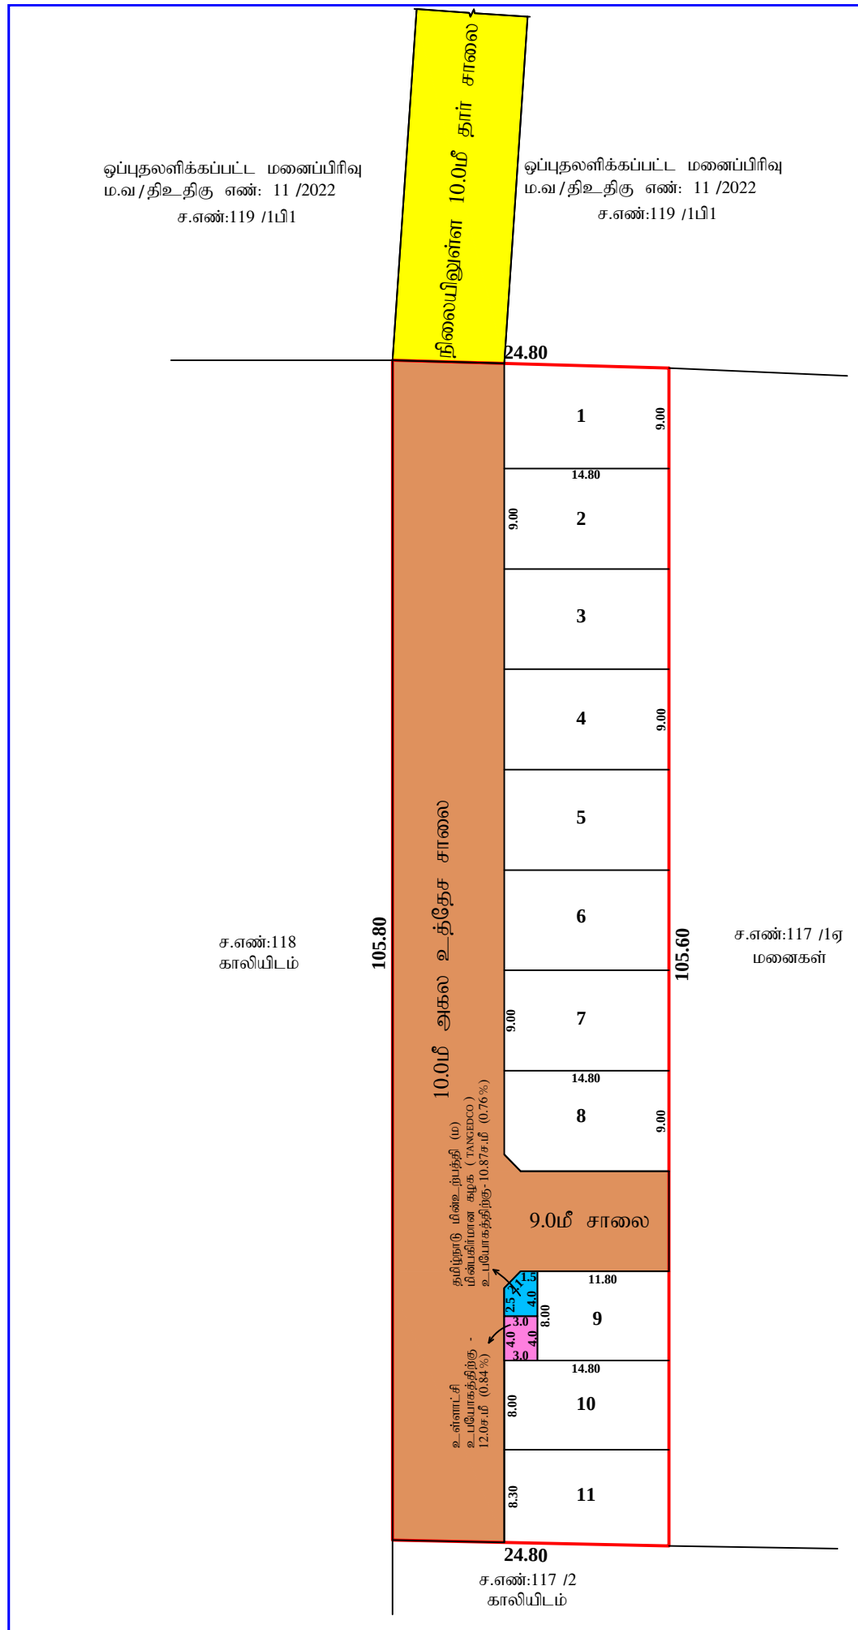

மாவட்ட நகர் ஊரமைப்பு அலுவலகம்- திருநெல்வேலி மாவட்டம்

திருநெல்வேலி உள்ளூர் திட்டக்குழுமம்

திருநெல்வேலி தாலுகா, மானூர் ஊராட்சி ஒன்றியம், திருப்பணிகரிசல்குளம் ஊராட்சி, திருப்பணிகரிசல்குளம் கிராமம், சர்வே எண்:117/1பி -இல் அமையும் உத்தேச குடியிருப்பு மனைப்பிரிவிற்கான தொழில்நுட்ப ஒப்புதல் வரைபடம்.

(திட்ட பகுதி)

ONLINE APPLICATION NO: S9GOTUPB	அளவு : 1:400	வ

குறிப்புகள்:

மனைப்பிரிவு இடத்தின் பரப்பளவு	-	64.79 செண்ட் (2623.00 ச.மீ)
மனைப்பிரிவு உத்தேச சாலையின் பரப்பளவு மூலை முடக்கு உட்பட	-	1192.95 ச.மீ
மீதமுள்ள மனைப்பிரிவு இடத்தின் பரப்பளவு	-	1430.05 ச.மீ
மனைப்பிரிவு இடத்தின் எல்லை	-	
நிலையிலுள்ள சாலை	-	
மனைப்பிரிவு உத்தேச சாலை	-	
கோரிய மனைகளின் எண்ணிக்கை	-	11 எண்ணம்
ஒதுக்கிய மனைகளின் எண்ணிக்கை	-	11 எண்ணம்

பொது ஒதுக்கீடு:

(உள்ளாட்சிக்கு தான பத்திரம் ஆவண எண்: 4696 /2023, நாள்:26-10-2023 -ன் மூலம் ஒப்படைப்பு செய்யப்பட்டவை.)

மனைப்பிரிவு உத்தேச சாலை - 1192.95ச.மீ	-	
உள்ளாட்சி உபயோகத்திற்கு -12.0ச.மீ (0.84%)	-	

(TANGEDCO -க்கு தான பத்திரம் ஆவண எண்: 4697 /2023, நாள்:26-10-2023 -ன் மூலம் ஒப்படைப்பு செய்யப்பட்டவை.)

தமிழ்நாடு மின்உற்பத்தி (ம) மின்பகிர்மான கழக (TANGEDCO) உபயோகத்திற்கு - 10.87ச.மீ (0.76%)	-	

பூங்காவிற்கு (TNCDBR-2019) விதி 47(6)படி 145.00ச.மீ க்கு அரசு வழிகாட்டுதல்மதிப்பின்படி ரூ.60,928. நாள்: 01.11.2023 ல் உரிய அரசு கணக்கு தலைப்பில் செலுத்தப்பட்டுள்ளது

மூலை முடக்கு

12.00மீ அகலச்சாலைகள் வரை 1.50மீ x 1.50மீ விடப்பட வேண்டும்.

நிபந்தனைகள்:

1. அரசாணை நிலை எண் : 134-ன் நகராட்சி நிர்வாக மற்றும் குடிநீர் வழங்கல் துறை நாள் 20.9.2002 மற்றும் அரசாணை நிலை எண் : 181-ன் விட்டு வசதி மற்றும் நகர்புற வளாச்சி துறை நாள் 19-12-2020-ன் படி நில உரிமம் குறித்து திருப்பணிகரிசல்குளம் ஊராட்சி தலைவர் உறுதி செய்து கொள்ள வேண்டும். மேலும் சாலைகள், மூலை முடக்கு மற்றும் இதர பொது ஒதுக்கீடுகள் தானபத்திரம் மூலம் மனுதாரரால் திருப்பணிகரிசல்குளம் ஊராட்சிட்சிக்கு ஒப்படைப்பு செய்யப்பட்டுள்ளது.
2. இம்மனைப்பிரிவுக்கு இறுதி ஒப்புதல் வழங்கும்முன் நில ஆர்ஜிதம் ஏதும் இல்லை எனவும், எந்தத் துறையாலும் நில ஆர்ஜித நடவடிக்கை எடுக்கப்படவில்லை எனவும், நில ஆர்ஜிதம் செய்து தரக்கோரி மாவட்ட வருவாய் அலுவலரிடமிருந்து உத்தேசங்கள் ஏதும் பெறப்படவில்லை எனவும், திருப்பணிகரிசல்குளம் ஊராட்சி தலைவர் அவர்கள் உறுதி செய்து கொள்ள வேண்டும்.
3. நில உரிமம் குறித்து சமர்பிக்கப்பட்ட சான்றுகள் மற்றும் பரிசீலனைக்கு சமர்பிக்கப்பட்ட ஆவணங்கள் சரியானவையல்ல என அறியப்பட்டால் அல்லது மனைப்பிரிவிற்கு தொழில்நுட்ப ஒப்புதல் வழங்கியதால் பாதிப்பு ஏற்படக்கூடிய சூழ்நிலை ஏற்படின், இம்மனைப்பிரிவிற்கு வழங்கப்பட்ட தொழில்நுட்ப ஒப்புதல் எவ்வித முன் அறிவிப்பும் இன்றி ரத்து செய்யப்படும்.

ம.வ /தி.உ.தி.கு. எண் - SWP/116 / 2023

ம.வ /திலிமாஅ.நஉஅ. எண் - SWP/ 70 / 2023

உறுப்பினர் செயலர் இணை இயக்குநர்
திருநெல்வேலி உள்ளூர் திட்டக்குழுமம் /
மாவட்ட நகர் ஊரமைப்பு அலுவலகம்
திருநெல்வேலி மாவட்டம்

THE LANDLENS SUITE

Eight ways to know a piece of land before you pay for it.

This report covers one part of the picture. These cover the rest, drawn from the same government records, for any property in Tamil Nadu.

LandLens One
Ask anything about a property and get an answer grounded in live government records, with the sources shown.
/landlens/one

Verify My Land
Every record check run on one property and returned as a single report.
/landlens/verify-my-land

Legal Opinion
An advocate's written opinion on the title, built on the records we pull for it.
/landlens

One Map
Every layer on one map: the parcel, its boundary, zoning, water bodies and what sits around it.
/landlens/one/map

PriceMap
What land actually changed hands for around this plot, taken from the registered deeds.
/landlens/pricemap

Build Scope
What you are allowed to build here: floor space, height, coverage and setbacks.
/landlens/build-scope

Property Tracker
Watch a property and hear about it when something new is registered against it.
/landlens/property-tracker

Deal Room
Run the transaction in one place: documents, stamping, signatures and the parties.
/landlens/deal-room

FREE TOOLS · NO ACCOUNT NEEDED

Twenty-four checks you can run yourself, at no cost.

Records and verification

The registers themselves, read for you.

- Encumbrance Certificate
- Patta and Chitta
- Field Measurement Sketch
- EC Analyzer
- Bank charge check
- Court case search
- Seller background check
- Approval check by survey

Value and duty

What it is worth and what it costs to register.

- Guideline value by street
- Guideline value by survey
- Stamp duty and registration fees
- Capital gains
- Floor space index
- Area unit converter

Zoning and land use

What the plan says can happen on this land.

- Land use zone finder
- CMDA land use check
- Coastal regulation zone
- Master plan check
- Water bodies finder
- Airport height clearance

Registers and directories

Who holds it, and which office keeps the record.

- Find your registering office
- Temple property check
- Waqf property check
- RERA register

Every free tool
/tools

Services we run for you
/services

The LandLens suite
/landlens/one

Verified RealEstate™

Every claim in this document traces back to a government record.

- Legal opinions, due diligence and title verification
- Building plan, layout and sub-division approvals
- Completion and occupancy certificates, regularisation
- Escrow, negotiation and NRI property management
- Land survey, soil testing, architecture and construction

Verified RealEstate
3/350/2 Mettukuppam,
OMR Thoraipakkam,
Chennai 600 097, India
hello@verified.realestate
+91 9996 12 9996

Prepared from the registers named on the page each finding sits on. Where a register could not be read, this document says so in its place rather than leaving the gap to be read as a clean result.