



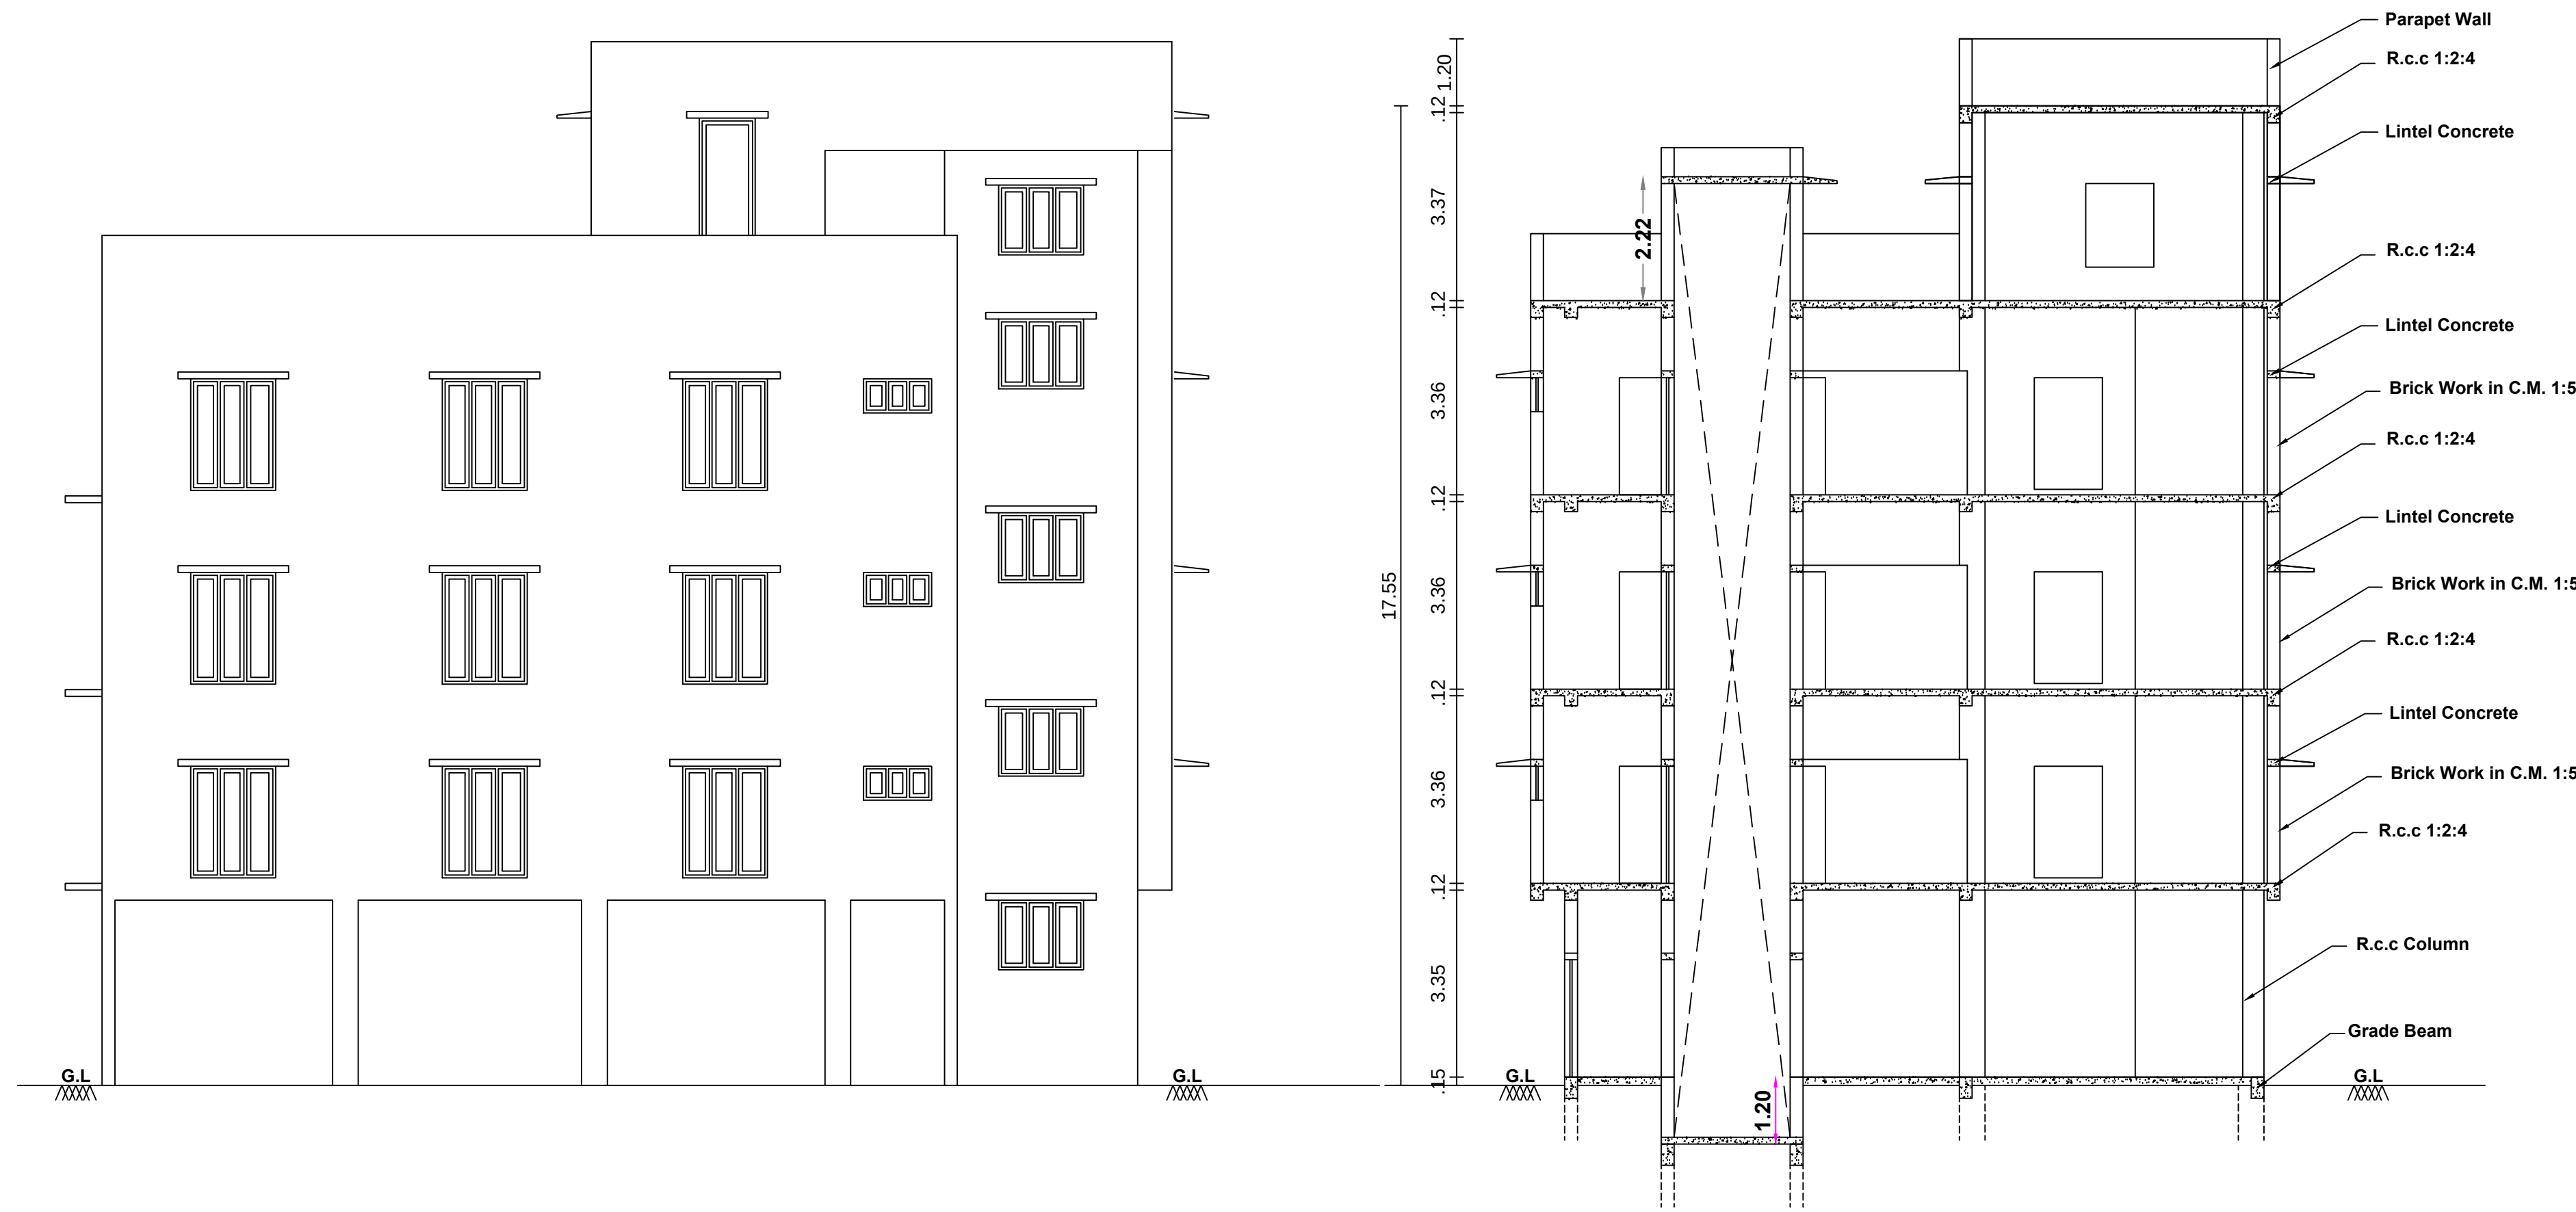


ELEVATION


SECTION "BB"

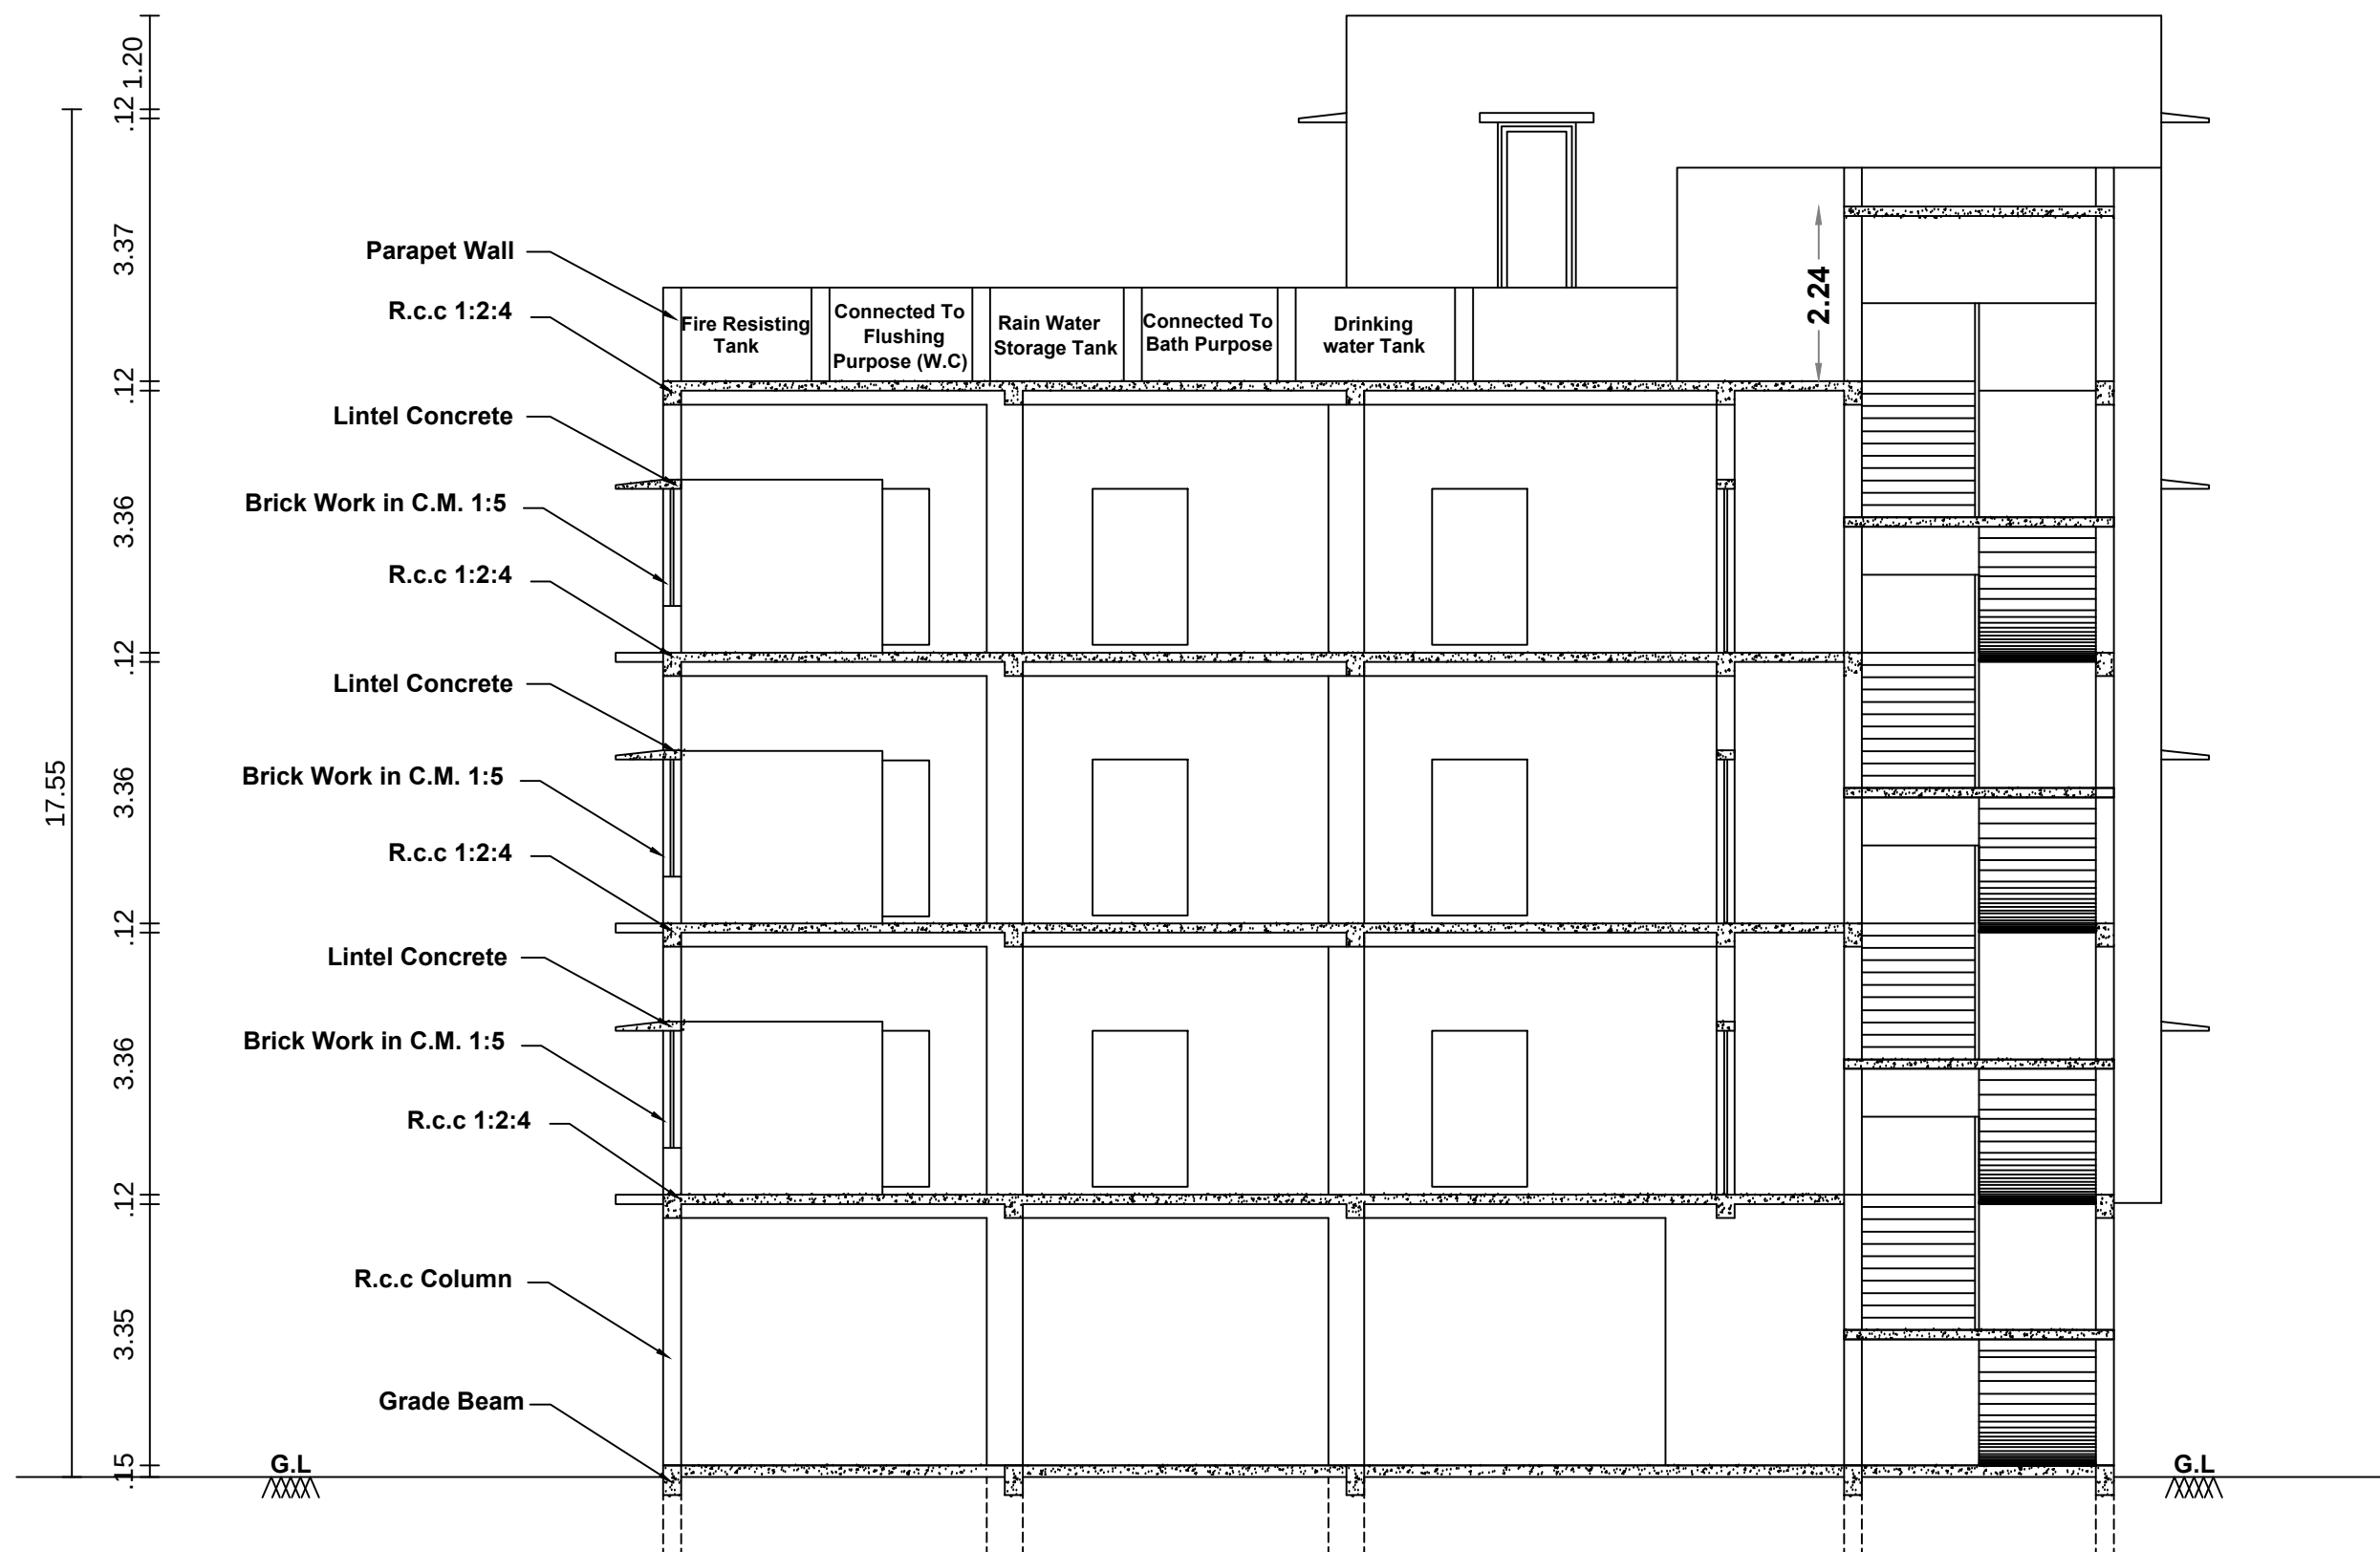


SECTION "AA"

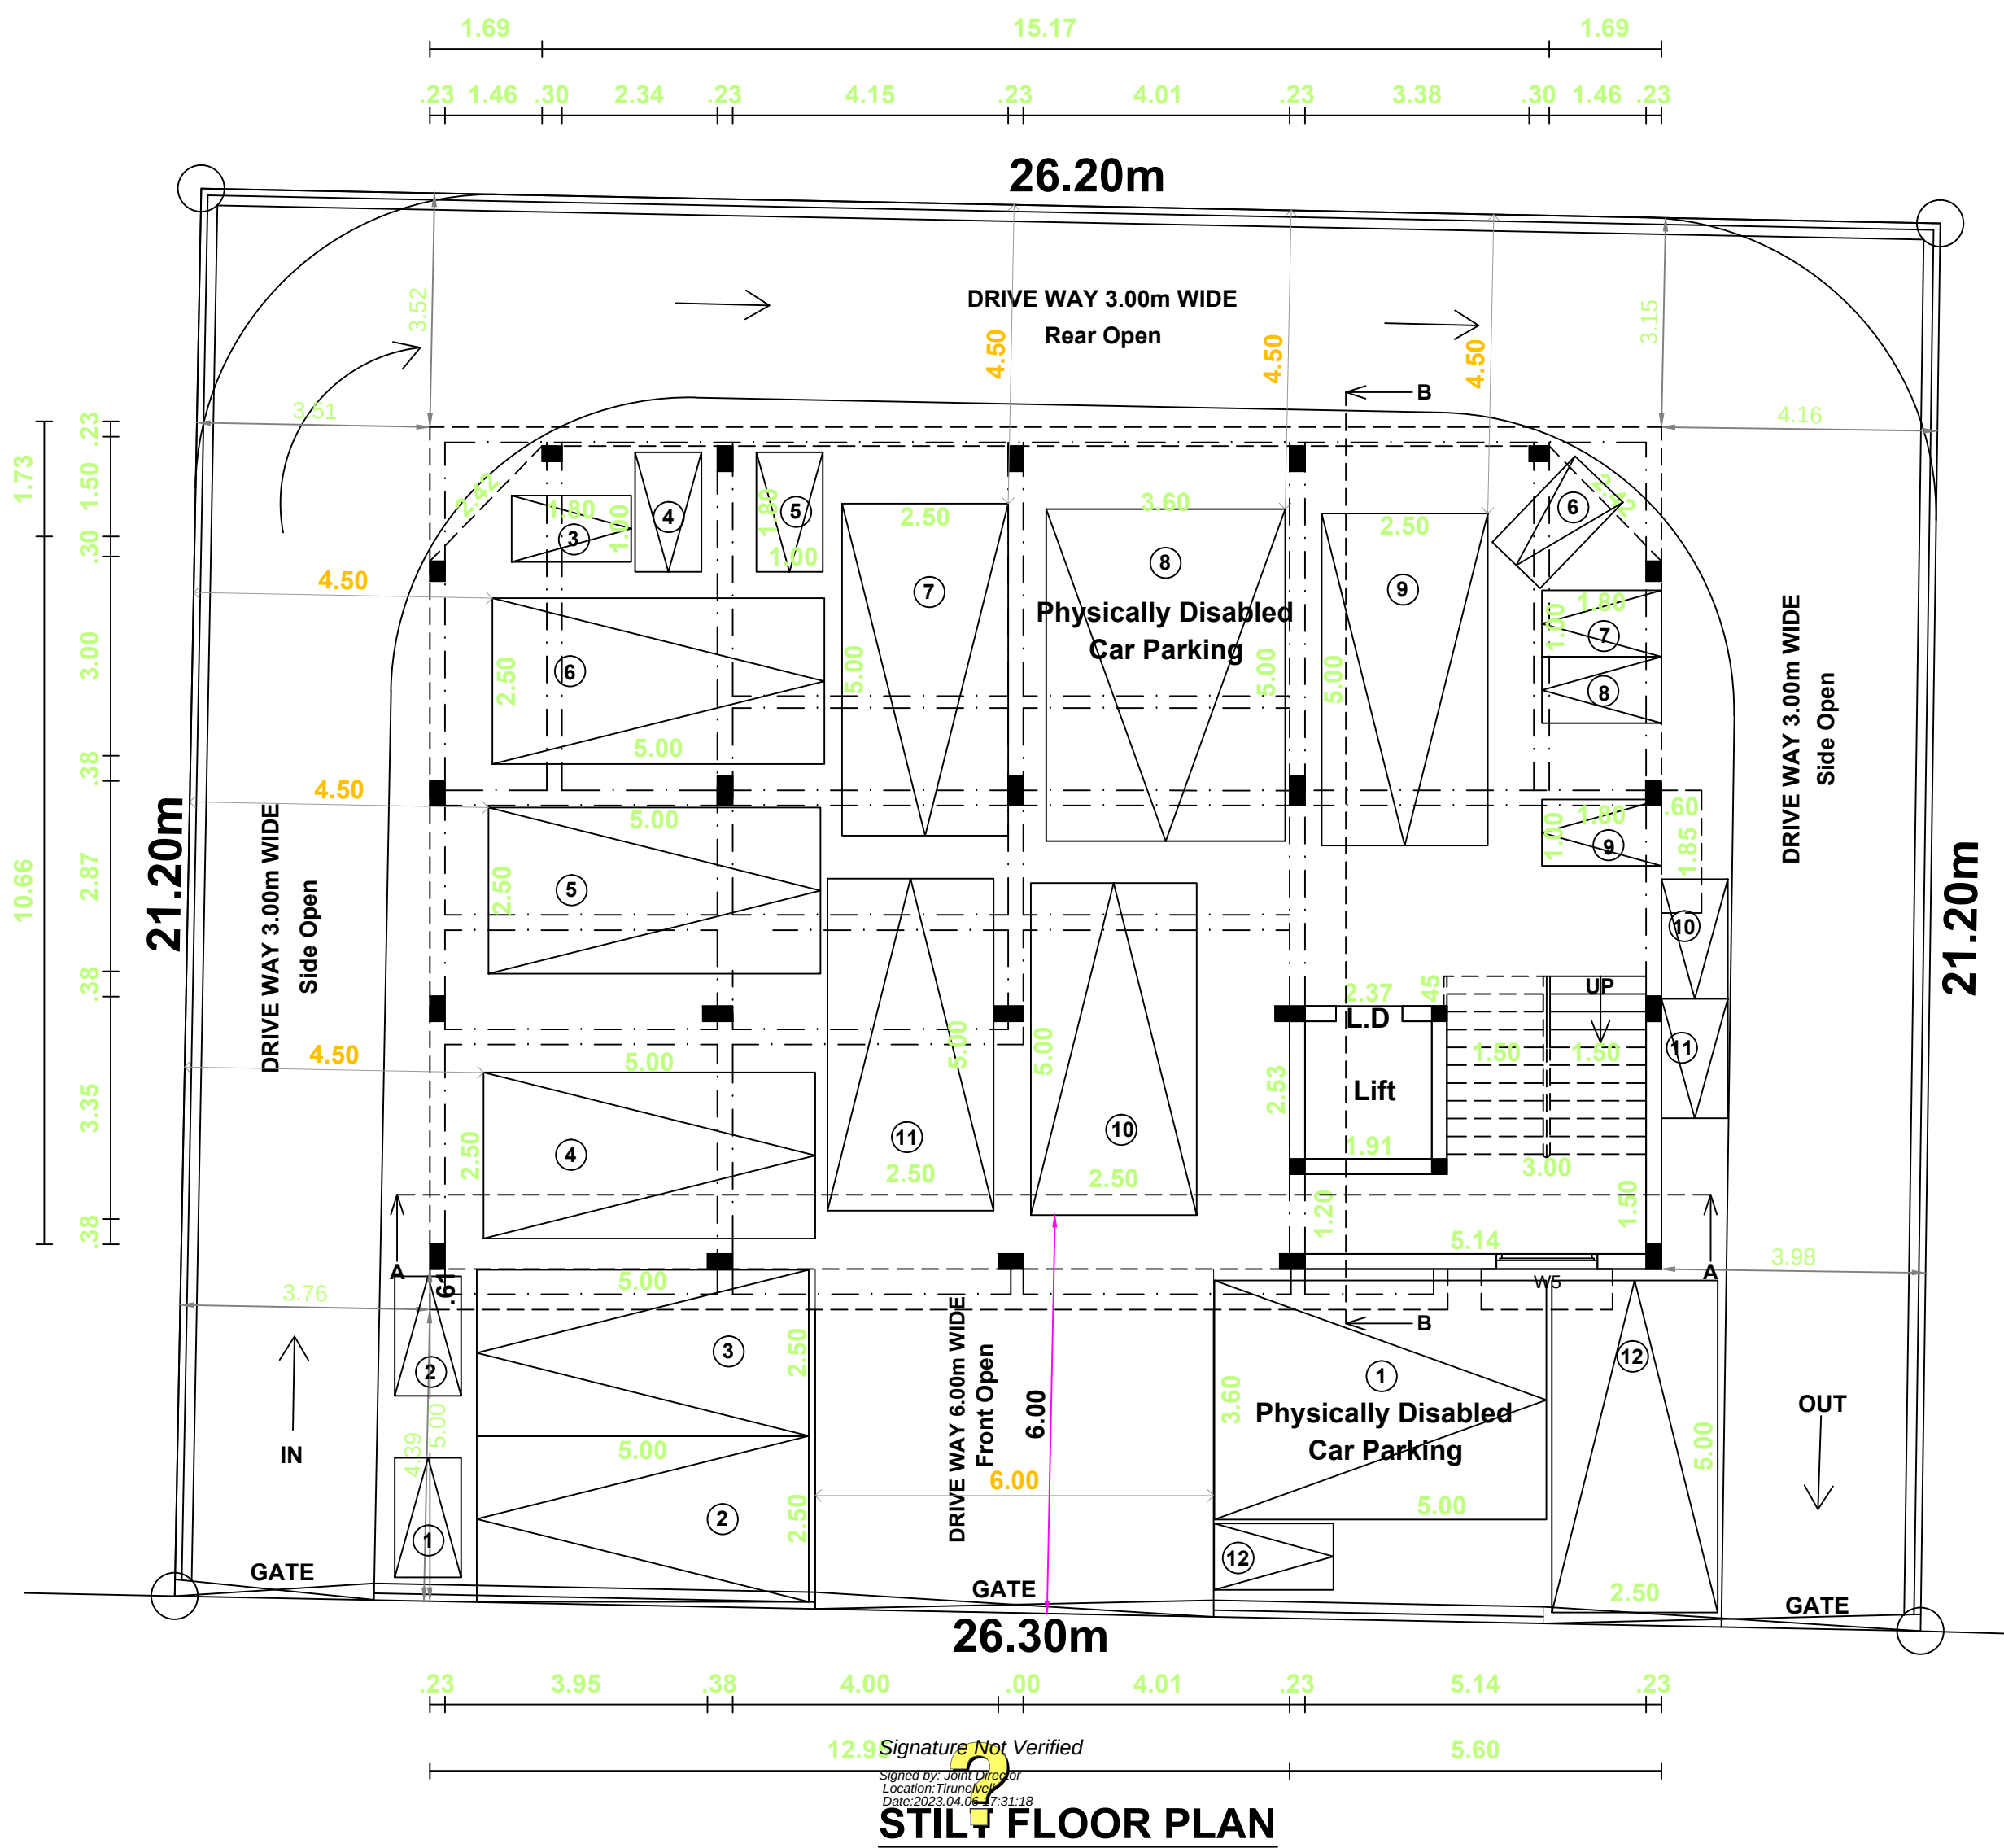


STILT FLOOR PLAN

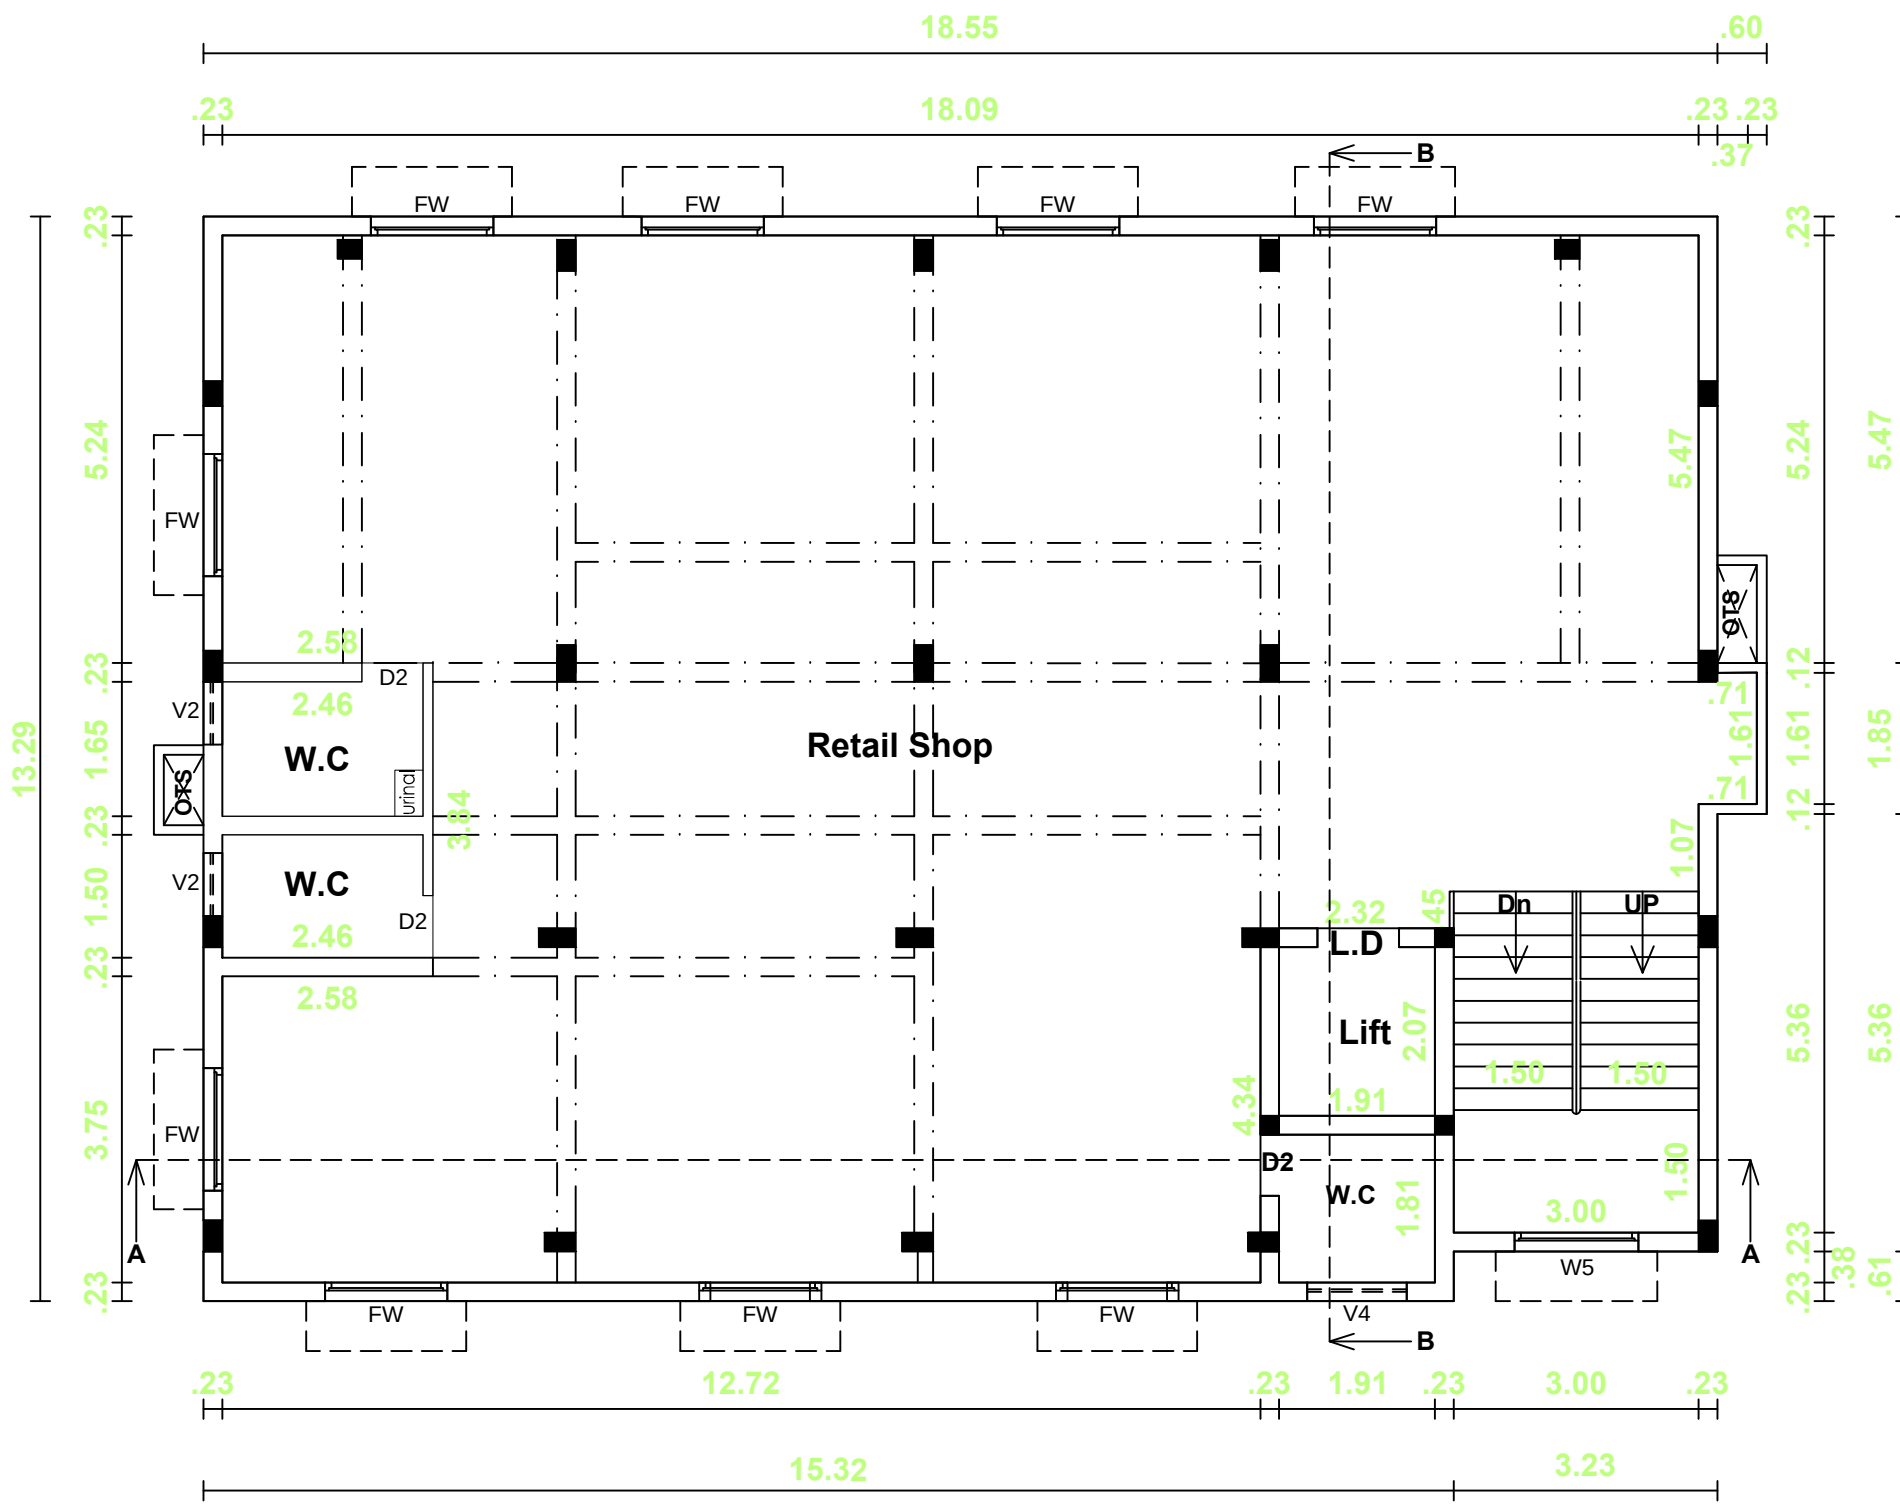

TYPICAL FIRST & SECOND & THIRD FLOOR PLAN

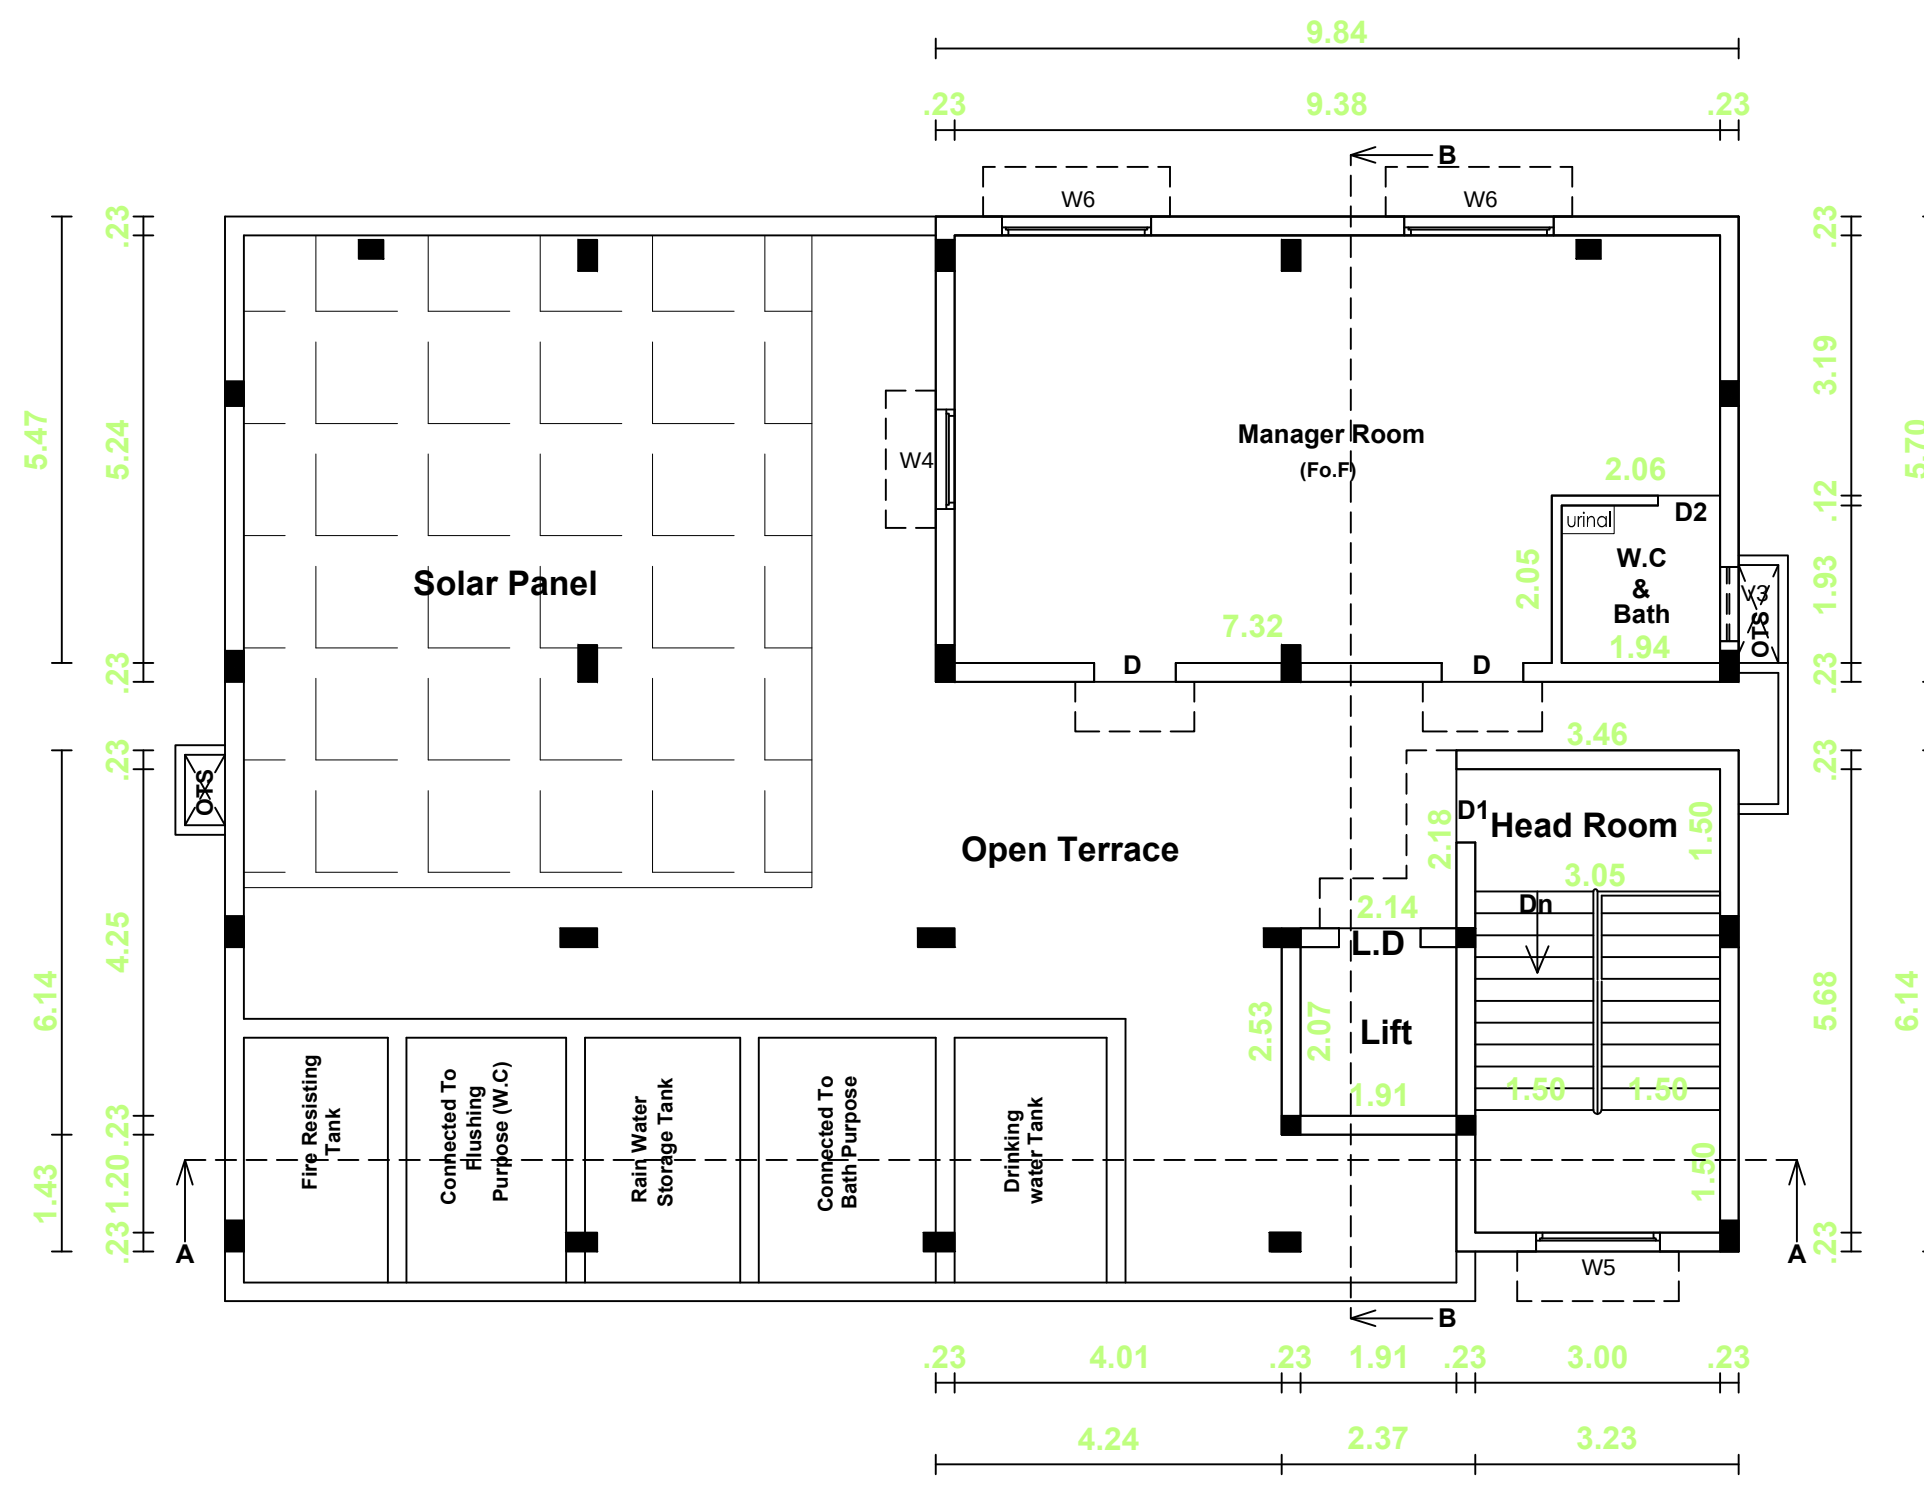

Fourth Floor & Head Room Plan

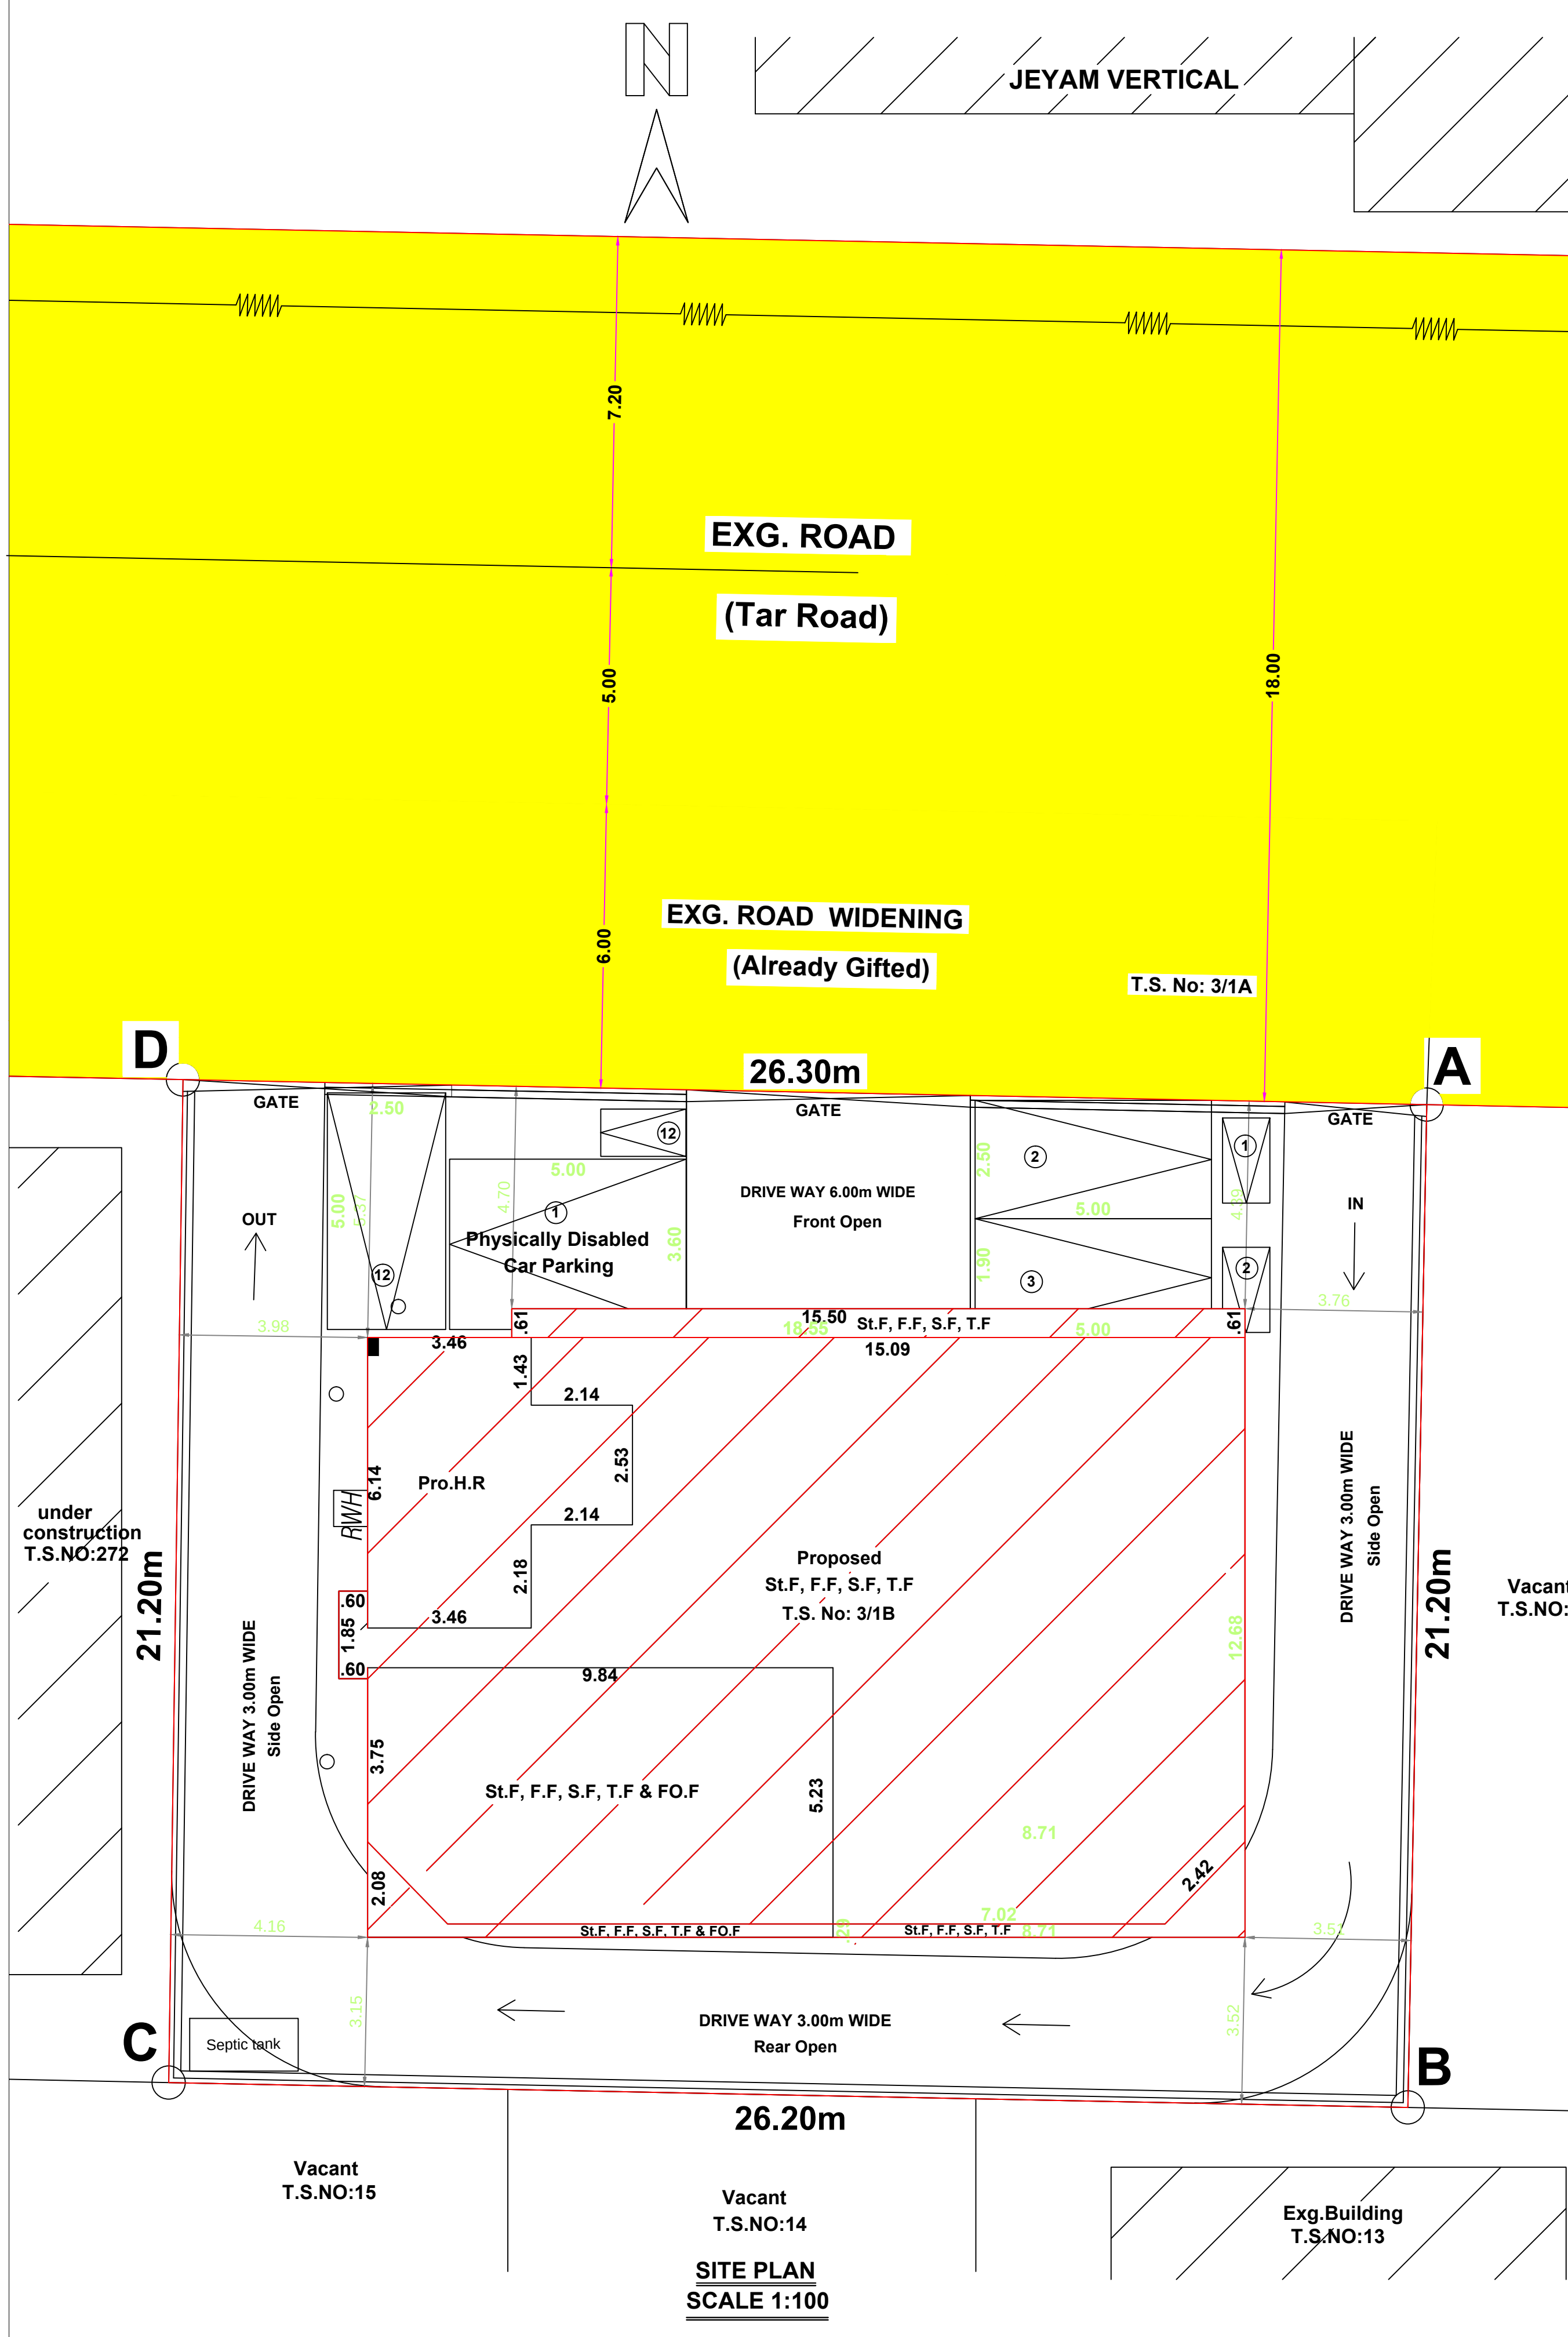

EXG. ROAD

(Tar Road)

EXG. ROAD WIDENING

(Already Gifted)

26.30m

26.20m

26.20m

