
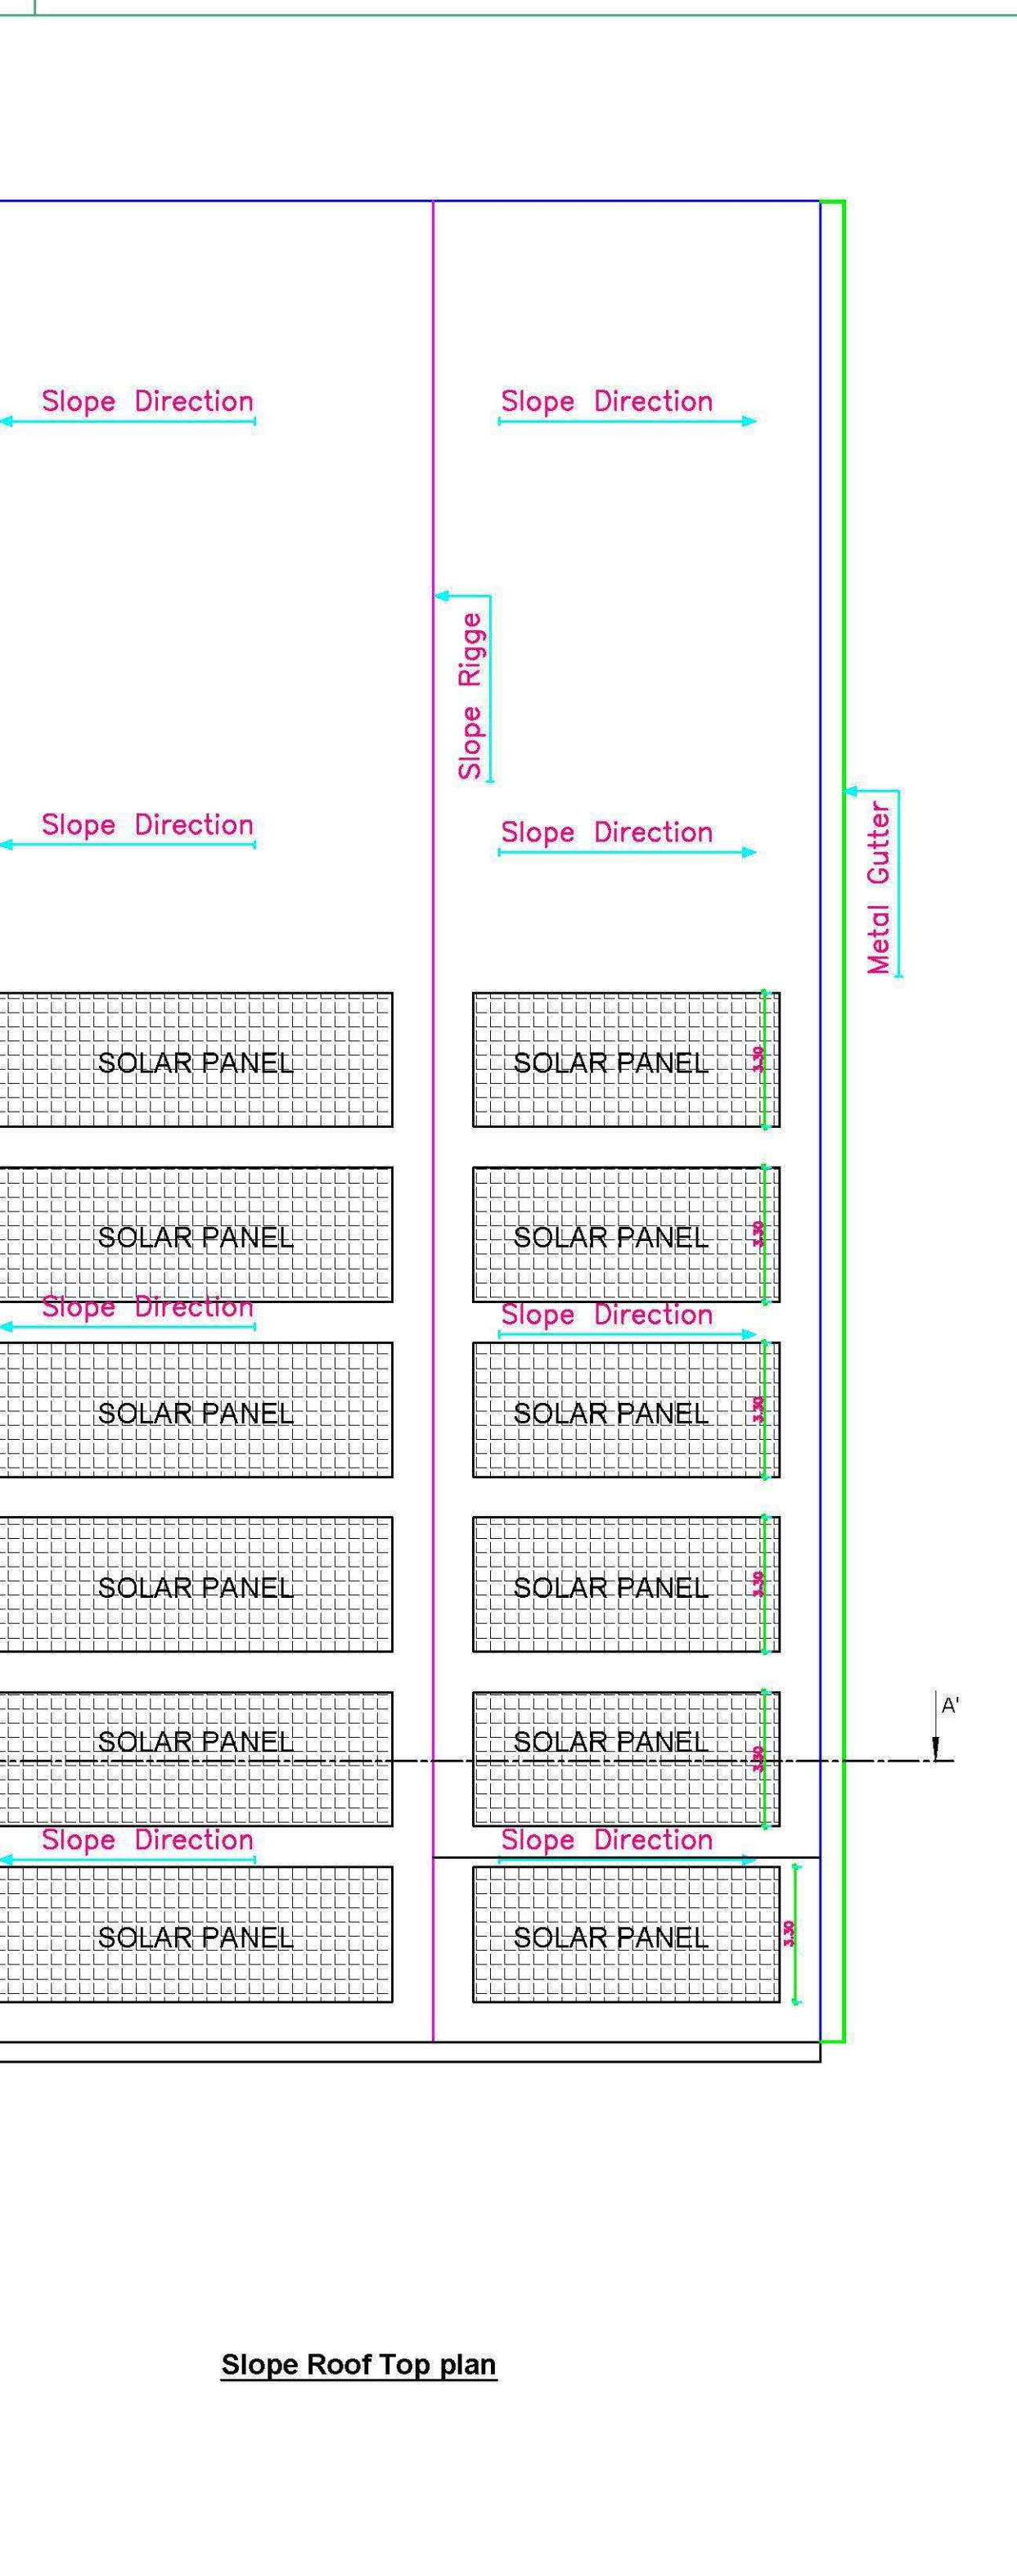
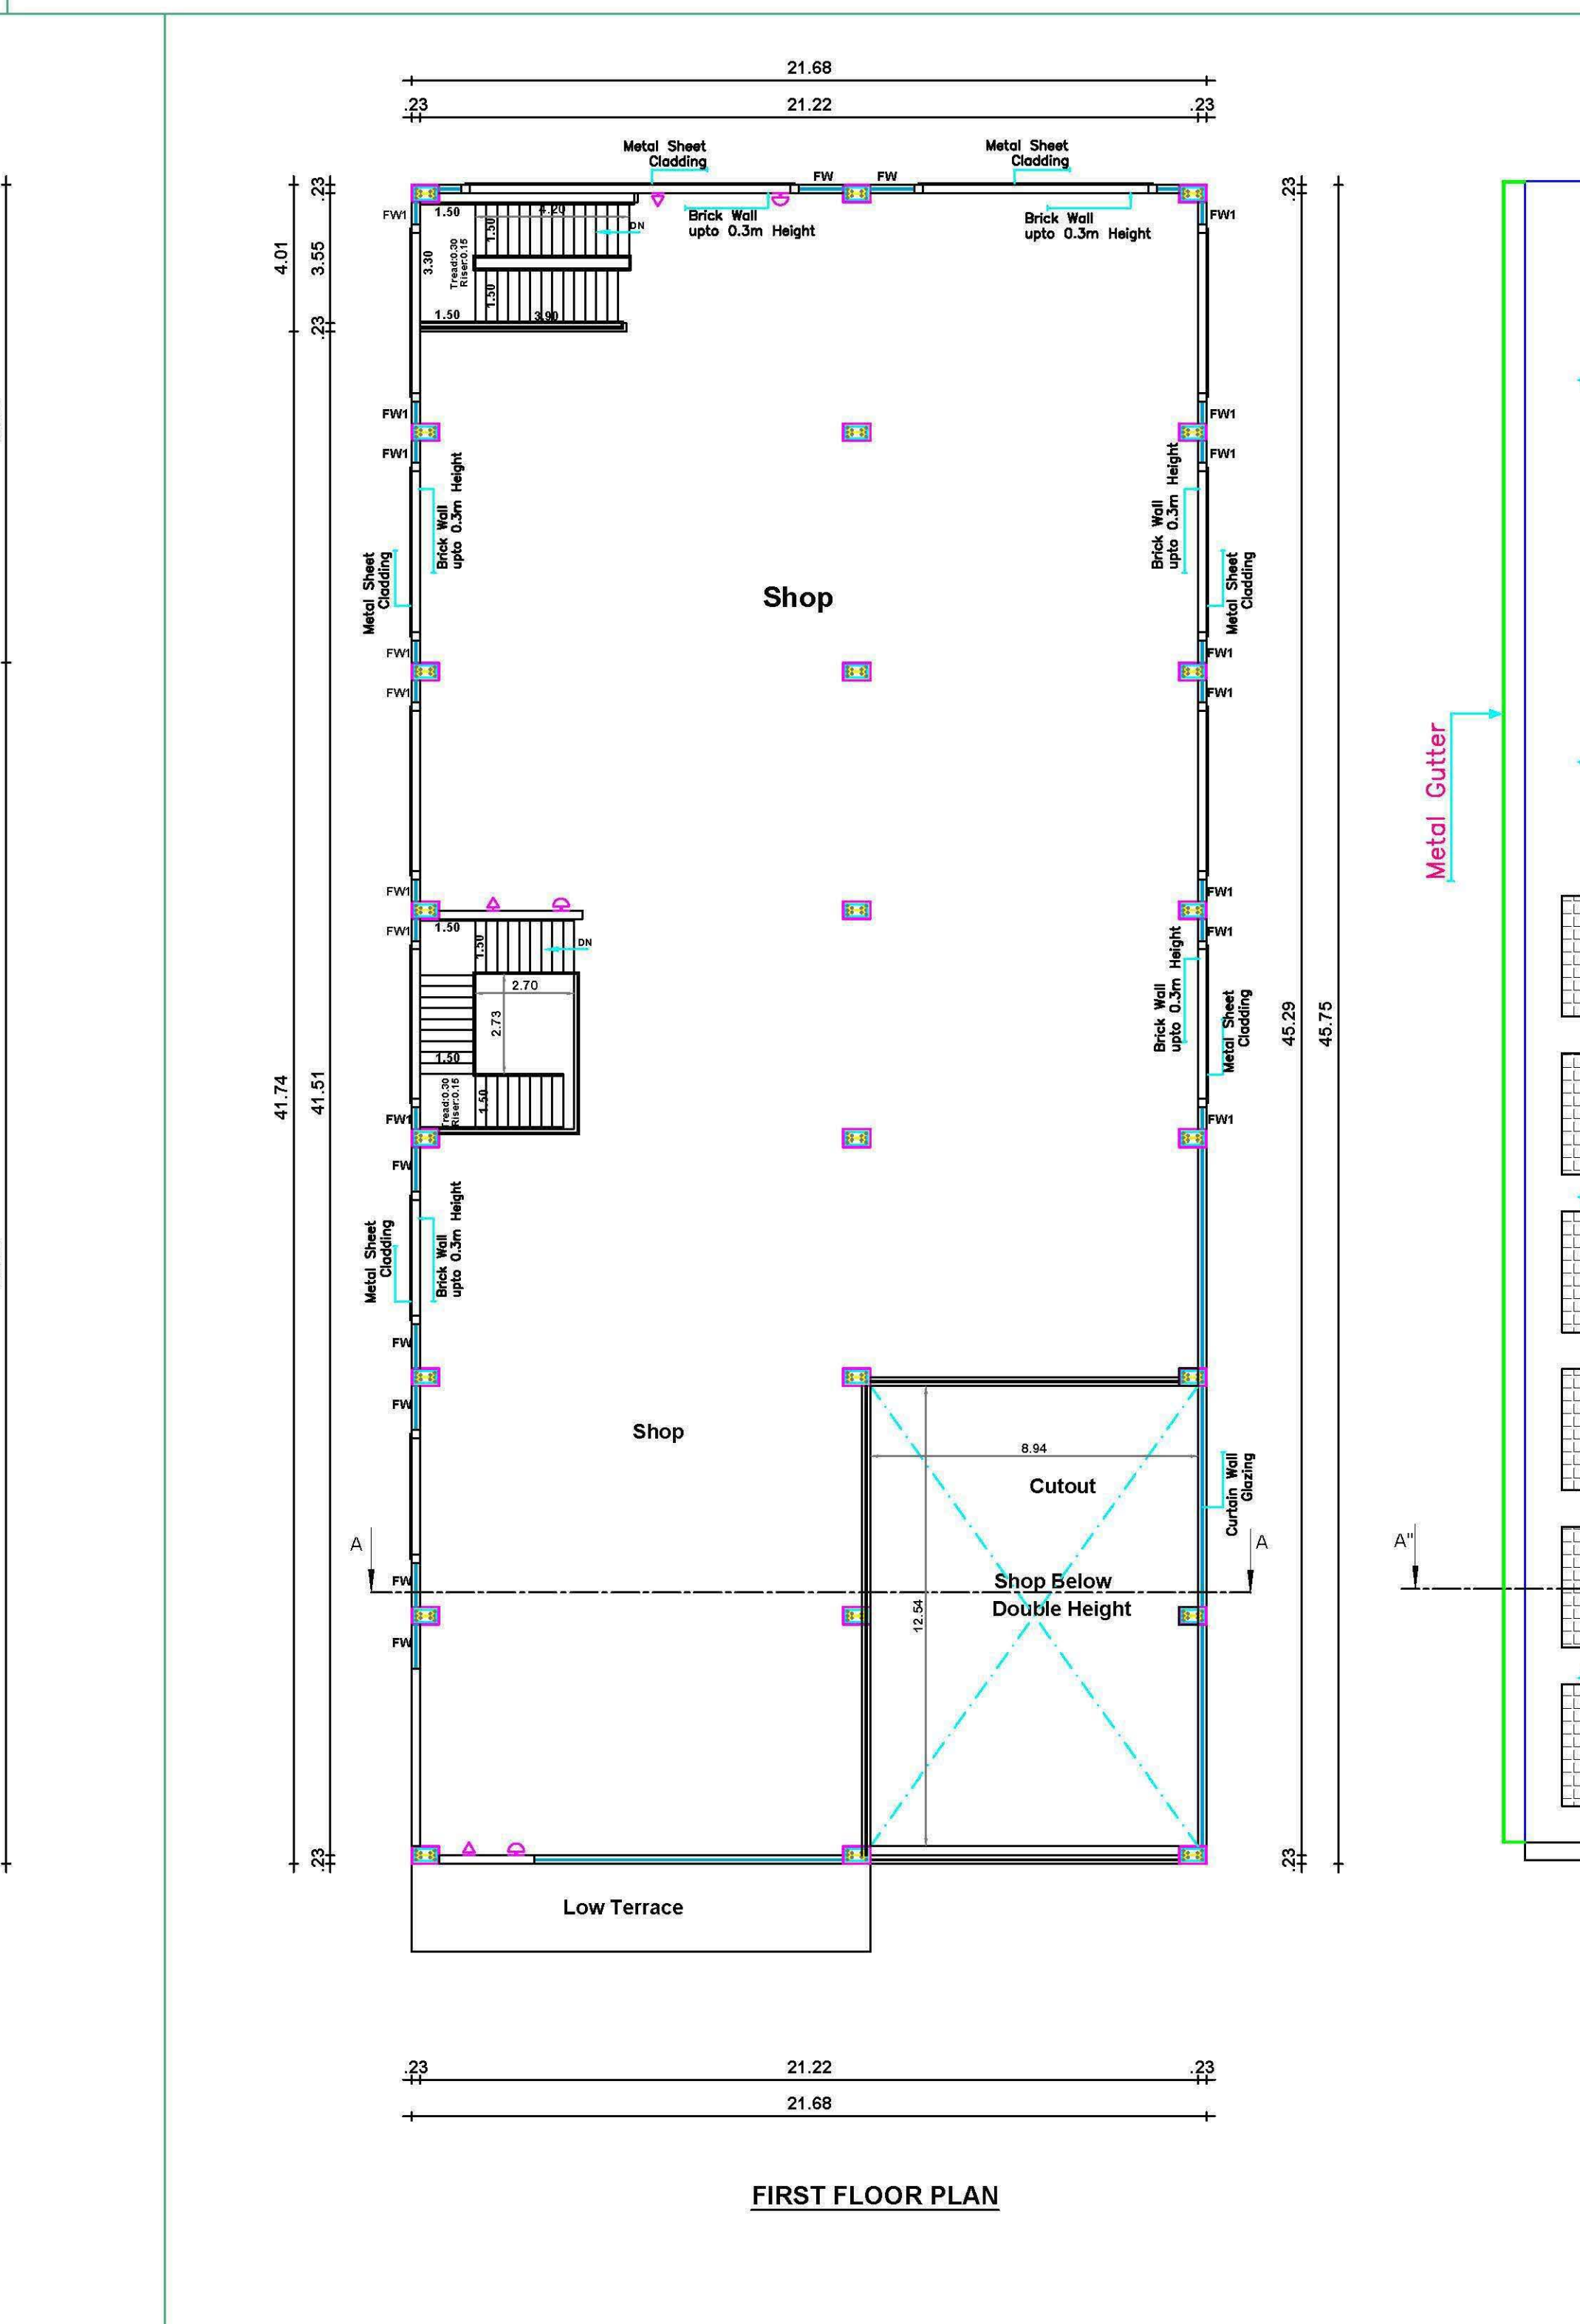
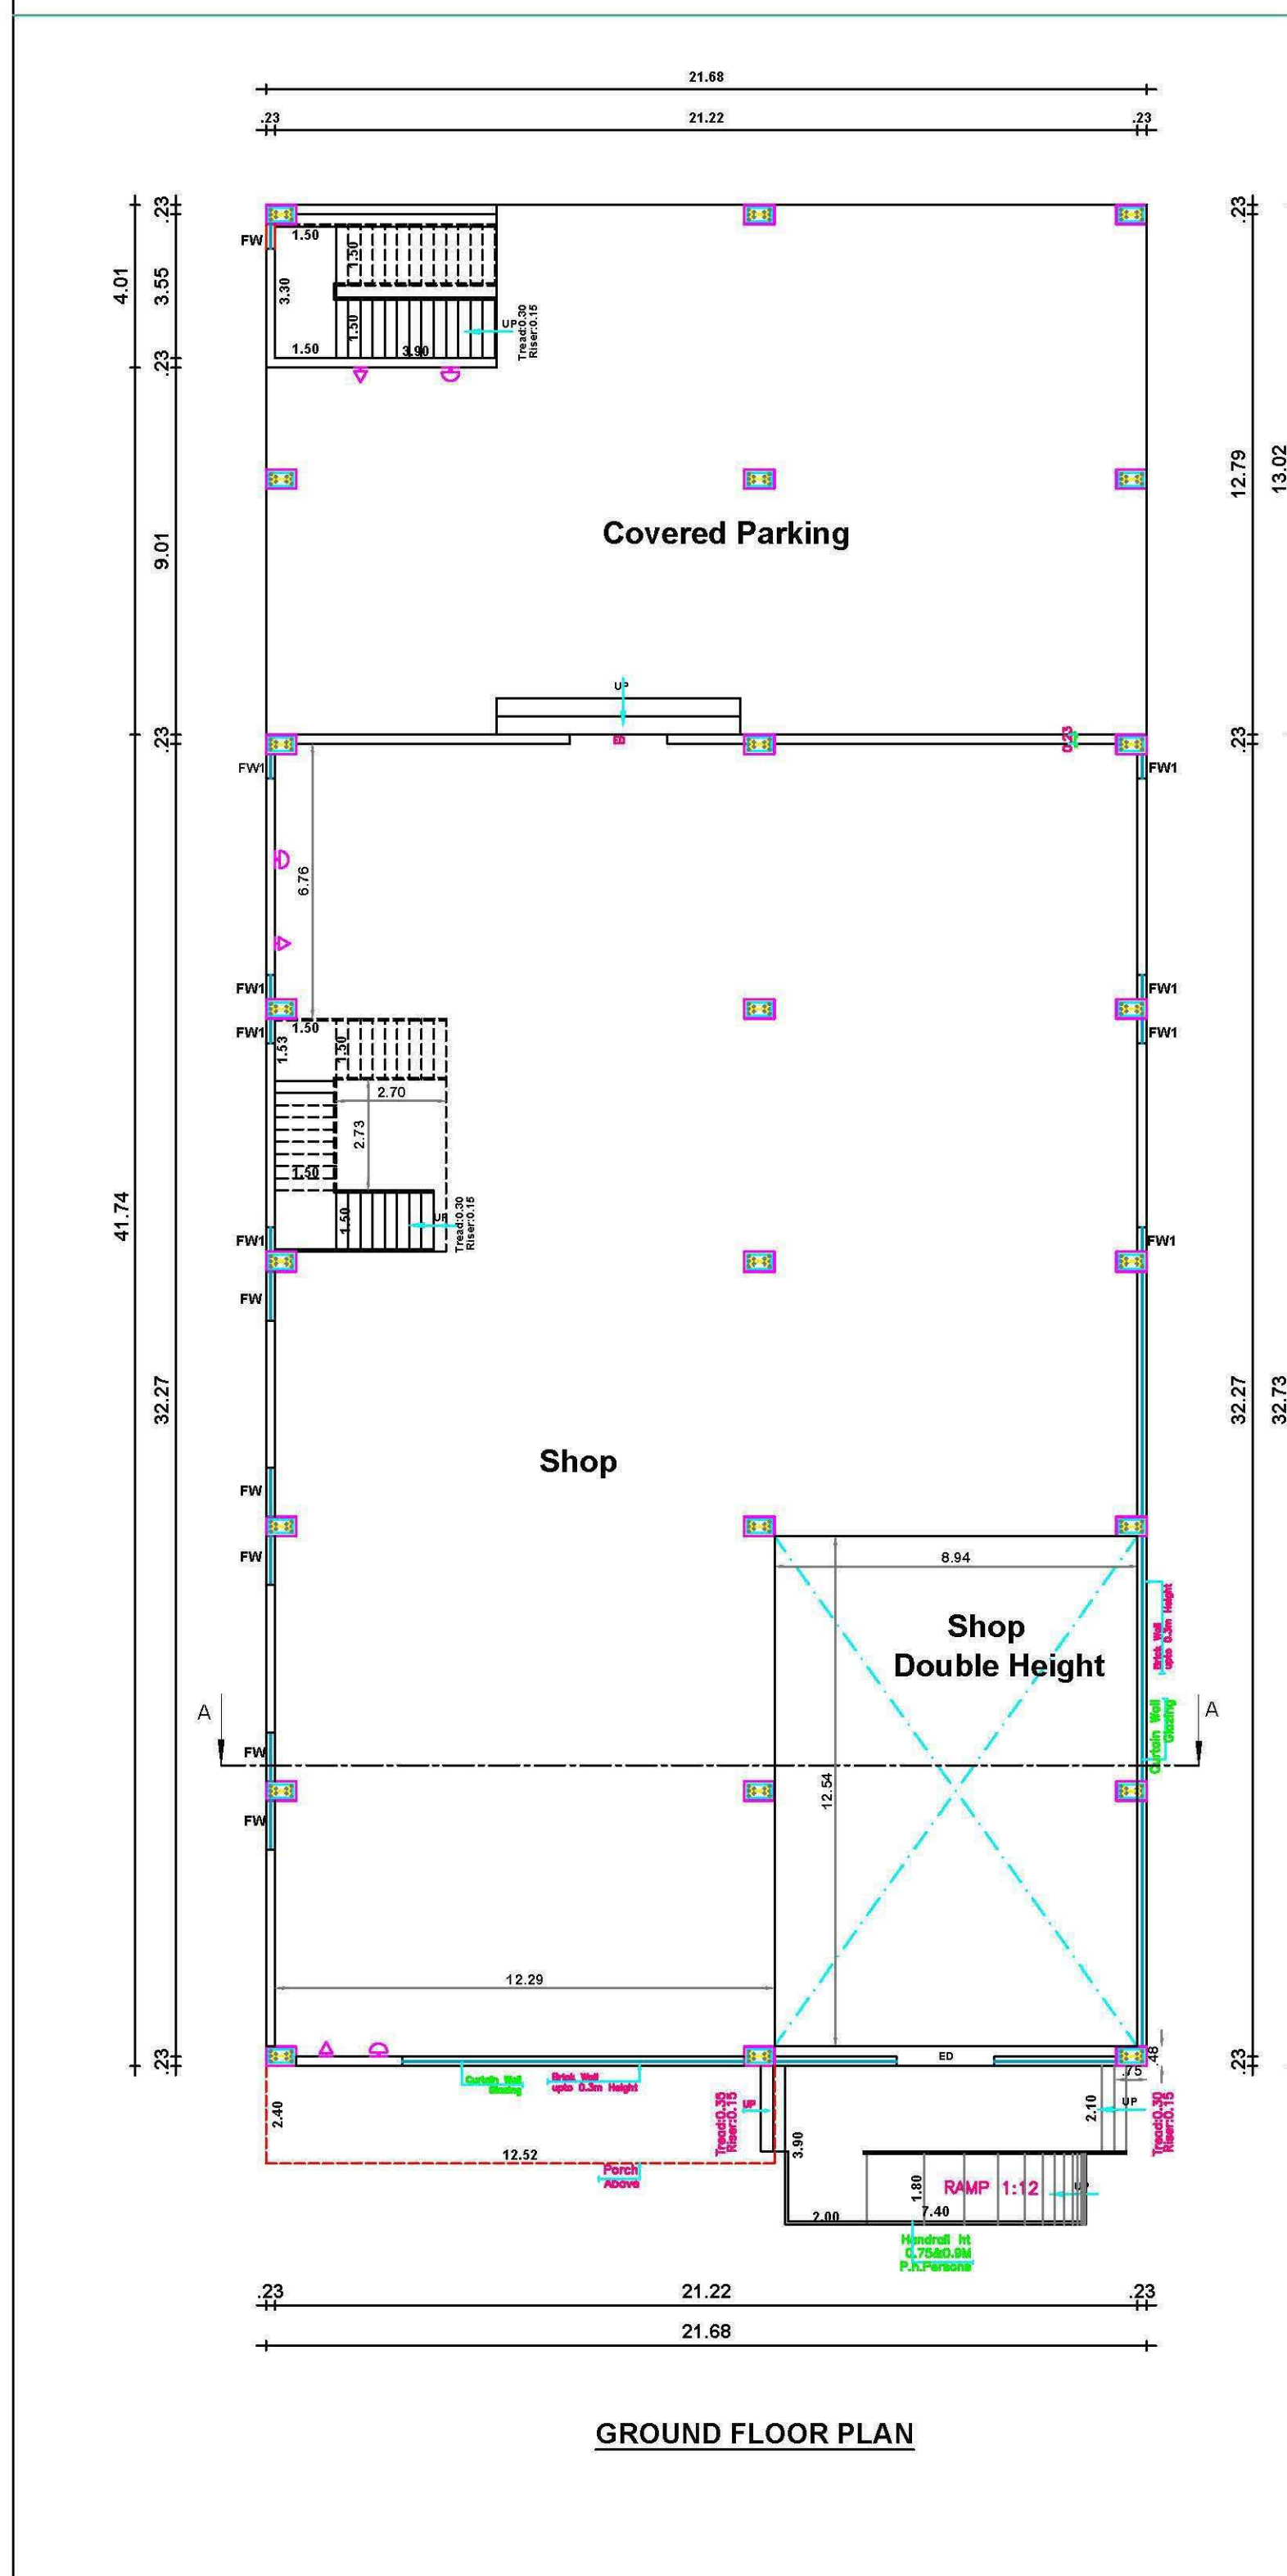
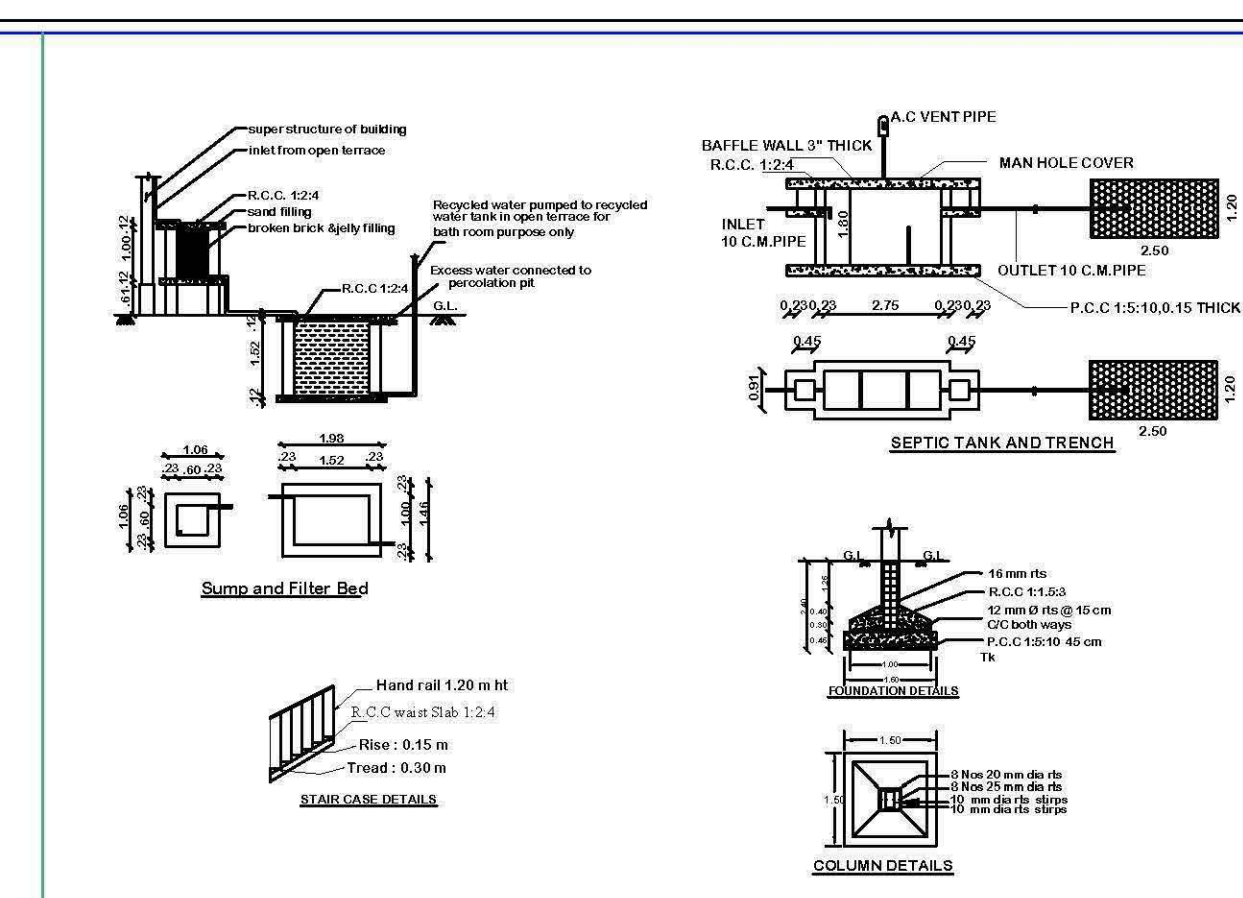
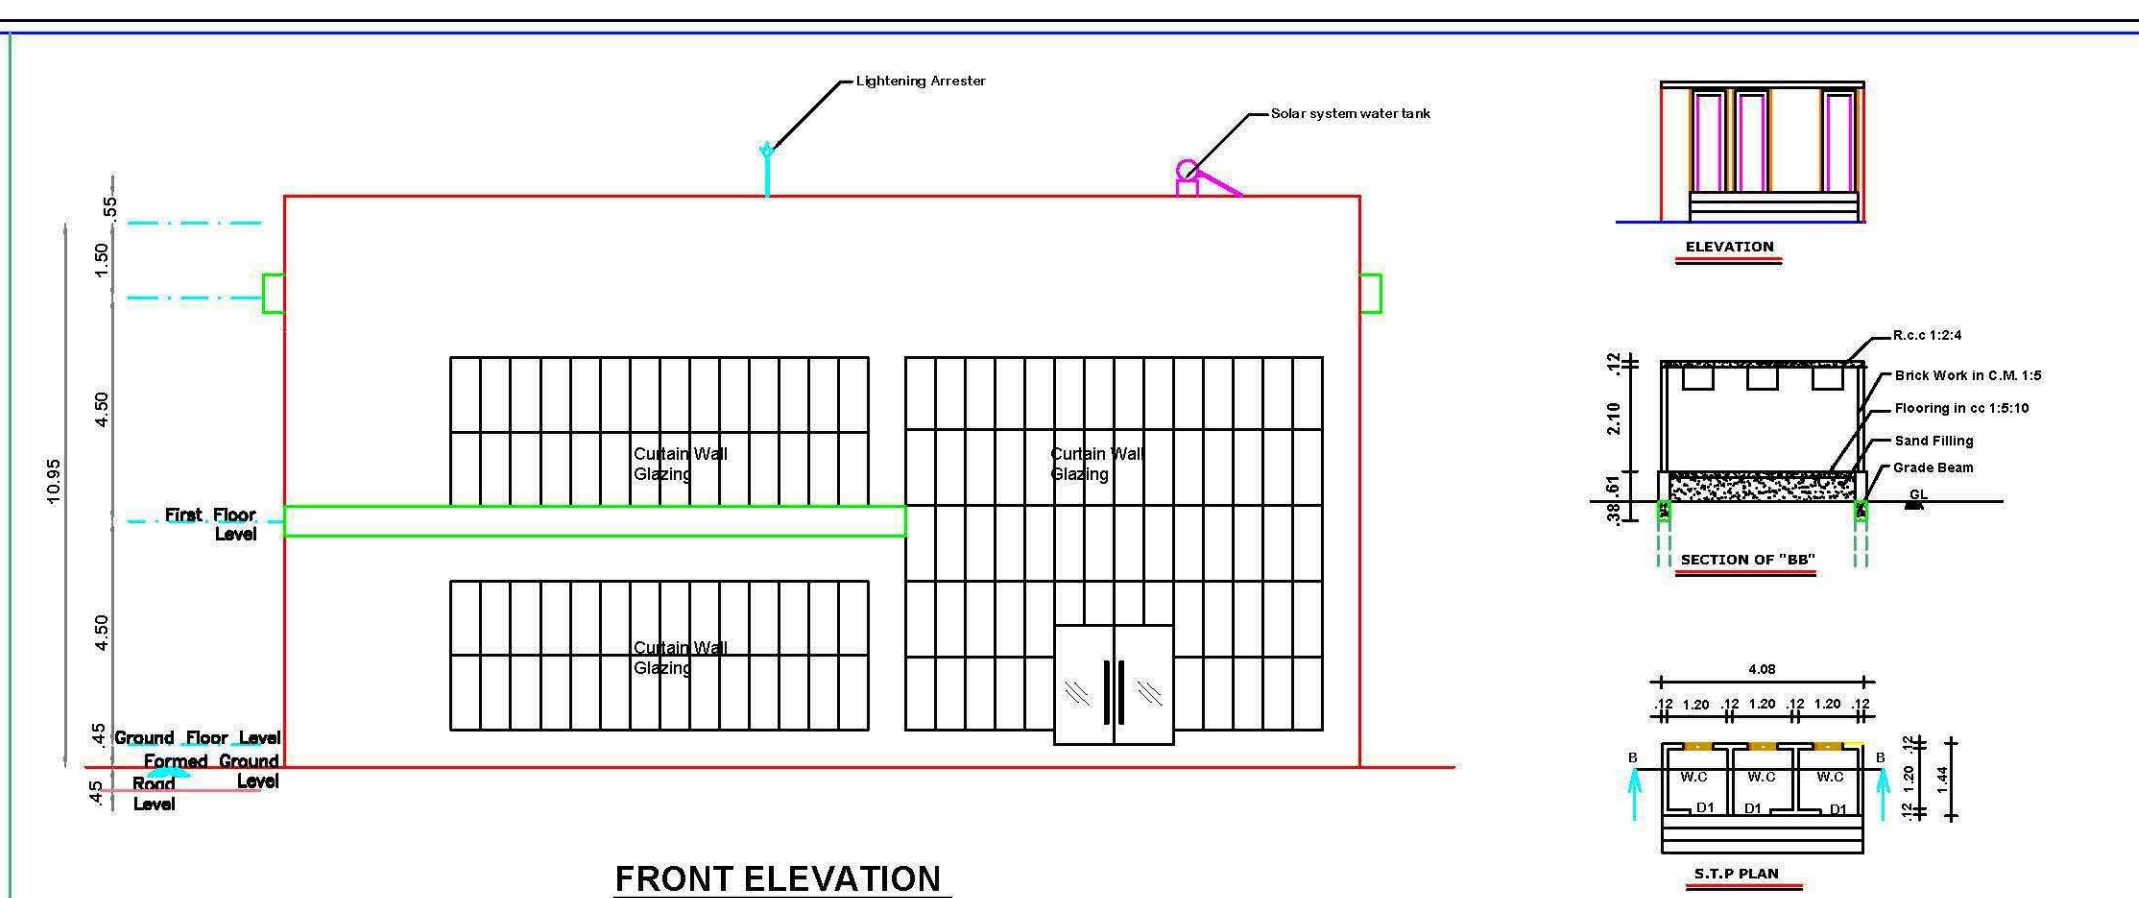
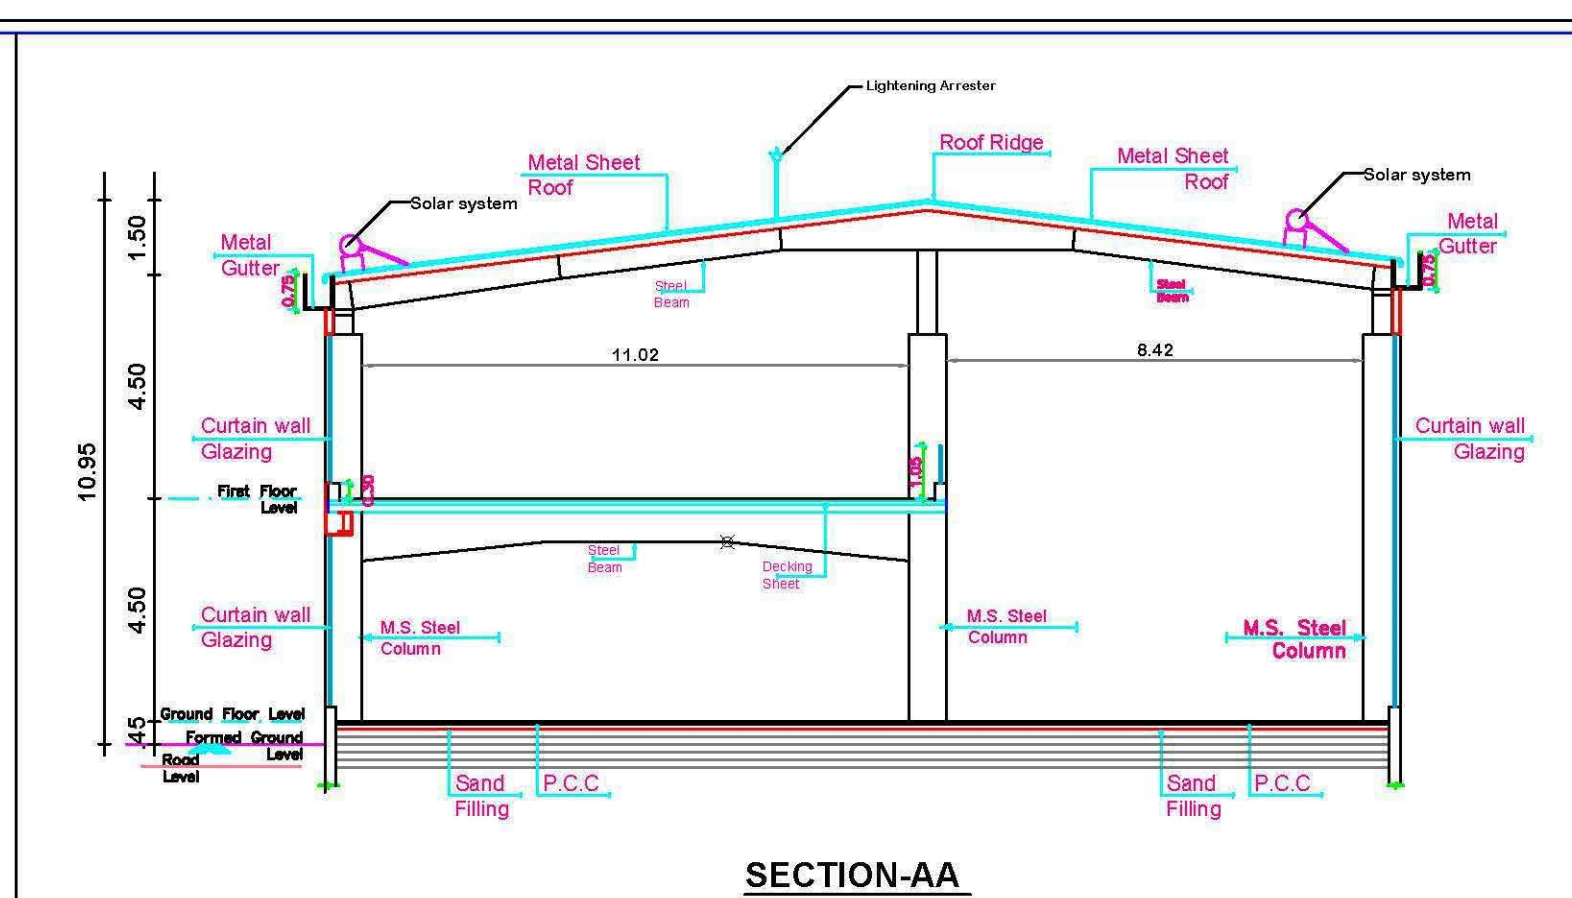


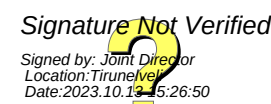

PLAN SHOWING THE PROPOSED CONSTRUCTION OF COMMERCIAL BUILDING IN OLD S.NO : 2/1PART, 3/1B PART, T.S.WARD : AY, BLOCK : 01, T.S.NO: 2/ 2, 2/ 3,3/ 3, 3/ 4 AT VELLAKOVIL VILLAGE, NORTH BYE- PASS ROAD, THACHANALLUR WARD OFFICE, TIRUNELVELI CITY MUNICIPAL CORPORATION.	SHEET NO: 1

NAME OF THE
APPLICANT :
Mr. R . KALYANA VINAYAGAM
Mrs. K .MALATHI
Mr. K .DEEKSITH

ALL DIMENSIONS ARE
IN METRE
SCALE 1:100

AREA DETAILS		SQ.MT	
DOCUMENT AREA		2035.97	
TSLR AREA		2037.00	
AREA DETAILS	FSI AREA M²	NON FSI AREA M²	TOTAL SQ.M
SITE AREA	-	-	2035.97
GROUND FLOOR	745.37	282.27	1027.64
FIRST FLOOR Buildup Area- 991.86 Open Area-112.11(<u>879.75</u>)	879.75	-	879.75
STAIR ROOM 1	-	24.07	24.07
STAIR ROOM 2	-	17.97	17.97
TOTAL BUILTUP AREA	1625.12	324.31	1949.43
OPEN AREA	-	-	1008.33

COLOUR CODE REFERENCE:

	SITE		EXG.ROAD
	PRO.CONST		DRIVE WAY
	EXG. BUILDING		

NOTES

ONLINE APPLICATION No : SWP/BPA/011295/2023
SWP/BP/TVLD No:87/ 2023


J. Helan Sathya, DCE.,
Registered Construction Engineer
Reg.No: RCE/TV/DCE/2021
 Ark Builders
& Properties Promoters (P) Ltd.
6/9, Art of Ark, First Cross Street,
Maharajanagar, Tirunelveli-627011

CONSTRUCTION ENGINEER

Er. K.P. MAHALAKSHMI, B.E.,
REGISTERED ENGINEER GRADE-I
REG.NO: RE/GR-I/TVM/MARCH/2019/001
10/22, VETHAKOVIL STREET, THENKALAM
TIRUNELVELI - 627 357.

REGISTERED ENGINEER